

FORT LAUDERDALE
FLORIDA


INNOVATIVE DEVELOPMENT SUBMITTAL
... SUBMITTED: JUNE 15, 2015
... RESUBMITTED: SEPTEMBER 23, 2015
... RESUBMITTED: March 31, 2016

PREPARED FOR:
TRR BAHIA MAR LLC

TRR BAHIA MAR LLC
1175 NE 125 Street, Suite102
North Miami, FL 33161



PROJECT LOCATION MAP N.T.S.
801 Seabreeze Boulevard
Fort Lauderdale, Broward County, Florida

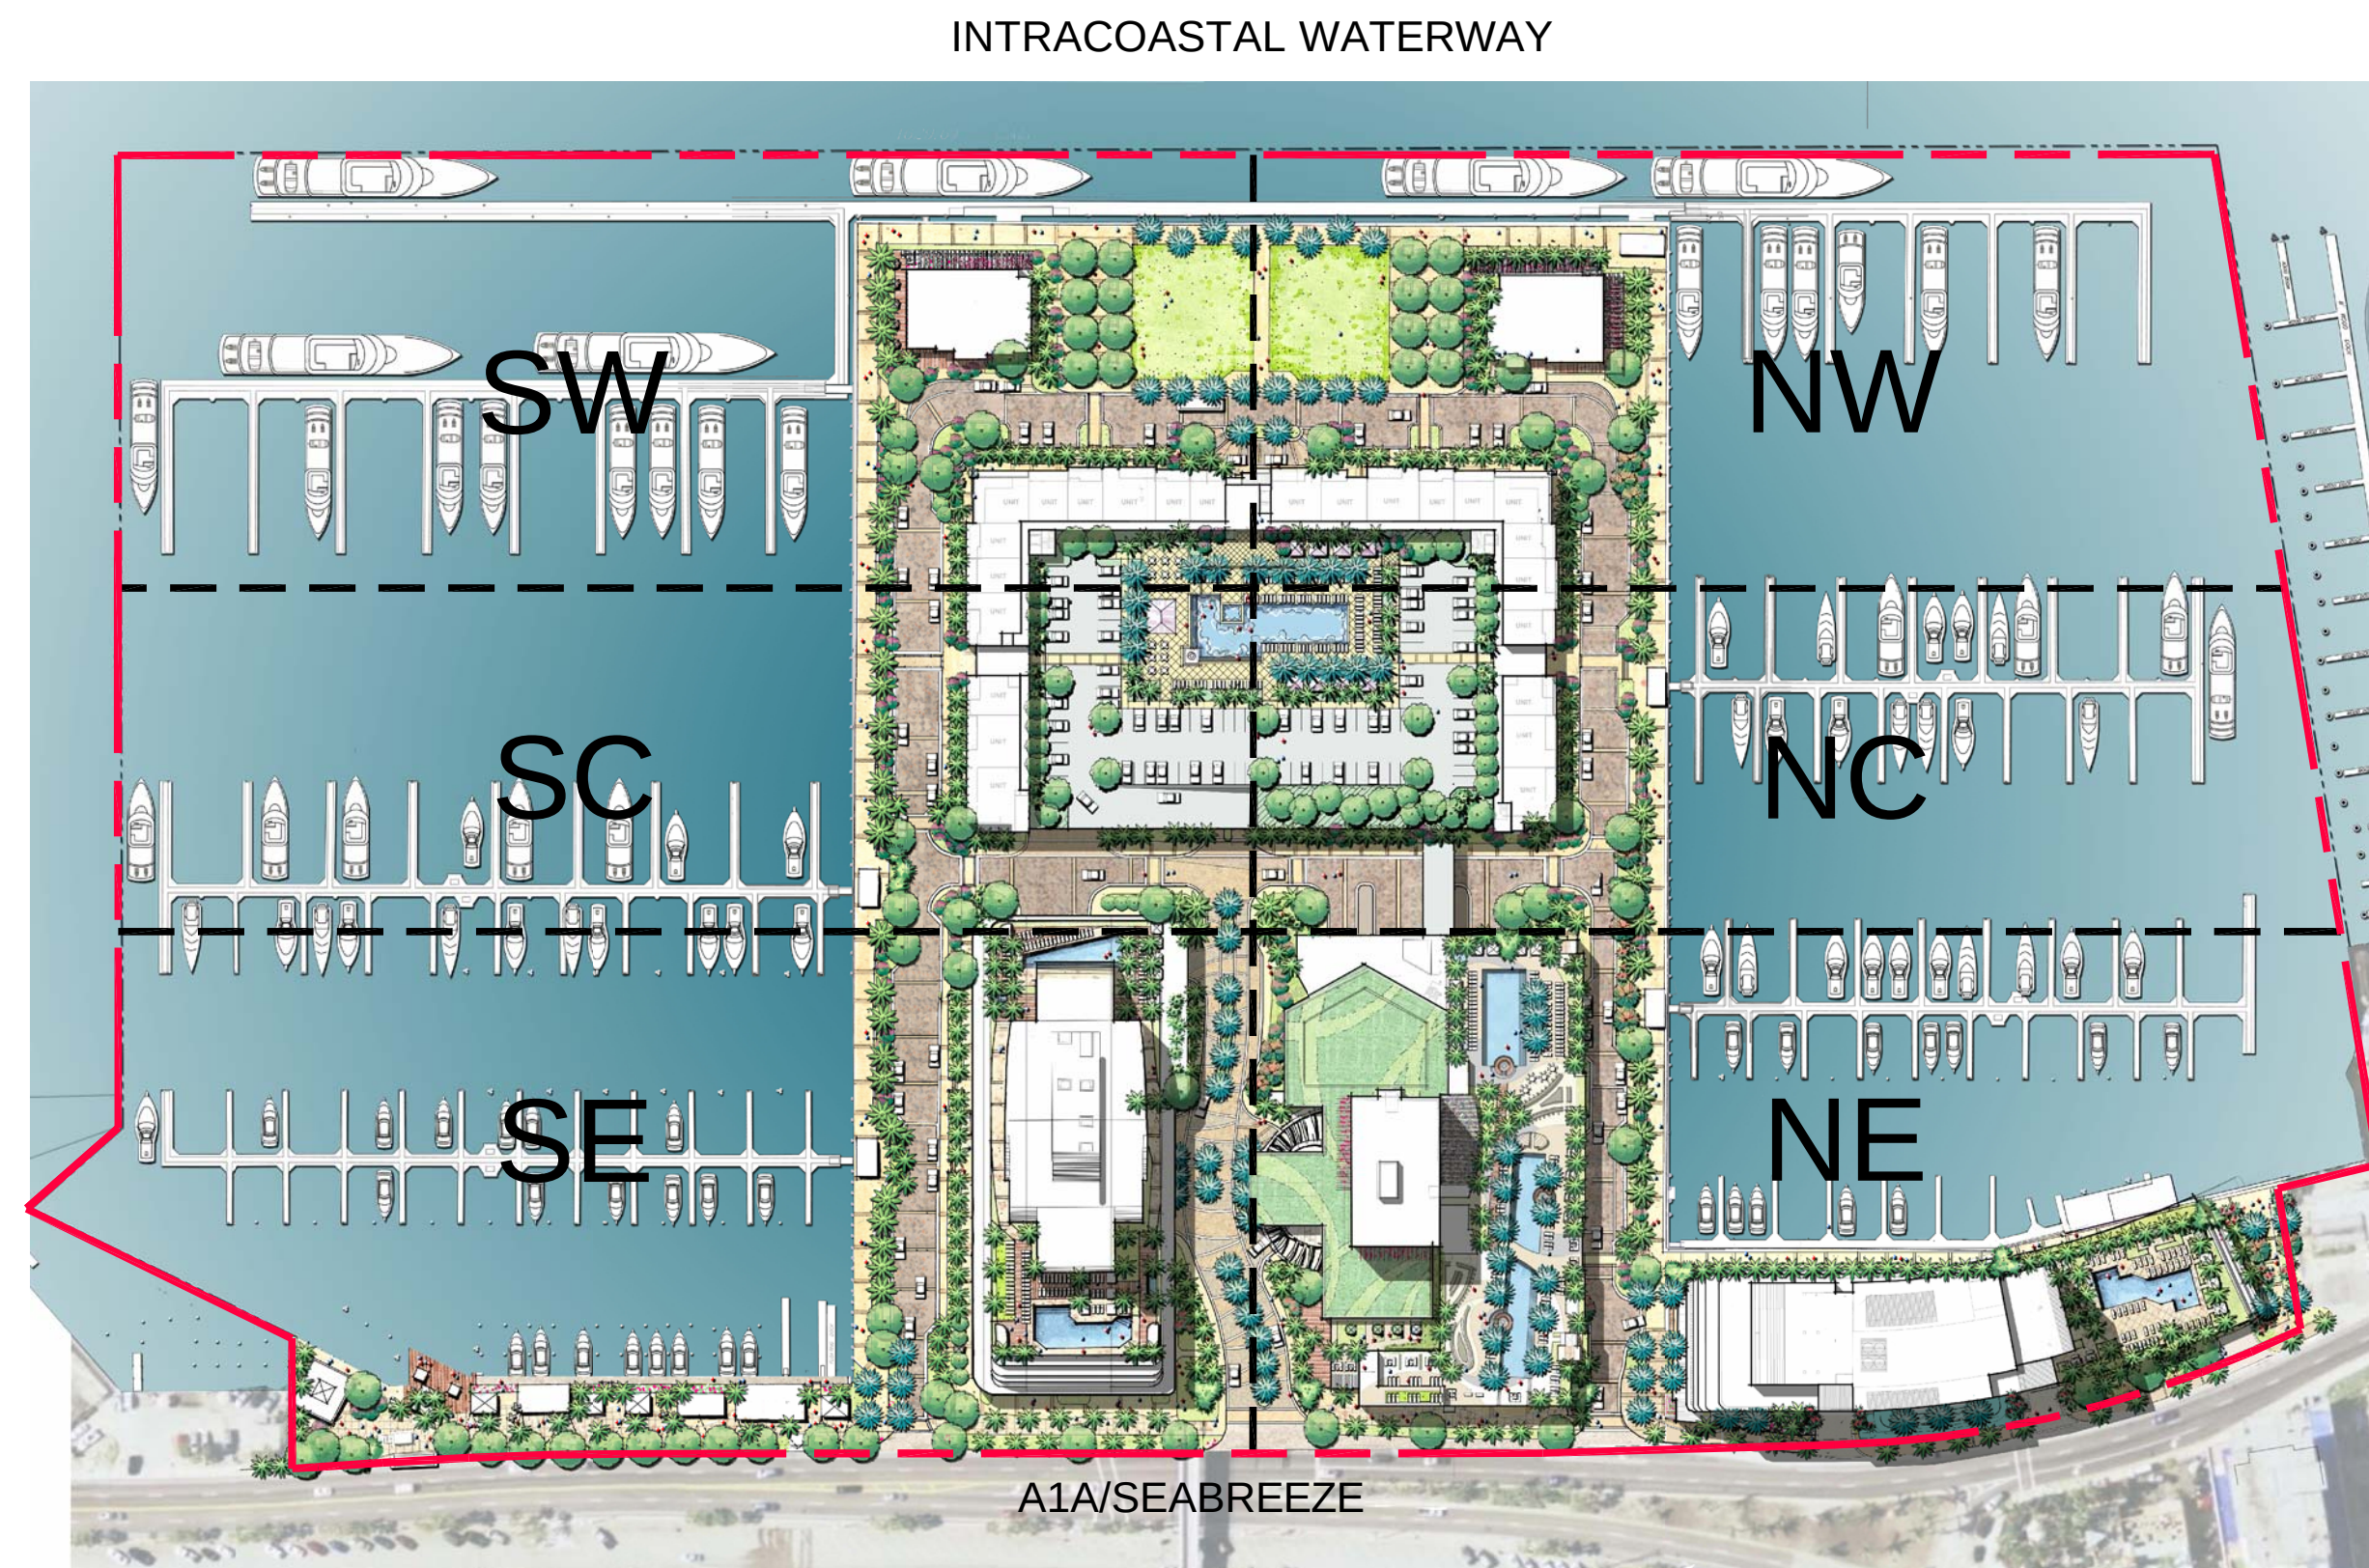

OVERALL SITE MAP NORTH

INDEX

ILLUSTRATIVE SITE PLAN

SURVEY
BOUNDARY AND TOPOGRAPHIC SURVEY
PLAT MAP

SITE PLAN

- L-1.00 ZONING AND LAND USE MAPS
- L-1.01 VICINITY MAP
- L-1.02 SITE AERIAL PHOTOGRAPHS
- L-1.03 AERIAL/CONTEXT PLAN
- L-1.03A NEIGHBORHOOD CONTEXT PLAN
- L-1.04 ON-SITE CONTEXT PHOTOGRAPHS
- L-1.05 OVERALL MASTER SITE PLAN
- L-1.06 SETBACK PLAN
- L-1.07 CONCEPTUAL PHASING PLAN
- L-1.07A CONCEPTUAL CONSTRUCTION PHASING PLAN
- L-2.00 PROJECT DATA
- L-2.00A INNOVATIVE DEVELOPMENT STRATEGIES
- L-2.01 SITE PLAN
- L-2.02 SITE PLAN
- L-2.03 SITE PLAN
- L-2.04 SITE PLAN
- L-2.05 SITE PLAN
- L-2.06 SITE PLAN
- L-2.07 SITE PLAN
- L-2.08 SITE PLAN
- L-2.09 SITE PLAN
- L-2.10 HARDSCAPE DETAILS
- L-2.11 HARDSCAPE DETAILS
- L-2.12 HARDSCAPE DETAILS
- L-2.13 HARDSCAPE DETAILS

ARCHITECTURE

RENDERINGS

- A-0.1 RENDERINGS
- A-0.2 RENDERINGS
- A-0.3 RENDERINGS

SITE PLAN

- A-1.0 SITE PLAN
- A-1.1 LEVEL 000
- A-1.2 LEVEL 100
- A-1.3 LEVEL 200
- A-1.4 LEVEL 300
- A-1.5 LEVEL 400
- A-1.6 LEVEL 500
- A-1.7 LEVEL 600

ARCHITECTURE

- A-1.8 LEVEL 700-2700
- A-1.9 LEVEL 2800-2900
- A-1.10 ROOF PLAN
- A-1.11 EAST & NORTH ELEVATION
- A-1.12 WEST & SOUTH ELEVATION

BAHIA MAR HOTEL ADDITION

- A-2.0 LEVEL 100 FLOOR PLAN
- A-2.1 LEVEL 200 FLOOR PLAN
- A-2.2 LEVEL 300 FLOOR PLAN
- A-2.3 LEVEL 400 FLOOR PLAN
- A-2.4 LEVEL 500 FLOOR PLAN
- A-2.5 LEVEL 600 FLOOR PLAN
- A-2.6 ROOF LEVEL PLAN
- A-2.7 EAST ELEVATION
- A-2.8 NORTH ELEVATION
- A-2.9 SOUTH ELEVATION
- A-2.10 WEST ELEVATION
- A-2.11 ENLARGED EAST ELEVATION
- A-2.12 ENLARGED EAST ELEVATION
- A-2.13 ENLARGED NORTH ELEVATION
- A-2.14 ENLARGED NORTH ELEVATION
- A-2.15 ENLARGED WEST ELEVATION
- A-2.16 ENLARGED WEST ELEVATION
- A-2.17 ENLARGED SOUTH ELEVATION
- A-2.18 ENLARGED SOUTH ELEVATION
- A-2.19 GROUND LEVEL ELEVATION - N.E.
- A-2.20 GROUND LEVEL ELEVATION - S.E.
- A-2.21 SECTION
- A-2.22 SECTION

NORTH TOWER

- A-3.0 LEVEL 000 FLOOR PLAN
- A-3.1 LEVEL 100 FLOOR PLAN
- A-3.2 LEVEL 200 FLOOR PLAN
- A-3.3 LEVEL 300 FLOOR PLAN
- A-3.4 LEVEL 400 FLOOR PLAN
- A-3.5 LEVEL 500 FLOOR PLAN
- A-3.6 600-2000 LEVEL FLOOR PLAN
- A-3.7 2100-2600 LEVEL FLOOR PLAN
- A-3.8 2700-2800 LEVEL FLOOR PLAN
- A-3.9 LEVEL 2900 LEVEL FLOOR PLAN
- A-3.10 ROOF LEVEL FLOOR PLAN
- A-3.11 EAST ELEVATION
- A-3.12 WEST ELEVATION
- A-3.13 NORTH ELEVATION
- A-3.14 SOUTH ELEVATION
- A-3.15 PARTIAL ELEVATIONS

ARCHITECTURE

- A-3.16 PARTIAL ELEVATIONS
- A-3.17 PARTIAL ELEVATIONS
- A-3.18 PARTIAL ELEVATIONS
- A-3.19 PARTIAL ELEVATIONS
- A-3.20 PARTIAL ELEVATIONS
- A-3.21 PARTIAL ELEVATIONS
- A-3.22 PARTIAL ELEVATIONS
- A-3.23 GROUND LEVEL ELEVATION
- A-3.24 SECTIONS
- A-3.25 SECTIONS

SOUTH TOWER

- A-4.0 LEVEL 100 FLOOR PLAN
- A-4.1 LEVEL 200 FLOOR PLAN
- A-4.2 LEVEL 300 FLOOR PLAN
- A-4.3 LEVEL 400 FLOOR PLAN
- A-4.4 LEVEL 500 FLOOR PLAN
- A-4.5 LEVEL 600 FLOOR PLAN
- A-4.6 700-1400 LEVEL FLOOR PLAN
- A-4.7 1500-2600 LEVEL FLOOR PLAN
- A-4.8 2700 LEVEL FLOOR PLAN
- A-4.9 2800-2900 LEVEL FLOOR PLAN
- A-4.10 3000 LEVEL FLOOR PLAN
- A-4.11 ROOF LEVEL FLOOR PLAN
- A-4.12 EAST & NORTH ELEVATIONS
- A-4.13 WEST & SOUTH ELEVATIONS
- A-4.14 PARTIAL ELEVATIONS
- A-4.15 PARTIAL ELEVATIONS
- A-4.16 PARTIAL ELEVATIONS
- A-4.17 PARTIAL ELEVATIONS
- A-4.18 PARTIAL ELEVATIONS
- A-4.19 PARTIAL ELEVATIONS
- A-4.20 PARTIAL ELEVATIONS
- A-4.21 PARTIAL ELEVATIONS
- A-4.22 ENLARGED GROUND LEVEL ELEVATION
- A-4.23 SECTIONS
- A-4.24 PEDESTRIAN BRIDGE DETAIL

WEST BUILDING

- A-5.0 LEVEL 100 FLOOR PLAN
- A-5.1 LEVEL 200 FLOOR PLAN
- A-5.2 LEVEL 300 FLOOR PLAN
- A-5.3 LEVEL 400 FLOOR PLAN
- A-5.4 LEVEL 500 FLOOR PLAN
- A-5.5 ROOF LEVEL PLAN
- A-5.6 ELEVATIONS
- A-5.7 ELEVATIONS

ARCHITECTURE

- A-5.8 ENLARGED ELEVATIONS
- A-5.9 ENLARGED ELEVATIONS
- A-5.10 ENLARGED ELEVATIONS
- A-5.11 ENLARGED ELEVATIONS
- A-5.12 ENLARGED ELEVATIONS
- A-5.13 ENLARGED ELEVATIONS
- A-5.14 ENLARGED ELEVATIONS
- A-5.15 ENLARGED ELEVATIONS
- A-5.16 ENLARGED ELEVATIONS
- A-5.17 BUILDING SECTIONS

NW RESTAURANT

- A-6.0 LEVEL 100
- A-6.1 ROOF PLAN
- A-6.2 ELEVATIONS
- A-6.3 ELEVATIONS
- A-6.4 SECTIONS

SW RESTAURANT & CAPTAINS QUARTERS

- A-7.0 LEVEL 100 FLOOR PLAN
- A-7.1 LEVEL 200 FLOOR PLAN
- A-7.2 ROOF PLAN
- A-7.3 ELEVATIONS
- A-7.4 ELEVATIONS
- A-7.5 SECTIONS

VILLAGE AT BAHIA MAR

- A-8.0 LEVEL 100 FLOOR PLAN AND ROOF PLAN
- A-8.1 ENLARGED LEVEL 100 FLOOR PLAN
- A-8.2 ENLARGED LEVEL 100 FLOOR PLAN
- A-8.3 EAST AND WEST ELEVATIONS

SOLID WASTE & RECYCLING

- A-9.0 SOLID WASTE & RECYCLING FLOOR PLANS
- A-9.1 SOLID WASTE AND RECYCLING DETAILS
- A-9.2 SOLID WASTE & RECYCLING ENLARGEMENTS

ARCHITECTURE

- SH-1A SHADOW STUDY - SPRING EQUINOX
- SH-1B SHADOW STUDY - SPRING EQUINOX
- SH-1C SHADOW STUDY - SPRING EQUINOX
- SH-1D SHADOW STUDY - SPRING EQUINOX
- SH-1E SHADOW STUDY - SPRING EQUINOX
- SH-2A SHADOW STUDY - WINTER SOLSTICE
- SH-2B SHADOW STUDY - WINTER SOLSTICE
- SH-2C SHADOW STUDY - WINTER SOLSTICE
- SH-2D SHADOW STUDY - WINTER SOLSTICE
- SH-2E SHADOW STUDY - WINTER SOLSTICE
- SH-3A SHADOW STUDY - SUMMER SOLSTICE
- SH-3B SHADOW STUDY - SUMMER SOLSTICE
- SH-3C SHADOW STUDY - SUMMER SOLSTICE
- SH-3D SHADOW STUDY - SUMMER SOLSTICE
- SH-3E SHADOW STUDY - SUMMER SOLSTICE

LANDSCAPE ARCHITECTURE

- L-3.00 OPEN SPACE DIAGRAM
- L-3.01 VUA DIAGRAM/LIST
- L-4.00 LANDSCAPE NOTES
- L-4.01 LANDSCAPE PLAN
- L-4.02 LANDSCAPE PLAN
- L-4.03 LANDSCAPE PLAN
- L-4.04 LANDSCAPE PLAN
- L-4.05 LANDSCAPE PLAN
- L-4.06 LANDSCAPE PLAN
- L-4.07 LANDSCAPE PLAN
- L-4.08 LANDSCAPE PLAN
- L-4.09 LANDSCAPE PLAN
- L-4.10 LANDSCAPE DETAILS
- L-4.11 LANDSCAPE DETAILS
- L-4.12 TREE DISPOSITION PLAN
- L-4.13 TREE DISPOSITION LIST
- L-4.13A TREE DISPOSITION LIST
- L-4.14 SIGHT TRIANGLES

PHOTOMETRICS

- PH.01 PHOTOMETRIC SITE PLAN
- PH.02 PHOTOMETRIC SITE PLAN
- PH.03 PHOTOMETRIC SITE PLAN
- PH.04 PHOTOMETRIC SITE PLAN
- PH.05 PHOTOMETRIC SITE PLAN
- PH.06 SITE LIGHTING FIXTURES
- PH.07 PHOTOMETRIC SITE PLAN

GPH.01 WEST GARAGE PHOTOMETRICS

- GPH.02 WEST GARAGE PHOTOMETRICS
- GPH.03 WEST GARAGE PHOTOMETRICS
- GPH.04 WEST GARAGE PHOTOMETRICS
- GPH.05 WEST GARAGE PHOTOMETRICS
- GPH.06 WEST GARAGE PHOTOMETRICS

CIVIL

- C-1 CONCEPTUAL PAVEMENT MARKING AND SIGNAGE
- C-2 CONCEPTUAL PAVING, GRADING, AND DRAINAGE
- C-3 CONCEPTUAL WATER AND SEWER
- OS-1 CONCEPTUAL OFFSITE PLAN

SUPPLEMENTAL INFORMATION

- SI-0.01 ADDITIONAL SITE PHOTOGRAPHS
- SI-0.02 ADDITIONAL CONTEXT PHOTOGRAPHS
- SI-0.03 BICYCLE PARKING DIAGRAM
- SI-0.04 SITE SECTIONS
- SI-0.05 SITE SECTIONS
- SI-0.06 SITE SECTIONS
- SI-0.06A SITE SECTIONS
- SI-0.07 VEHICULAR CIRCULATION DIAGRAM
- SI-0.08 VEHICULAR CIRCULATION DIAGRAM
- SI-0.09 EXISTING/CONCEPTUAL BOAT SHOW ANALYSIS
- SI-0.10 FIGURE GROUND DIAGRAM
- SI-0.10A PUBLIC TRANSIT PLAN
- SI-0.11 SITE CONTEXT ELEVATIONS
- SI-0.12 SITE CONTEXT ELEVATIONS
- SI-0.13 A1A PEDESTRIAN BRIDGE ACCESS DIAGRAM
- SI-0.14 SIGNAGE AND WAYFINDING PLAN
- SI-0.15 CONCEPTUAL PUBLIC ACCESS DIAGRAM

CIVIL ENGINEER:



5200 NW 33RD AVENUE SUITE 109
FT. LAUDERDALE, FL 33309-6343
PHONE: 954-535-5100 FAX: 954-739-2247

TRAFFIC:



ARCHITECT:



INTERIOR DESIGN:



LAND PLANNER/LANDSCAPE ARCHITECT:



PLANNING LANDSCAPE ARCHITECTURE URBAN DESIGN GRAPHIC DESIGN


C:\Users\rdajet\Documents\Revit Local Files\BAHIA MAR NORTH
4/1/2016 2:43:20 PM



1 000 LEVEL FLOOR PLAN
A3.0
1/16" = 1'-0"
0 16' 32' 64'

Parking Schedule - STANDARD		
N Level 0		
V	VALET PARKING	81
N Level 2		
P	ASSIGNED PARKING	46
V	ASSIGNED PARKING	18
N Level 3		
P	ASSIGNED PARKING	43
V	ASSIGNED PARKING	18
N Level 4		
P	ASSIGNED PARKING	6
S	STACKED PARKING	148
Grand total		360
Grand total: 382		

Parking Schedule - ADA		
N Level 2		
H	ASSIGNED PARKING	5
N Level 3		
H	ASSIGNED PARKING	5
Grand total		10
Parking Schedule - EV		
N Level 2		
EV	ASSIGNED PARKING	4
N Level 3		
EV	ASSIGNED PARKING	4
N Level 4		
EV	STACKED PARKING	4
Grand total		12

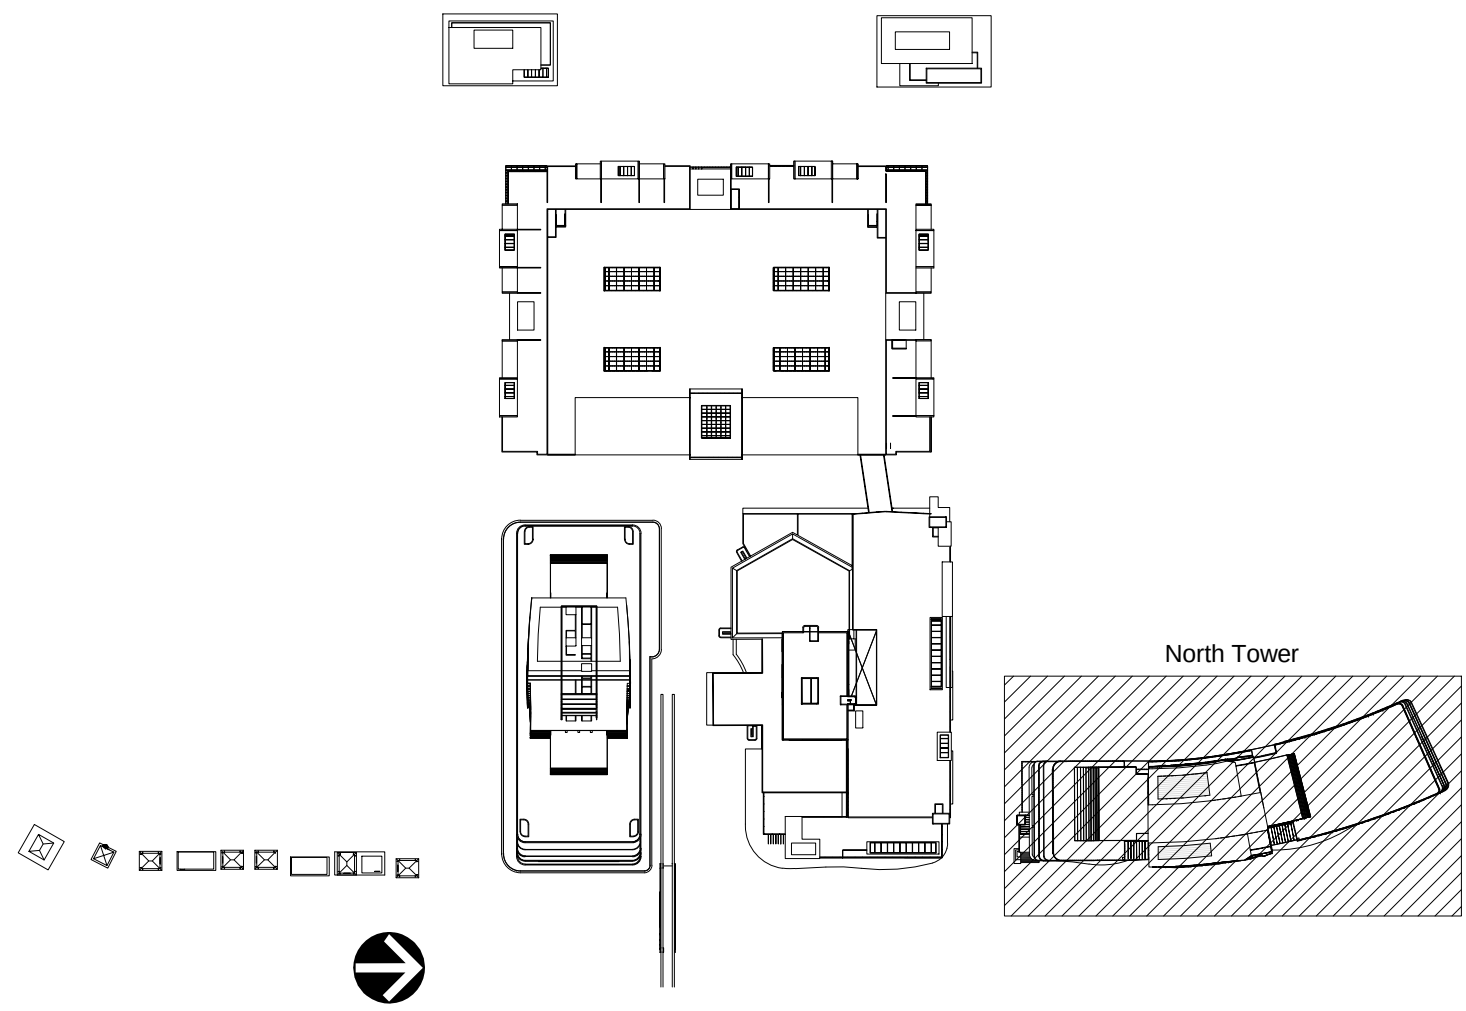

FOR DRC REVIEW ONLY - NOT FOR CONSTRUCTION

Developer:

TRR BAHIA MAR LLC

TRR BAHIA MAR LLC
1175 NE 125 Street, Suite 102
North Miami, FL 33161

Consultants:



PLANNING • LANDSCAPE ARCHITECTURE • URBAN DESIGN • GRAPHIC DESIGN



161 Almeria Avenue Coral Gables, FL 33134
Tel: (305) 443-5206 Fax: (305) 446-2872
A/E/C 300880
Bruce Brosch
AR0007851



ID & DESIGN INTERNATIONAL
5100 N DIKIE HWY, OAKLAND FL 33304
PHONE: 954-566-2528



241 COMMERCIAL BLVD.
LAUDERDALE BY THE SEA, FL 33308
PHONE: 954-522-5104 FAX: 954-522-7630



5200 NW 3RD AVENUE, SUITE 109
FT. LAUDERDALE, FL 33309-6343
PHONE: 954-535-5100 FAX: 954-739-2247

Rev:	Date:	Description:	By:
1	9/23/15	DRC COMMENTS #1	RD
2	3/31/16	CITY COMMISSION RESUBMITTAL	RD

Sheet Title:

NORTH TOWER
000 LEVEL FLOOR PLAN

Date:	06/12/2015	Project #:	14036
Drawn:		Scale:	AS SHOWN
Approved By:			


Sheet Number:

A3.0

C:\Users\rdajet\Documents\Revit Local Files\BAHIA MAR NORTH
4/1/2016 2:44:15 PM




1 100 LEVEL FLOOR PLAN
A3.1 1/16" = 1'-0"

 

Parking Schedule - STANDARD		
N Level 0		
V	VALET PARKING	81
N Level 2		
P	ASSIGNED PARKING	46
V	ASSIGNED PARKING	18
N Level 3		
P	ASSIGNED PARKING	43
V	ASSIGNED PARKING	18
N Level 4		
P	ASSIGNED PARKING	6
S	STACKED PARKING	148
Grand total		360
Grand total: 382		

Parking Schedule - ADA		
N Level 2		
H	ASSIGNED PARKING	5
N Level 3		
H	ASSIGNED PARKING	5
Grand total		10
Parking Schedule - EV		
N Level 2		
EV	ASSIGNED PARKING	4
N Level 3		
EV	ASSIGNED PARKING	4
N Level 4		
EV	STACKED PARKING	4
Grand total		12

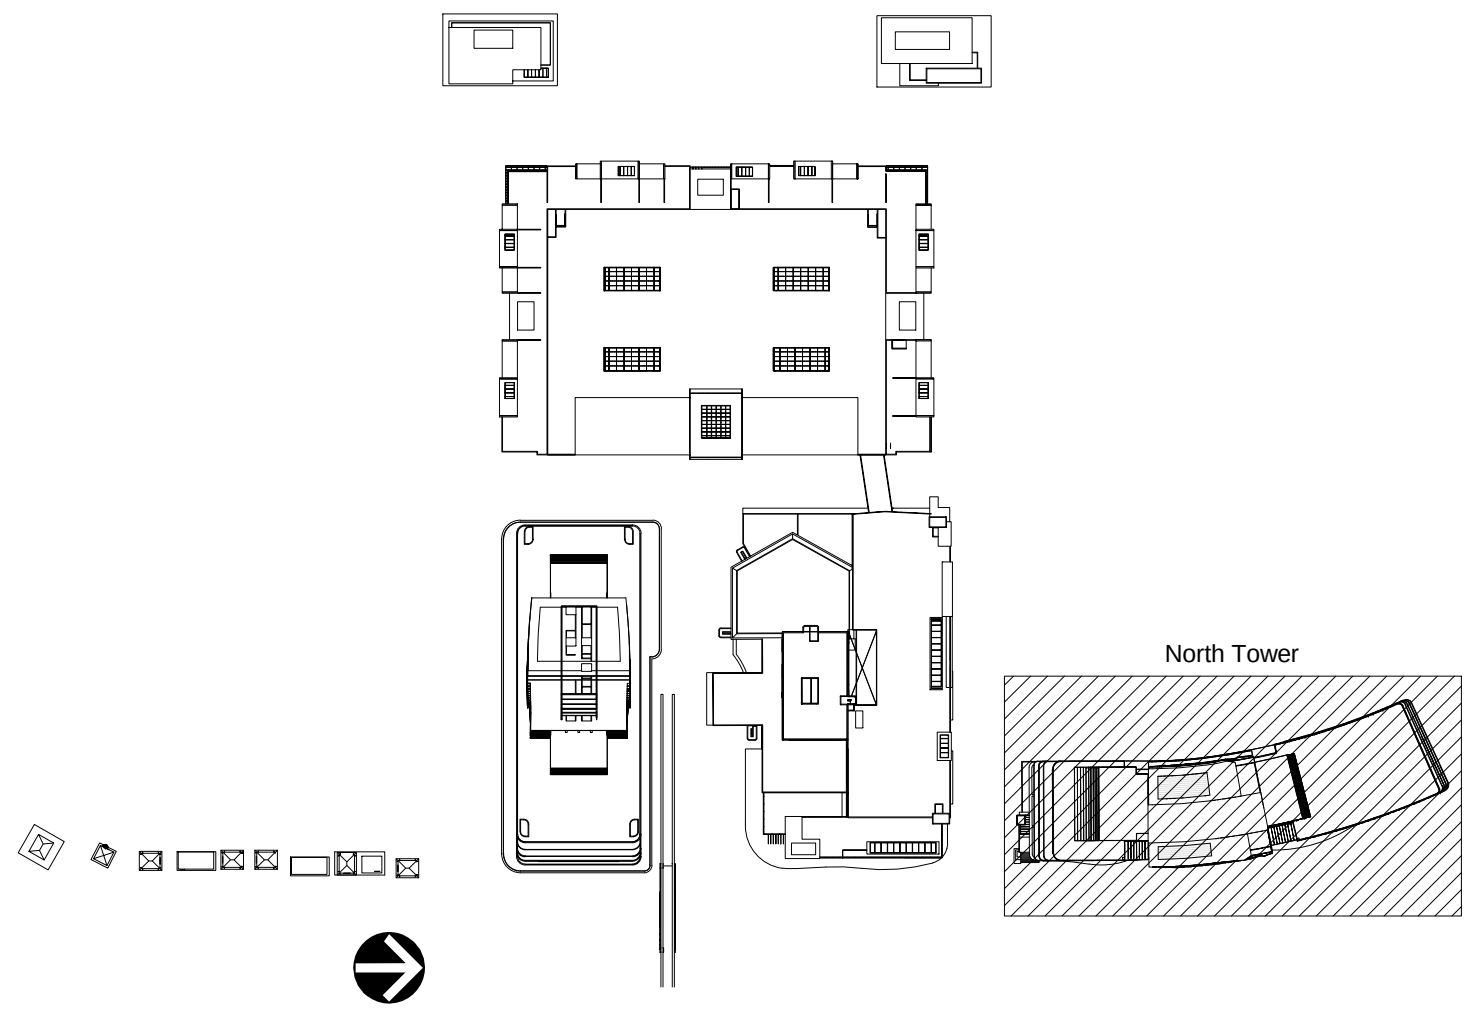

FOR DRC REVIEW ONLY - NOT FOR CONSTRUCTION

Developer:

TRR BAHIA MAR LLC

TRR BAHIA MAR LLC
1175 NE 125 Street, Suite 102
North Miami, FL 33161

Consultants:



PLANNING • LANDSCAPE ARCHITECTURE • URBAN DESIGN • GRAPHIC DESIGN



161 Almeria Avenue Coral Gables, FL 33134
Tel: (305) 443-5206 Fax: (305) 446-2872
A/E/C 30080
Bruce Brosch
AR0007851



ID & DESIGN INTERNATIONAL

5100 N DIXIE HWY, OAKLAND FL 33304
PHONE: 954-566-2528



241 COMMERCIAL BLVD.
LAUDERDALE BY THE SEA, FL 33308
PHONE: 954-522-1004 FAX: 954-739-2247



5200 NW 3RD AVENUE SUITE 109
FT LAUDERDALE, FL 33309-6343
PHONE: 954-535-5100 FAX: 954-739-2247

Rev:	Date:	Description:	By:
1	9/23/15	DRC COMMENTS #1	RD
2	3/31/16	CITY COMMISSION RESUBMITTAL	RD

Sheet Title:



NORTH TOWER
100 LEVEL FLOOR PLAN

Date:	06/12/2015	Project #:	14036
Drawn:		Scale:	AS SHOWN
Approved By:			

Sheet Number:


A3.1

C:\Users\rdajet\Documents\Revit Local Files\BAHIA MAR NORTH
4/1/2016 2:45:49 PM

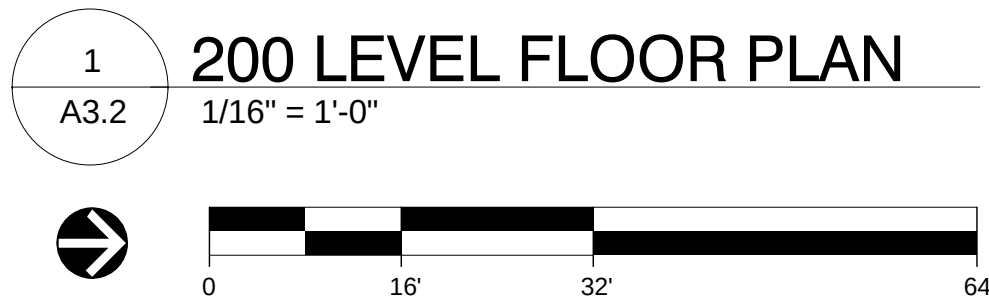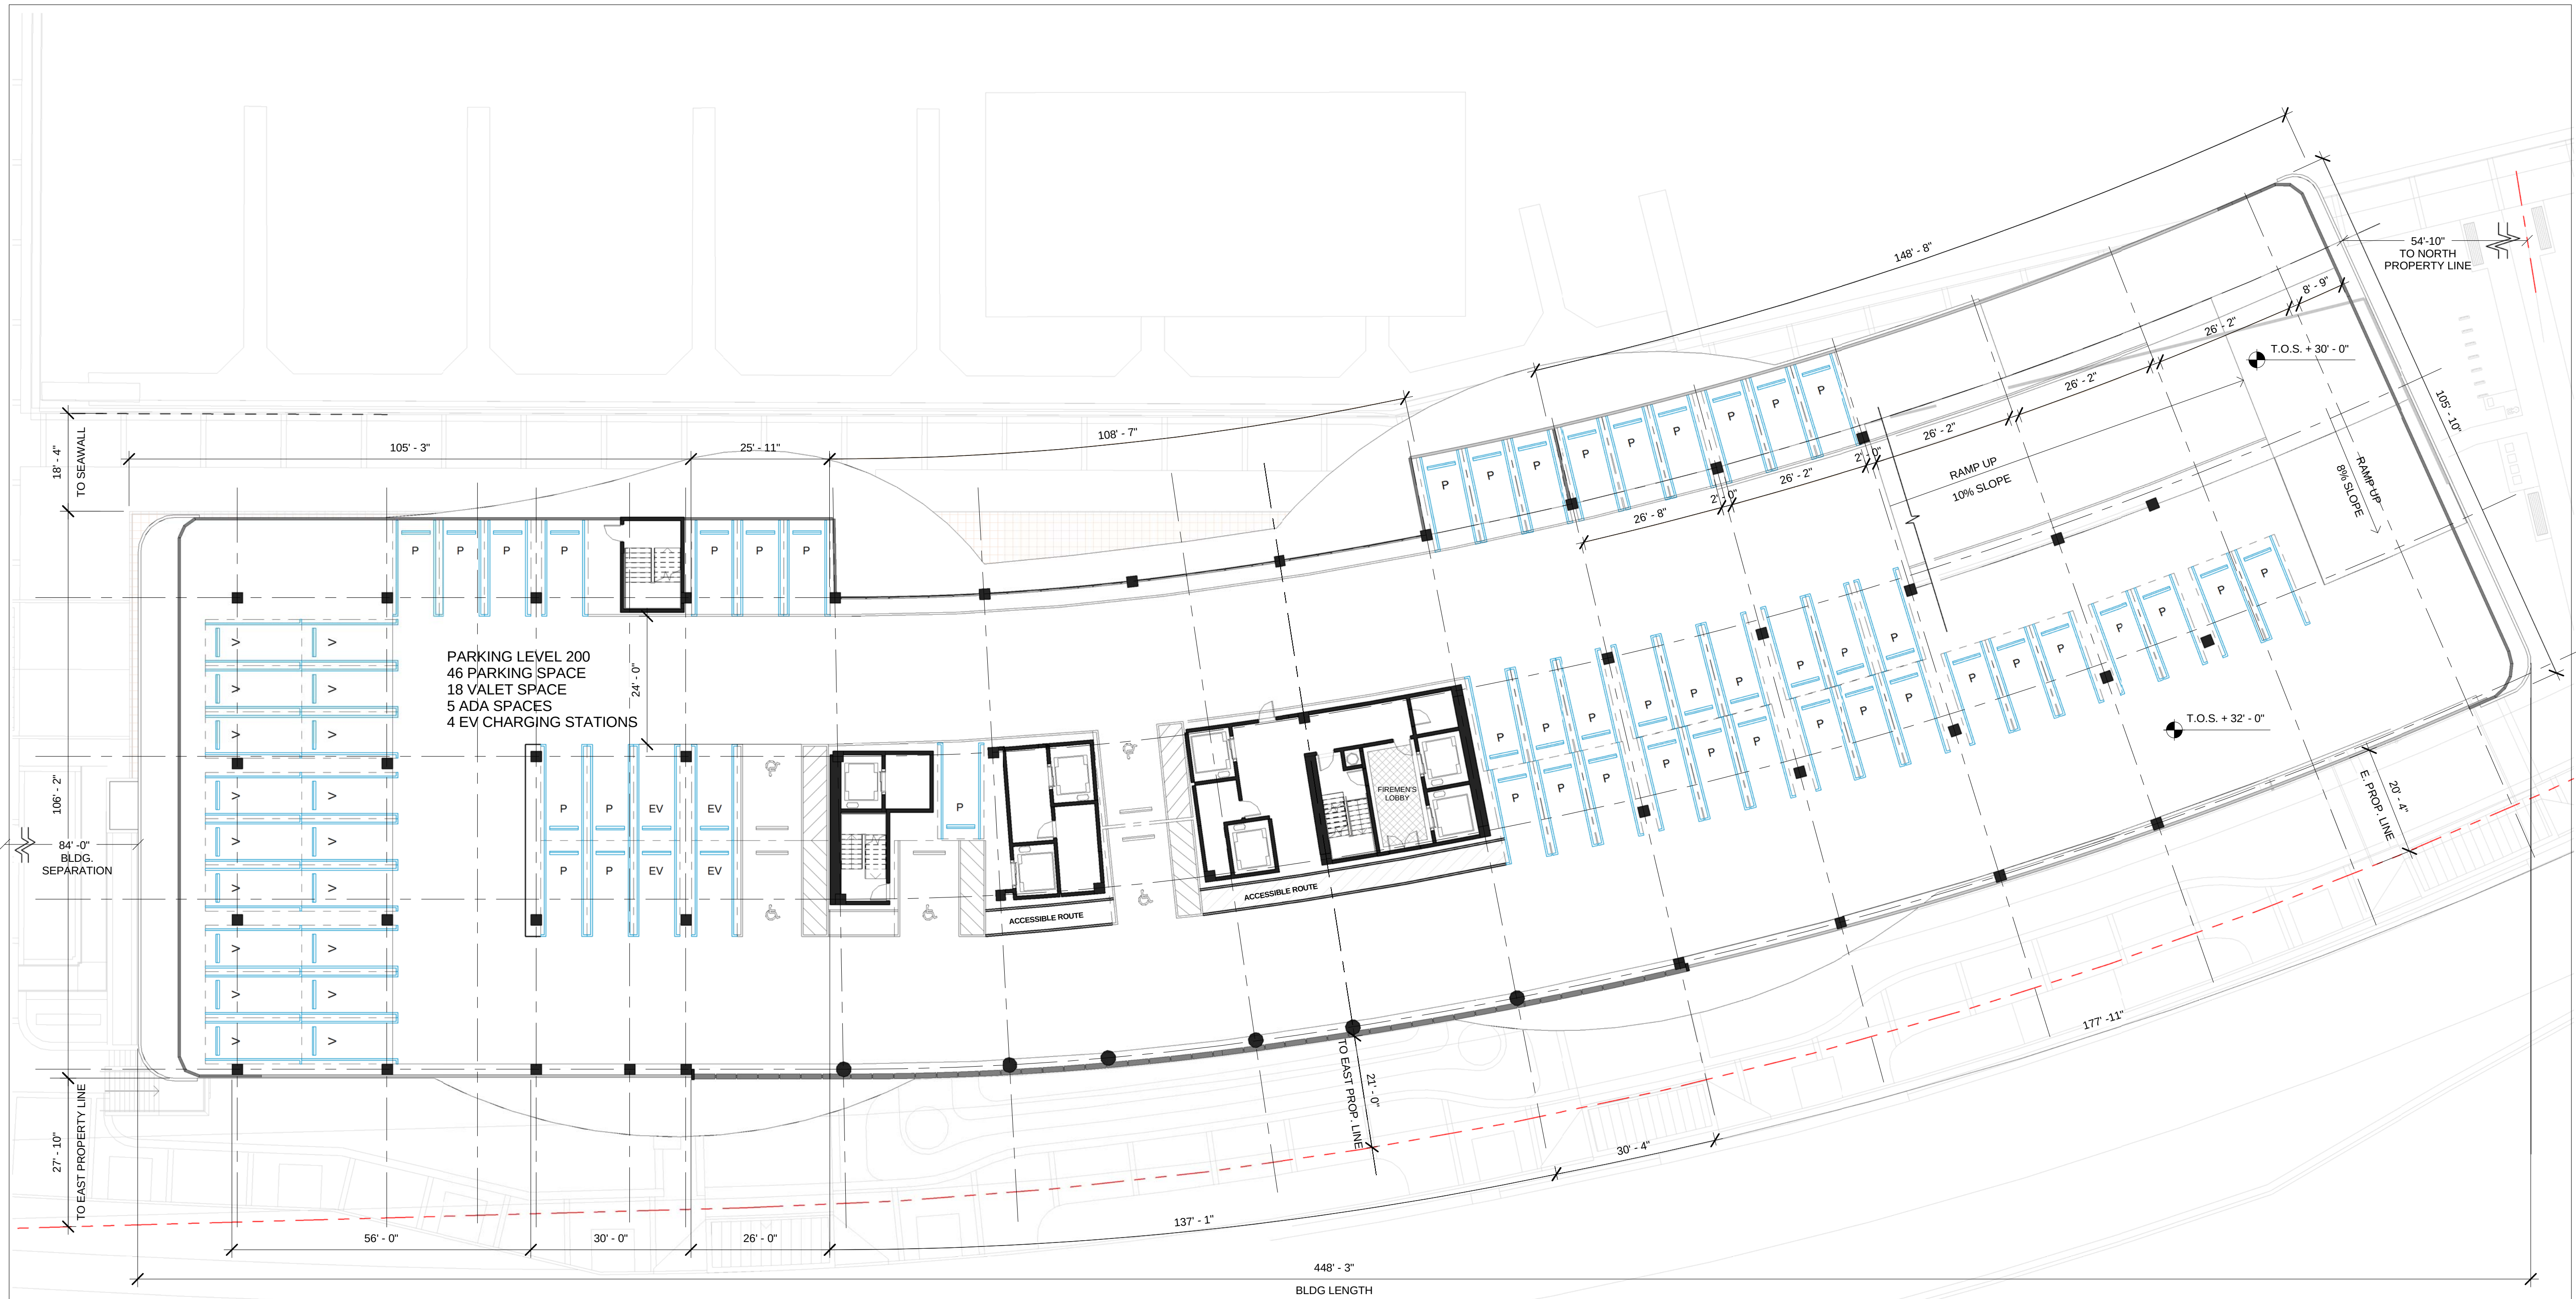

Parking Schedule - STANDARD		
N Level 0		
V	VALET PARKING	81
N Level 2		
P	ASSIGNED PARKING	46
V	ASSIGNED PARKING	18
N Level 3		
P	ASSIGNED PARKING	43
V	ASSIGNED PARKING	18
N Level 4		
P	ASSIGNED PARKING	6
S	STACKED PARKING	148
Grand total		360
Grand total: 382		

Parking Schedule - ADA		
N Level 2		
H	ASSIGNED PARKING	5
N Level 3		
H	ASSIGNED PARKING	5
Grand total		10
Parking Schedule - EV		
N Level 2		
EV	ASSIGNED PARKING	4
N Level 3		
EV	ASSIGNED PARKING	4
N Level 4		
EV	STACKED PARKING	4
Grand total		12

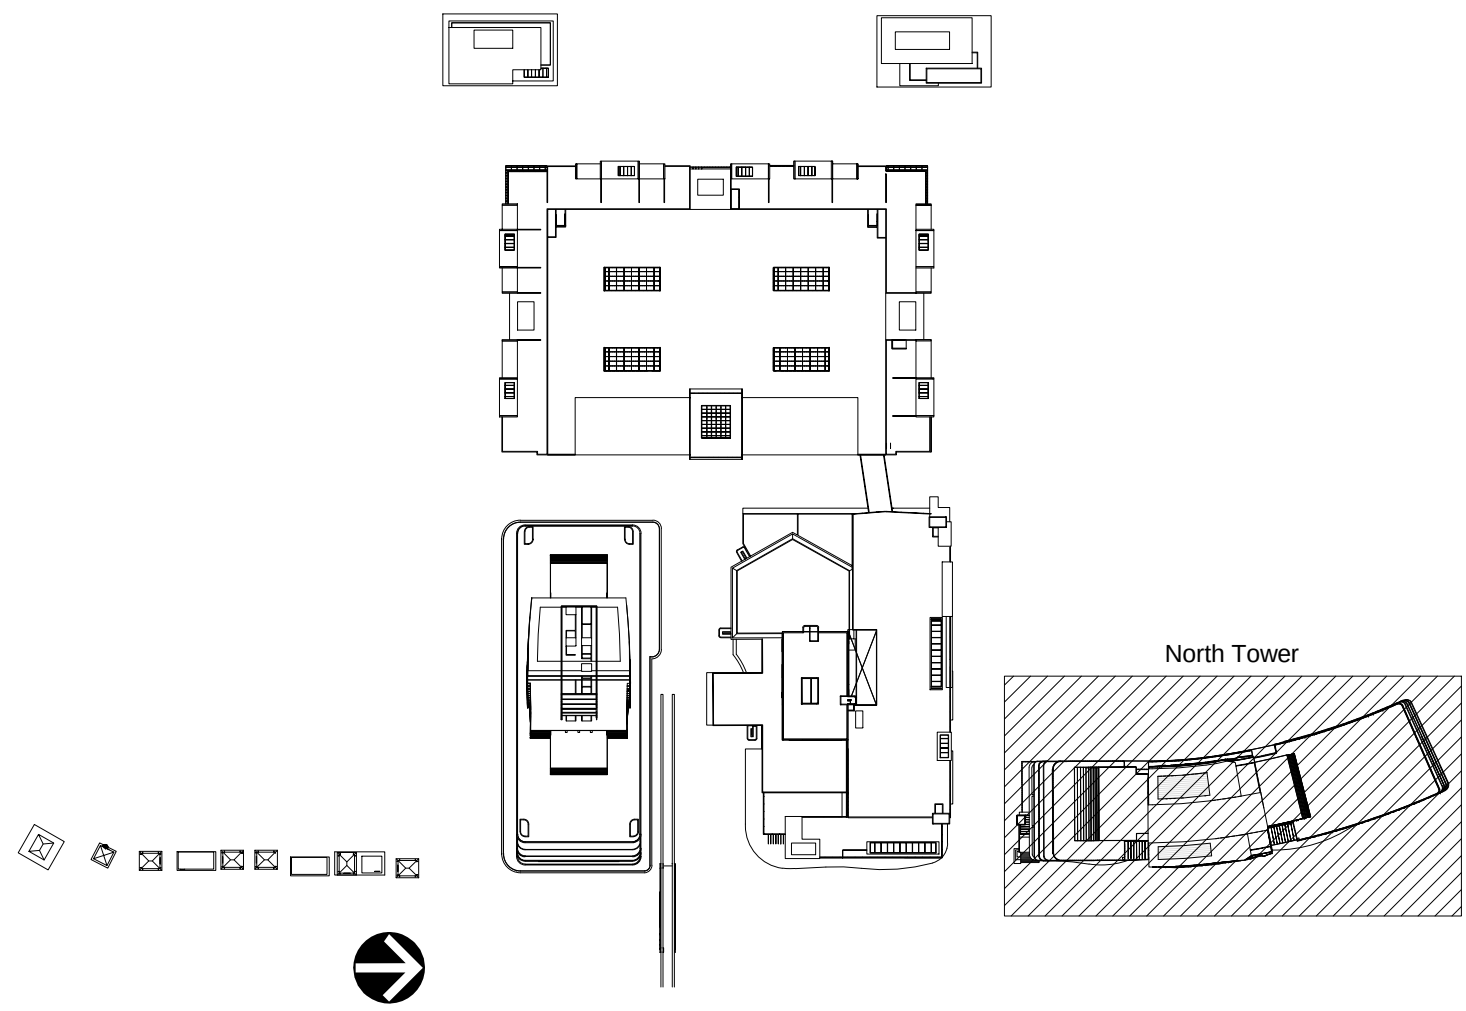

FOR DRC REVIEW ONLY - NOT FOR CONSTRUCTION

Developer:

TRR BAHIA MAR LLC

TRR BAHIA MAR LLC
1175 NE 125 Street, Suite 102
North Miami, FL 33161

Consultants:



PLANNING • LANDSCAPE ARCHITECTURE • URBAN DESIGN • GRAPHIC DESIGN



NICHOLS
BROSCH
WURST
WOLFE
a ASSOCIATES, INC.
Architecture & Planning
161 Almeria Avenue Coral Gables, FL 33134
Tel: (305) 443-5206 Fax: (305) 446-2872
A/C 300880
Bruce Brosch
AR0007851



ID & DESIGN INTERNATIONAL
5100 N DIXIE HWY, OAKLAND FL 33334
PHONE: 954-566-2528



FURN ENGINEERING SERVICES, P.A.
CIVIL ENGINEERS
241 COMMERCIAL BLVD.
LAUDERDALE BEACH, FL 33308
PHONE: 954-522-5104 FAX: 954-522-7630



5200 NW 3RD AVENUE SUITE 109
FT LAUDERDALE, FL 33309-6343
PHONE: 954-535-5100 FAX: 954-739-2247

Rev:	Date:	Description:	By:
1	9/23/15	DRC COMMENTS #11	RD
2	3/31/16	CITY COMMISSION RESUBMITTAL	RD

Sheet Title:

NORTH TOWER
200 LEVEL FLOOR PLAN

Date:	06/12/2015	Project #:	14036
Drawn:		Scale:	AS SHOWN
Approved By:			


Sheet Number:

A3.2

C:\Users\rdajet\Documents\Revit Local Files\BAHIA MAR NORTH
4/1/2016 2:47:46 PM



1 300 LEVEL FLOOR PLAN - TYP. PARKING
A3.3 1/16" = 1'-0"

 

Parking Schedule - STANDARD

N Level 0		
V	VALET PARKING	81
N Level 2		
P	ASSIGNED PARKING	46
V	ASSIGNED PARKING	18
N Level 3		
P	ASSIGNED PARKING	43
V	ASSIGNED PARKING	18
N Level 4		
P	ASSIGNED PARKING	6
S	STACKED PARKING	148
Grand total		360


Parking Schedule - ADA

N Level 2		
H	ASSIGNED PARKING	5
N Level 3		
H	ASSIGNED PARKING	5
Grand total		10


Parking Schedule - EV

N Level 2		
EV	ASSIGNED PARKING	4
N Level 3		
EV	ASSIGNED PARKING	4
N Level 4		
EV	STACKED PARKING	4
Grand total		12


Grand total: 382

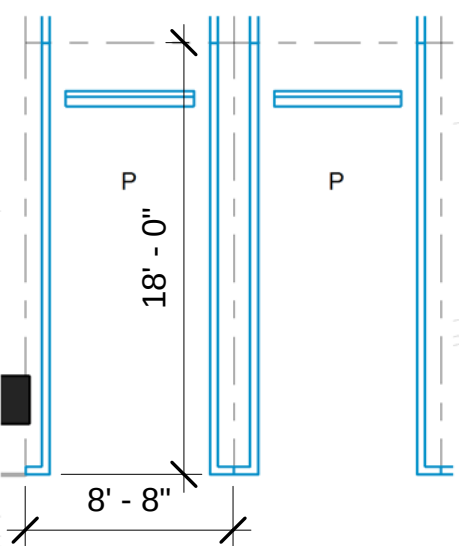

3 TYP. PARKING STALL
A3.3 1/8" = 1'-0"

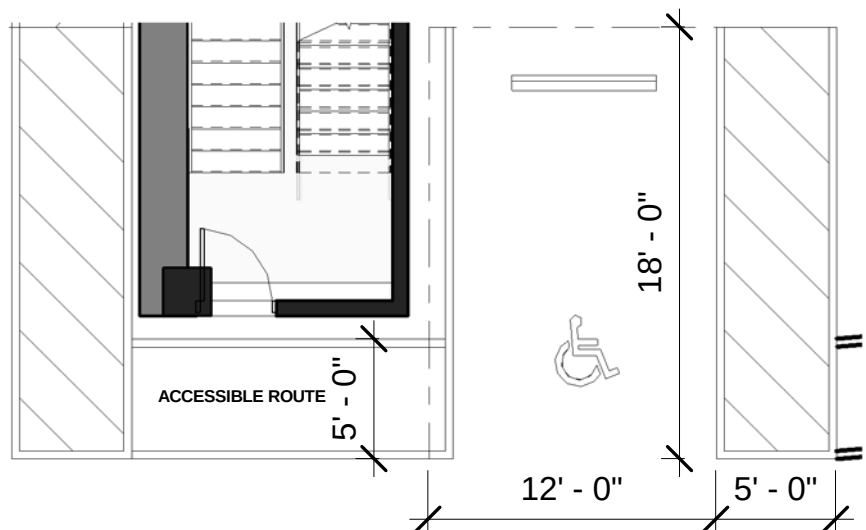

2 TYP. HANDICAP STALL
A3.3 1/8" = 1'-0"

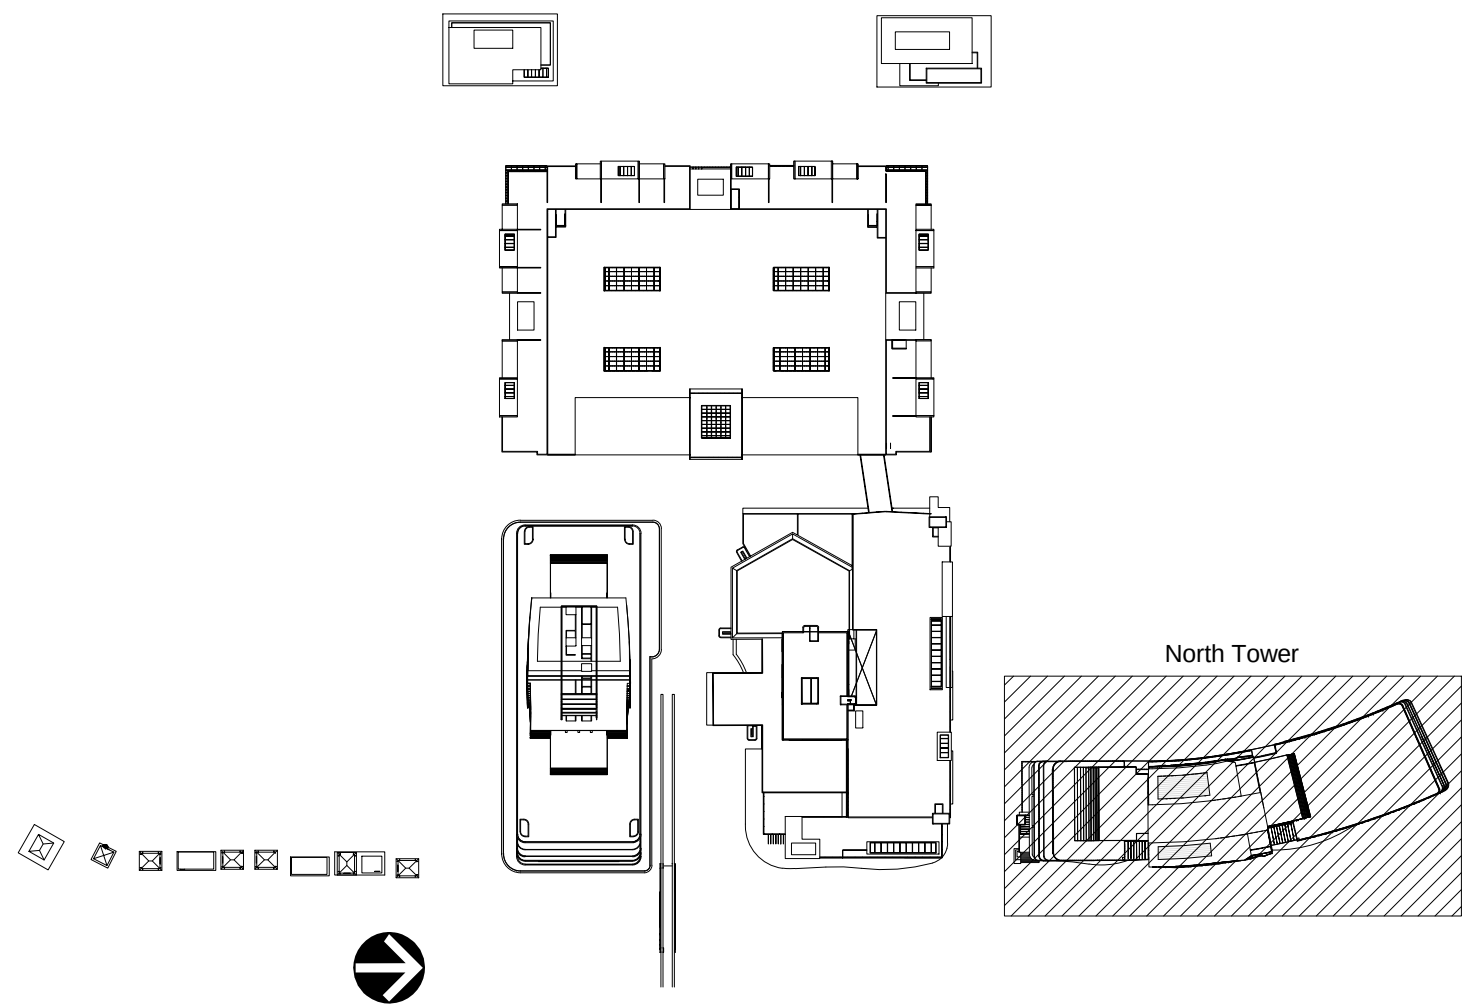

FOR DRC REVIEW ONLY - NOT FOR CONSTRUCTION

Developer:

TRR BAHIA MAR LLC

TRR BAHIA MAR LLC
1175 NE 125 Street, Suite 102
North Miami, FL 33161

Consultants:



PLANNING • LANDSCAPE ARCHITECTURE • URBAN DESIGN • GRAPHIC DESIGN



NICHOLS
BROSCH
WURST
WOLFE
A ASSOCIATES, INC.
Architecture & Planning
161 Almeria Avenue Coral Gables, FL 33134
Tel. (305) 443-5206 Fax (305) 446-2872
A/C 300880
Bruce Brosch
AR0007851



ID & DESIGN INTERNATIONAL
5100 N Dixie Hwy, Oakland FL 33334
PHONE: 954-566-2528



FES
TURN ENGINEERING SERVICES, P.A.
CIVIL ENGINEERS
241 COMMERCIAL BLVD.
LAUDERDALE BEACH, FL 33308
PHONE: 954-522-5104 FAX: 954-739-2247



5200 NW 3RD AVENUE SUITE 109
FT LAUDERDALE, FL 33309-6343
PHONE: 954-535-5100 FAX: 954-739-2247

Rev:	Date:	Description:	By:
1	9/23/15	DRC COMMENTS #1	RD
2	3/31/16	CITY COMMISSION RESUBMITTAL	RD

Sheet Title:



NORTH TOWER 300 LEVEL FLOOR PLAN

Date:	06/12/2015	Project #:	14036
Drawn:		Scale:	AS SHOWN
Approved By:			

Sheet Number:


A3.3

C:\Users\rdajet\Documents\Revit Local Files\BAHIA MAR NORTH
4/1/2016 2:48:25 PM

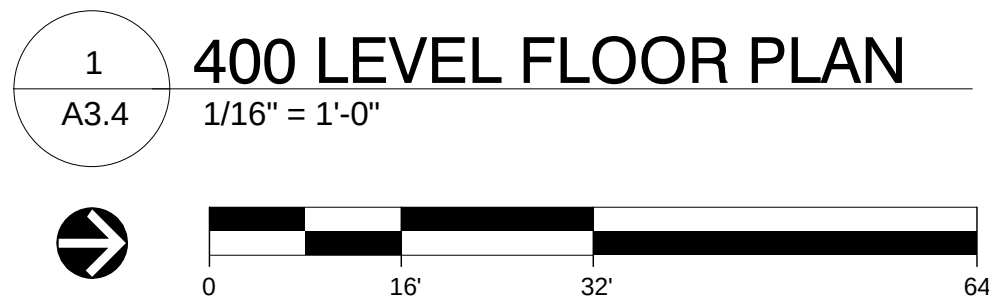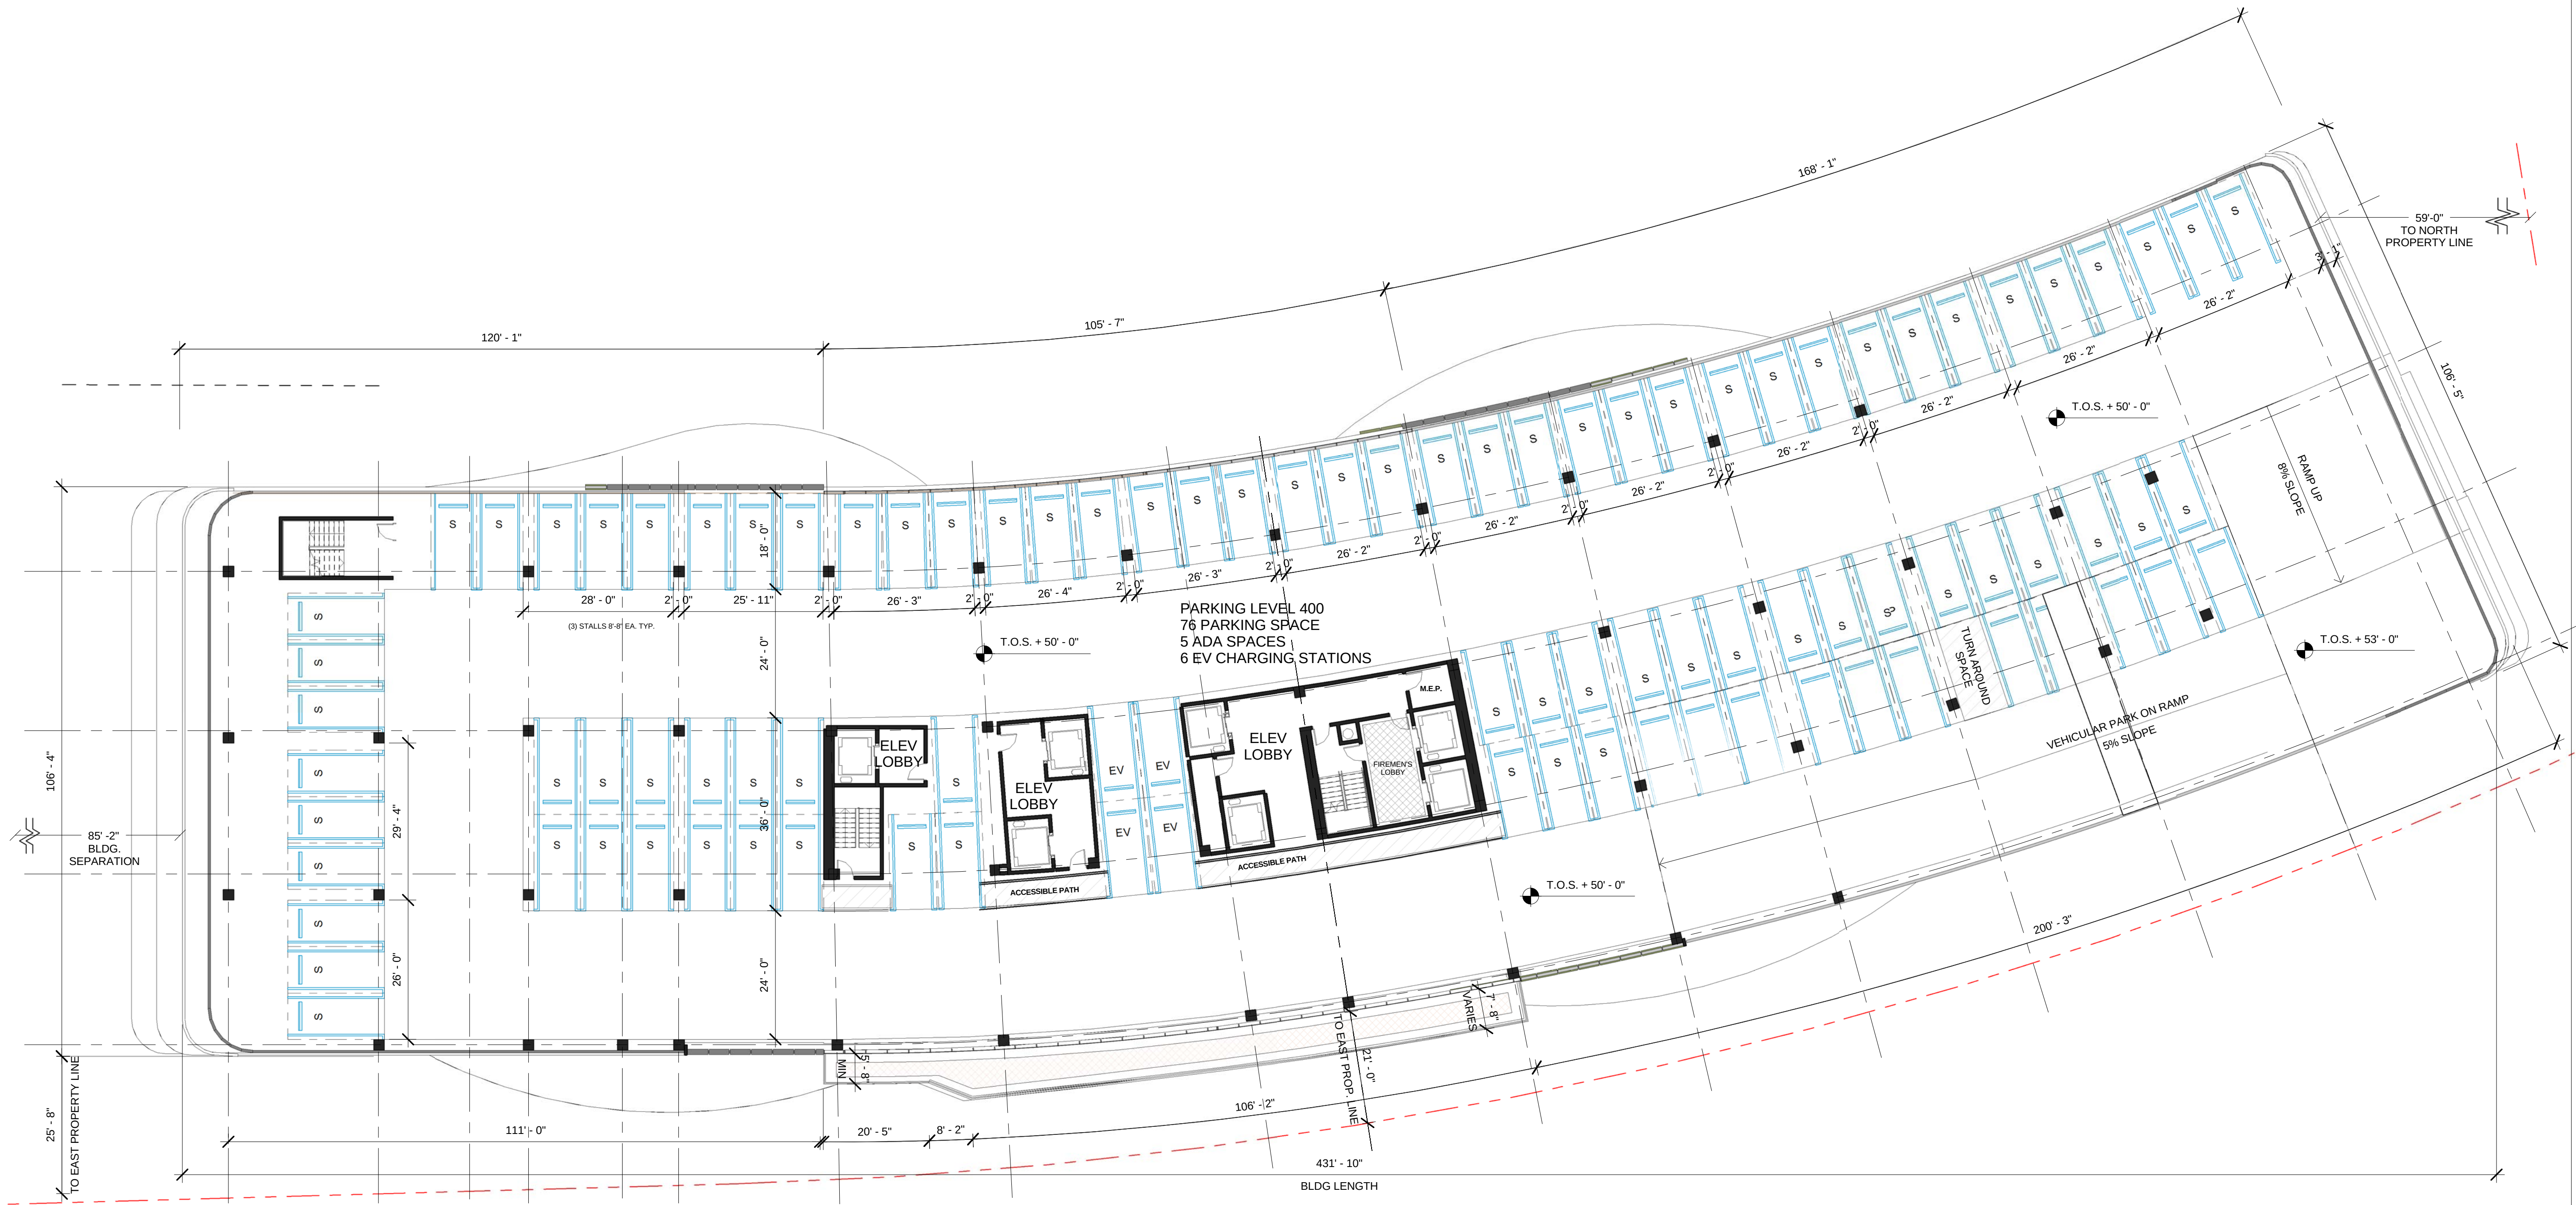

Parking Schedule - STANDARD		
N Level 0		
V	VALET PARKING	81
N Level 2		
P	ASSIGNED PARKING	46
V	ASSIGNED PARKING	18
N Level 3		
P	ASSIGNED PARKING	43
V	ASSIGNED PARKING	18
N Level 4		
P	ASSIGNED PARKING	6
S	STACKED PARKING	148
Grand total		360
Grand total: 382		

Parking Schedule - ADA		
N Level 2		
H	ASSIGNED PARKING	5
N Level 3		
H	ASSIGNED PARKING	5
Grand total		10
Parking Schedule - EV		
N Level 2		
EV	ASSIGNED PARKING	4
N Level 3		
EV	ASSIGNED PARKING	4
N Level 4		
EV	STACKED PARKING	4
Grand total		12

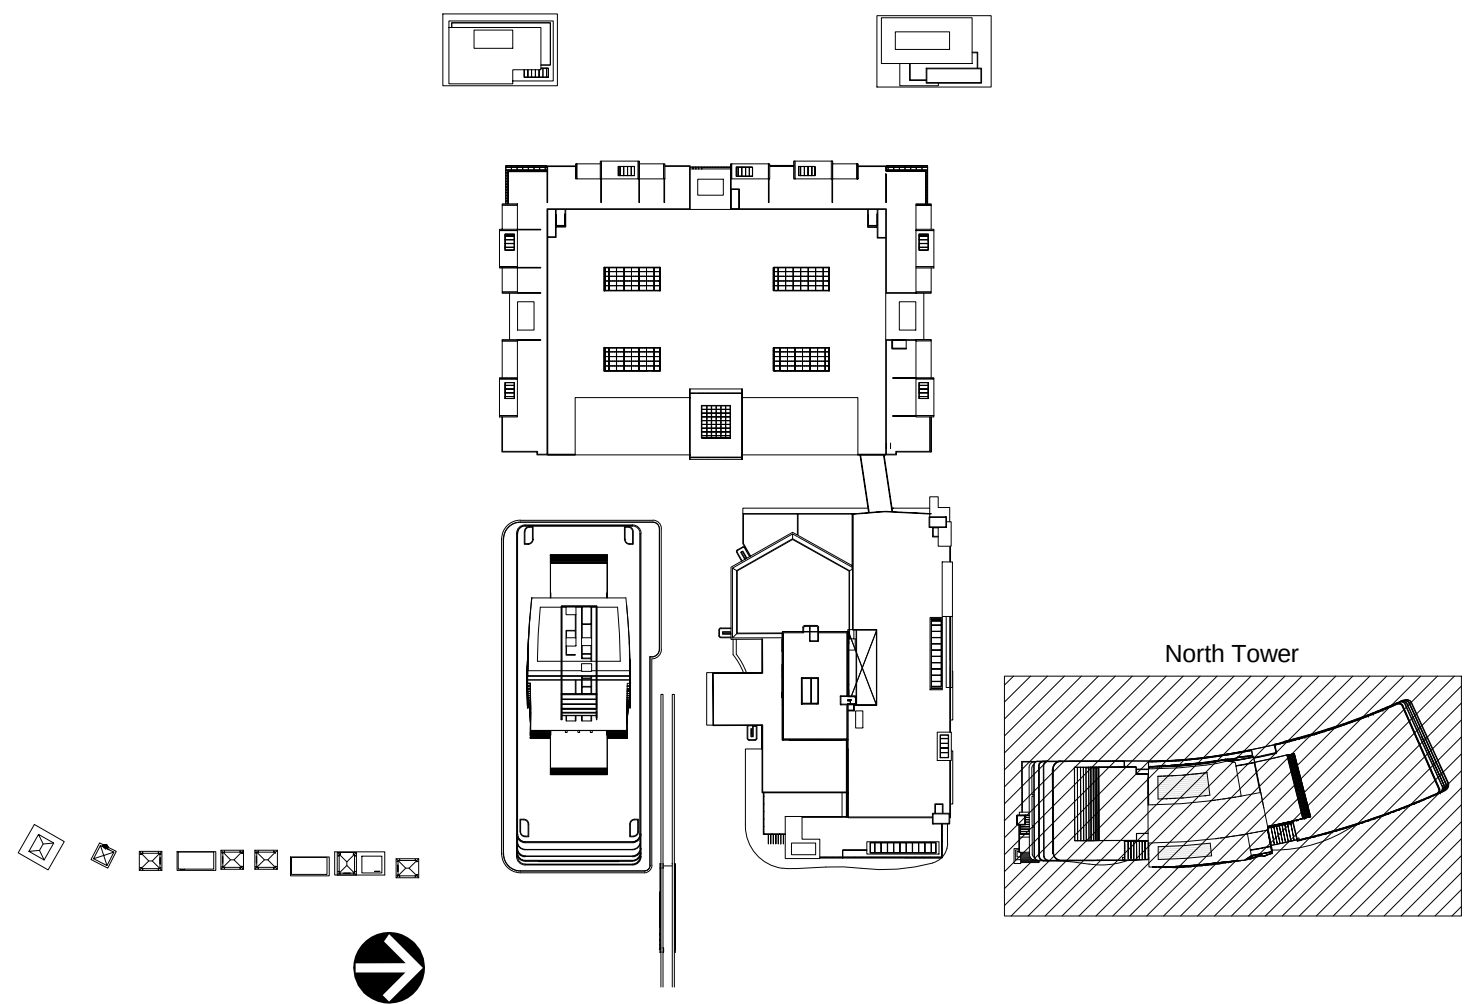

FOR DRC REVIEW ONLY - NOT FOR CONSTRUCTION

Developer:

TRR BAHIA MAR LLC

TRR BAHIA MAR LLC
1175 NE 125 Street, Suite 102
North Miami, FL 33161

Consultants:

EDSA
1512 E. BROWARD BOULEVARD, SUITE 110
FORT LAUDERDALE, FLORIDA 33301 USA
TEL: 954.524.3330
L00000001
PLANNING • LANDSCAPE ARCHITECTURE • URBAN DESIGN • GRAPHIC DESIGN

**NICHOLS
BROSCH
WURST
WOLFE**
A ASSOCIATES, INC.
Architecture & Planning
161 Almeria Avenue Coral Gables, FL 33134
Tel: (305) 443-5206 Fax: (305) 446-2872
A/C 000000
Bruce Brosch
AR0007851

ididi
ID & DESIGN INTERNATIONAL
5100 N DIKIE HWY, OAKLAND FL 33334
PHONE: 954-566-2528

FES
TURN ENGINEERING SERVICES, P.A.
CIVIL ENGINEERS
241 COMMERCIAL BLVD.
LAUDERDALE BEACH, FL 33308
PHONE: 954-522-5100 FAX: 954-522-7630

KimleyHorn
5200 NW 3RD AVENUE, SUITE 109
FT. LAUDERDALE, FL 33309-6343
PHONE: 954-535-5100 FAX: 954-739-2247

Rev:	Date:	Description:	By:
1	9/23/15	DRC COMMENTS #1	RD
2	3/31/16	CITY COMMISSION RESUBMITTAL	RD

Sheet Title:

**NORTH TOWER
400 LEVEL FLOOR PLAN**

Date:	06/12/2015	Project #:	14036
Drawn:		Scale:	AS SHOWN
Approved By:			

Sheet Number:

A3.4

Rev:	Date:	Description:	By:
①	9/23/15	DRC COMMENTS #1	RD
②	3/31/16	CITY COMMISSION RESUBMITTAL	RD

Sheet Title:

NORTH TOWER
500 LEVEL FLOOR PLAN

Date: 06/12/2015	Project #:14036
Drawn:	Scale: AS SHOWN
Approved By:	

Sheet Number:



A3.5




1
A3.5

500 LEVEL FLOOR PLAN - POOL DECK

1/16" = 1'-0"

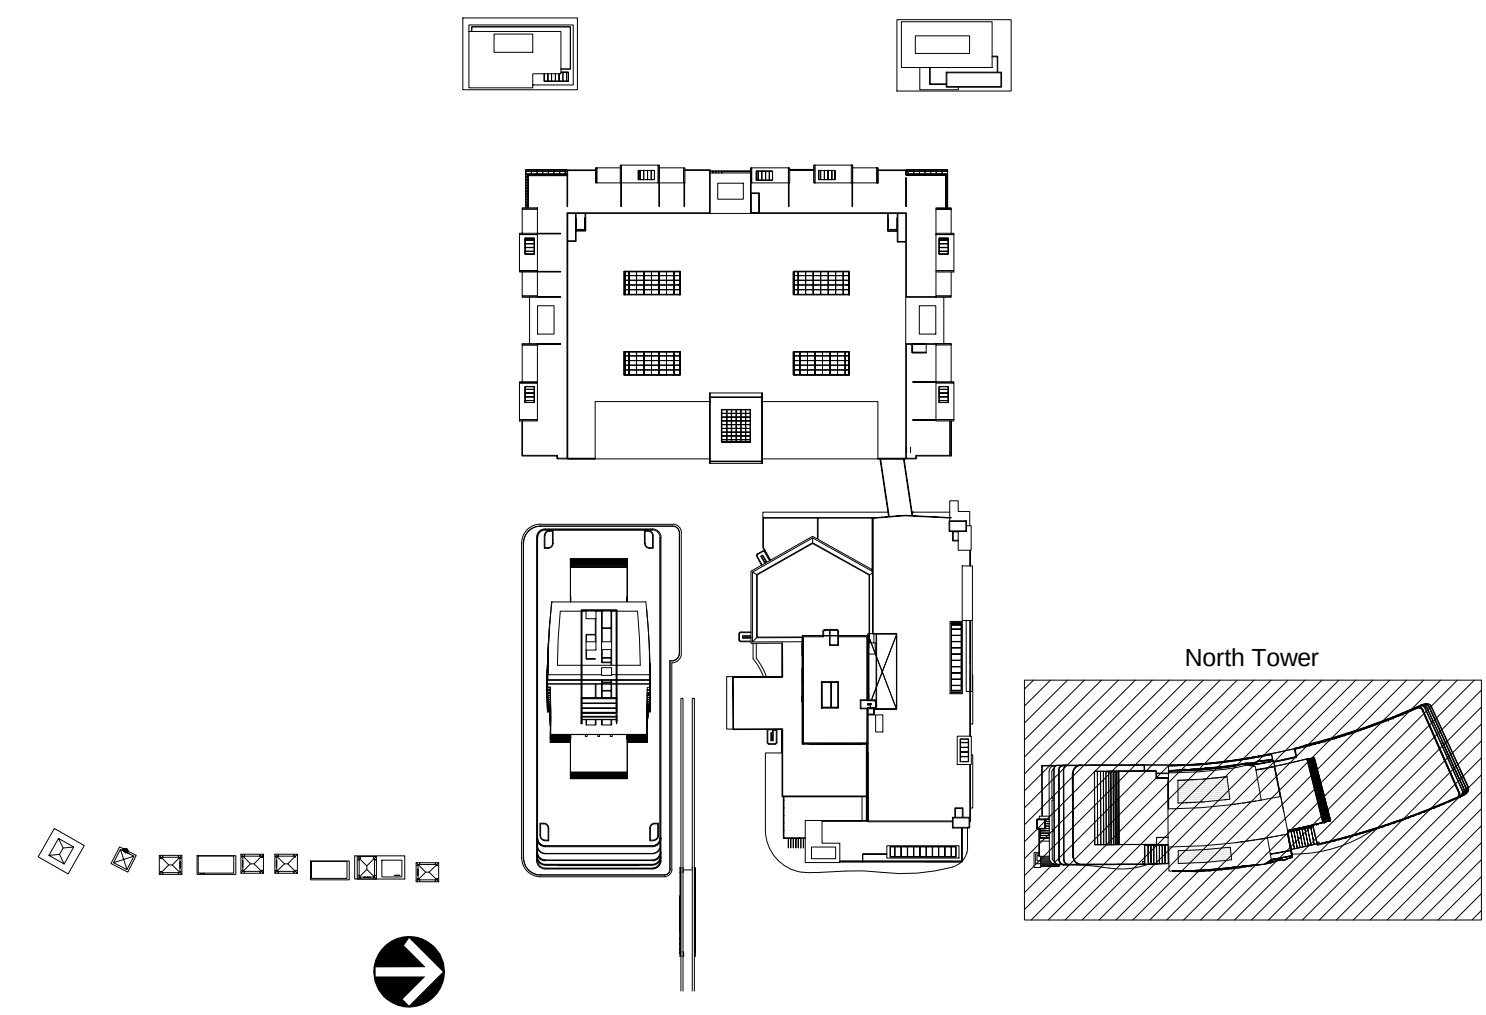 

C:\Users\rdajet\Documents\Revit Local Files\BAHIA MAR NORTH
4/1/2016 2:50:14 PM

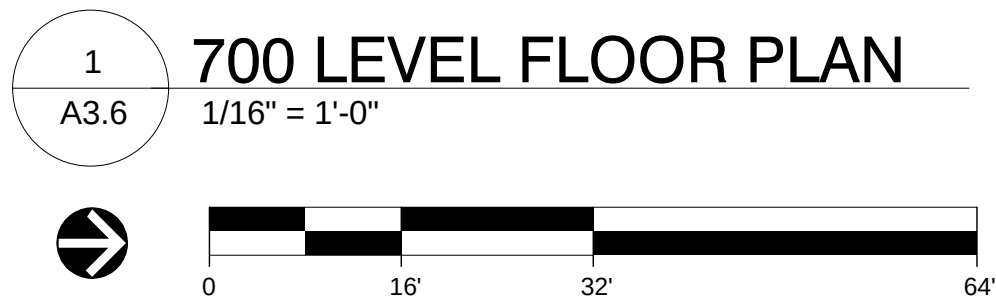


NORTH TOWER UNIT BREAKDOWN:
LEVELS 600-2600 (TYPICAL)

1	UNIT A
1	UNIT B
1	UNIT C
1	UNIT D
1	UNIT E
1	UNIT F
1	UNIT G
1	UNIT H
1	UNIT I
1	UNIT J
1	UNIT K

TOTAL NUMBER OF UNITS PER LEVEL = 11

TOTAL NUMBER OF UNITS = 239

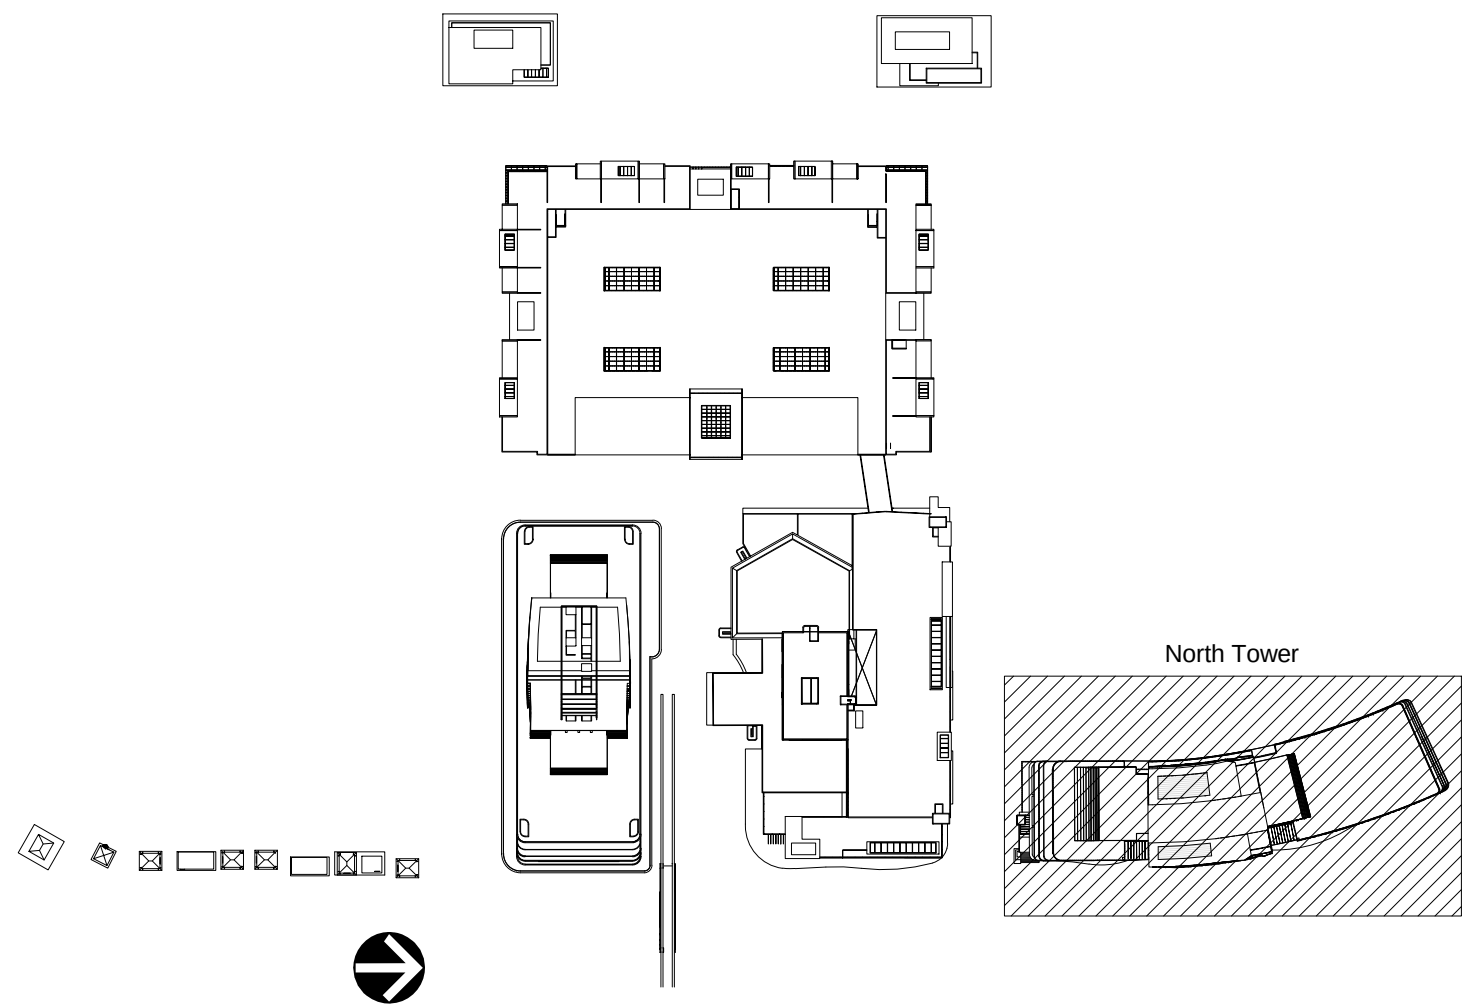

Developer:

TRR BAHIA MAR LLC

TRR BAHIA MAR LLC
1175 NE 125 Street, Suite 102
North Miami, FL 33161

Consultants:



PLANNING • LANDSCAPE ARCHITECTURE • URBAN DESIGN • GRAPHIC DESIGN



161 Almeria Avenue Coral Gables, FL 33134
Tel: (305) 443-5206 Fax: (305) 446-2872
A/C 300880
Bruce Brosch
AR0007851



5100 N DIXIE HWY, OAKLAND FL 33334
PHONE: 954-566-2828



241 COMMERCIAL BLVD.
LAUDERDALE, FL 33308
PHONE: 954-522-5104 FAX: 954-522-7630



5200 NW 3RD AVENUE SUITE 109
FT. LAUDERDALE, FL 33309-6343
PHONE: 954-535-5100 FAX: 954-739-2247

Rev:	Date:	Description:	By:
1	9/23/15	DRC COMMENTS #1	RD
2	3/31/16	CITY COMMISSION RESUBMITTAL	RD

Sheet Title:


NORTH TOWER
600-2000 LEVEL FLOOR
PLAN

Date:	06/12/2015	Project #:	14036
Drawn:		Scale:	AS SHOWN
Approved By:			


Sheet Number:

A3.6


C:\Users\rdajer\Documents\Revit Local Files\BAHIA MAR NORTH
4/1/2016 2:50:23 PM

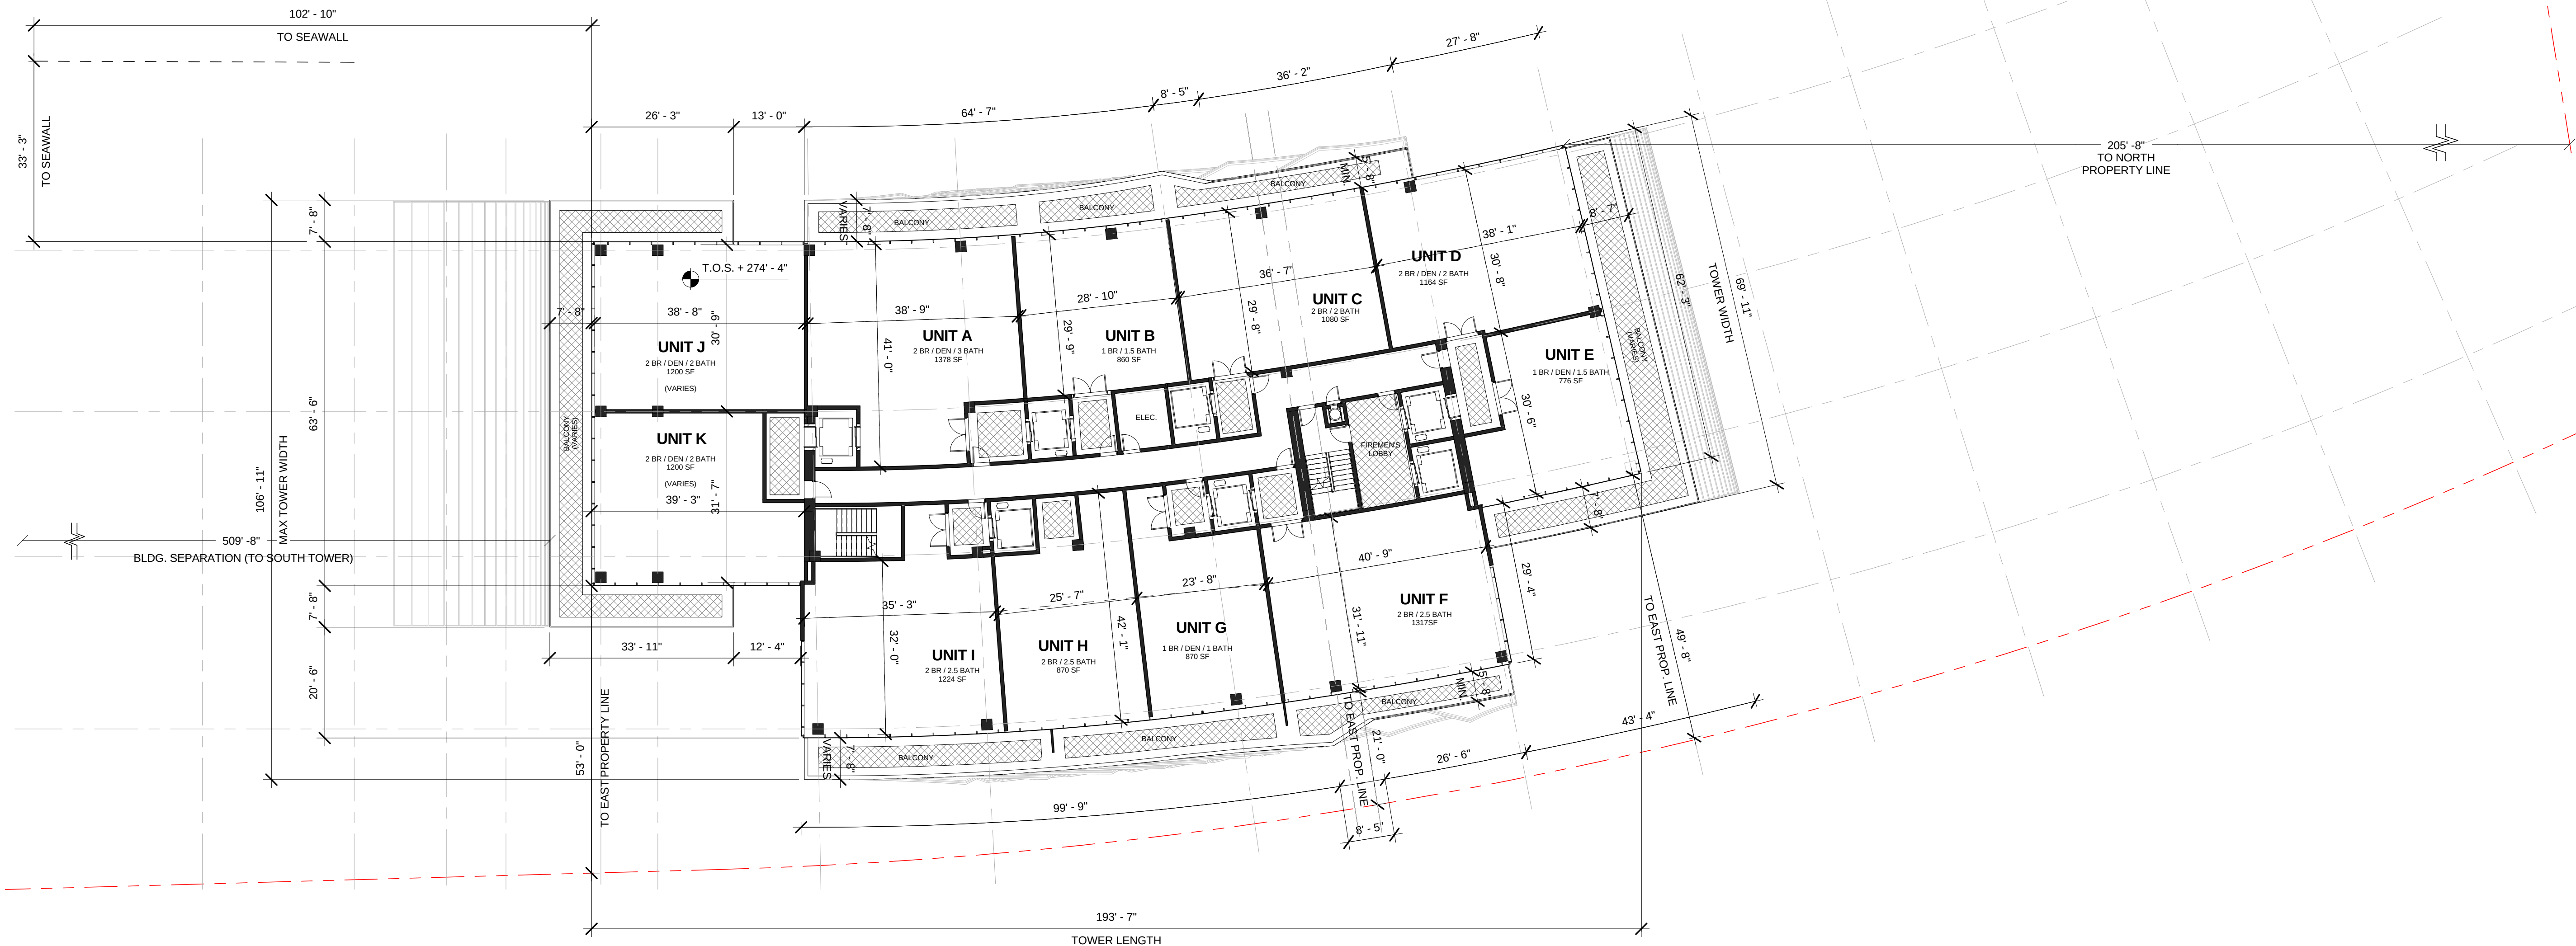

1
A3.7
2100-2600 LEVEL FLOOR PLAN
1/16" = 1'-0"

 

NORTH TOWER UNIT BREAKDOWN: LEVELS 600-2600 (TYPICAL)	
1	UNIT A
1	UNIT B
1	UNIT C
1	UNIT D
1	UNIT E
1	UNIT F
1	UNIT G
1	UNIT H
1	UNIT I
1	UNIT J
1	UNIT K
TOTAL NUMBER OF UNITS PER LEVEL = 11	
TOTAL NUMBER OF UNITS = 239	

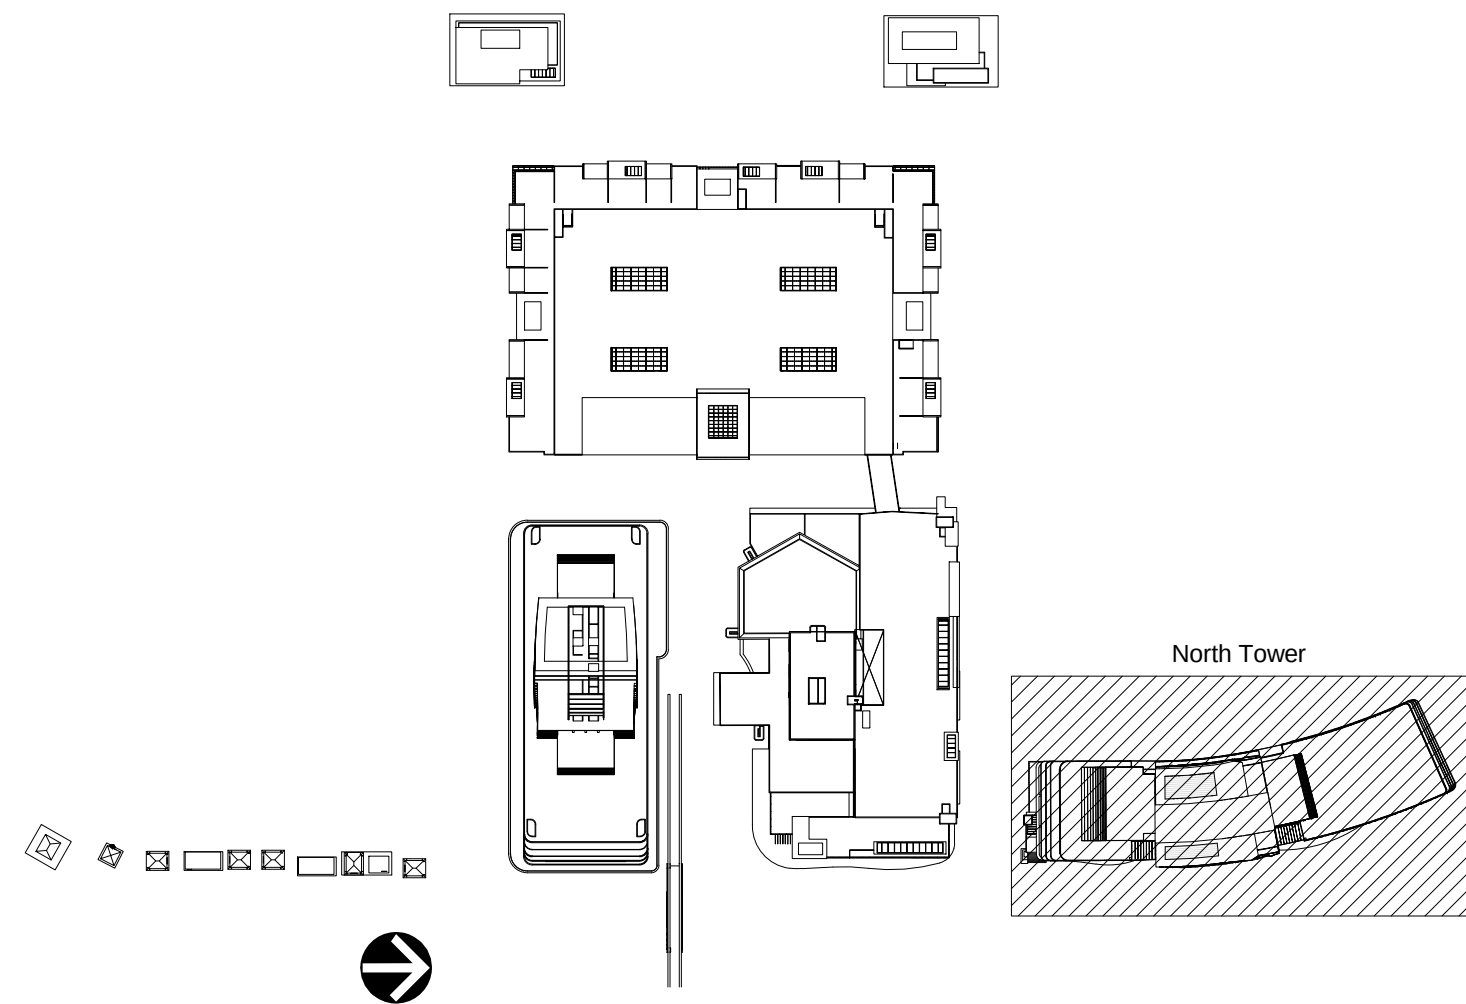

FOR DRC REVIEW ONLY - NOT FOR CONSTRUCTION

Developer:

TRR BAHIA MAR LLC

TRR BAHIA MAR LLC
1175 NE 125 Street, Suite 102
North Miami, FL 33161

Consultants:



1512 E. BROWARD BOULEVARD, SUITE 110
FORT LAUDERDALE, FLORIDA 33301 USA
TEL: 954.524.3330
LCS000001

PLANNING • LANDSCAPE ARCHITECTURE • URBAN DESIGN • GRAPHIC DESIGN



NICHOLS
BROSCH
WURST
WOLFE
A ASSOCIATES, INC.
Architecture & Planning

161 Almeria Avenue Coral Gables, FL 33134
Tel: (305) 443-5206 Fax: (305) 446-2872
A/C 000000
Bruce Brosch
AR0007851



ID & DESIGN INTERNATIONAL

5100 N. DIXIE HWY., OAKLAND FL 33304
PHONE: 954-566-2528



FES
FURN ENGINEERING SERVICES, P.A.
CIVIL ENGINEERS

241 COMMERCIAL BLVD.
LAUDERDALE BEACH, FL 33308
PHONE: 954-522-1004 FAX: 954-739-2247

KimleyHorn

5200 NW 3RD AVENUE, SUITE 109
FT. LAUDERDALE, FL 33309-6343
PHONE: 954-535-5100 FAX: 954-739-2247

Rev:	Date:	Description:	By:
1	9/23/15	DRC COMMENTS #1	RD
2	3/31/16	CITY COMMISSION RESUBMITTAL	RD

Sheet Title:


NORTH TOWER
2100-2600 LEVEL FLOOR
PLAN

Date:	06/12/2015	Project #:	14036
Drawn:		Scale:	AS SHOWN
Approved By:			


Sheet Number:

A3.7


C:\Users\rdajet\Documents\Revit Local Files\BAHIA MAR NORTH
4/1/2016 2:50:30 PM

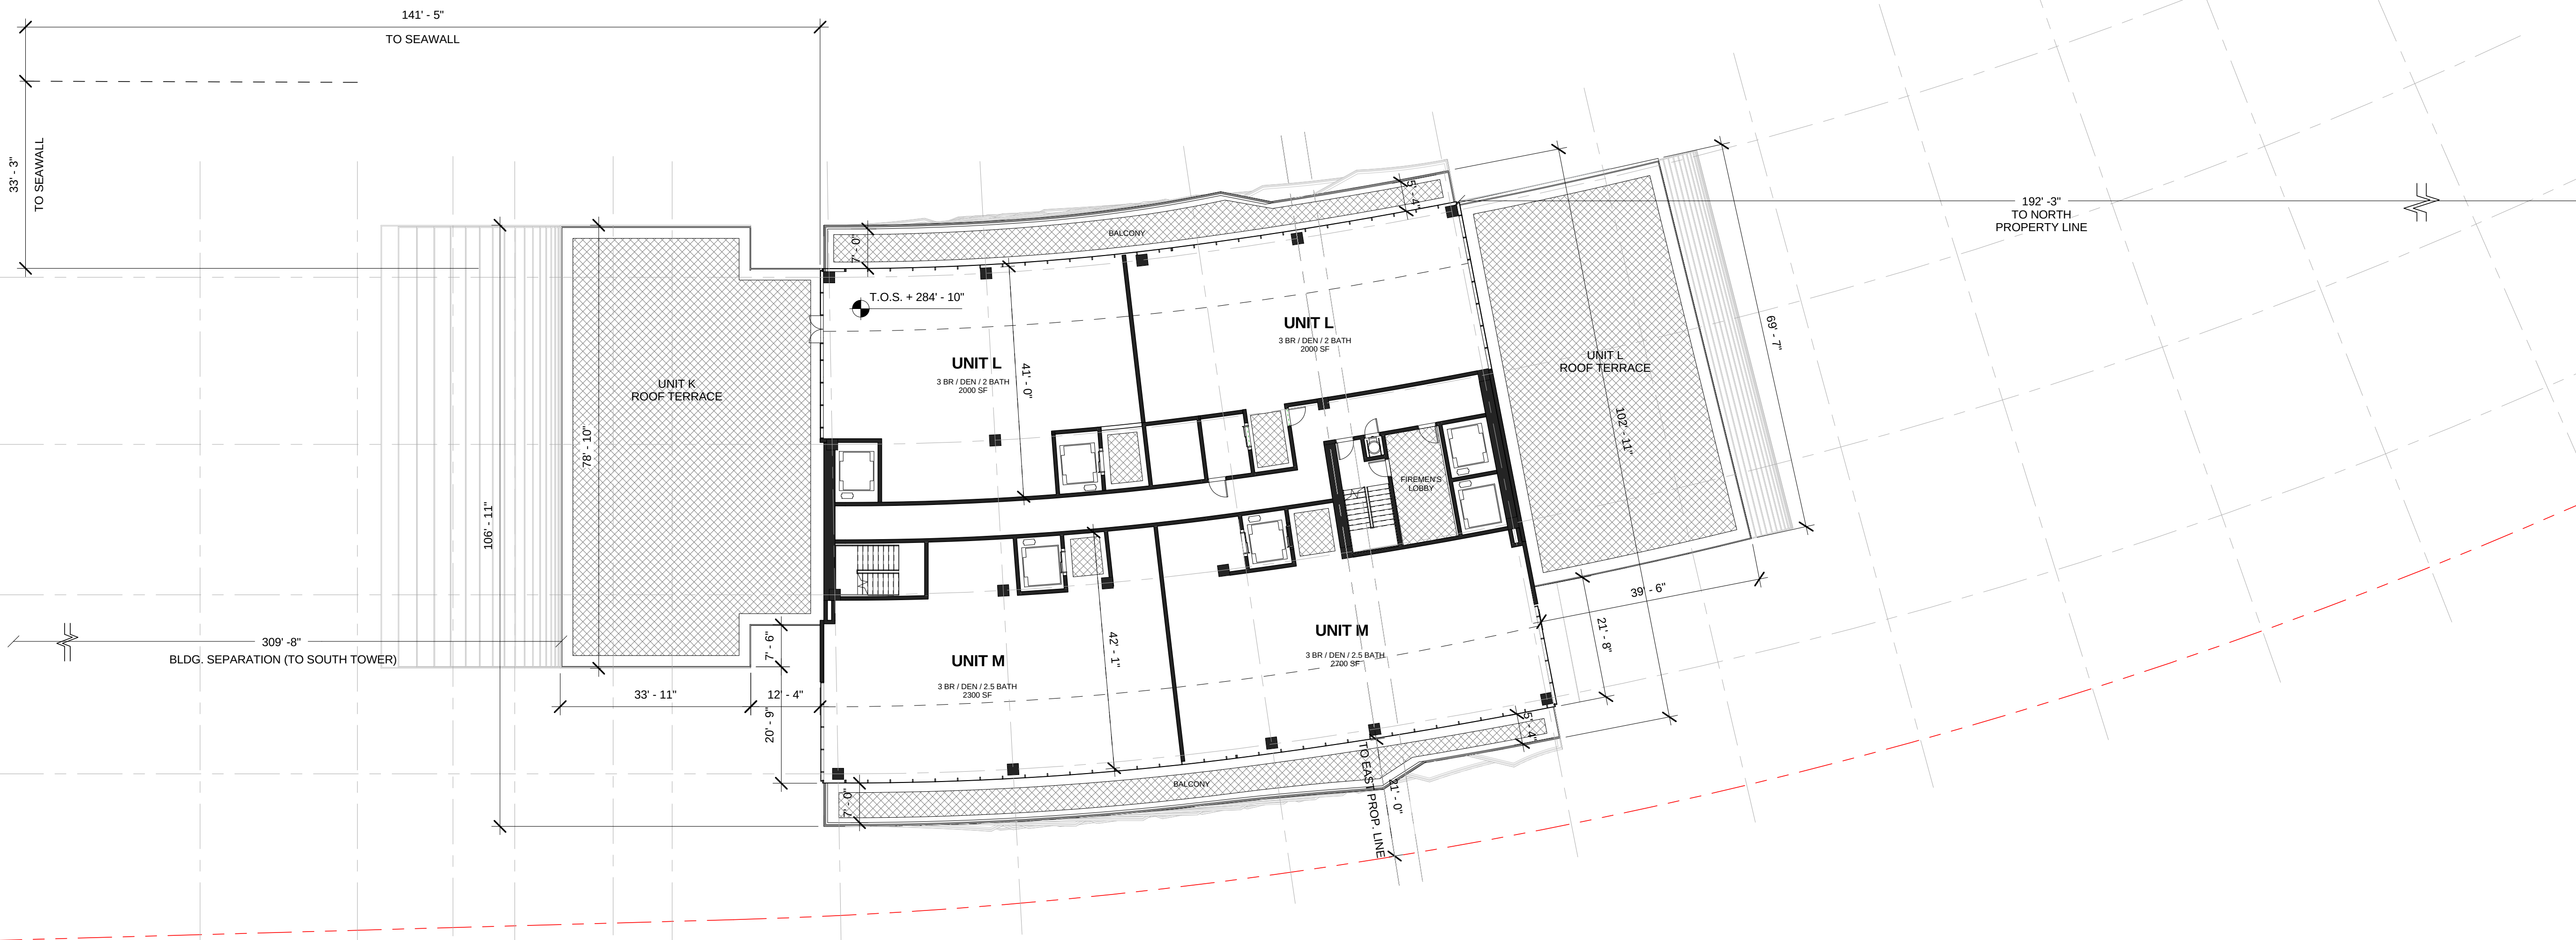

1 2700-2800 LEVEL FLOOR PLAN
A3.8 1/16" = 1'-0"

 

NORTH TOWER UNIT BREAKDOWN: LEVEL 2700-2800	
2	UNIT L
2	UNIT M
TOTAL NUMBER OF UNITS PER LEVEL = 4	
TOTAL NUMBER OF UNITS = 239	

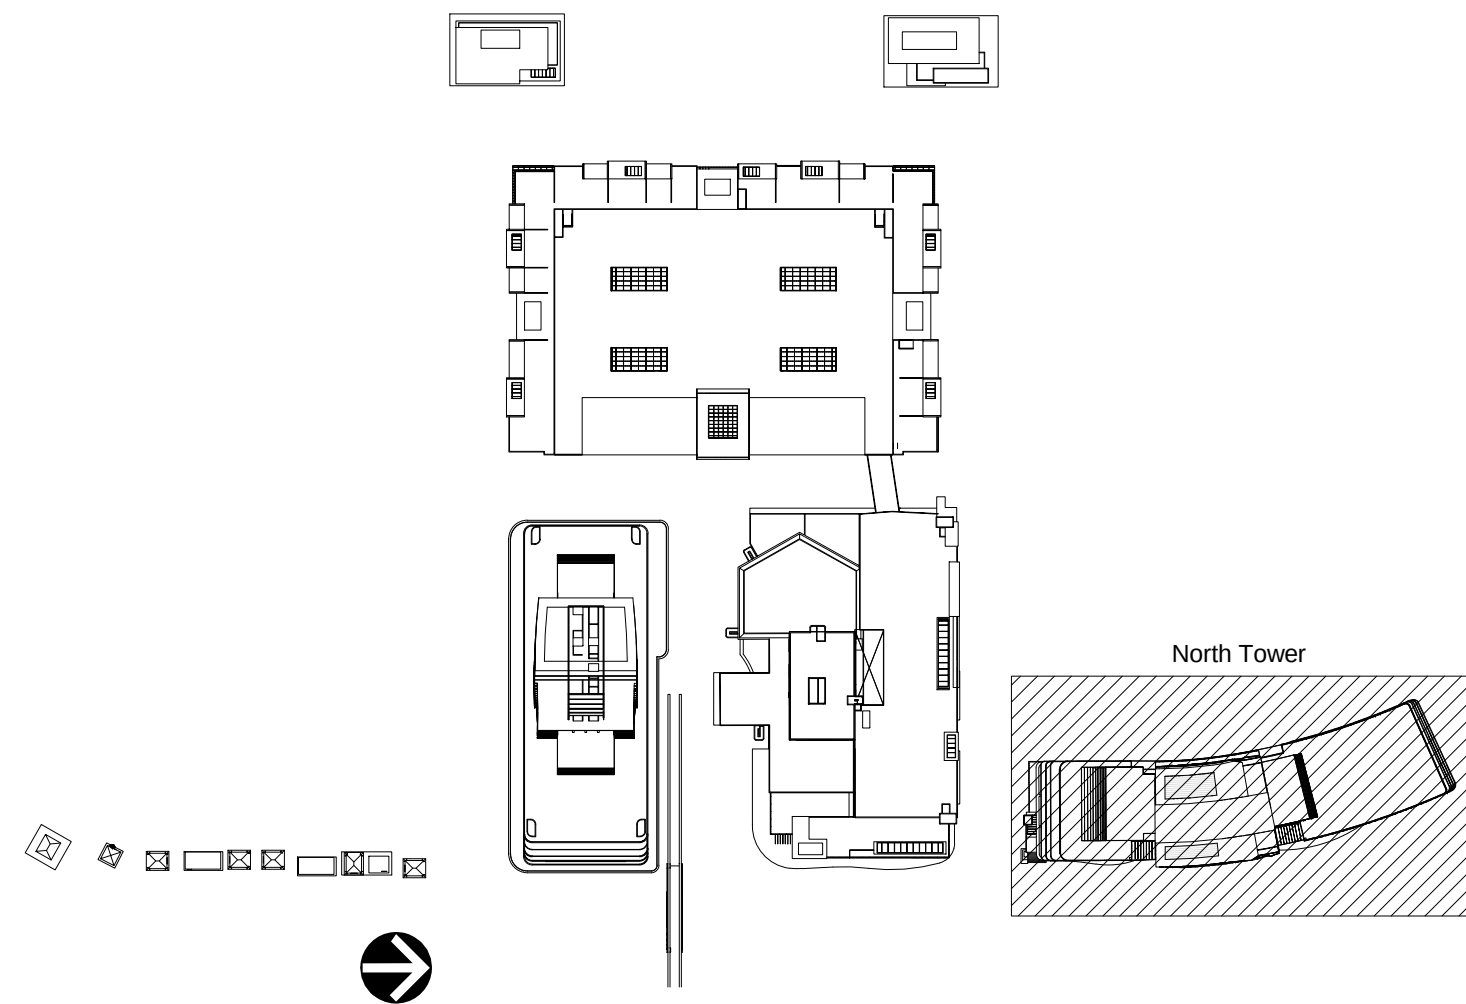

FOR DRC REVIEW ONLY - NOT FOR CONSTRUCTION

Developer:

TRR BAHIA MAR LLC

TRR BAHIA MAR LLC
1175 NE 125 Street, Suite 102
North Miami, FL 33161

Consultants:



1512 E. BROWARD BOULEVARD, SUITE 110
FORT LAUDERDALE, FLORIDA 33301 USA
TEL: 954.554.3330
L03000001

PLANNING • LANDSCAPE ARCHITECTURE • URBAN DESIGN • GRAPHIC DESIGN



**NICHOLS
BROSCH
WURST
WOLFE**
A ASSOCIATES, INC.
Architecture & Planning

161 Almeria Avenue Coral Gables, FL 33134
Tel: (305) 443-5206 Fax: (305) 446-2872
A/C 500800
Bruce Brosch
AR0007851



iddi ID & DESIGN INTERNATIONAL

5100 N DIXIE HWY, OAKLAND FL 33334
PHONE: 954-566-2828



FES
TURN ENGINEERING SERVICES, P.A.
CIVIL ENGINEERS

241 COMMERCIAL BLVD.
LAUDERDALE BEACH, FL 33308
PHONE: 954-522-5100 FAX: 954-522-7630



5200 NW 3RD AVENUE SUITE 109
FT. LAUDERDALE, FL 33309-6343
PHONE: 954-535-5100 FAX: 954-739-2247

Rev:	Date:	Description:	By:
1	9/23/15	DRC COMMENTS #1	RD
2	3/31/16	CITY COMMISSION RESUBMITTAL	RD

Sheet Title:


**NORTH TOWER
2700-2800 LEVEL FLOOR
PLAN**

Date:	06/12/2015	Project #:	14036
Drawn:		Scale:	AS SHOWN
Approved By:			

Sheet Number:

A3.8

C:\Users\rdajet\Documents\Revit Local Files\BAHIA MAR NORTH
4/1/2016 2:50:36 PM

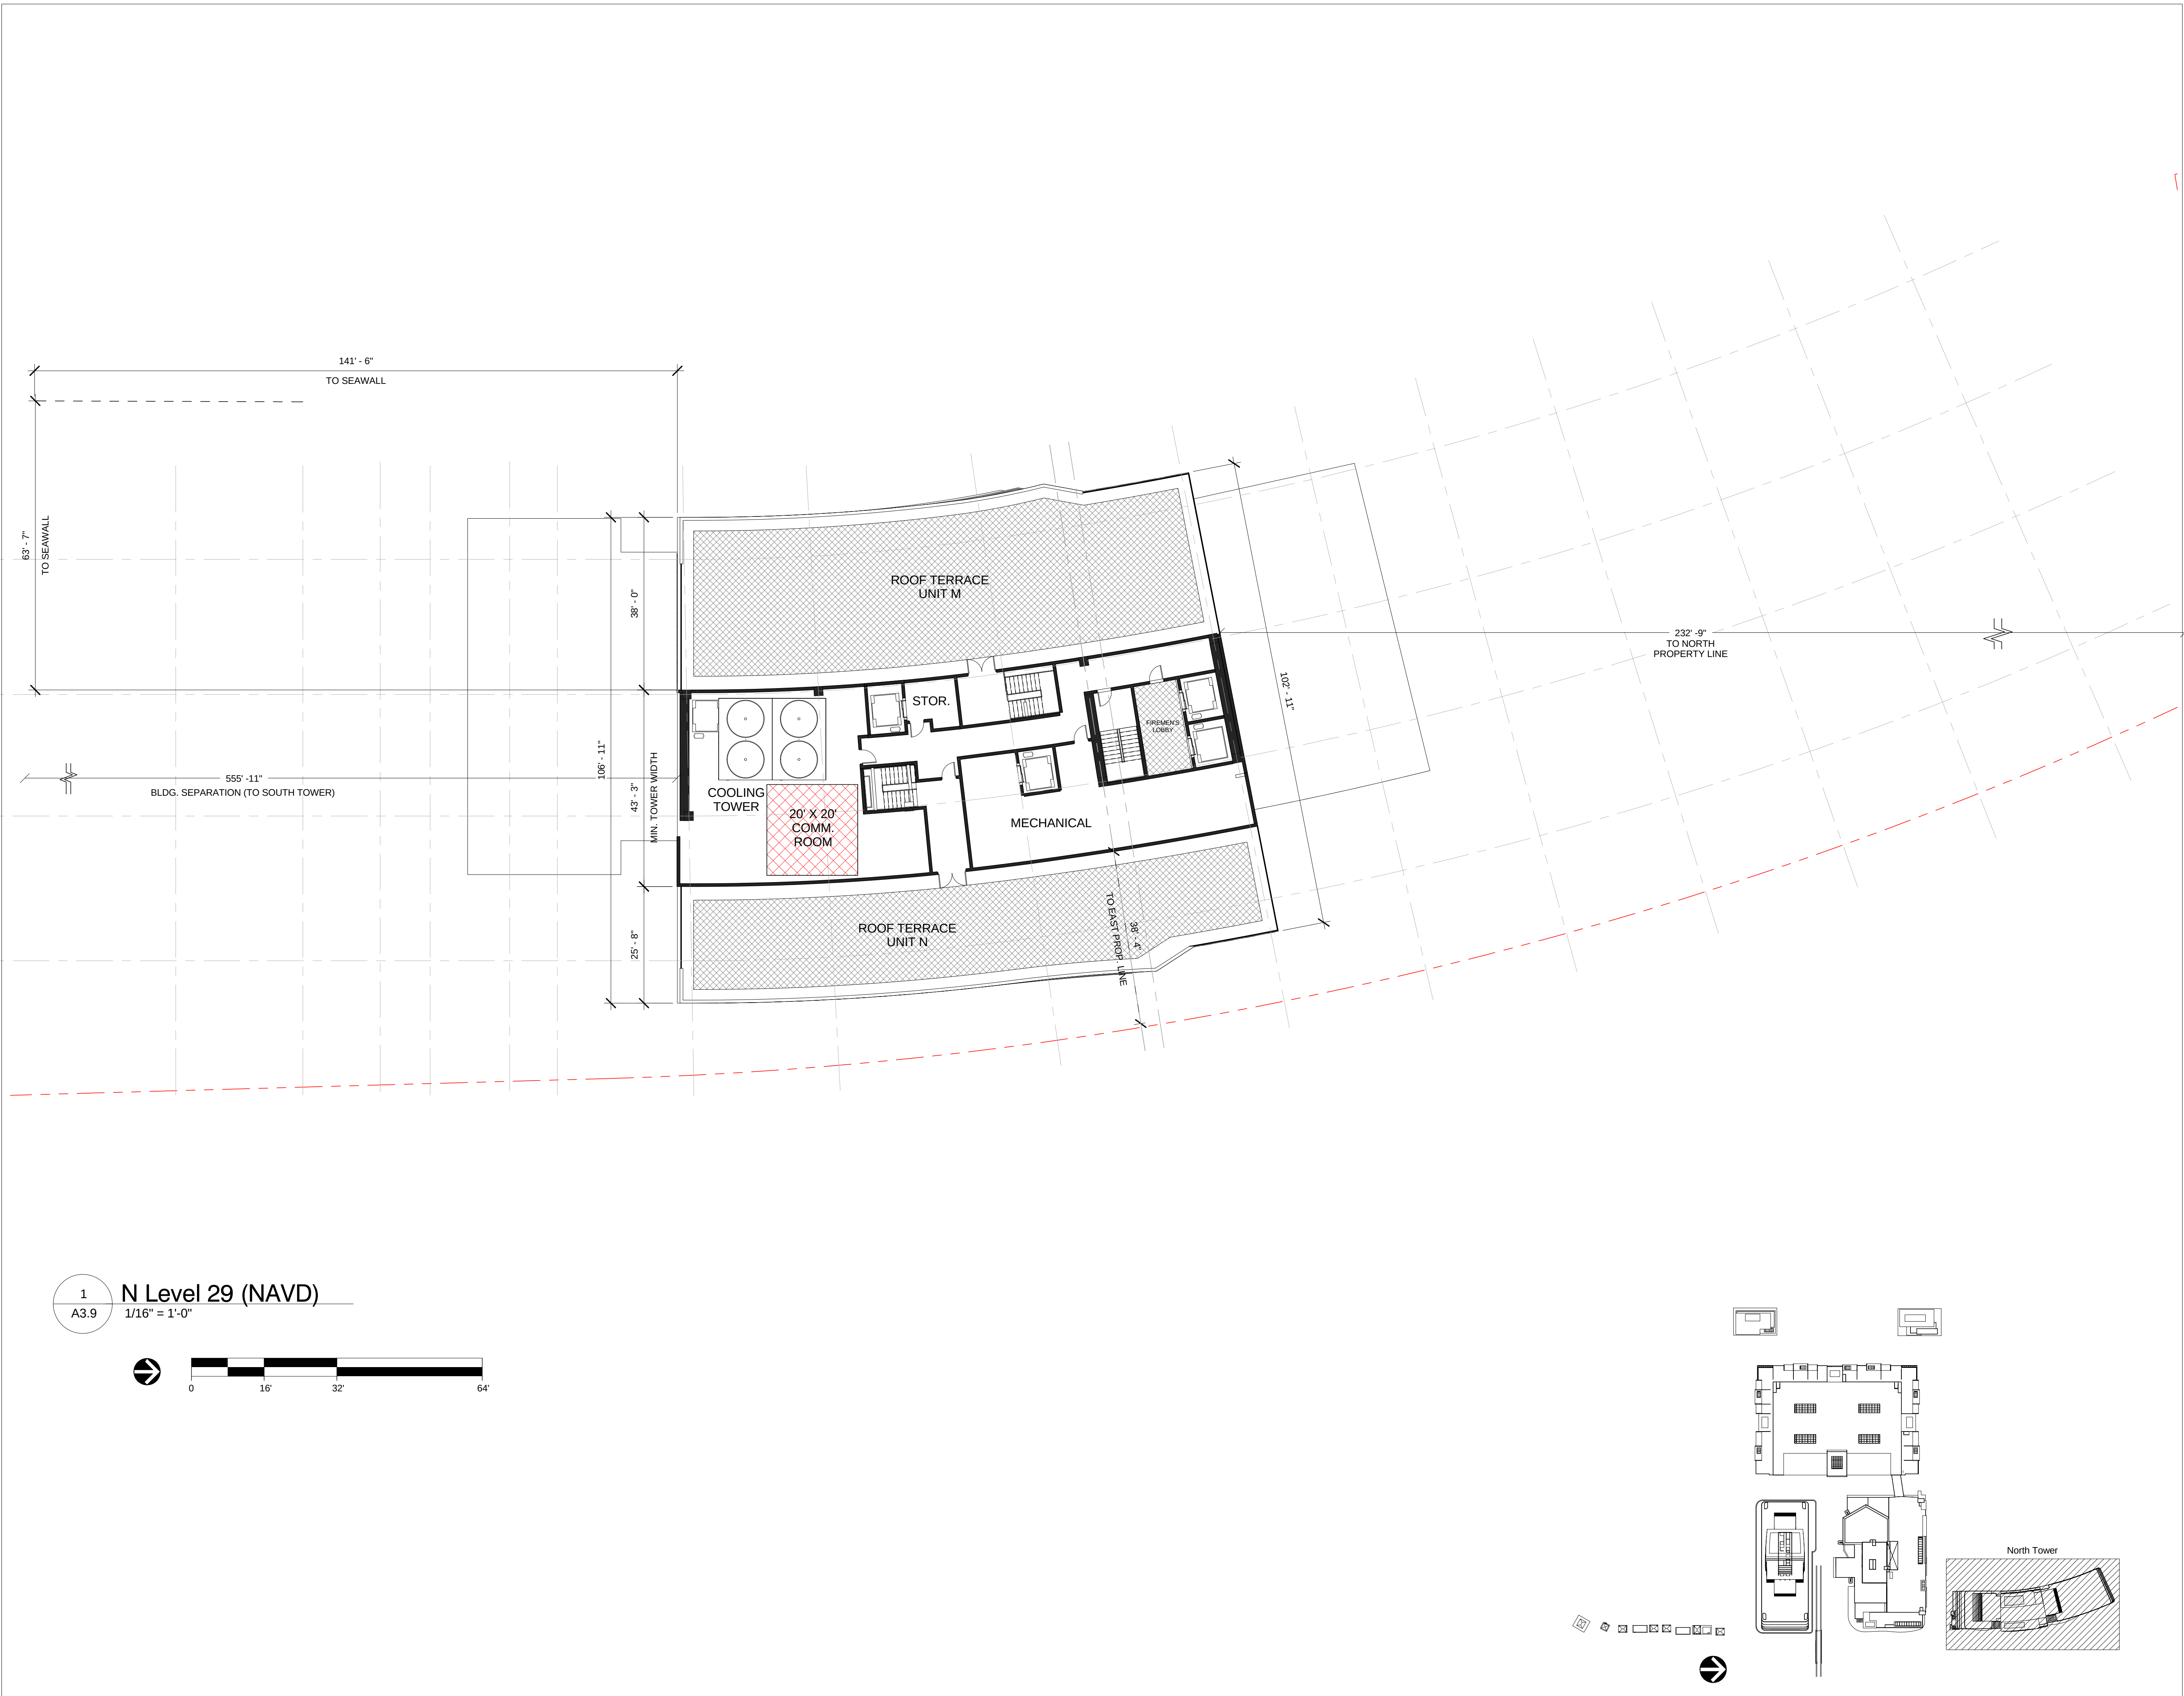

Developer:

TRR BAHIA MAR LLC

TRR BAHIA MAR LLC
1175 NE 125 Street, Suite 102
North Miami, FL 33161

Consultants:



1512 E. BROWARD BOULEVARD, SUITE 110
FORT LAUDERDALE, FLORIDA 33301 USA
TEL: 954.554.3330
L03000001

PLANNING • LANDSCAPE ARCHITECTURE • URBAN DESIGN • GRAPHIC DESIGN



NICHOLS
BROSCH
WURST
WOLFE
A ASSOCIATES, INC.
Architecture & Planning

161 Almeria Avenue Coral Gables, FL 33134
Tel: (305) 443-5206 Fax: (305) 446-2872
A/C 500880
Bruce Brosch
AR0007851



ID & DESIGN INTERNATIONAL

5100 N DIXIE HWY, OAKLAND FL 33334
PHONE: 954-566-2528



TURN ENGINEERING SERVICES, P.A.
CIVIL ENGINEERS

241 COMMERCIAL BLVD.
LAUDERDALE-BY-TH-SEA, FL 33308
PHONE: 954-522-1004 FAX: 954-522-7630



5200 NW 3RD AVENUE SUITE 109
FT. LAUDERDALE, FL 33309-6343
PHONE: 954-535-5100 FAX: 954-739-2247

Rev:	Date:	Description:	By:
1	9/23/15	DRC COMMENTS #1	RD
2	3/31/16	CITY COMMISSION RESUBMITTAL	RD

Sheet Title:


NORTH TOWER 2900 LEVEL FLOOR PLAN (ULDR)

Date:	06/12/2015	Project #:	14036
Drawn:		Scale:	AS SHOWN
Approved By:			

Sheet Number:

A3.9

C:\Users\rdajel\Documents\Revit Local Files\BAHIA MAR NORTH
4/1/2016 2:50:40 PM

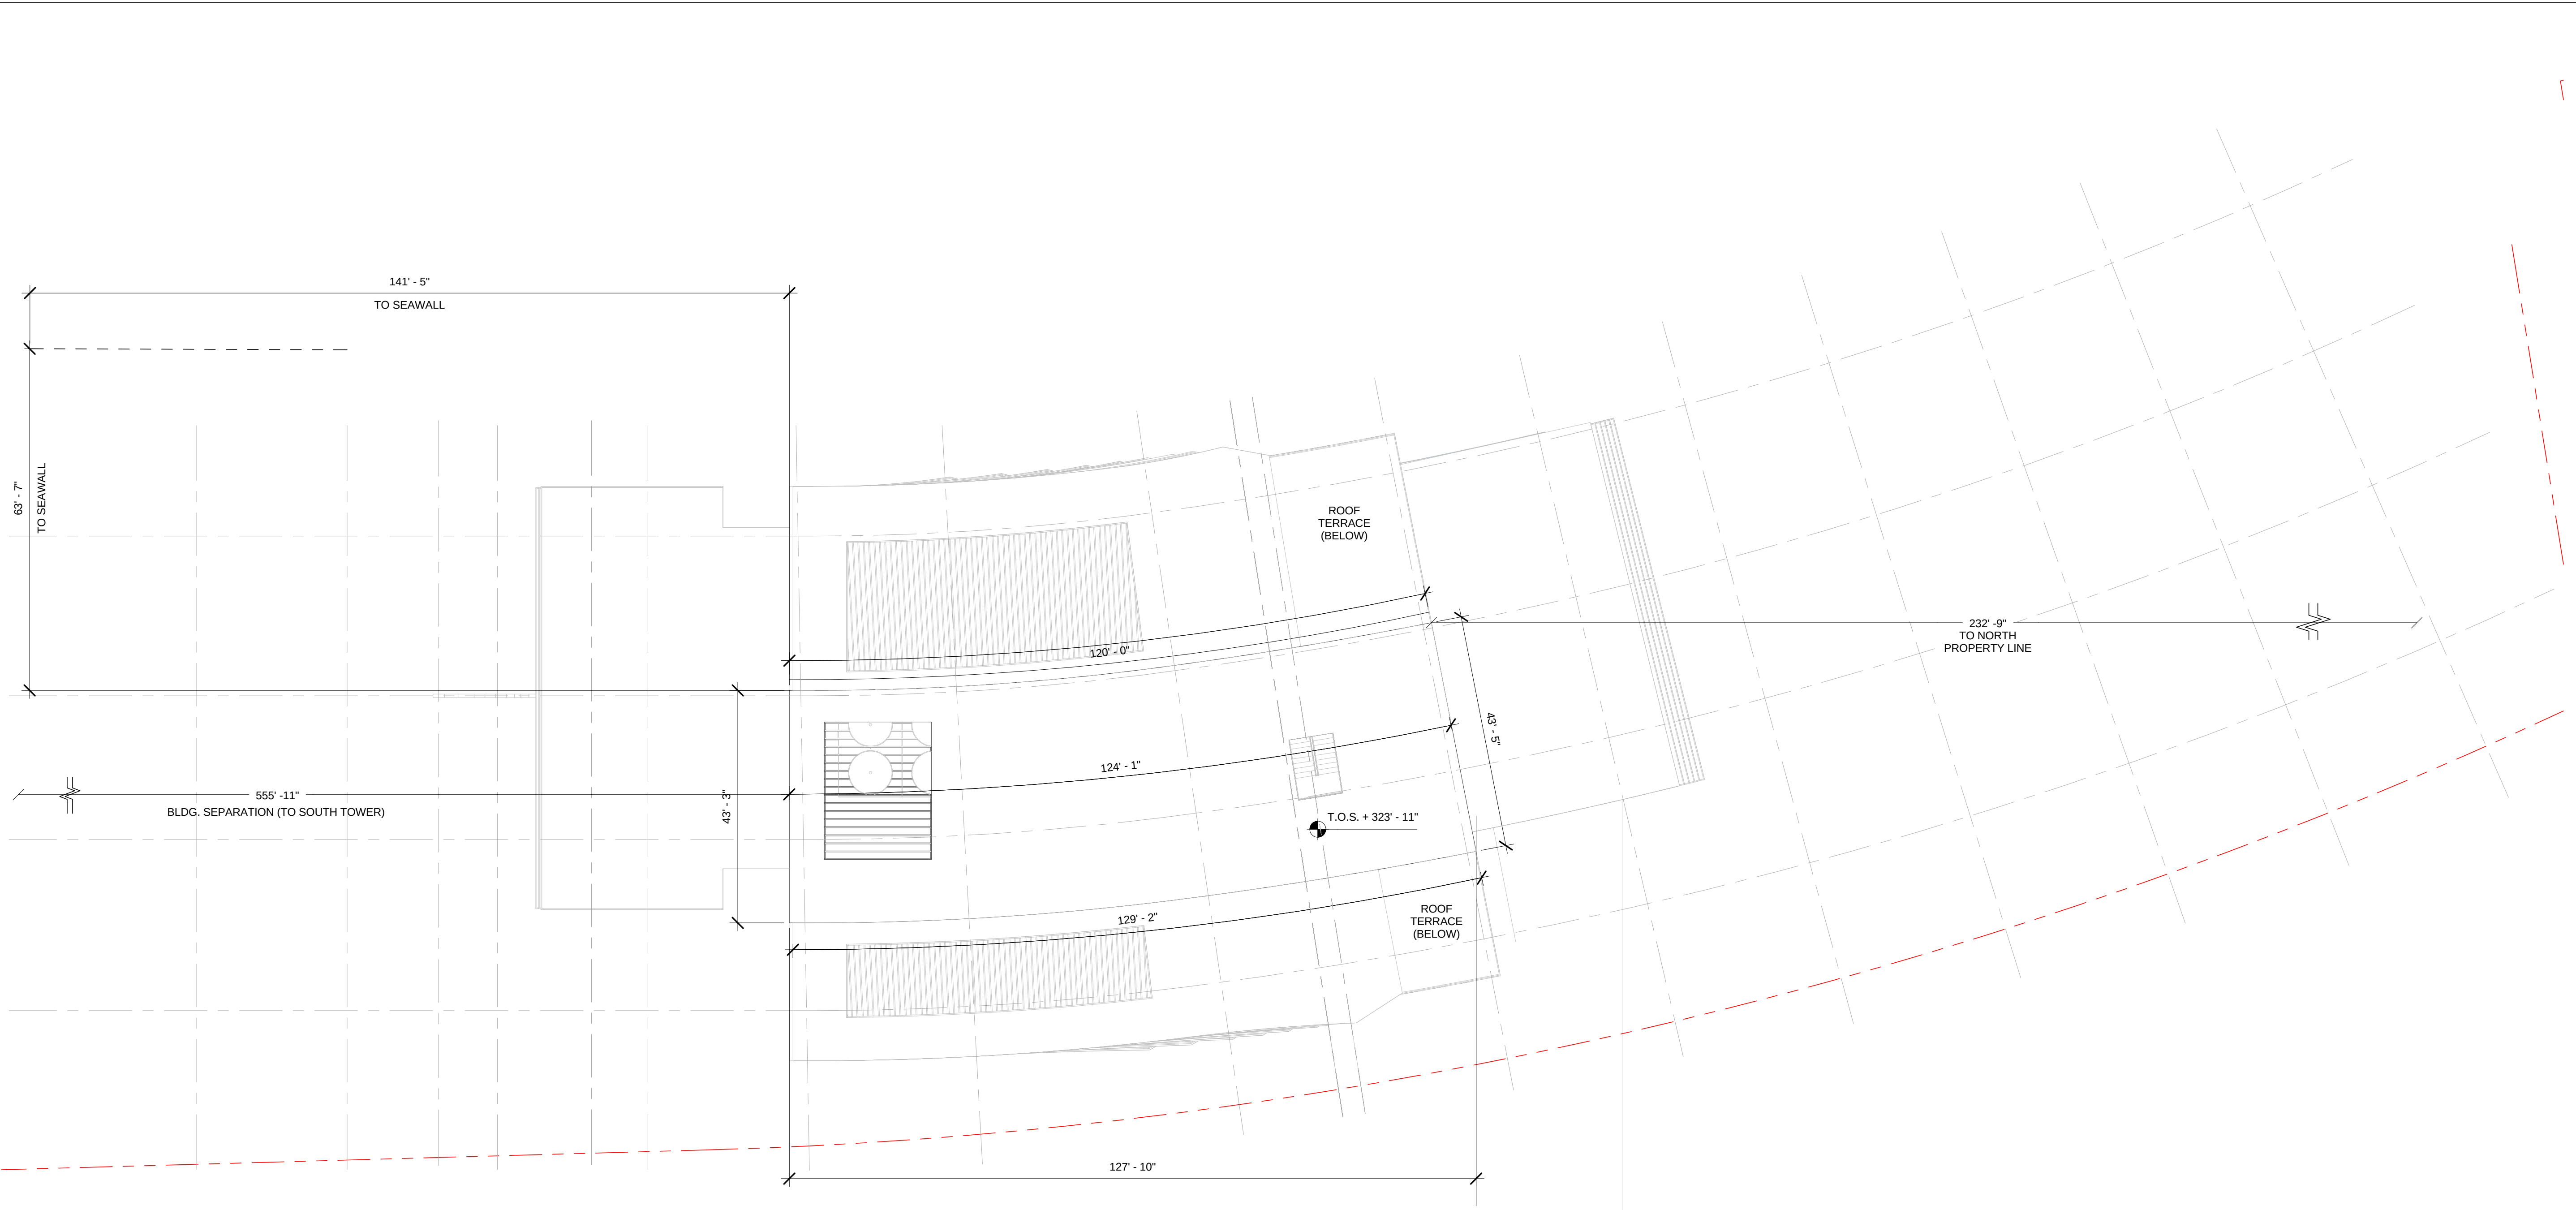



1

A3.10

ROOF LEVEL FLOOR PLAN

1/16" = 1'-0"

 

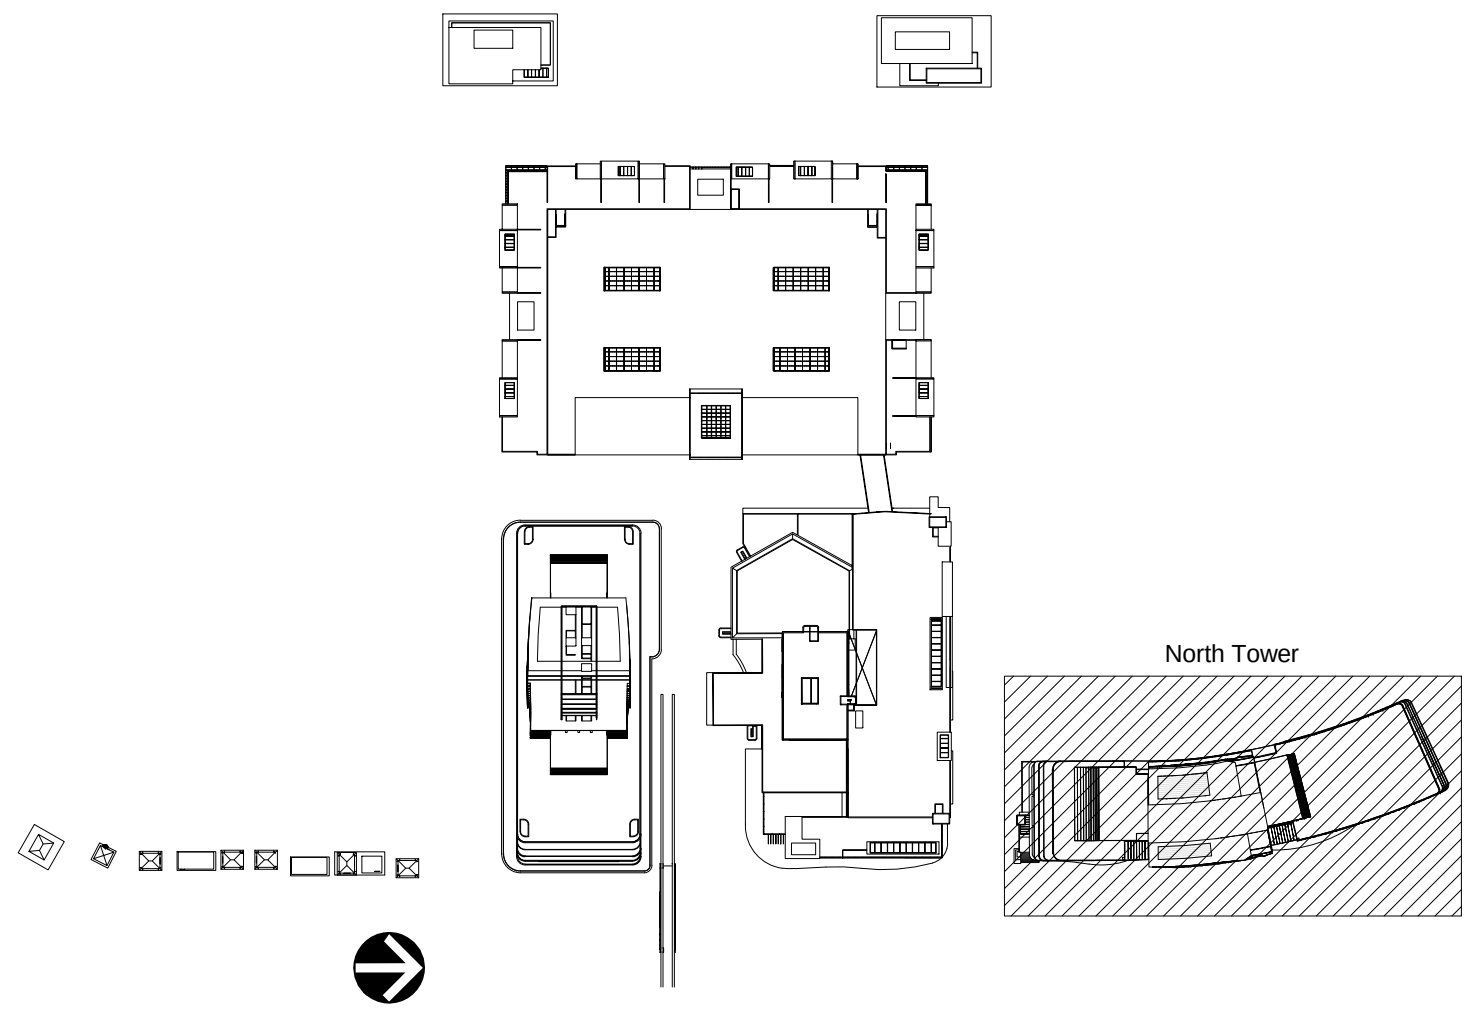

FOR DRC REVIEW ONLY - NOT FOR CONSTRUCTION



Developer:

TRR BAHIA MAR LLC

TRR BAHIA MAR LLC
1175 NE 125 Street, Suite 102
North Miami, FL 33161

Consultants:



1512 E. BROWARD BOULEVARD, SUITE 110
FORT LAUDERDALE, FLORIDA 33301 USA
TEL: 954.524.3330
L03000001

PLANNING • LANDSCAPE ARCHITECTURE • URBAN DESIGN • GRAPHIC DESIGN



NICHOLS
BROSCH
WURST
WOLFE

A ASSOCIATES, INC.
Architects & Planners
161 Almeria Avenue Coral Gables, FL 33134
Tel: (305) 443-5206 Fax: (305) 446-2872
A/C 50080
Bruce Brosch
AR0007851



ID & DESIGN INTERNATIONAL

5100 N DIXIE HWY, OAKLAND FL 33304
PHONE: 954-566-2828



FURN ENGINEERING SERVICES P.A.
CIVIL ENGINEERS

241 COMMERCIAL BLVD.
LAUDERDALE BEACH, FL 33308
PHONE: 954-522-1004 FAX: 954-522-7630



5200 NW 3RD AVENUE SUITE 109
FT LAUDERDALE, FL 33309-6343
PHONE: 954-535-5100 FAX: 954-739-2247

Rev:	Date:	Description:	By:
1	9/23/15	DRC COMMENTS #1	RD
2	3/31/16	CITY COMMISSION RESUBMITTAL	RD


Sheet Title:

NORTH TOWER
ROOF LEVEL PLAN


Date:	06/12/2015	Project #:	14036
Drawn:		Scale:	AS SHOWN
Approved By:			

Sheet Number:
A3.10

C:\Users\rdajet\Documents\Revit Local Files\BAHIA MAR NORTH
4/1/2016 2:51:16 PM

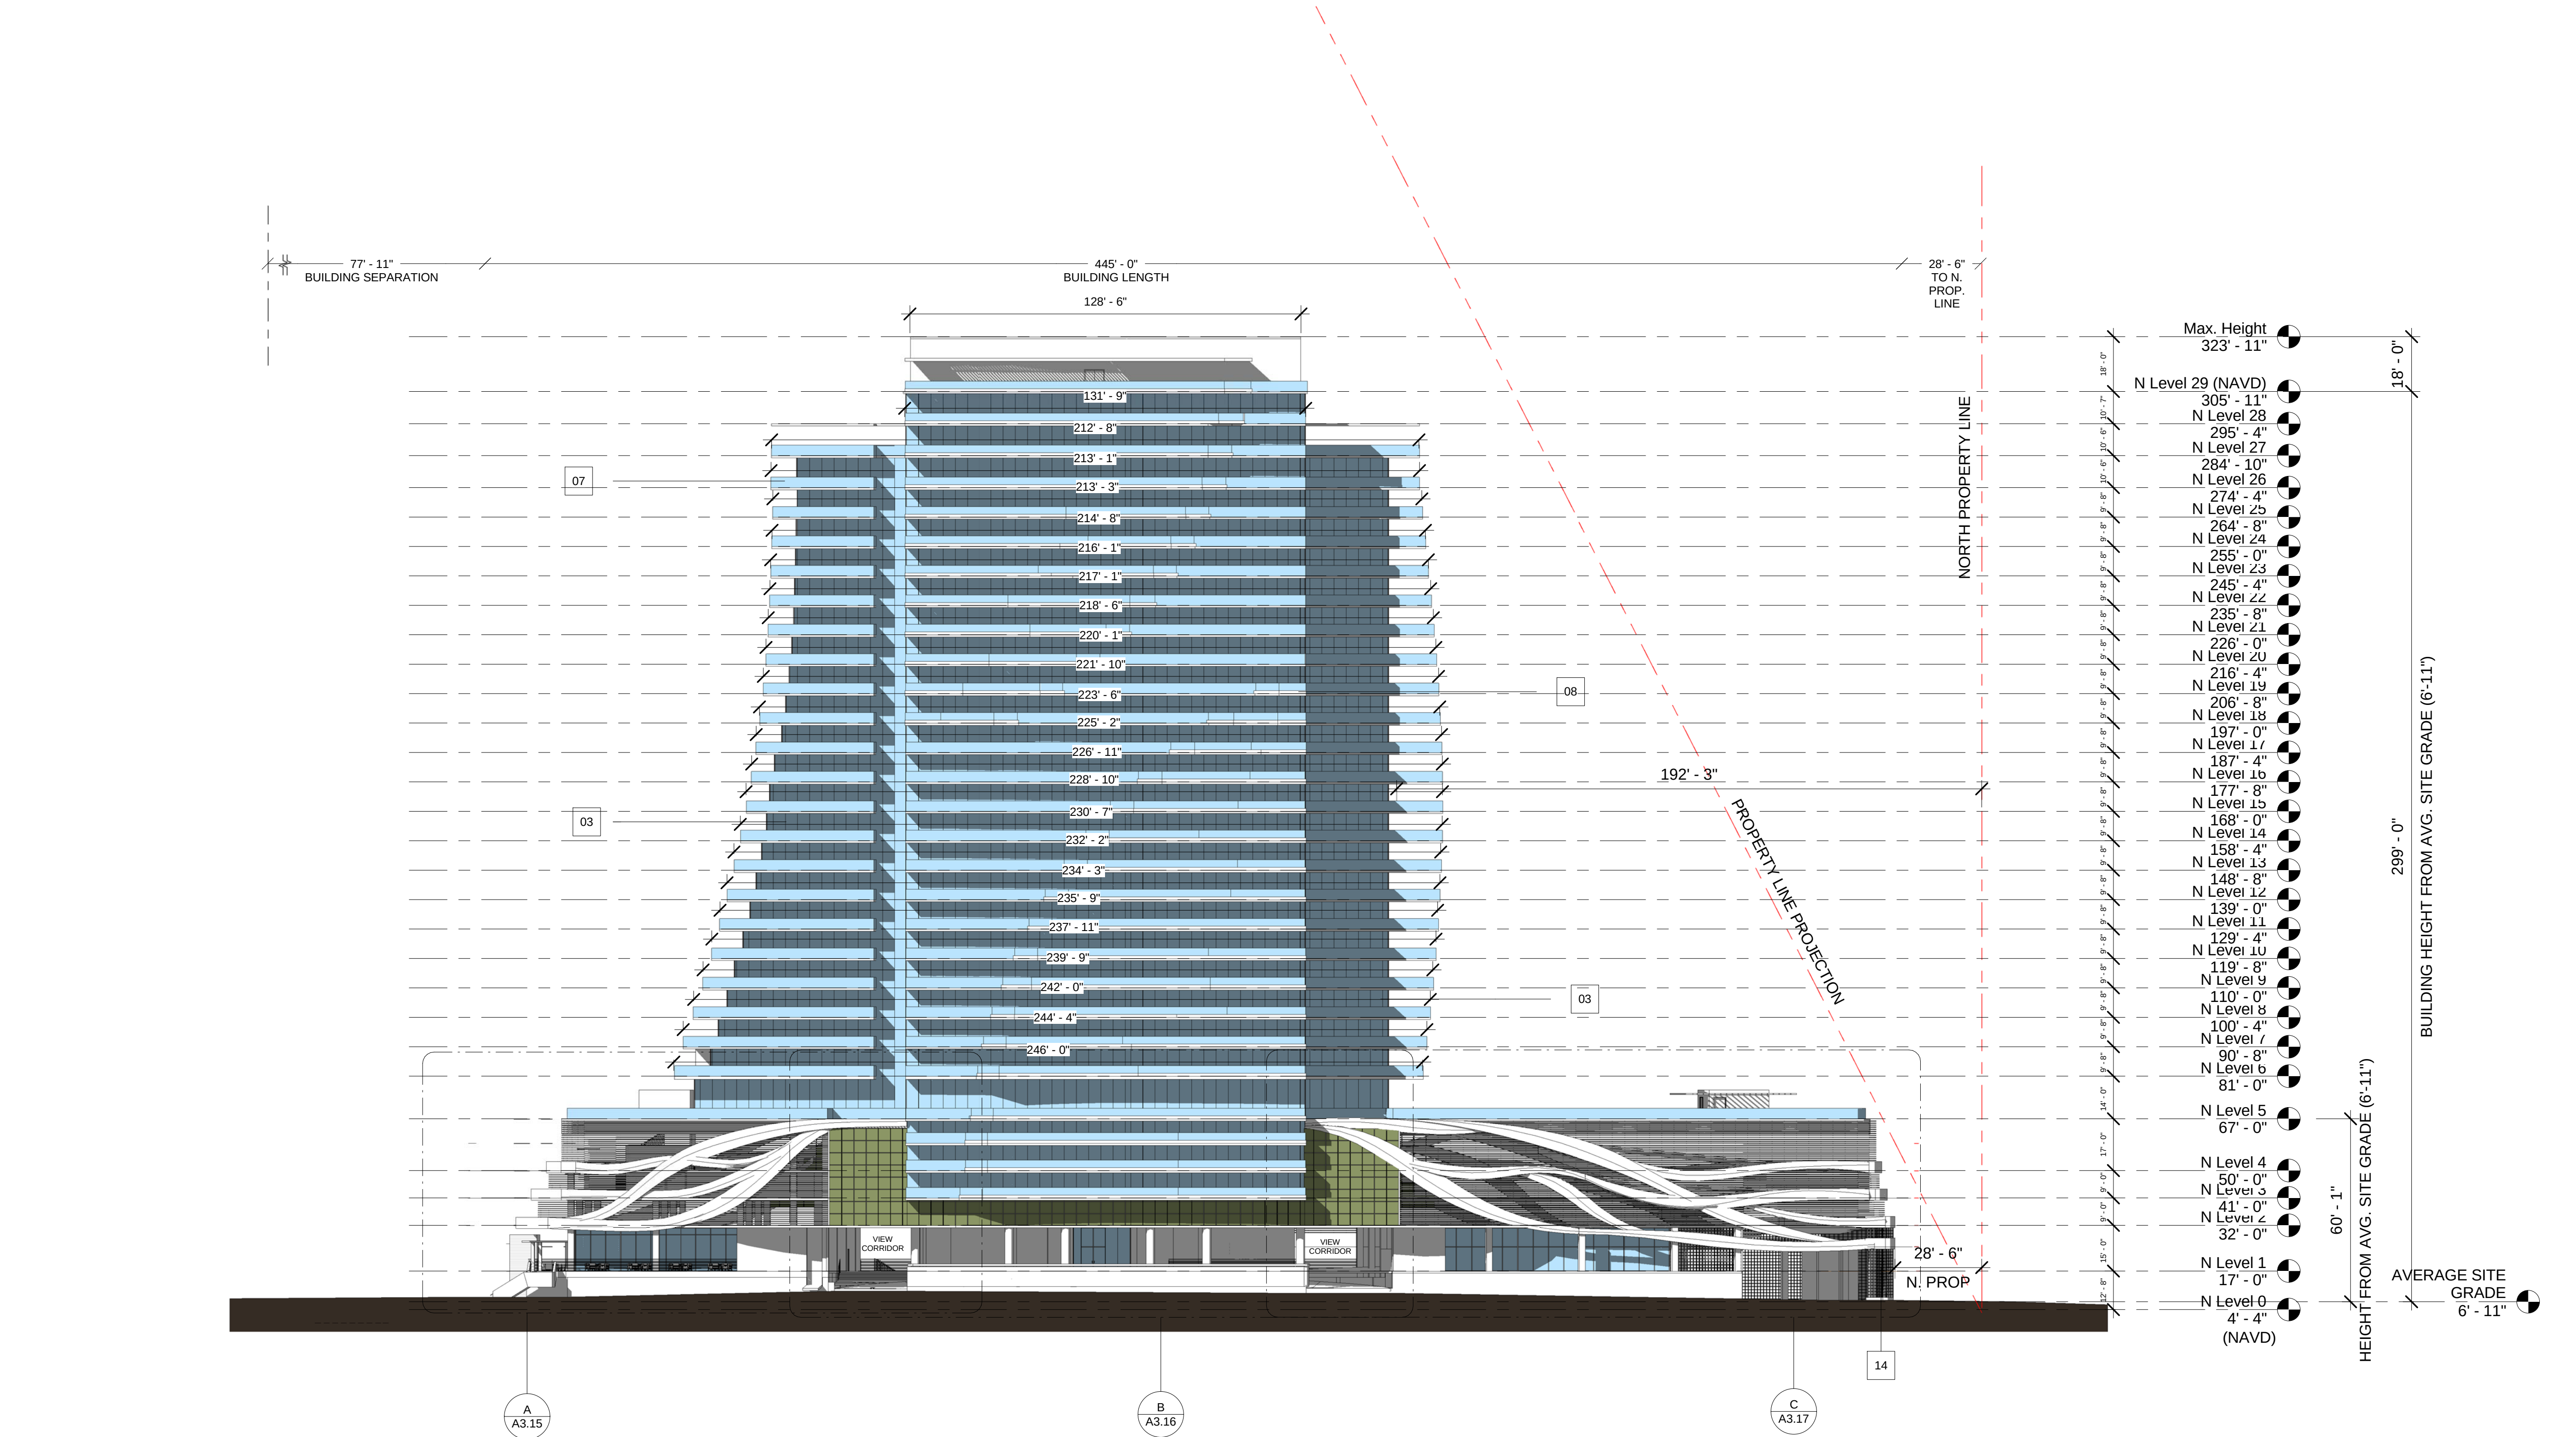


1 NORTH TOWER - EAST ELEVATION
A3.11 1" = 30'-0"

 

MATERIAL LEGEND	
Key Value	Keynote Text
01	CMU/CONCRETE SUBSTRATE W/SMOOTH STUCCO FINISH.
02	ALUMINUM STOREFRONT ASSEMBLY W/CLEAR GLASS LOW-E GLASS.
03	ALUMINUM WINDOW WALL ASSEMBLY W/KYNAR FINISH.
04	ALUMINUM LOUVER SCREEN.
06	ALUMINUM COMPOSITE MATERIAL BUILDING PANEL SYSTEM.

MATERIAL LEGEND	
Key Value	Keynote Text
07	ALUMINUM AND GLASS RAILING.
08	ALUMINUM AND GLASS RAILING ON CONCRETE CURB W/ STUCCO FINISH.
10	TEAK WOOD OR RESYSTA TRELLIS.
13	STONE VENEER.
14	GREEN WALL SYSTEM.
16	CONCRETE EXPOSED FINISH.

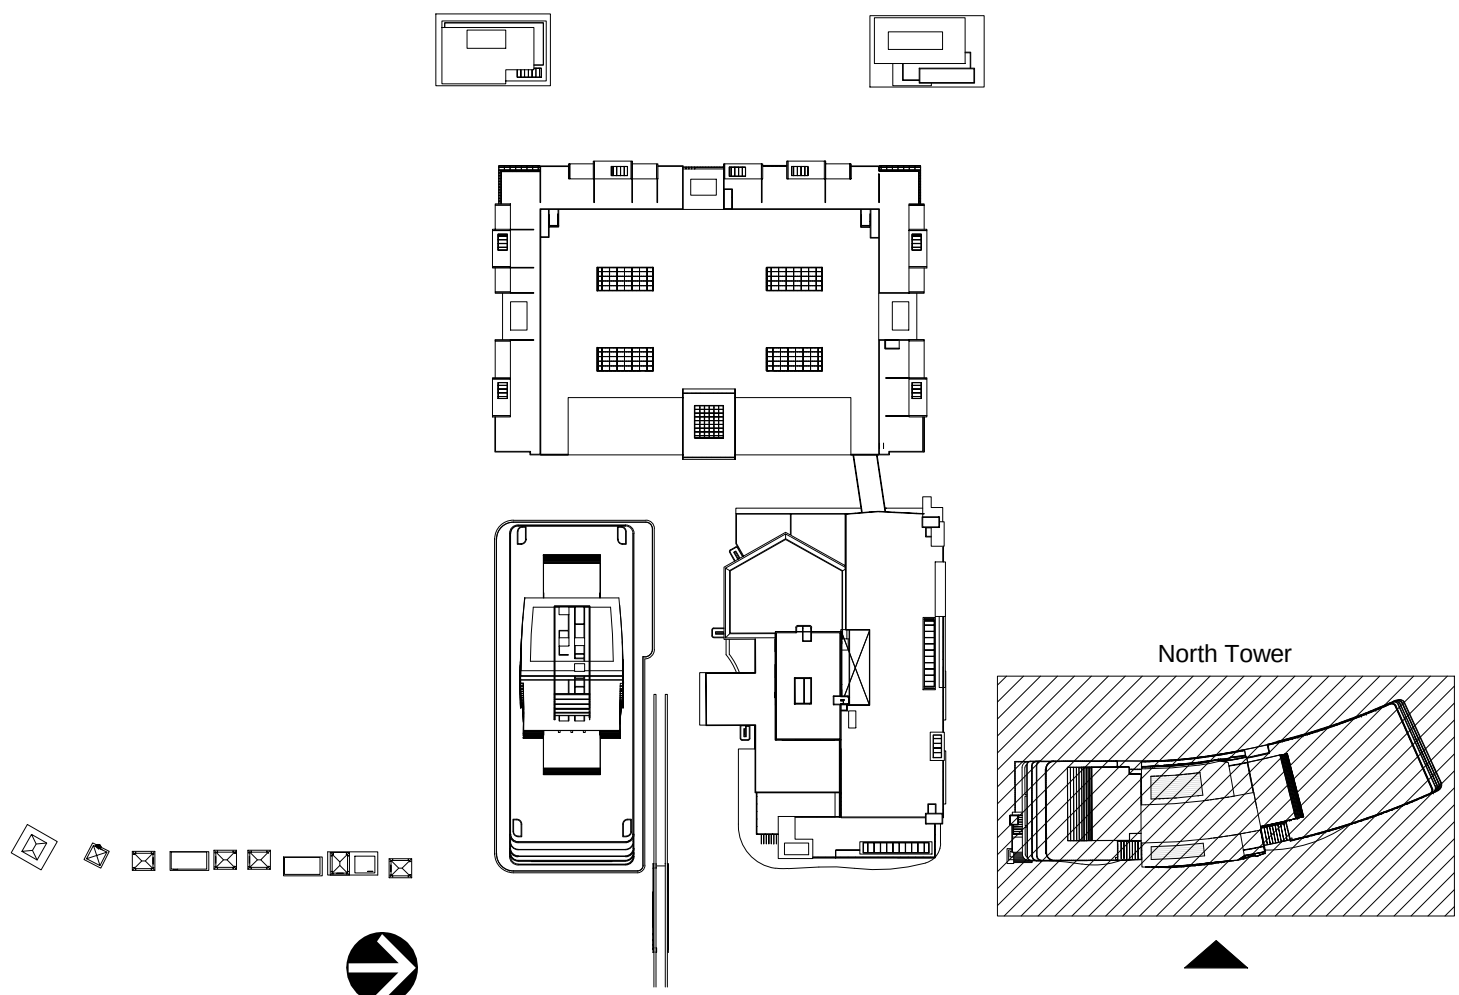

FOR DRC REVIEW ONLY - NOT FOR CONSTRUCTION

Developer:

TRR BAHIA MAR LLC

TRR BAHIA MAR LLC
1175 NE 125 Street, Suite 102
North Miami, FL 33161

Consultants:



Rev.	Date:	Description:	By:
1	9/23/15	DRC COMMENTS #1	RD
2	3/31/16	CITY COMMISSION RESUBMITTAL	RD

Sheet Title:


NORTH TOWER
EAST ELEVATION

Date:	06/12/2015	Project #:	14036
Drawn:		Scale:	AS SHOWN
Approved By:			


Sheet Number:

A3.11

C:\Users\rdajet\Documents\Revit Local Files\BAHIA MAR NORTH
4/1/2016 2:51:52 PM


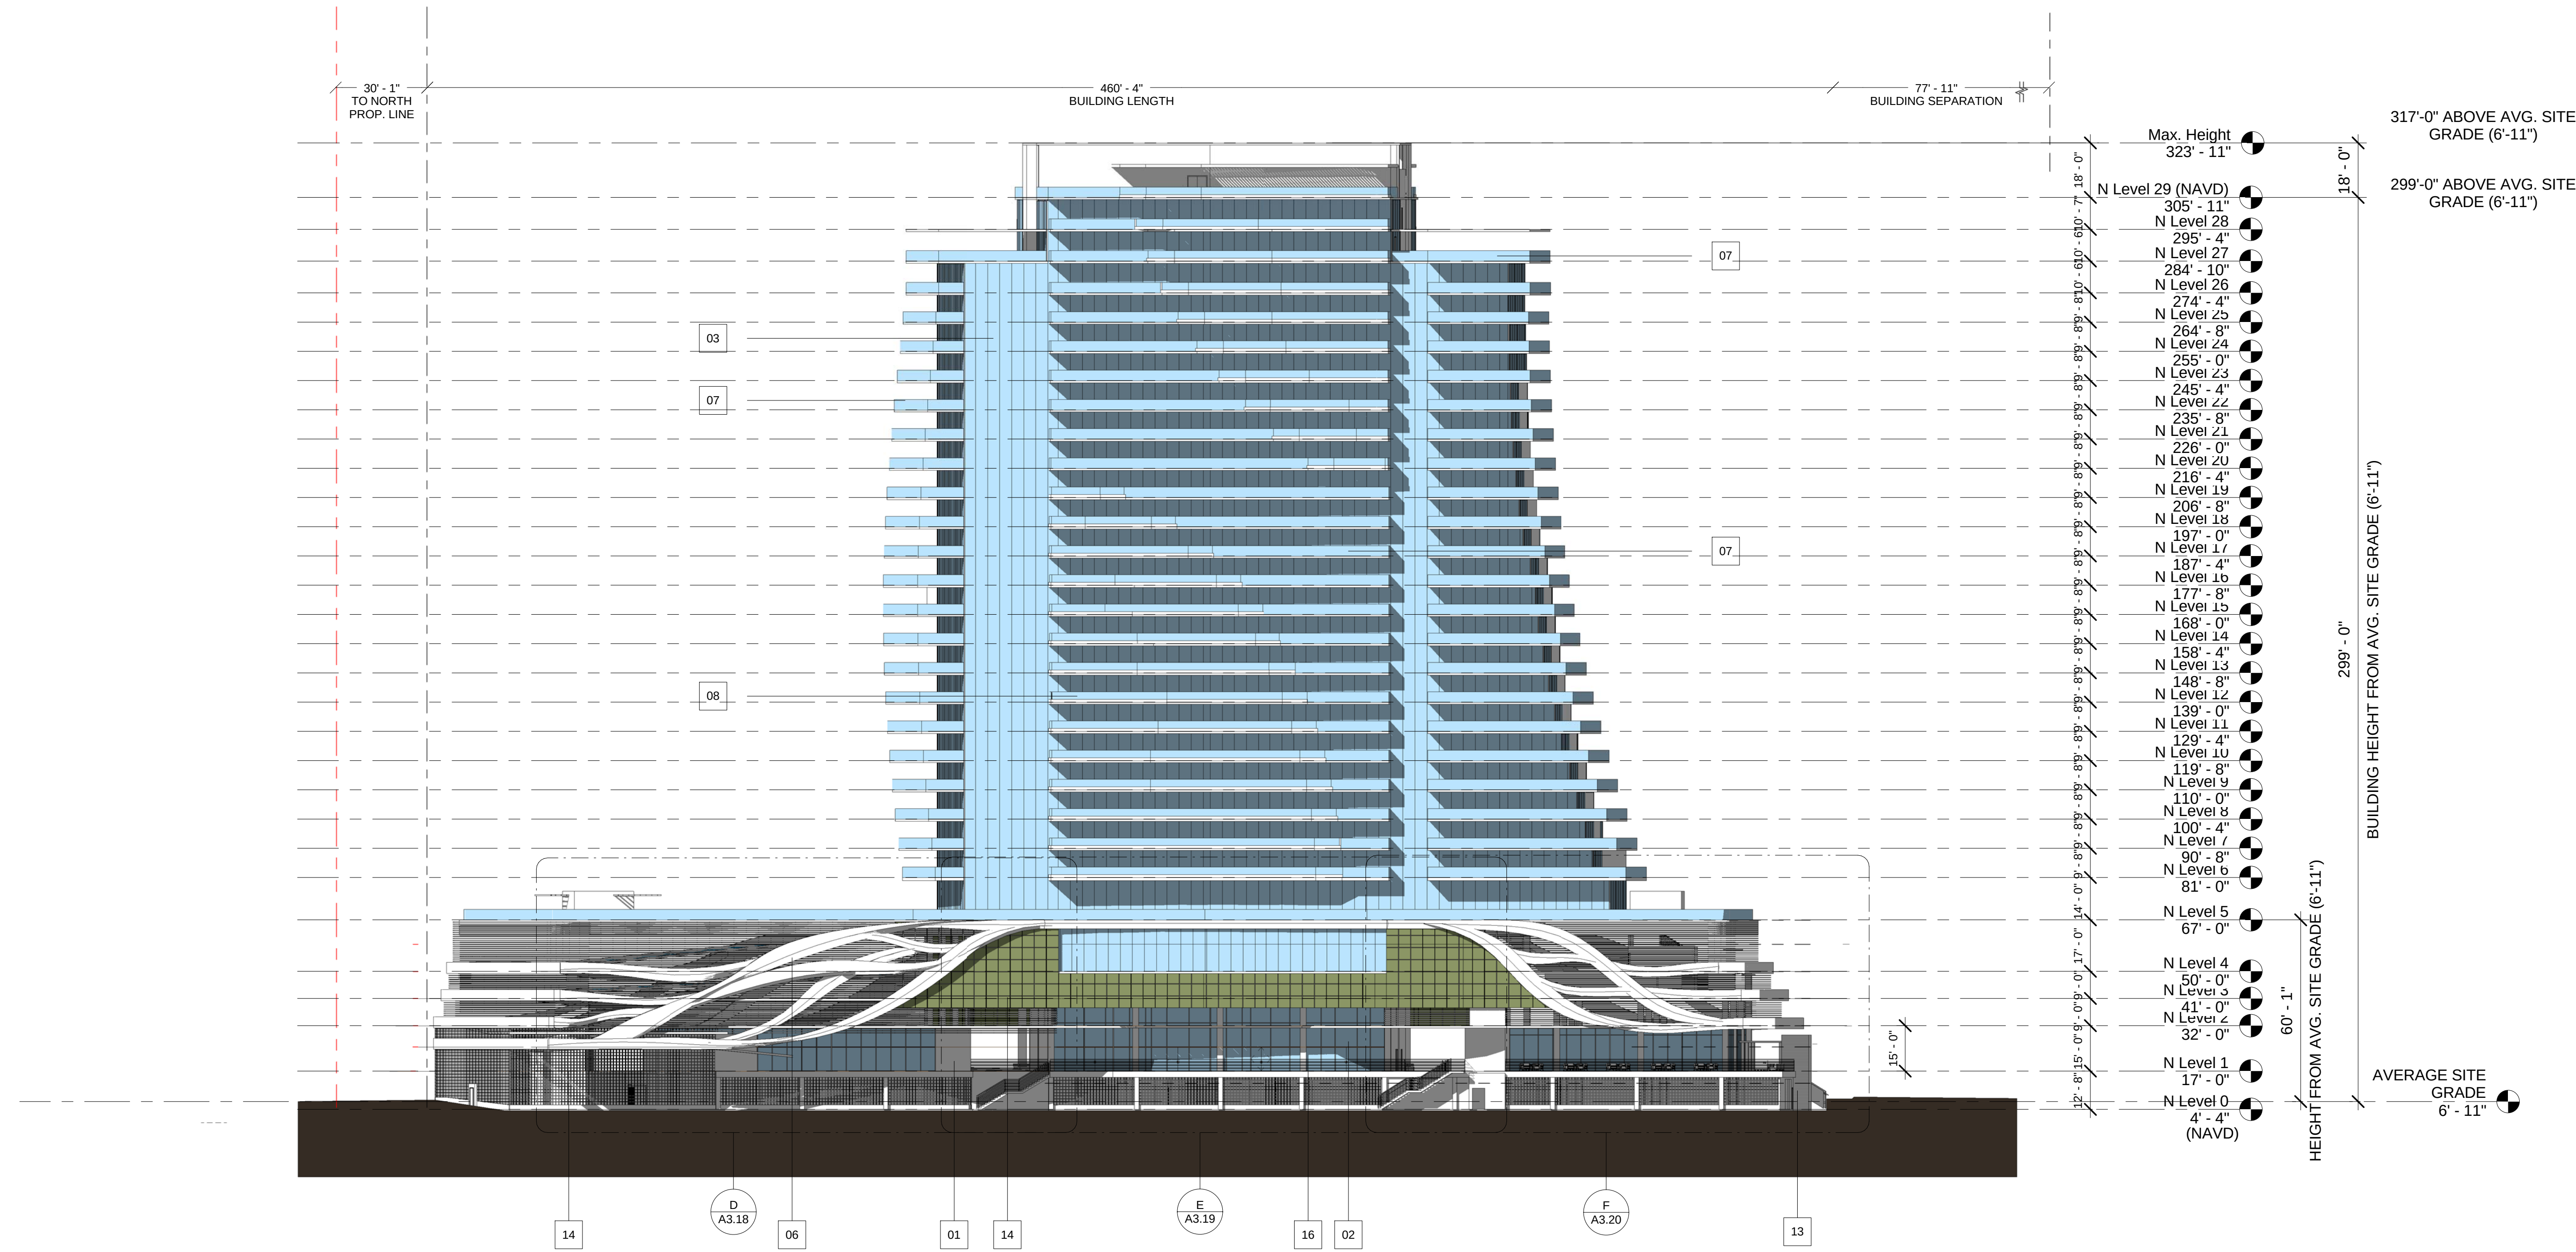


1 NORTH TOWER - WEST ELEVATION
A3.12 1" = 30'-0"

 

MATERIAL LEGEND	
Key Value	Keynote Text
01	CMU/CONCRETE SUBSTRATE W/SMOOTH STUCCO FINISH.
02	ALUMINUM STOREFRONT ASSEMBLY W/CLEAR GLASS LOW-E GLASS.
03	ALUMINUM WINDOW WALL ASSEMBLY W/KYNAR FINISH.
04	ALUMINUM LOUVER SCREEN.
06	ALUMINUM COMPOSITE MATERIAL BUILDING PANEL SYSTEM.

MATERIAL LEGEND	
Key Value	Keynote Text
07	ALUMINUM AND GLASS RAILING.
08	ALUMINUM AND GLASS RAILING ON CONCRETE CURB W/ STUCCO FINISH.
10	TEAK WOOD OR RESYSTA TRELLIS.
13	STONE VENEER.
14	GREEN WALL SYSTEM.
16	CONCRETE EXPOSED FINISH.

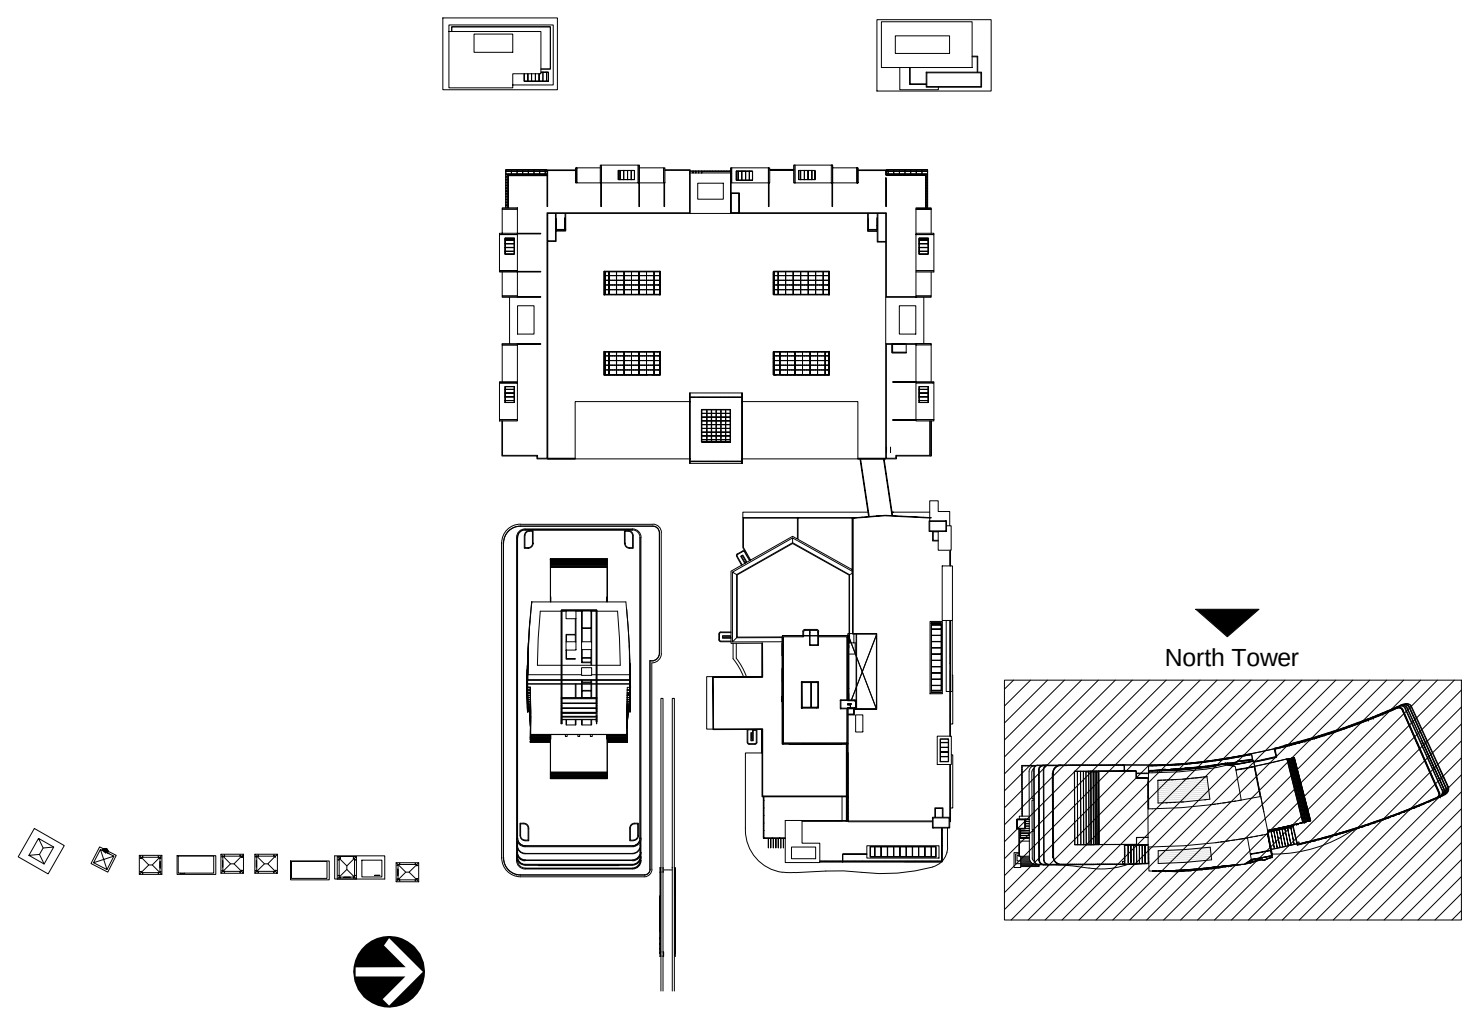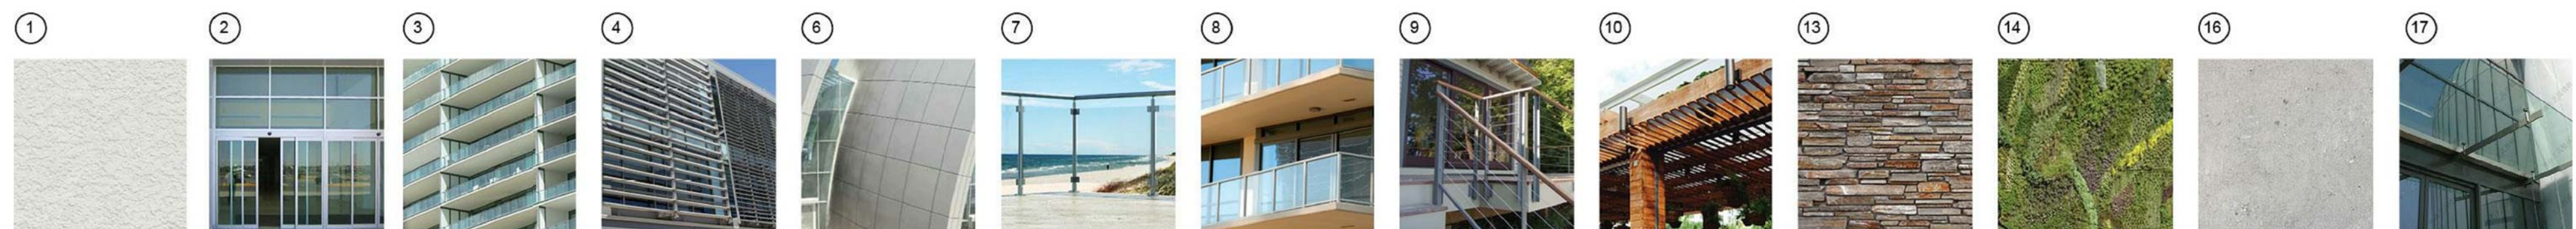

FOR DRC REVIEW ONLY - NOT FOR CONSTRUCTION

Developer:

TRR BAHIA MAR LLC

TRR BAHIA MAR LLC
1175 NE 125 Street, Suite 102
North Miami, FL 33161

Consultants:



Rev.	Date:	Description:	By:
1	9/23/15	DRC COMMENTS #1	RD
2	3/31/16	CITY COMMISSION RESUBMITTAL	RD

Sheet Title:


NORTH TOWER
WEST ELEVATION

Date:	06/12/2015	Project #:	14036
Drawn:		Scale:	AS SHOWN
Approved By:			

Sheet Number:
A3.12


C:\Users\rdajet\Documents\Revit Local Files\BAHIA MAR NORTH
4/1/2016 2:52:26 PM

1 NORTH TOWER - NORTH ELEVATION
A3.13 1" = 30'-0"

 

MATERIAL LEGEND	
Key Value	Keynote Text
01	CMU/CONCRETE SUBSTRATE W/SMOOTH STUCCO FINISH.
02	ALUMINUM STOREFRONT ASSEMBLY W/CLEAR GLASS LOW-E GLASS.
03	ALUMINUM WINDOW WALL ASSEMBLY W/KYNAR FINISH.
04	ALUMINUM LOUVER SCREEN.
06	ALUMINUM COMPOSITE MATERIAL BUILDING PANEL SYSTEM.

MATERIAL LEGEND	
Key Value	Keynote Text
07	ALUMINUM AND GLASS RAILING.
08	ALUMINUM AND GLASS RAILING ON CONCRETE CURB W/ STUCCO FINISH.
10	TEAK WOOD OR RESYSTA TRELLIS.
13	STONE VENEER.
14	GREEN WALL SYSTEM.
16	CONCRETE EXPOSED FINISH.

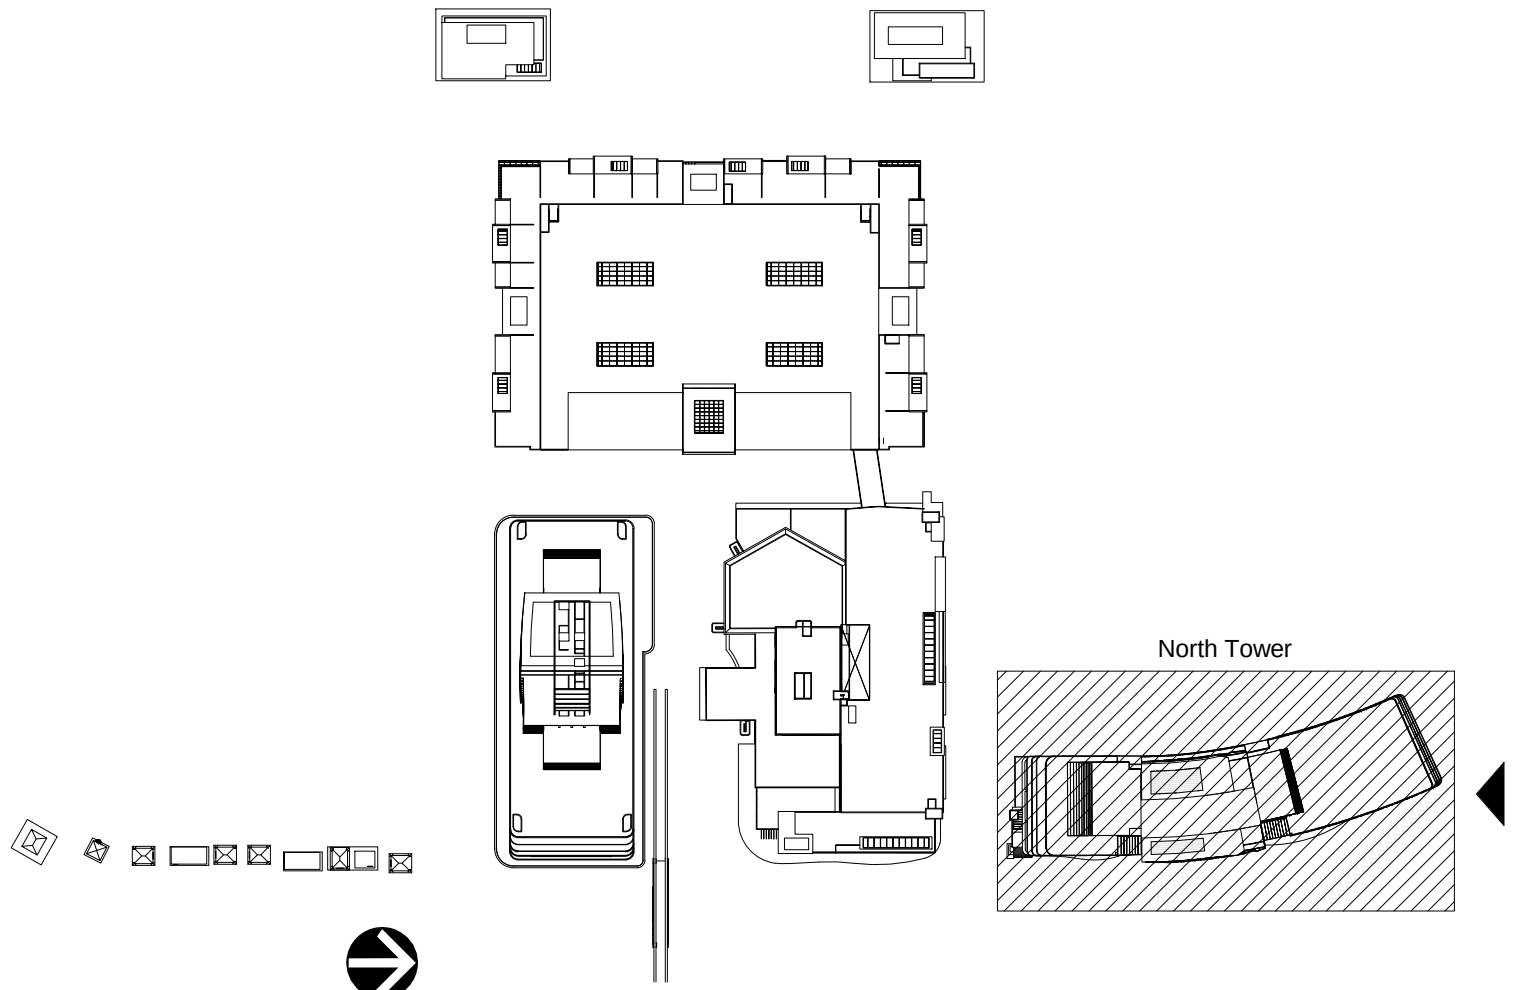

FOR DRC REVIEW ONLY - NOT FOR CONSTRUCTION

Developer:

TRR BAHIA MAR LLC

TRR BAHIA MAR LLC
1175 NE 125 Street, Suite 102
North Miami, FL 33161

Consultants:



NICHOLS
BROSCH
WURST
WOLFE
& ASSOCIATES, INC.
Architecture & Planning
161 Almeria Avenue Coral Gables, FL 33134
Tel: (305) 443-5206 Fax: (305) 446-2872
A/C 500880
Bruce Brosch
AR0007851

ididi
ID & DESIGN INTERNATIONAL
5100 N DIXIE HWY, OAKLAND FL 33304
PHONE: 954-566-2828

FES
FURN ENGINEERING SERVICES, P.A.
CIVIL ENGINEERS
241 COMMERCIAL BLVD.
LAUDERDALE BY THE SEA, FL 33308
PHONE: 954-522-1004 FAX: 954-739-2247

KimleyHorn
5200 NW 3RD AVENUE, SUITE 109
FT. LAUDERDALE, FL 33309-6343
PHONE: 954-525-5100 FAX: 954-739-2247

Rev.	Date:	Description:	By:
1	9/23/15	DRC COMMENTS #1	RD
2	3/31/16	CITY COMMISSION RESUBMITTAL	RD

Sheet Title:


NORTH TOWER
NORTH ELEVATION

Date:	06/12/2015	Project #:	14036
Drawn:		Scale:	AS SHOWN
Approved By:			

Sheet Number:
A3.13



C:\Users\rdajen\Documents\Revit Local Files\BAHIA MAR NORTH
4/1/2016 2:52:50 PM

1 NORTH TOWER - SOUTH ELEVATION
A3.14 1" = 30'-0"

 

MATERIAL LEGEND	
Key Value	Keynote Text
01	CMU/CONCRETE SUBSTRATE W/SMOOTH STUCCO FINISH.
02	ALUMINUM STOREFRONT ASSEMBLY W/CLEAR GLASS LOW-E GLASS.
03	ALUMINUM WINDOW WALL ASSEMBLY W/KYNAR FINISH.
04	ALUMINUM LOUVER SCREEN.
06	ALUMINUM COMPOSITE MATERIAL BUILDING PANEL SYSTEM.

MATERIAL LEGEND	
Key Value	Keynote Text
07	ALUMINUM AND GLASS RAILING.
08	ALUMINUM AND GLASS RAILING ON CONCRETE CURB W/ STUCCO FINISH.
10	TEAK WOOD OR RESYSTA TRELLIS.
13	STONE VENEER.
14	GREEN WALL SYSTEM.
16	CONCRETE EXPOSED FINISH.

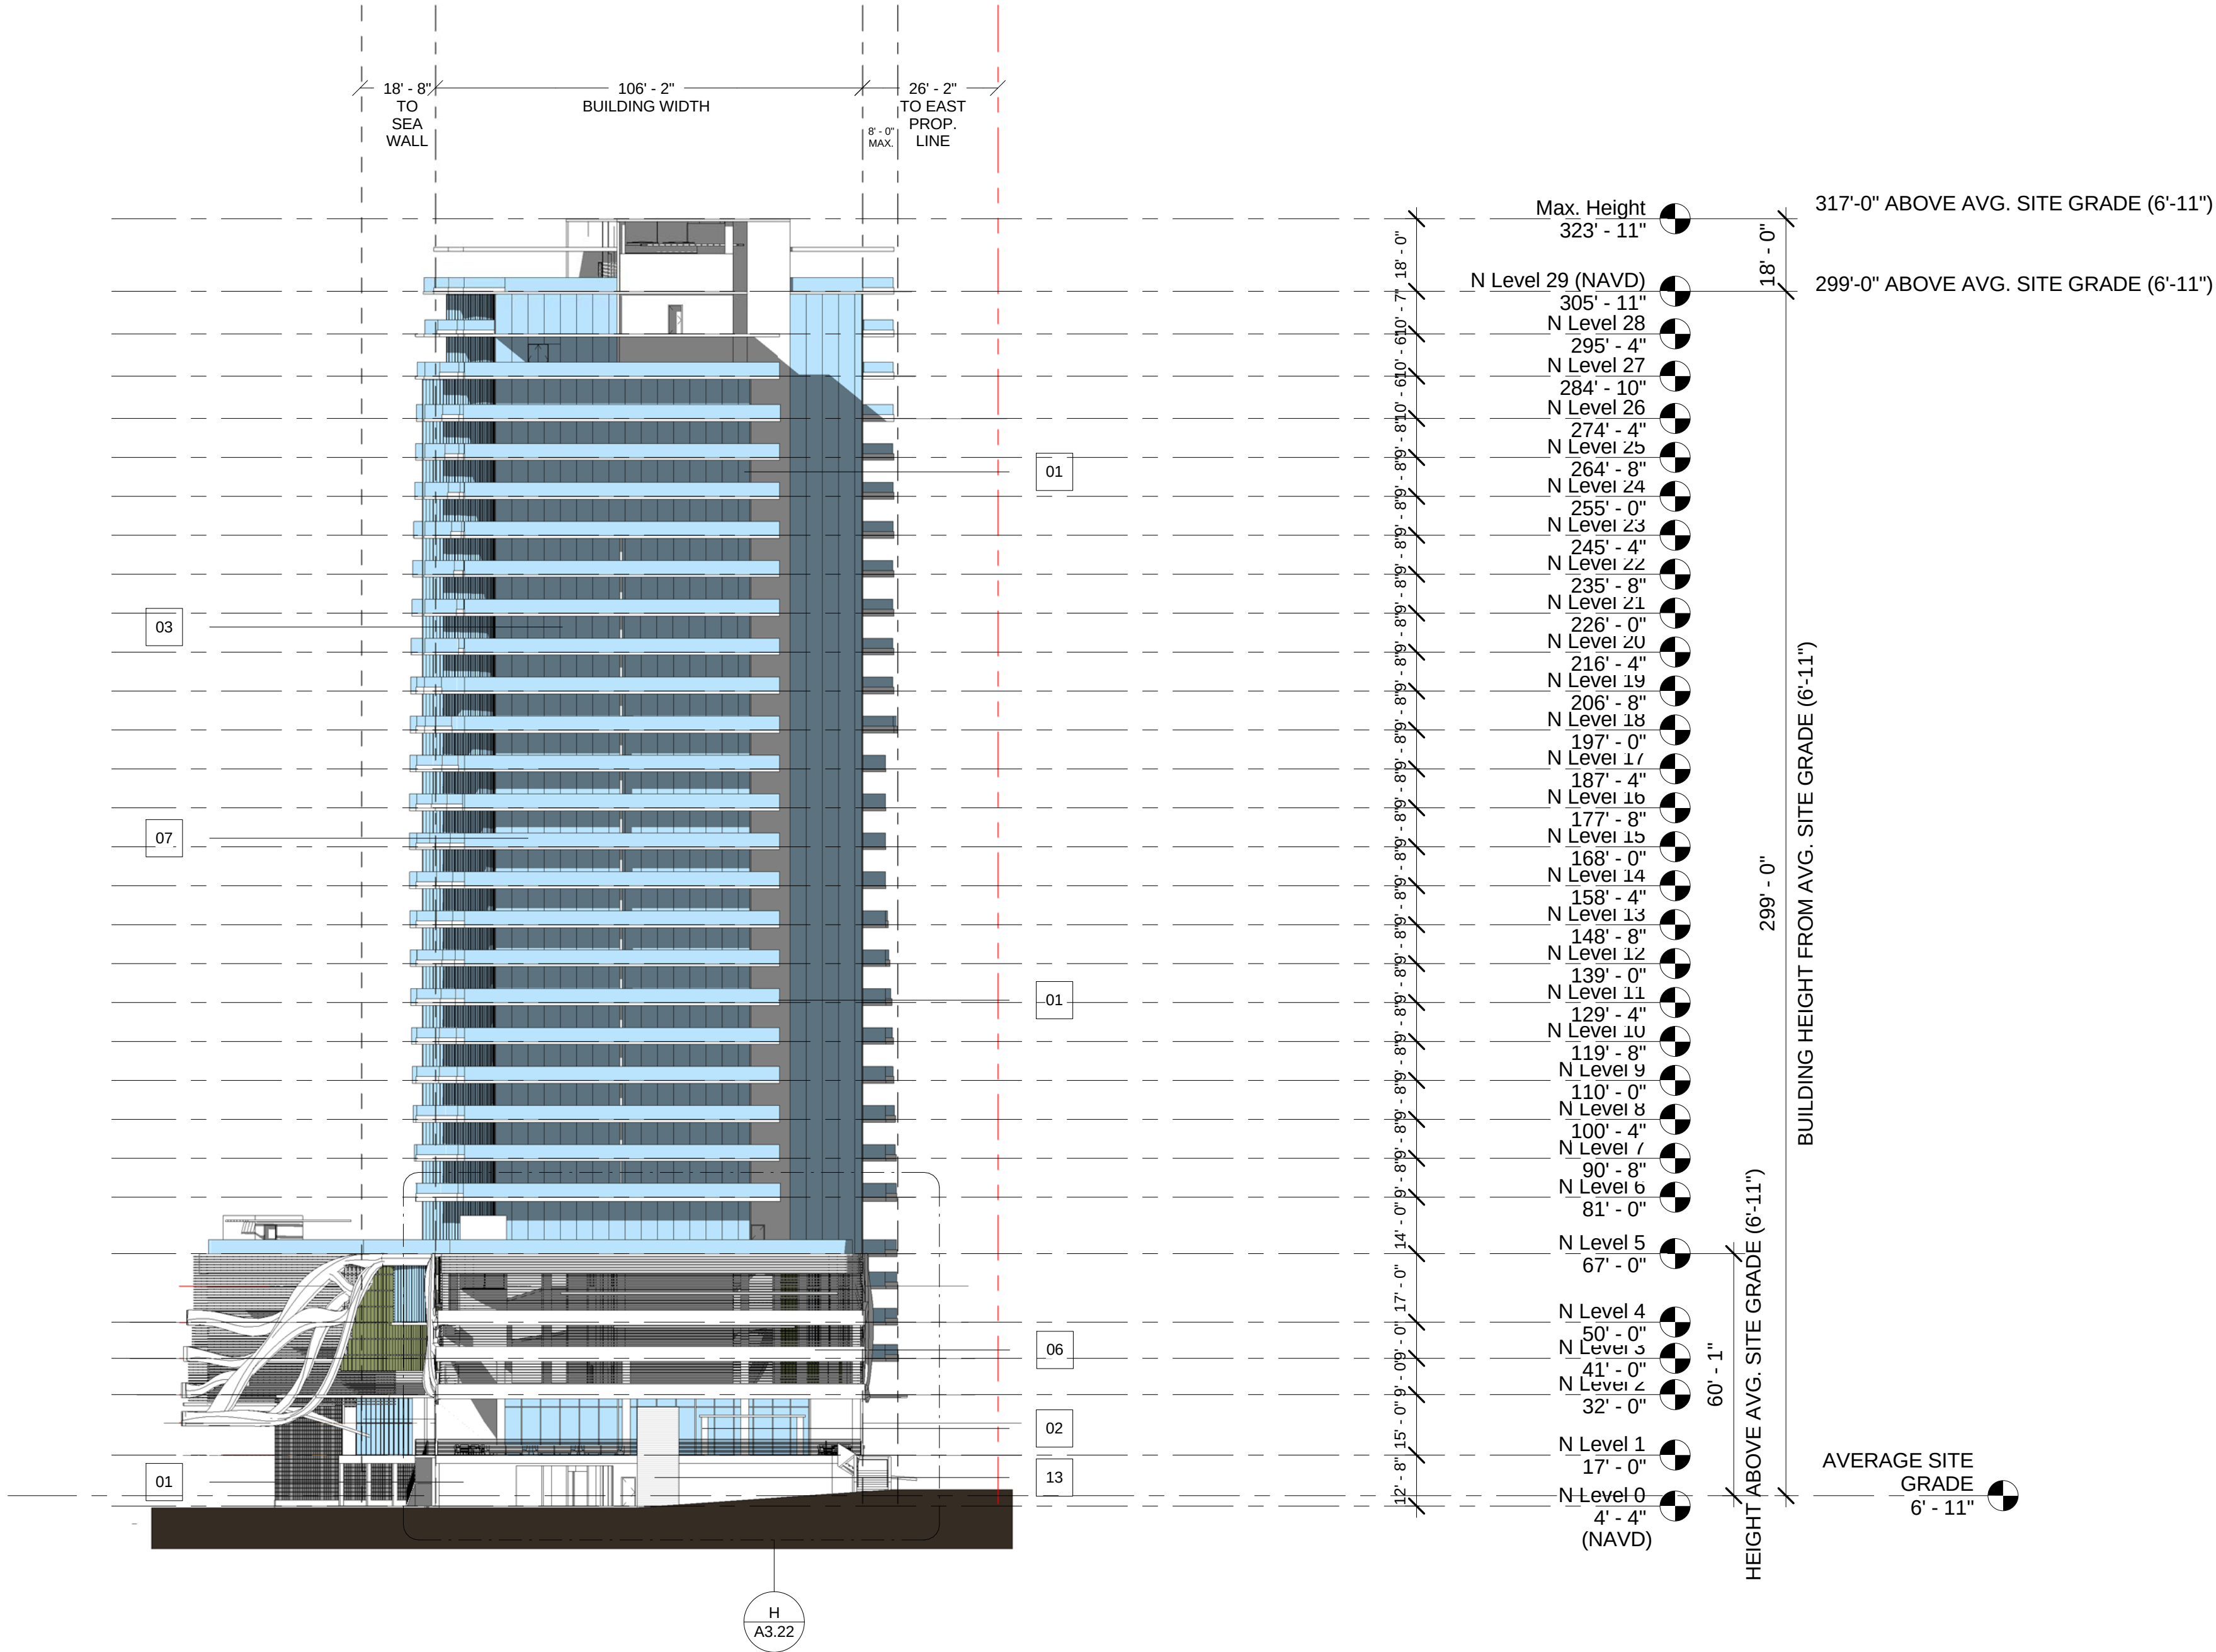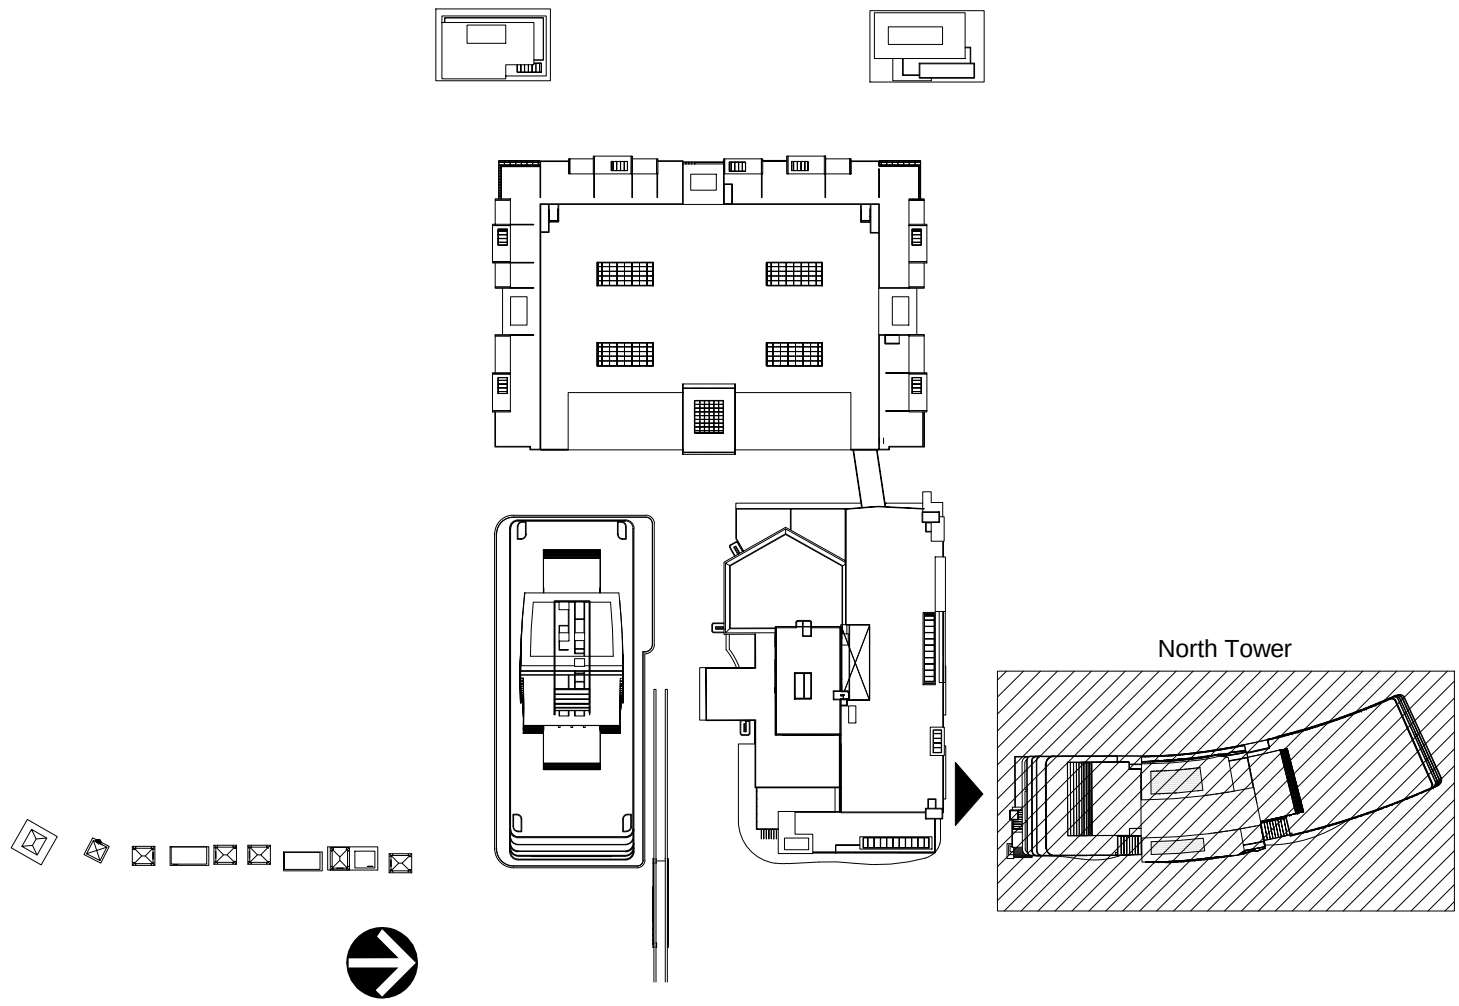

Developer:

TRR BAHIA MAR LLC

TRR BAHIA MAR LLC
1175 NE 125 Street, Suite 102
North Miami, FL 33161

Consultants:



1512 E. BROWARD BOULEVARD, SUITE 110
FORT LAUDERDALE, FLORIDA 33301 USA
TEL: 954.554.3330
L03000001

PLANNING • LANDSCAPE ARCHITECTURE • URBAN DESIGN • GRAPHIC DESIGN



NICHOLS
BROSCH
WURST
WOLFE
A ASSOCIATES, INC.
Architecture & Planning

161 Almeria Avenue Coral Gables, FL 33134
Tel: (305) 443-5206 Fax: (305) 446-2872
A/C 500880
Bruce Brosch
AR0007851



ID & DESIGN INTERNATIONAL

5100 N DIXIE HWY, OAKLAND FL 33334
PHONE: 954-566-2525



FURN ENGINEERING SERVICES, P.A.
CIVIL ENGINEERS

241 COMMERCIAL BLVD.
LAUDERDALE BEACH, FL 33308
PHONE: 954-522-5104 FAX: 954-522-7630



5200 NW 3RD AVENUE SUITE 109
FT LAUDERDALE, FL 33309-6343
PHONE: 954-522-5100 FAX: 954-739-2247

Rev:	Date:	Description:	By:
1	9/23/15	DRC COMMENTS #1	RD
2	3/31/16	CITY COMMISSION RESUBMITTAL	RD

Sheet Title:


NORTH TOWER
SOUTH ELEVATION

Date:	06/12/2015	Project #:	14036
Drawn:		Scale:	AS SHOWN
Approved By:			


Sheet Number:

A3.14

C:\Users\rdajet\Documents\Revit Local Files\BAHIA MAR NORTH
4/1/2016 2:53:08 PM


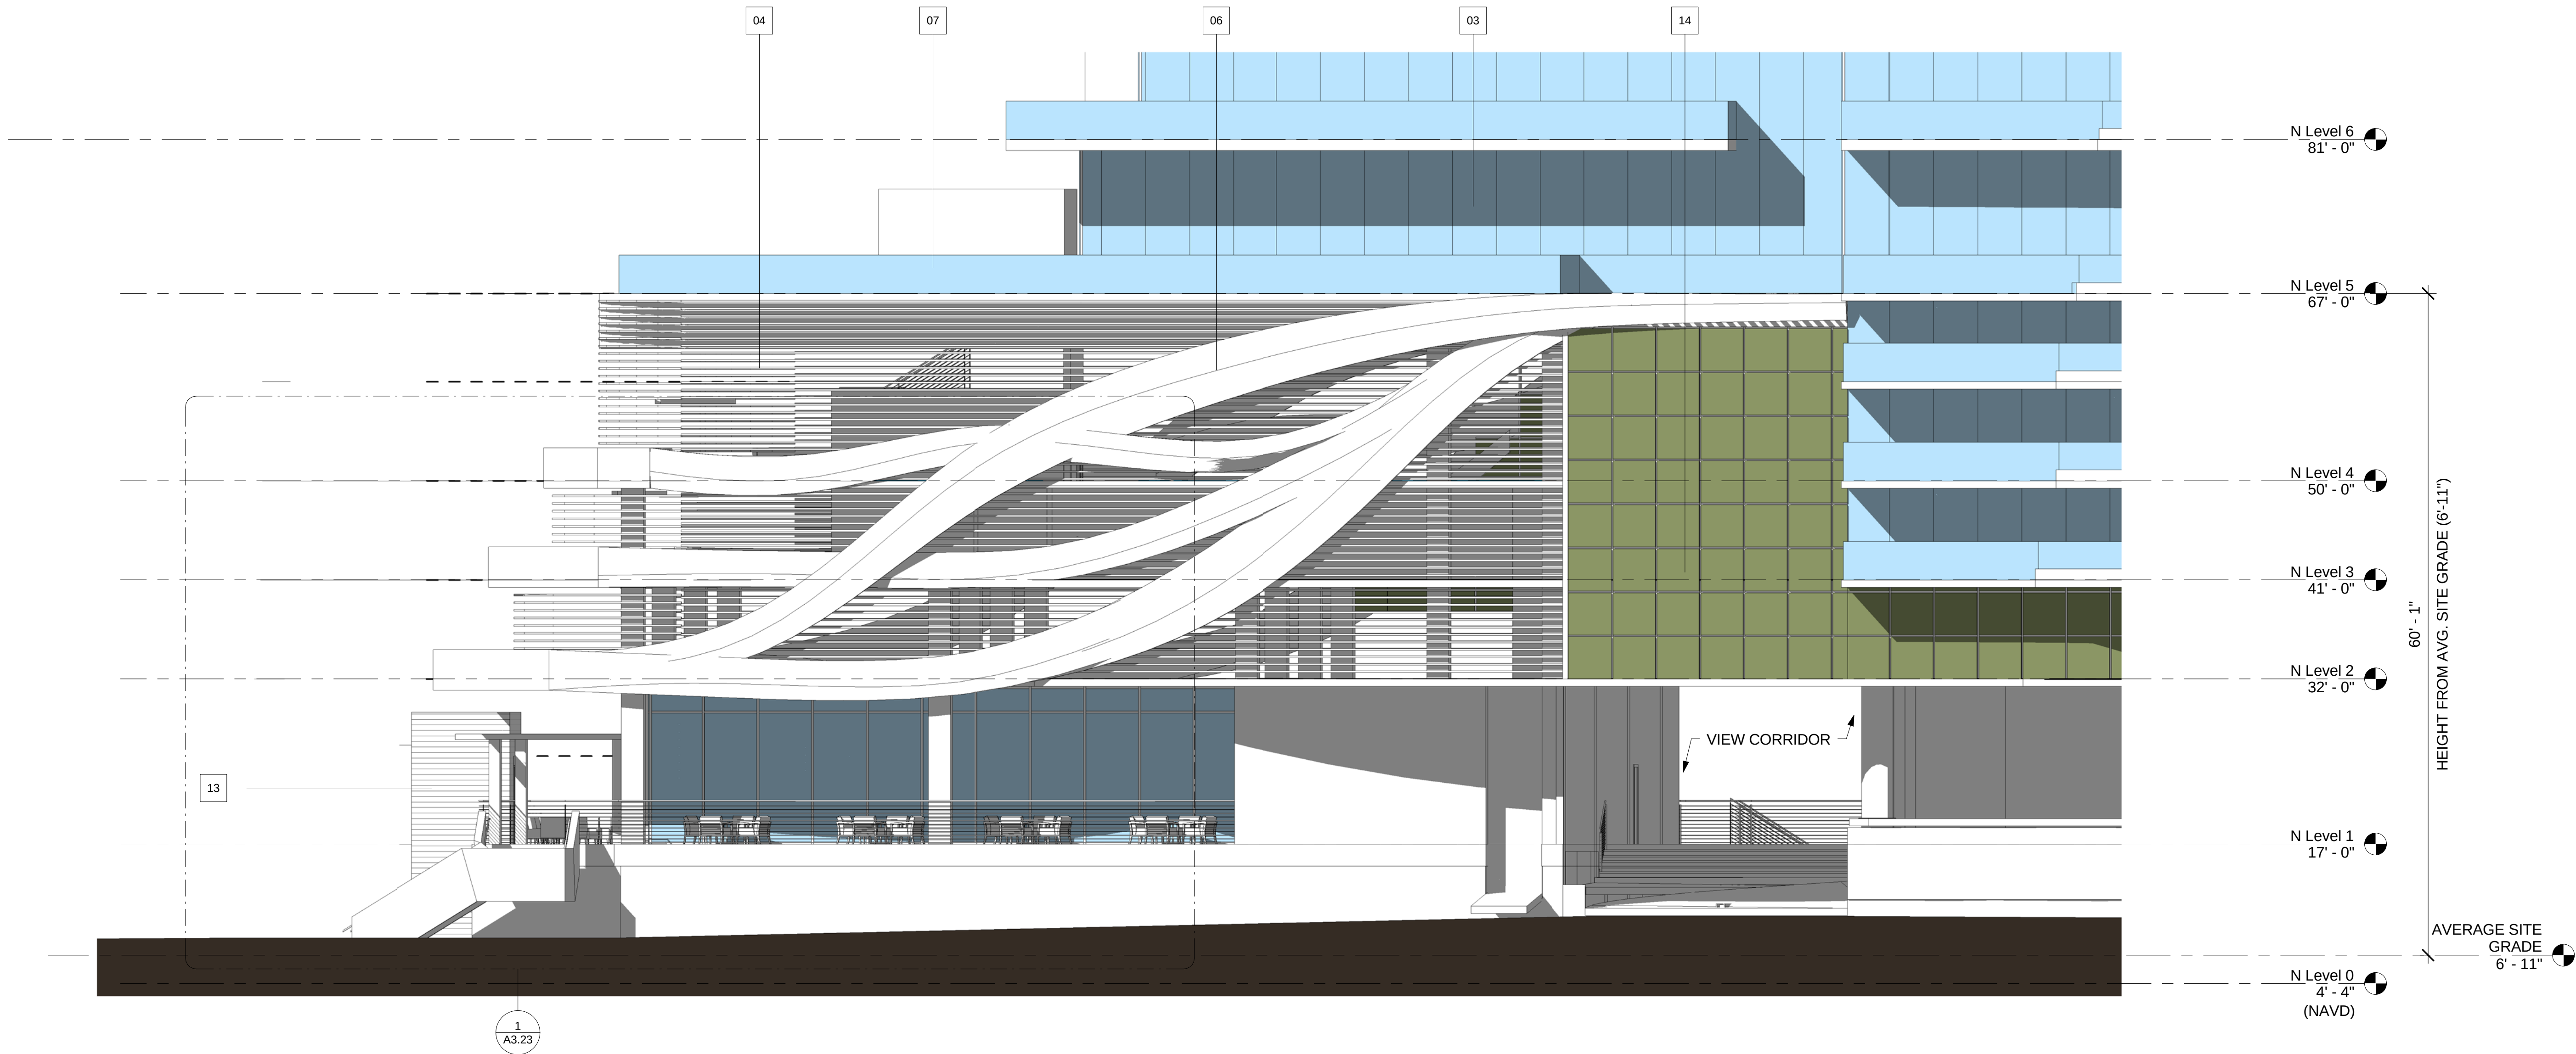


A
A3.15
A - NORTH TOWER PARTIAL EAST ELEVATION
1/8" = 1'-0"

 

MATERIAL LEGEND	
Key Value	Keynote Text
01	CMU/CONCRETE SUBSTRATE W/SMOOTH STUCCO FINISH.
02	ALUMINUM STOREFRONT ASSEMBLY W/CLEAR GLASS LOW-E GLASS.
03	ALUMINUM WINDOW WALL ASSEMBLY W/KYNAR FINISH.
04	ALUMINUM LOUVER SCREEN.
06	ALUMINUM COMPOSITE MATERIAL BUILDING PANEL SYSTEM.

MATERIAL LEGEND	
Key Value	Keynote Text
07	ALUMINUM AND GLASS RAILING.
08	ALUMINUM AND GLASS RAILING ON CONCRETE CURB W/ STUCCO FINISH.
10	TEAK WOOD OR RESYSTA TRELLIS.
13	STONE VENEER.
14	GREEN WALL SYSTEM.
16	CONCRETE EXPOSED FINISH.

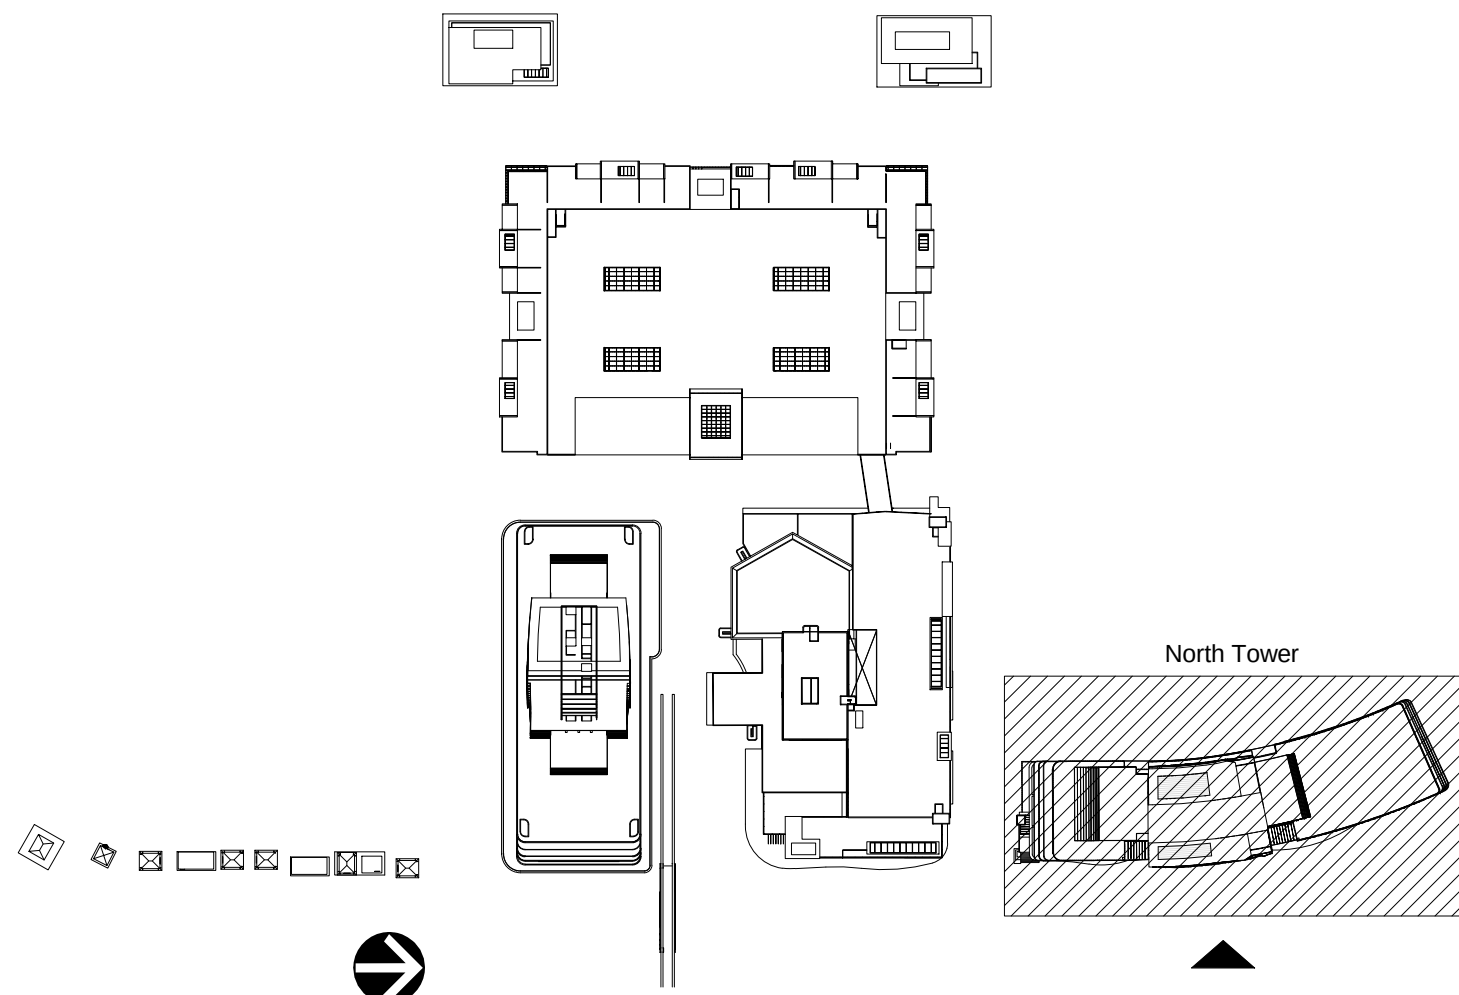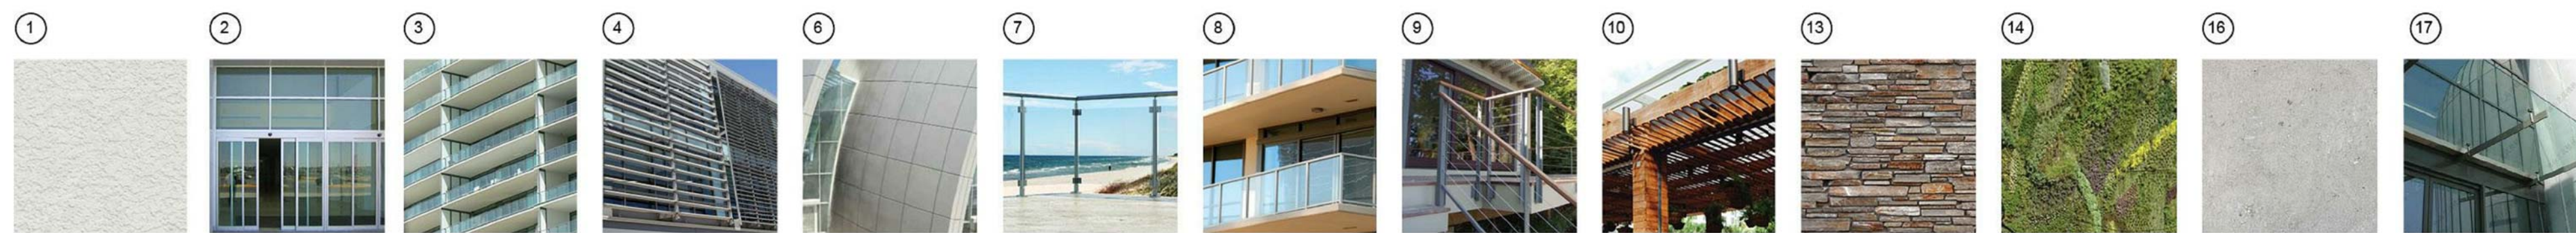

FOR DRC REVIEW ONLY - NOT FOR CONSTRUCTION

Developer:

TRR BAHIA MAR LLC

TRR BAHIA MAR LLC
1175 NE 125 Street, Suite 102
North Miami, FL 33161

Consultants:



NICHOLS
BROSCH
WURST
WOLFE
& ASSOCIATES, INC.
Architecture & Planning
161 Almeria Avenue Coral Gables, FL 33134
Tel: (305) 443-5206 Fax: (305) 446-2872
A/C 50080
Bruce Brosch
AR0007851

ididi
ID & DESIGN INTERNATIONAL
5100 N DIXIE HWY, OAKLAND FL 33304
PHONE: 954-566-2828

FES
TURN ENGINEERING SERVICES P.A.
CIVIL ENGINEERS
241 COMMERCIAL BLVD.
LAUDERDALE BY THE SEA, FL 33308
PHONE: 954-522-5104 FAX: 954-522-7630

KimleyHorn
5200 NW 3RD AVENUE SUITE 109
FT LAUDERDALE, FL 33309-6343
PHONE: 954-535-5100 FAX: 954-739-2247

Rev.	Date:	Description:	By:
1	9/23/15	DRC COMMENTS #1	RD
2	3/31/16	CITY COMMISSION RESUBMITTAL	RD

Sheet Title:


NORTH TOWER
PARTIAL ELEVATIONS

Date:	06/12/2015	Project #:	14036
Drawn:		Scale:	AS SHOWN
Approved By:			


Sheet Number:

A3.15

C:\Users\rdajet\Documents\Revit Local Files\BAHIA MAR NORTH
4/1/2016 2:53:35 PM

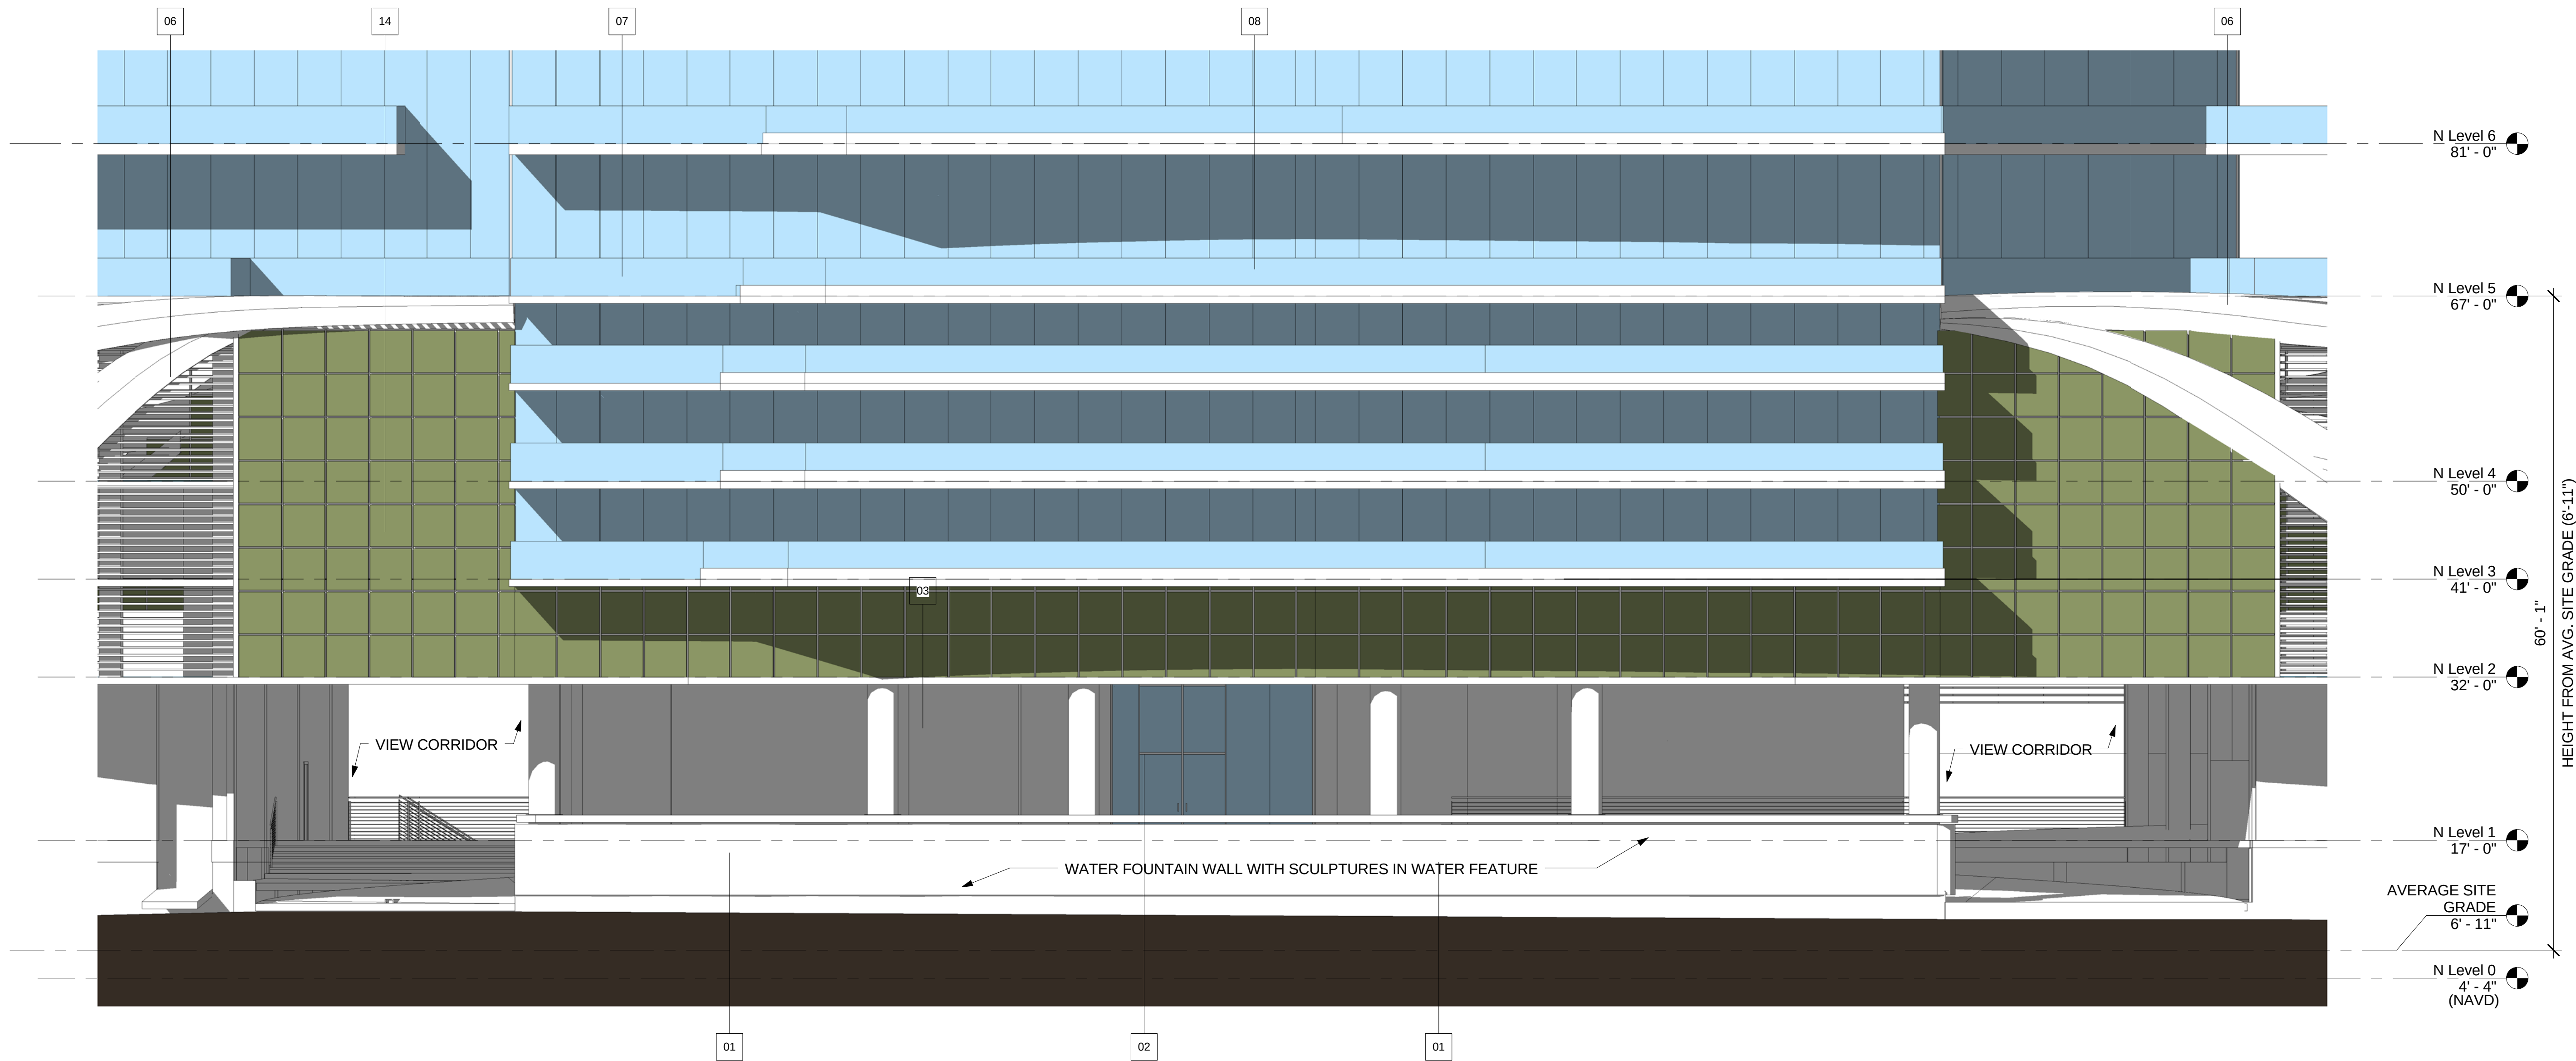


B - NORTH TOWER PARTIAL EAST ELEVATION
1/8" = 1'-0"

 

MATERIAL LEGEND	
Key Value	Keynote Text
01	CMU/CONCRETE SUBSTRATE W/SMOOTH STUCCO FINISH.
02	ALUMINUM STOREFRONT ASSEMBLY W/CLEAR GLASS LOW-E GLASS.
03	ALUMINUM WINDOW WALL ASSEMBLY W/KYNAR FINISH.
04	ALUMINUM LOUVER SCREEN.
06	ALUMINUM COMPOSITE MATERIAL BUILDING PANEL SYSTEM.

MATERIAL LEGEND	
Key Value	Keynote Text
07	ALUMINUM AND GLASS RAILING.
08	ALUMINUM AND GLASS RAILING ON CONCRETE CURB W/ STUCCO FINISH.
10	TEAK WOOD OR RESYSTA TRELLIS.
13	STONE VENEER.
14	GREEN WALL SYSTEM.
16	CONCRETE EXPOSED FINISH.

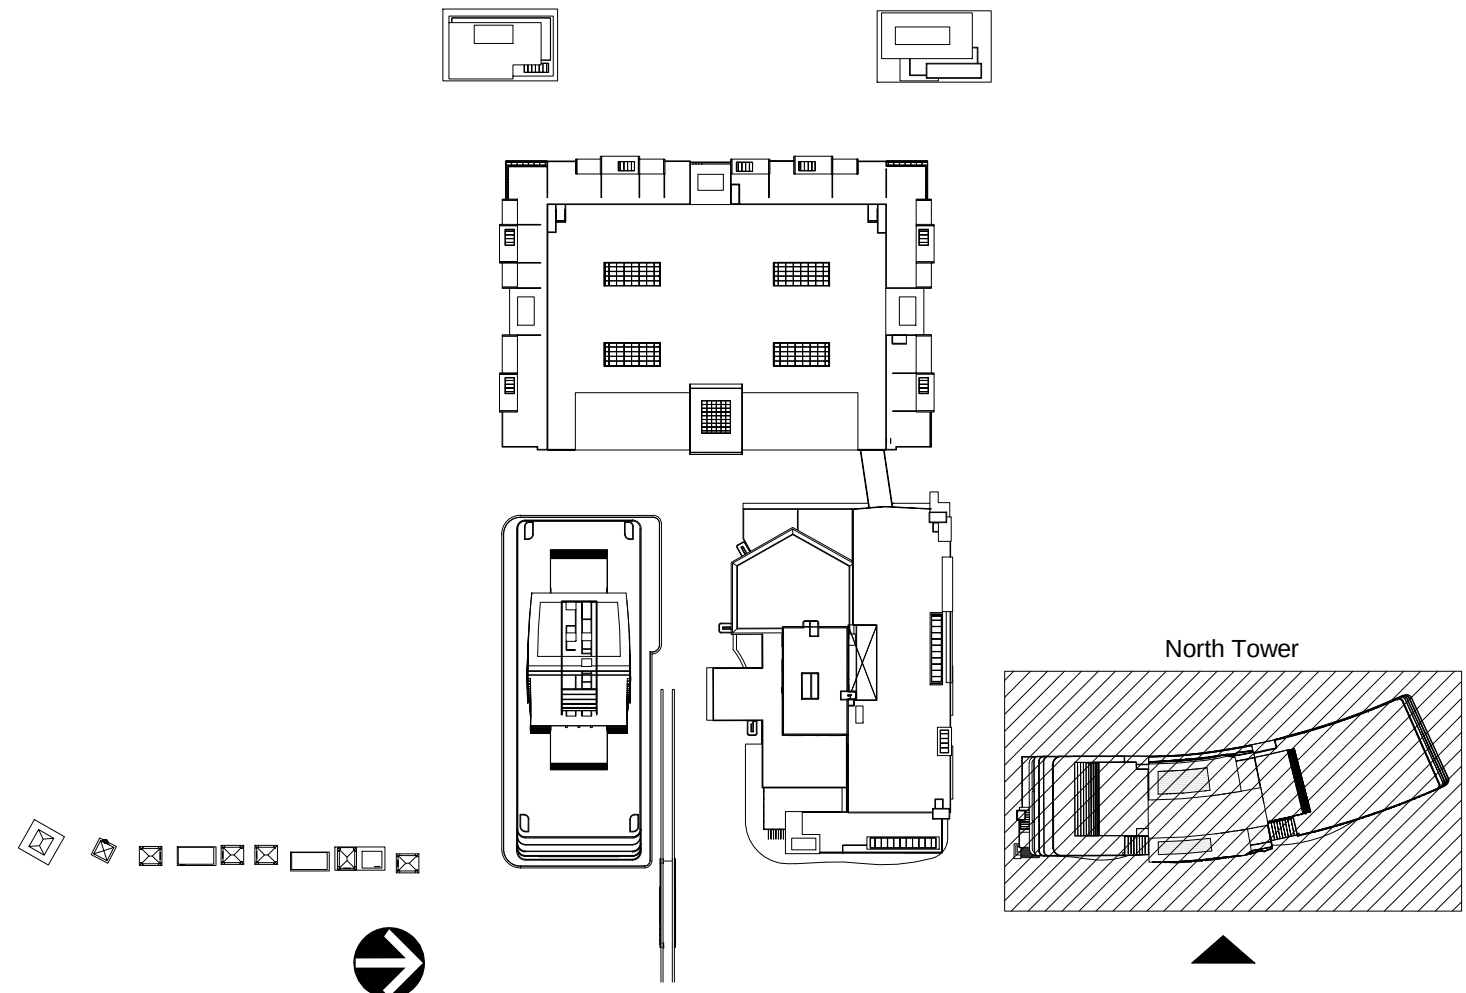

FOR DRC REVIEW ONLY - NOT FOR CONSTRUCTION

Developer:

TRR BAHIA MAR LLC

TRR BAHIA MAR LLC
1175 NE 125 Street, Suite 102
North Miami, FL 33161

Consultants:

EDSA
1512 E. BROWARD BOULEVARD, SUITE 110
FORT LAUDERDALE, FLORIDA 33301 USA
TEL: 954.554.3330
L00000001
PLANNING • LANDSCAPE ARCHITECTURE • URBAN DESIGN • GRAPHIC DESIGN

**NICHOLS
BROSCH
WURST
WOLFE**
A ASSOCIATES, INC.
Architecture & Planning
161 Almeria Avenue Coral Gables, FL 33134
Tel: (305) 443-5206 Fax: (305) 446-2872
A/C 000000
Bruce Brosch
AR0007851

iddi ID & DESIGN INTERNATIONAL
5100 N DIXIE HWY, OAKLAND FL 33304
PHONE: 954-566-2828

FE
TURN ENGINEERING SERVICES, P.A.
CIVIL ENGINEERS
241 COMMERCIAL BLVD.
LAUDERDALE BEACH, FL 33308
PHONE: 954-522-5104 FAX: 954-522-7630

KimleyHorn
5200 NW 3RD AVENUE, SUITE 109
FT. LAUDERDALE, FL 33309-6343
PHONE: 954-535-5100 FAX: 954-739-2247

Rev:	Date:	Description:	By:
1	9/23/15	DRC COMMENTS #1	RD
2	3/31/16	CITY COMMISSION RESUBMITTAL	RD

Sheet Title:


**NORTH TOWER
PARTIAL ELEVATIONS**

Date:	06/12/2015	Project #:	14036
Drawn:		Scale:	AS SHOWN
Approved By:			


Sheet Number:

A3.16

C:\Users\rdajet\Documents\Revit Local Files\BAHIA MAR NORTH
4/1/2016 2:54:02 PM

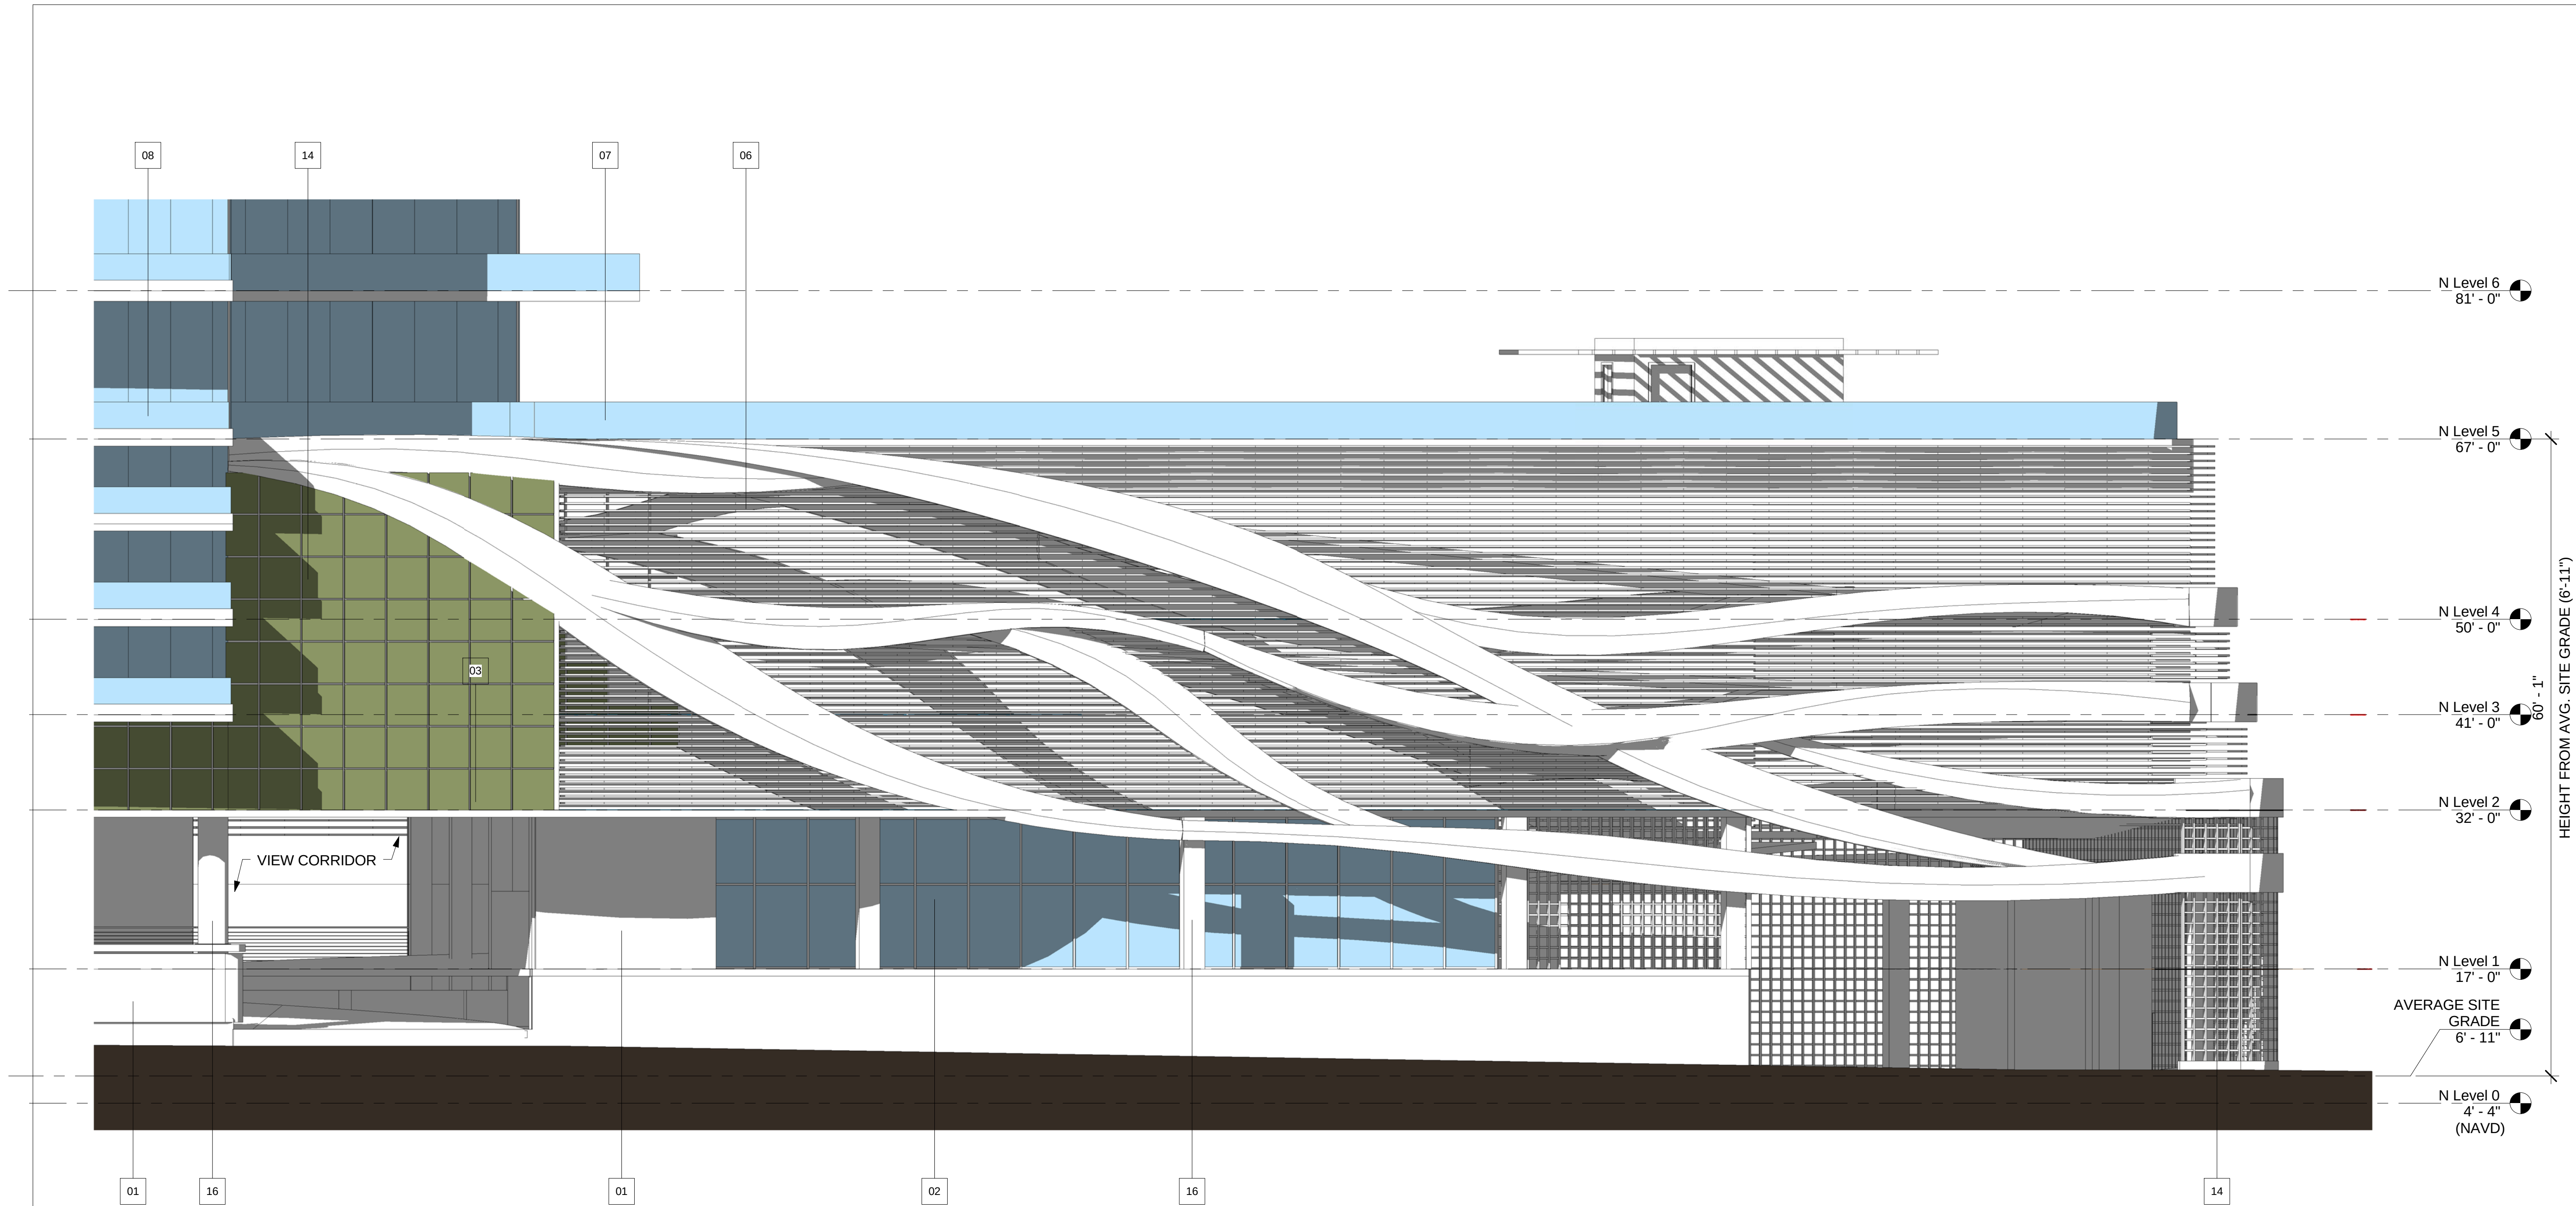


C - NORTH TOWER PARTIAL EAST ELEVATION
1/8" = 1'-0"

 

MATERIAL LEGEND	
Key Value	Keynote Text
01	CMU/CONCRETE SUBSTRATE W/SMOOTH STUCCO FINISH.
02	ALUMINUM STOREFRONT ASSEMBLY W/CLEAR GLASS LOW-E GLASS.
03	ALUMINUM WINDOW WALL ASSEMBLY W/KYNAR FINISH.
04	ALUMINUM LOUVER SCREEN.
06	ALUMINUM COMPOSITE MATERIAL BUILDING PANEL SYSTEM.

MATERIAL LEGEND	
Key Value	Keynote Text
07	ALUMINUM AND GLASS RAILING.
08	ALUMINUM AND GLASS RAILING ON CONCRETE CURB W/ STUCCO FINISH.
10	TEAK WOOD OR RESYSTA TRELLIS.
13	STONE VENEER.
14	GREEN WALL SYSTEM.
16	CONCRETE EXPOSED FINISH.

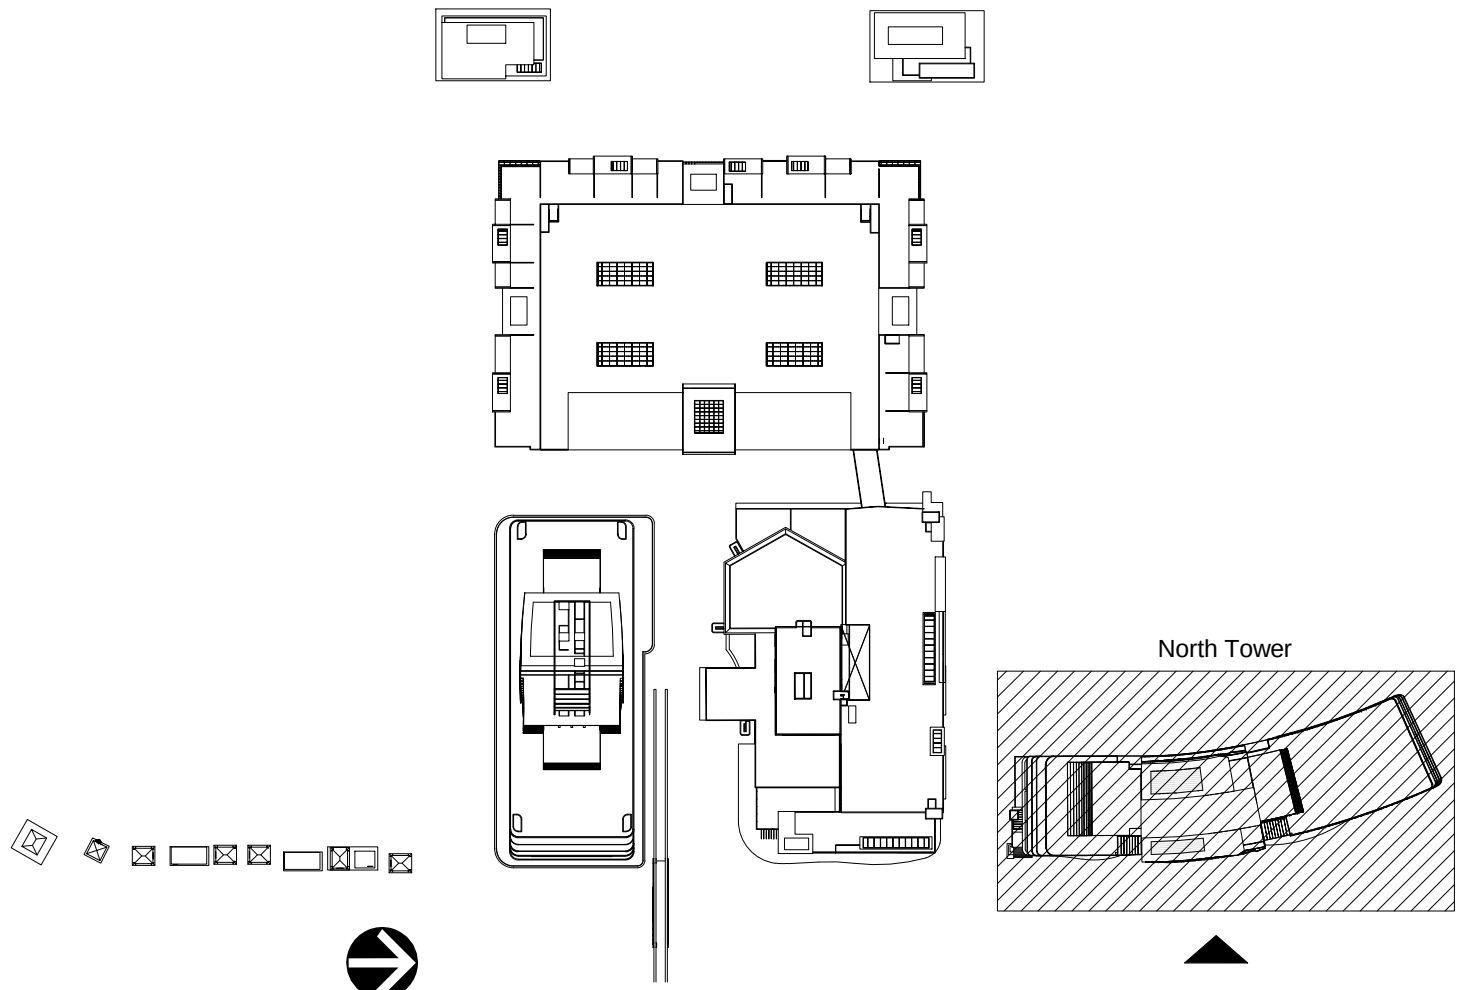

FOR DRC REVIEW ONLY - NOT FOR CONSTRUCTION

Developer:

TRR BAHIA MAR LLC

TRR BAHIA MAR LLC
1175 NE 125 Street, Suite 102
North Miami, FL 33161

Consultants:

EDSA
1512 E. BROWARD BOULEVARD, SUITE 110
FORT LAUDERDALE, FLORIDA 33301 USA
TEL: 954.554.3330
LCS000001
PLANNING • LANDSCAPE ARCHITECTURE • URBAN DESIGN • GRAPHIC DESIGN

NICHOLS
BROSCH
WURST
WOLFE
& ASSOCIATES, INC.
Architecture & Planning
161 Almeria Avenue Coral Gables, FL 33134
Tel: (305) 443-5206 Fax: (305) 446-2872
A/C 50080
Bruce Brosch
AR0007851

iddi
ID & DESIGN INTERNATIONAL
5100 N DIXIE HWY, OAKLAND FL 33334
PHONE: 954-566-2525

FE
TURN ENGINEERING SERVICES, P.A.
CIVIL ENGINEERS
241 COMMERCIAL BLVD.
LAUDERDALE BEACH, FL 33308
PHONE: 954-522-5100 FAX: 954-522-7630

KimleyHorn
5200 NW 3RD AVENUE, SUITE 109
FT. LAUDERDALE, FL 33309-6343
PHONE: 954-535-5100 FAX: 954-739-2247

Rev:	Date:	Description:	By:
1	9/23/15	DRC COMMENTS #1	RD
2	3/31/16	CITY COMMISSION RESUBMITTAL	RD

Sheet Title:


NORTH TOWER
PARTIAL ELEVATIONS

Date:	06/12/2015	Project #:	14036
Drawn:		Scale:	AS SHOWN
Approved By:			


Sheet Number:

A3.17

C:\Users\rdajet\Documents\Revit Local Files\BAHIA MAR NORTH
4/1/2016 2:54:24 PM


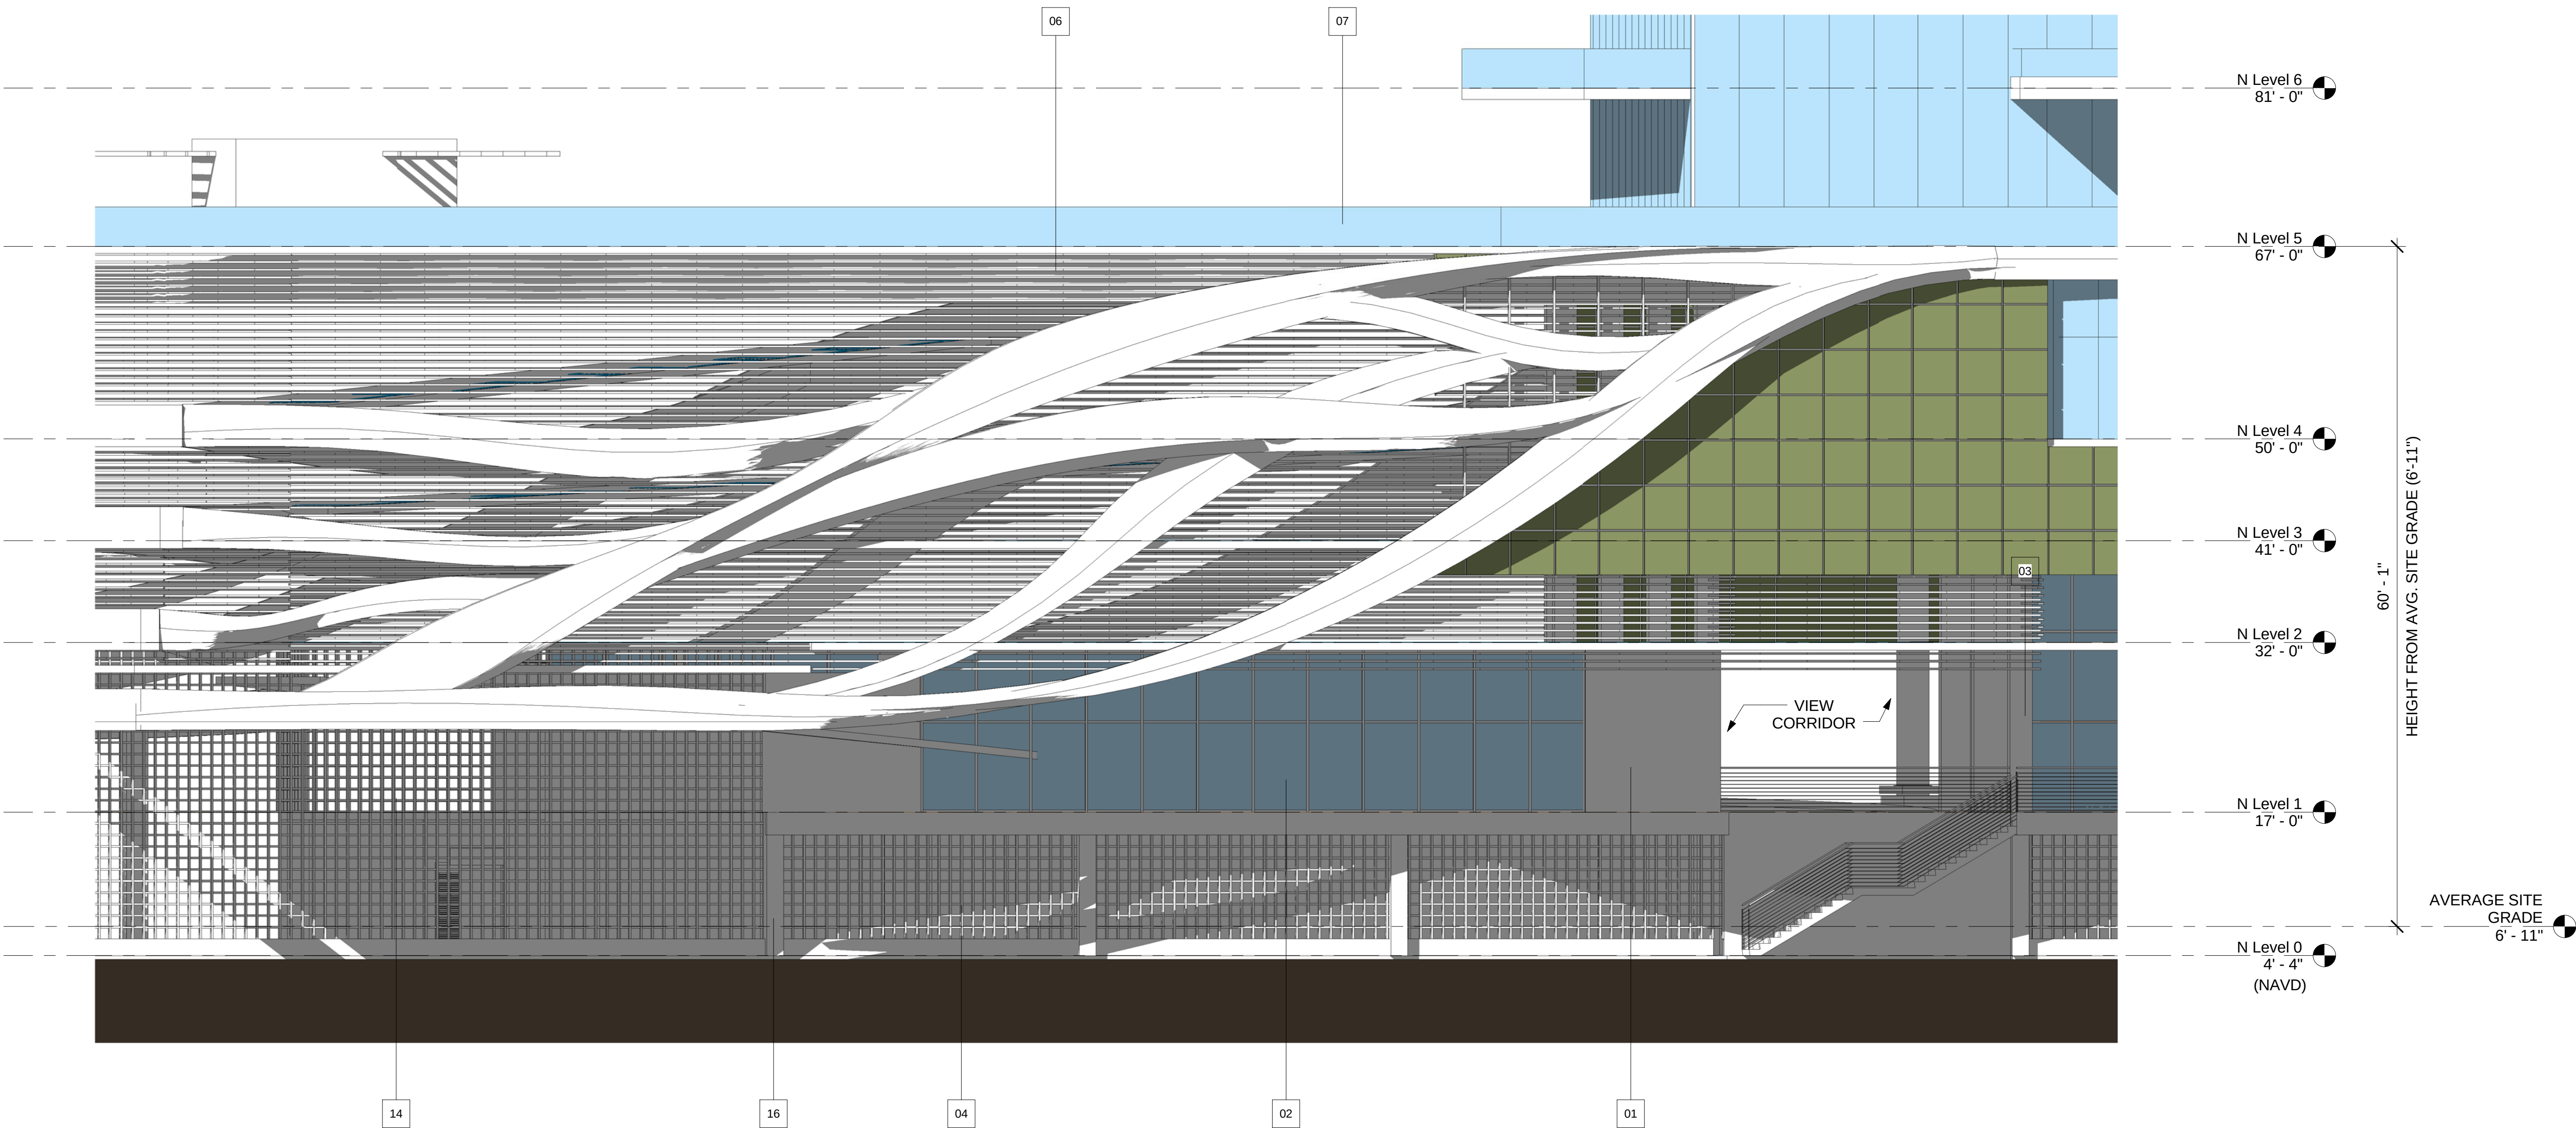


D - NORTH TOWER PARTIAL WEST ELEVATION
1/8" = 1'-0"

 

MATERIAL LEGEND	
Key Value	Keynote Text
01	CMU/CONCRETE SUBSTRATE W/SMOOTH STUCCO FINISH.
02	ALUMINUM STOREFRONT ASSEMBLY W/CLEAR GLASS LOW-E GLASS.
03	ALUMINUM WINDOW WALL ASSEMBLY W/KYNAR FINISH.
04	ALUMINUM LOUVER SCREEN.
06	ALUMINUM COMPOSITE MATERIAL BUILDING PANEL SYSTEM.

MATERIAL LEGEND	
Key Value	Keynote Text
07	ALUMINUM AND GLASS RAILING.
08	ALUMINUM AND GLASS RAILING ON CONCRETE CURB W/ STUCCO FINISH.
10	TEAK WOOD OR RESYSTA TRELLIS.
13	STONE VENEER.
14	GREEN WALL SYSTEM.
16	CONCRETE EXPOSED FINISH.

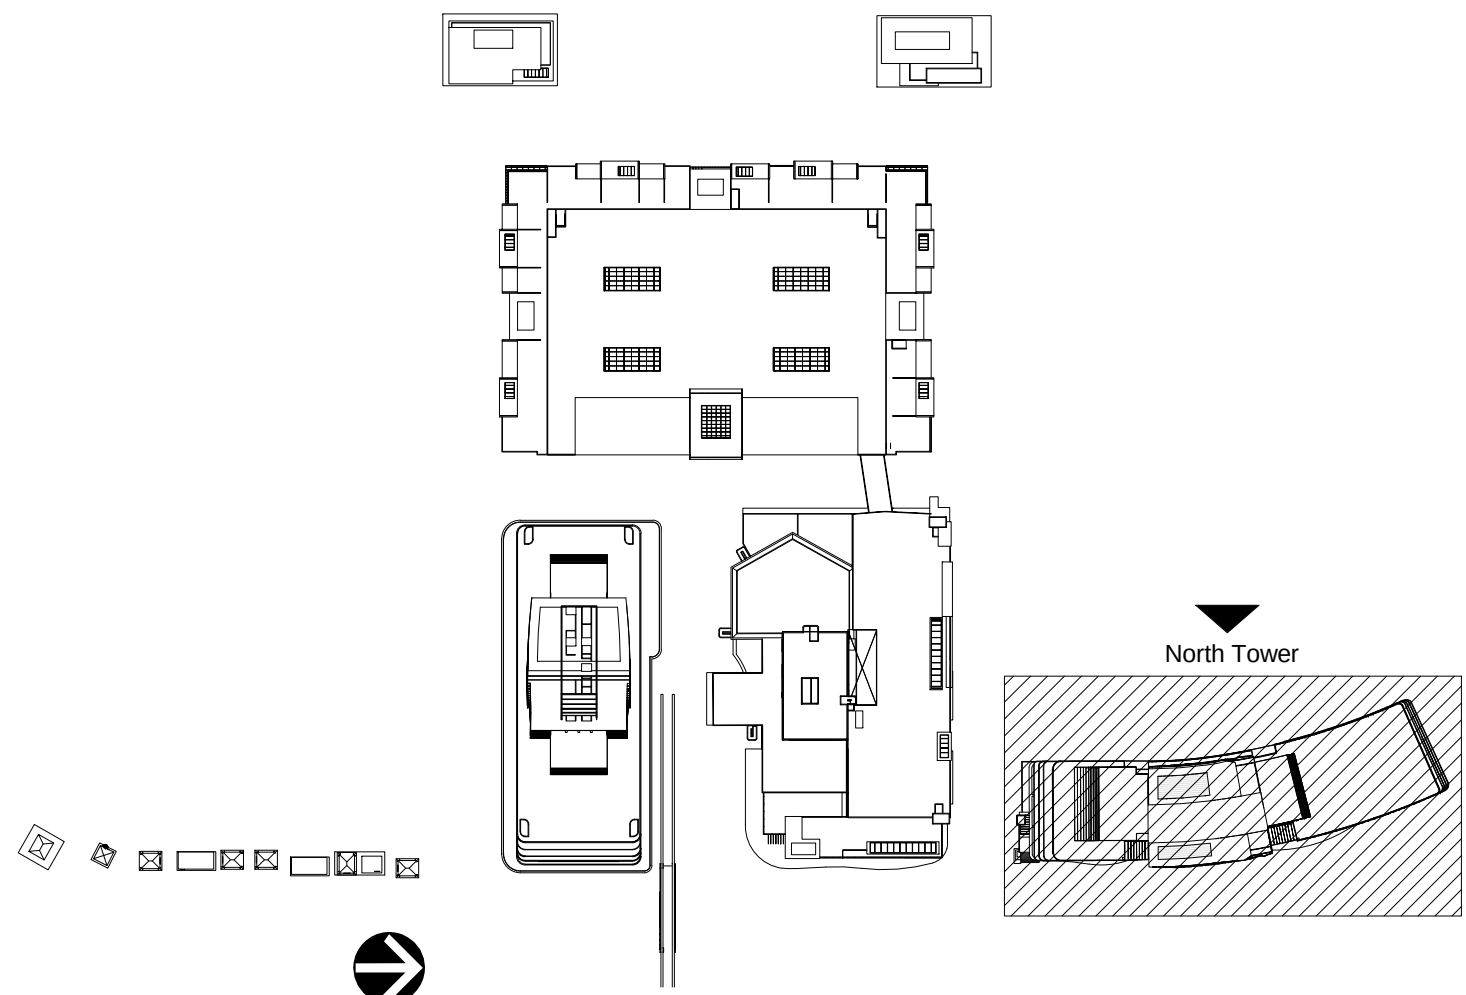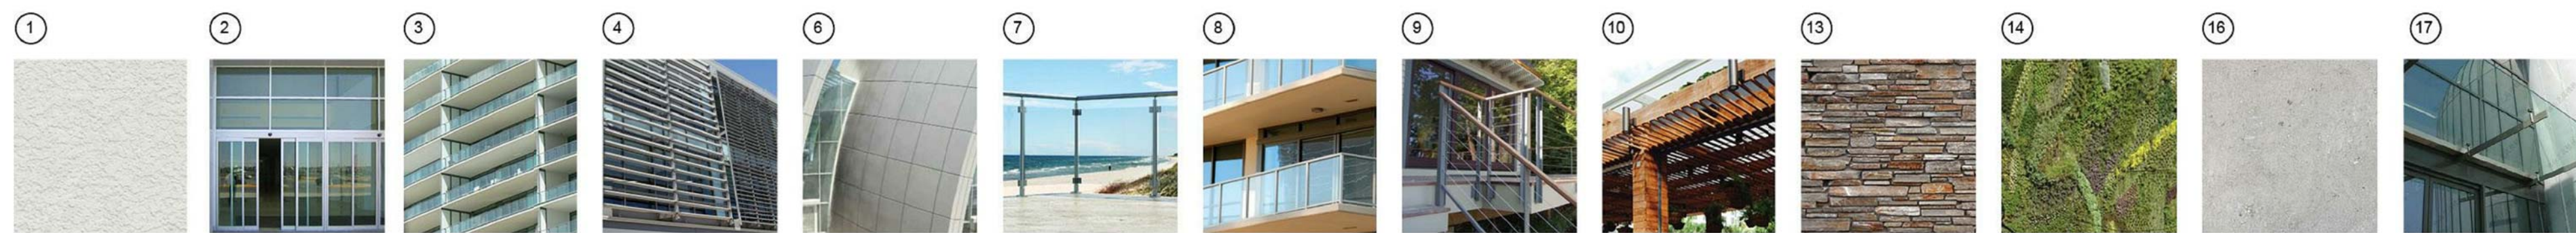

FOR DRC REVIEW ONLY - NOT FOR CONSTRUCTION

Developer:

TRR BAHIA MAR LLC

TRR BAHIA MAR LLC
1175 NE 125 Street, Suite 102
North Miami, FL 33161

Consultants:

EDSA
1512 E. BROWARD BOULEVARD, SUITE 110
FORT LAUDERDALE, FLORIDA 33301 USA
TEL: 954.554.3330
LCS000001
PLANNING • LANDSCAPE ARCHITECTURE • URBAN DESIGN • GRAPHIC DESIGN

NICHOLS
BROSCH
WURST
WOLFE
A ASSOCIATES, INC.
Architecture & Planning
161 Almeria Avenue Coral Gables, FL 33134
Tel: (305) 443-5206 Fax: (305) 446-2872
A/C 500880
Bruce Brosch
AR0007851

iddi
ID & DESIGN INTERNATIONAL
5100 N DIXIE HWY, OAKLAND FL 33334
PHONE: 954-566-2828

FES
TURN ENGINEERING SERVICES P.A.
CIVIL ENGINEERS
241 COMMERCIAL BLVD.
LAUDERDALE BEACH, FL 33308
PHONE: 954-522-1004 FAX: 954-522-7630

KimleyHorn
5200 NW 3RD AVENUE, SUITE 109
FT. LAUDERDALE, FL 33309-6343
PHONE: 954-535-5100 FAX: 954-739-2247

Rev:	Date:	Description:	By:
1	9/23/15	DRC COMMENTS #1	RD
2	3/31/16	CITY COMMISSION RESUBMITTAL	RD

Sheet Title:


NORTH TOWER
PARTIAL ELEVATIONS

Date:	06/12/2015	Project #:	14036
Drawn:		Scale:	AS SHOWN
Approved By:			


Sheet Number:

A3.18

C:\Users\rdajet\Documents\Revit Local Files\BAHIA MAR NORTH
4/1/2016 2:54:49 PM

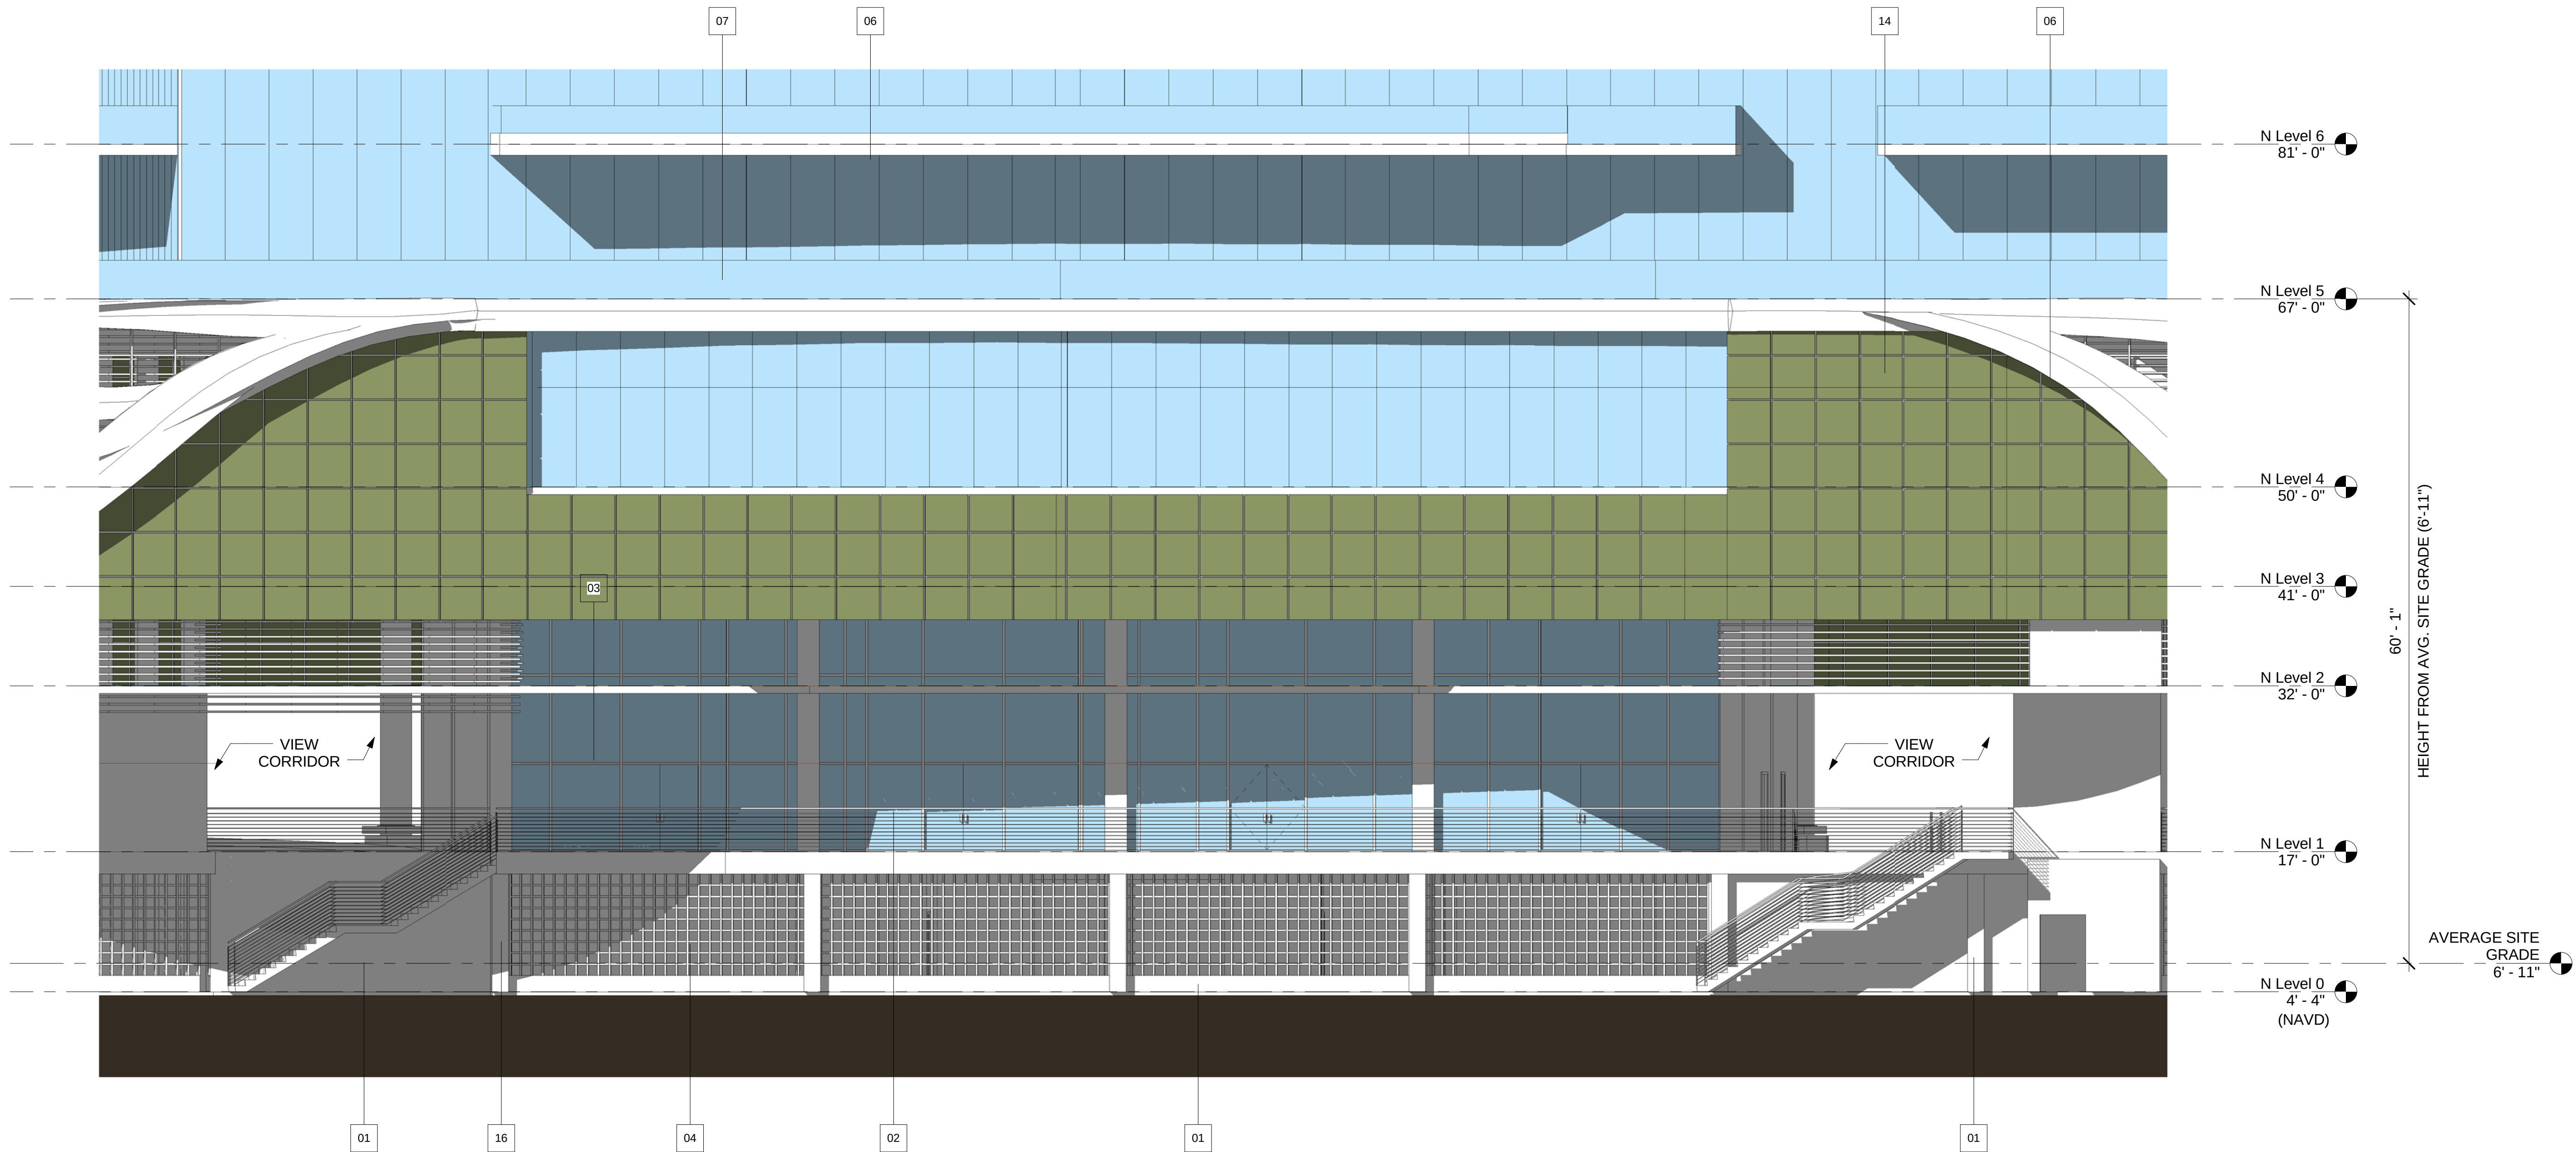


E
A3.19
E - NORTH TOWER PARTIAL WEST ELEVATION
1/8" = 1'-0"

 

MATERIAL LEGEND	
Key Value	Keynote Text
01	CMU/CONCRETE SUBSTRATE W/SMOOTH STUCCO FINISH.
02	ALUMINUM STOREFRONT ASSEMBLY W/CLEAR GLASS LOW-E GLASS.
03	ALUMINUM WINDOW WALL ASSEMBLY W/KYNAR FINISH.
04	ALUMINUM LOUVER SCREEN.
06	ALUMINUM COMPOSITE MATERIAL BUILDING PANEL SYSTEM.

MATERIAL LEGEND	
Key Value	Keynote Text
07	ALUMINUM AND GLASS RAILING.
08	ALUMINUM AND GLASS RAILING ON CONCRETE CURB W/ STUCCO FINISH.
10	TEAK WOOD OR RESYSTA TRELLIS.
13	STONE VENEER.
14	GREEN WALL SYSTEM.
16	CONCRETE EXPOSED FINISH.

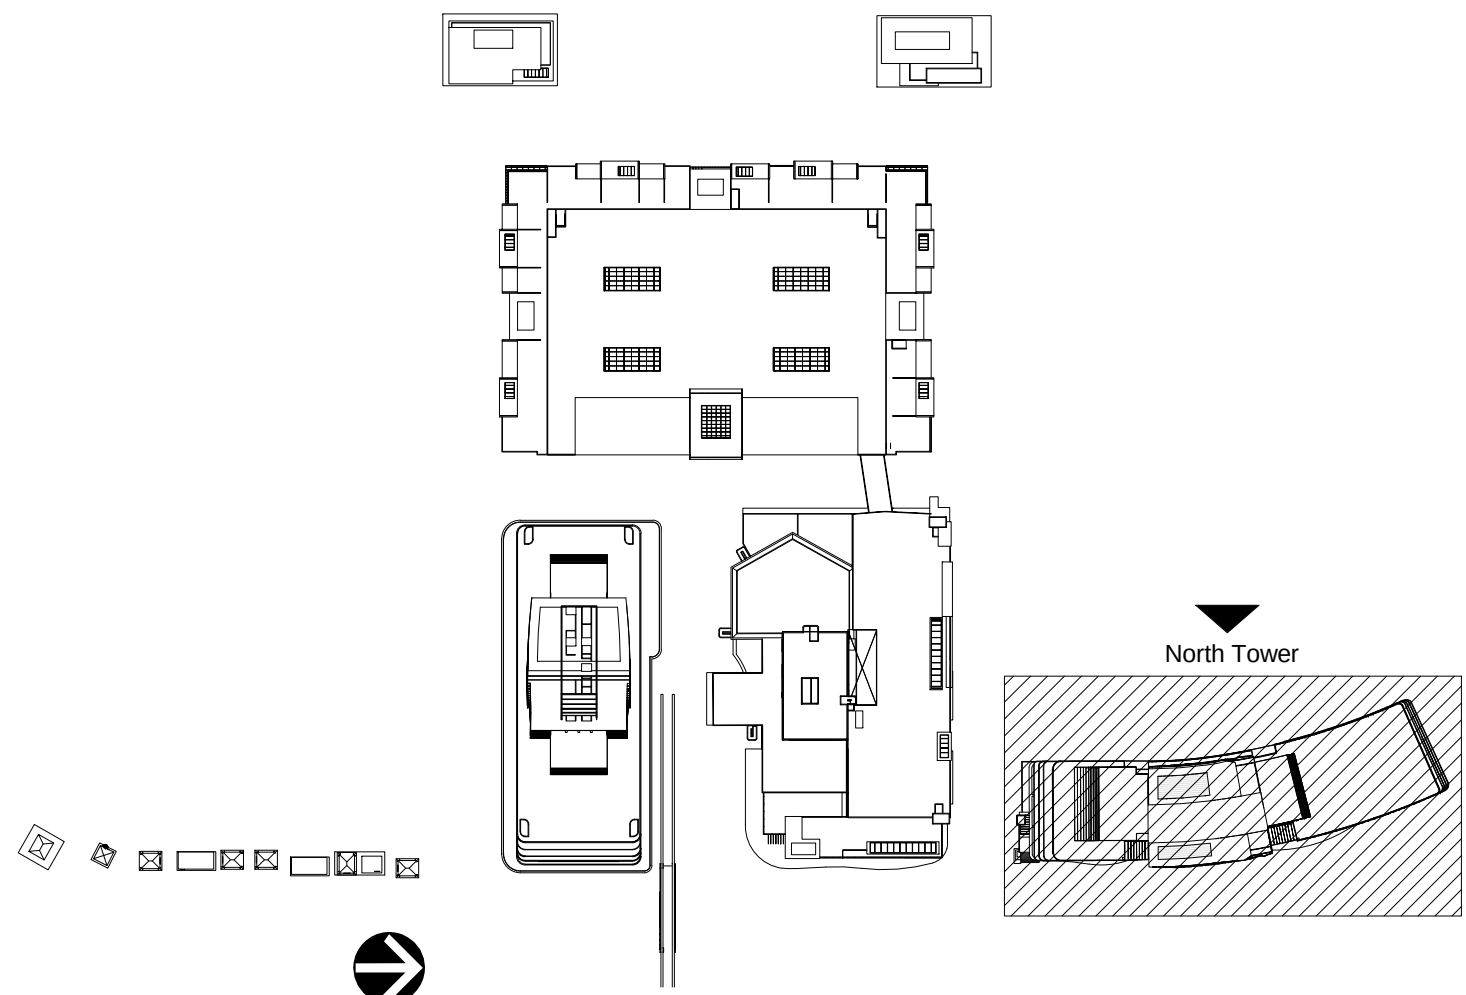

FOR DRC REVIEW ONLY - NOT FOR CONSTRUCTION

Developer:

TRR BAHIA MAR LLC

TRR BAHIA MAR LLC
1175 NE 125 Street, Suite 102
North Miami, FL 33161

Consultants:

EDSA
1512 E. BROWARD BOULEVARD, SUITE 110
FORT LAUDERDALE, FLORIDA 33301 USA
TEL: 954.554.3330
L00000001
PLANNING • LANDSCAPE ARCHITECTURE • URBAN DESIGN • GRAPHIC DESIGN

NICHOLS
BROSCH
WURST
WOLFE
A ASSOCIATES, INC.
Architecture & Planning
161 Almeria Avenue Coral Gables, FL 33134
Tel: (305) 443-5206 Fax: (305) 446-2872
A/C 000000
Bruce Brosch
AR0007851

ididi
ID & DESIGN INTERNATIONAL
5100 N DIXIE HWY, OAKLAND FL 33334
PHONE: 954-566-2828

FES
TURN ENGINEERING SERVICES, P.A.
CIVIL ENGINEERS
241 COMMERCIAL BLVD.
LAUDERDALE BEACH, FL 33308
PHONE: 954-522-1004 FAX: 954-522-7630

KimleyHorn
5200 NW 3RD AVENUE, SUITE 109
FT. LAUDERDALE, FL 33309-6343
PHONE: 954-535-5100 FAX: 954-739-2247

Rev:	Date:	Description:	By:
1	9/23/15	DRC COMMENTS #1	RD
2	3/31/16	CITY COMMISSION RESUBMITTAL	RD

Sheet Title:

NORTH TOWER
PARTIAL ELEVATIONS


Date:	06/12/2015	Project #:	14036
Drawn:		Scale:	AS SHOWN
Approved By:			

Sheet Number:

A3.19



C:\Users\rdajen\Documents\Revit Local Files\BAHIA MAR NORTH
4/1/2016 2:55:11 PM

F - NORTH TOWER PARTIAL WEST ELEVATION
1/8" = 1'-0"

 

MATERIAL LEGEND	
Key Value	Keynote Text
01	CMU/CONCRETE SUBSTRATE W/SMOOTH STUCCO FINISH.
02	ALUMINUM STOREFRONT ASSEMBLY W/CLEAR GLASS LOW-E GLASS.
03	ALUMINUM WINDOW WALL ASSEMBLY W/KYNAR FINISH.
04	ALUMINUM LOUVER SCREEN.
06	ALUMINUM COMPOSITE MATERIAL BUILDING PANEL SYSTEM.

MATERIAL LEGEND	
Key Value	Keynote Text
07	ALUMINUM AND GLASS RAILING.
08	ALUMINUM AND GLASS RAILING ON CONCRETE CURB W/ STUCCO FINISH.
10	TEAK WOOD OR RESYSTA TRELLIS.
13	STONE VENEER.
14	GREEN WALL SYSTEM.
16	CONCRETE EXPOSED FINISH.

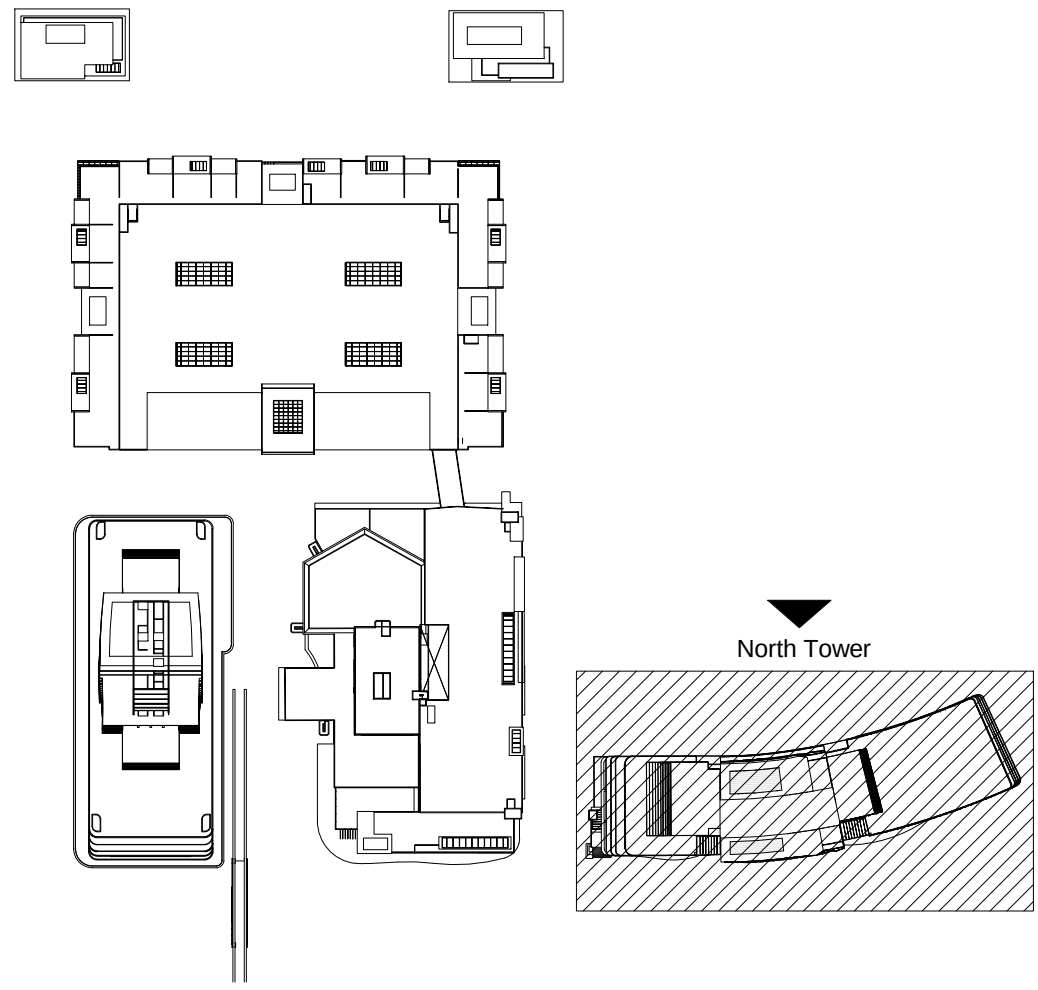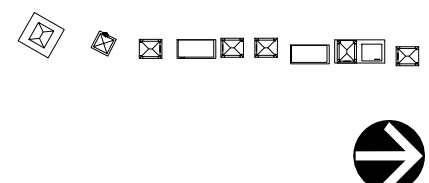

FOR DRC REVIEW ONLY - NOT FOR CONSTRUCTION

Developer:

TRR BAHIA MAR LLC

TRR BAHIA MAR LLC
1175 NE 125 Street, Suite 102
North Miami, FL 33161

Consultants:



1512 E. BROWARD BOULEVARD, SUITE 110
FORT LAUDERDALE, FLORIDA 33301 USA
TEL: 954.554.3330
L03000001

PLANNING • LANDSCAPE ARCHITECTURE • URBAN DESIGN • GRAPHIC DESIGN



NICHOLS
BROSCH
WURST
WOLFE
& ASSOCIATES, INC.
Architecture & Planning

161 Almeria Avenue Coral Gables, FL 33134
Tel: (305) 443-5206 Fax: (305) 446-2872
A/C 00080
Bruce Brosch
AR0007851



ID & DESIGN INTERNATIONAL
5100 N DIXIE HWY, OAKLAND FL 33334
PHONE: 954-566-2525



F&S
FURN ENGINEERING SERVICES, P.A.
CIVIL ENGINEERS

241 COMMERCIAL BLVD.
LAUDERDALE BEACH, FL 33308
PHONE: 954-522-5100 FAX: 954-522-7630



5200 NW 3RD AVENUE, SUITE 109
FT. LAUDERDALE, FL 33309-6343
PHONE: 954-535-5100 FAX: 954-739-2247

Rev.	Date:	Description:	By:
1	9/23/15	DRC COMMENTS #1	RD
2	3/31/16	CITY COMMISSION RESUBMITTAL	RD

Sheet Title:

NORTH TOWER
PARTIAL ELEVATIONS


Date:	06/12/2015	Project #:	14036
Drawn:		Scale:	AS SHOWN
Approved By:			

Sheet Number:

A3.20


C:\Users\rdajel\Documents\Revit Local Files\BAHIA MAR NORTH
4/1/2016 2:55:46 PM

G
A3.21
G - NORTH TOWER PARTIAL NORTH ELEVATION
1/8" = 1'-0"

 

MATERIAL LEGEND	
Key Value	Keynote Text
01	CMU/CONCRETE SUBSTRATE W/SMOOTH STUCCO FINISH.
02	ALUMINUM STOREFRONT ASSEMBLY W/CLEAR GLASS LOW-E GLASS.
03	ALUMINUM WINDOW WALL ASSEMBLY W/KYNAR FINISH.
04	ALUMINUM LOUVER SCREEN.
06	ALUMINUM COMPOSITE MATERIAL BUILDING PANEL SYSTEM.

MATERIAL LEGEND	
Key Value	Keynote Text
07	ALUMINUM AND GLASS RAILING.
08	ALUMINUM AND GLASS RAILING ON CONCRETE CURB W/ STUCCO FINISH.
10	TEAK WOOD OR RESYSTA TRELLIS.
13	STONE VENEER.
14	GREEN WALL SYSTEM.
16	CONCRETE EXPOSED FINISH.

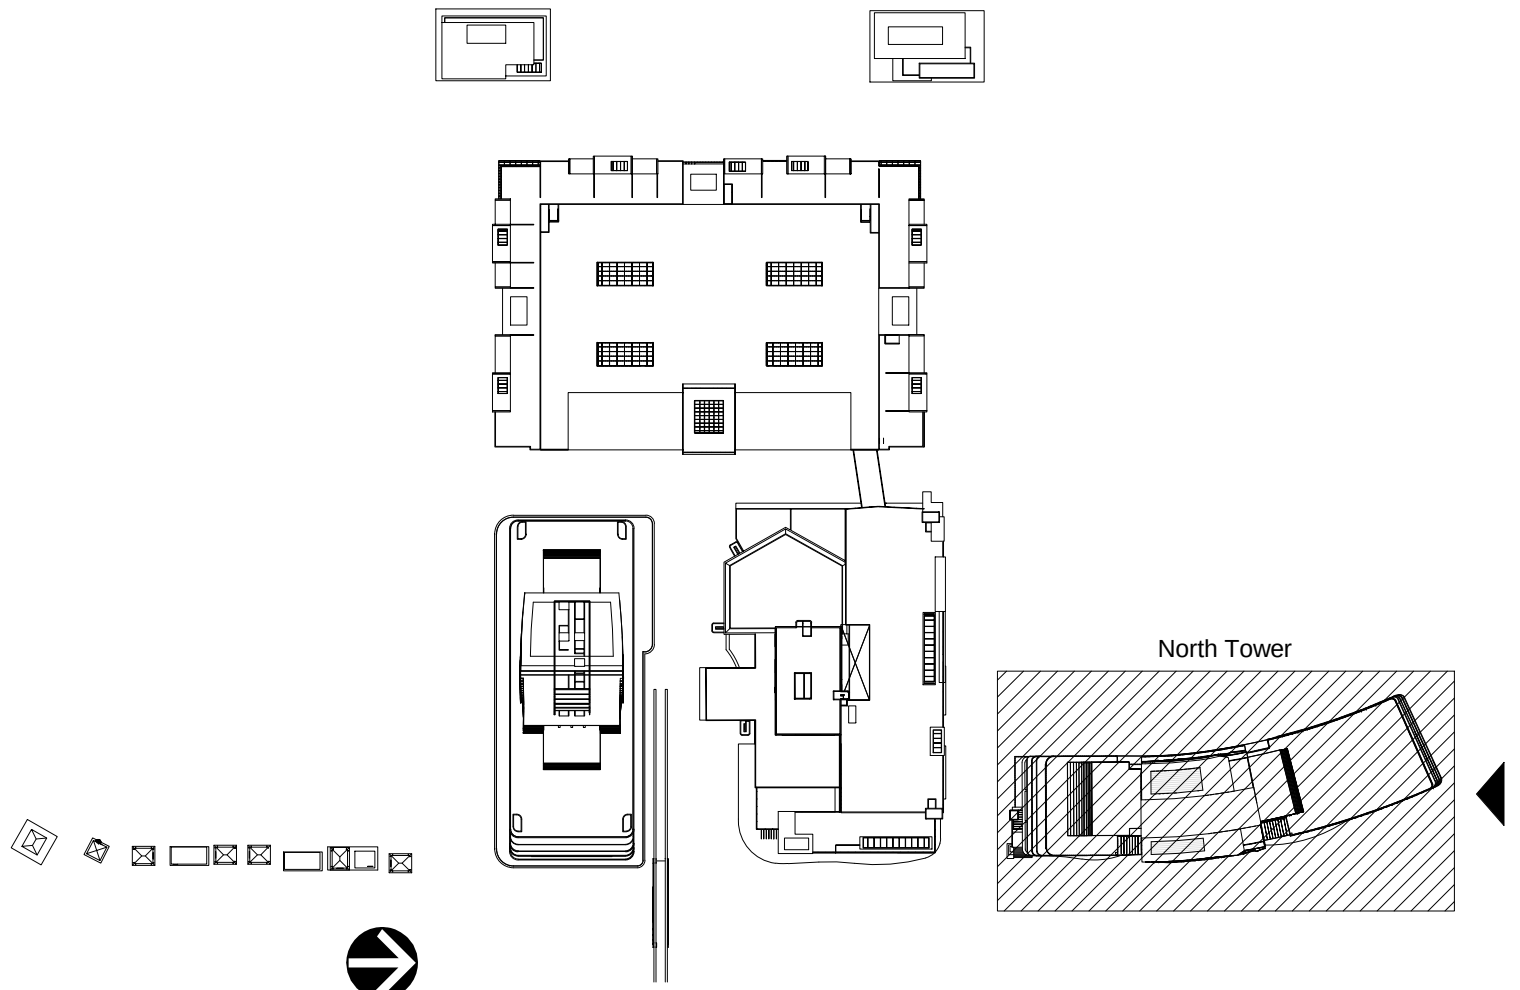

FOR DRC REVIEW ONLY - NOT FOR CONSTRUCTION

Developer:

TRR BAHIA MAR LLC

TRR BAHIA MAR LLC
1175 NE 125 Street, Suite 102
North Miami, FL 33161

Consultants:



1512 E. BROWARD BOULEVARD, SUITE 110
FORT LAUDERDALE, FLORIDA 33301 USA
TEL: 954.554.3330
L03000001

PLANNING • LANDSCAPE ARCHITECTURE • URBAN DESIGN • GRAPHIC DESIGN



NICHOLS
BROSCH
WURST
WOLFE
& ASSOCIATES, INC.
Architecture & Planning

161 Almeria Avenue Coral Gables, FL 33134
Tel: (305) 443-5206 Fax: (305) 446-2872
A/C 500800
Bruce Brosch
AR0007851



ID & DESIGN INTERNATIONAL

5100 N DIXIE HWY, OAKLAND FL 33334
PHONE: 954-566-2528



FURN ENGINEERING SERVICES P.A.
CIVIL ENGINEERS

241 COMMERCIAL BLVD.
LAUDERDALE BEACH, FL 33308
PHONE: 954-522-1004 FAX: 954-522-7630

KimleyHorn

5200 NW 3RD AVENUE SUITE 109
FT LAUDERDALE, FL 33309-6343
PHONE: 954-535-5100 FAX: 954-739-2247

Rev:	Date:	Description:	By:
1	9/23/15	DRC COMMENTS #1	RD
2	3/31/16	CITY COMMISSION RESUBMITTAL	RD

Sheet Title:

NORTH TOWER
PARTIAL ELEVATIONS


Date:	06/12/2015	Project #:	14036
Drawn:		Scale:	AS SHOWN
Approved By:			

Sheet Number:

A3.21


C:\Users\rdajet\Documents\Revit Local Files\BAHIA MAR NORTH
4/1/2016 2:56:07 PM

H
A3.22
H - NORTH TOWER PARTIAL SOUTH ELEVATION
1/8" = 1'-0"

 

MATERIAL LEGEND	
Key Value	Keynote Text
01	CMU/CONCRETE SUBSTRATE W/SMOOTH STUCCO FINISH.
02	ALUMINUM STOREFRONT ASSEMBLY W/CLEAR GLASS LOW-E GLASS.
03	ALUMINUM WINDOW WALL ASSEMBLY W/KYNAR FINISH.
04	ALUMINUM LOUVER SCREEN.
06	ALUMINUM COMPOSITE MATERIAL BUILDING PANEL SYSTEM.

MATERIAL LEGEND	
Key Value	Keynote Text
07	ALUMINUM AND GLASS RAILING.
08	ALUMINUM AND GLASS RAILING ON CONCRETE CURB W/ STUCCO FINISH.
10	TEAK WOOD OR RESYSTA TRELLIS.
13	STONE VENEER.
14	GREEN WALL SYSTEM.
16	CONCRETE EXPOSED FINISH.

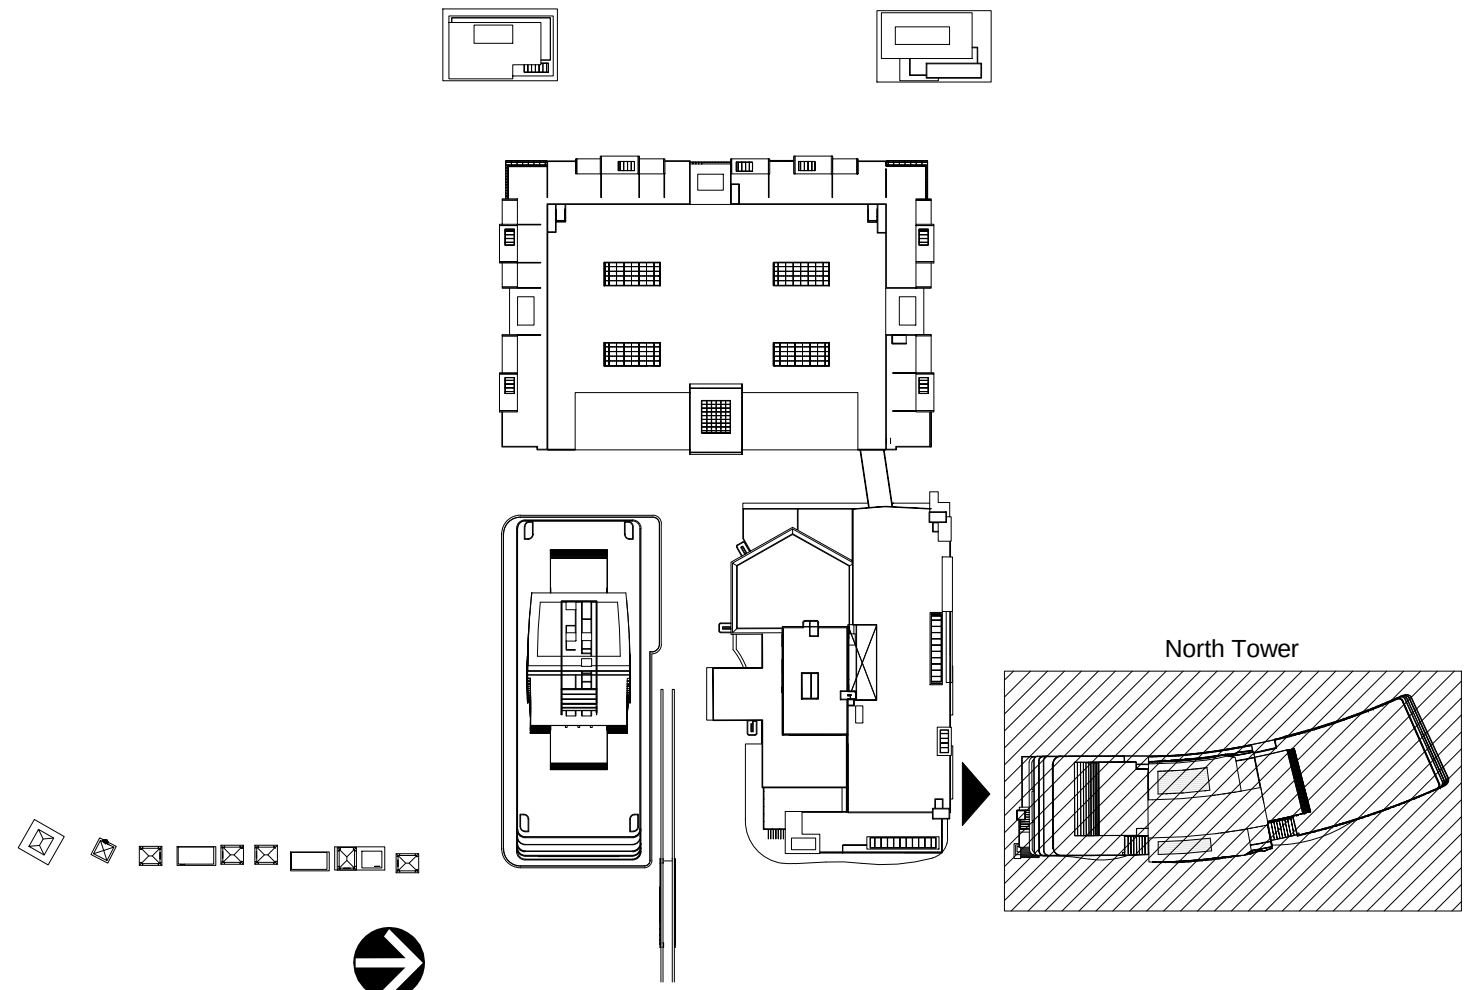

FOR DRC REVIEW ONLY - NOT FOR CONSTRUCTION

Developer:

TRR BAHIA MAR LLC

TRR BAHIA MAR LLC
1175 NE 125 Street, Suite 102
North Miami, FL 33161

Consultants:



NICHOLS
BROSCH
WURST
WOLFE
A ASSOCIATES, INC.
Architecture & Planning
161 Almeria Avenue Coral Gables, FL 33134
Tel. (305) 443-5206 Fax (305) 446-2872
A/C 50080
Bruce Brosch
AR0007851

ididi
ID & DESIGN INTERNATIONAL
5100 N DIXIE HWY, OAKLAND FL 33334
PHONE: 954-566-2528

FES
TURN ENGINEERING SERVICES, P.A.
CIVIL ENGINEERS
241 COMMERCIAL BLVD.
LAUDERDALE BEACH, FL 33308
PHONE: 954-522-1004 FAX: 954-522-7630

KimleyHorn
5200 NW 3RD AVENUE SUITE 109
FT. LAUDERDALE, FL 33309-6343
PHONE: 954-522-5100 FAX: 954-739-2247

Rev.	Date:	Description:	By:
1	9/23/15	DRC COMMENTS #1	RD
2	3/31/16	CITY COMMISSION RESUBMITTAL	RD

Sheet Title:

NORTH TOWER
PARTIAL ELEVATIONS

Date:	06/12/2015	Project #:	14036
Drawn:		Scale:	AS SHOWN
Approved By:			

Sheet Number:

A3.22

Developer:

TRR BAHIA MAR LLC

TRR BAHIA MAR LLC
1175 NE 125 Street, Suite 102
North Miami, FL 33161

Consultants:



1512 E. BROWARD BOULEVARD, SUITE 110
FORT LAUDERDALE, FLORIDA 33301 USA
TEL: 954.554.3330
LCS000001

PLANNING • LANDSCAPE ARCHITECTURE • URBAN DESIGN • GRAPHIC DESIGN



161 Almeria Avenue Coral Gables, FL 33134
Tel: (305) 443-5206 Fax: (305) 446-2872
A/C 50080
Bruce Brosch
AR0007851



ID & DESIGN INTERNATIONAL

5100 N DIXIE HWY, OAKLAND FL 33304
PHONE: 954-566-2528



241 COMMERCIAL BLVD.
LAUDERDALE BY THE SEA, FL 33308
PHONE: 954-522-5100 FAX: 954-739-2247



5200 NW 3RD AVENUE SUITE 109
FT LAUDERDALE, FL 33309-6343
PHONE: 954-522-5100 FAX: 954-739-2247

Rev:	Date:	Description:	By:
1	9/23/15	DRC COMMENTS #1	RD
2	3/31/16	CITY COMMISSION RESUBMITTAL	RD


Sheet Title:

NORTH TOWER
GROUND LEVEL
ELEVATION


Date:	06/12/2015	Project #:	14036
Drawn:		Scale:	AS SHOWN
Approved By:			

Sheet Number:

A3.23

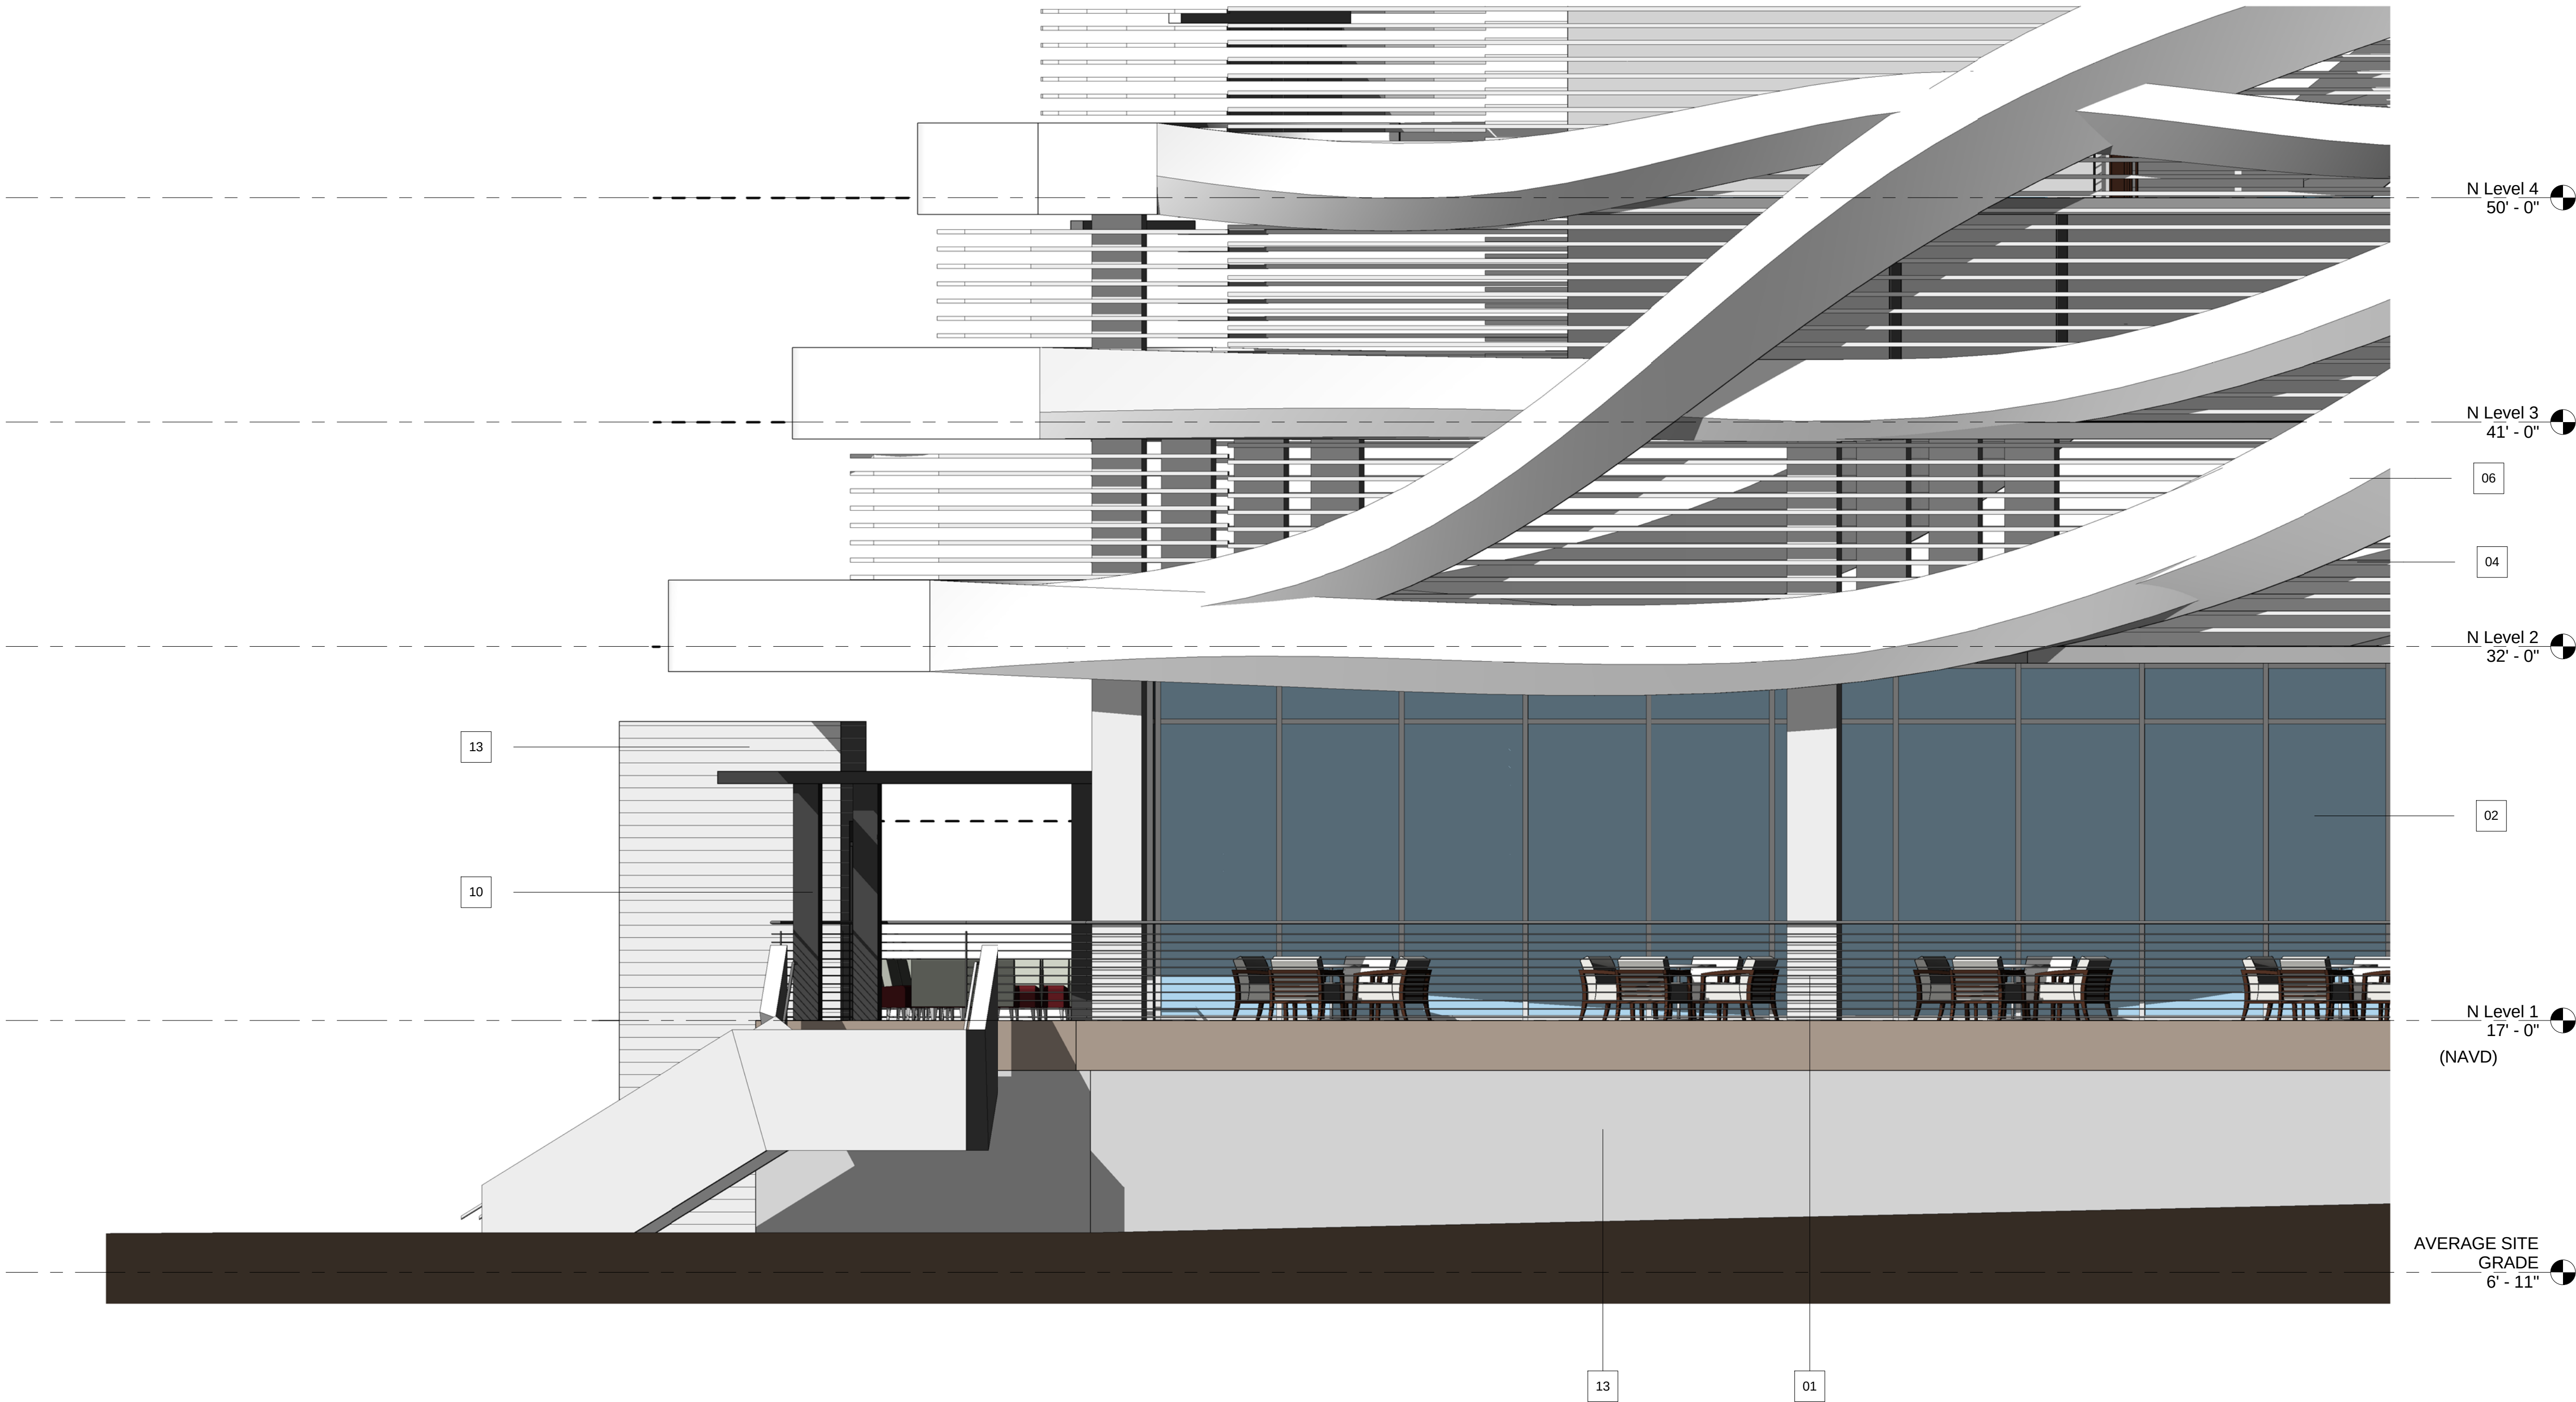





1 GROUND LEVEL ELEV. - NORTH TOWER RESTAURANT
A3.23 1/4" = 1'-0"

 

MATERIAL LEGEND	
Key Value	Keynote Text
01	CMU/CONCRETE SUBSTRATE W/SMOOTH STUCCO FINISH.
02	ALUMINUM STOREFRONT ASSEMBLY W/CLEAR GLASS LOW-E GLASS.
03	ALUMINUM WINDOW WALL ASSEMBLY W/KYNAR FINISH.
04	ALUMINUM LOUVER SCREEN.
06	ALUMINUM COMPOSITE MATERIAL BUILDING PANEL SYSTEM.

MATERIAL LEGEND	
Key Value	Keynote Text
07	ALUMINUM AND GLASS RAILING.
08	ALUMINUM AND GLASS RAILING ON CONCRETE CURB W/ STUCCO FINISH.
10	TEAK WOOD OR RESYSTA TRELLIS.
13	STONE VENEER.
14	GREEN WALL SYSTEM.
16	CONCRETE EXPOSED FINISH.

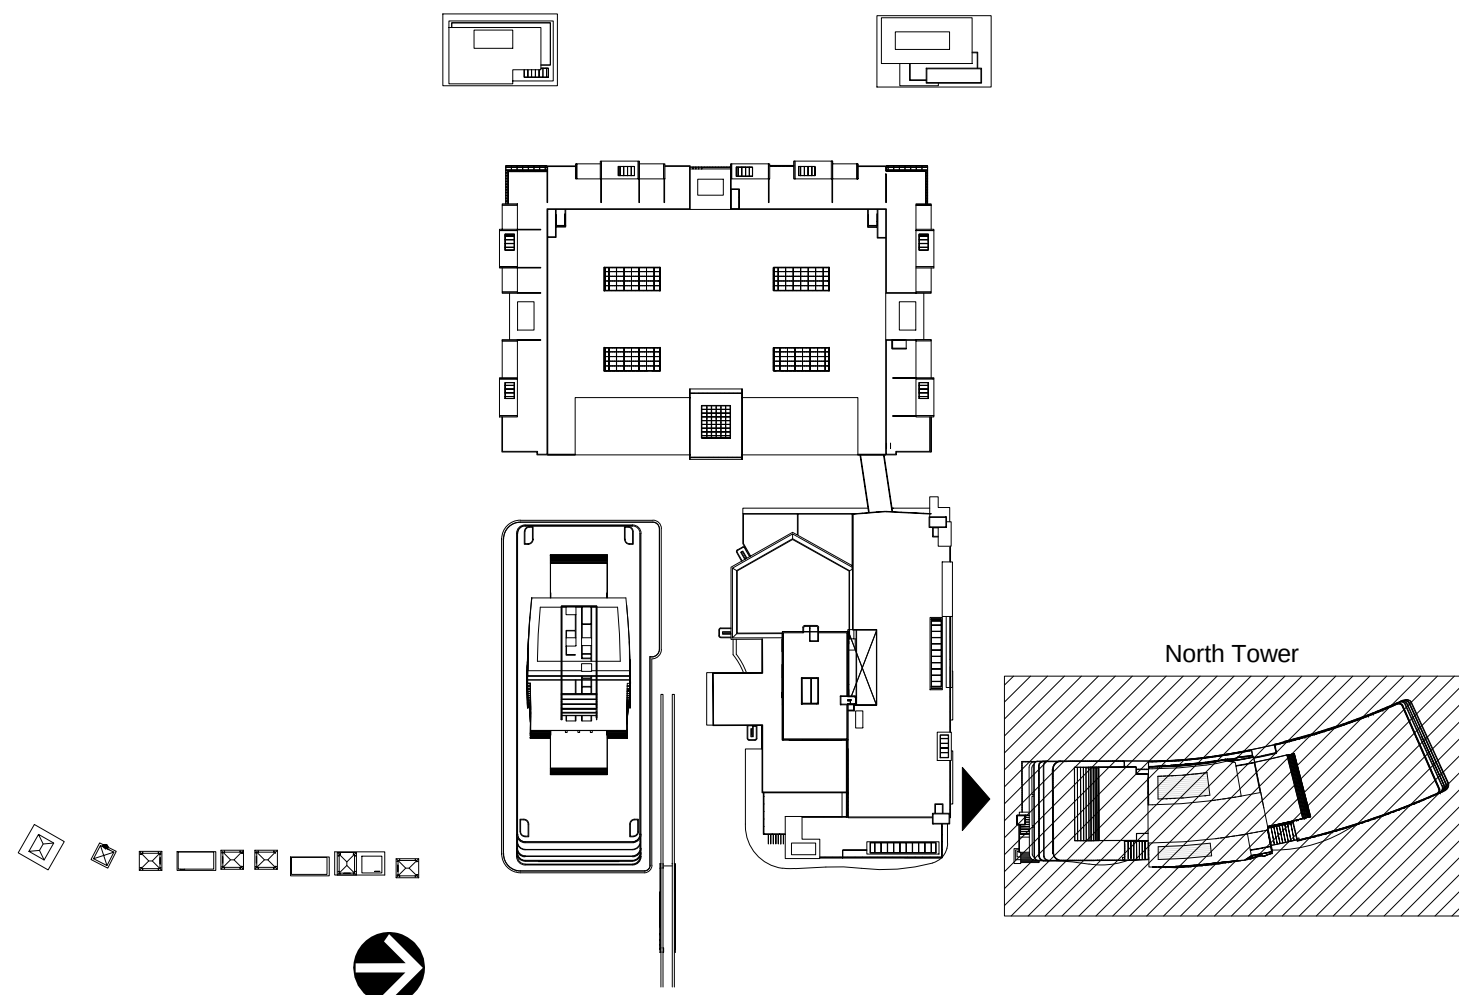

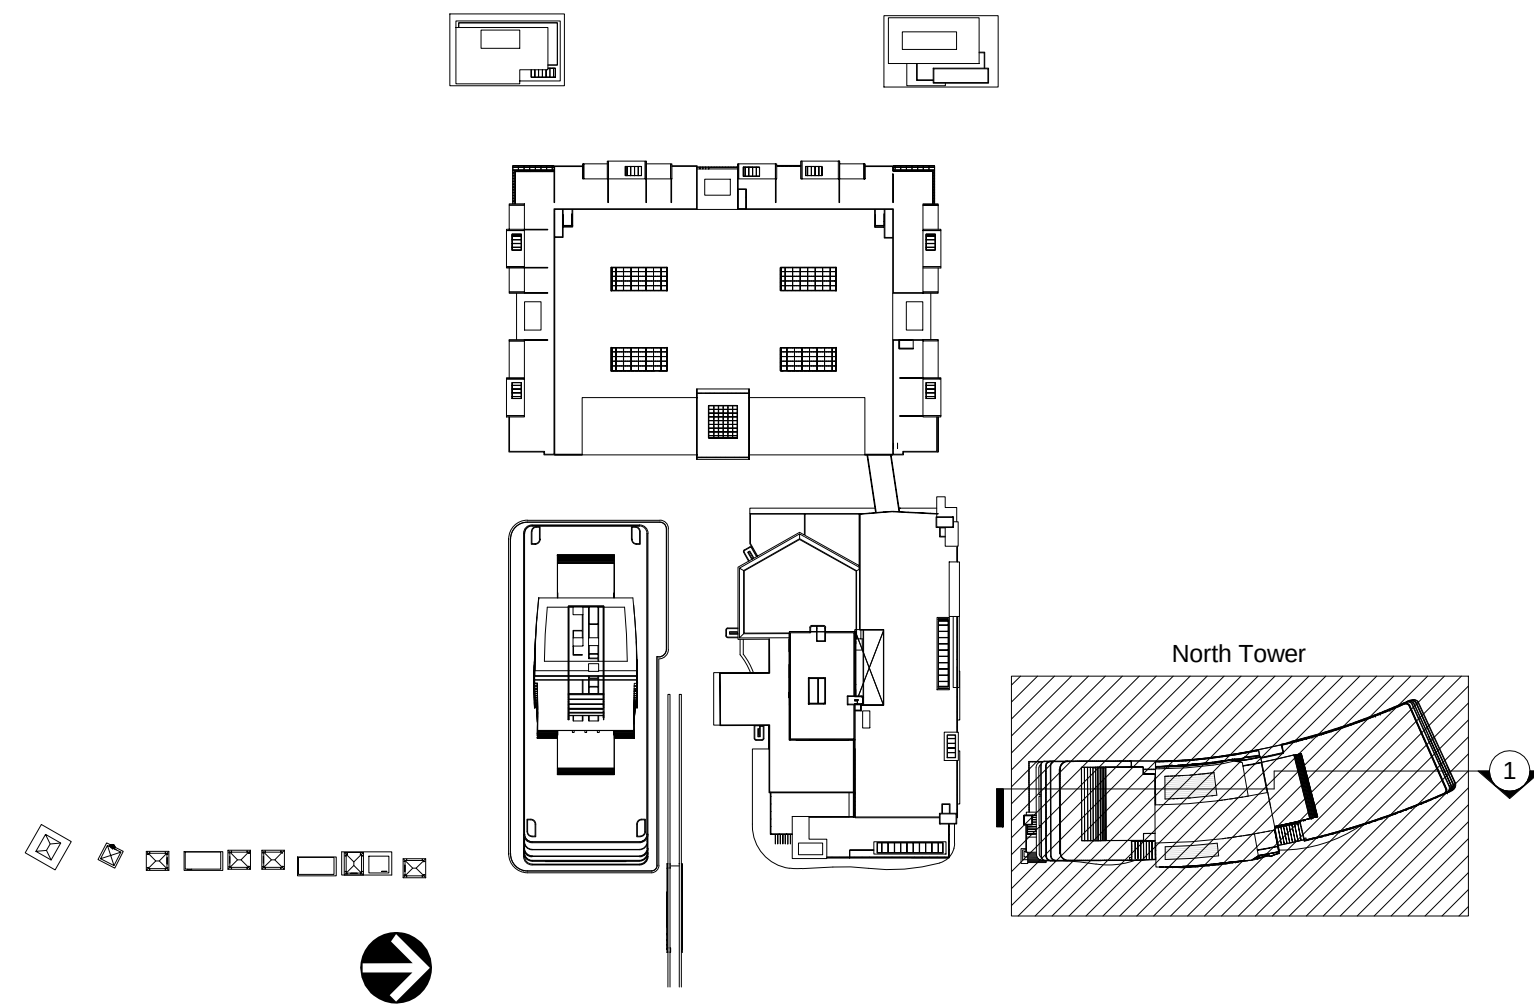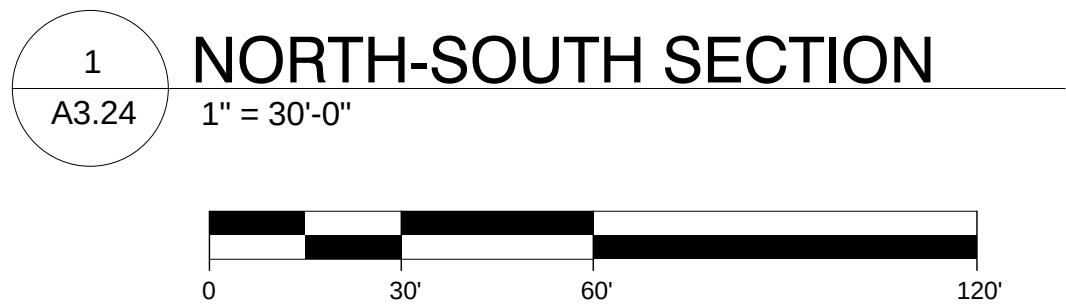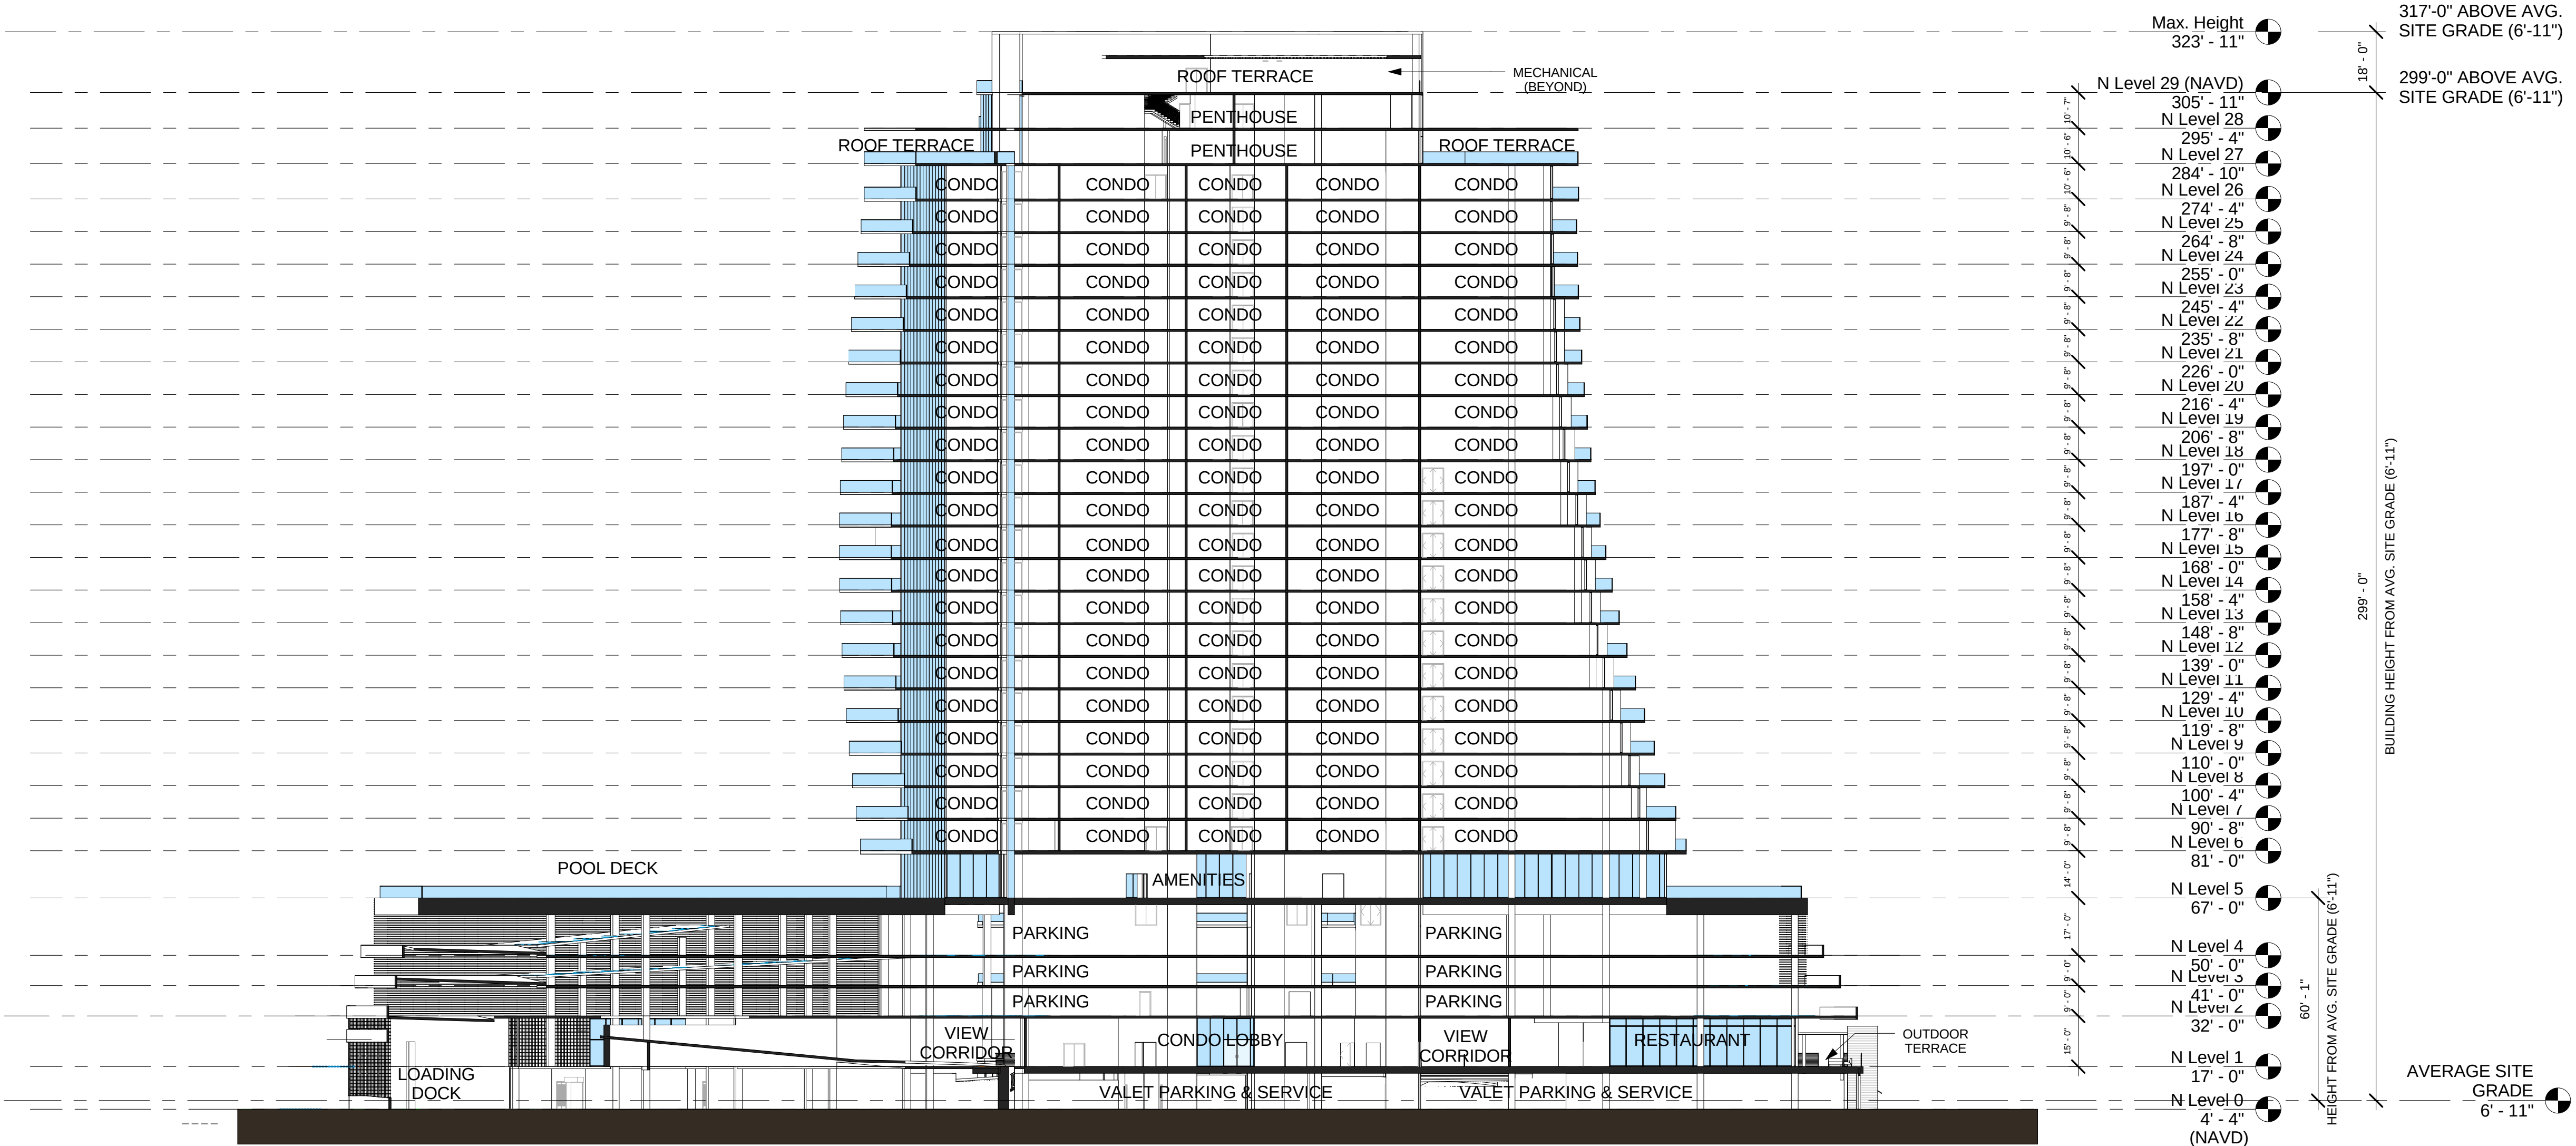

Developer:

TRR BAHIA MAR LLC

TRR BAHIA MAR LLC
1175 NE 125 Street, Suite 102
North Miami, FL 33161

Consultants:

EDSA
1512 E. BROWARD BOULEVARD, SUITE 110
FORT LAUDERDALE, FLORIDA 33301 USA
TEL: 954.554.3330
L00000001
PLANNING • LANDSCAPE ARCHITECTURE • URBAN DESIGN • GRAPHIC DESIGN

NICHOLS
BROSCH
WURST
WOLFE
A ASSOCIATES, INC.
Architecture & Planning
161 Almeria Avenue Coral Gables, FL 33134
Tel: (305) 443-5206 Fax: (305) 446-2872
A/C 500880
Bruce Brosch
AR0007851

ididi
ID & DESIGN INTERNATIONAL
5100 N DIXIE HWY, OAKLAND FL 33304
PHONE: 954-566-2528

FES
TURN ENGINEERING SERVICES, P.A.
CIVIL ENGINEERS
241 COMMERCIAL BLVD.
LAUDERDALE BEACH, FL 33308
PHONE: 954-522-1004 FAX: 954-522-7630

KimleyHorn
5200 NW 3RD AVENUE, SUITE 109
FT. LAUDERDALE, FL 33309-6343
PHONE: 954-535-5100 FAX: 954-739-2247

Rev:	Date:	Description:	By:
1	9/23/15	DRC COMMENTS #1	RD
2	3/31/16	CITY COMMISSION RESUBMITTAL	RD

Sheet Title:

NORTH TOWER
SECTIONS

Date:	06/12/2015	Project #:	14036
Drawn:		Scale:	AS SHOWN
Approved By:			

Sheet Number:


A3.24

Sheet Title:

NORTH TOWER
SECTIONS




Sheet Number:

A3.25

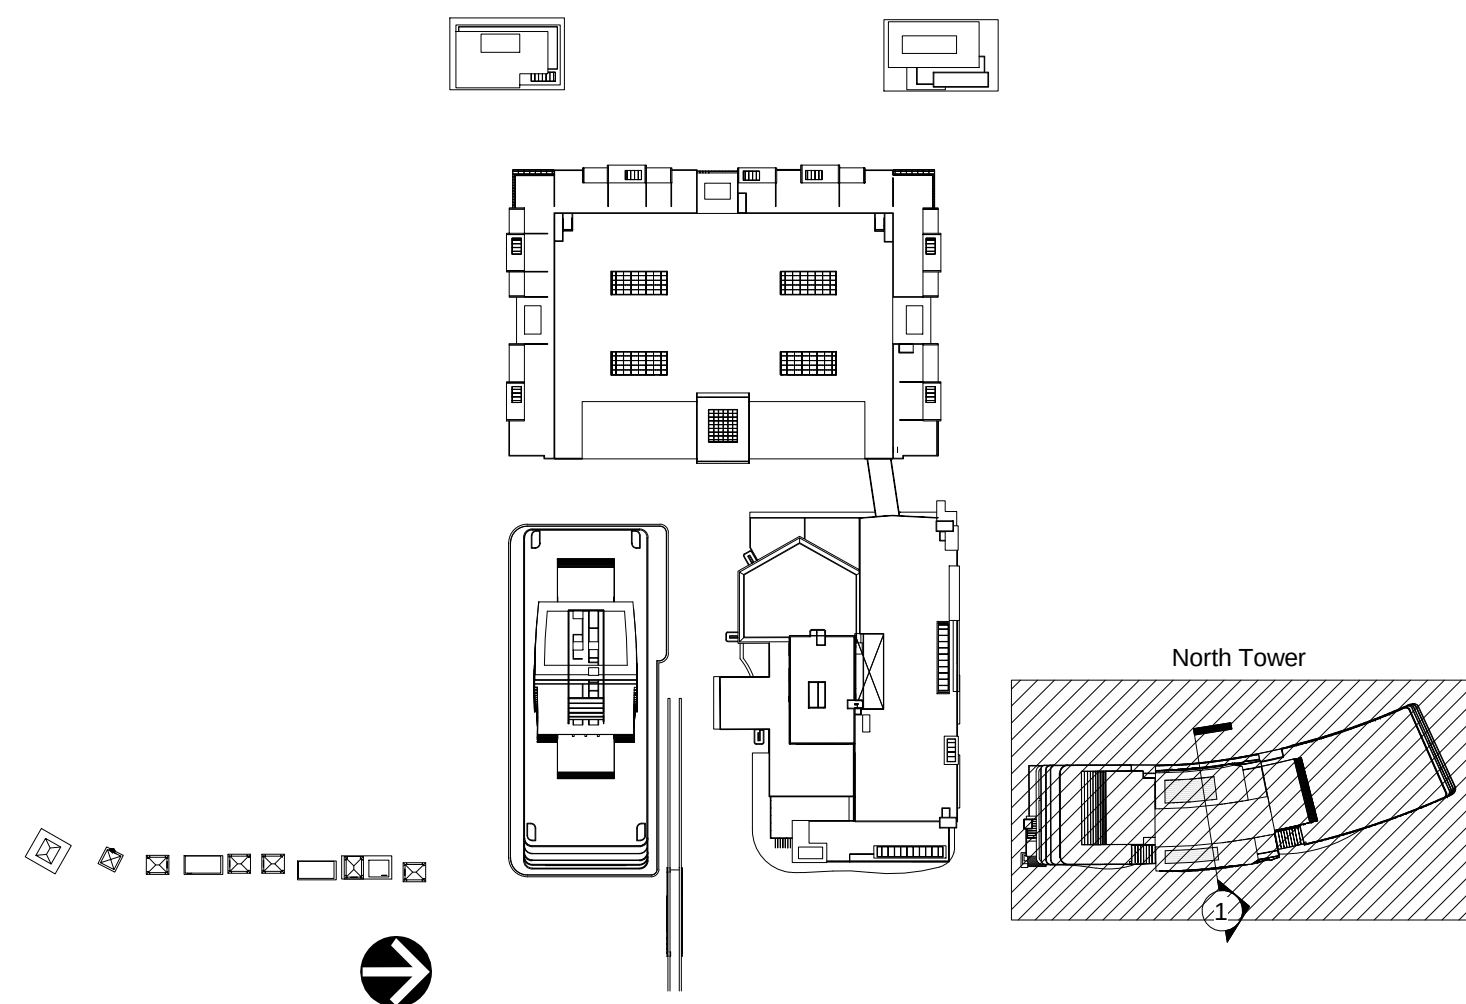

FOR DRC REVIEW ONLY - NOT FOR CONSTRUCTION

C:\Users\rdajer\Documents\Revit Local Files\BAHIA MAR PHASE 2_rtdajer.rvt
4/4/2016 9:44:28 AM

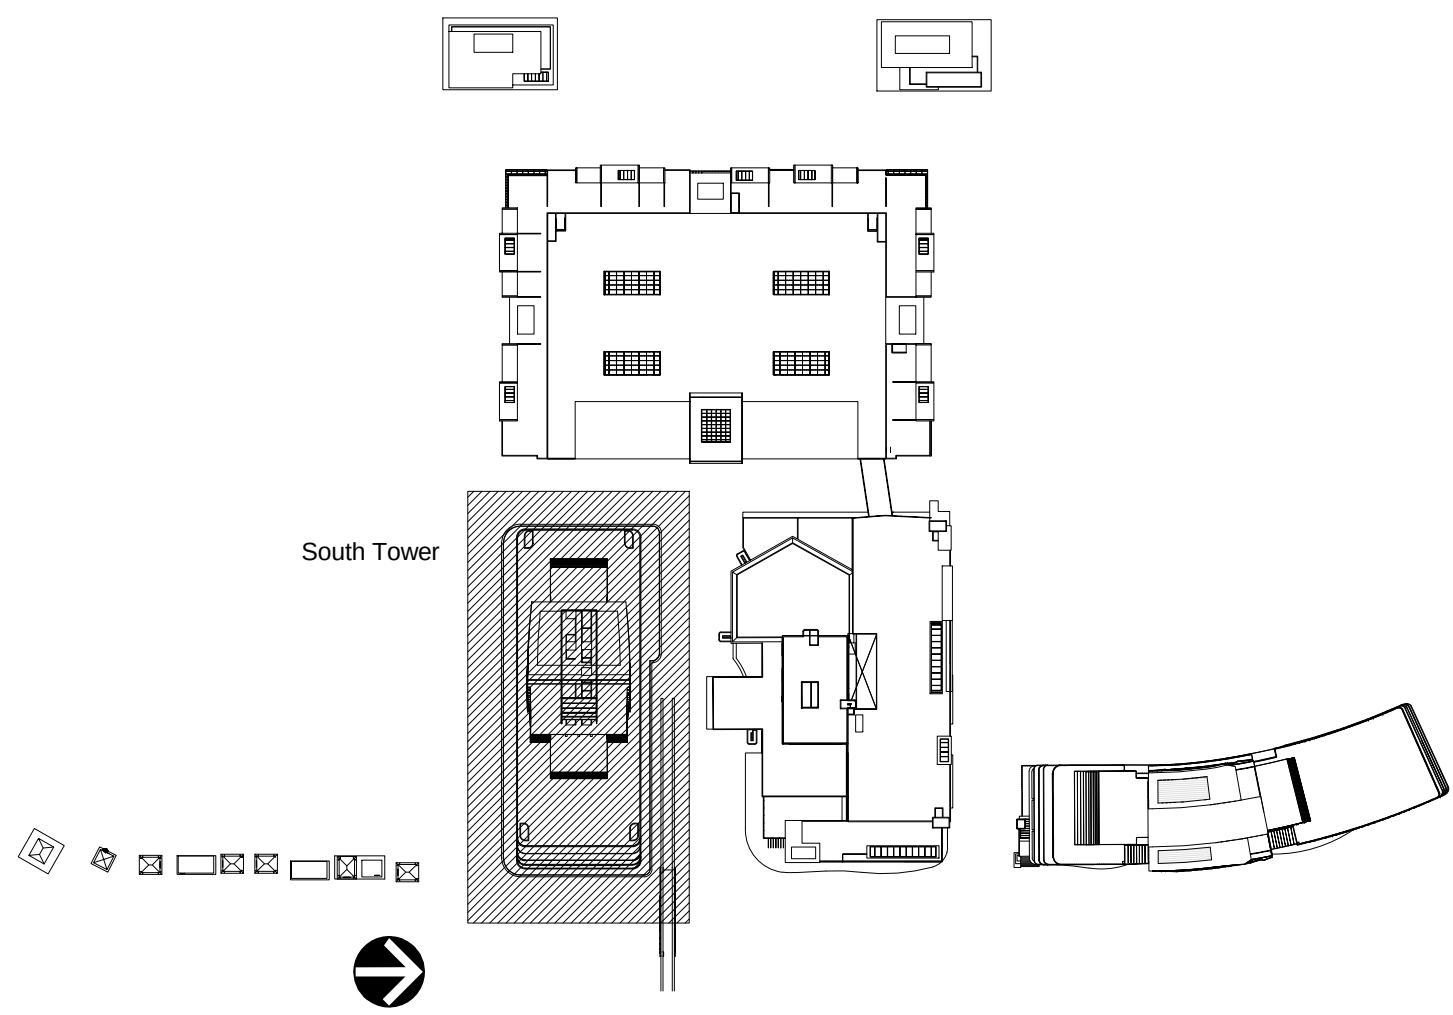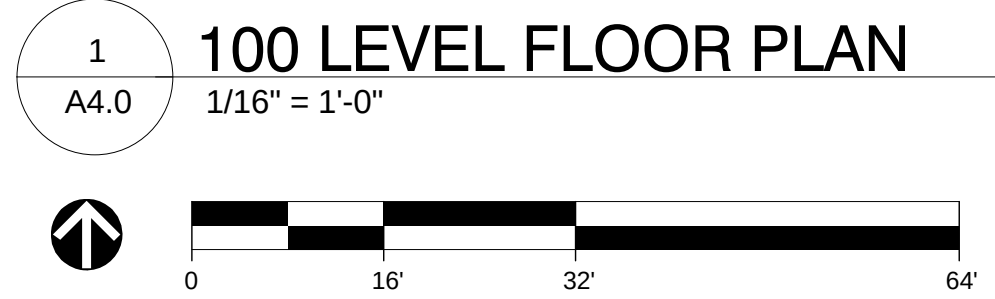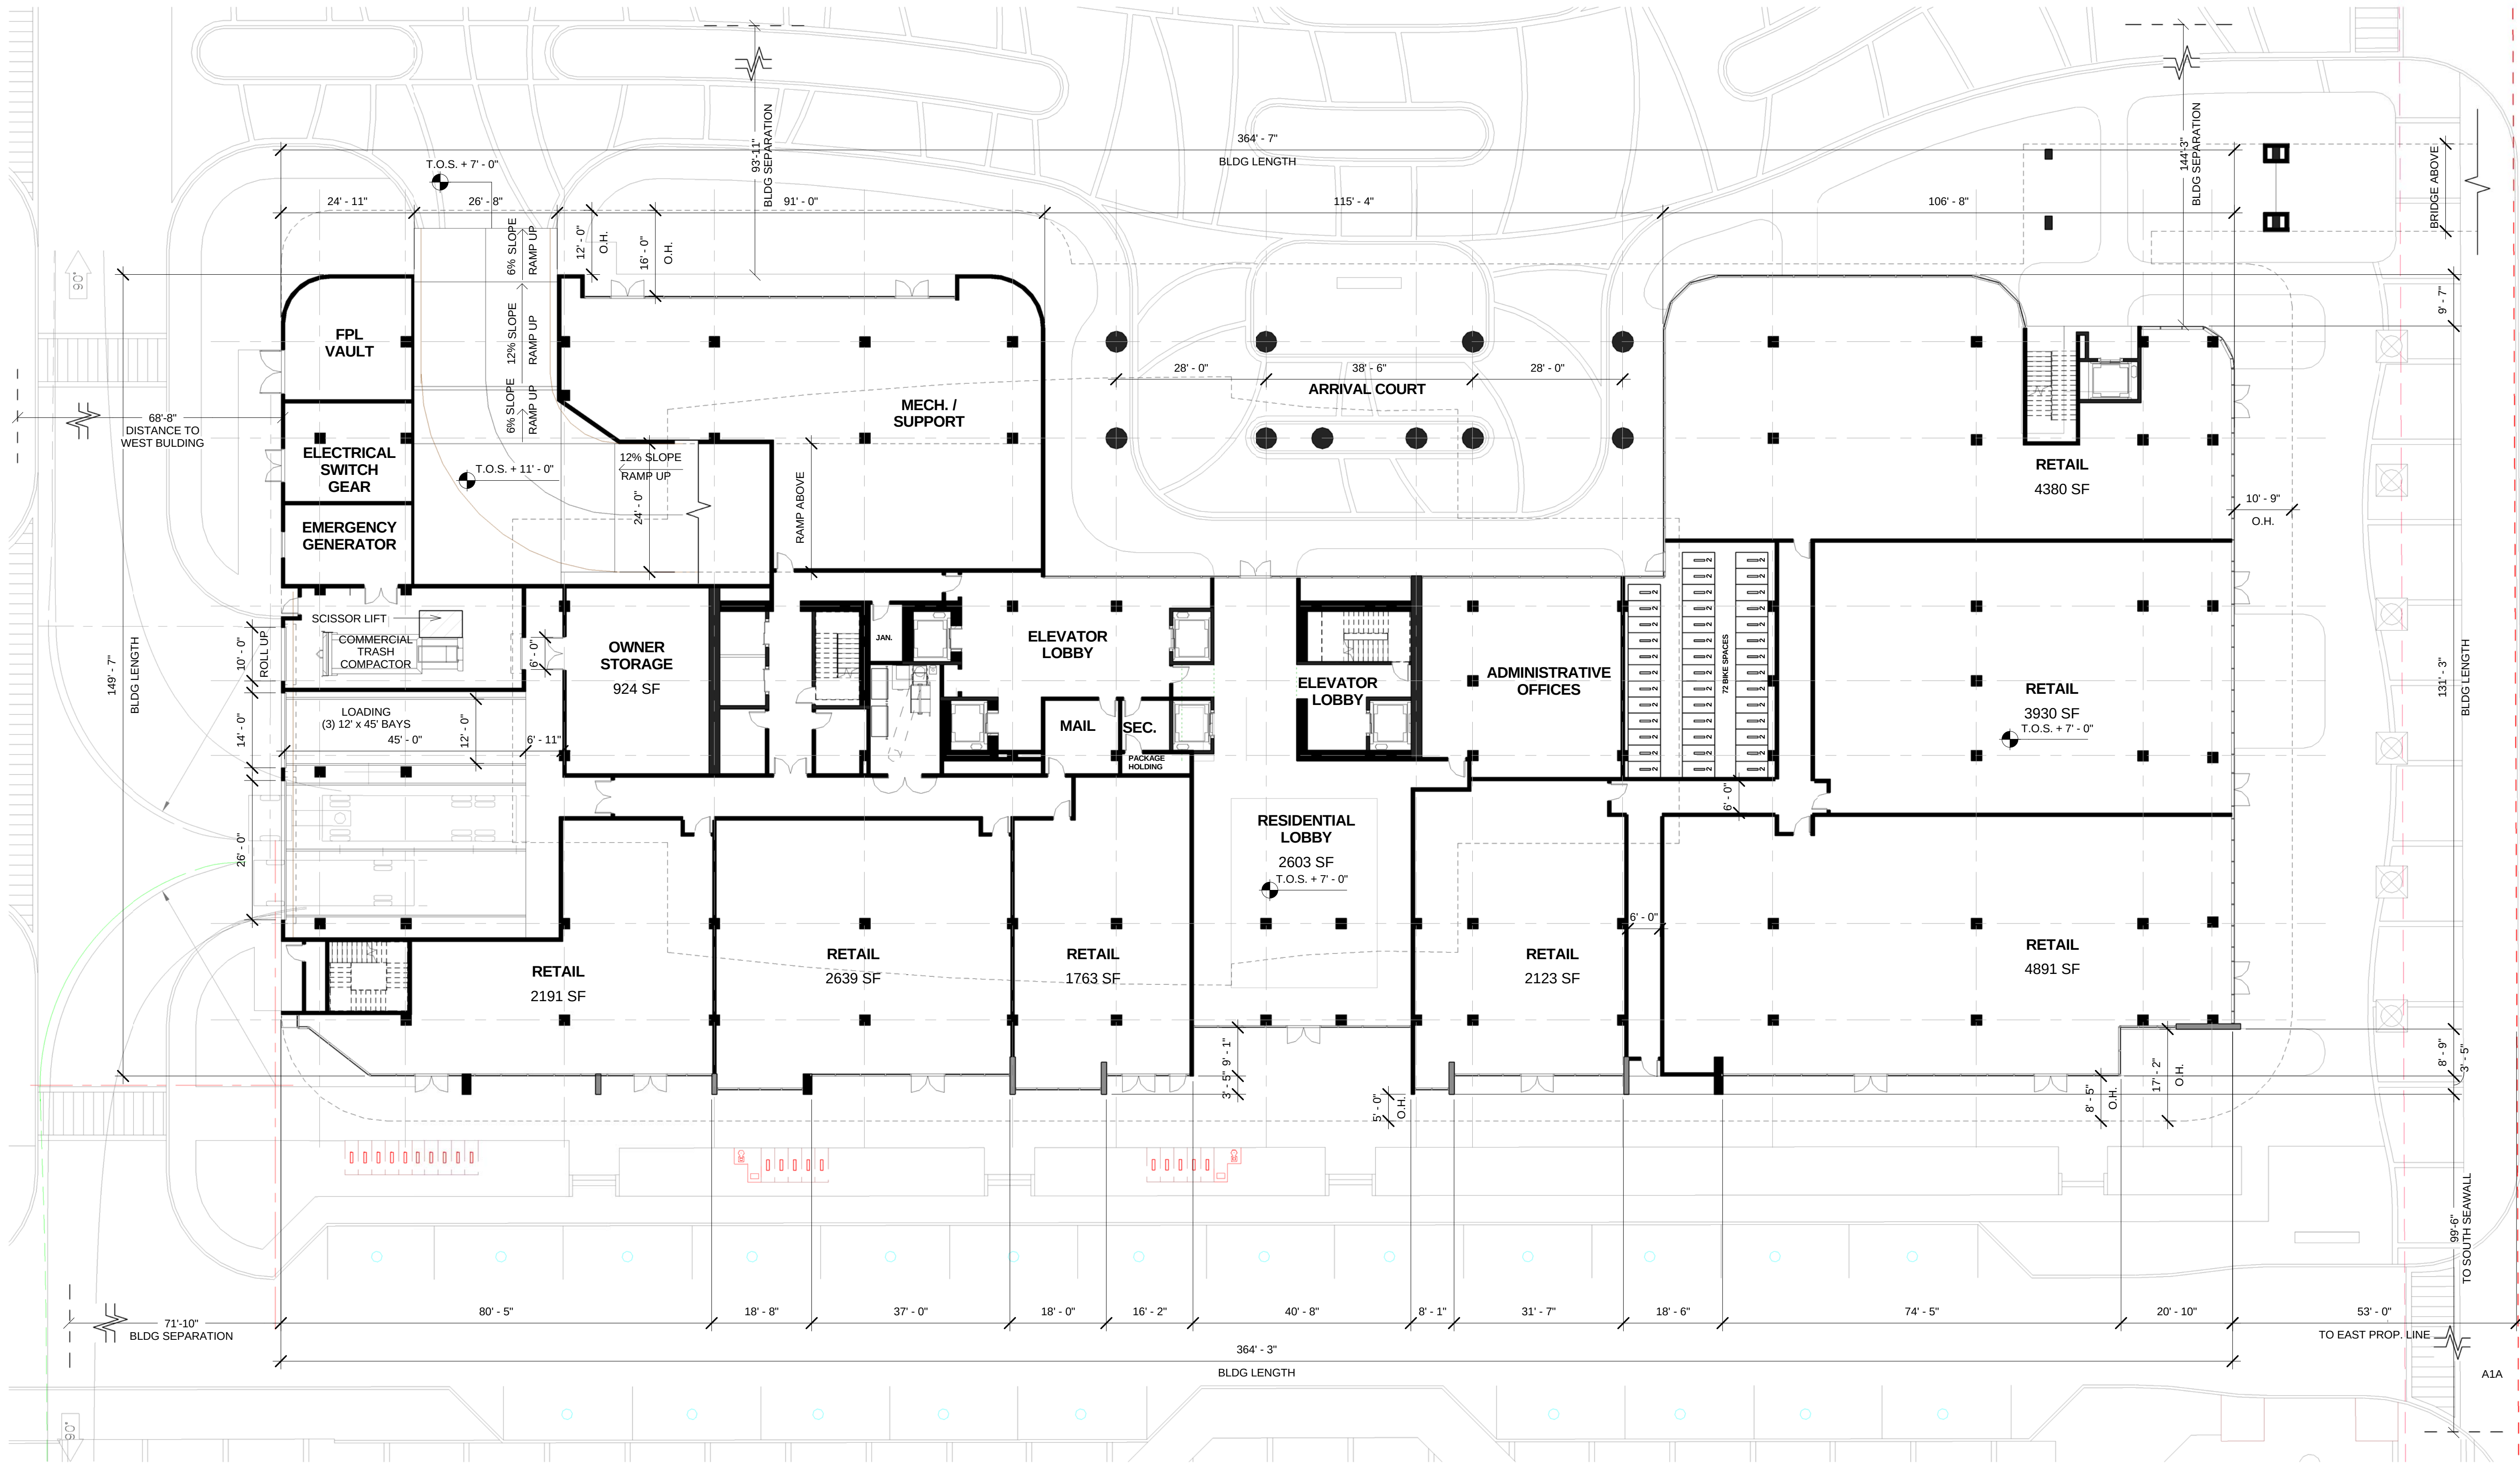

FOR DRC REVIEW ONLY - NOT FOR CONSTRUCTION

FORT LAUDERDALE BEACH
A DOUBLE TREE BY HILTON

Developer:

TRR BAHIA MAR LLC

TRR BAHIA MAR LLC
1175 NE 125 Street, Suite 102
North Miami, FL 33161

Consultants:

EDSA
PLANNING • LANDSCAPE ARCHITECTURE • URBAN DESIGN • GRAPHIC DESIGN

NICHOLS
BROSCH
WURST
WOLFE
A ASSOCIATES, INC.
Architecture & Planning
161 Almeria Avenue Coral Gables, FL 33134
Tel: (305) 443-5206 Fax: (305) 446-2872
A/C 50080
Bruce Brosch
AR0007851

iddi
ID & DESIGN INTERNATIONAL
5100 N DIXIE HWY, OAKLAND FL 33334
PHONE: 954-566-2525

FES
FURN ENGINEERING SERVICES, P.A.
CIVIL ENGINEERS
241 COMMERCIAL BLVD.
LAUDERDALE BY THE SEA, FL 33308
PHONE: 954-522-1004 FAX: 954-522-7630

KimleyHorn
5200 NW 3RD AVENUE SUITE 109
FT LAUDERDALE, FL 33309-6343
PHONE: 954-535-5100 FAX: 954-739-2247

Rev:	Date:	Description:	By:
1	9/23/15	DRC COMMENTS #1	RD
2	3/31/16	CITY COMMISSION RESUBMITTAL	RD

Sheet Title:

SOUTH TOWER
100 LEVEL FLOOR PLAN


Date:	06/12/2015	Project #:	14036
Drawn:		Scale:	AS SHOWN
Approved By:			

Sheet Number:


A4.0

CAM #16-0604 - Exhibit 5C, Part 3 - Page 26 of 52

C:\Users\rdajer\Documents\Revit Local Files\BAHIA MAR PHASE 2_rtdajer.rvt
4/4/2016 9:45:11 AM

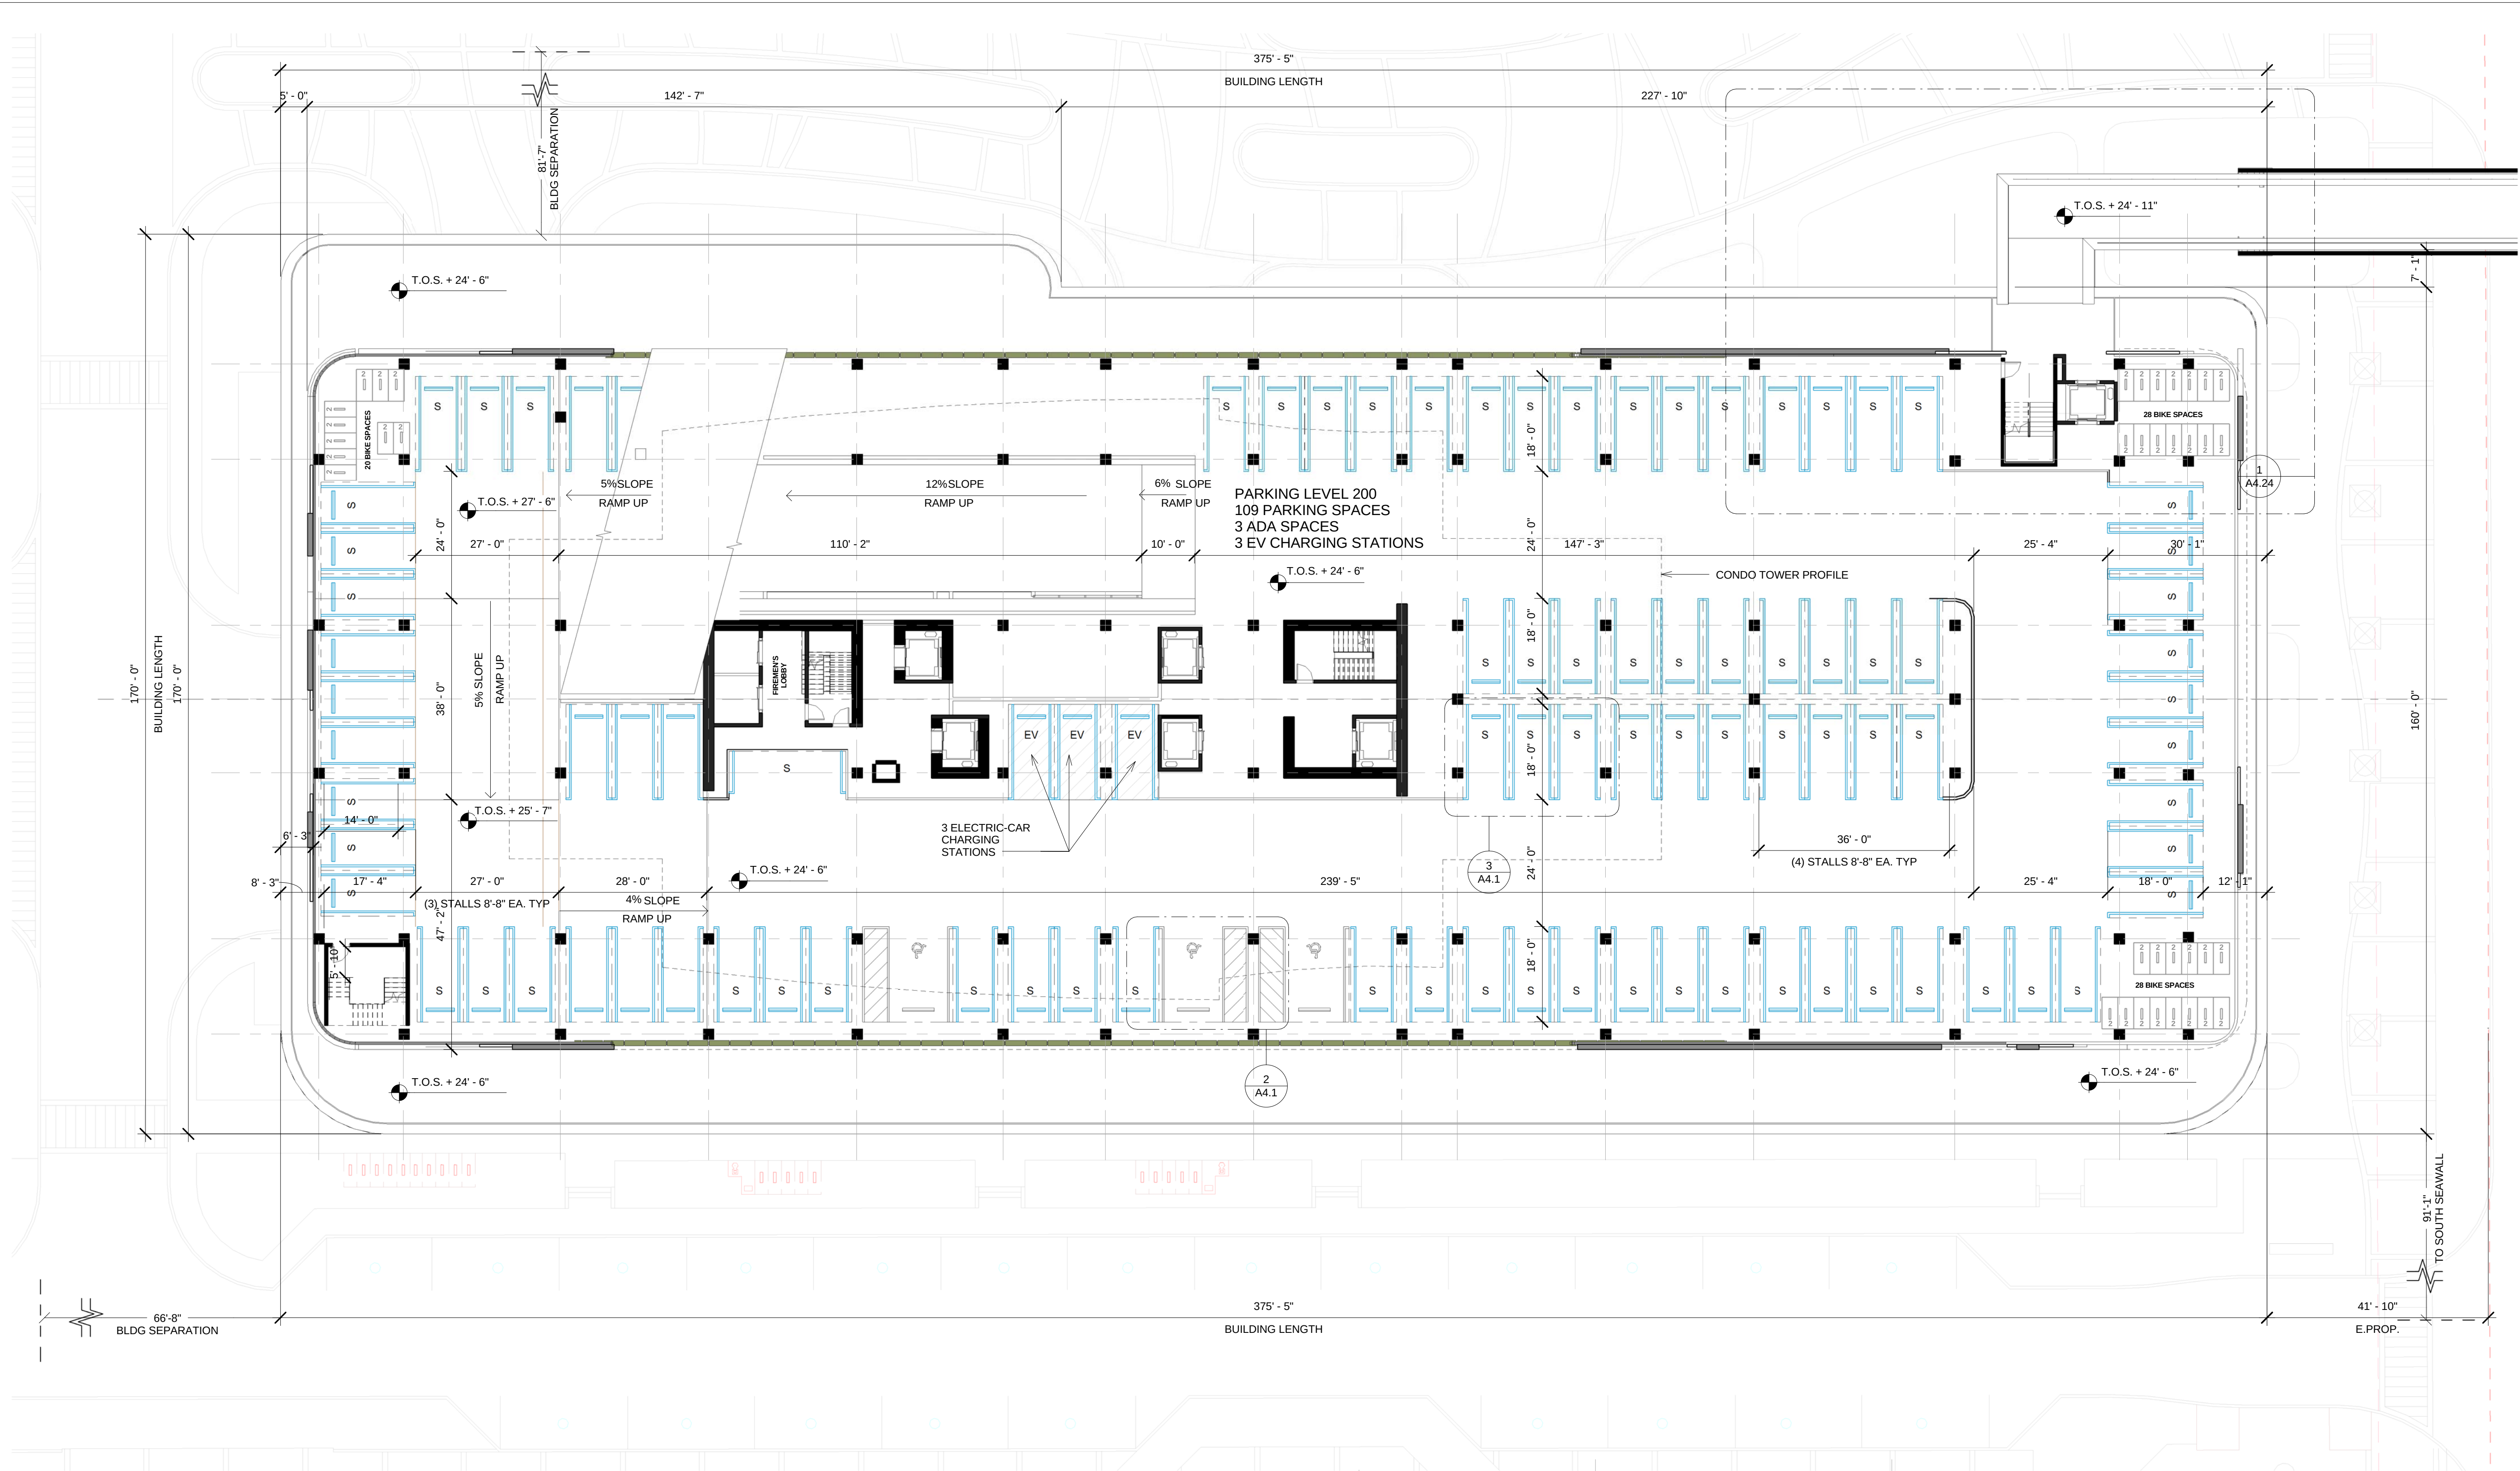

1
A4.1
200 LEVEL FLOOR PLAN
1/16" = 1'-0"

 

Parking Schedule - Standard

S.Level 2	107
S.Level 3	106
S.Level 4	107
S.Level 5	96
Grand total	416



Parking Schedule - Accessible

S.Level 2	3
S.Level 3	3
S.Level 4	3
S.Level 5	1
Grand total	10

Parking Schedule - EV

S.Level 2	3
S.Level 3	3
S.Level 4	3
S.Level 5	3
Grand total	12

Grand total: 438

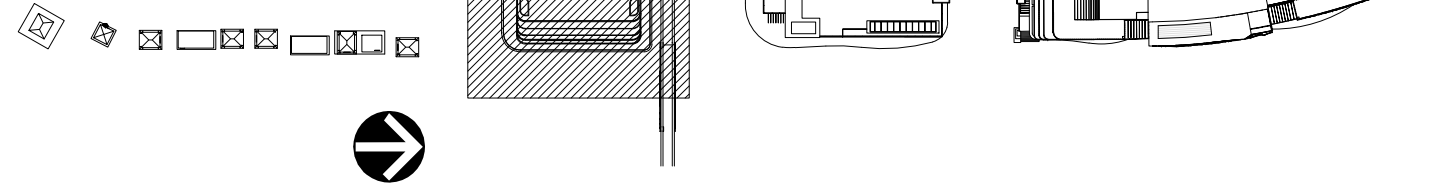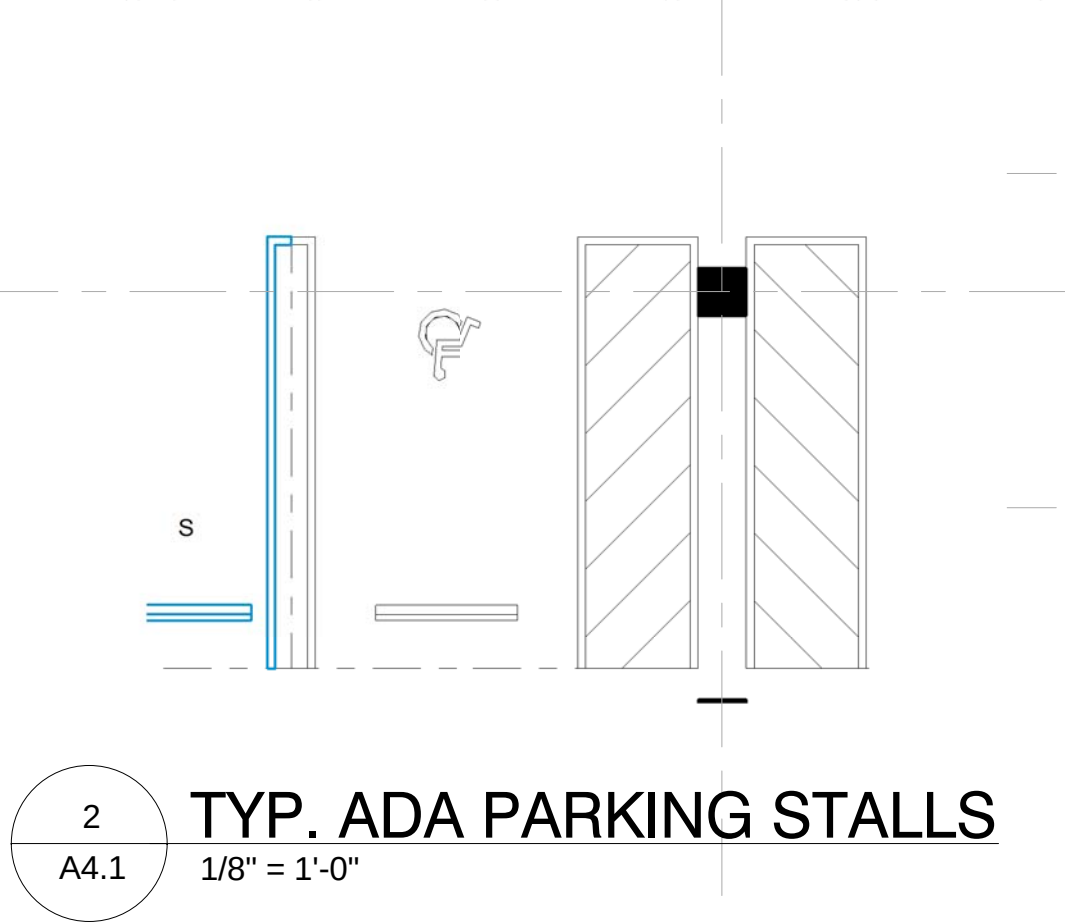

FOR DRC REVIEW ONLY - NOT FOR CONSTRUCTION

Developer:

TRR BAHIA MAR LLC

TRR BAHIA MAR LLC
1175 NE 125 Street, Suite 102
North Miami, FL 33161

Consultants:

EDSA
1512 E. BROWARD BOULEVARD, SUITE 110
FORT LAUDERDALE, FLORIDA 33301 USA
TEL: 954.524.3330
L00000001
PLANNING • LANDSCAPE ARCHITECTURE • URBAN DESIGN • GRAPHIC DESIGN

NICHOLS
BROSCH
WURST
WOLFE
A ASSOCIATES, INC.
Architecture & Planning
161 Almeria Avenue Coral Gables, FL 33134
Tel: (305) 443-5206 Fax: (305) 446-2872
A/C 000000
Bruce Brosch
AR0007851

ididi
ID & DESIGN INTERNATIONAL
5100 N. DIXIE HWY., OAKLAND FL 33334
PHONE: 954-566-2828

FES
FURN ENGINEERING SERVICES, P.A.
CIVIL ENGINEERS
241 COMMERCIAL BLVD.
LAUDERDALE BEACH, FL 33308
PHONE: 954-522-1004 FAX: 954-522-7630

KimleyHorn
5200 NW 3RD AVENUE, SUITE 109
FT. LAUDERDALE, FL 33309-6343
PHONE: 954-535-5100 FAX: 954-739-2247

Rev.	Date:	Description:	By:
1	9/23/15	DRC COMMENTS #1	RD
2	3/31/16	CITY COMMISSION RESUBMITTAL	RD

Sheet Title:


SOUTH TOWER
200 LEVEL FLOOR PLAN

Date:	06/12/2015	Project #:	14036
Drawn:		Scale:	AS SHOWN
Approved By:			

Sheet Number:

A4.1

C:\Users\rdajer\Documents\Revit Local Files\BAHIA MAR PHASE 2_rtdajer.rvt
4/4/2016 9:46:20 AM

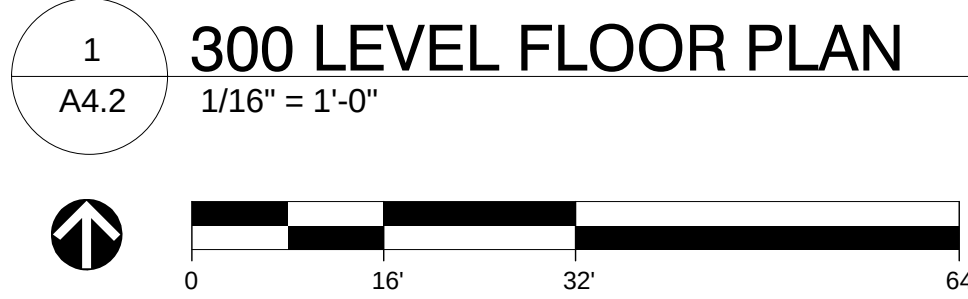


Parking Schedule - Standard	
S.Level 2	107
S.Level 3	106
S.Level 4	107
S.Level 5	96
Grand total	416

Parking Schedule - Accessible	
S.Level 2	3
S.Level 3	3
S.Level 4	3
S.Level 5	1
Grand total	10

Parking Schedule - EV	
S.Level 2	3
S.Level 3	3
S.Level 4	3
S.Level 5	3
Grand total	12

Grand total: 438

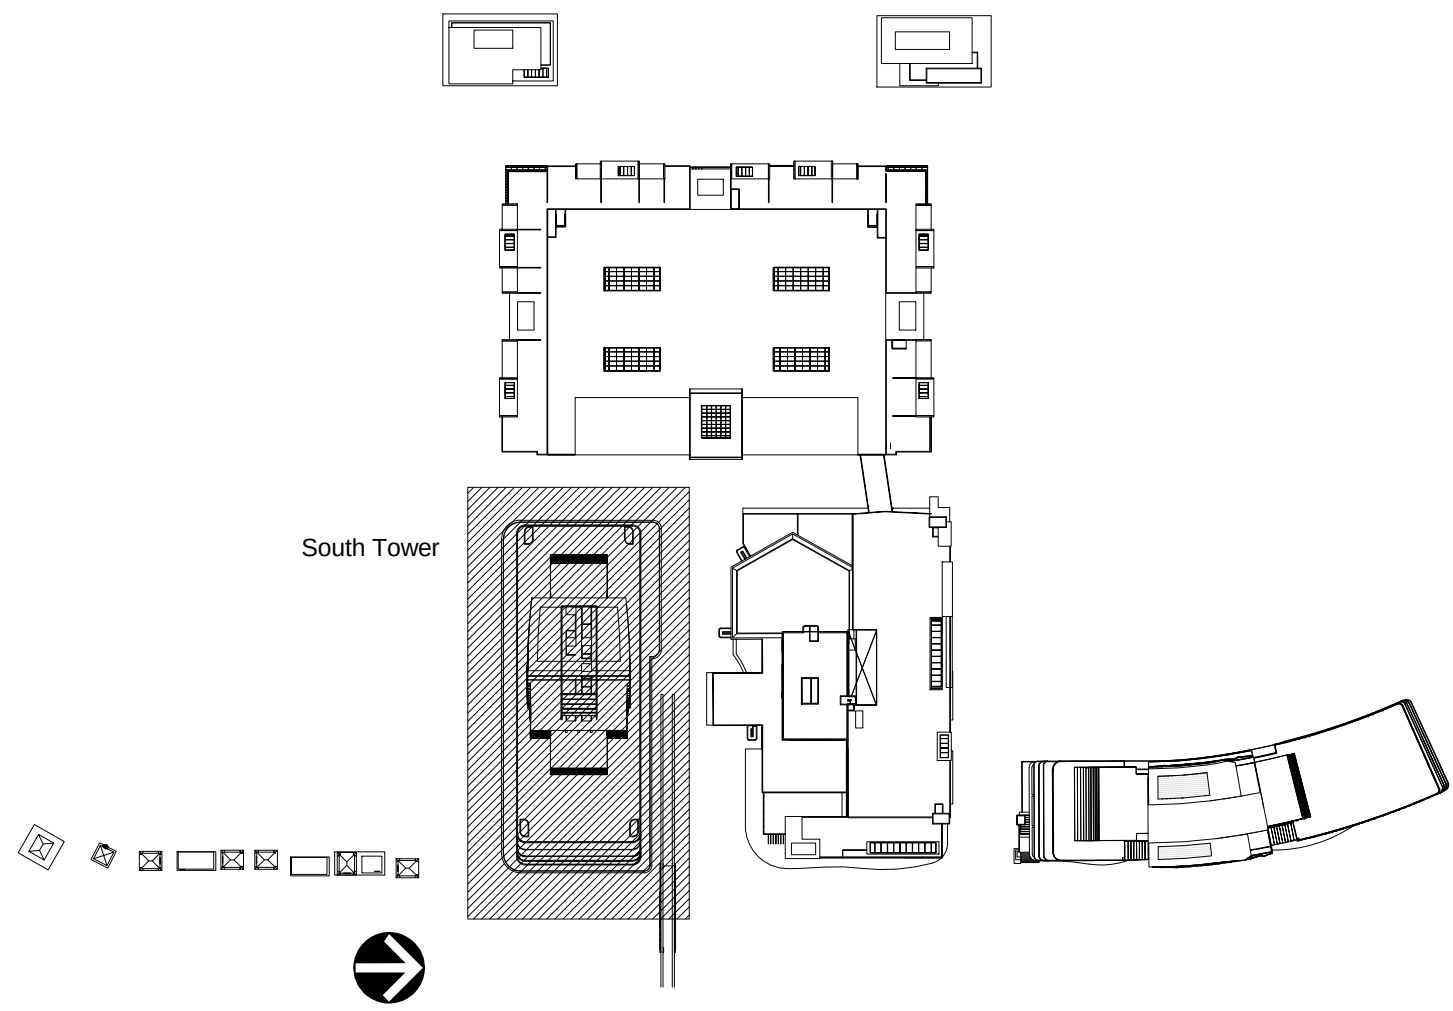

FOR DRC REVIEW ONLY - NOT FOR CONSTRUCTION

Developer:

TRR BAHIA MAR LLC


TRR BAHIA MAR LLC
1175 NE 125 Street, Suite 102
North Miami, FL 33161

Consultants:



1512 E. BROWARD BOULEVARD, SUITE 110
FORT LAUDERDALE, FLORIDA 33301 USA
TEL: 954.524.3330
L03000001

PLANNING • LANDSCAPE ARCHITECTURE • URBAN DESIGN • GRAPHIC DESIGN

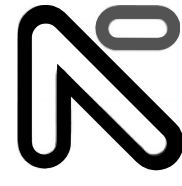

161 Almeria Avenue Coral Gables, FL 33134
Tel: (305) 443-5206 Fax: (305) 446-2872
A/C 500800
Bruce Brosch
AR0007851



5100 N. DIXIE HWY., OAKLAND FL 33334
PHONE: 954-566-2525



241 COMMERCIAL BLVD.
LAUDERDALE, FL 33309-6343
PHONE: 954-522-1004 FAX: 954-522-7630



5200 NW 3RD AVENUE, SUITE 109
FT. LAUDERDALE, FL 33309-6343
PHONE: 954-522-5100 FAX: 954-739-2247

Rev.	Date:	Description:	By:
1	9/23/15	DRC COMMENTS #1	RD
2	3/31/16	CITY COMMISSION RESUBMITTAL	RD

Sheet Title:


SOUTH TOWER
300 LEVEL FLOOR PLAN

Date:	06/12/2015	Project #:	14036
Drawn:		Scale:	AS SHOWN
Approved By:			

Sheet Number:

A4.2

C:\Users\rdajer\Documents\Revit Local Files\BAHIA MAR PHASE 2_rtdajer.rvt
4/4/2016 9:48:18 AM

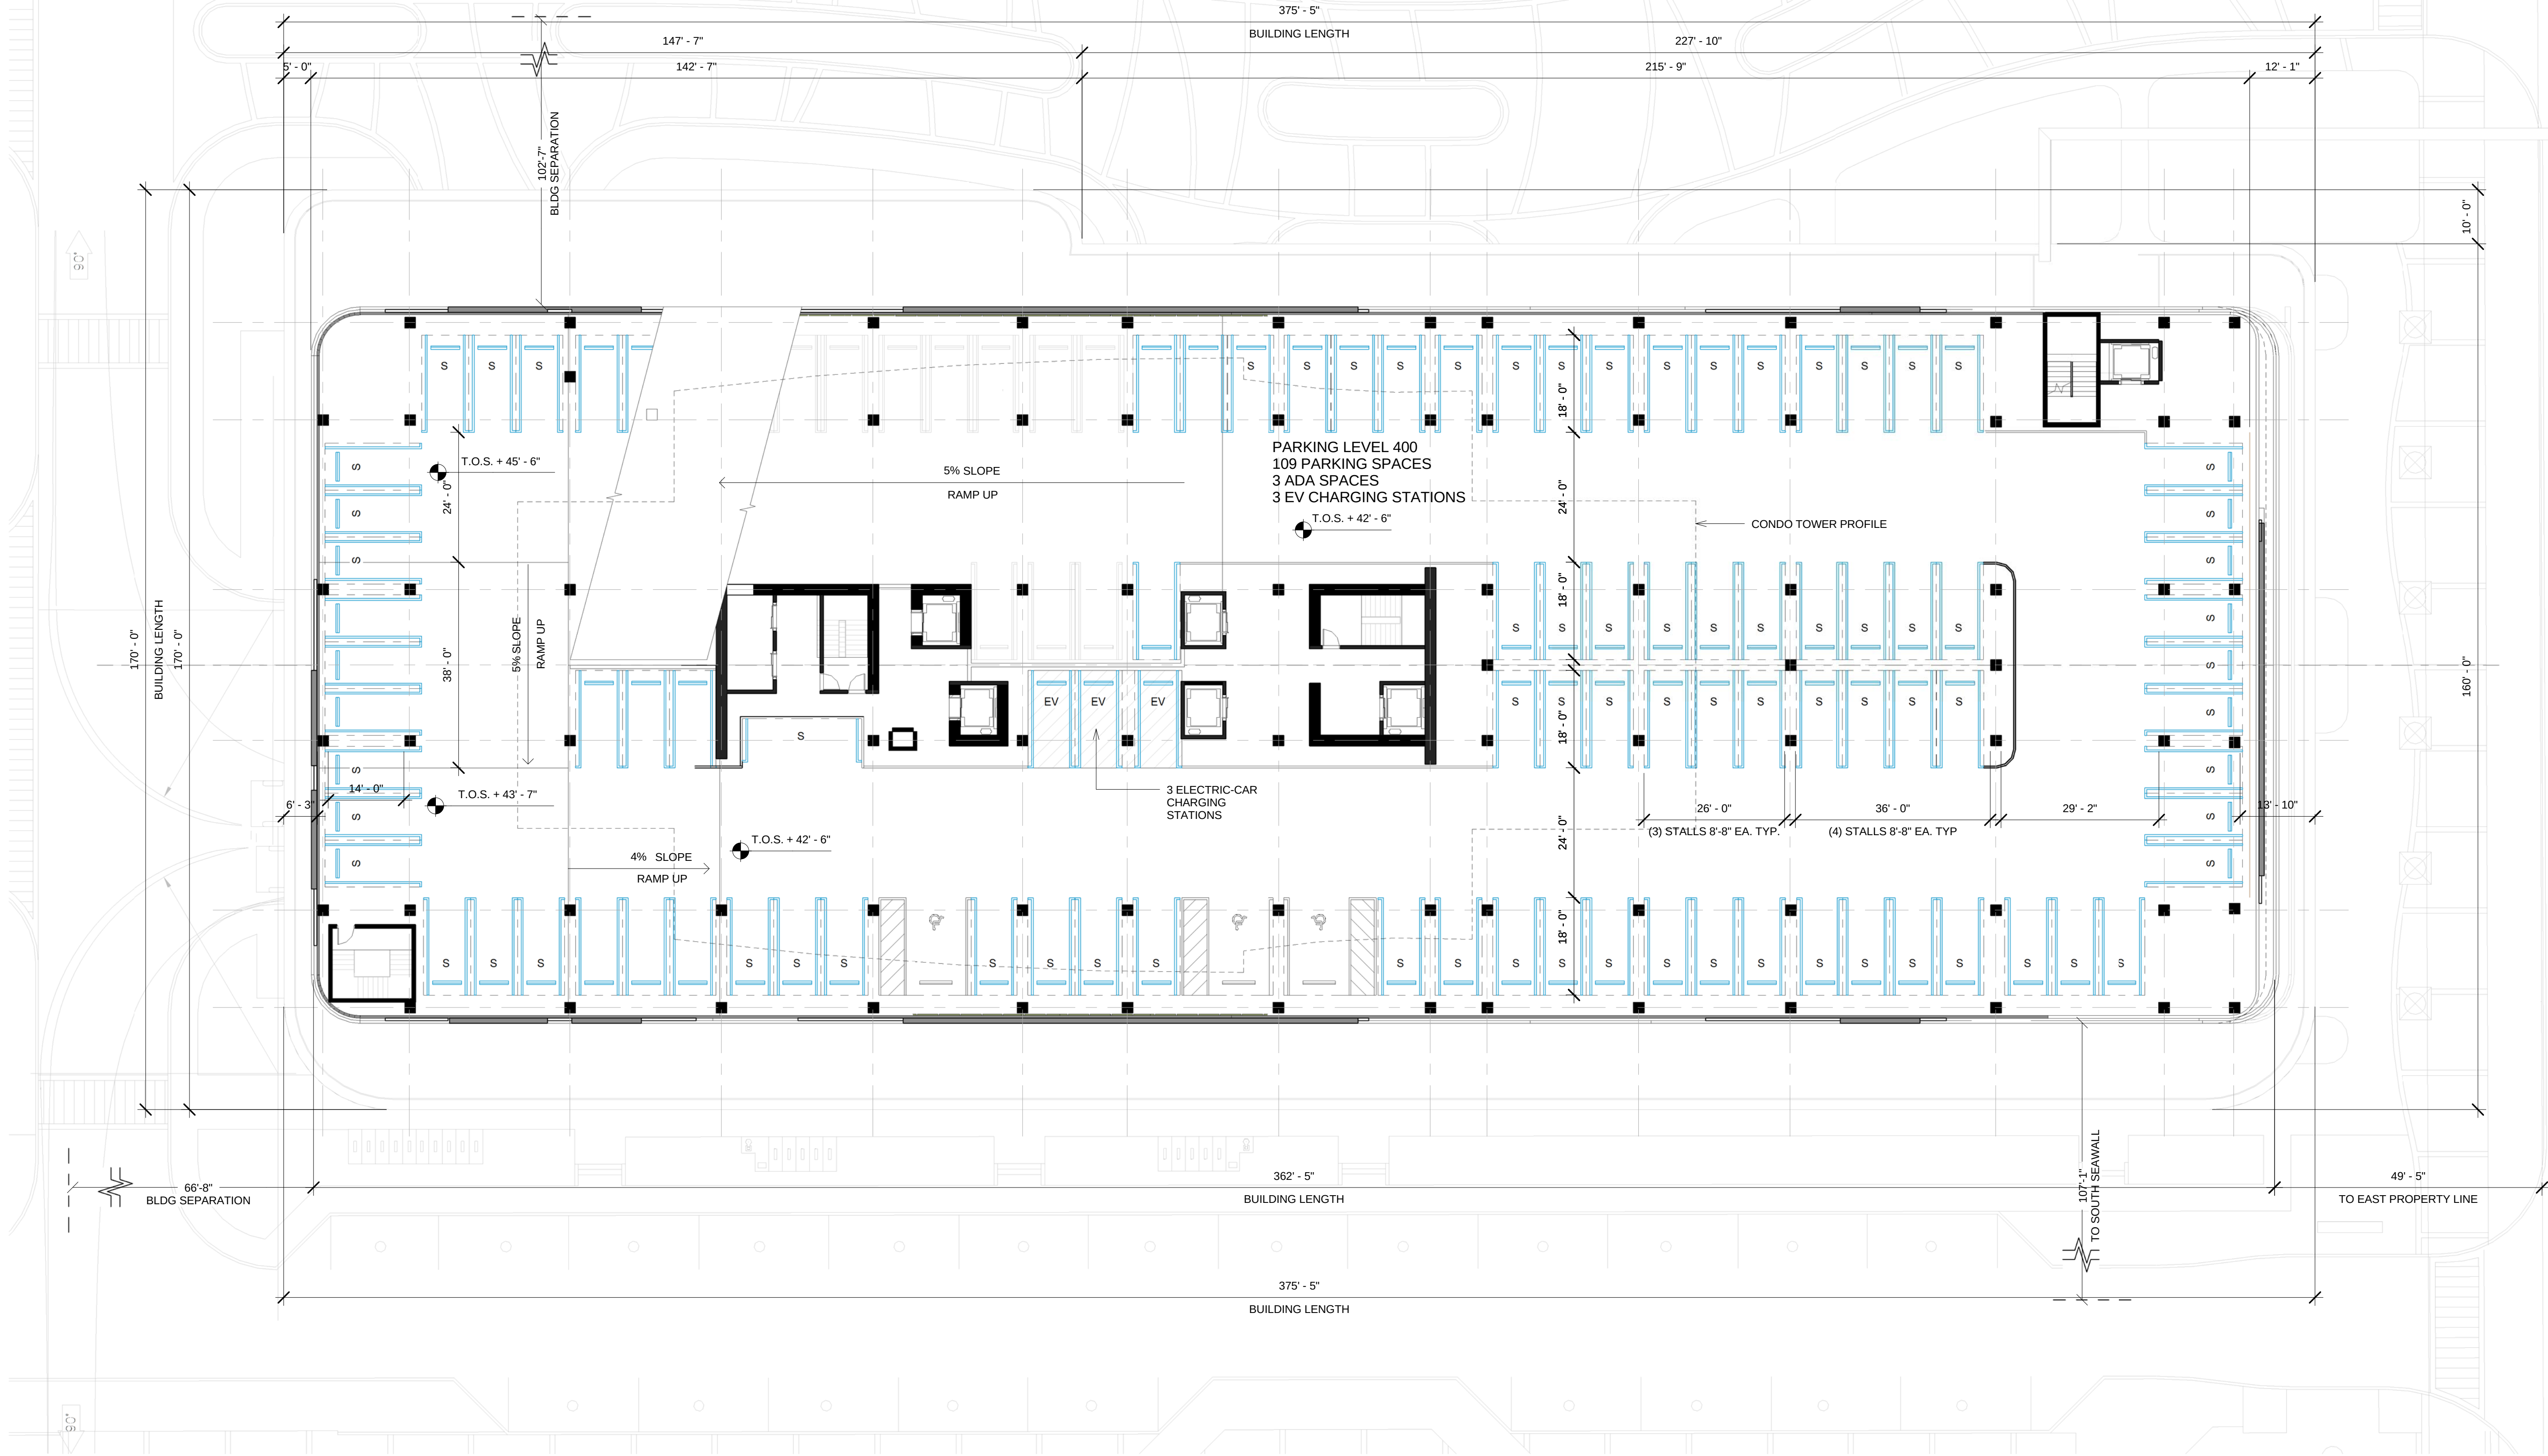

1

A4.3

400 LEVEL FLOOR PLAN

1/16" = 1'-0"

0

16'

32'


64'

Parking Schedule - Standard	
S.Level 2	107
S.Level 3	106
S.Level 4	107
S.Level 5	96
Grand total	416

Parking Schedule - Accessible	
S.Level 2	3
S.Level 3	3
S.Level 4	3
S.Level 5	1
Grand total	10

Parking Schedule - EV	
S.Level 2	3
S.Level 3	3
S.Level 4	3
S.Level 5	3
Grand total	12

Grand total: 438

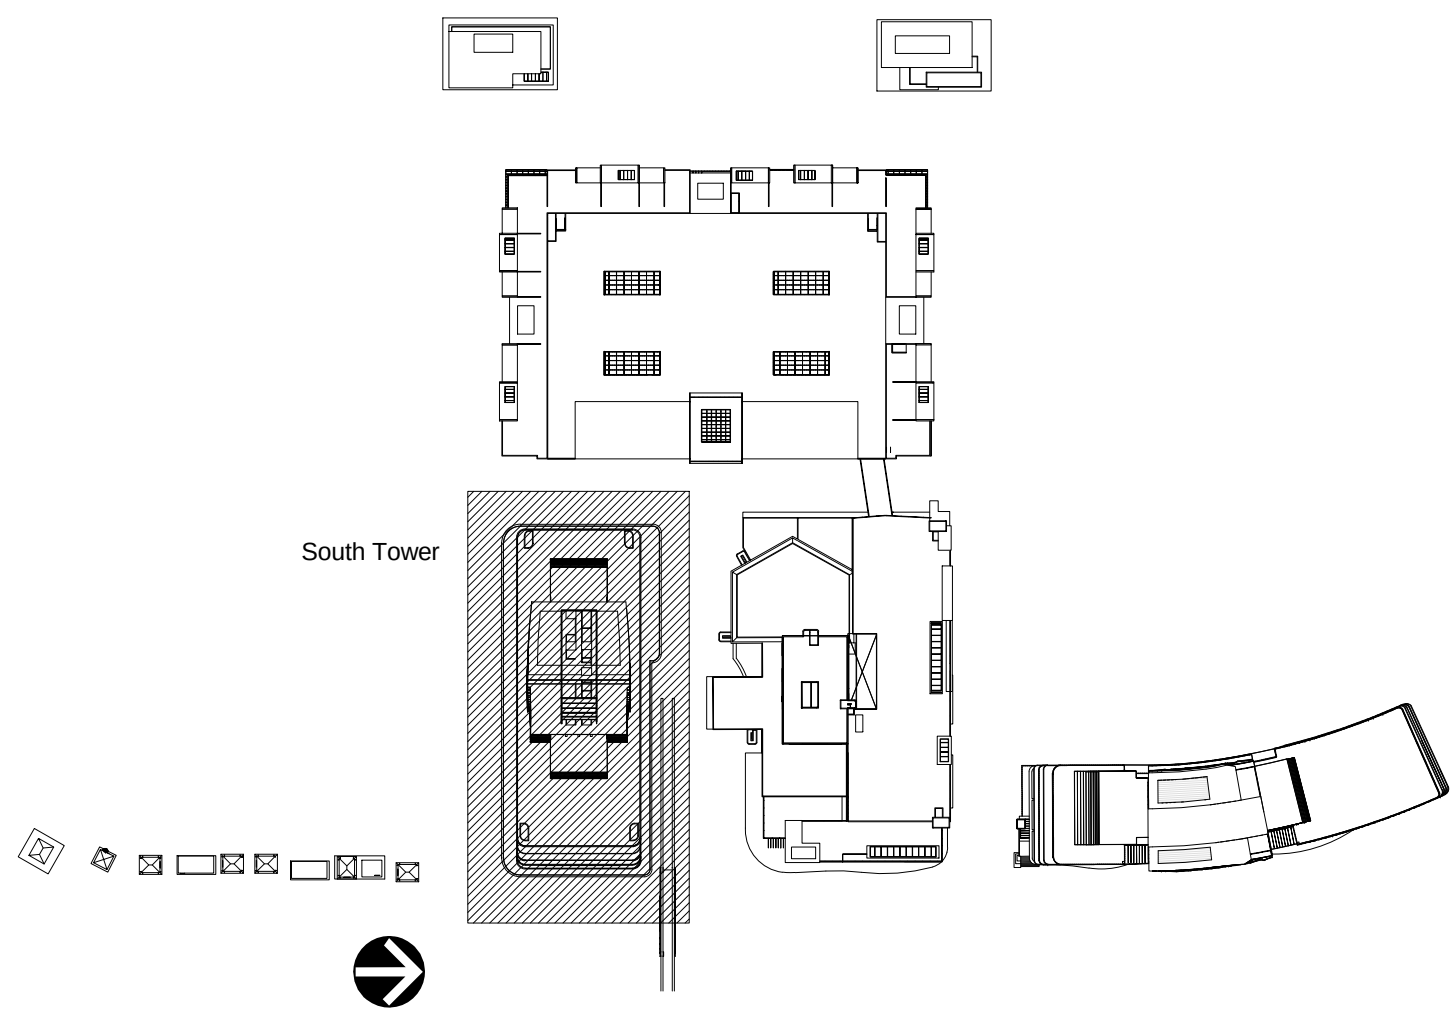

FOR DRC REVIEW ONLY - NOT FOR CONSTRUCTION

BahiaMar

FORT LAUDERDALE BEACH

A DOUBLE TREE BY HILTON

Developer:

TRR BAHIA MAR LLC

TRR BAHIA MAR LLC
1175 NE 125 Street, Suite 102
North Miami, FL 33161

Consultants:

EDSA

1512 E. BROWARD BOULEVARD, SUITE 110
FORT LAUDERDALE, FLORIDA 33301 USA
TEL: 954.524.3330
L03000001

PLANNING • LANDSCAPE ARCHITECTURE • URBAN DESIGN • GRAPHIC DESIGN

NICHOLS
BROSCH
WURST
WOLFE

A ASSOCIATES, INC.
Architecture & Planning

161 Almeria Avenue Coral Gables, FL 33134
Tel: (305) 443-5206 Fax: (305) 446-2872
A/C 500880
Bruce Brosch
AR0007851

iddi

ID & DESIGN INTERNATIONAL

5100 N DIXIE HWY, OAKLAND FL 33334
PHONE: 954-566-2828

FES

FEIN ENGINEERING SERVICES, P.A.
CIVIL ENGINEERS

241 COMMERCIAL BLVD.
LAUDERDALE, FL 33309-6343
PHONE: 954-522-1004 FAX: 954-522-7630

KimleyHorn

5200 NW 3RD AVENUE, SUITE 109
FT. LAUDERDALE, FL 33309-6343
PHONE: 954-525-5100 FAX: 954-739-2247

Rev:

Date:

Description:

By:

1

9/23/15

DRC COMMENTS #1

RD

2

3/31/16

CITY COMMISSION
RESUBMITTAL

RD

Sheet Title:

SOUTH TOWER
400 LEVEL FLOOR PLAN

Date:

06/12/2015

Project #:

14036

Drawn:

Scale:

AS SHOWN


Approved By:

Sheet Number:

A4.3

CAM #16:0604 - Exhibit 5C, Part 3 - Page 31 of 52

C:\Users\rdajer\Documents\Revit Local Files\BAHIA MAR PHASE 2_r\dajer.rvt
4/4/2016 9:51:01 AM

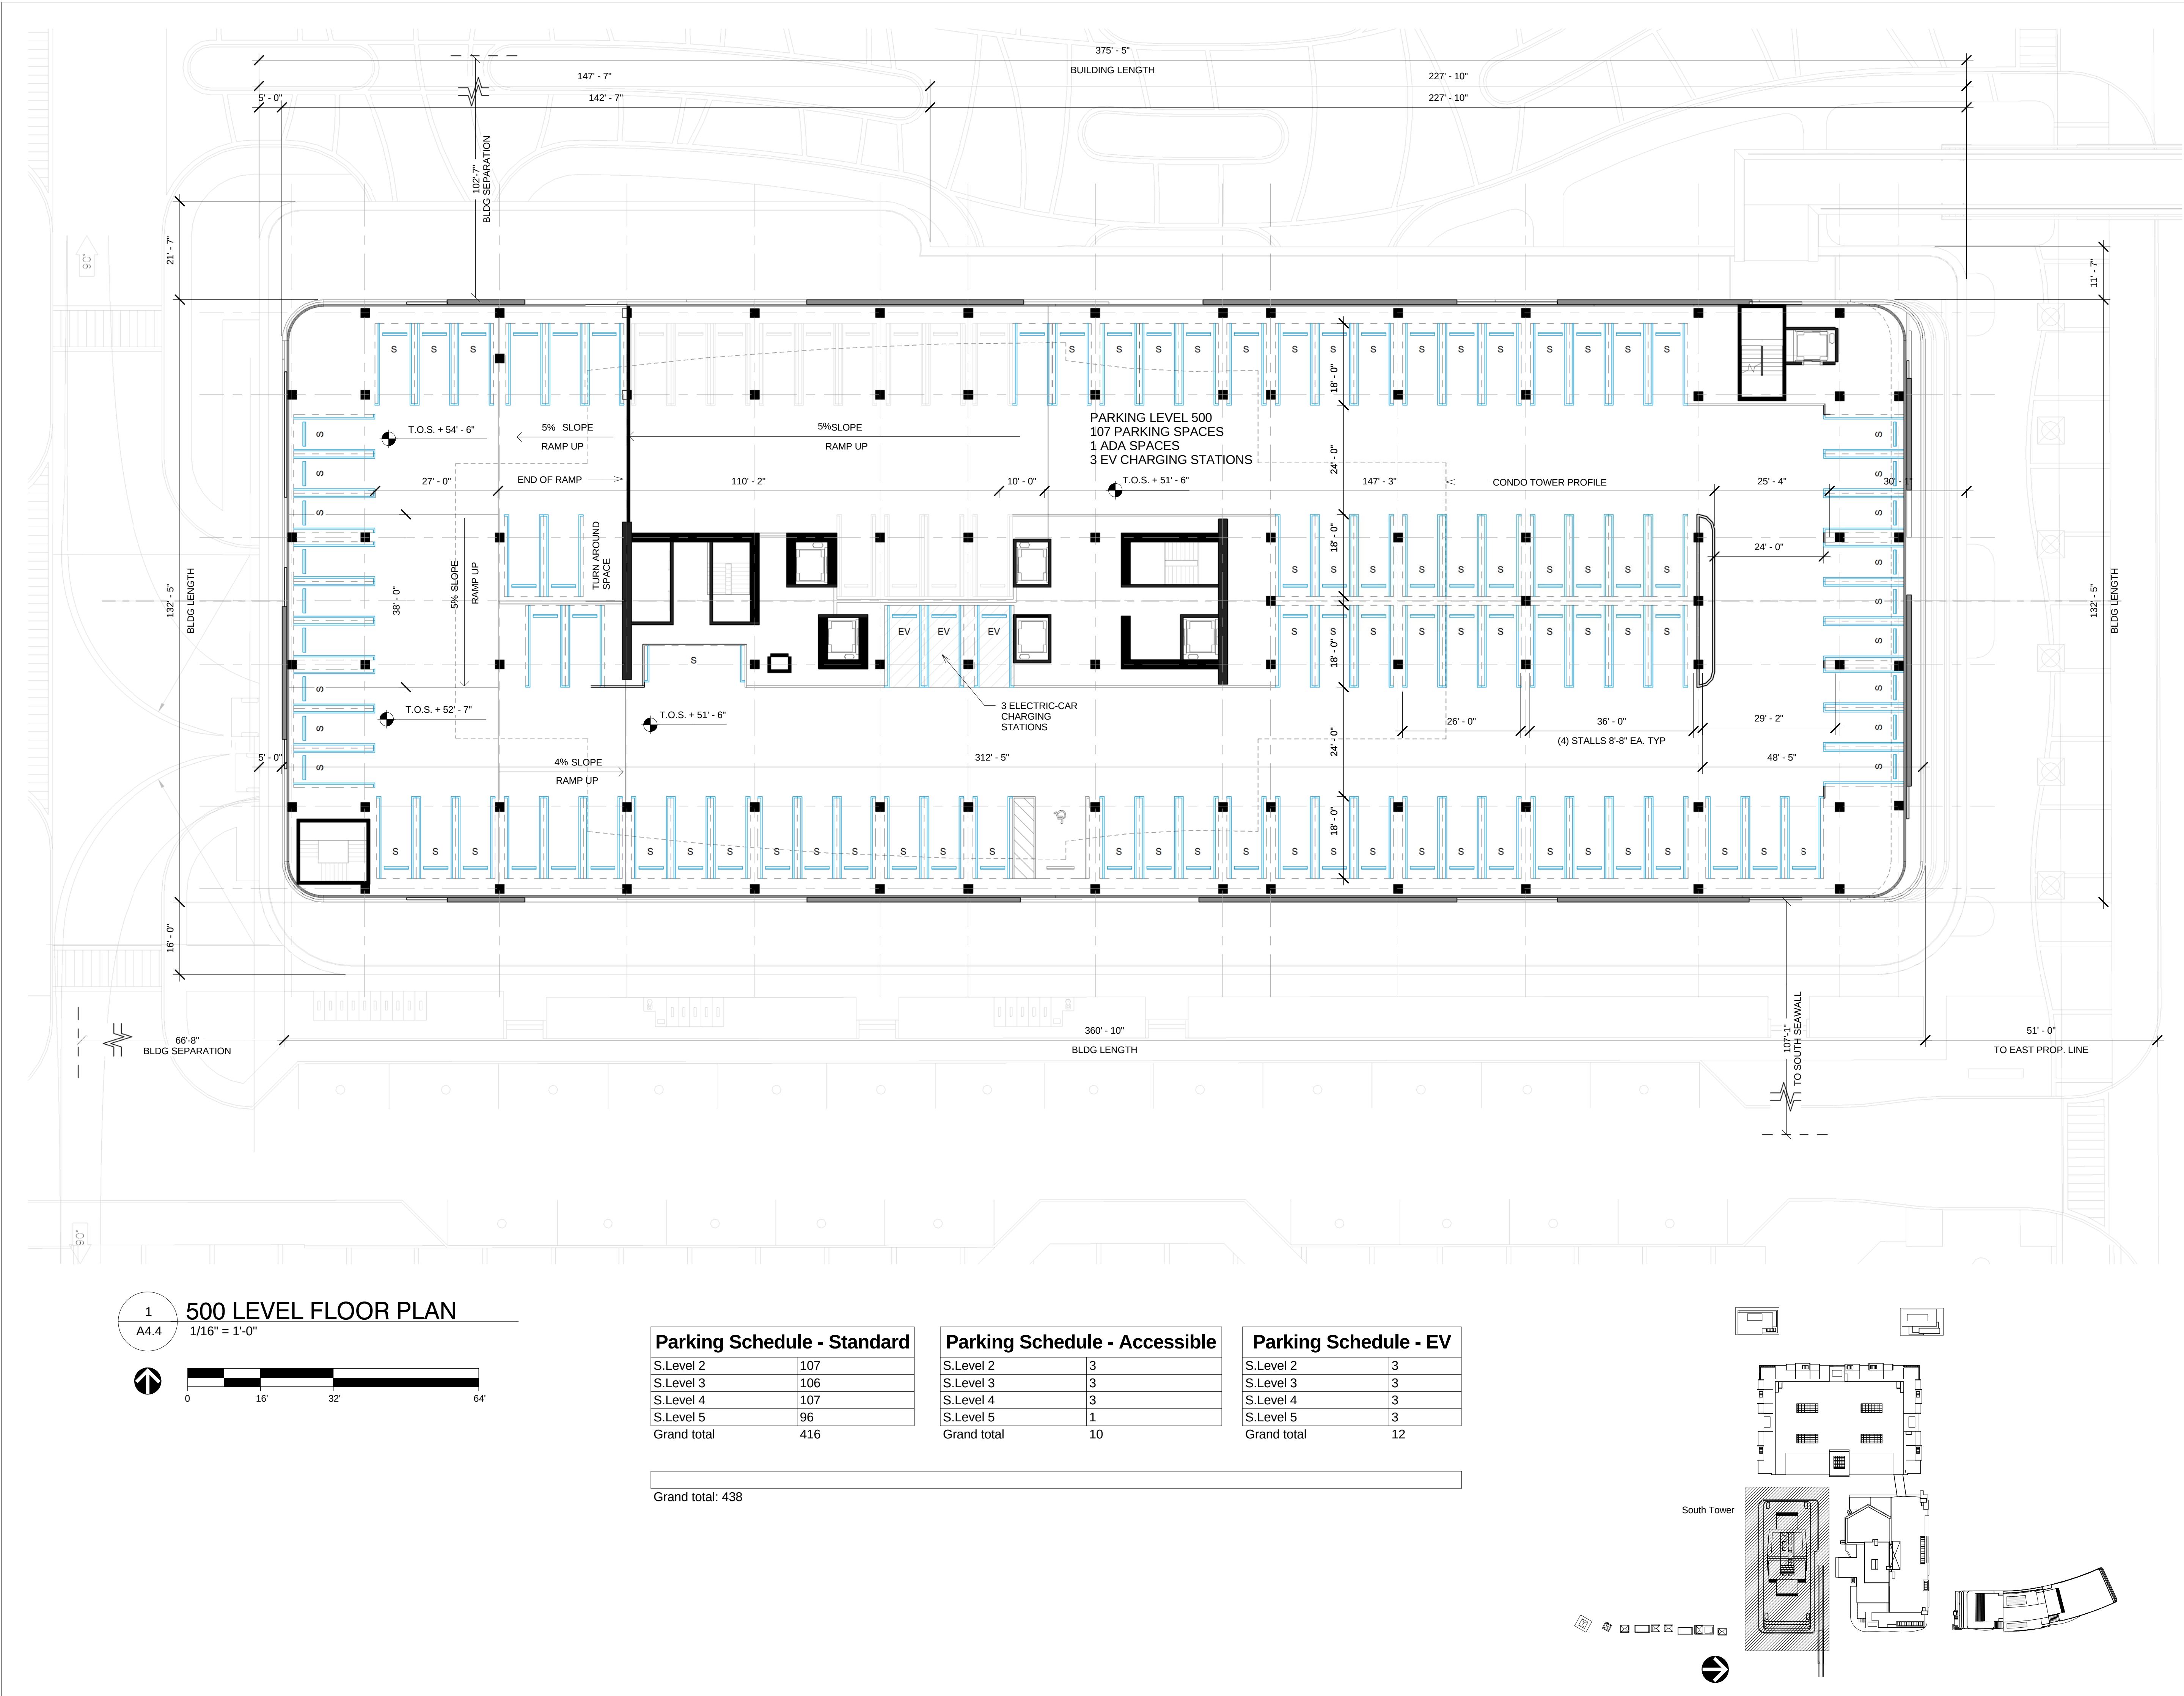

Developer:

TRR BAHIA MAR LLC


TRR BAHIA MAR LLC
1175 NE 125 Street, Suite 102
North Miami, FL 33161

Consultants:



1512 E. BROWARD BOULEVARD, SUITE 110
FORT LAUDERDALE, FLORIDA 33301 USA
TEL: 954.524.3330
L03000001

PLANNING • LANDSCAPE ARCHITECTURE • URBAN DESIGN • GRAPHIC DESIGN

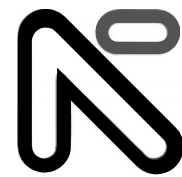

NICHOLS
BROSCH
WURST
WOLFE
& ASSOCIATES, INC.
Architecture & Planning

161 Almeria Avenue Coral Gables, FL 33134
Tel: (305) 443-5206 Fax: (305) 446-2872
A/C 500880
Bruce Brosch
AR0007851



ID & DESIGN INTERNATIONAL
5100 N. DIXIE HWY., OAKLAND, FL 33334
PHONE: 954-566-2528



FES
FURN ENGINEERING SERVICES, P.A.
CIVIL ENGINEERS

241 COMMERCIAL BLVD.
LAUDERDALE, FL 33309-6343
PHONE: 954-522-5104 FAX: 954-522-7630



5200 NW 3RD AVENUE, SUITE 109
FT. LAUDERDALE, FL 33309-6343
PHONE: 954-522-5104 FAX: 954-739-2247

Rev:	Date:	Description:	By:
1	9/23/15	DRC COMMENTS #1	RD
2	3/31/16	CITY COMMISSION RESUBMITTAL	RD

Sheet Title:




SOUTH TOWER
500 LEVEL FLOOR PLAN

Date:	06/12/2015	Project #:	14036
Drawn:		Scale:	AS SHOWN
Approved By:			

Sheet Number:

A4.4

C:\Users\rdajer\Documents\Revit Local Files\BAHIA MAR PHASE 2_r\dajer.rvt
4/4/2016 9:54:03 AM

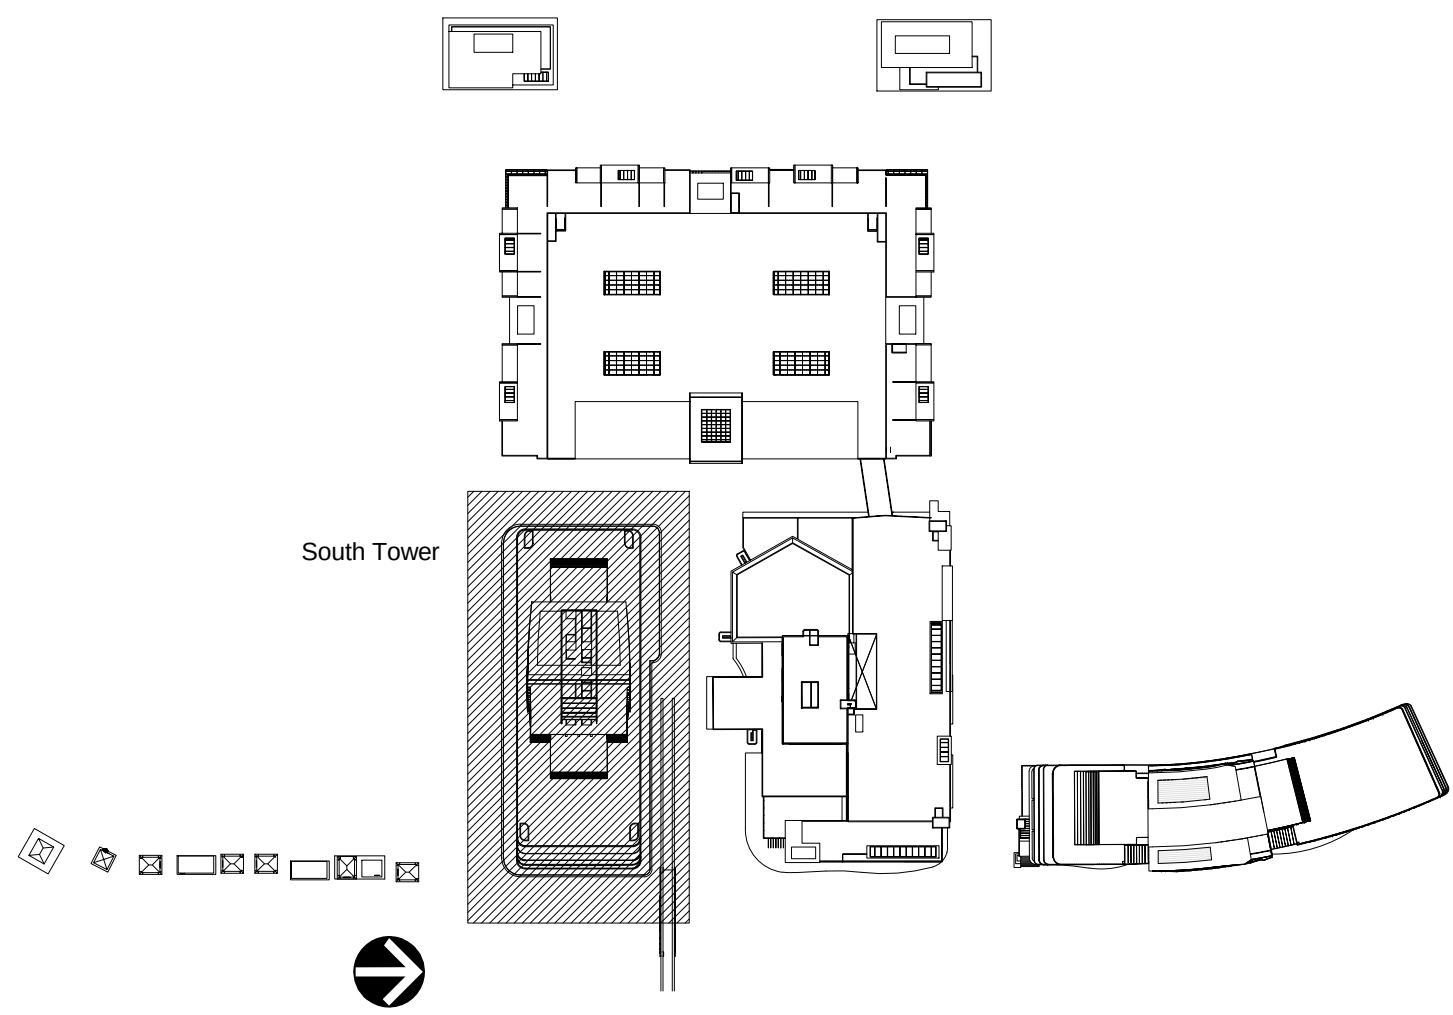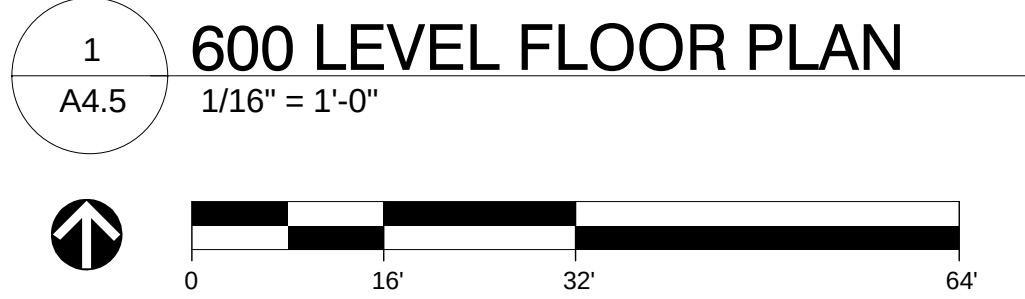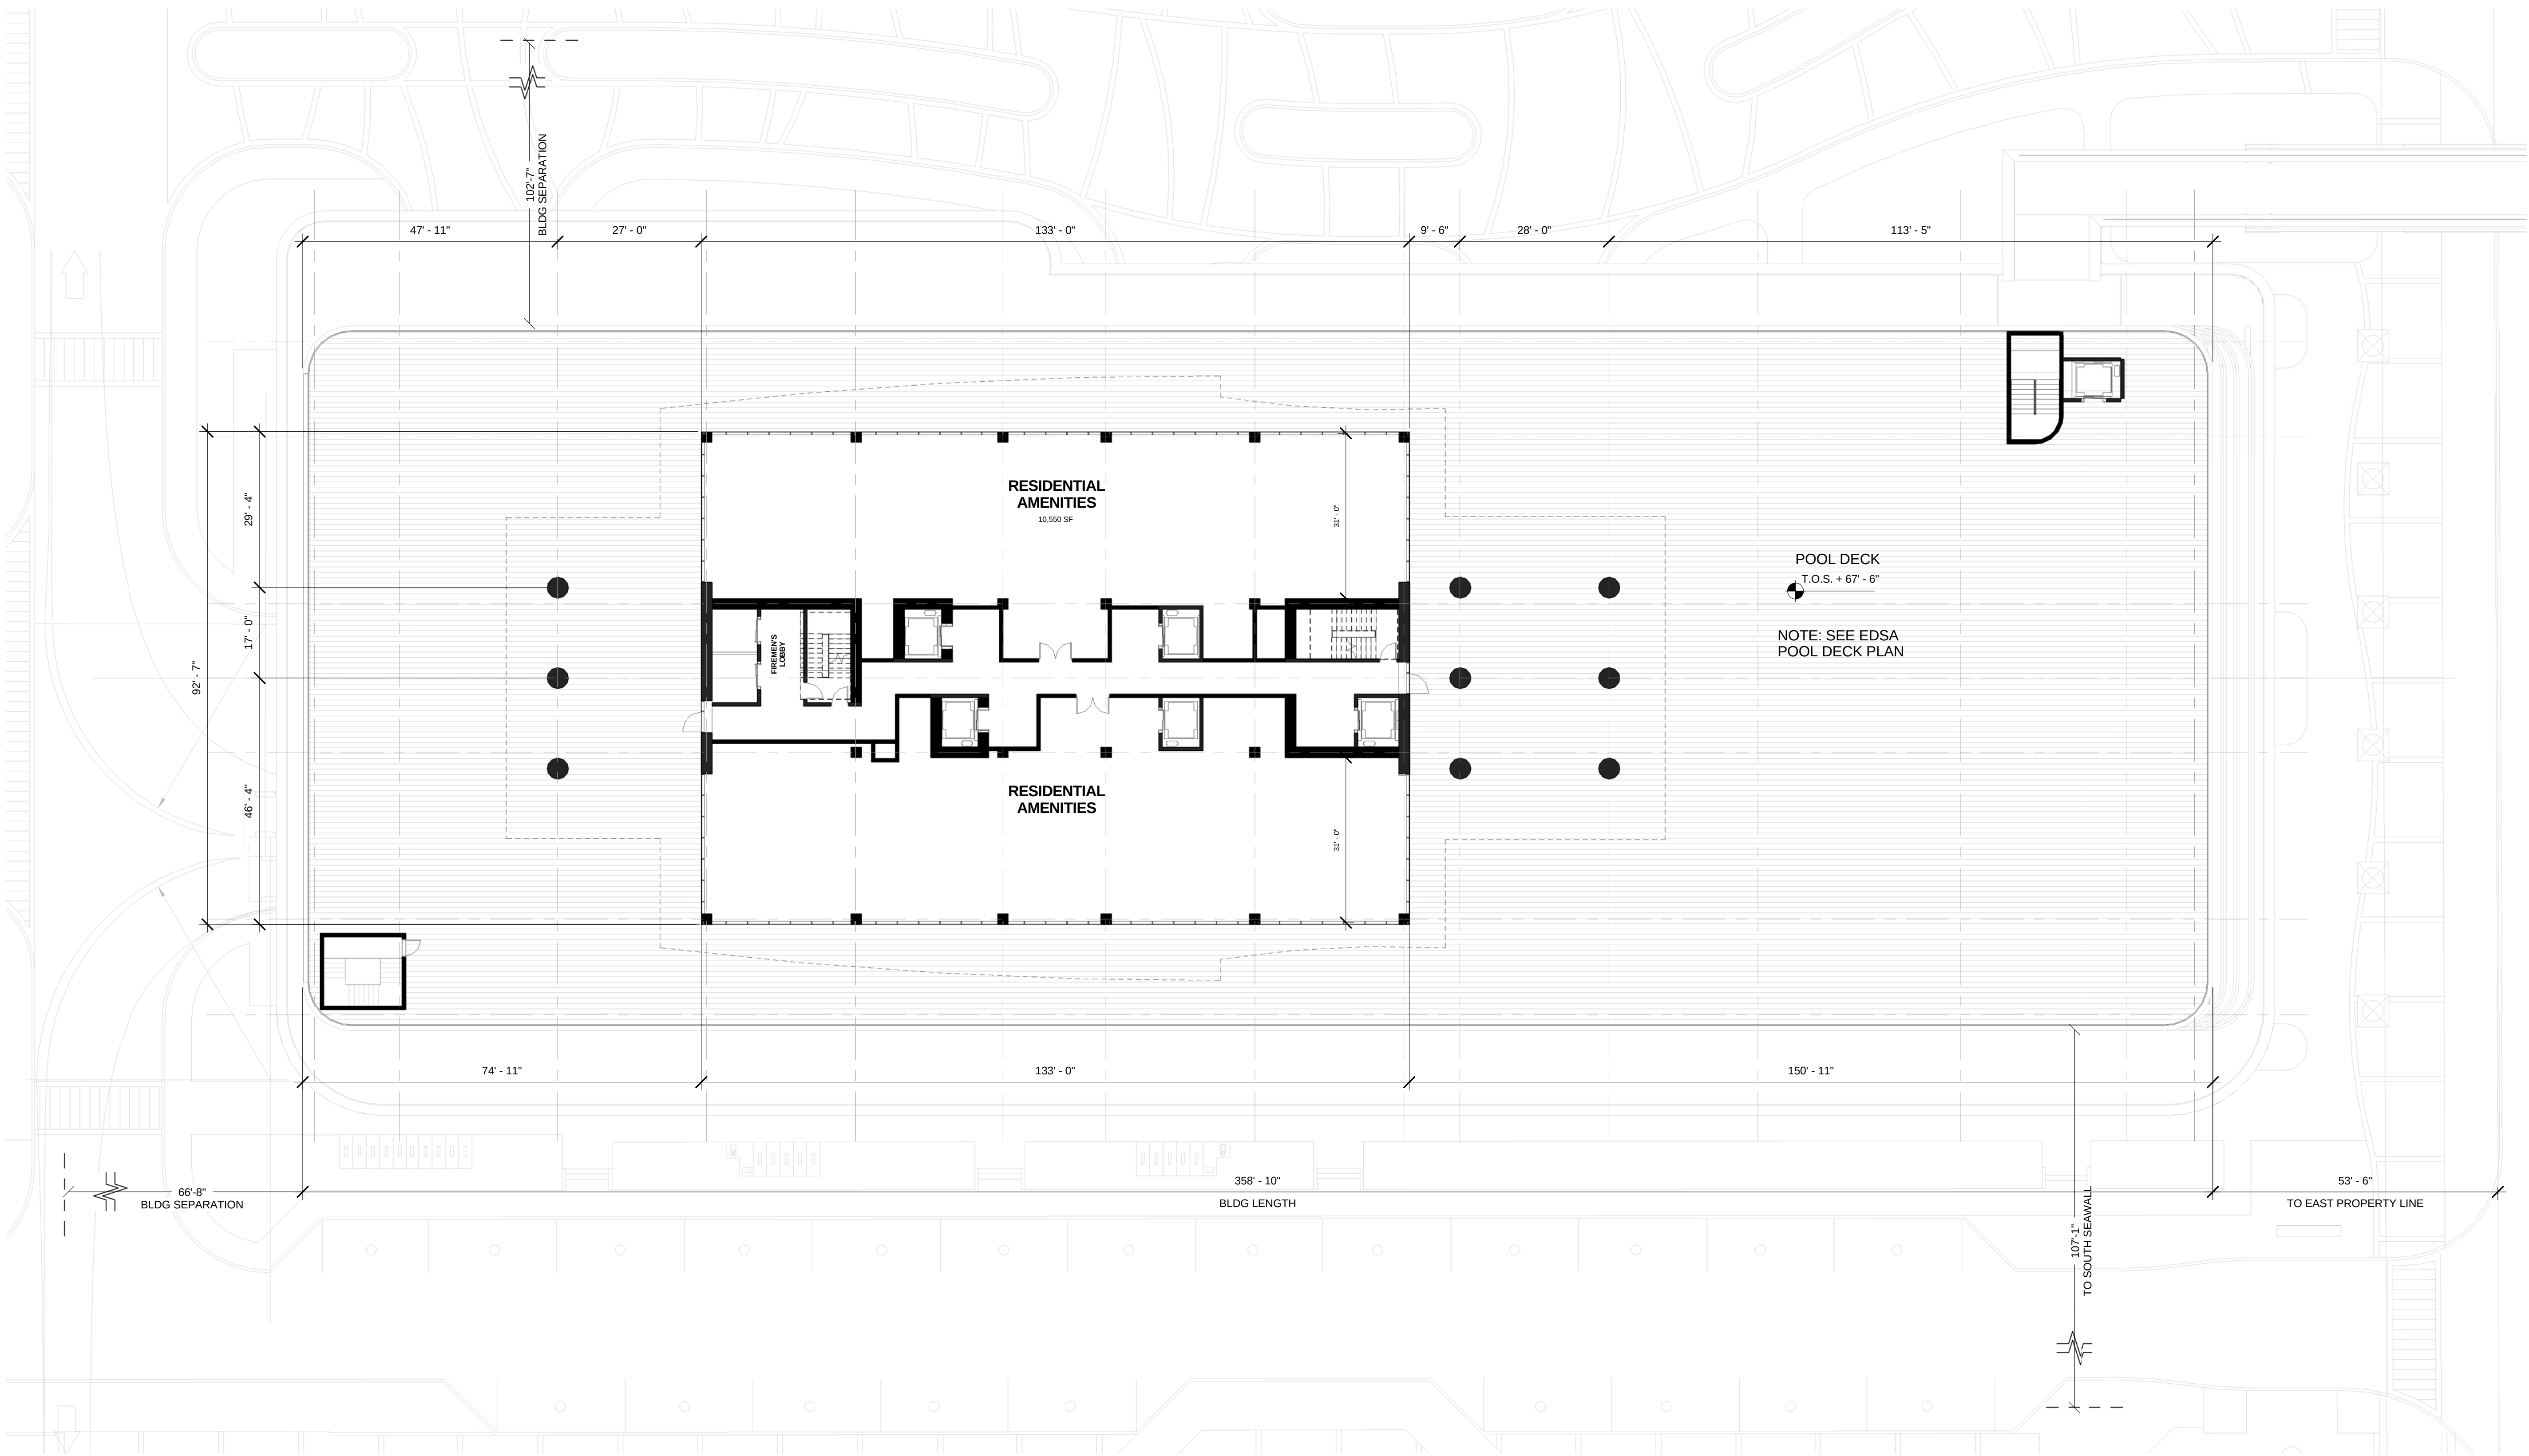

Developer:
TRR BAHIA MAR LLC
TRR BAHIA MAR LLC
1175 NE 125 Street, Suite 102
North Miami, FL 33161

Consultants:
EDSA
1512 E. BROWARD BOULEVARD, SUITE 110
FORT LAUDERDALE, FLORIDA 33301 USA
TEL: 954.524.3330
L00000001
PLANNING • LANDSCAPE ARCHITECTURE • URBAN DESIGN • GRAPHIC DESIGN

**NICHOLS
BROSCH
WURST
WOLFE**
A ASSOCIATES, INC.
Architecture & Planning
161 Almeria Avenue Coral Gables, FL 33134
Tel: (305) 443-5206 Fax: (305) 446-2872
A/C 500880
Bruce Brosch
AR0007851

id di ID & DESIGN INTERNATIONAL
5100 N DIXIE HWY, OAKLAND FL 33334
PHONE: 954-566-2528

FES
TURN ENGINEERING SERVICES, P.A.
CIVIL ENGINEERS
241 COMMERCIAL BLVD.
LAUDERDALE BEACH, FL 33308
PHONE: 954-522-1004 FAX: 954-522-7630

Kimley»Horn
5200 NW 3RD AVENUE, SUITE 109
FT. LAUDERDALE, FL 33309-6343
PHONE: 954-535-5100 FAX: 954-739-2247


Rev:	Date:	Description:	By:
1	9/23/15	DRC COMMENTS #1	RD
2	3/31/16	CITY COMMISSION RESUBMITTAL	RD

Sheet Title:
SOUTH TOWER
600 LEVEL FLOOR PLAN


Date:	06/12/2015	Project #:	14036
Drawn:		Scale:	AS SHOWN
Approved By:			

Sheet Number:
A4.5

C:\Users\rdajer\Documents\Revit Local Files\BAHIA MAR PHASE 2_rtdajer.rvt
4/4/2016 9:54:20 AM

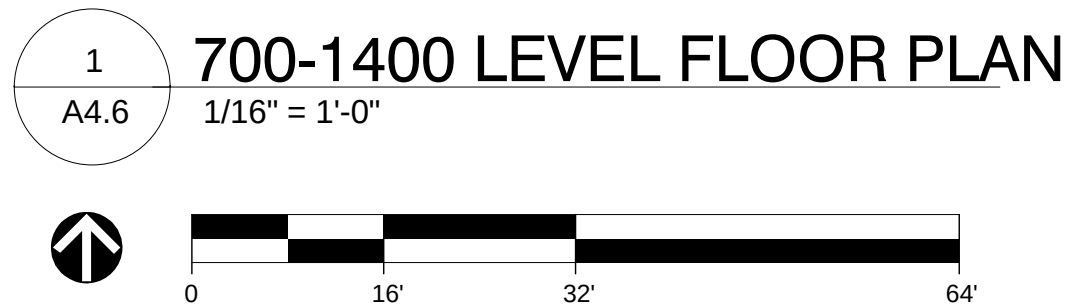

SOUTH TOWER UNIT BREAKDOWN: LEVELS 700-2600 (TYPICAL)	
1	UNIT A
1	UNIT B
1	UNIT C
1	UNIT D
1	UNIT E
1	UNIT F
1	UNIT G
1	UNIT H
1	UNIT I
1	UNIT J
1	UNIT K
TOTAL NUMBER OF UNITS PER LEVEL = 11	
TOTAL NUMBER OF UNITS = 232	

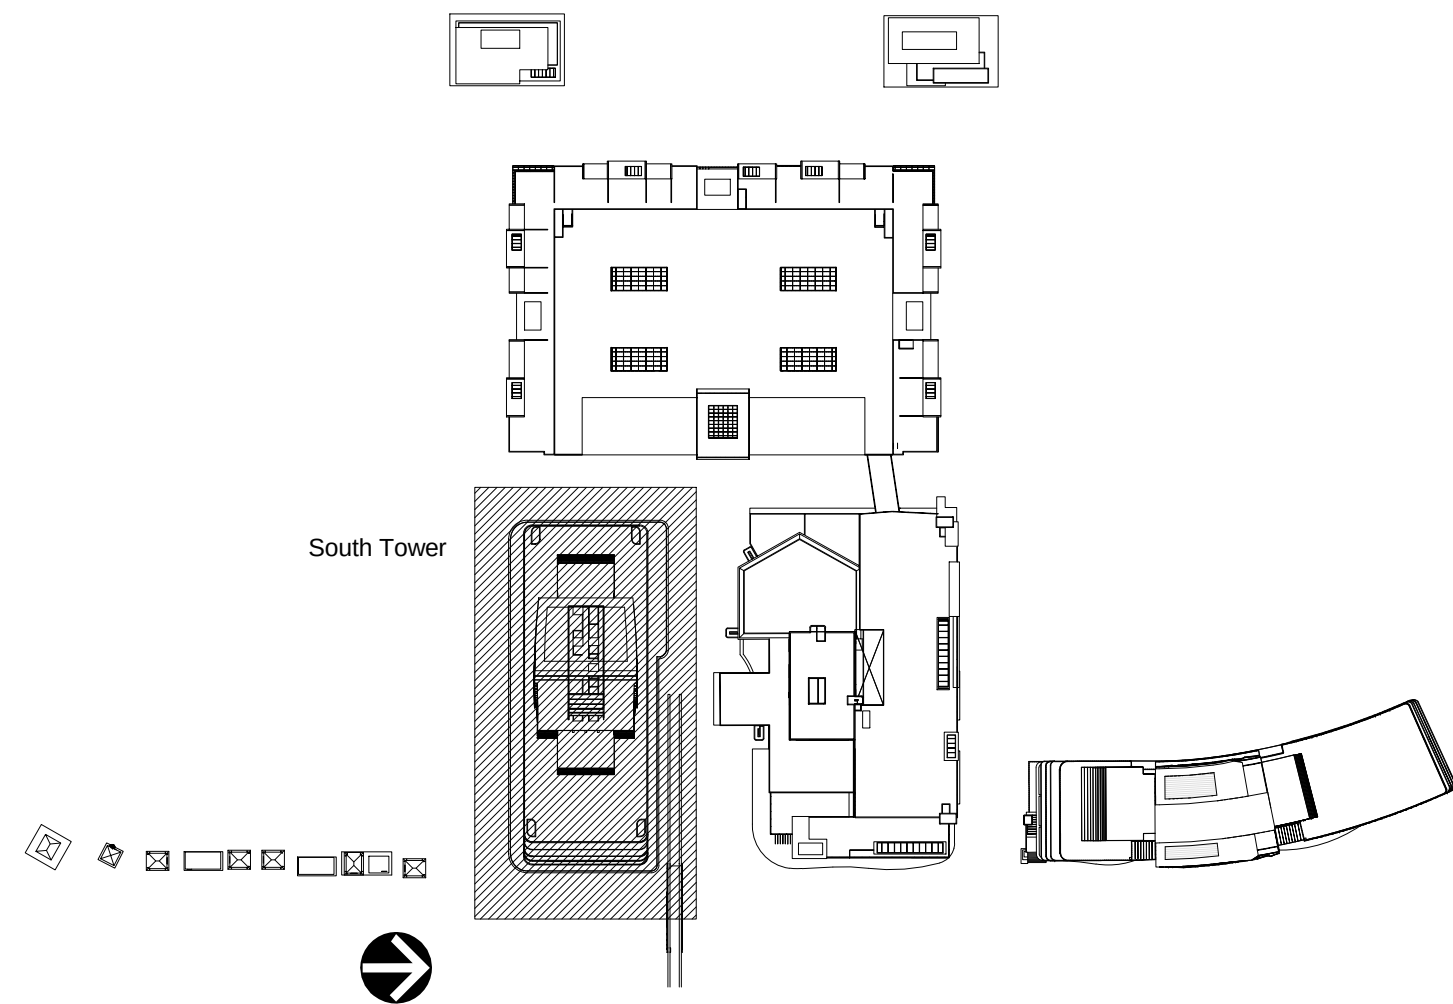

FOR DRC REVIEW ONLY - NOT FOR CONSTRUCTION



Developer:

TRR BAHIA MAR LLC

TRR BAHIA MAR LLC
1175 NE 125 Street, Suite 102
North Miami, FL 33161

Consultants:



PLANNING • LANDSCAPE ARCHITECTURE • URBAN DESIGN • GRAPHIC DESIGN

1512 E. BROWARD BOULEVARD, SUITE 110
FORT LAUDERDALE, FLORIDA 33301 USA
TEL: 954.524.3330
LSC000001



NICHOLS
BROSCH
WURST
WOLFE
A ASSOCIATES, INC.
Architecture & Planning

161 Almeria Avenue Coral Gables, FL 33134
Tel: (305) 443-5206 Fax: (305) 446-2872
A/C 500880
Bruce Brosch
AR0007851



ID & DESIGN INTERNATIONAL

5100 N DIXIE HWY, OAKLAND FL 33334
PHONE: 954-566-2528



FURN ENGINEERING SERVICES P.A.
CIVIL ENGINEERS

241 COMMERCIAL BLVD.
LAUDERDALE BEACH, FL 33308
PHONE: 954-522-1004 FAX: 954-522-7630

Kimley»Horn

5200 NW 3RD AVENUE, SUITE 109
FT. LAUDERDALE, FL 33309-6343
PHONE: 954-525-5100 FAX: 954-739-2247

Rev:	Date:	Description:	By:
1	9/23/15	DRC COMMENTS #1	RD
2	3/31/16	CITY COMMISSION RESUBMITTAL	RD

Sheet Title:

SOUTH TOWER
700-1400 LEVEL FLOOR
PLAN

Date:	06/12/2015	Project #:	14036
Drawn:		Scale:	AS SHOWN
Approved By:			

Sheet Number:

A4.6

C:\Users\rdajer\Documents\Revit Local Files\BAHIA MAR PHASE 2_rtdajer.rvt
4/4/2016 9:54:25 AM


1

A4.7


1500-2600 LEVEL FLOOR PLAN

1/16" = 1'-0"

0163264

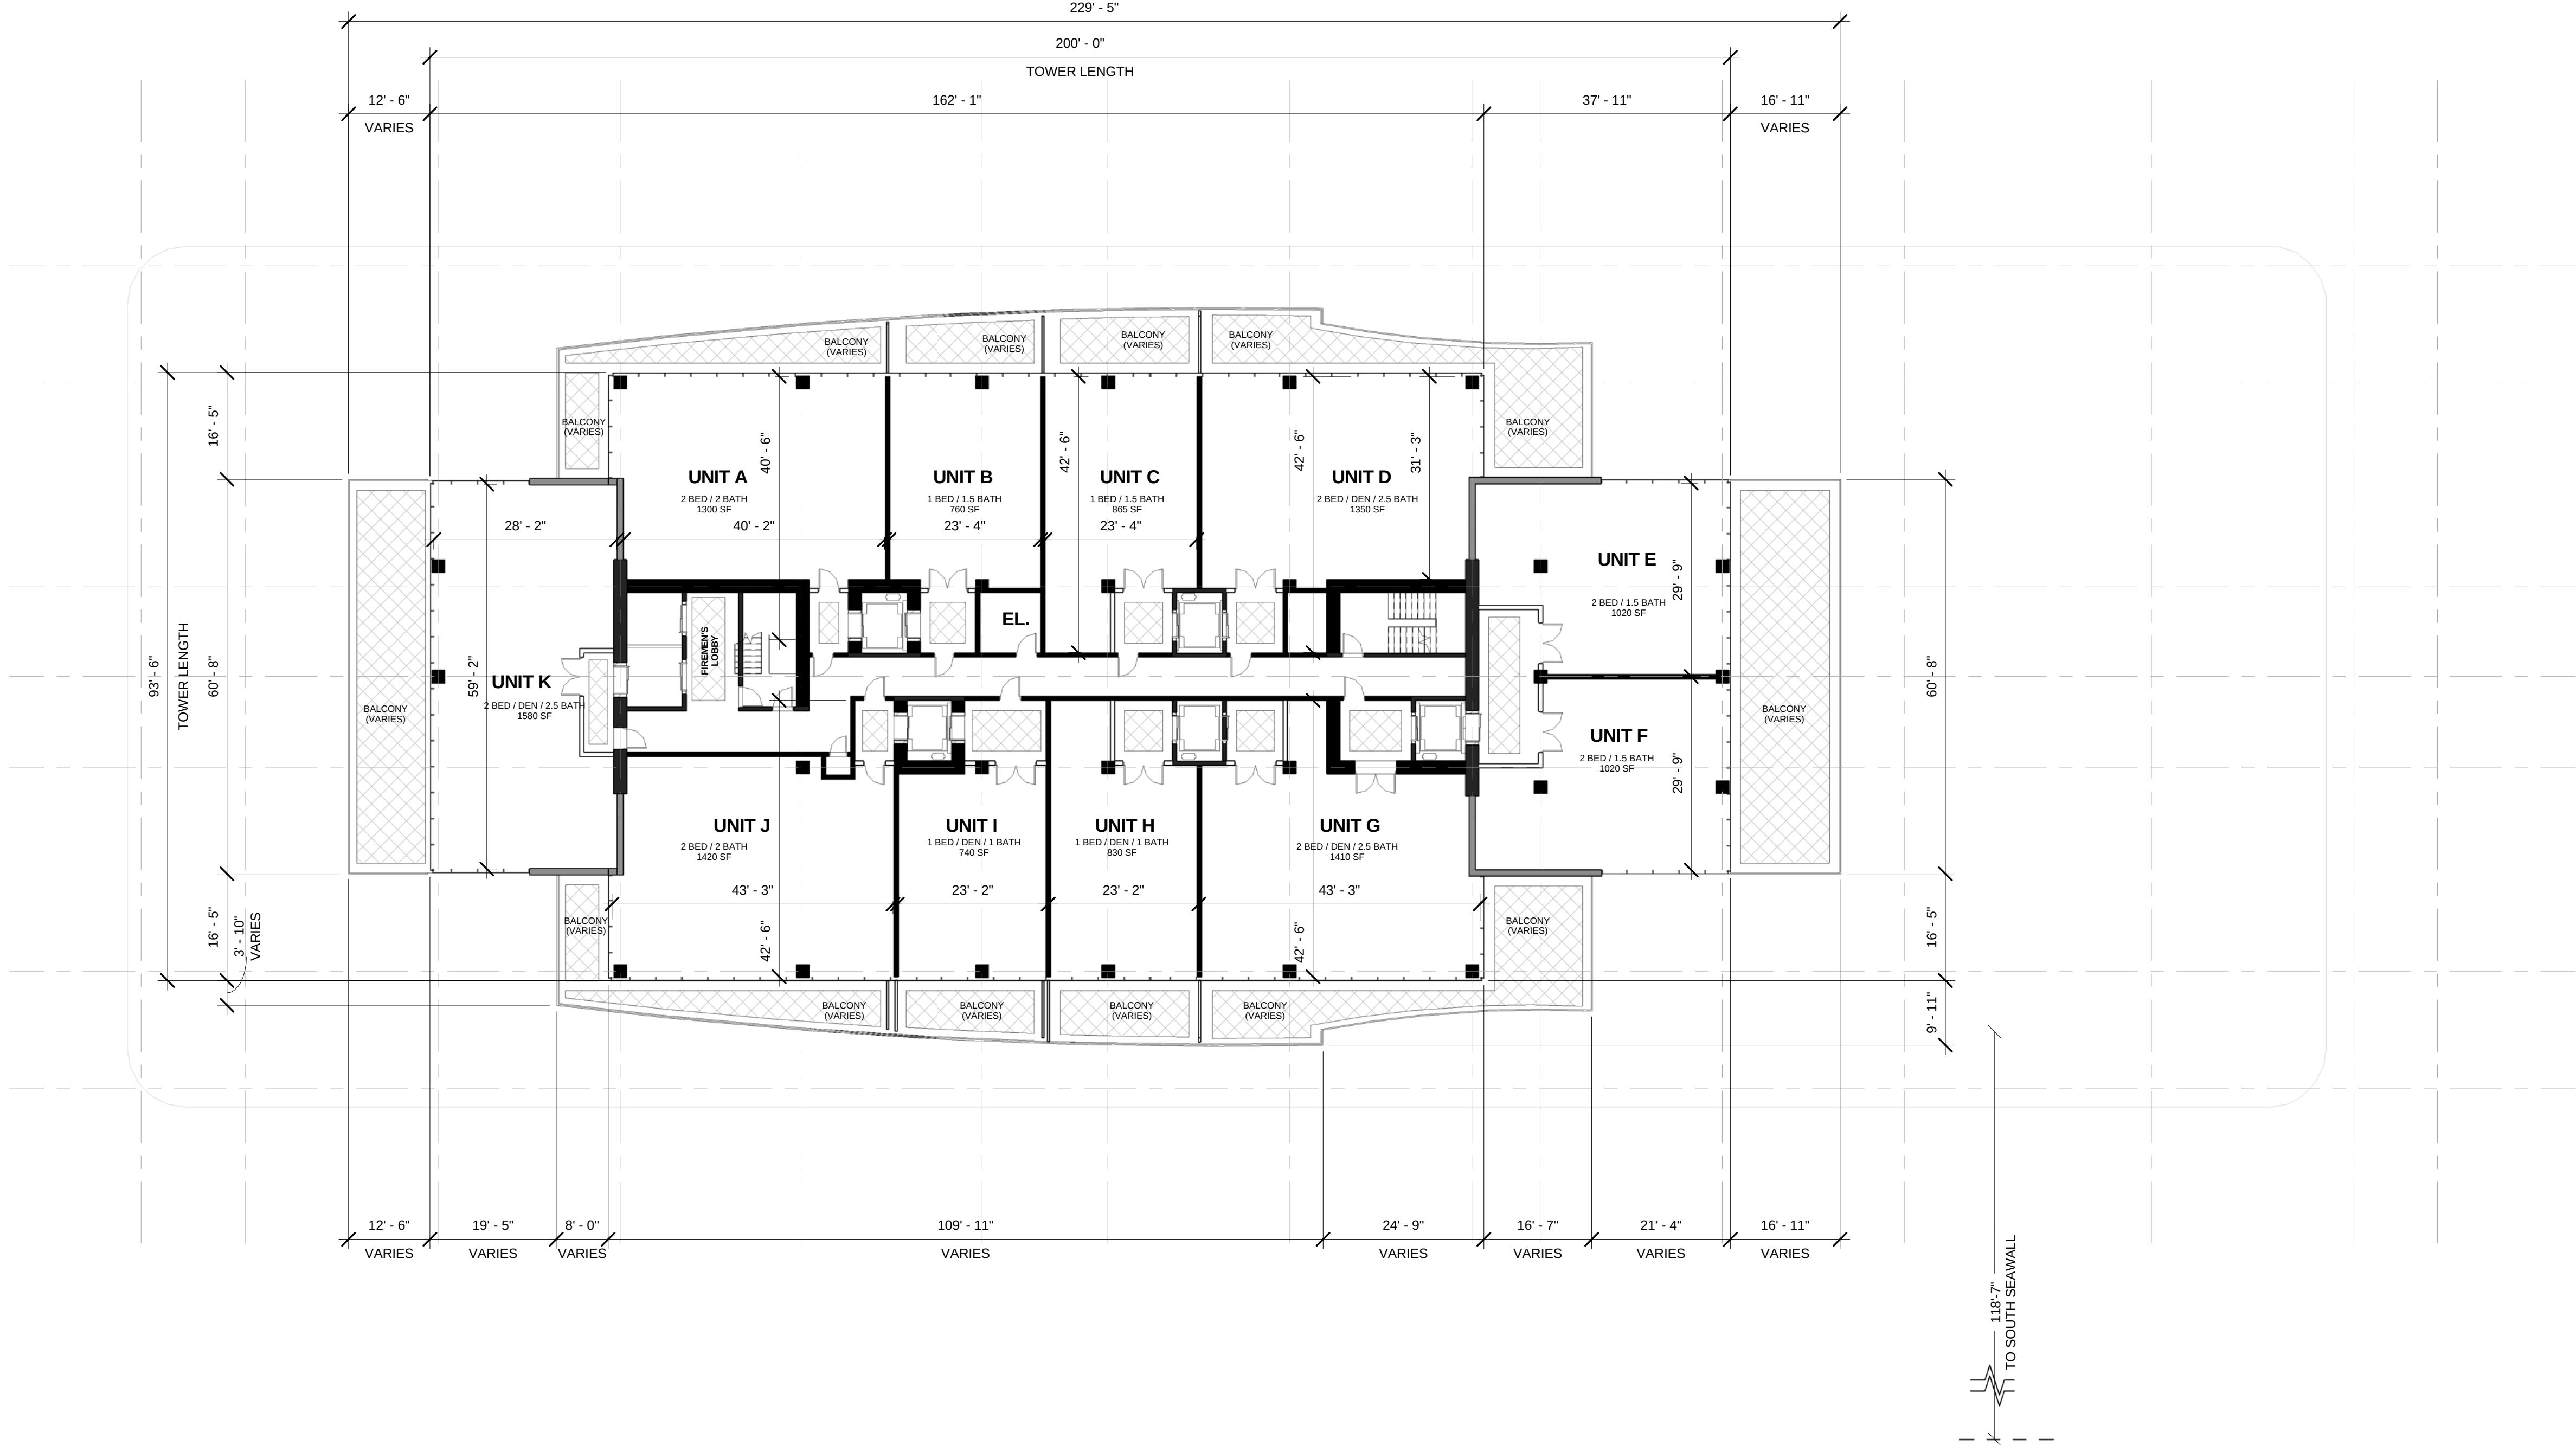

SOUTH TOWER UNIT BREAKDOWN: LEVELS 700-2600 (TYPICAL)	
1	UNIT A
1	UNIT B
1	UNIT C
1	UNIT D
1	UNIT E
1	UNIT F
1	UNIT G
1	UNIT H
1	UNIT I
1	UNIT J
1	UNIT K
TOTAL NUMBER OF UNITS PER LEVEL = 11	
TOTAL NUMBER OF UNITS = 232	

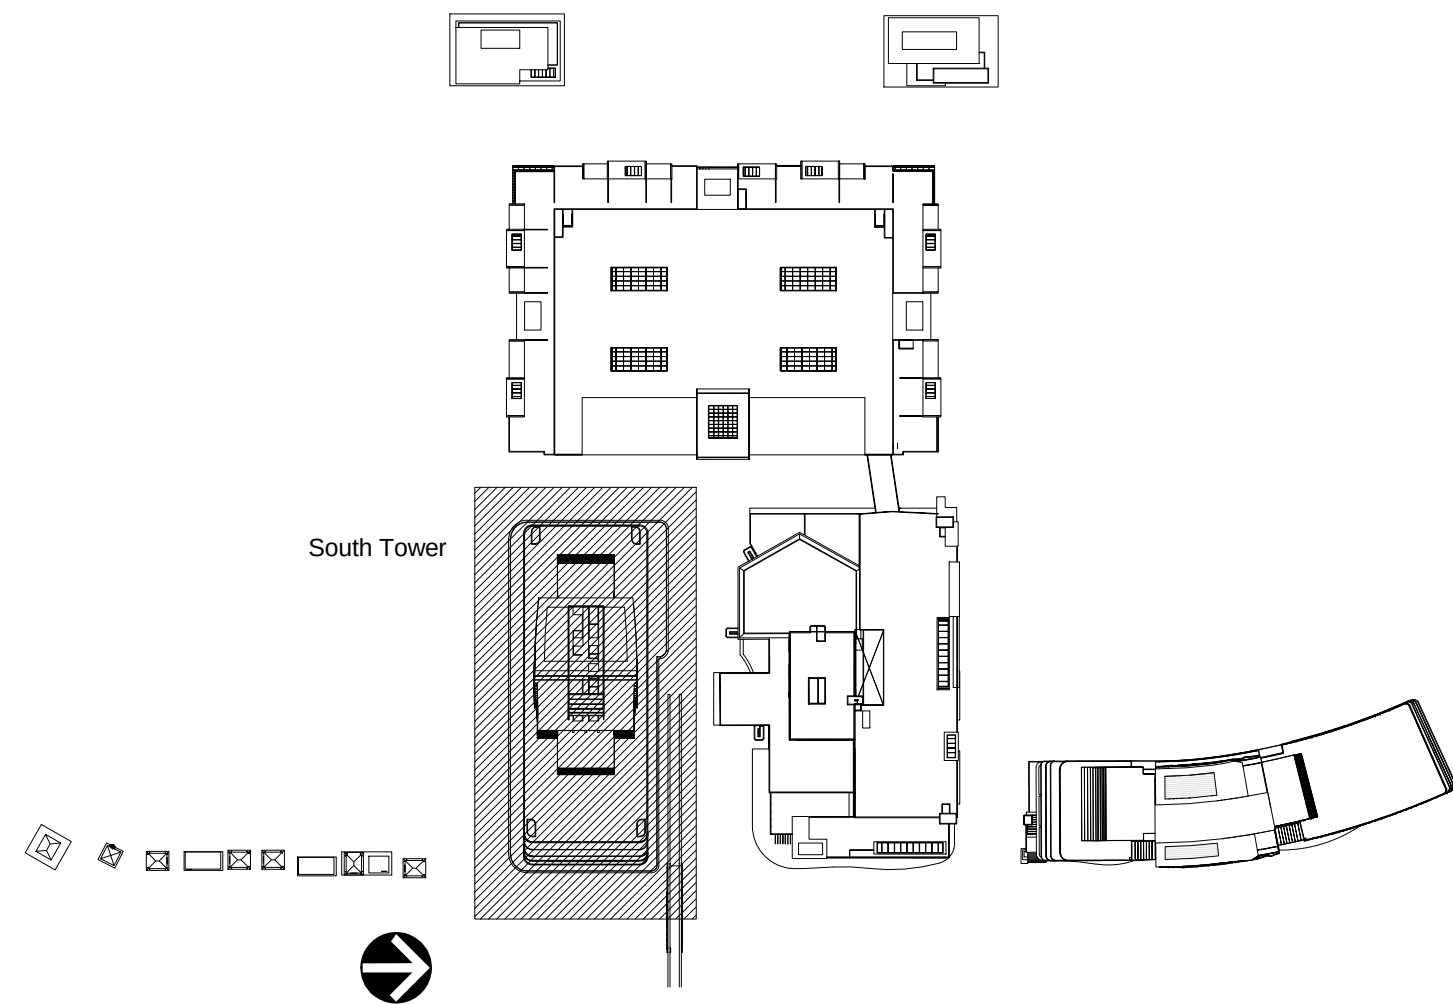

FOR DRC REVIEW ONLY - NOT FOR CONSTRUCTION



Developer:

TRR BAHIA MAR LLC

TRR BAHIA MAR LLC
1175 NE 125 Street, Suite 102
North Miami, FL 33161

Consultants:



1512 E. BROWARD BOULEVARD, SUITE 110
FORT LAUDERDALE, FLORIDA 33301 USA
TEL: 954.554.3330
L03000001

PLANNING • LANDSCAPE ARCHITECTURE • URBAN DESIGN • GRAPHIC DESIGN



NICHOLS
BROSCH
WURST
WOLFE
A ASSOCIATES, INC.
Architecture & Planning

161 Almeria Avenue Coral Gables, FL 33134
Tel: (305) 443-5206 Fax: (305) 446-2872
A/C 500800
Bruce Brosch
AR0007851



ID & DESIGN INTERNATIONAL

5100 N. DIXIE HWY., OAKLAND FL 33304
PHONE: 954-566-2528



F&S
TURN ENGINEERING SERVICES, P.A.
CIVIL ENGINEERS

241 COMMERCIAL BLVD.
LAUDERDALE BEACH, FL 33308
PHONE: 954-522-1004 FAX: 954-522-7630



5200 NW 3RD AVENUE, SUITE 109
FT. LAUDERDALE, FL 33309-6343
PHONE: 954-535-5100 FAX: 954-739-2247

Rev:	Date:	Description:	By:
1	9/23/15	DRC COMMENTS #1	RD
2	3/31/16	CITY COMMISSION RESUBMITTAL	RD

Sheet Title:



SOUTH TOWER
1500-2600 LEVEL FLOOR
PLAN

Date:	06/12/2015	Project #:	14036
Drawn:		Scale:	AS SHOWN
Approved By:			


Sheet Number:

A4.7

C:\Users\rdajet\Documents\Revit Local Files\BAHIA MAR PHASE 2_rtdajet.rvt
4/4/2016 9:54:30 AM

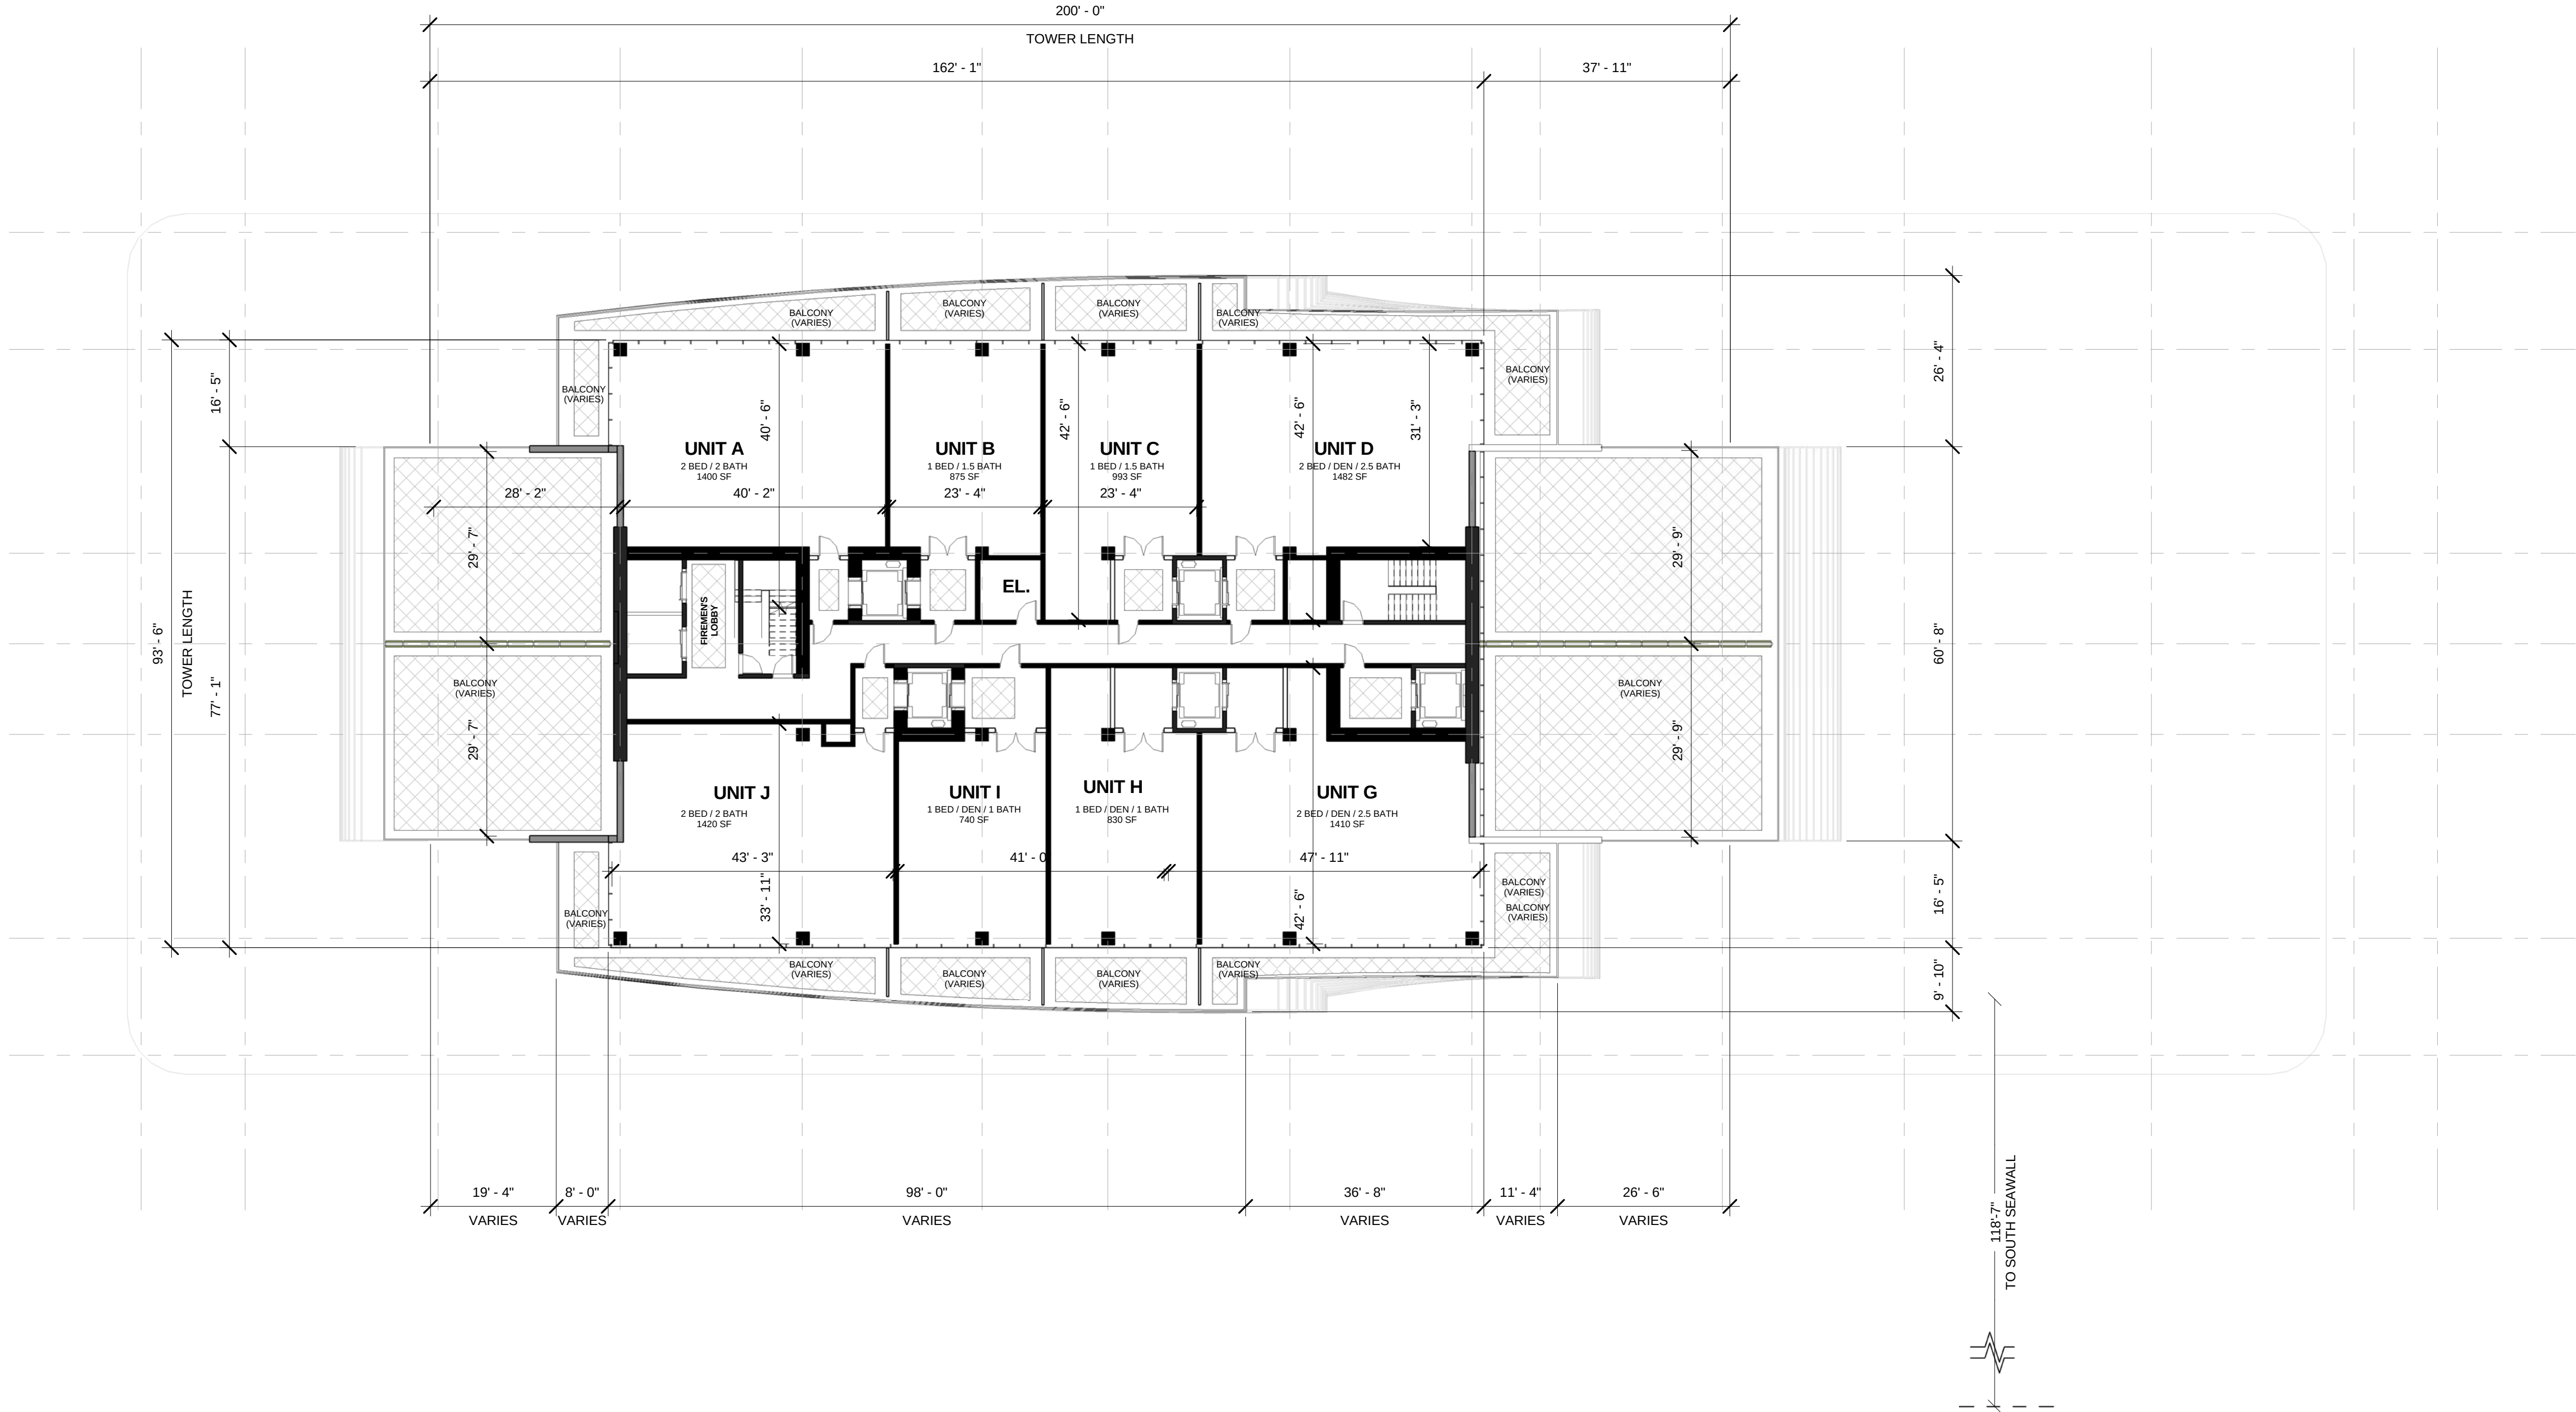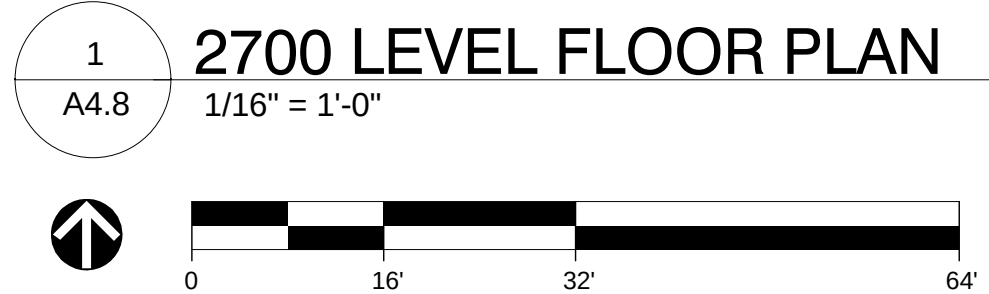

SOUTH TOWER UNIT BREAKDOWN: LEVELS 2700	
1	UNIT A
1	UNIT B
1	UNIT C
1	UNIT D
1	UNIT G
1	UNIT H
1	UNIT I
1	UNIT J
TOTAL NUMBER OF UNITS PER LEVEL = 8	
TOTAL NUMBER OF UNITS = 232	

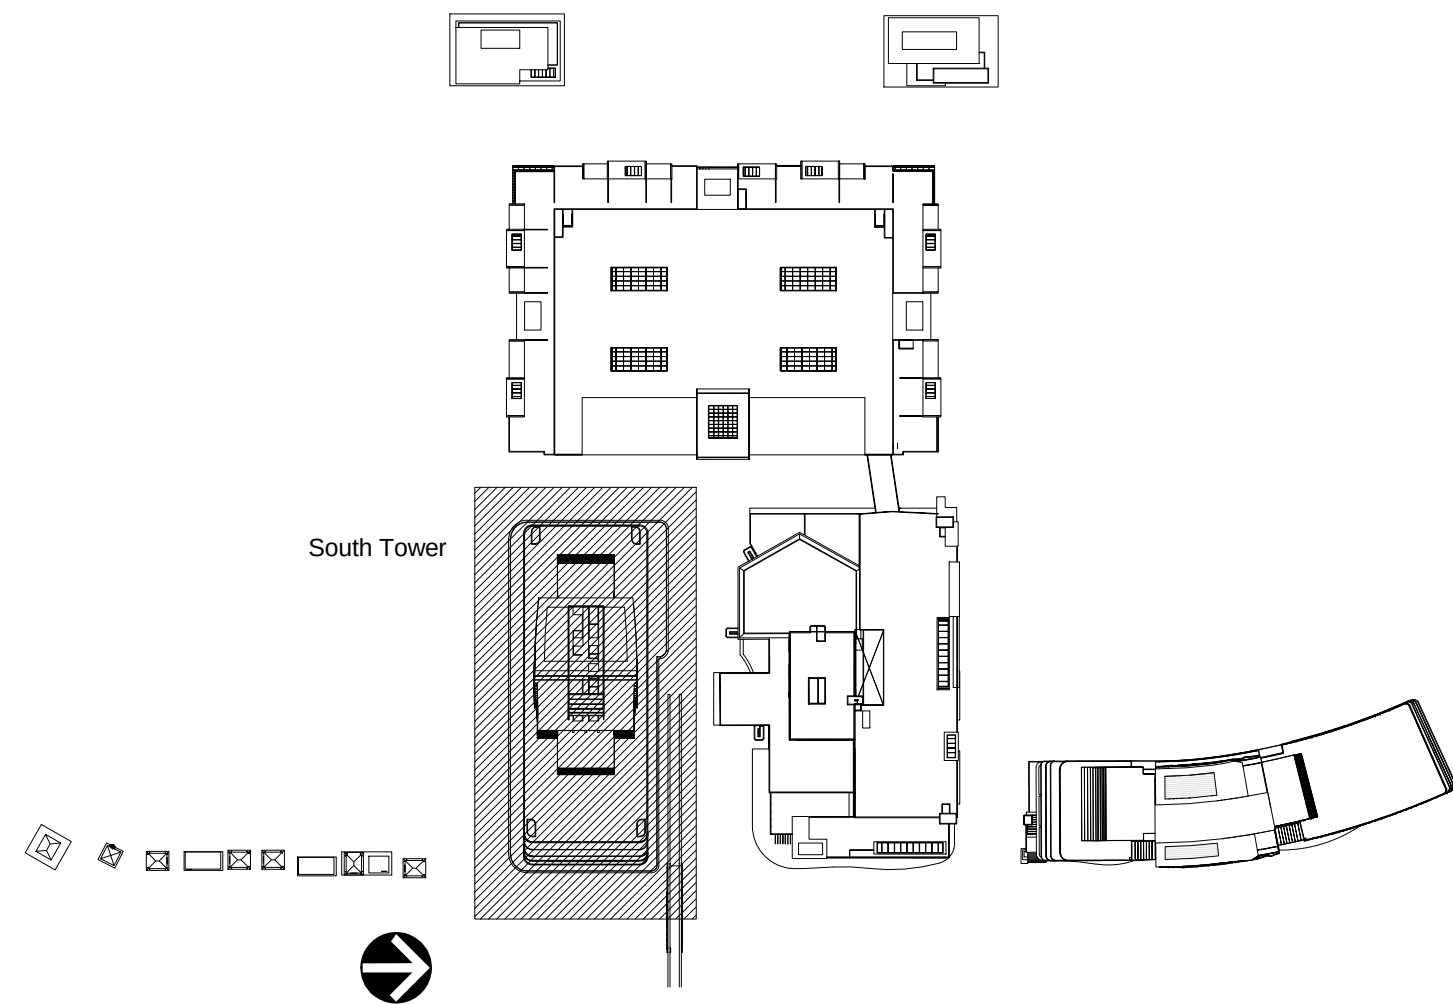

FOR DRC REVIEW ONLY - NOT FOR CONSTRUCTION



Developer:

TRR BAHIA MAR LLC

TRR BAHIA MAR LLC
1175 NE 125 Street, Suite 102
North Miami, FL 33161

Consultants:



1512 E. BROWARD BOULEVARD, SUITE 110
FORT LAUDERDALE, FLORIDA 33301 USA
TEL: 954.554.3330
L03000001

PLANNING • LANDSCAPE ARCHITECTURE • URBAN DESIGN • GRAPHIC DESIGN



NICHOLS
BROSCH
WURST
WOLFE
A ASSOCIATES, INC.
Architecture & Planning

161 Almeria Avenue Coral Gables, FL 33134
Tel: (305) 443-5206 Fax: (305) 446-2872
A/C 500800
Bruce Brosch
AR0007851



ID & DESIGN INTERNATIONAL
5100 N. DIXIE HWY., OAKLAND FL 33334
PHONE: 954-566-2528



FURN ENGINEERING SERVICES P.A.
CIVIL ENGINEERS

241 COMMERCIAL BLVD.
LAUDERDALE BEACH, FL 33308
PHONE: 954-522-1004 FAX: 954-522-7630



5200 NW 3RD AVENUE, SUITE 109
FT. LAUDERDALE, FL 33309-6343
PHONE: 954-535-5100 FAX: 954-739-2247

Rev:	Date:	Description:	By:
1	9/23/15	DRC COMMENTS #1	RD
2	3/31/16	CITY COMMISSION RESUBMITTAL	RD

Sheet Title:

SOUTH TOWER
2700 LEVEL FLOOR PLAN

Date:	06/12/2015	Project #:	14036
Drawn:		Scale:	AS SHOWN
Approved By:			

Sheet Number:

A4.8

C:\Users\rdajer\Documents\Revit Local Files\BAHIA MAR PHASE 2_rtdajer.rvt
4/4/2016 9:54:35 AM

1
A4.9

2800-2900 LEVEL FLOOR PLAN
1/16" = 1'-0"


0

16'

32'

64'

SOUTH TOWER UNIT BREAKDOWN: LEVELS 2800-2900	
2	UNIT L
2	UNIT M
TOTAL NUMBER OF UNITS PER LEVEL = 4	
TOTAL NUMBER OF UNITS = 232	

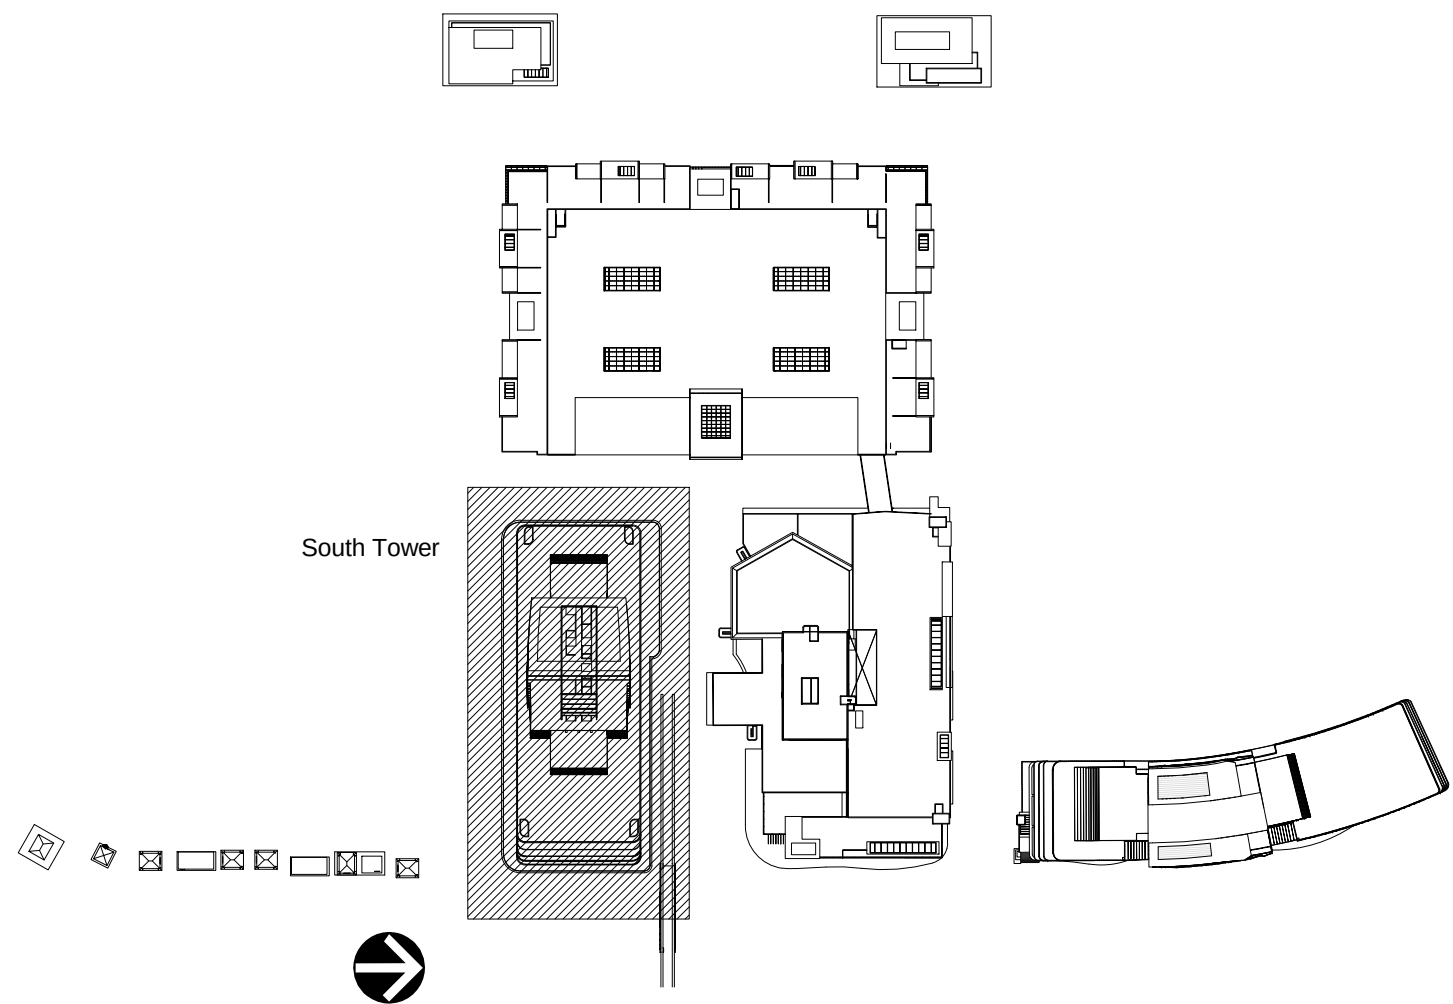

FOR DRC REVIEW ONLY - NOT FOR CONSTRUCTION



Developer:

TRR BAHIA MAR LLC

TRR BAHIA MAR LLC
1175 NE 125 Street, Suite 102
North Miami, FL 33161

Consultants:



1512 E. BROWARD BOULEVARD, SUITE 110
FORT LAUDERDALE, FLORIDA 33301 USA
TEL: 954.554.3330
L03000001

PLANNING • LANDSCAPE ARCHITECTURE • URBAN DESIGN • GRAPHIC DESIGN



NICHOLS
BROSCH
WURST
WOLFE
A ASSOCIATES, INC.
Architecture & Planning

161 Almeria Avenue Coral Gables, FL 33134
Tel: (305) 443-5206 Fax: (305) 446-2872
A/C 500880
Bruce Brosch
AR0007851



ID & DESIGN INTERNATIONAL

5100 N DIXIE HWY, OAKLAND FL 33334
PHONE: 954-566-2528



FURN ENGINEERING SERVICES, P.A.
CIVIL ENGINEERS

241 COMMERCIAL BLVD.
LAUDERDALE BEACH, FL 33308
PHONE: 954-522-1004 FAX: 954-522-7630



5200 NW 3RD AVENUE SUITE 109
FT. LAUDERDALE, FL 33309-6343
PHONE: 954-535-5100 FAX: 954-739-2247

Rev:	Date:	Description:	By:
1	9/23/15	DRC COMMENTS #1	RD
2	3/31/16	CITY COMMISSION RESUBMITTAL	RD

Sheet Title:




SOUTH TOWER
2800-2900 LEVEL FLOOR
PLAN

Date:	06/12/2015	Project #:	14036
Drawn:		Scale:	AS SHOWN
Approved By:			

Sheet Number:

A4.9

C:\Users\rdajer\Documents\Revit Local Files\BAHIA MAR PHASE 2_rtdajer.rvt
4/4/2016 9:54:43 AM

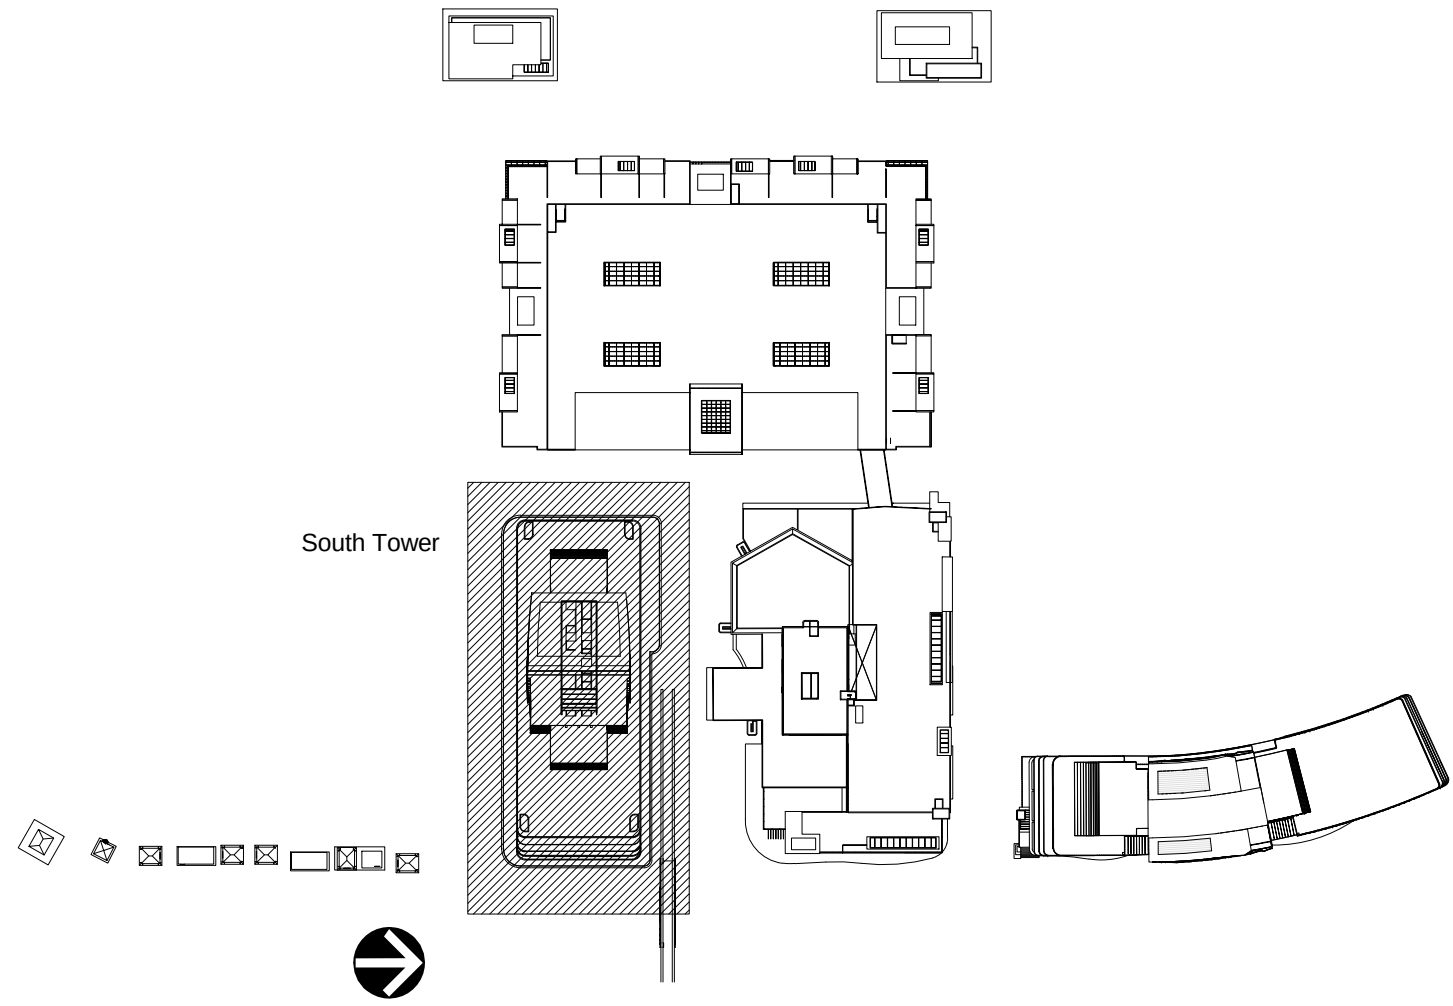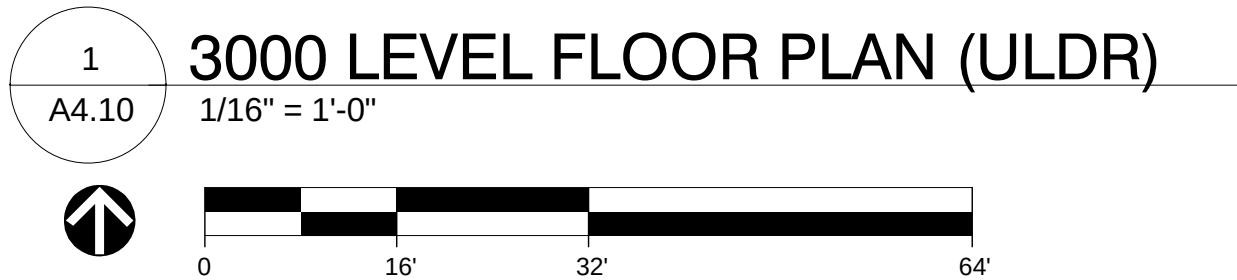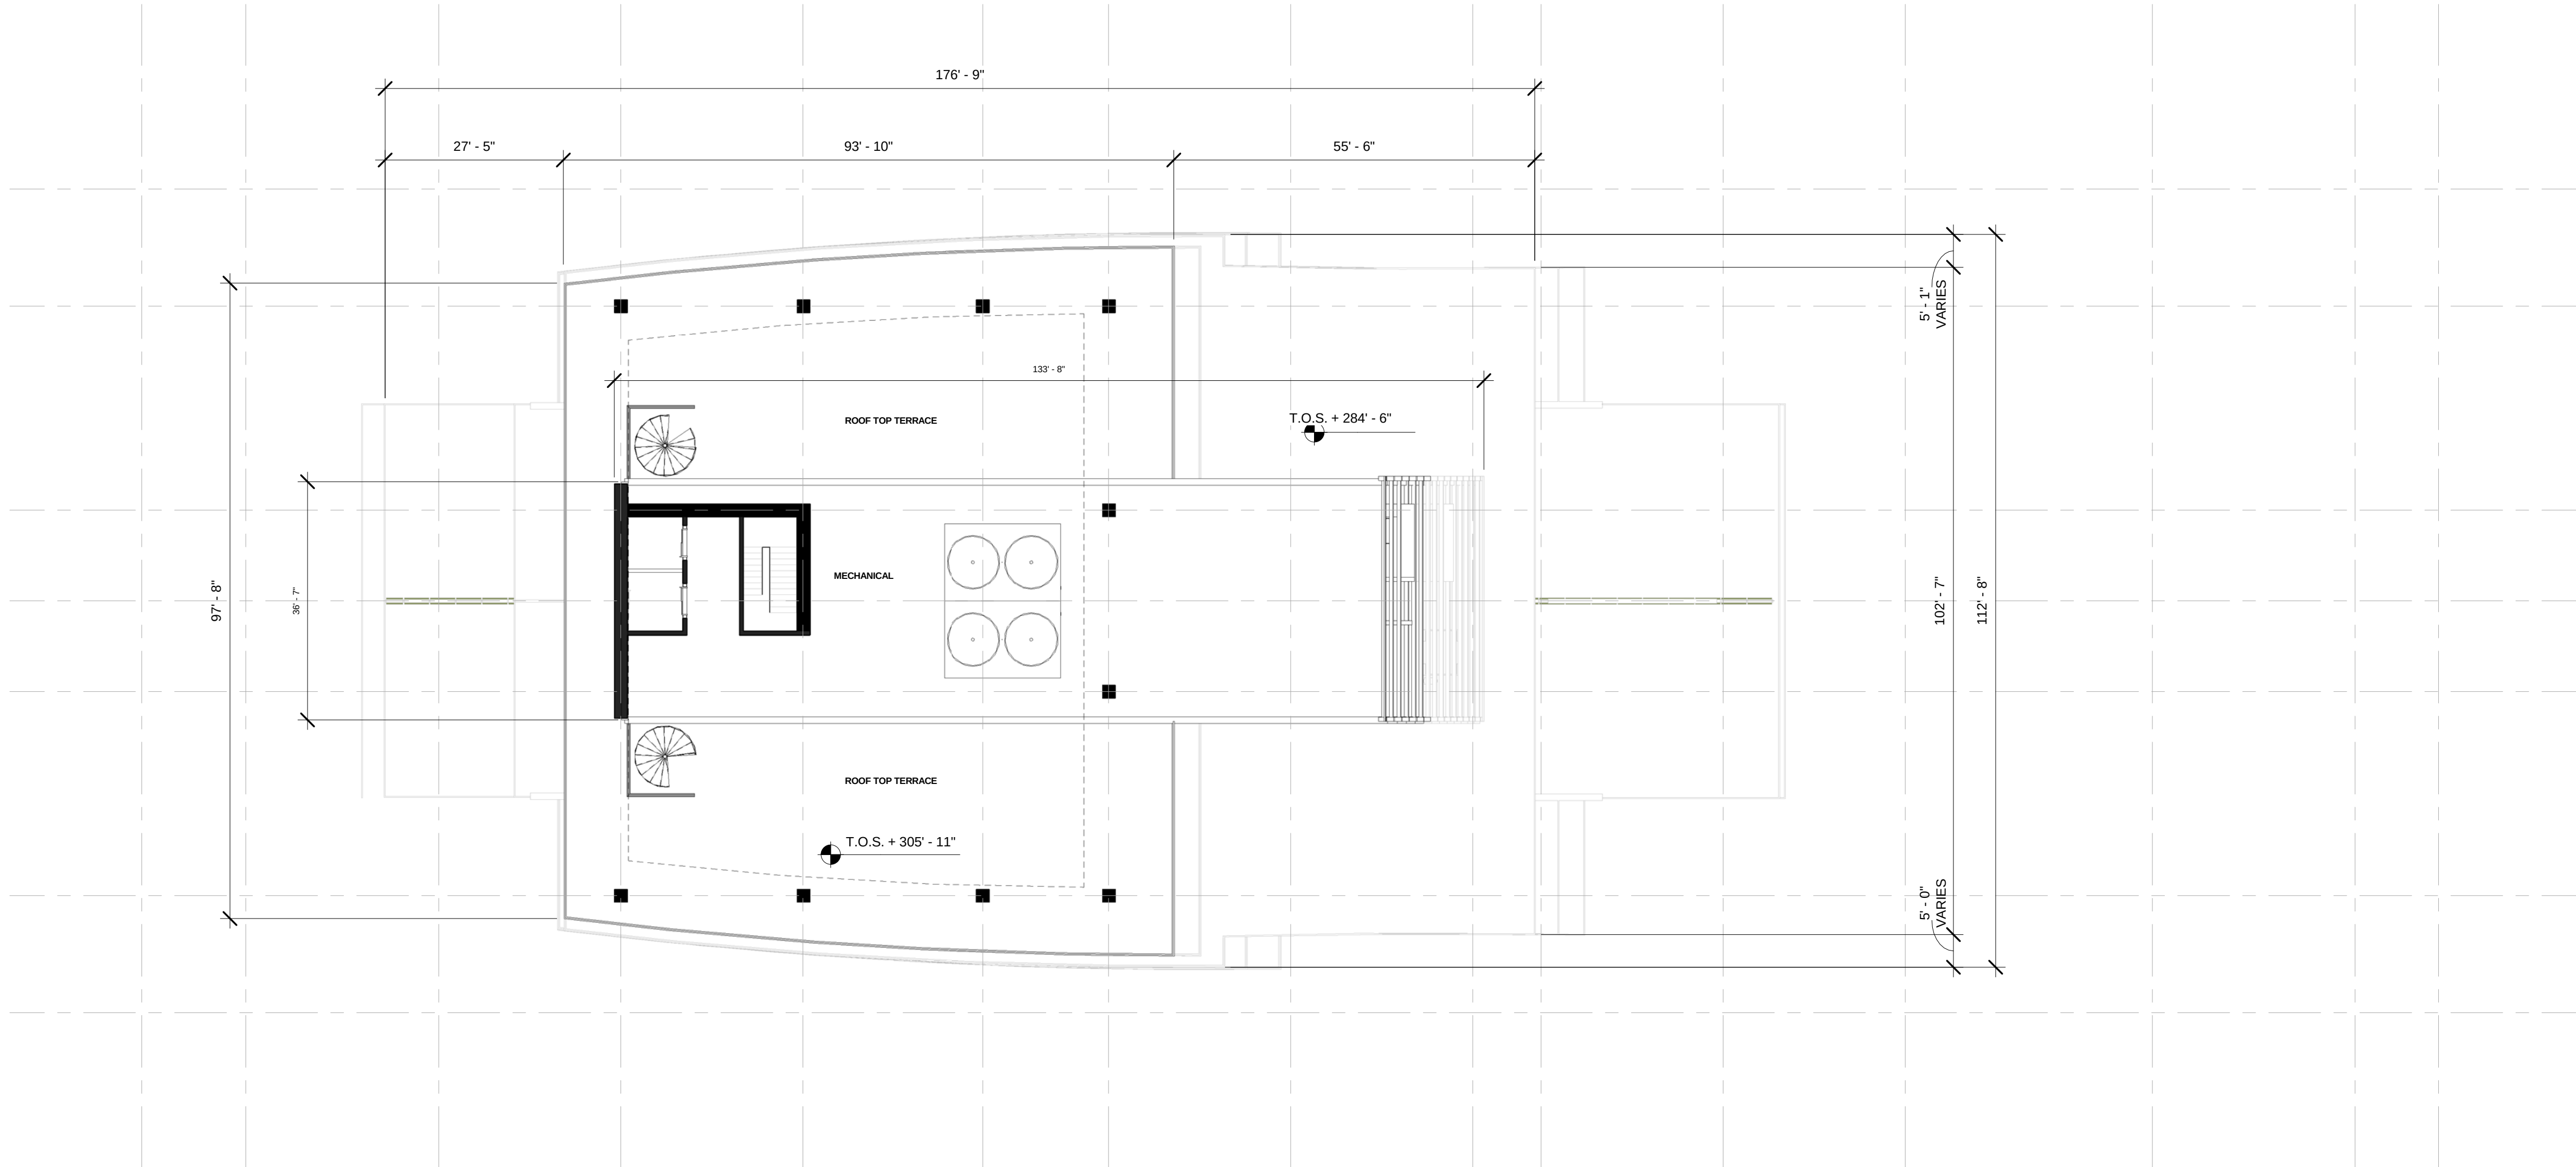

Rev:	Date:	Description:	By:
1	9/23/15	DRC COMMENTS #1	RD
2	3/31/16	CITY COMMISSION RESUBMITTAL	RD

Sheet Title:

SOUTH TOWER

3000 LEVEL FLOOR PLAN (ULDR)

Date:	06/12/2015	Project #:	14036
Drawn:		Scale:	AS SHOWN
Approved By:			

Sheet Number:

A4.10



Developer:

TRR BAHIA MAR LLC

TRR BAHIA MAR LLC
1175 NE 125 Street, Suite 102
North Miami, FL 33161

Consultants:

EDSA

1512 E. BROWARD BOULEVARD, SUITE 110
FORT LAUDERDALE, FLORIDA 33301 USA
TEL: 954.554.3330
L03000001

PLANNING • LANDSCAPE ARCHITECTURE • URBAN DESIGN • GRAPHIC DESIGN

NICHOLS BROSCH WURST WOLFE
A ASSOCIATES, INC.
Architecture & Planning

161 Almeria Avenue Coral Gables, FL 33134
Tel: (305) 443-5206 Fax: (305) 446-2872
A/C 500880
Bruce Brosch
AR0007851

iddi ID & DESIGN INTERNATIONAL

5100 N DIXIE HWY, OAKLAND FL 33334
PHONE: 954-566-2525




FES
TURN ENGINEERING SERVICES, P.A.
CIVIL ENGINEERS

241 COMMERCIAL BLVD.
LAUDERDALE BEACH, FL 33308
PHONE: 954-522-1004 FAX: 954-522-7630

Kimley»Horn

5200 NW 3RD AVENUE SUITE 109
FT. LAUDERDALE, FL 33309-6343
PHONE: 954-535-5100 FAX: 954-739-2247

C:\Users\rdajer\Documents\Revit Local Files\BAHIA MAR PHASE 2_r\dajer.rvt
4/4/2016 9:55:01 AM

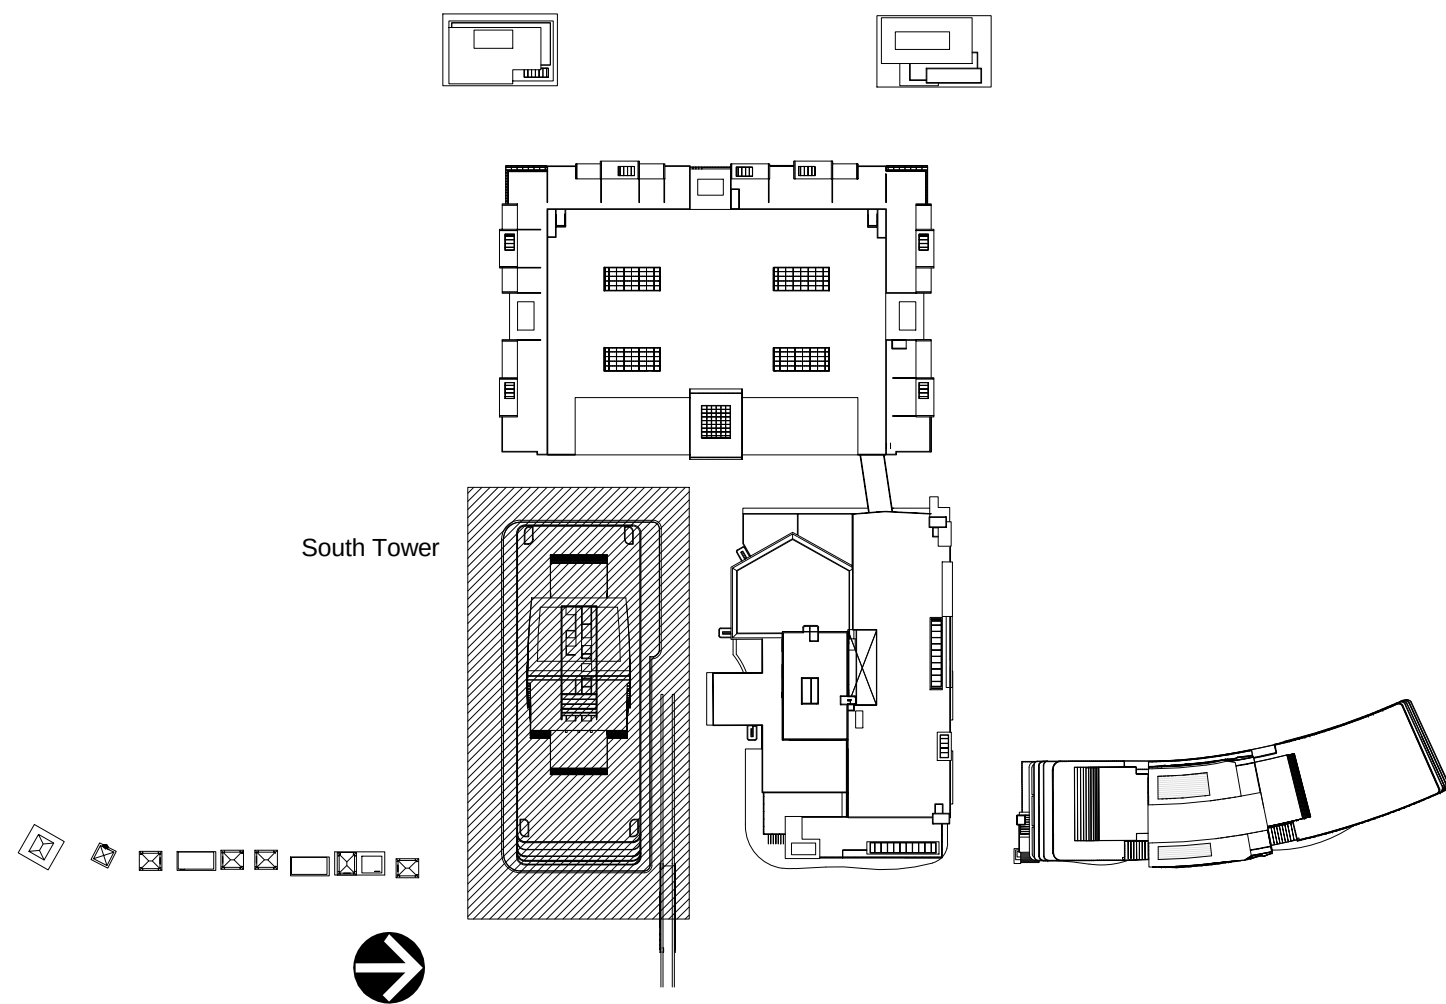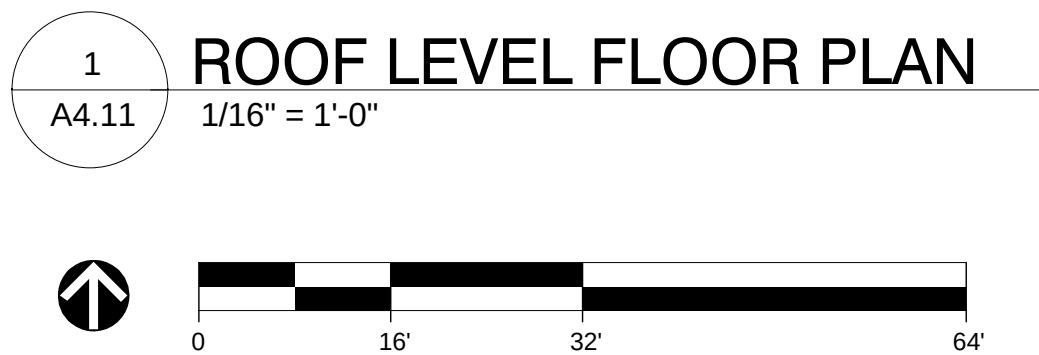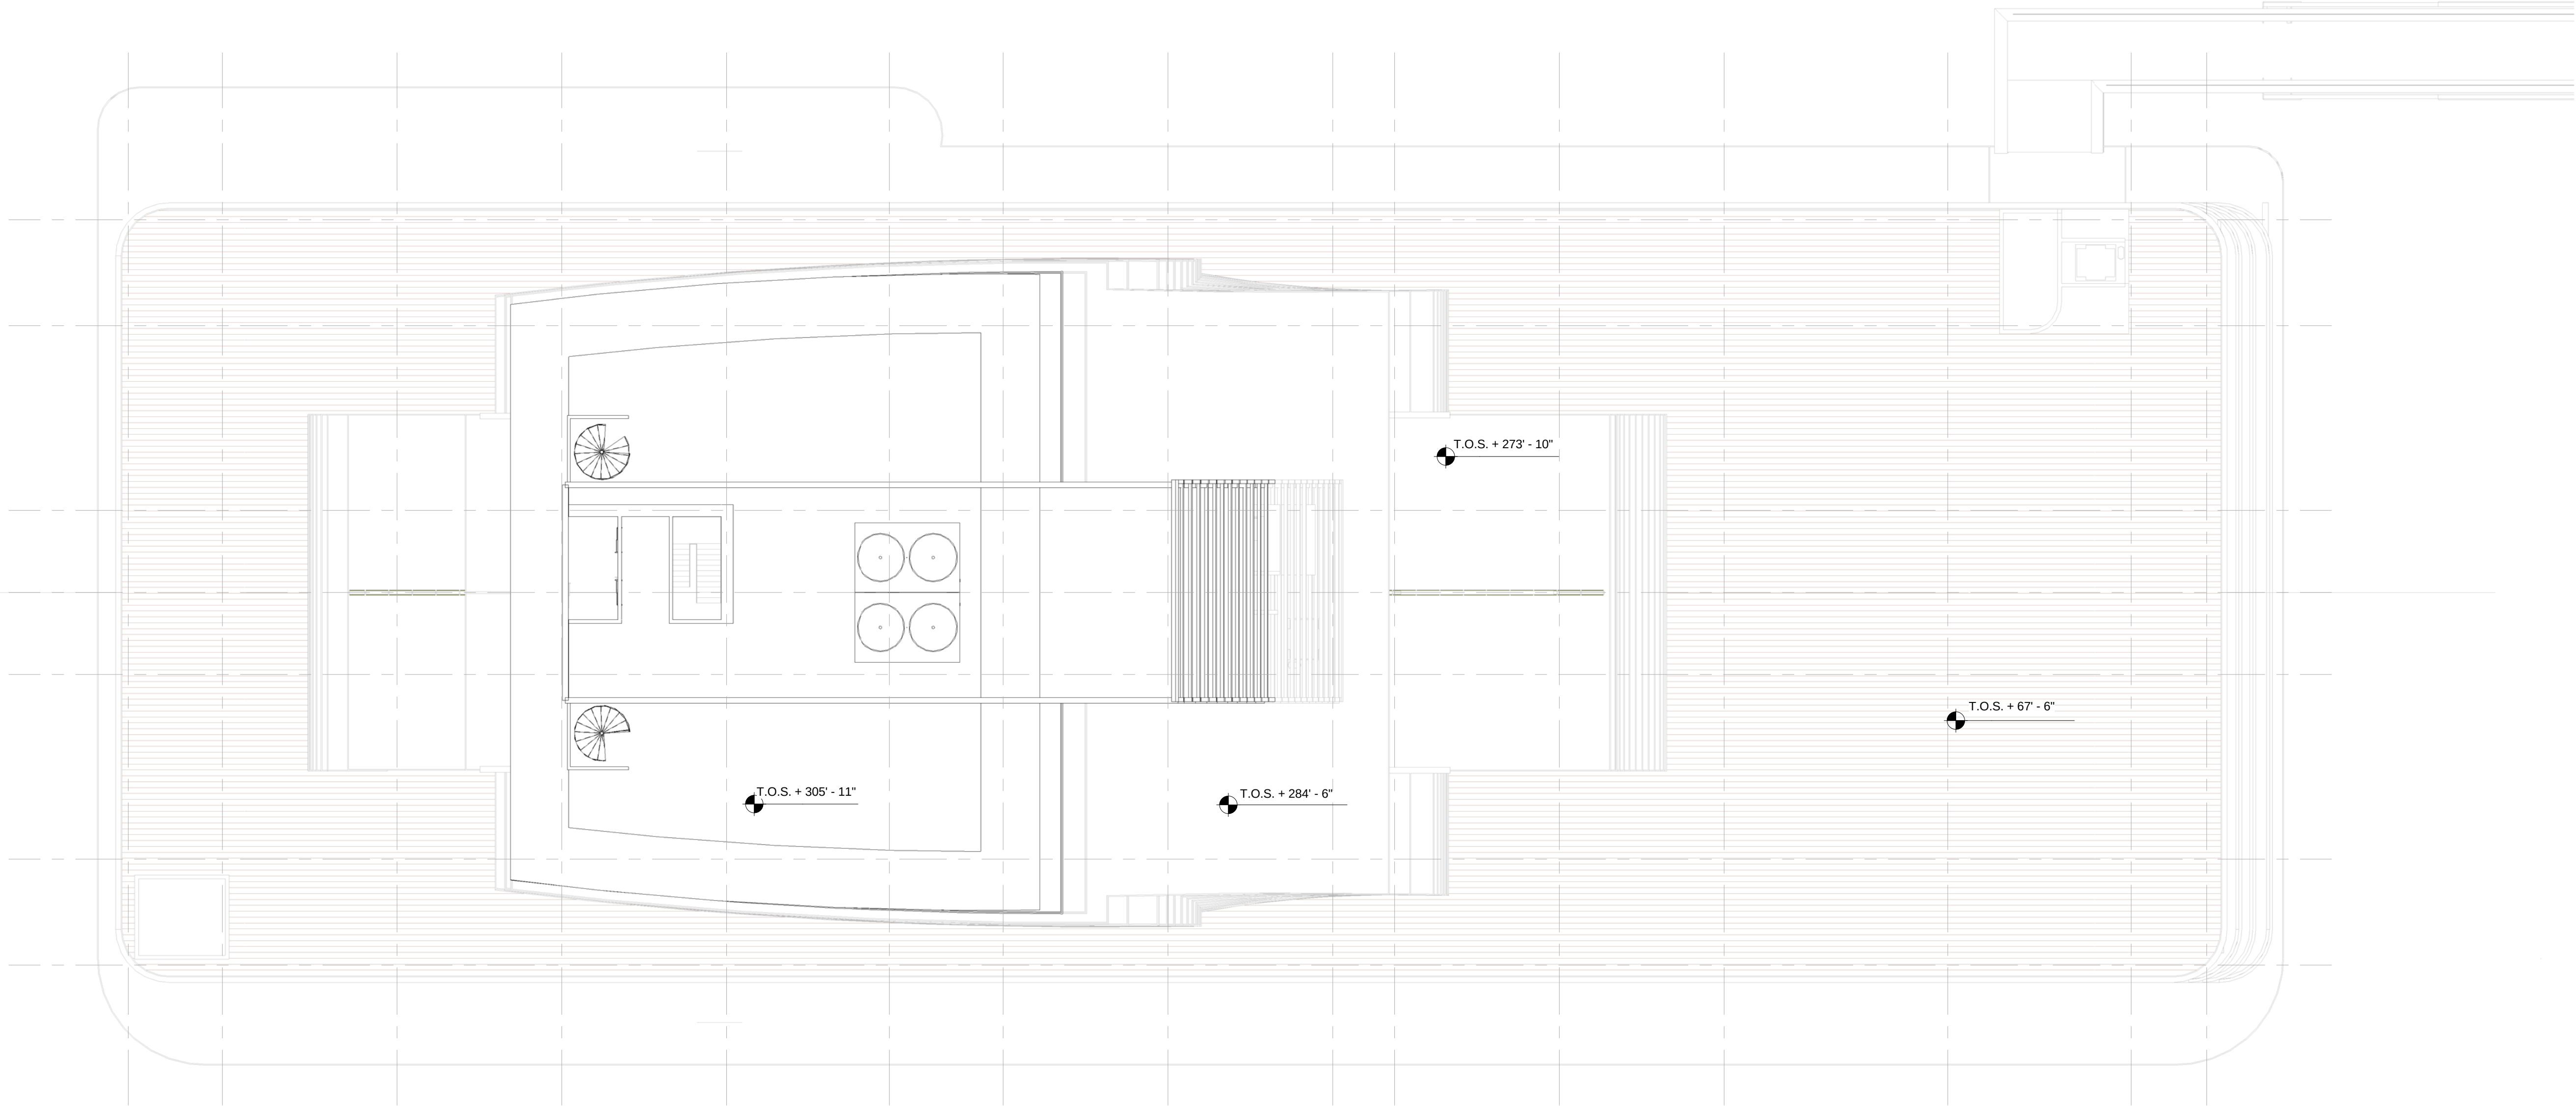

FOR DRC REVIEW ONLY - NOT FOR CONSTRUCTION



Developer:

TRR BAHIA MAR LLC

TRR BAHIA MAR LLC
1175 NE 125 Street, Suite 102
North Miami, FL 33161

Consultants:



1512 E. BROWARD BOULEVARD, SUITE 110
FORT LAUDERDALE, FLORIDA 33301 USA
TEL: 954.554.3330
L00000001

PLANNING • LANDSCAPE ARCHITECTURE • URBAN DESIGN • GRAPHIC DESIGN



**NICHOLS
BROSCH
WURST
WOLFE**
A ASSOCIATES, INC.
Architecture & Planning

161 Almeria Avenue Coral Gables, FL 33134
Tel: (305) 443-5206 Fax: (305) 446-2872
A/C 500880
Bruce Brosch
AR0007851



ID & DESIGN INTERNATIONAL

5100 N DIXIE HWY, OAKLAND FL 33304
PHONE: 954-566-2828



FES
FURN ENGINEERING SERVICES, P.A.
CIVIL ENGINEERS

241 COMMERCIAL BLVD.
LAUDERDALE BEACH, FL 33308
PHONE: 954-522-1004 FAX: 954-522-7630



5200 NW 3RD AVENUE SUITE 109
FT. LAUDERDALE, FL 33309-6343
PHONE: 954-535-5100 FAX: 954-739-2247

Rev:	Date:	Description:	By:
1	9/23/15	DRC COMMENTS #1	RD
2	3/31/16	CITY COMMISSION RESUBMITTAL	RD

Sheet Title:


**SOUTH TOWER
ROOF LEVEL PLAN**

Date:	06/12/2015	Project #:	14036
Drawn:		Scale:	AS SHOWN
Approved By:			

Sheet Number:



A4.11

C:\Users\rdajer\Documents\Revit Local Files\BAHIA MAR PHASE 2_rtdajer.rvt
4/4/2016 9:55:54 AM

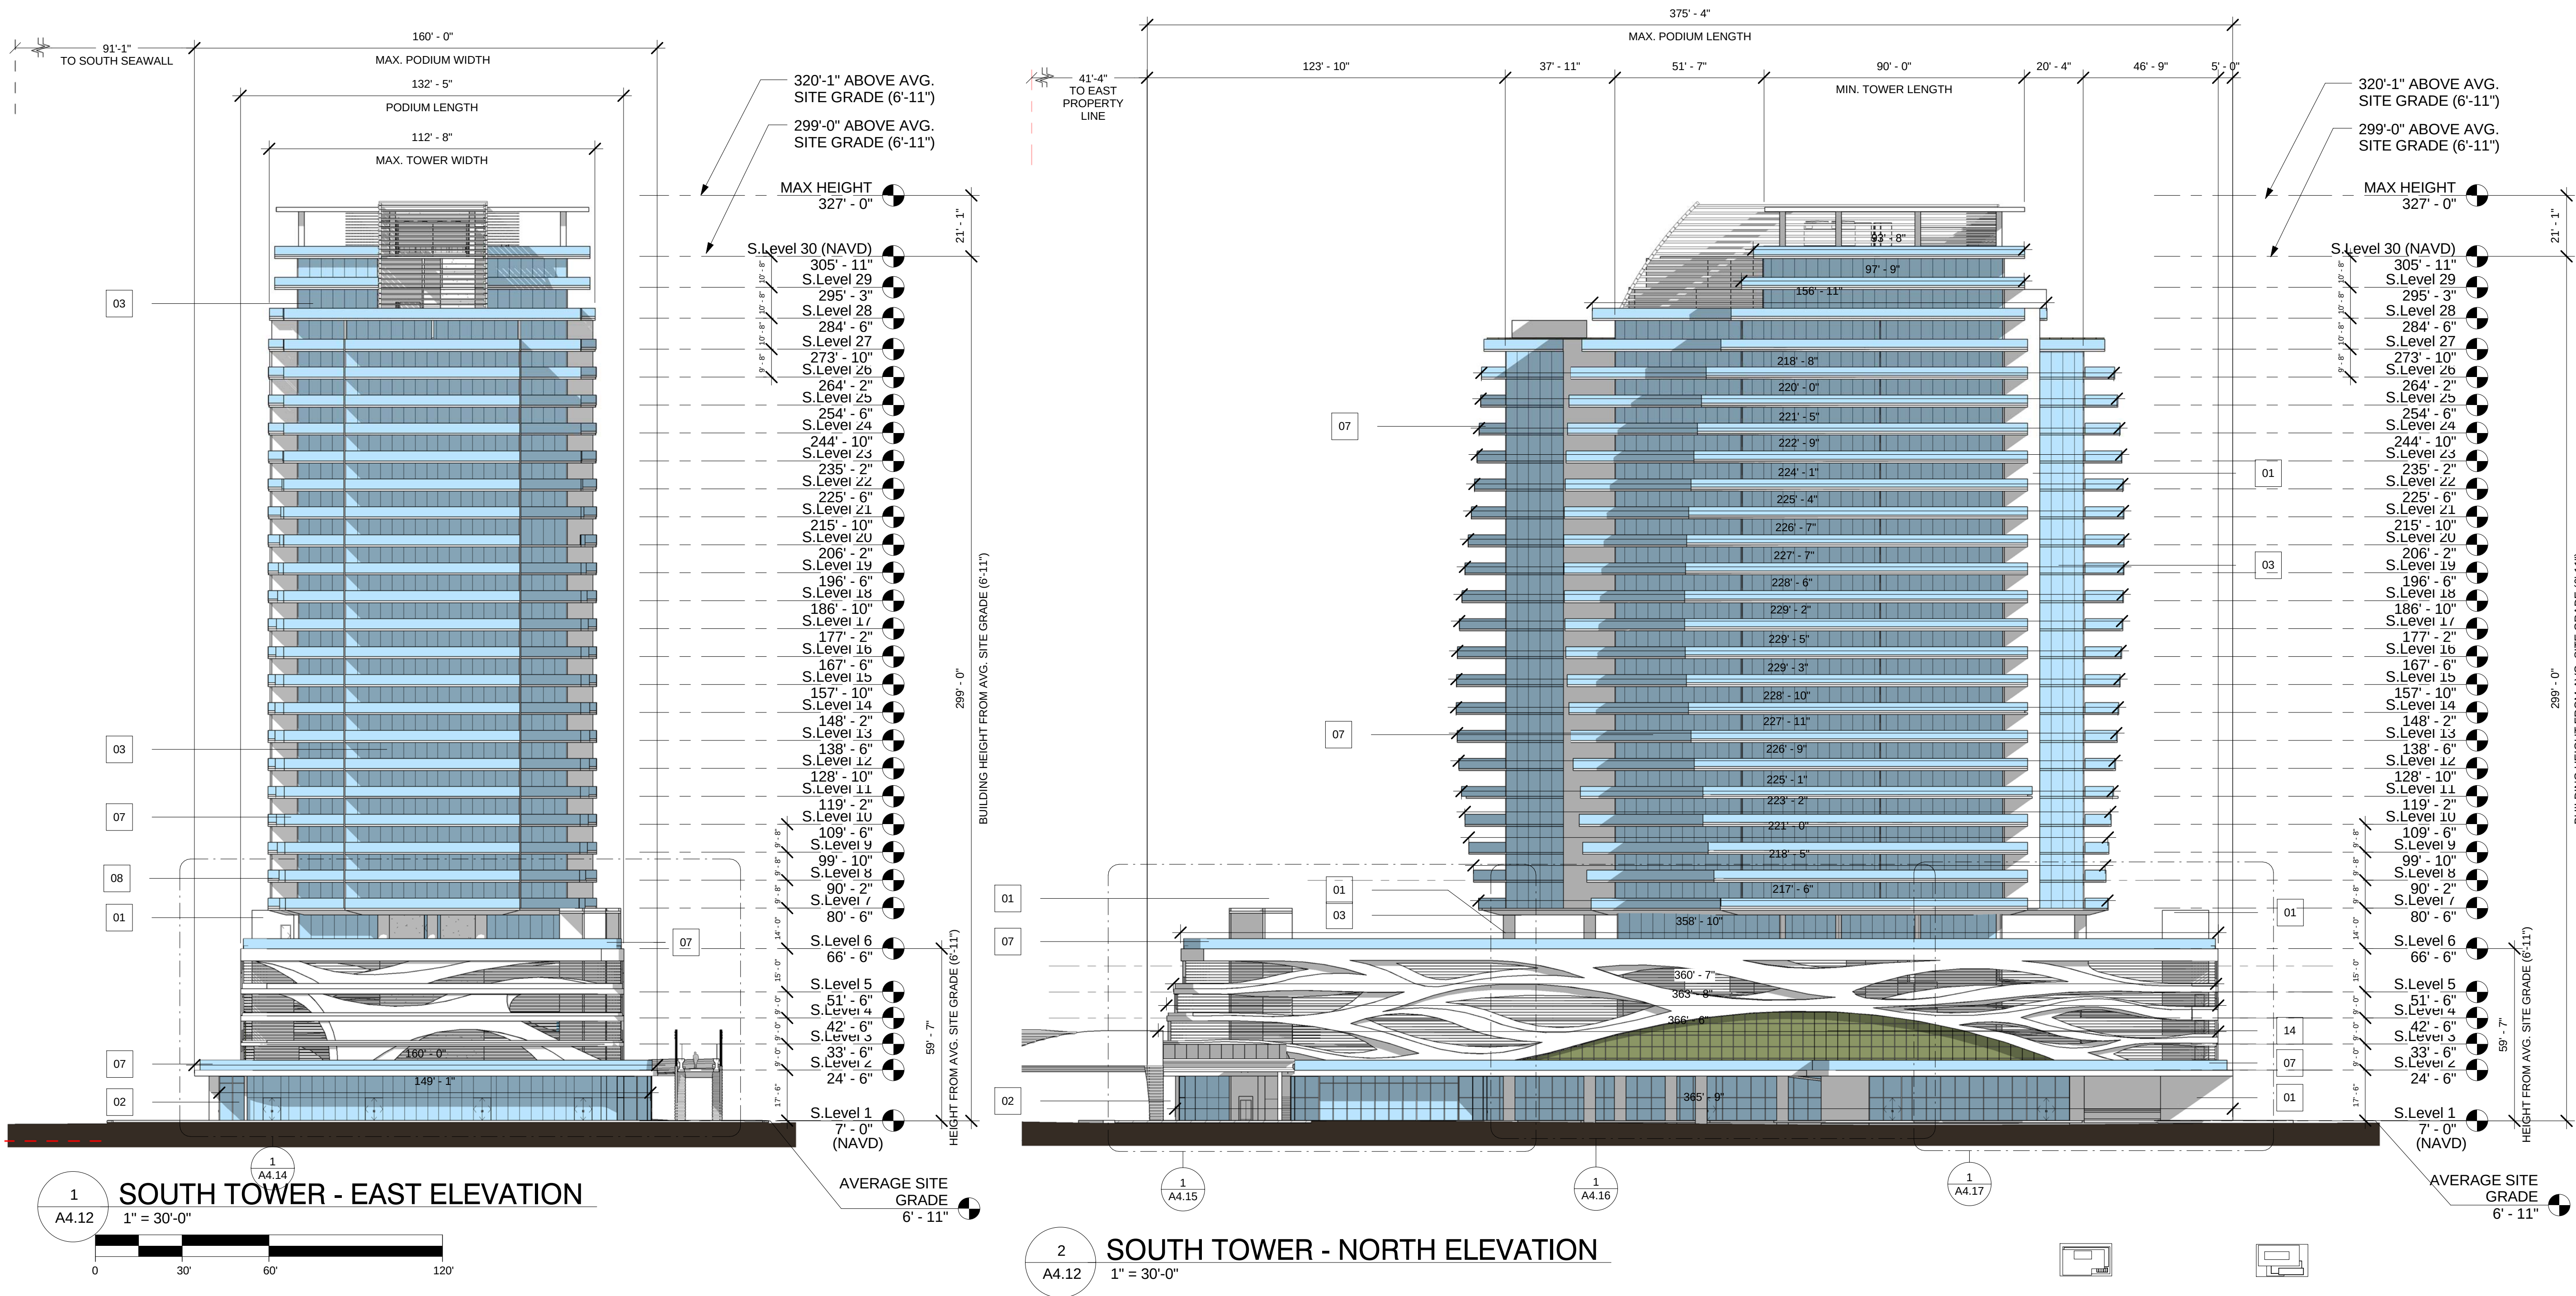

MATERIAL LEGEND	
Key Value	Keynote Text
01	CMU/CONCRETE SUBSTRATE W/SMOOTH STUCCO FINISH.
02	ALUMINUM STOREFRONT ASSEMBLY W/CLEAR GLASS LOW-E GLASS.
03	ALUMINUM WINDOW WALL ASSEMBLY W/KYNAR FINISH.
04	ALUMINUM LOUVER SCREEN.

MATERIAL LEGEND	
Key Value	Keynote Text
06	ALUMINUM COMPOSITE MATERIAL BUILDING PANEL SYSTEM.
07	ALUMINUM AND GLASS RAILING.
08	ALUMINUM AND GLASS RAILING ON CONCRETE CURB W/ STUCCO FINISH.
14	GREEN WALL SYSTEM.

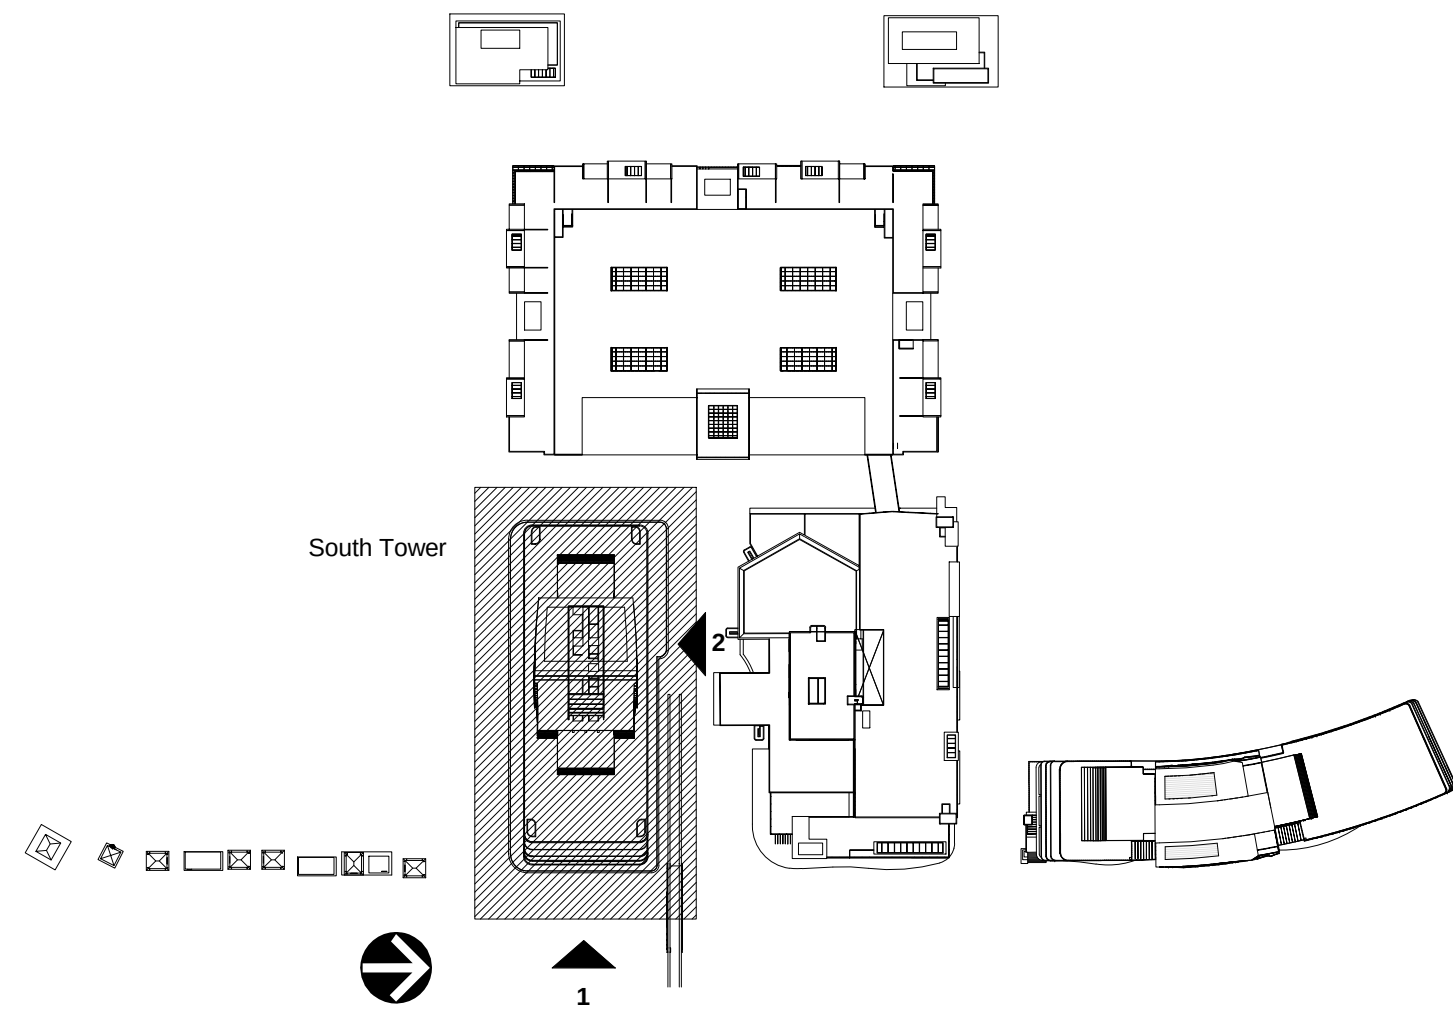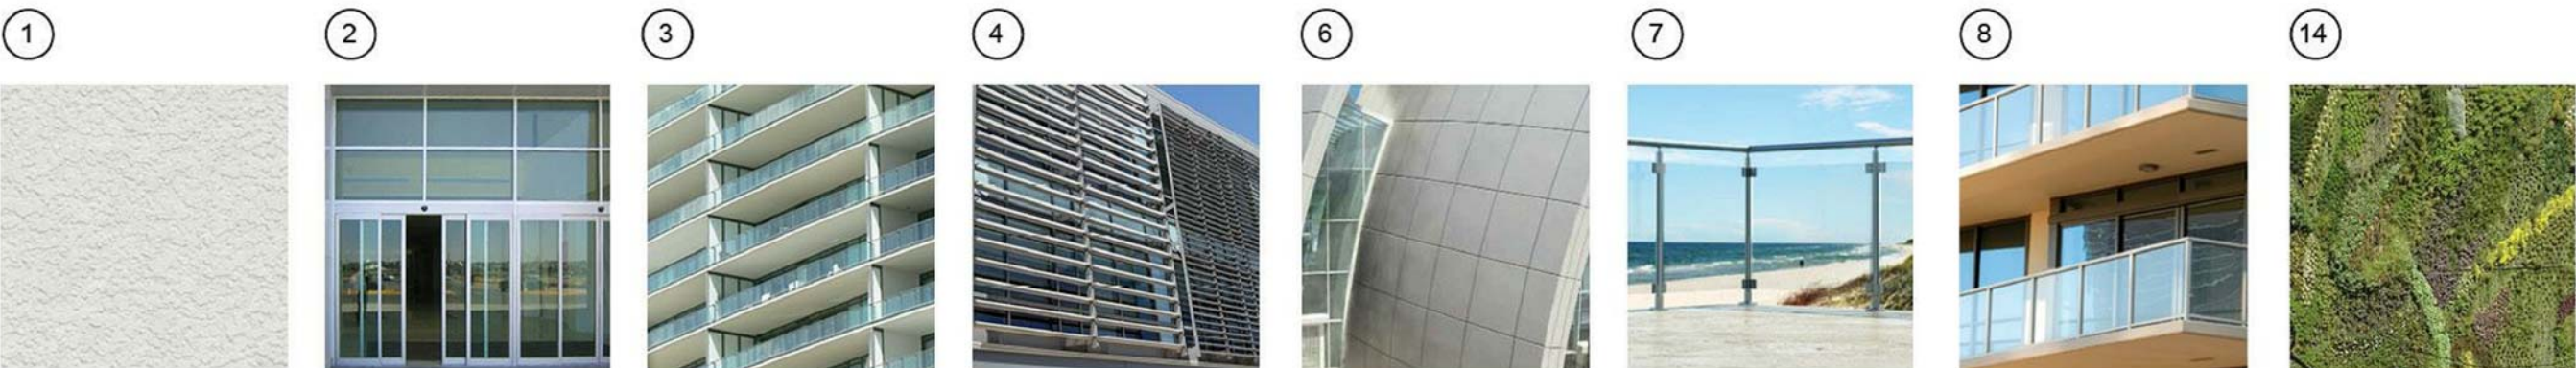

FOR DRC REVIEW ONLY - NOT FOR CONSTRUCTION

Developer:


TRR BAHIA MAR LLC

TRR BAHIA MAR LLC
1175 NE 125 Street, Suite 102
North Miami, FL 33161

Consultants:



PLANNING • LANDSCAPE ARCHITECTURE • URBAN DESIGN • GRAPHIC DESIGN

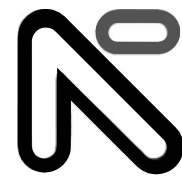

NICHOLS
BROSCH
WURST
WOLFE
A ASSOCIATES, INC.
Architecture & Planning

161 Almeria Avenue Coral Gables, FL 33134
Tel: (305) 443-5206 Fax: (305) 446-2872
A/C 500880
Bruce Brosch
AR0007851



ID & DESIGN INTERNATIONAL



FES
FURN ENGINEERING SERVICES, P.A.
CIVIL ENGINEERS

241 COMMERCIAL BLVD.
LAUDERDALE, FL 33308
PHONE: 954-522-1004 FAX: 954-522-7630



5200 NW 3RD AVENUE, SUITE 109
FT. LAUDERDALE, FL 33309-6343
PHONE: 954-535-5100 FAX: 954-739-2247

Rev.	Date:	Description:	By:
1	9/23/15	DRC COMMENTS #1	RD
2	3/31/16	CITY COMMISSION RESUBMITTAL	RD

Sheet Title:


**SOUTH TOWER
EAST & NORTH
ELEVATION**

Date:	06/12/2015	Project #:	14036
Drawn:		Scale:	AS SHOWN
Approved By:			


Sheet Number:

A4.12



C:\Users\rdajer\Documents\Revit Local Files\BAHIA MAR PHASE 2_r\dajer.rvt
4/4/2016 9:56:52 AM

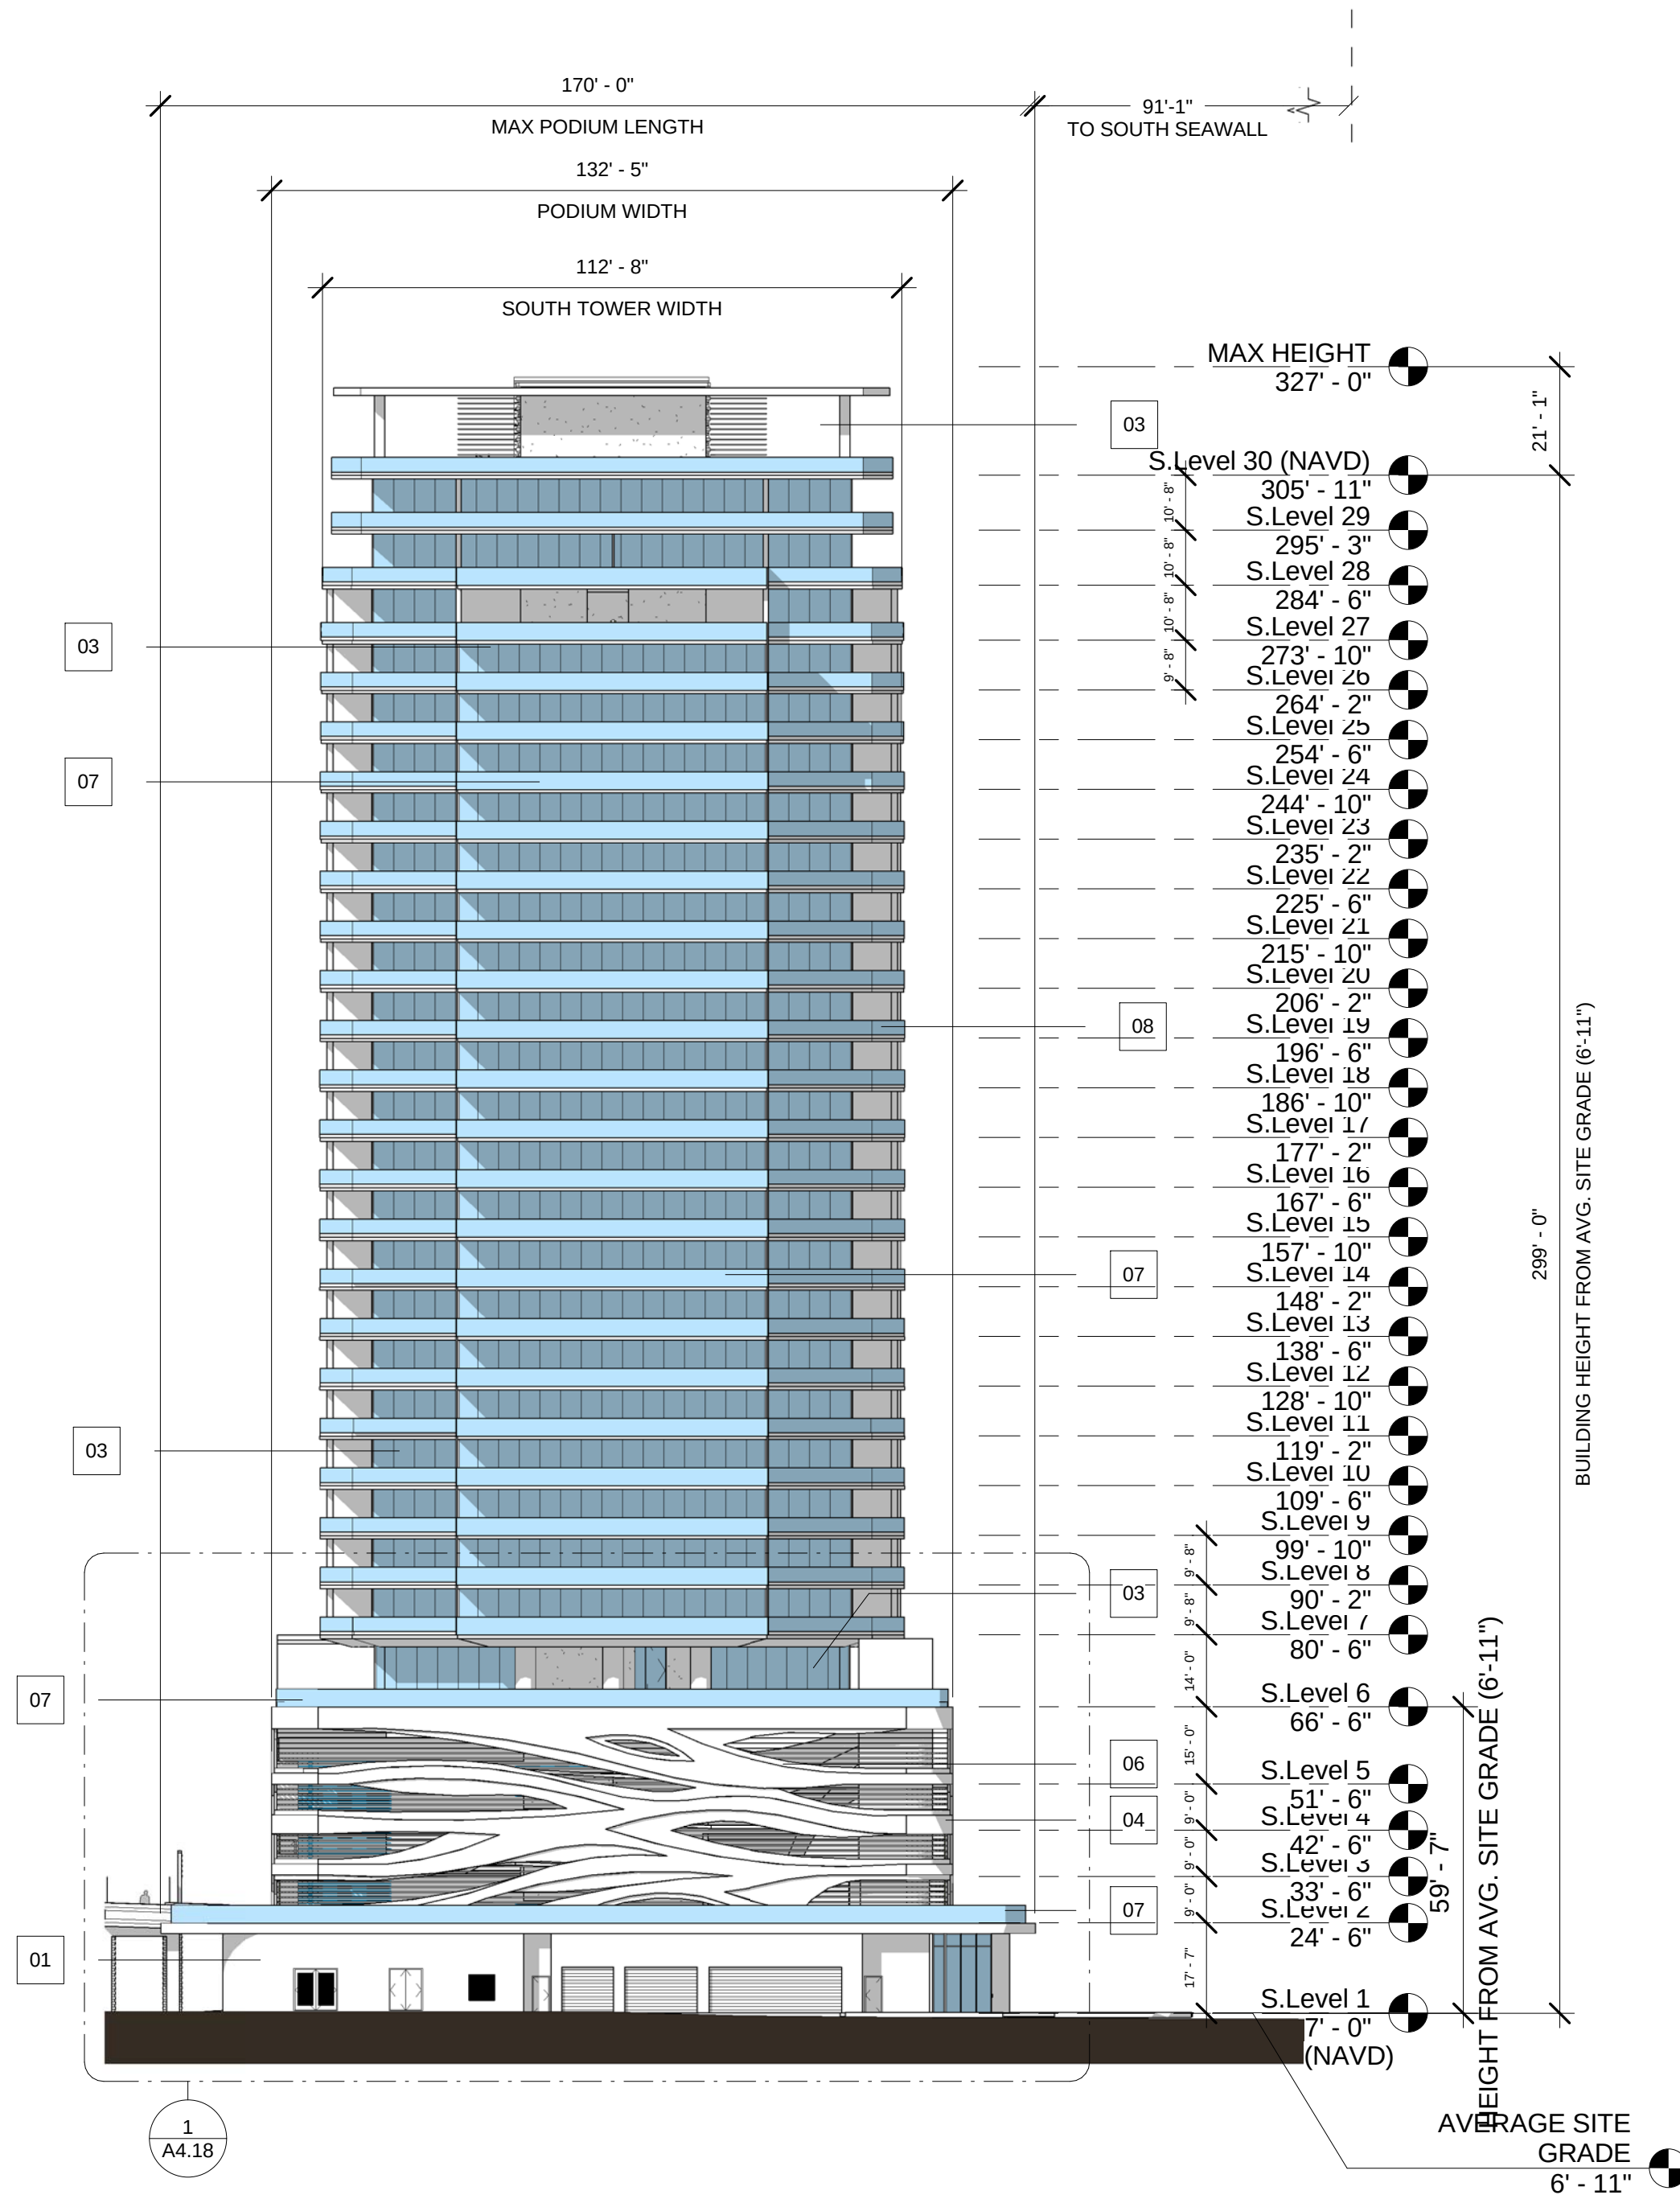

1 SOUTH TOWER - WEST ELEVATION

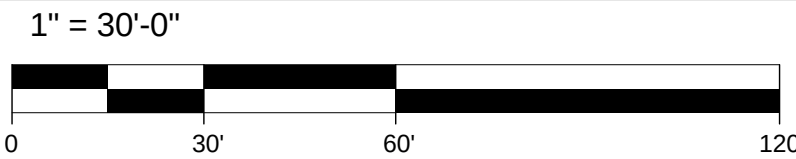


MATERIAL LEGEND	
Key Value	Keynote Text
01	CMU/CONCRETE SUBSTRATE W/SMOOTH STUCCO FINISH.
02	ALUMINUM STOREFRONT ASSEMBLY W/CLEAR GLASS LOW-E GLASS.
03	ALUMINUM WINDOW WALL ASSEMBLY W/KYNAR FINISH.
04	ALUMINUM LOUVER SCREEN.

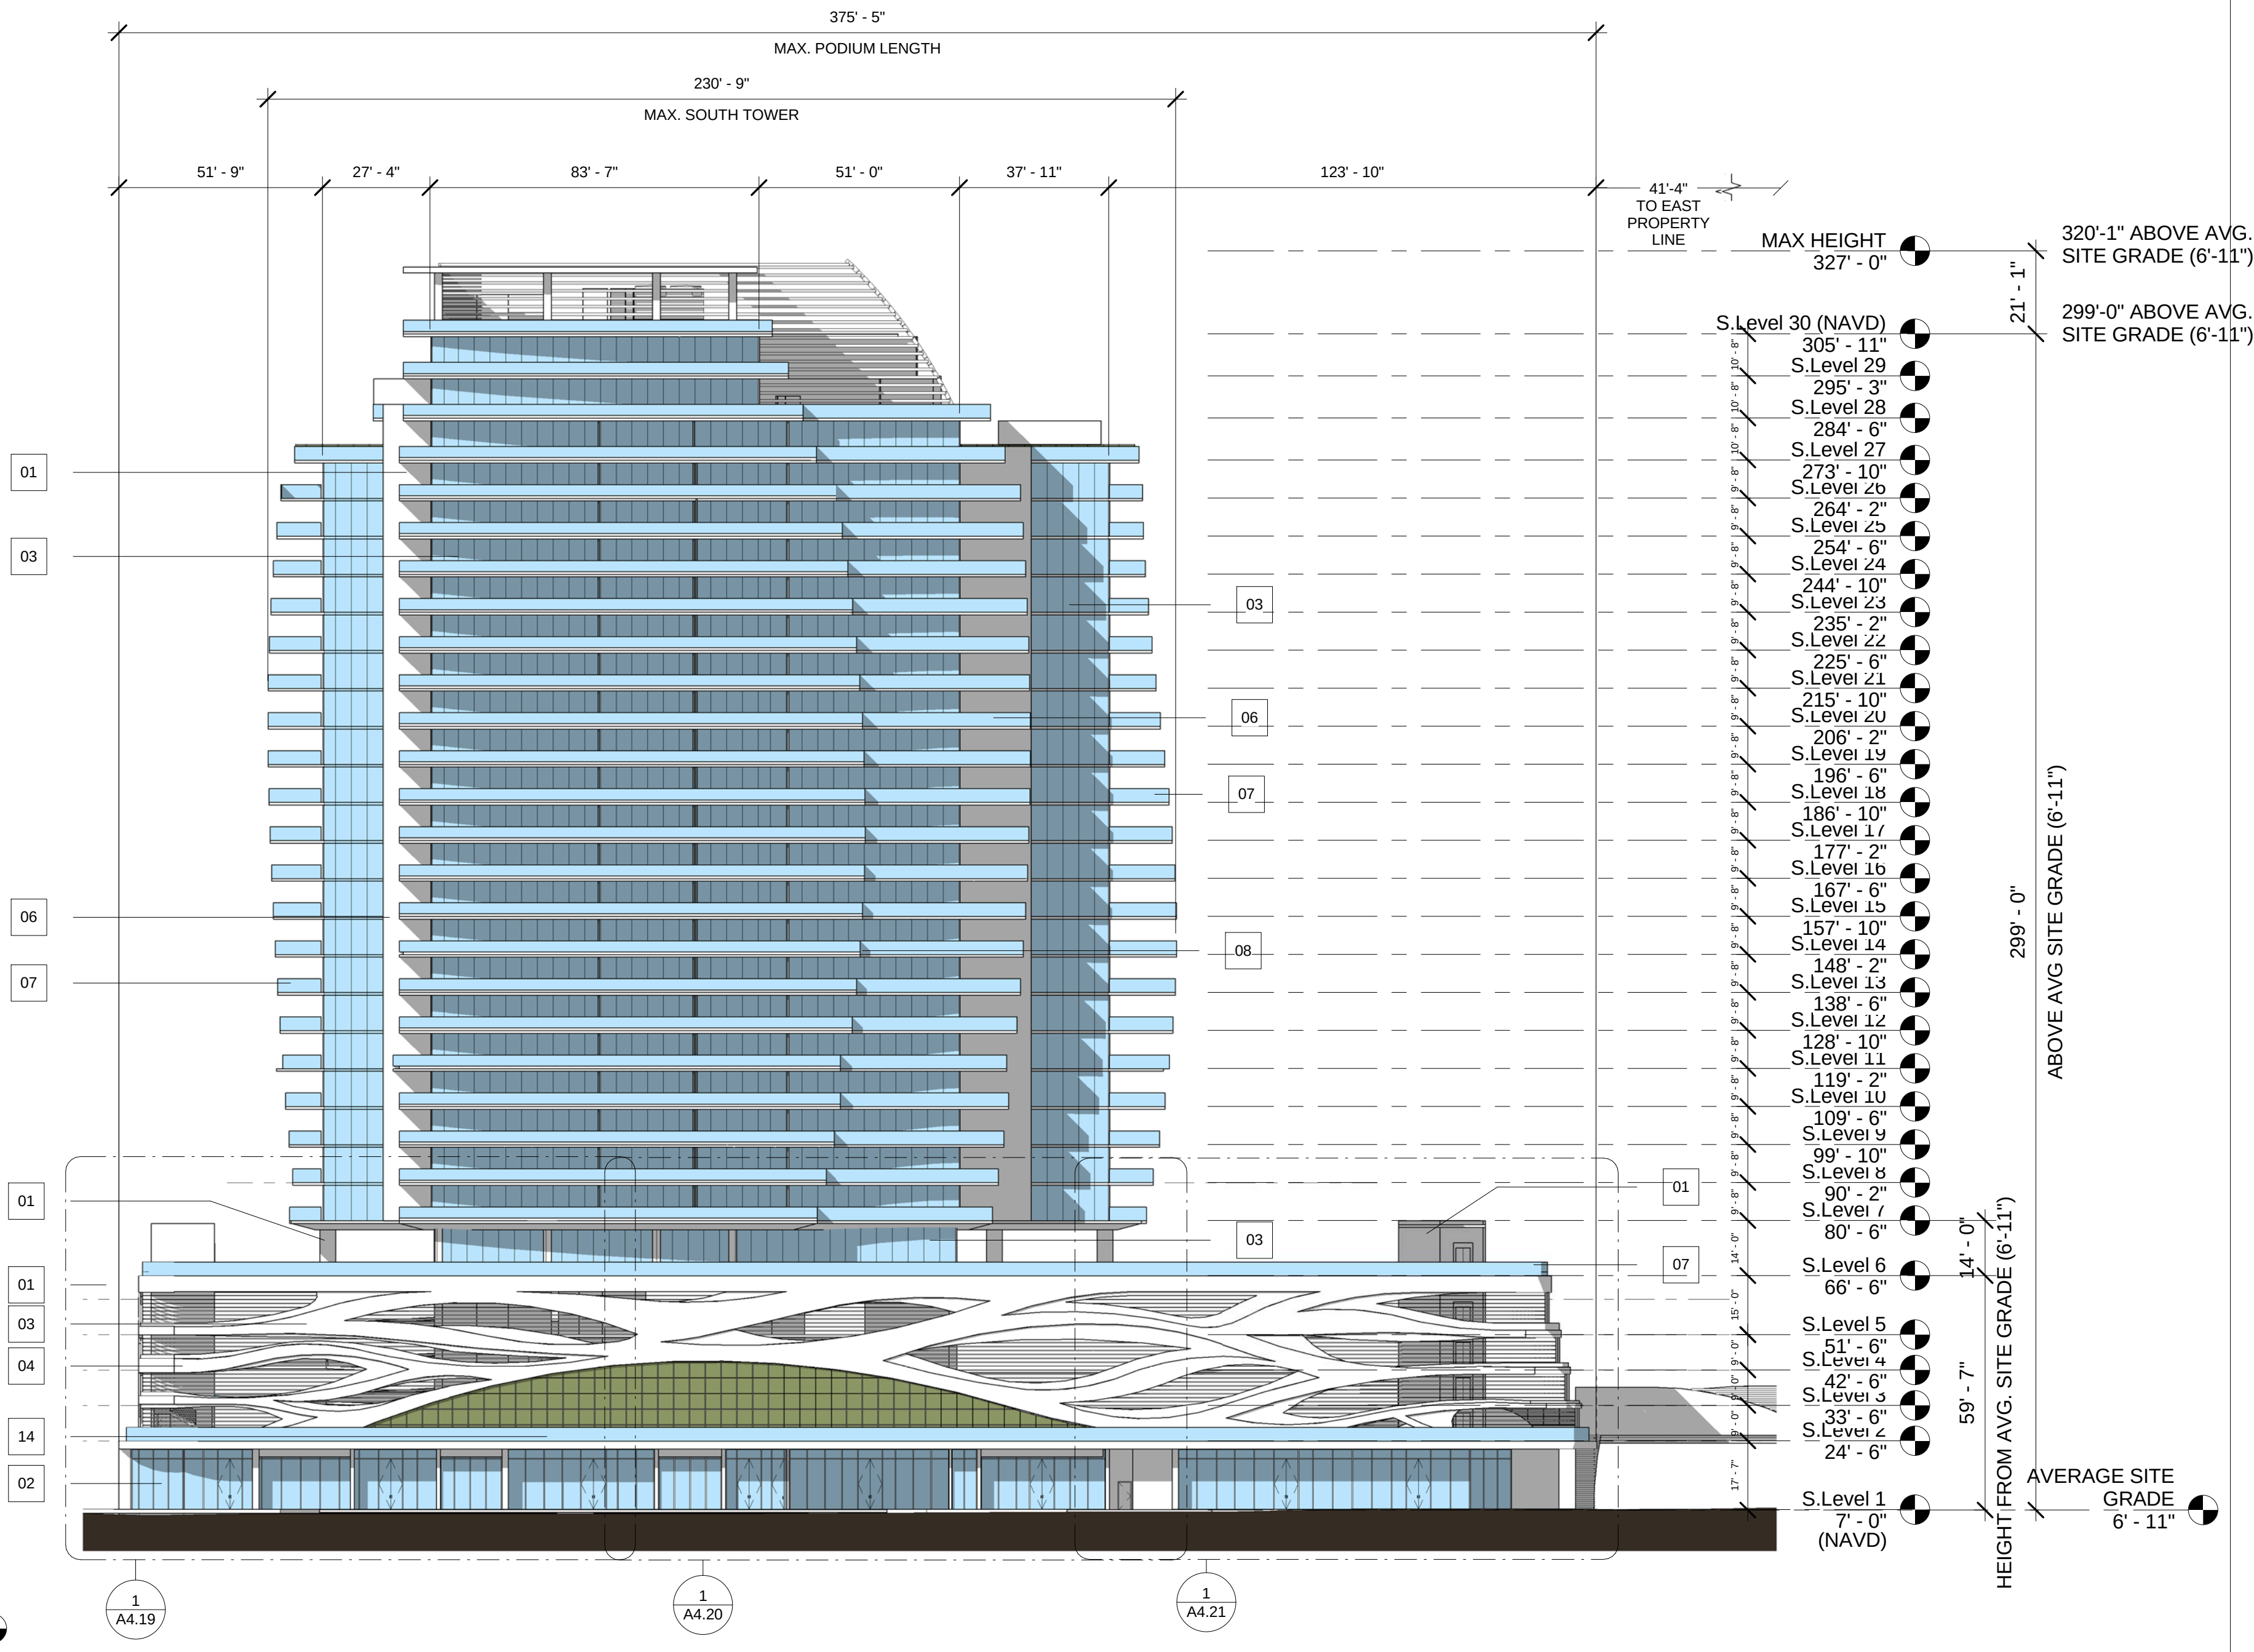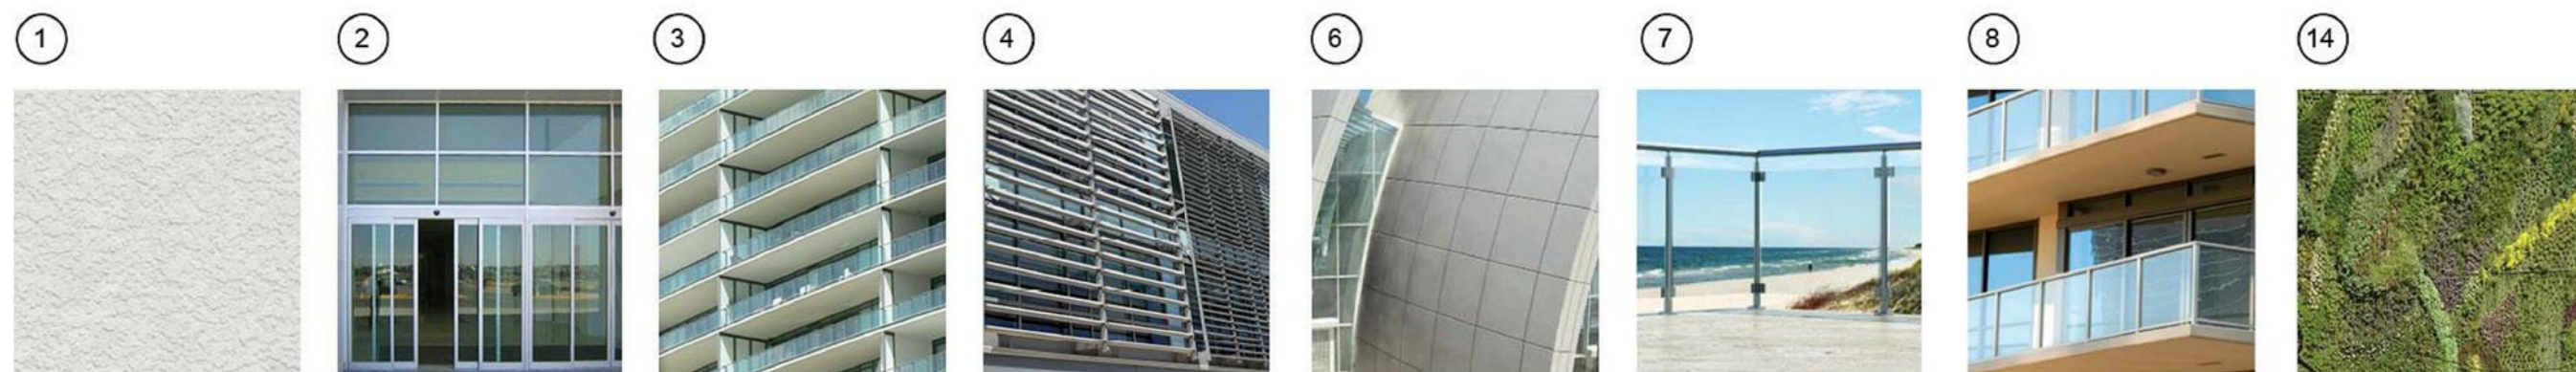

2 SOUTH TOWER - SOUTH ELEVATION



MATERIAL LEGEND	
Key Value	Keynote Text
06	ALUMINUM COMPOSITE MATERIAL BUILDING PANEL SYSTEM.
07	ALUMINUM AND GLASS RAILING.
08	ALUMINUM AND GLASS RAILING ON CONCRETE CURB W/ STUCCO FINISH.
14	GREEN WALL SYSTEM.

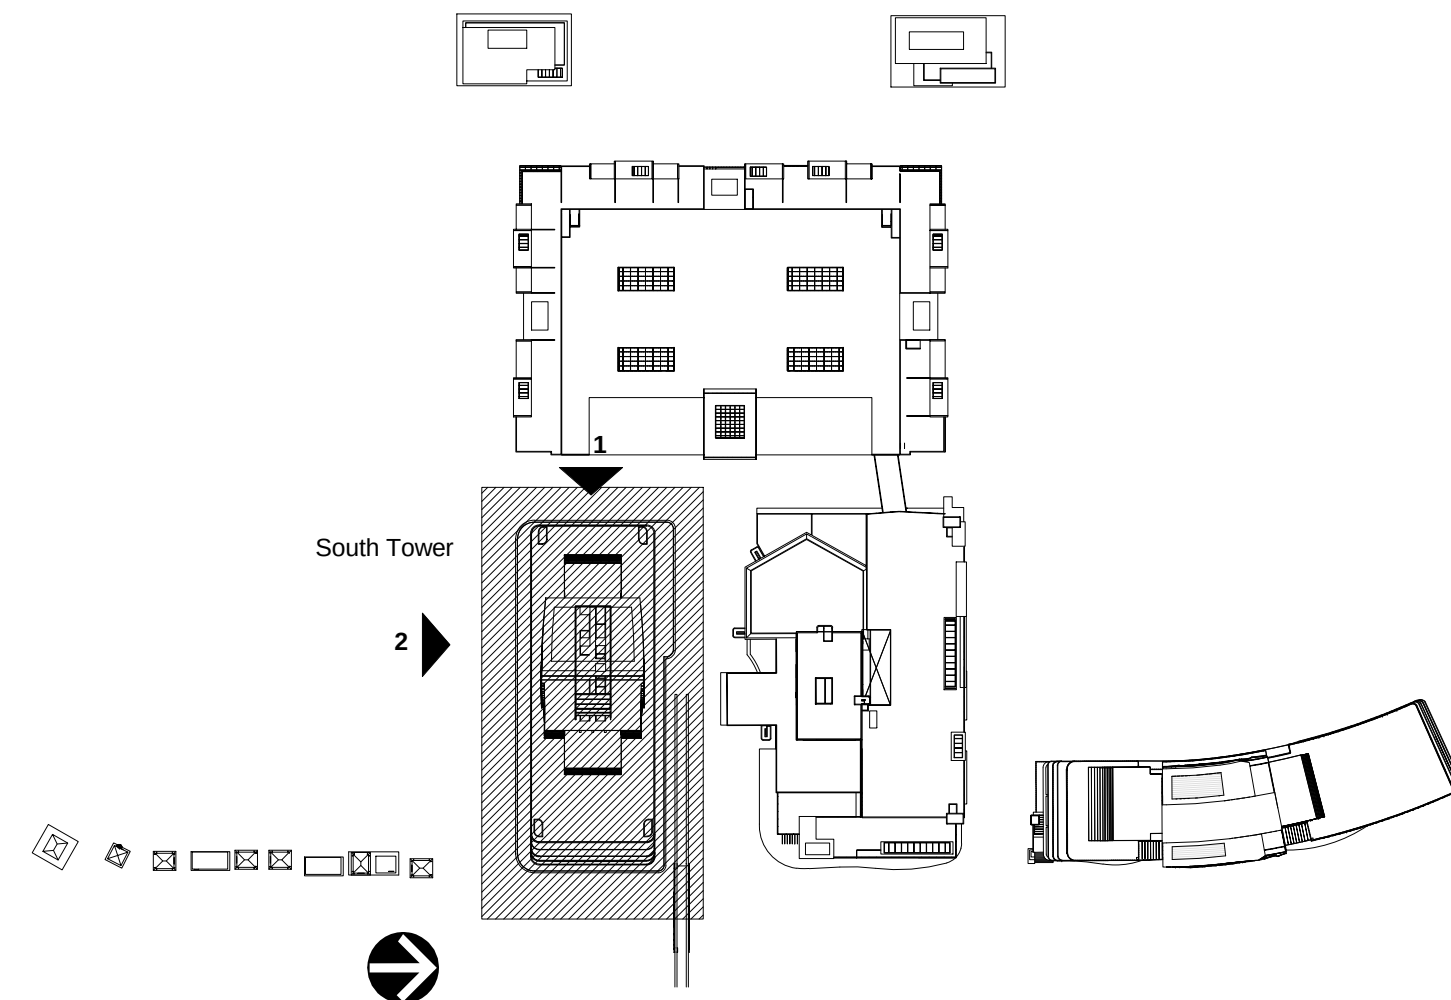

FOR DRC REVIEW ONLY - NOT FOR CONSTRUCTION

Developer:

TRR BAHIA MAR LLC

TRR BAHIA MAR LLC
1175 NE 125 Street, Suite 102
North Miami, FL 33161

Consultants:



PLANNING • LANDSCAPE ARCHITECTURE • URBAN DESIGN • GRAPHIC DESIGN



161 Almeria Avenue Coral Gables, FL 33134
Tel: (305) 443-5206 Fax: (305) 446-2872
A/E/C 300000
Bruce Brosch
AR0007851



5100 N DIXIE HWY, OAKLAND FL 33304
PHONE: 954-566-2528



241 COMMERCIAL BLVD.
LAUDERDALE, FL 33308
PHONE: 954-522-1004 FAX: 954-522-7630



5200 NW 3RD AVENUE SUITE 109
FT LAUDERDALE, FL 33309-6343
PHONE: 954-525-5100 FAX: 954-739-2247

Rev:	Date:	Description:	By:
1	9/23/15	DRC COMMENTS #1	RD
2	3/31/16	CITY COMMISSION RESUBMITTAL	RD

Sheet Title:


SOUTH TOWER
WEST & SOUTH
ELEVATION

Date:	06/12/2015	Project #:	14036
Drawn:		Scale:	AS SHOWN
Approved By:			


Sheet Number:

A4.13

C:\Users\rdajer\Documents\Revit Local Files\BAHIA MAR PHASE 2_rtdajer.rvt
4/4/2016 9:59:27 AM


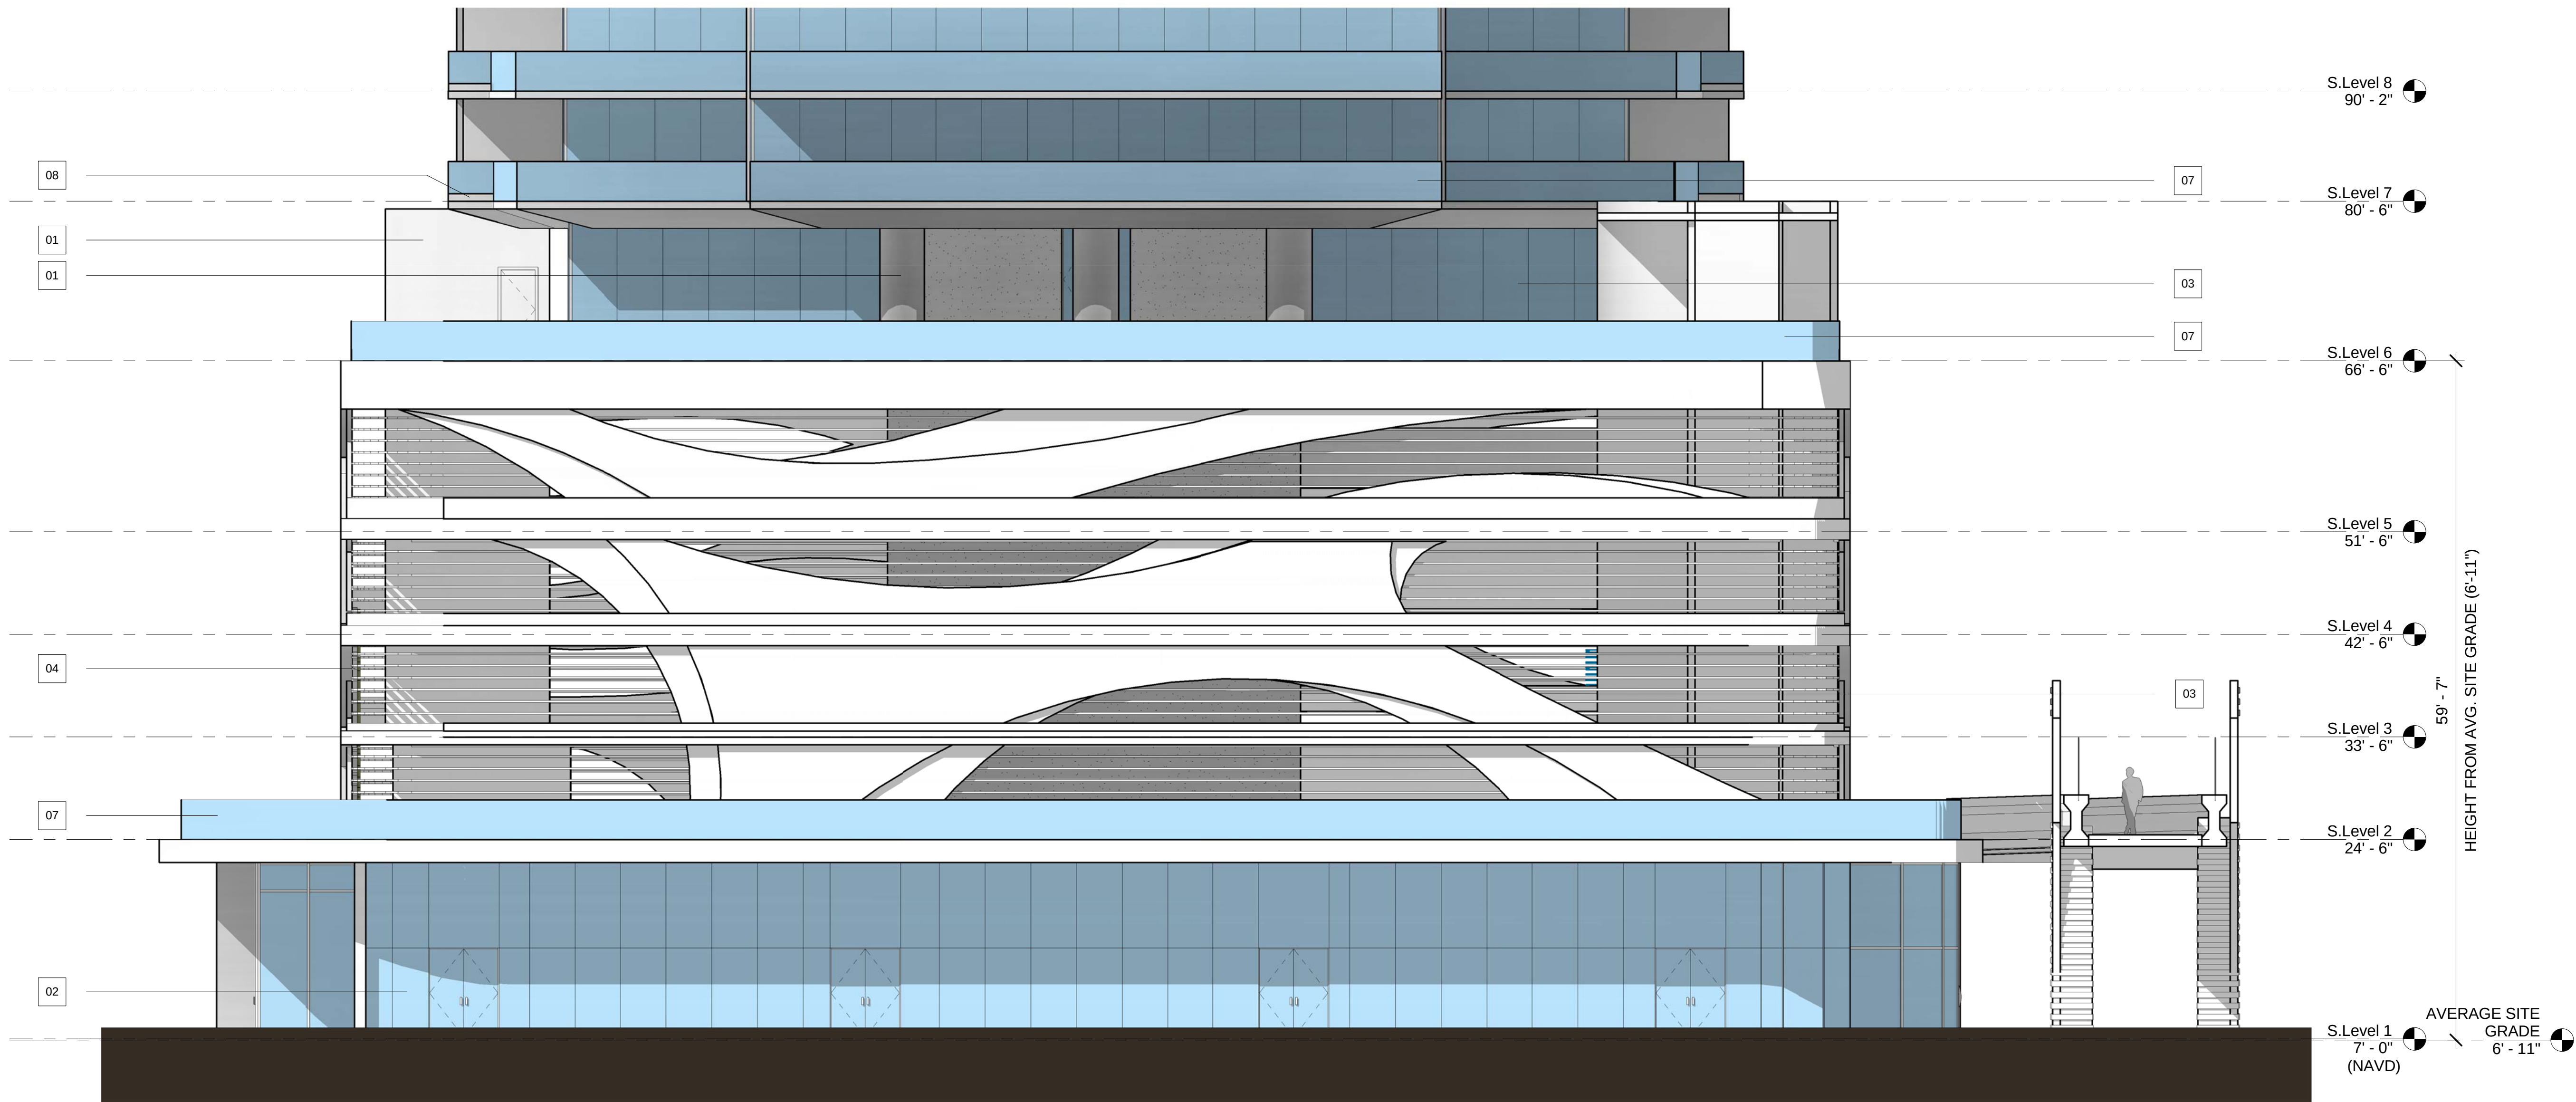


1 A - SOUTH TOWER PARTIAL EAST ELEVATION
A4.14 1/8" = 1'-0"

 

MATERIAL LEGEND	
Key Value	Keynote Text
01	CMU/CONCRETE SUBSTRATE W/SMOOTH STUCCO FINISH.
02	ALUMINUM STOREFRONT ASSEMBLY W/CLEAR GLASS LOW-E GLASS.
03	ALUMINUM WINDOW WALL ASSEMBLY W/KYNAR FINISH.
04	ALUMINUM LOUVER SCREEN.

MATERIAL LEGEND	
Key Value	Keynote Text
06	ALUMINUM COMPOSITE MATERIAL BUILDING PANEL SYSTEM.
07	ALUMINUM AND GLASS RAILING.
08	ALUMINUM AND GLASS RAILING ON CONCRETE CURB W/ STUCCO FINISH.
14	GREEN WALL SYSTEM.

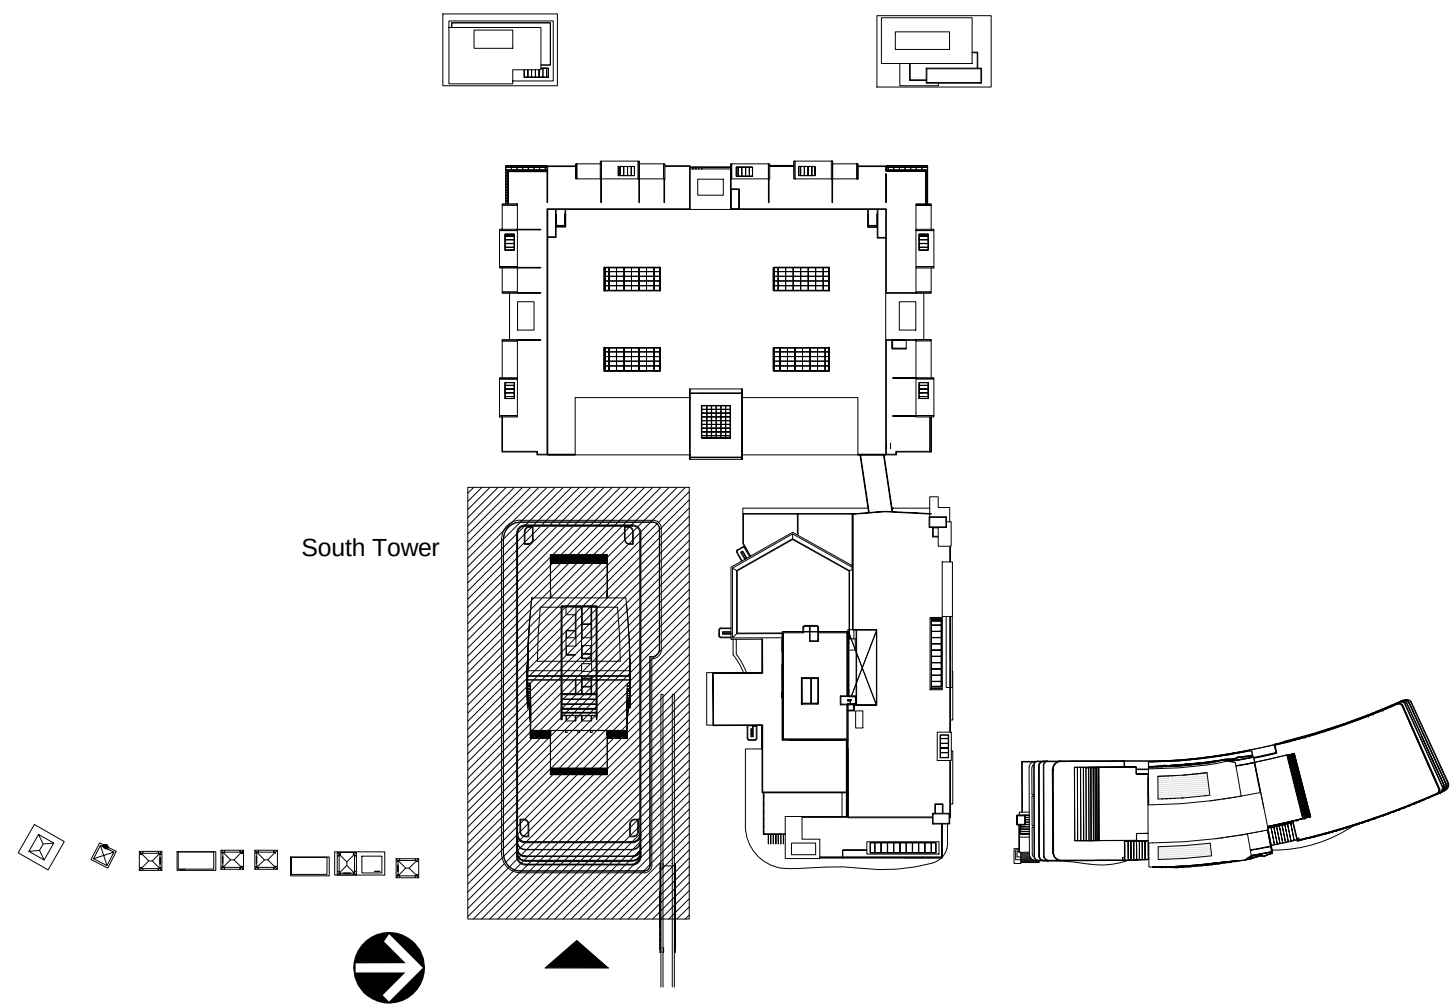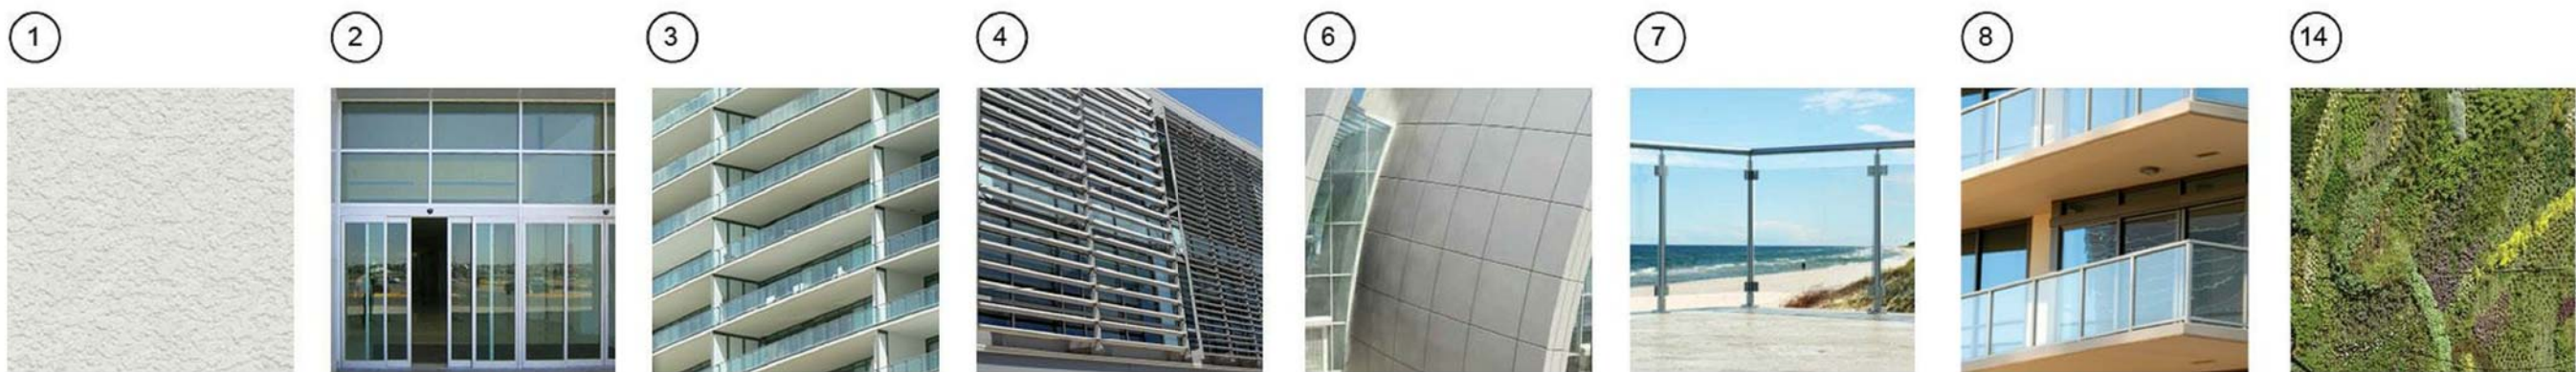

FOR DRC REVIEW ONLY - NOT FOR CONSTRUCTION

Developer:

TRR BAHIA MAR LLC

TRR BAHIA MAR LLC
1175 NE 125 Street, Suite 102
North Miami, FL 33161

Consultants:



1512 E. BROWARD BOULEVARD, SUITE 110
FORT LAUDERDALE, FLORIDA 33301 USA
TEL: 954.524.3330
L03000001

PLANNING • LANDSCAPE ARCHITECTURE • URBAN DESIGN • GRAPHIC DESIGN



161 Almeria Avenue Coral Gables, FL 33134
Tel: (305) 443-5206 Fax: (305) 446-2872
A/C 500800
Bruce Brosch
AR0007851



ID & DESIGN INTERNATIONAL

5100 N. DIXIE HWY., OAKLAND FL 33304
PHONE: 954-566-2828



241 COMMERCIAL BLVD.
LAUDERDALE BY THE SEA, FL 33308
PHONE: 954-522-1004 FAX: 954-522-7630

KimleyHorn

5200 NW 3RD AVENUE SUITE 109
FT. LAUDERDALE, FL 33309-6343
PHONE: 954-535-5100 FAX: 954-739-2247

Rev:	Date:	Description:	By:
1	9/23/15	DRC COMMENTS #1	RD
2	3/31/16	CITY COMMISSION RESUBMITTAL	RD

Sheet Title:


SOUTH TOWER
PARTIAL ELEVATIONS

Date:	06/12/2015	Project #:	14036
Drawn:		Scale:	AS SHOWN
Approved By:			


Sheet Number:

A4.14

C:\Users\rdajer\Documents\Revit Local Files\BAHIA MAR PHASE 2_rtdajer.rvt
4/4/2016 10:00:26 AM


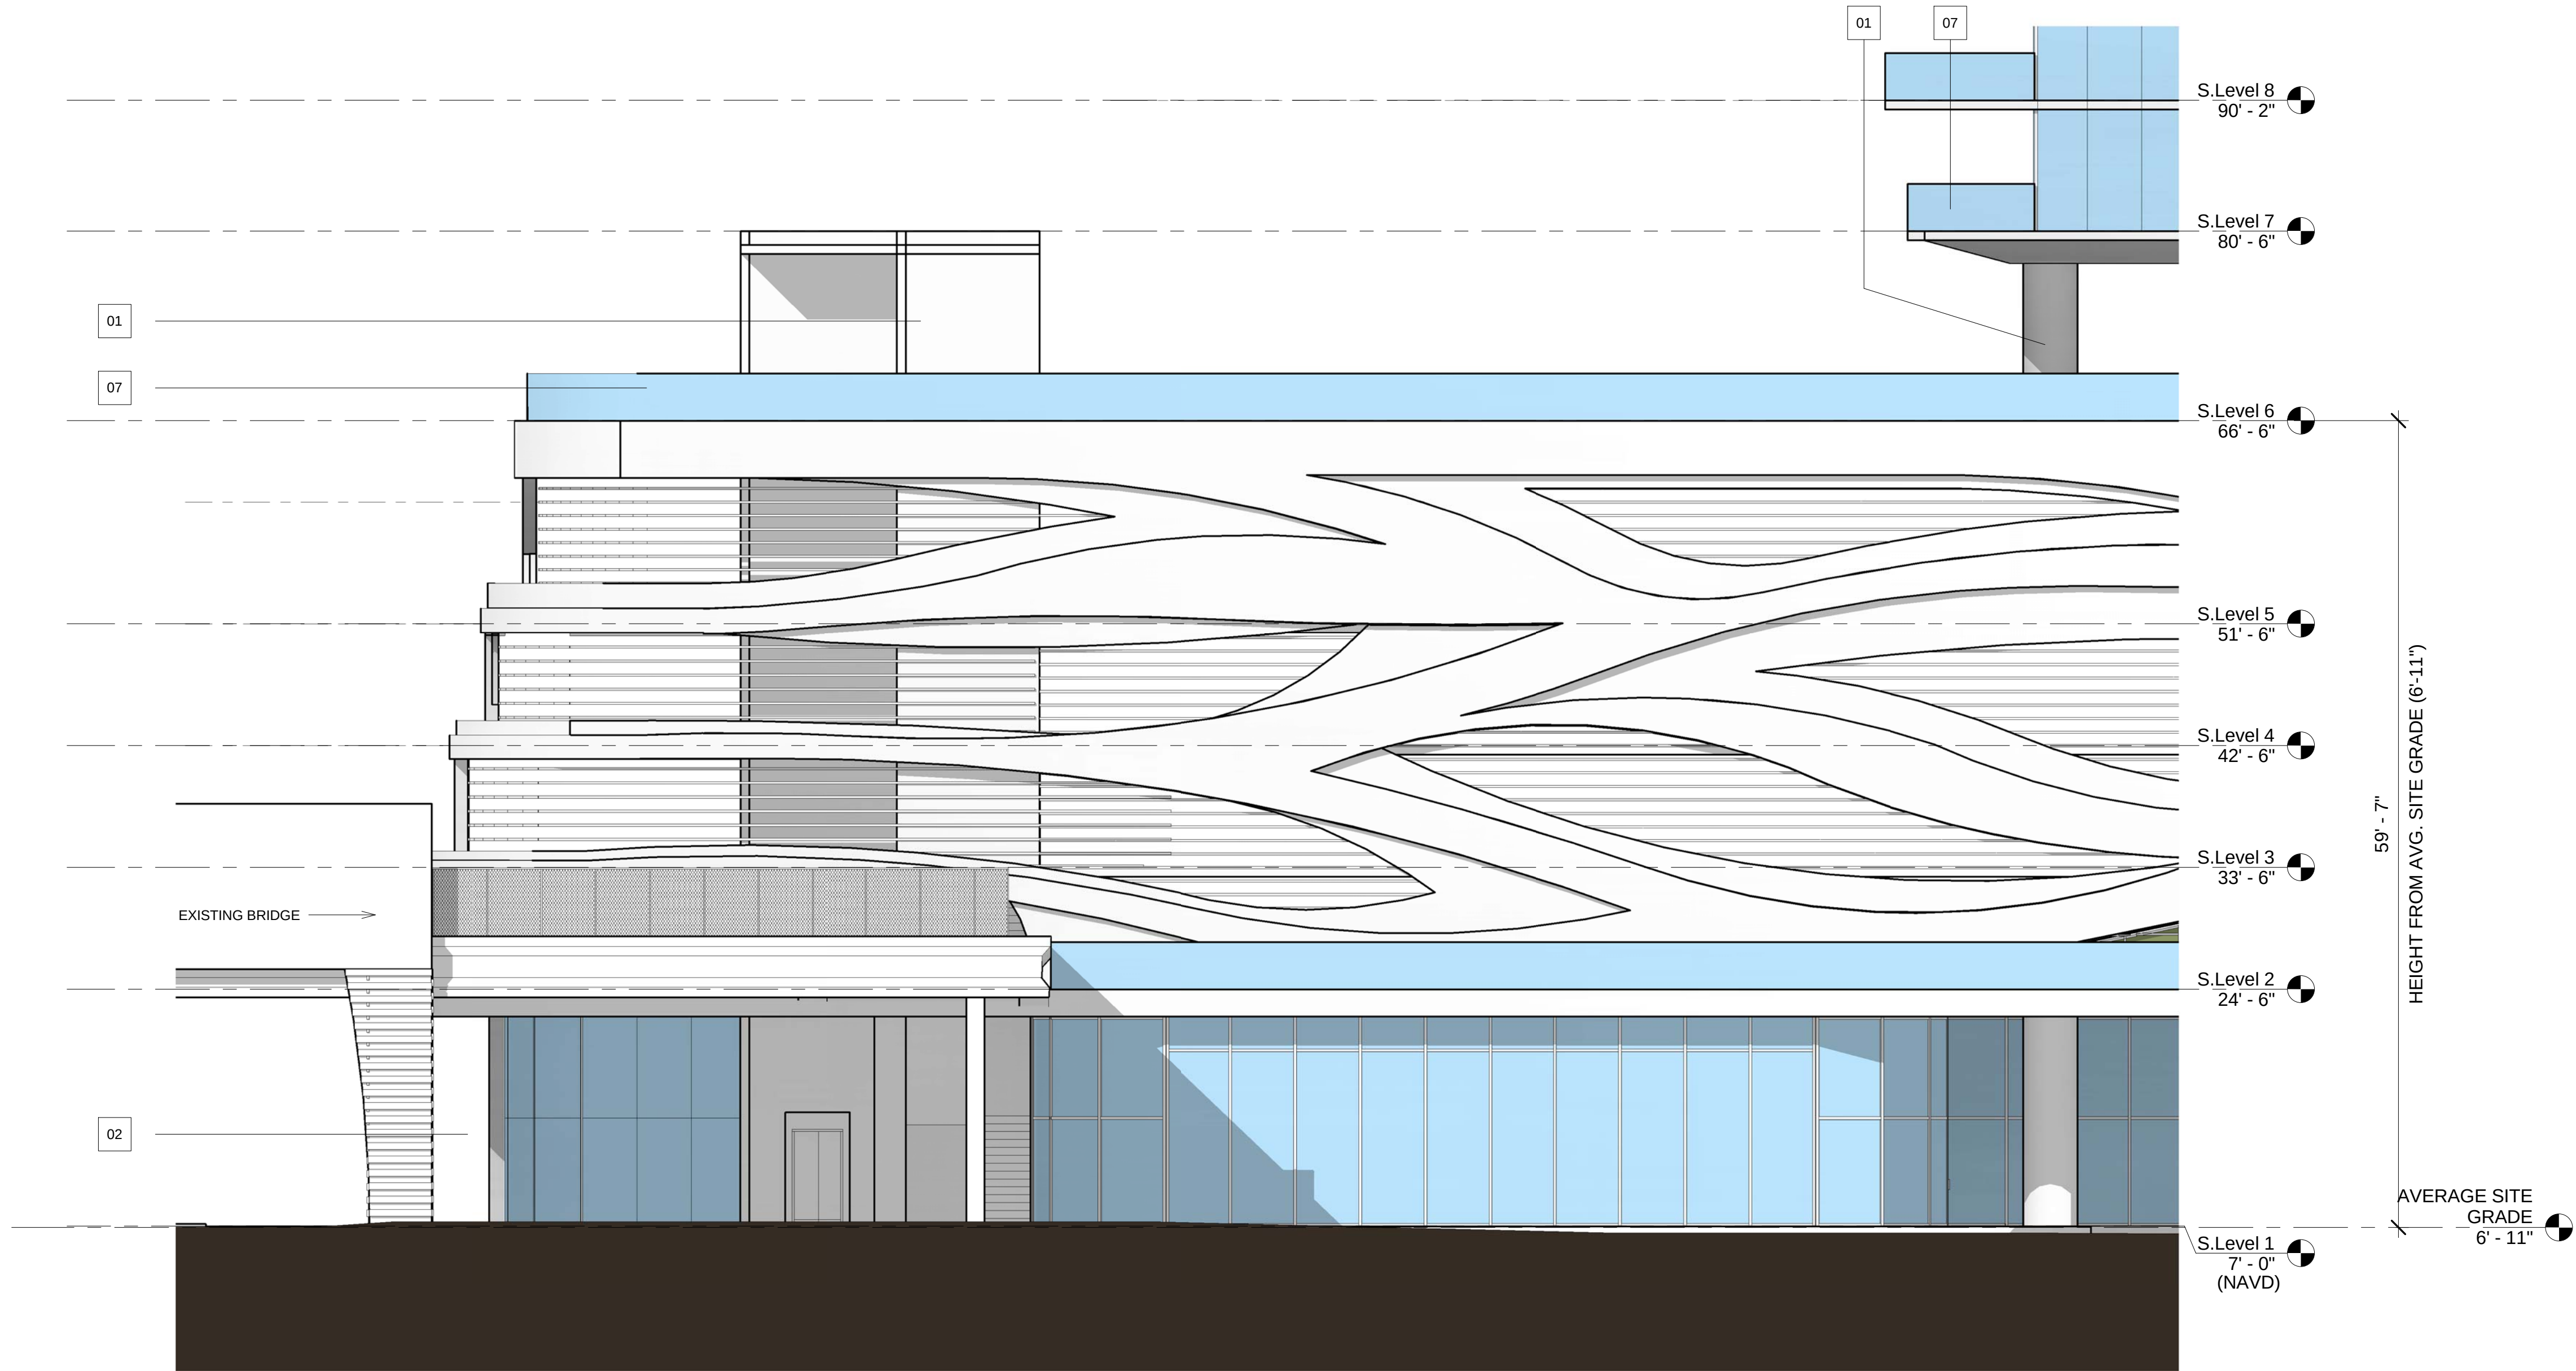


1
A4.15
B - SOUTH TOWER PARTIAL NORTH ELEVATION
1/8" = 1'-0"

 

MATERIAL LEGEND	
Key Value	Keynote Text
01	CMU/CONCRETE SUBSTRATE W/SMOOTH STUCCO FINISH.
02	ALUMINUM STOREFRONT ASSEMBLY W/CLEAR GLASS LOW-E GLASS.
03	ALUMINUM WINDOW WALL ASSEMBLY W/KYNAR FINISH.
04	ALUMINUM LOUVER SCREEN.

MATERIAL LEGEND	
Key Value	Keynote Text
06	ALUMINUM COMPOSITE MATERIAL BUILDING PANEL SYSTEM.
07	ALUMINUM AND GLASS RAILING.
08	ALUMINUM AND GLASS RAILING ON CONCRETE CURB W/ STUCCO FINISH.
14	GREEN WALL SYSTEM.

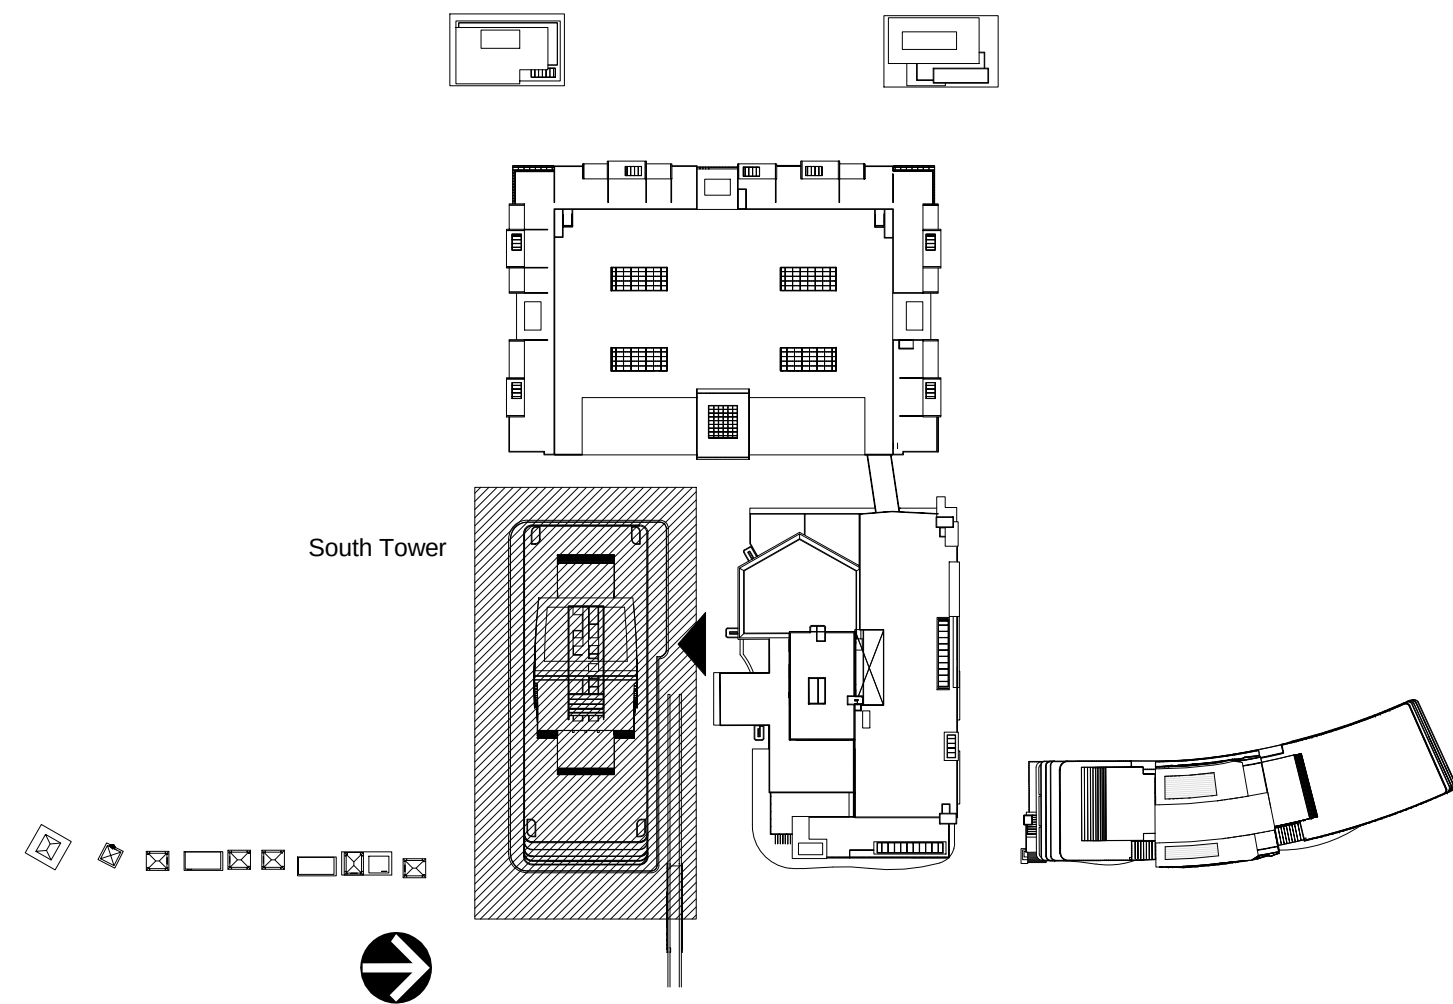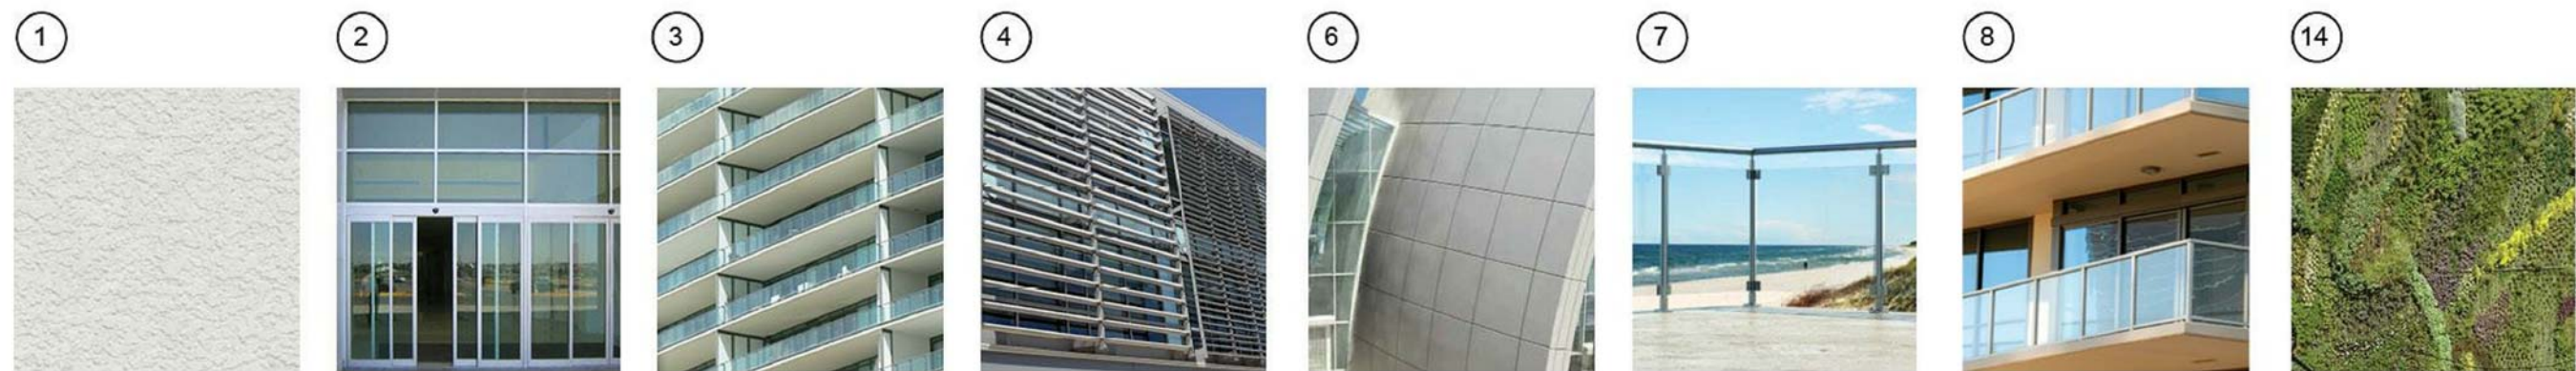

FOR DRC REVIEW ONLY - NOT FOR CONSTRUCTION

Developer:

TRR BAHIA MAR LLC

TRR BAHIA MAR LLC
1175 NE 125 Street, Suite 102
North Miami, FL 33161

Consultants:

EDSA
1512 E. BROWARD BOULEVARD, SUITE 110
FORT LAUDERDALE, FLORIDA 33301 USA
TEL: 954.554.3330
L00000001
PLANNING • LANDSCAPE ARCHITECTURE • URBAN DESIGN • GRAPHIC DESIGN

NICHOLS
BROSCH
WURST
WOLFE
A ASSOCIATES, INC.
Architecture & Planning
161 Almeria Avenue Coral Gables, FL 33134
Tel: (305) 443-5206 Fax: (305) 446-2872
A/C 500880
Bruce Brosch
AR0007851

iddi
ID & DESIGN INTERNATIONAL
5100 N DIXIE HWY, OAKLAND FL 33334
PHONE: 954-566-2528

FES
TURN ENGINEERING SERVICES, P.A.
CIVIL ENGINEERS
241 COMMERCIAL BLVD.
LAUDERDALE, BY THE SEA, FL 33308
PHONE: 954-522-1004 FAX: 954-522-7630

KimleyHorn
5200 NW 3RD AVENUE SUITE 109
FT LAUDERDALE, FL 33309-6343
PHONE: 954-535-5100 FAX: 954-739-2247

Rev.	Date:	Description:	By:
1	9/23/15	DRC COMMENTS #1	RD
2	3/31/16	CITY COMMISSION RESUBMITTAL	RD

Sheet Title:


SOUTH TOWER
PARTIAL ELEVATIONS

Date:	06/12/2015	Project #:	14036
Drawn:		Scale:	AS SHOWN
Approved By:			


Sheet Number:

A4.15

C:\Users\rdajer\Documents\Revit Local Files\BAHIA MAR PHASE 2_rtdajer.rvt
4/4/2016 10:01:14 AM


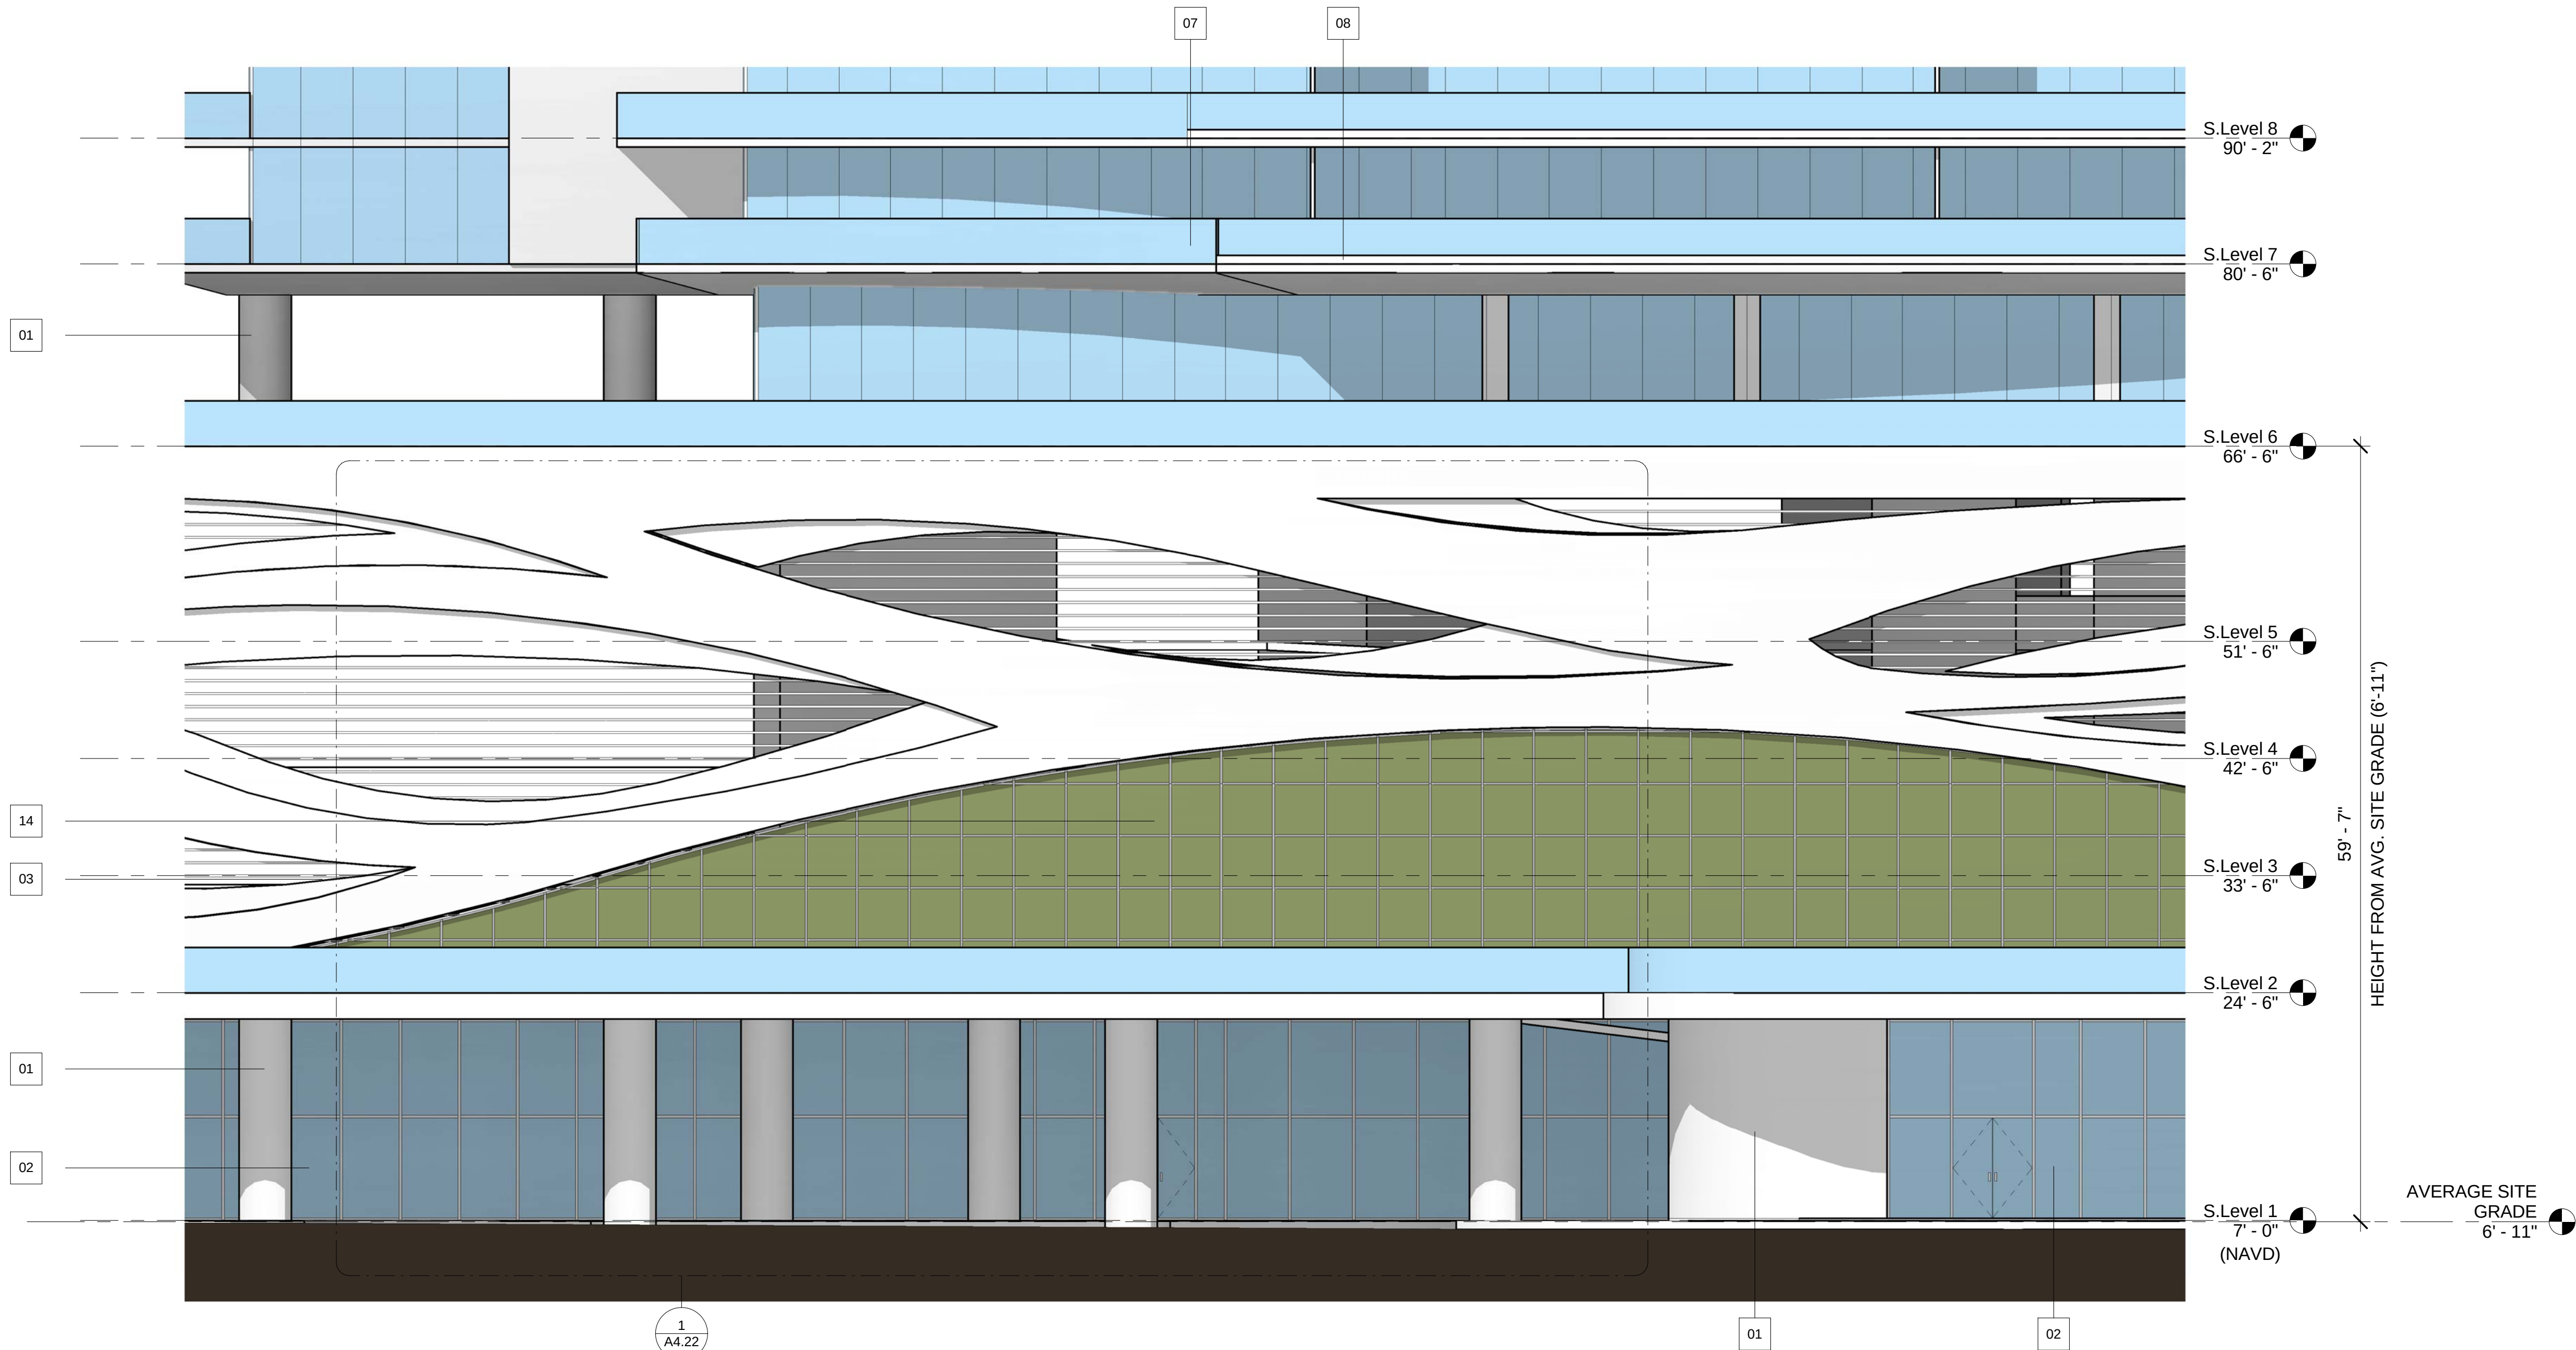


1
A4.16 C - SOUTH TOWER PARTIAL NORTH ELEVATION
1/8" = 1'-0"

 

MATERIAL LEGEND	
Key Value	Keynote Text
01	CMU/CONCRETE SUBSTRATE W/SMOOTH STUCCO FINISH.
02	ALUMINUM STOREFRONT ASSEMBLY W/CLEAR GLASS LOW-E GLASS.
03	ALUMINUM WINDOW WALL ASSEMBLY W/KYNAR FINISH.
04	ALUMINUM LOUVER SCREEN.

MATERIAL LEGEND	
Key Value	Keynote Text
06	ALUMINUM COMPOSITE MATERIAL BUILDING PANEL SYSTEM.
07	ALUMINUM AND GLASS RAILING.
08	ALUMINUM AND GLASS RAILING ON CONCRETE CURB W/ STUCCO FINISH.
14	GREEN WALL SYSTEM.

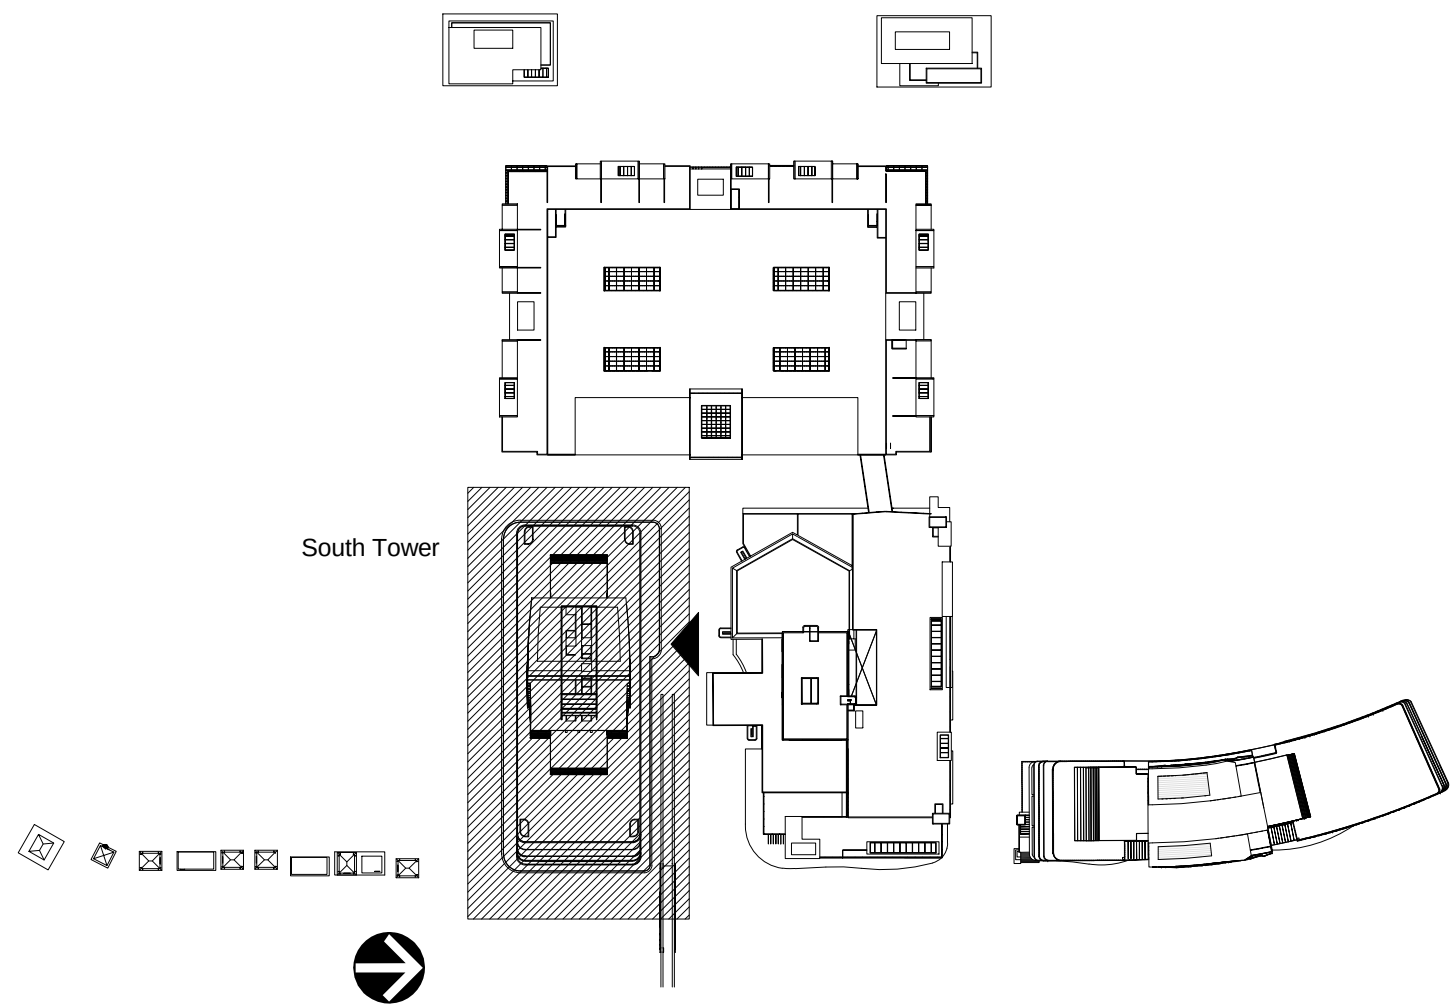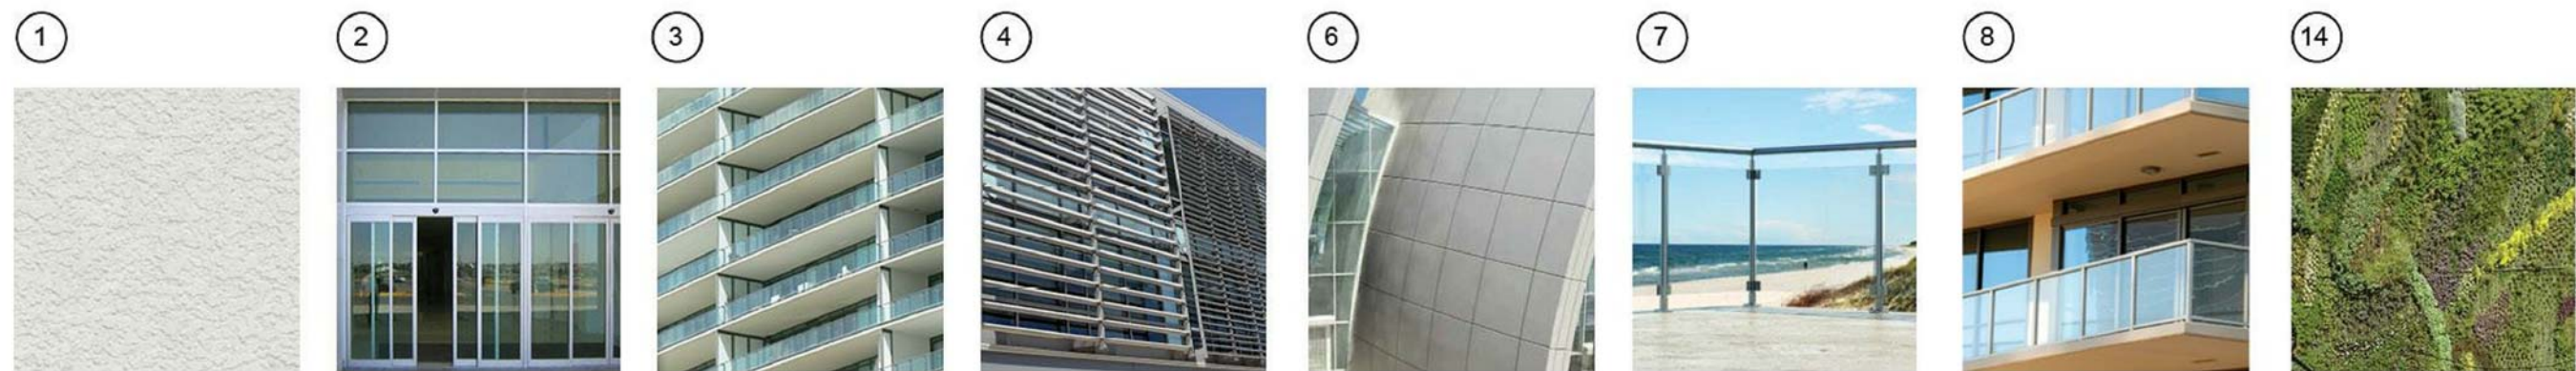

FOR DRC REVIEW ONLY - NOT FOR CONSTRUCTION

Developer:

TRR BAHIA MAR LLC

TRR BAHIA MAR LLC
1175 NE 125 Street, Suite 102
North Miami, FL 33161

Consultants:

EDSA
1512 E. BROWARD BOULEVARD, SUITE 110
FORT LAUDERDALE, FLORIDA 33301 USA
TEL: 954.554.3330
L00000001
PLANNING • LANDSCAPE ARCHITECTURE • URBAN DESIGN • GRAPHIC DESIGN

NICHOLS
BROSCH
WURST
WOLFE
Architecture & Planning
161 Almeria Avenue Coral Gables, FL 33134
Tel: (305) 443-5206 Fax: (305) 446-2872
A/C 50080
Bruce Brosch
AR0007851

ididi
ID & DESIGN INTERNATIONAL
5100 N. DIXIE HWY., OAKLAND FL 33334
PHONE: 954-566-2525

FES
TURN ENGINEERING SERVICES, P.A.
CIVIL ENGINEERS
241 COMMERCIAL BLVD.
LAUDERDALE, FL 33308
PHONE: 954-522-1004 FAX: 954-522-7630

KimleyHorn
5200 NW 3RD AVENUE SUITE 109
FT. LAUDERDALE, FL 33309-6343
PHONE: 954-525-5100 FAX: 954-739-2247

Rev:	Date:	Description:	By:
1	9/23/15	DRC COMMENTS #1	RD
2	3/31/16	CITY COMMISSION RESUBMITTAL	RD

Sheet Title:


SOUTH TOWER
PARTIAL ELEVATIONS

Date:	06/12/2015	Project #:	14036
Drawn:		Scale:	AS SHOWN
Approved By:			


Sheet Number:

A4.16

C:\Users\rdajer\Documents\Revit Local Files\BAHIA MAR PHASE 2_rtdajer.rvt
4/4/2016 10:02:09 AM


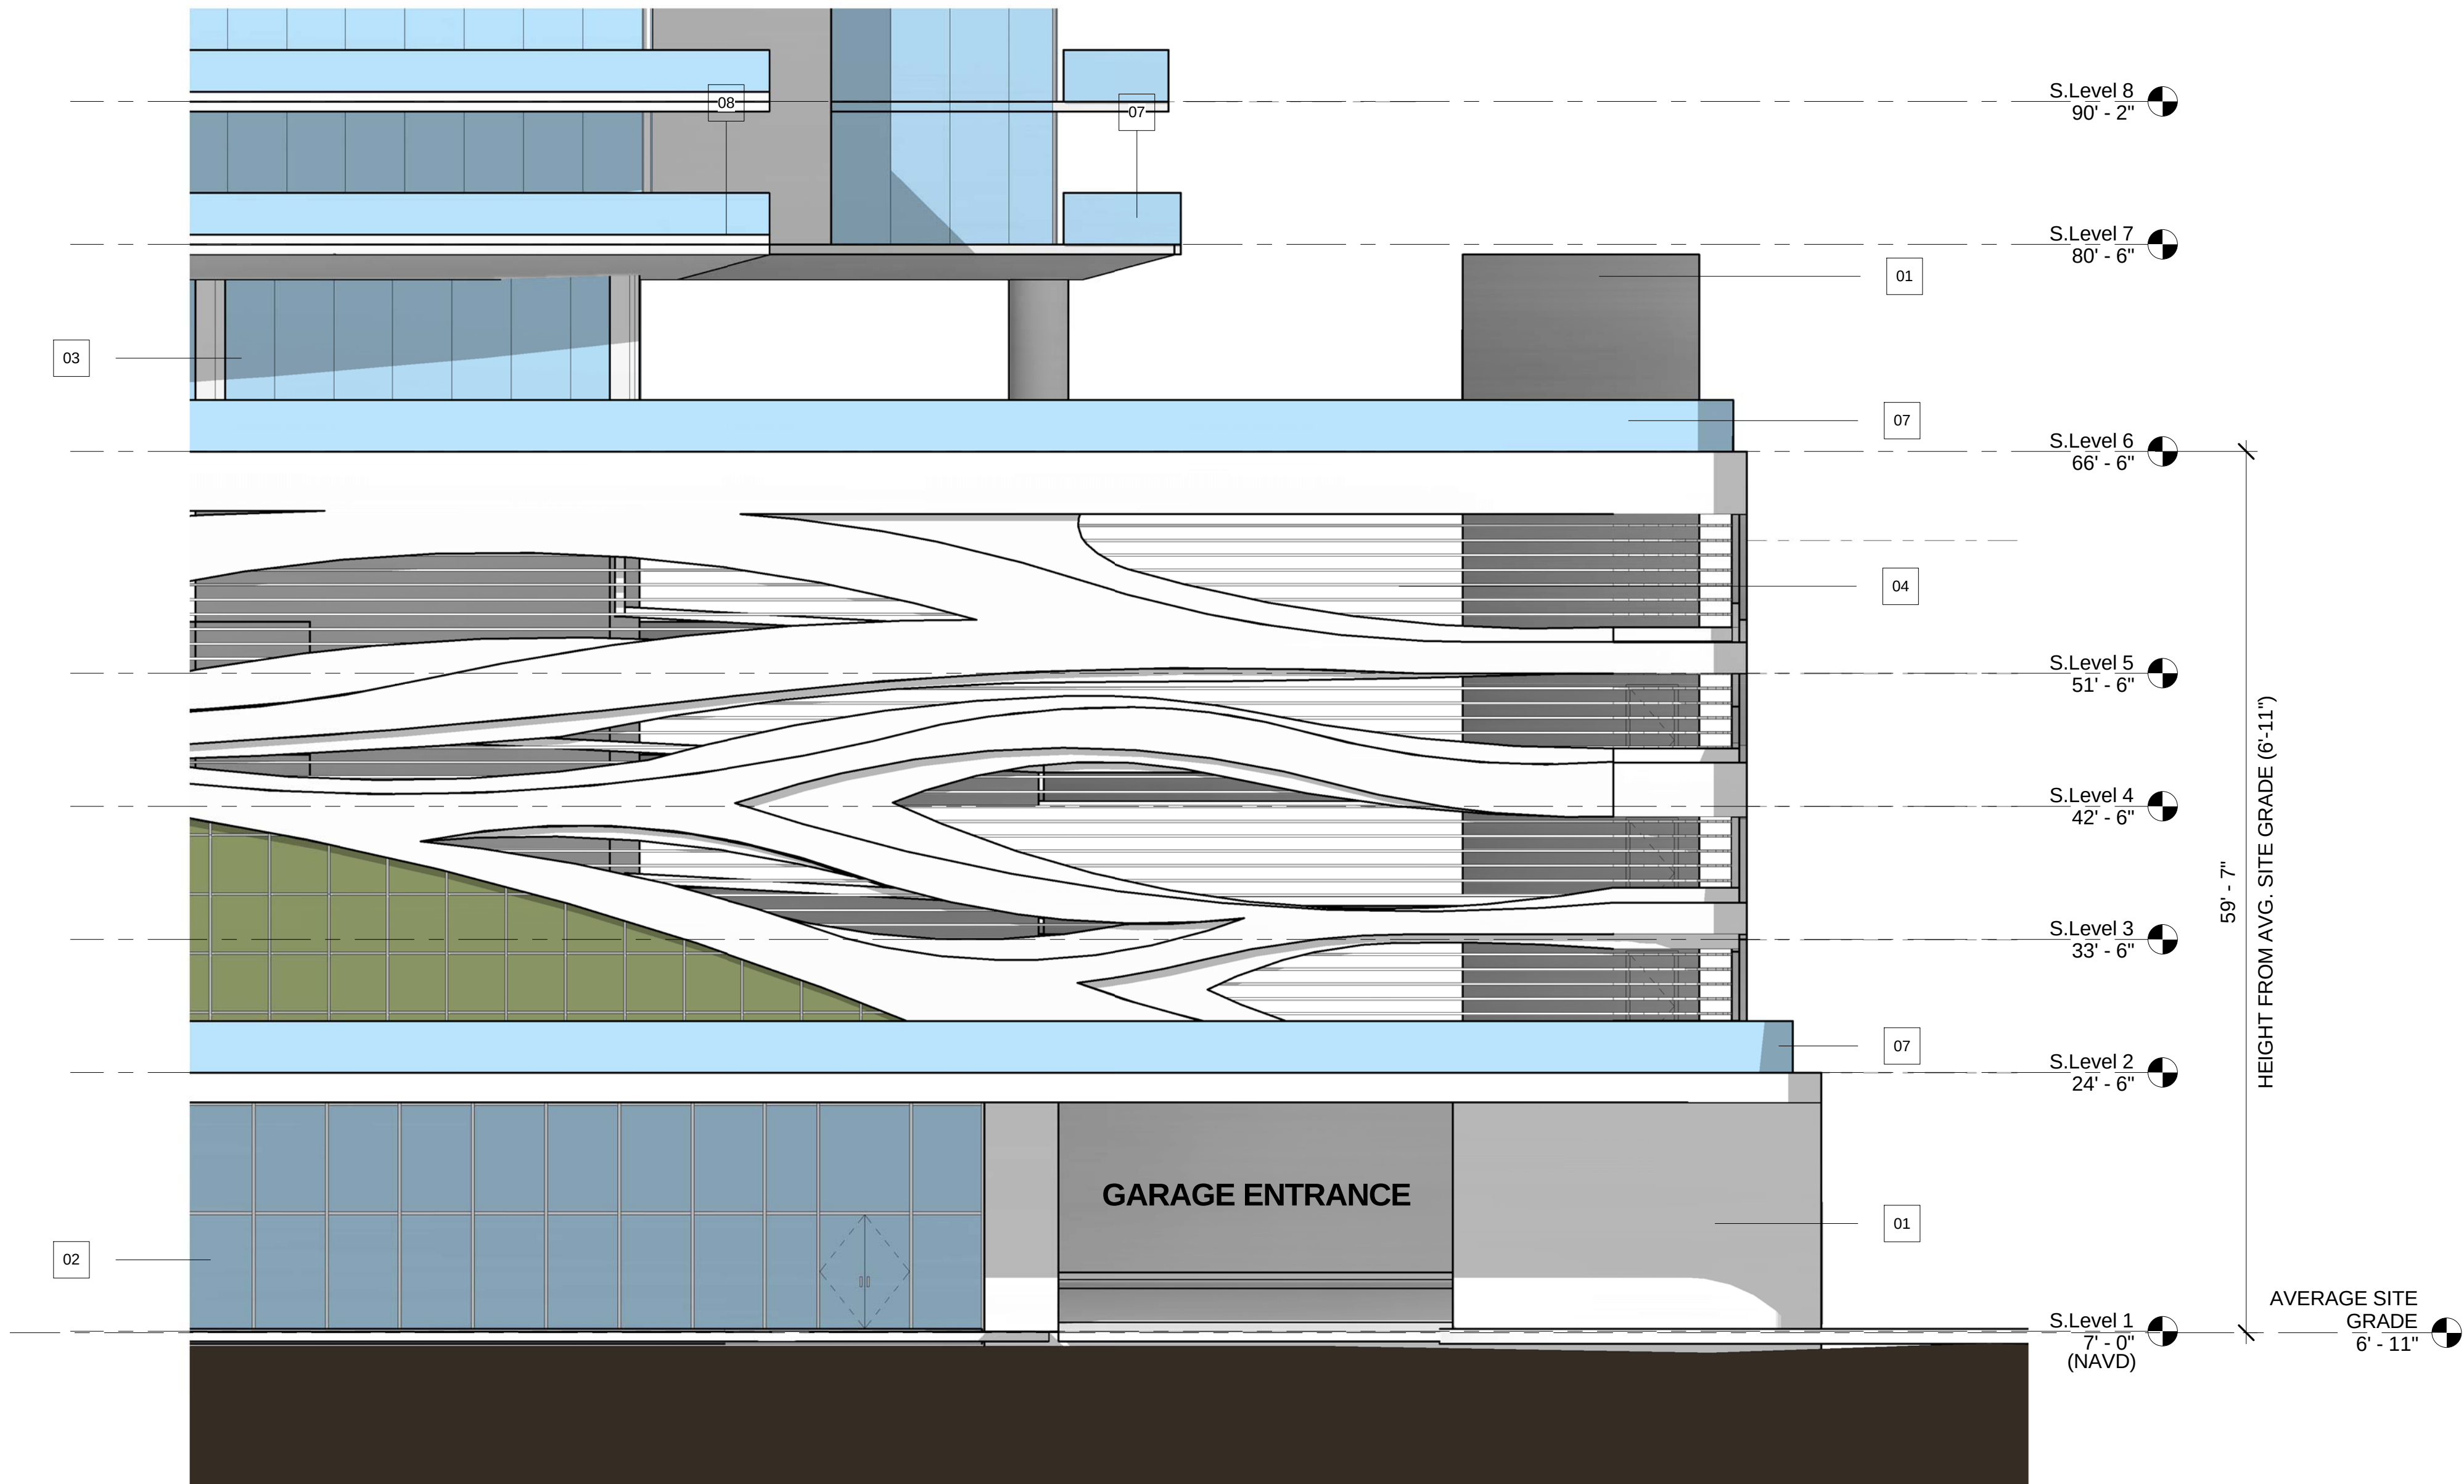


1
A4.17
D - SOUTH TOWER PARTIAL NORTH ELEVATION
1/8" = 1'-0"

 

MATERIAL LEGEND	
Key Value	Keynote Text
01	CMU/CONCRETE SUBSTRATE W/SMOOTH STUCCO FINISH.
02	ALUMINUM STOREFRONT ASSEMBLY W/CLEAR GLASS LOW-E GLASS.
03	ALUMINUM WINDOW WALL ASSEMBLY W/KYNAR FINISH.
04	ALUMINUM LOUVER SCREEN.

MATERIAL LEGEND	
Key Value	Keynote Text
06	ALUMINUM COMPOSITE MATERIAL BUILDING PANEL SYSTEM.
07	ALUMINUM AND GLASS RAILING.
08	ALUMINUM AND GLASS RAILING ON CONCRETE CURB W/ STUCCO FINISH.
14	GREEN WALL SYSTEM.

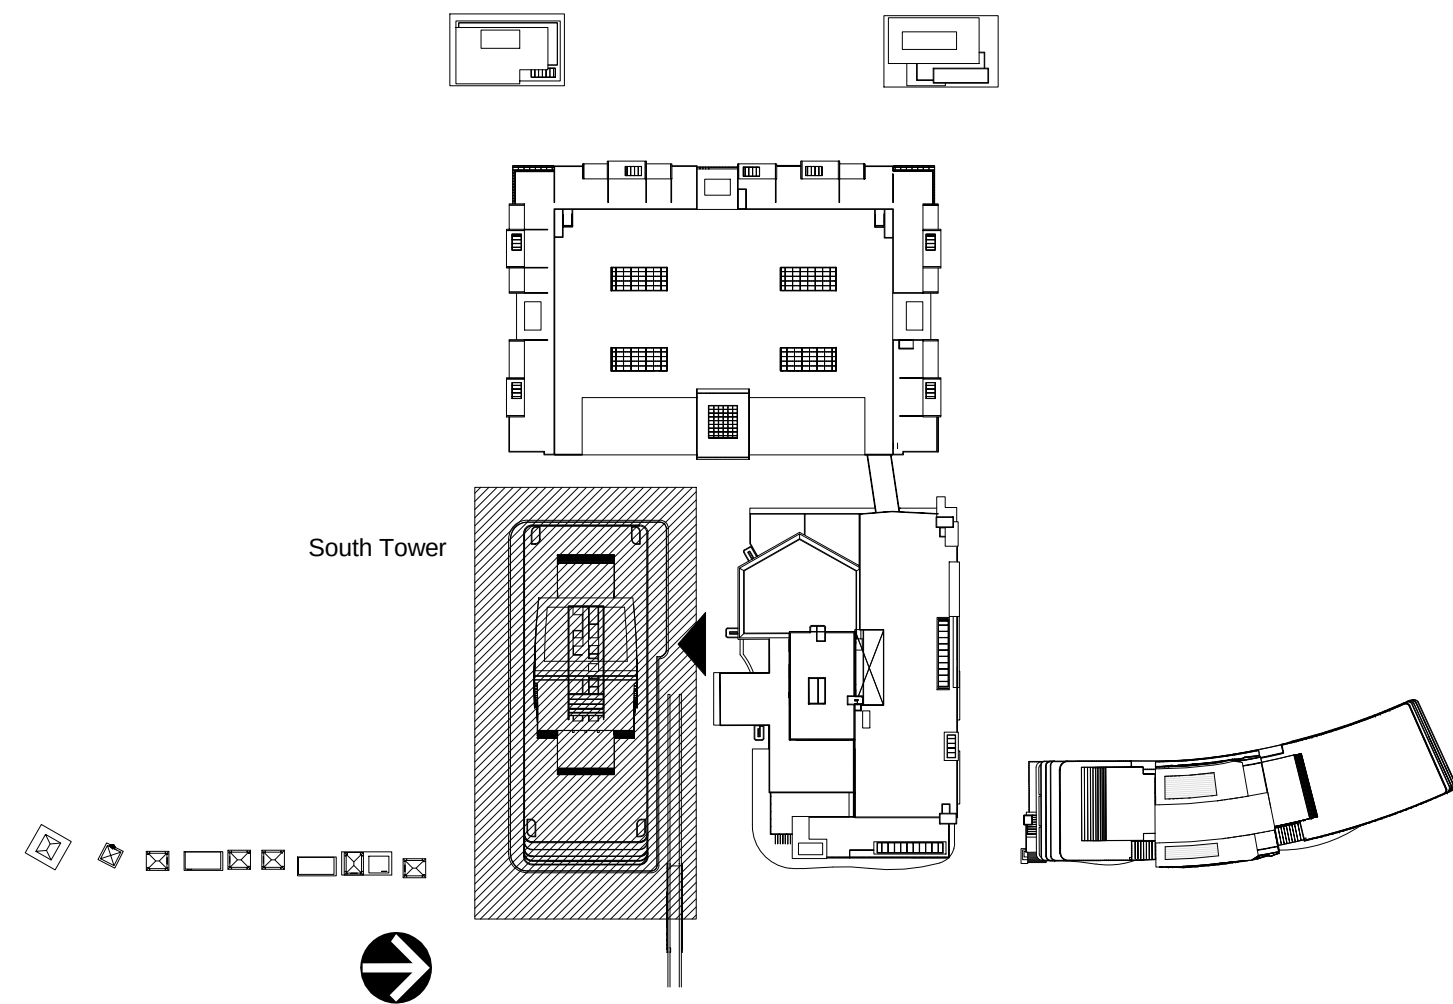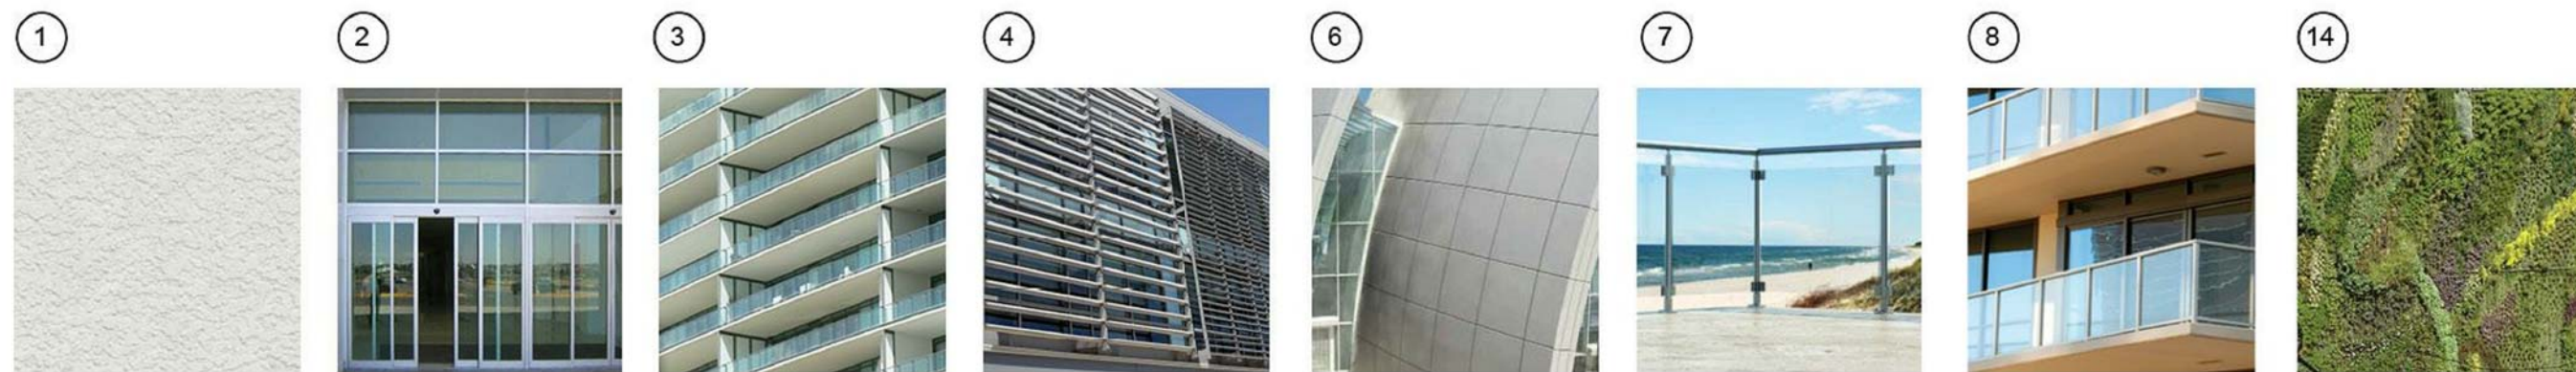

FOR DRC REVIEW ONLY - NOT FOR CONSTRUCTION

Developer:

TRR BAHIA MAR LLC

TRR BAHIA MAR LLC
1175 NE 125 Street, Suite 102
North Miami, FL 33161

Consultants:



Rev.	Date:	Description:	By:
1	9/23/15	DRC COMMENTS #1	RD
2	3/31/16	CITY COMMISSION RESUBMITTAL	RD

Sheet Title:


SOUTH TOWER
PARTIAL ELEVATIONS

Date:	06/12/2015	Project #:	14036
Drawn:		Scale:	AS SHOWN
Approved By:			


Sheet Number:

A4.17

C:\Users\rdajer\Documents\Revit Local Files\BAHIA MAR PHASE 2_rtdajer.rvt
4/4/2016 10:04:57 AM


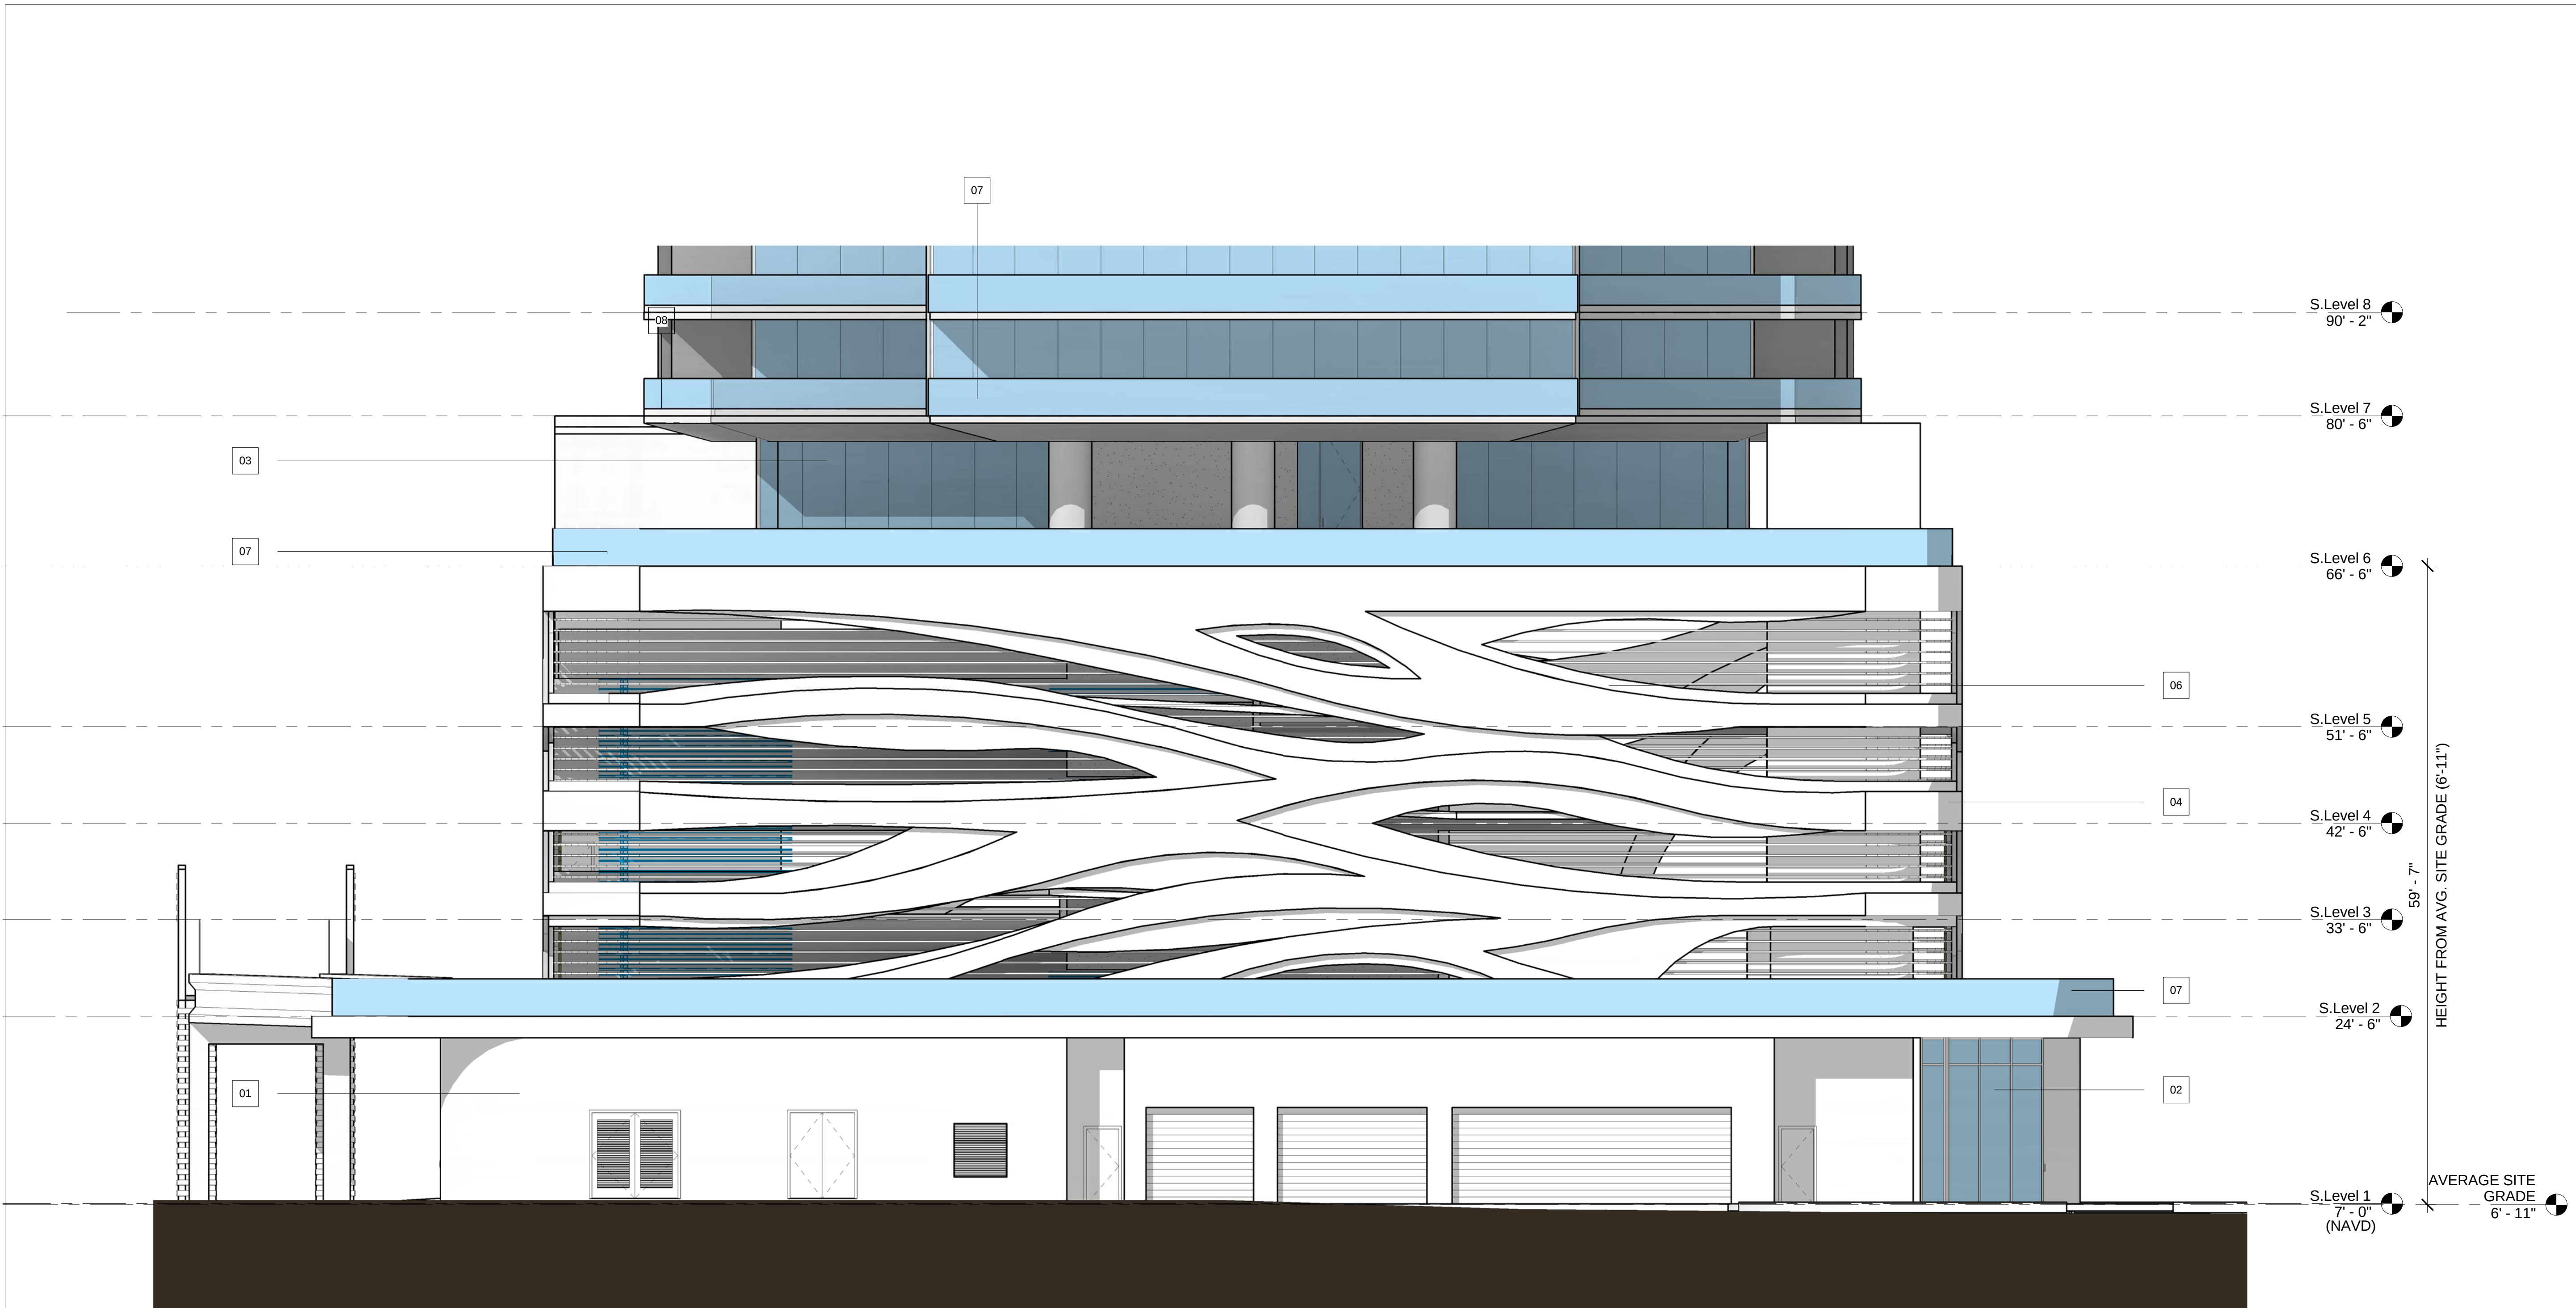


1 E - SOUTH TOWER PARTIAL WEST ELEVATION
A4.18 1/8" = 1'-0"

 

MATERIAL LEGEND	
Key Value	Keynote Text
01	CMU/CONCRETE SUBSTRATE W/SMOOTH STUCCO FINISH.
02	ALUMINUM STOREFRONT ASSEMBLY W/CLEAR GLASS LOW-E GLASS.
03	ALUMINUM WINDOW WALL ASSEMBLY W/KYNAR FINISH.
04	ALUMINUM LOUVER SCREEN.

MATERIAL LEGEND	
Key Value	Keynote Text
06	ALUMINUM COMPOSITE MATERIAL BUILDING PANEL SYSTEM.
07	ALUMINUM AND GLASS RAILING.
08	ALUMINUM AND GLASS RAILING ON CONCRETE CURB W/ STUCCO FINISH.
14	GREEN WALL SYSTEM.

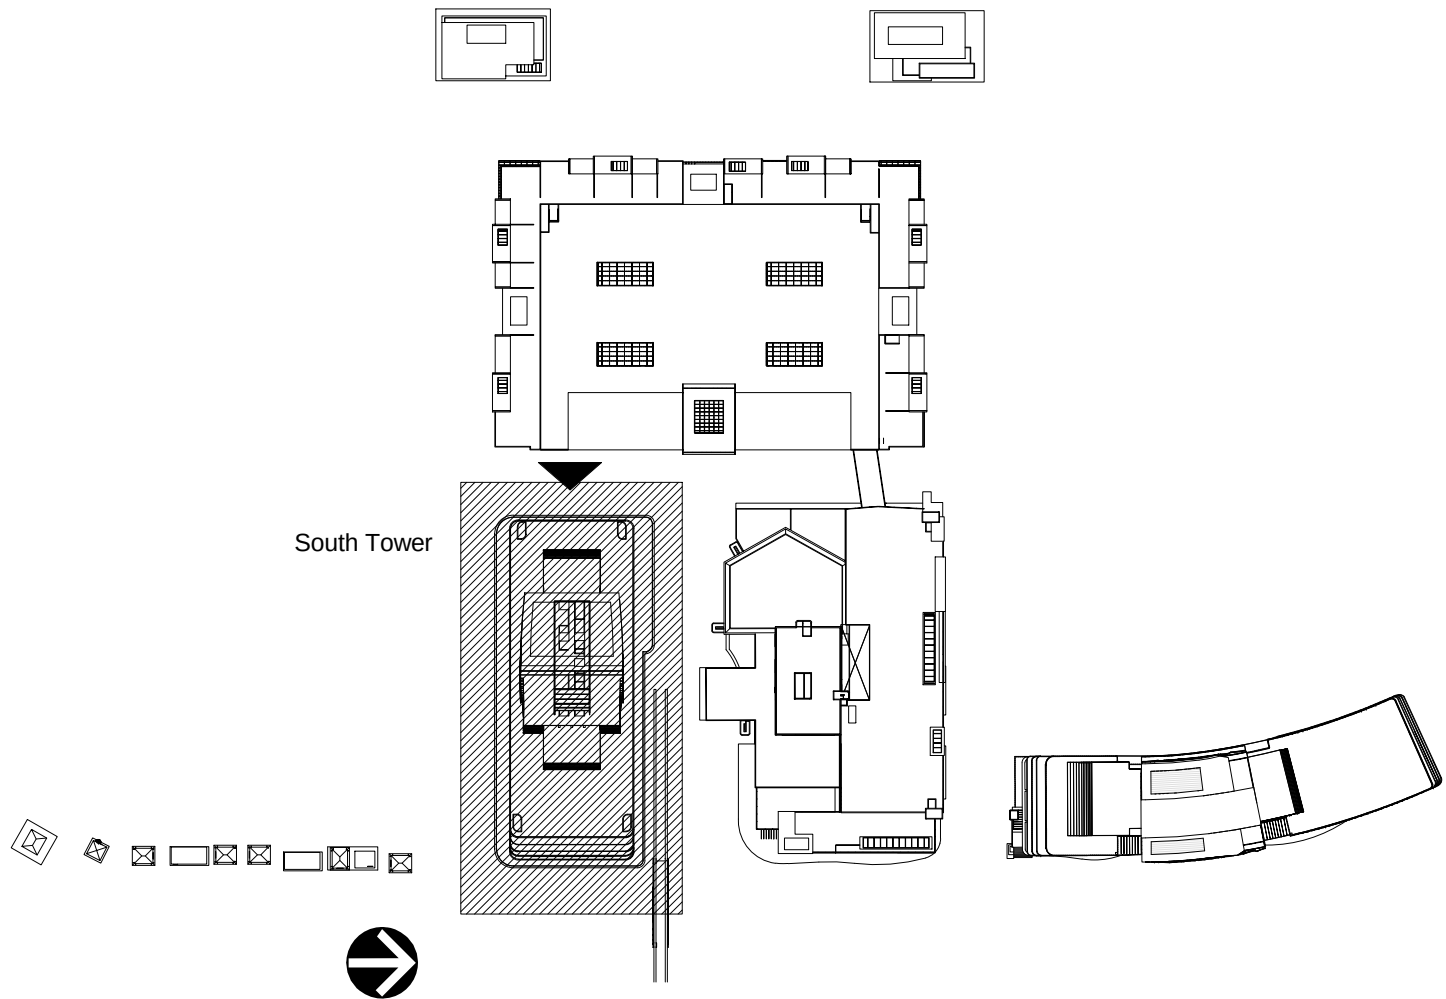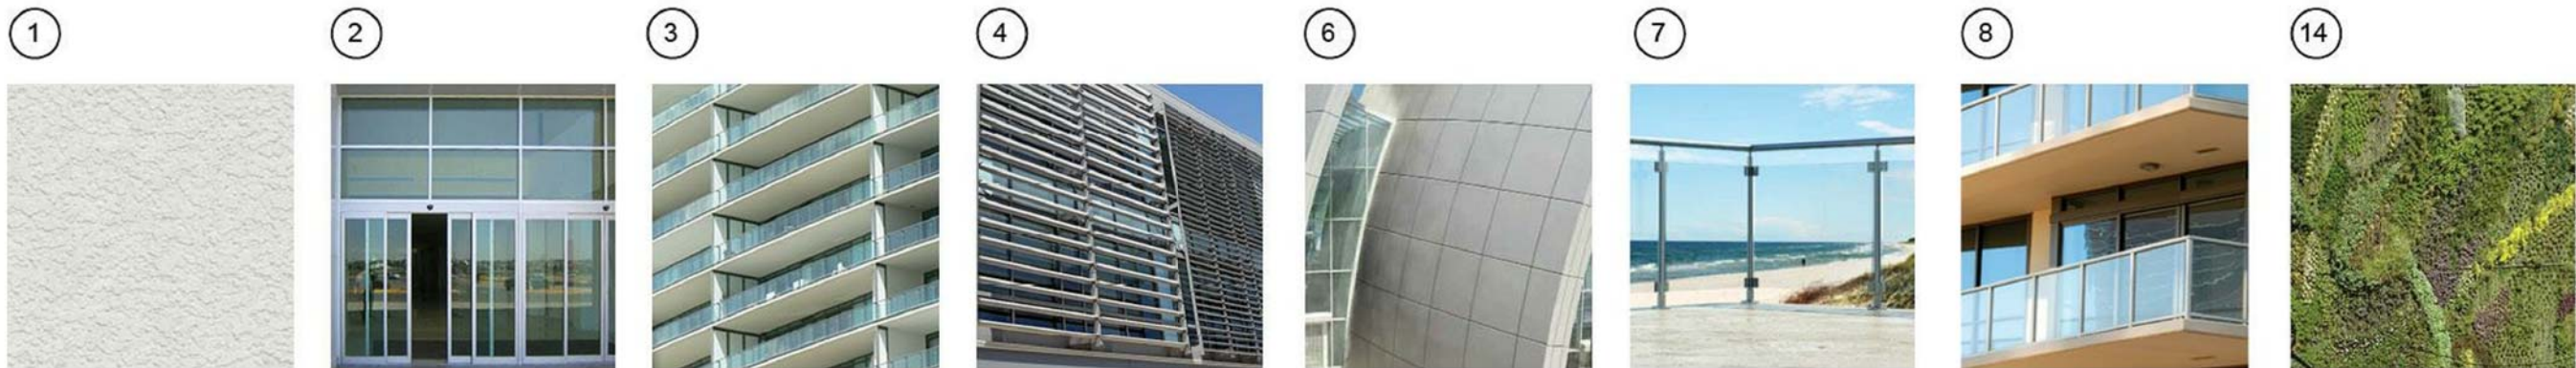

FOR DRC REVIEW ONLY - NOT FOR CONSTRUCTION

Developer:

TRR BAHIA MAR LLC

TRR BAHIA MAR LLC
1175 NE 125 Street, Suite 102
North Miami, FL 33161

Consultants:

EDSA
1512 E. BROWARD BOULEVARD, SUITE 110
FORT LAUDERDALE, FLORIDA 33301 USA
TEL: 954.554.3330
L03000001
PLANNING • LANDSCAPE ARCHITECTURE • URBAN DESIGN • GRAPHIC DESIGN

NICHOLS
BROSCH
WURST
WOLFE
& ASSOCIATES, INC.
Architecture & Planning
161 Almeria Avenue Coral Gables, FL 33134
Tel: (305) 443-5206 Fax: (305) 446-2872
A/C 50080
Bruce Brosch
AR0007851

ididi
ID & DESIGN INTERNATIONAL
5100 N DIXIE HWY, OAKLAND FL 33304
PHONE: 954-566-2528

FE
TURN ENGINEERING SERVICES, P.A.
CIVIL ENGINEERS
241 COMMERCIAL BLVD.
LAUDERDALE, FL 33308
PHONE: 954-522-1004 FAX: 954-522-7630

KimleyHorn
5200 NW 3RD AVENUE, SUITE 109
FT. LAUDERDALE, FL 33309-6343
PHONE: 954-525-5100 FAX: 954-739-2247

Rev:	Date:	Description:	By:
1	9/23/15	DRC COMMENTS #1	RD
2	3/31/16	CITY COMMISSION RESUBMITTAL	RD

Sheet Title:


SOUTH TOWER
PARTIAL ELEVATIONS

Date:	06/12/2015	Project #:	14036
Drawn:		Scale:	AS SHOWN
Approved By:			

Sheet Number:

A4.18


C:\Users\rdajer\Documents\Revit Local Files\BAHIA MAR PHASE 2_rtdajer.rvt
4/4/2016 10:05:55 AM

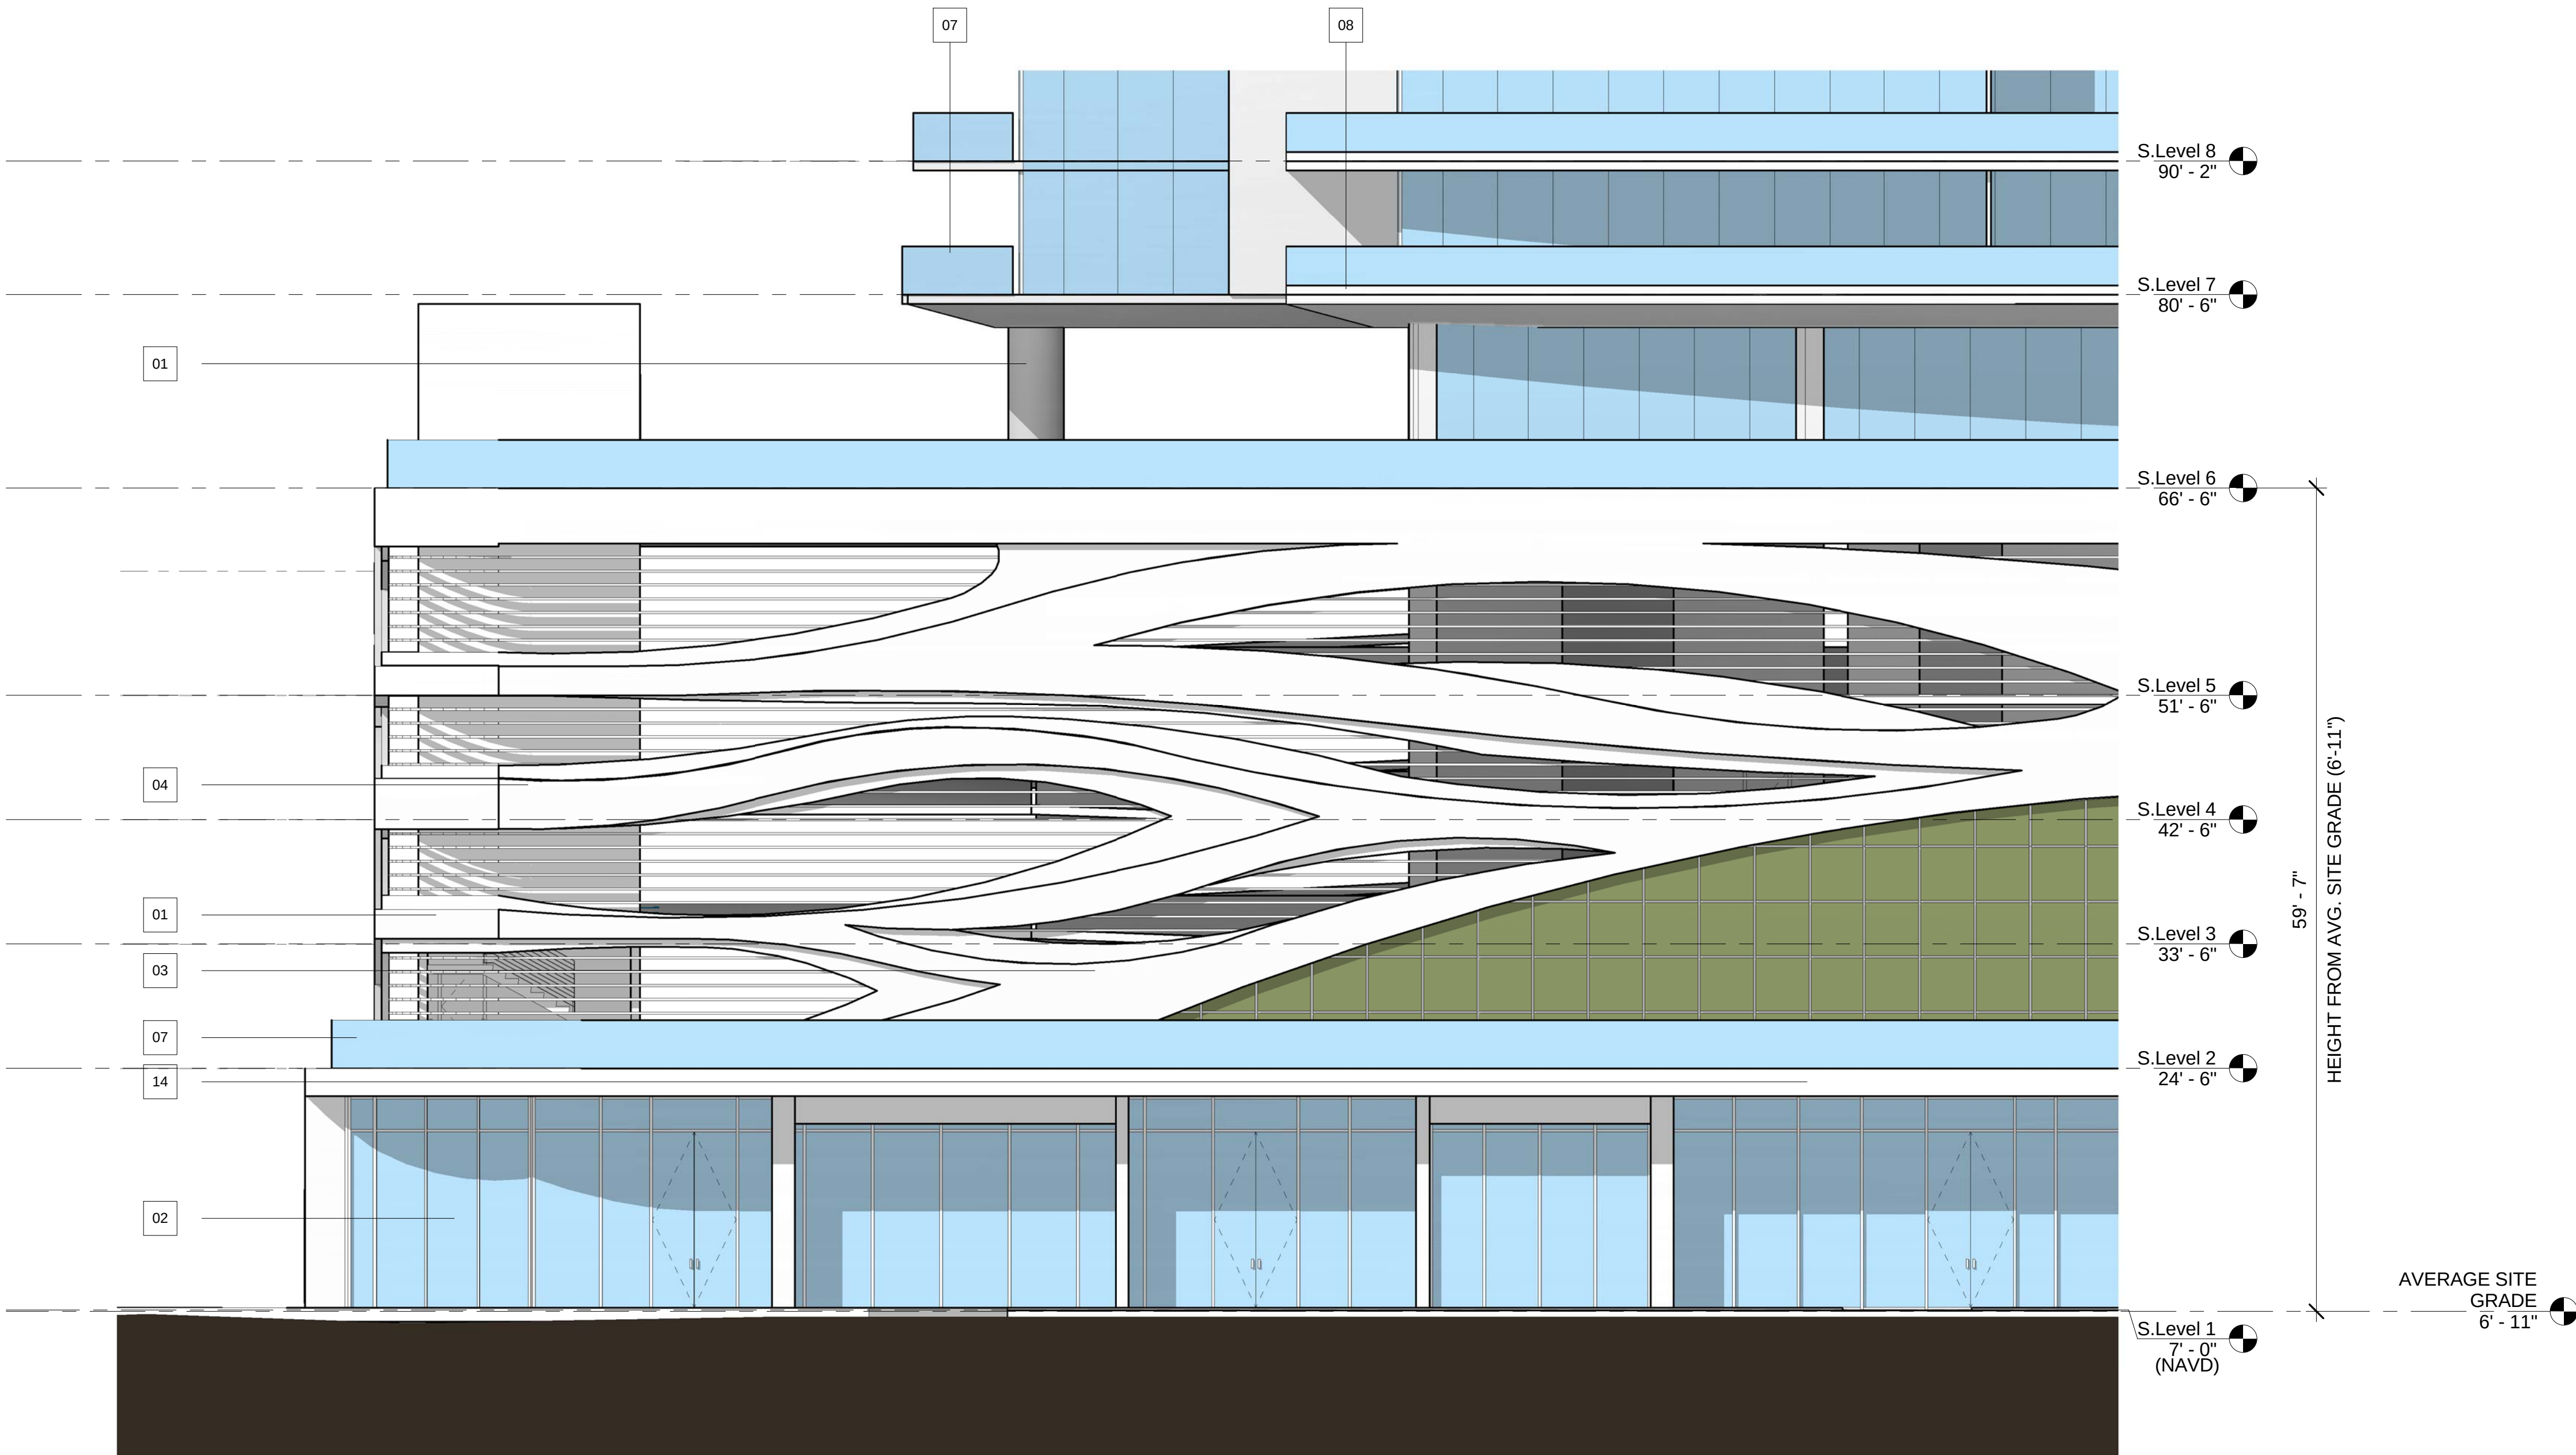

1
A4.19



F - SOUTH TOWER PARTIAL SOUTH ELEVATION

1/8" = 1'-0"

 

MATERIAL LEGEND	
Key Value	Keynote Text
01	CMU/CONCRETE SUBSTRATE W/SMOOTH STUCCO FINISH.
02	ALUMINUM STOREFRONT ASSEMBLY W/CLEAR GLASS LOW-E GLASS.
03	ALUMINUM WINDOW WALL ASSEMBLY W/KYNAR FINISH.
04	ALUMINUM LOUVER SCREEN.

MATERIAL LEGEND	
Key Value	Keynote Text
06	ALUMINUM COMPOSITE MATERIAL BUILDING PANEL SYSTEM.
07	ALUMINUM AND GLASS RAILING.
08	ALUMINUM AND GLASS RAILING ON CONCRETE CURB W/ STUCCO FINISH.
14	GREEN WALL SYSTEM.

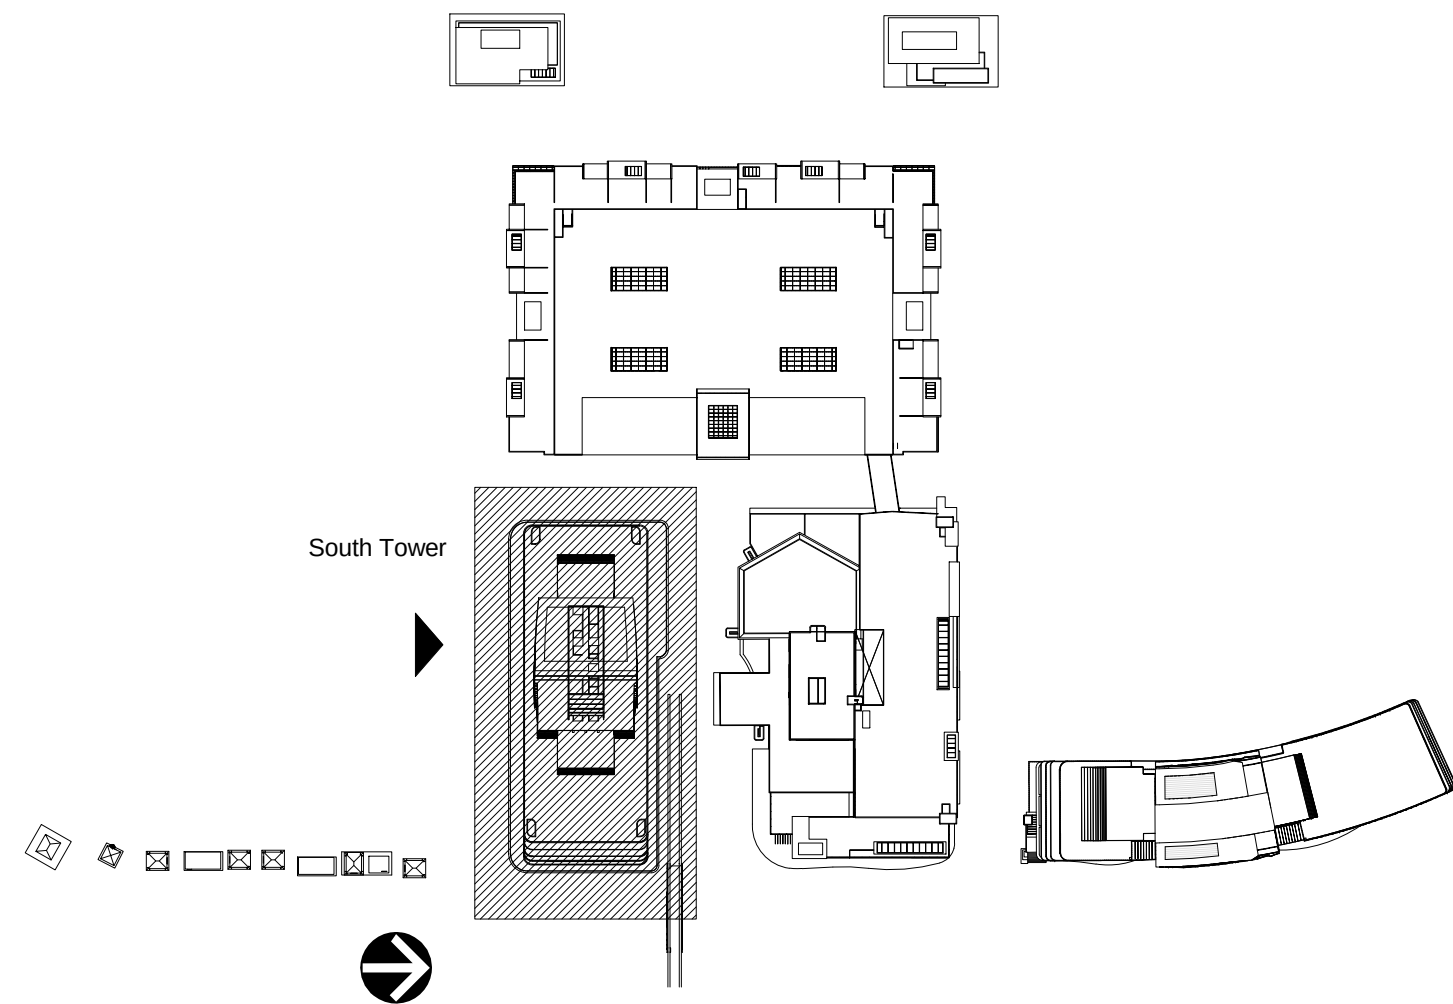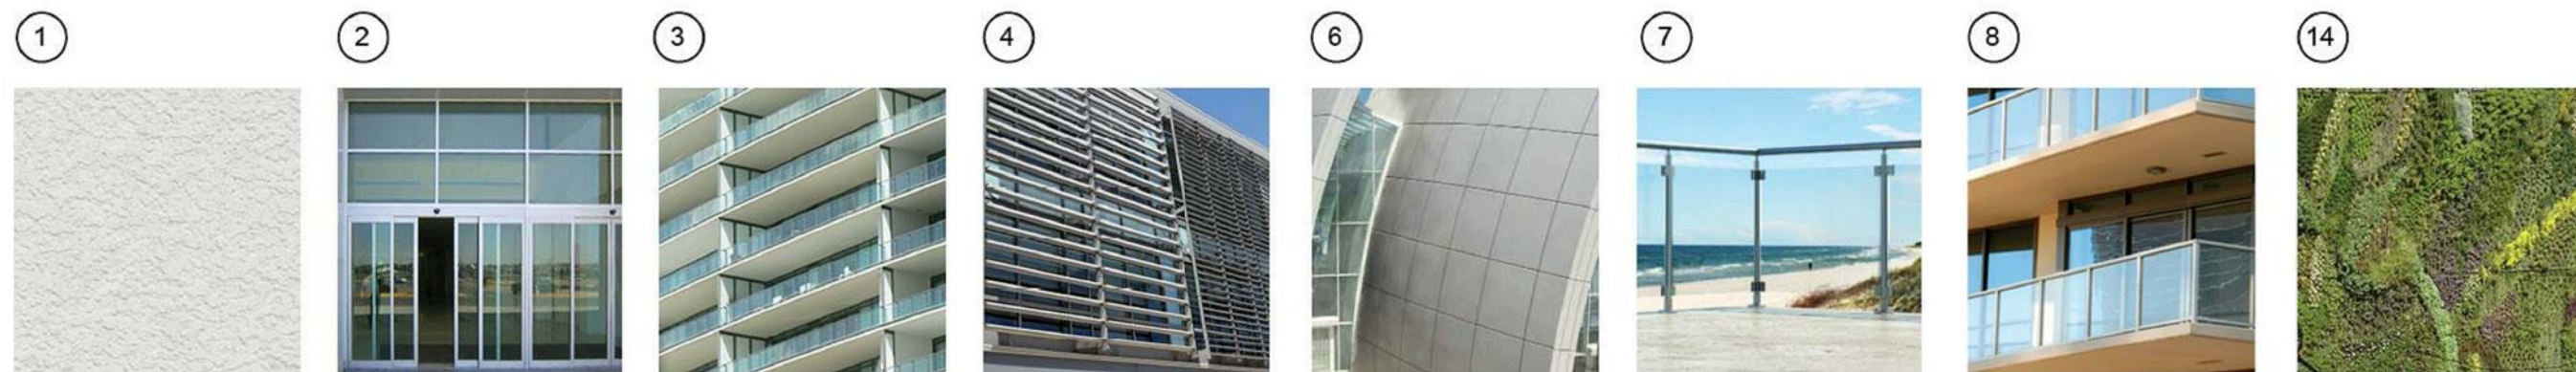

FOR DRC REVIEW ONLY - NOT FOR CONSTRUCTION

Developer:

TRR BAHIA MAR LLC

TRR BAHIA MAR LLC
1175 NE 125 Street, Suite 102
North Miami, FL 33161

Consultants:



1512 E. BROWARD BOULEVARD, SUITE 110
FORT LAUDERDALE, FLORIDA 33301 USA
TEL: 954.554.3330
L00000001

PLANNING • LANDSCAPE ARCHITECTURE • URBAN DESIGN • GRAPHIC DESIGN



**NICHOLS
BROSCH
WURST
WOLFE**
A ASSOCIATES, INC.
Architecture & Planning

161 Almeria Avenue Coral Gables, FL 33134
Tel: (305) 443-5206 Fax: (305) 446-2872
A/C 500880
Bruce Brosch
AR0007851



ID & DESIGN INTERNATIONAL

5100 N DIXIE HWY, OAKLAND FL 33334
PHONE: 954-566-2528



FES
TURN ENGINEERING SERVICES P.A.
CIVIL ENGINEERS

241 COMMERCIAL BLVD.
LAUDERDALE BEACH, FL 33308
PHONE: 954-522-1004 FAX: 954-522-7630



5200 NW 3RD AVENUE SUITE 109
FT. LAUDERDALE, FL 33309-6343
PHONE: 954-535-5100 FAX: 954-739-2247

Rev.	Date:	Description:	By:
1	9/23/15	DRC COMMENTS #1	RD
2	3/31/16	CITY COMMISSION RESUBMITTAL	RD

Sheet Title:


SOUTH TOWER PARTIAL ELEVATIONS

Date:	06/12/2015	Project #:	14036
Drawn:		Scale:	AS SHOWN
Approved By:			


Sheet Number:

A4.19

C:\Users\rdajer\Documents\Revit Local Files\BAHIA MAR PHASE 2_rtdajer.rvt
4/4/2016 10:06:41 AM


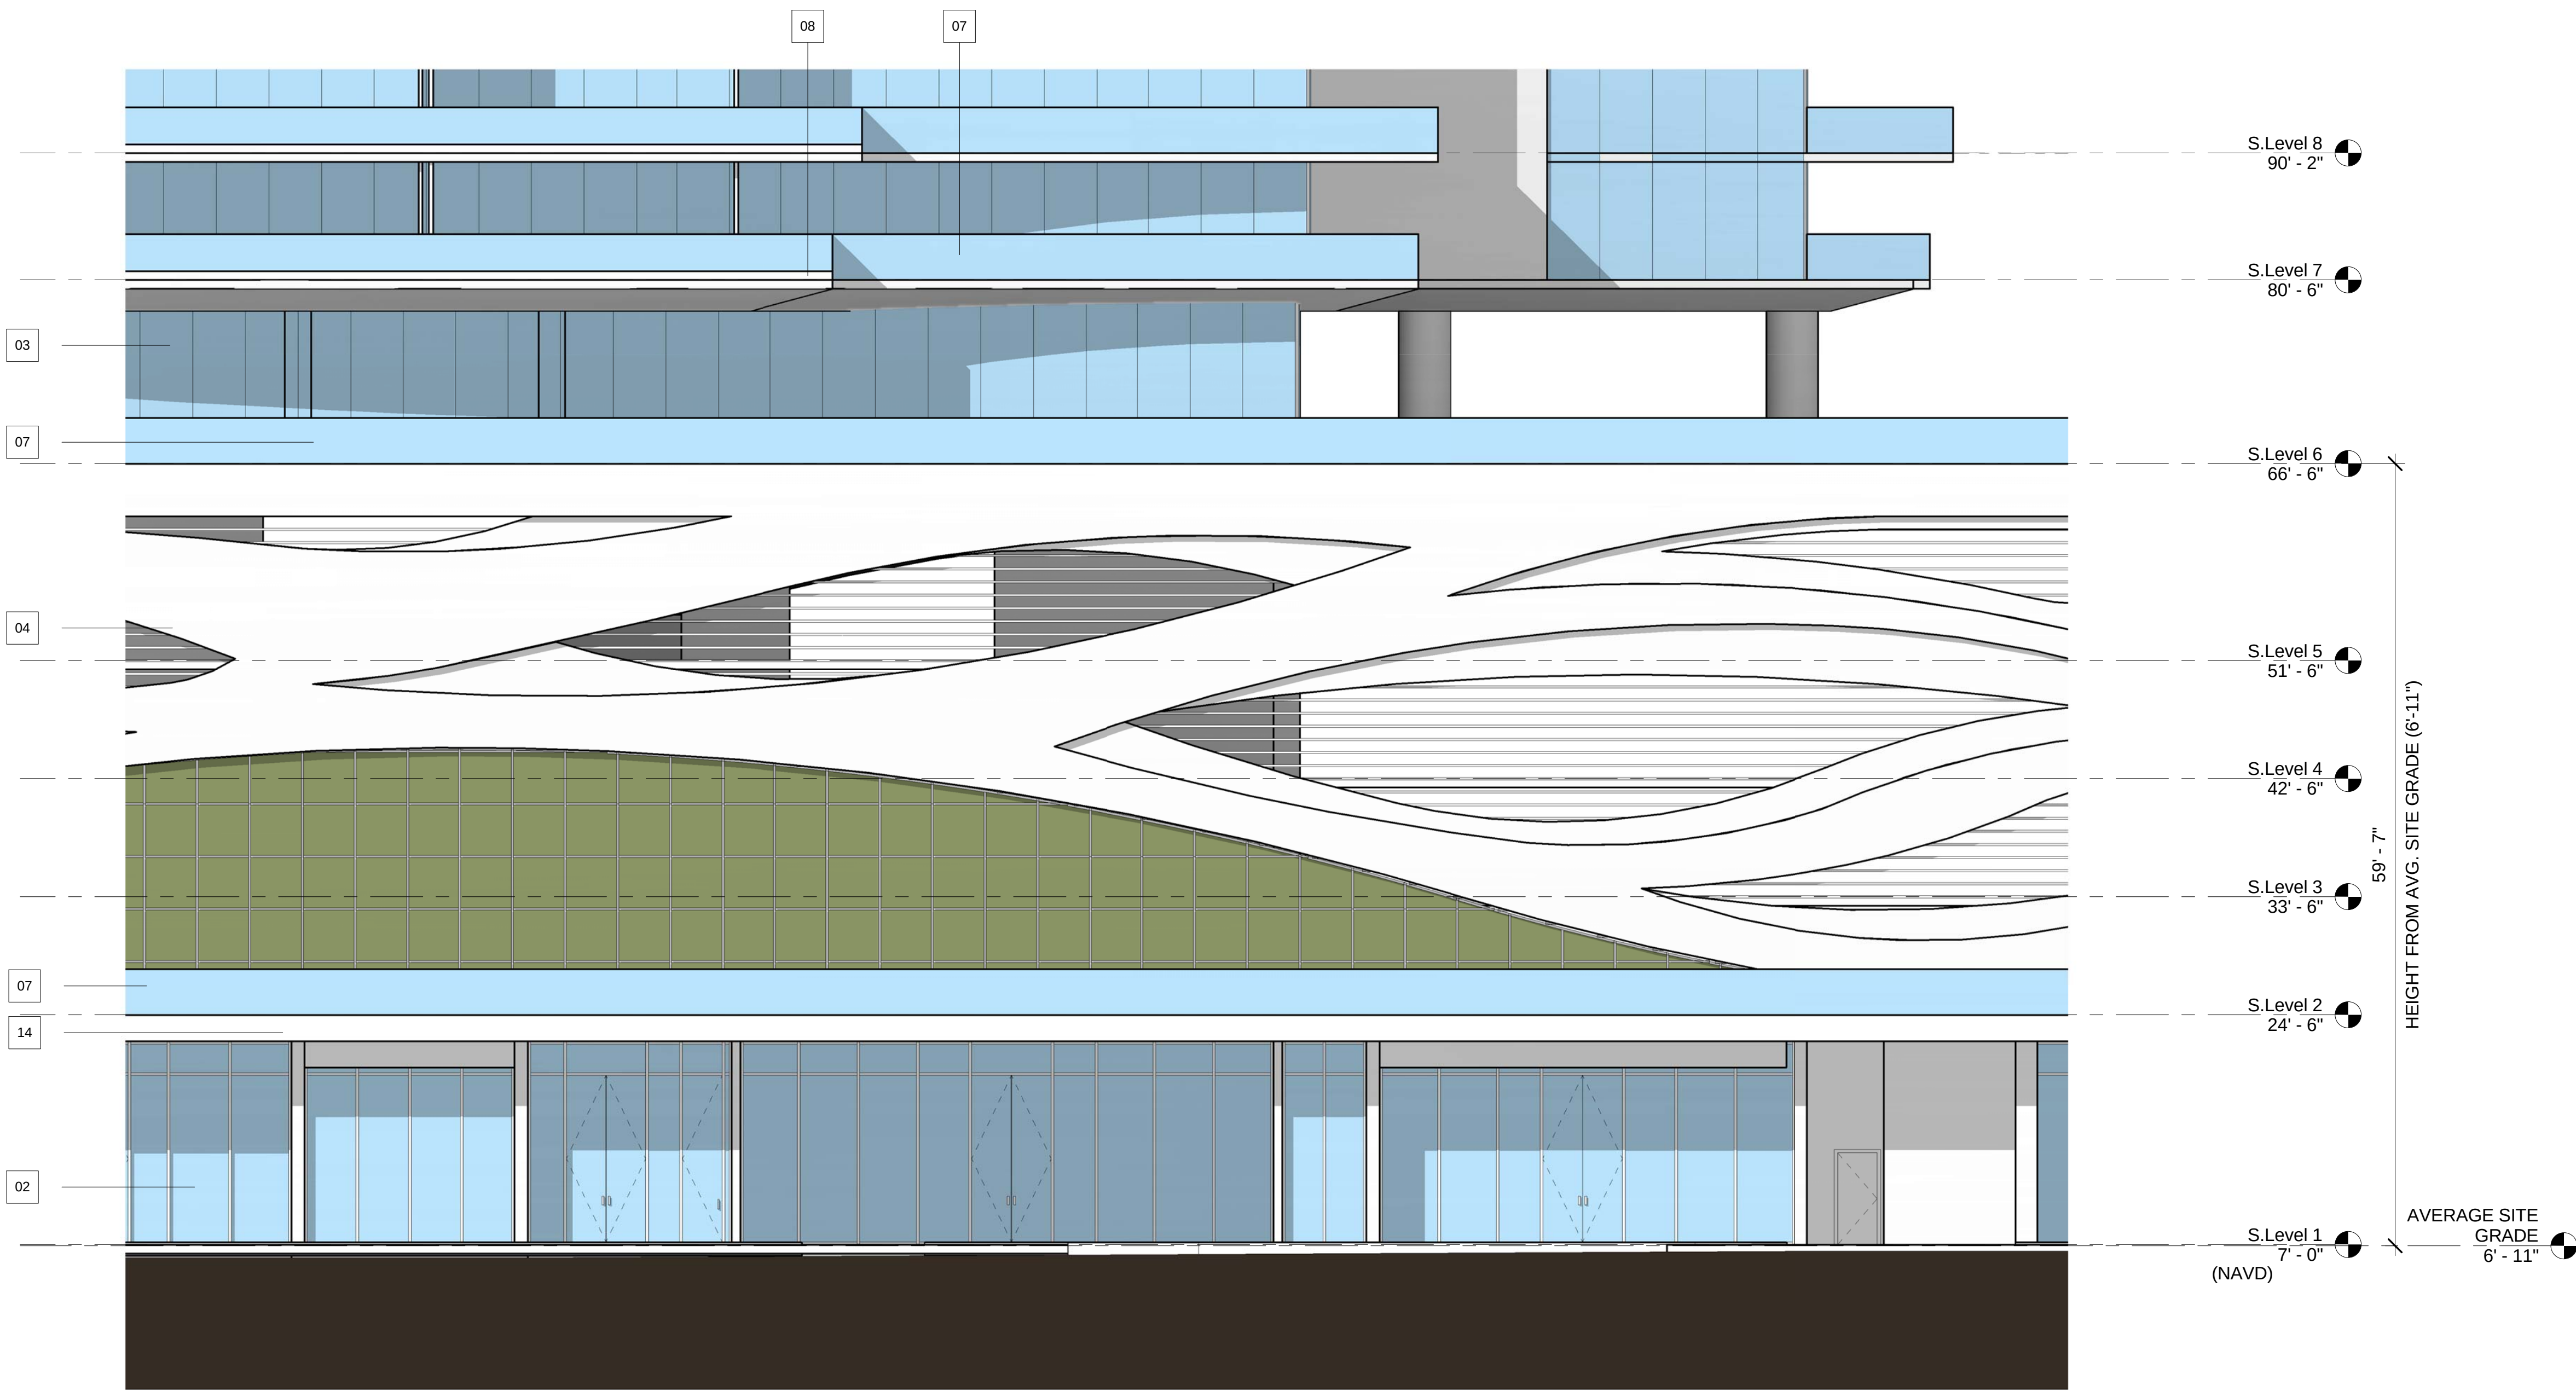


1
A4.20
G - SOUTH TOWER PARTIAL SOUTH ELEVATION
1/8" = 1'-0"

 

MATERIAL LEGEND	
Key Value	Keynote Text
01	CMU/CONCRETE SUBSTRATE W/SMOOTH STUCCO FINISH.
02	ALUMINUM STOREFRONT ASSEMBLY W/CLEAR GLASS LOW-E GLASS.
03	ALUMINUM WINDOW WALL ASSEMBLY W/KYNAR FINISH.
04	ALUMINUM LOUVER SCREEN.

MATERIAL LEGEND	
Key Value	Keynote Text
06	ALUMINUM COMPOSITE MATERIAL BUILDING PANEL SYSTEM.
07	ALUMINUM AND GLASS RAILING.
08	ALUMINUM AND GLASS RAILING ON CONCRETE CURB W/ STUCCO FINISH.
14	GREEN WALL SYSTEM.

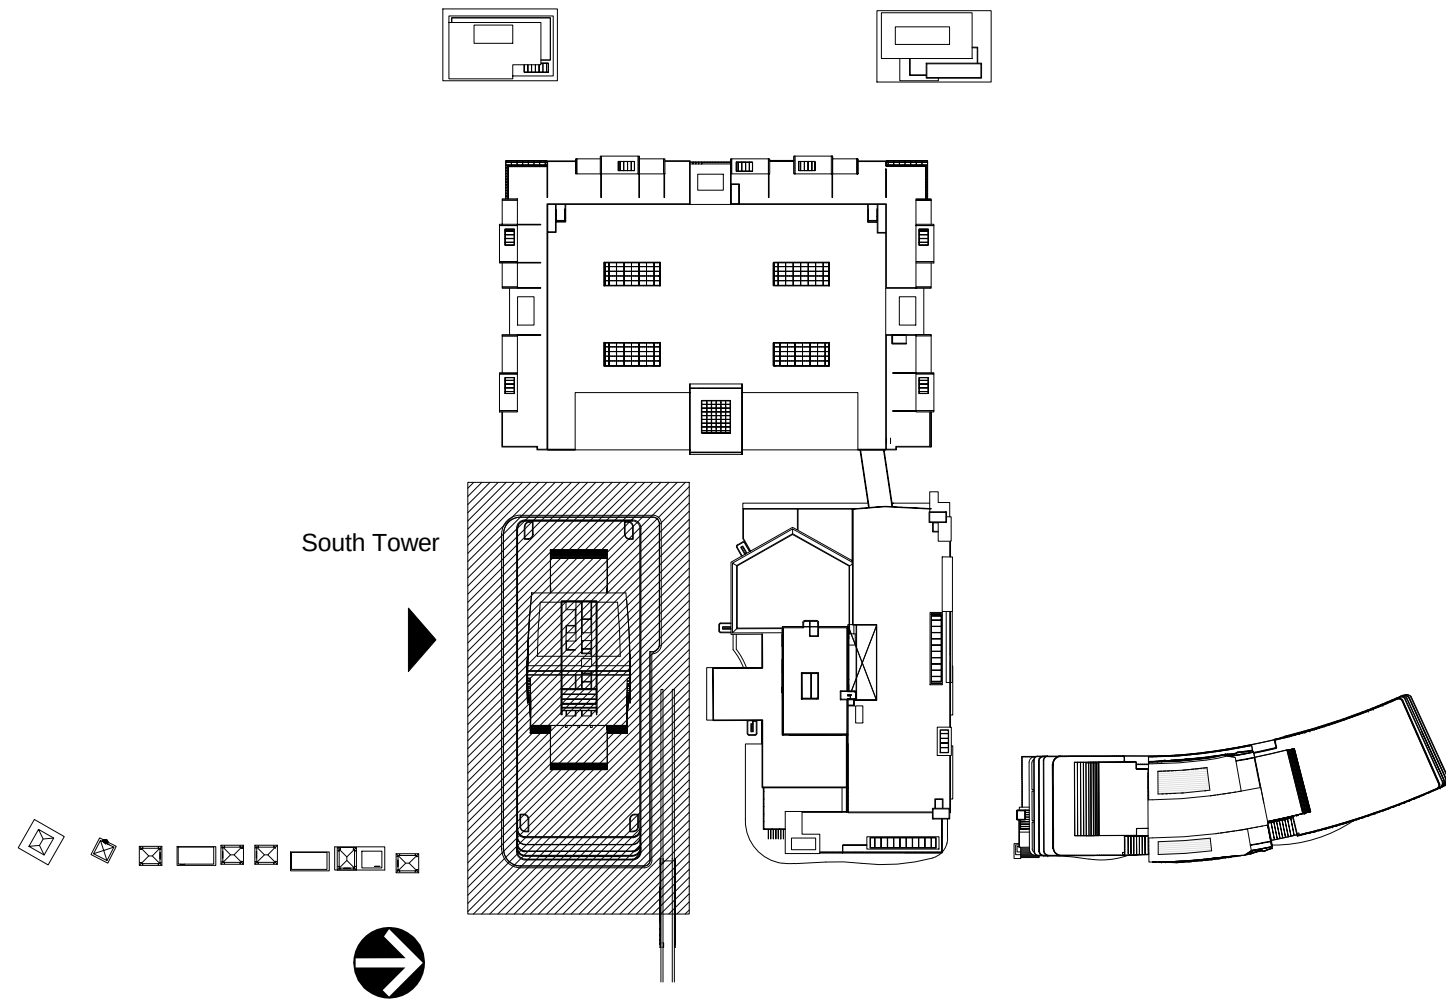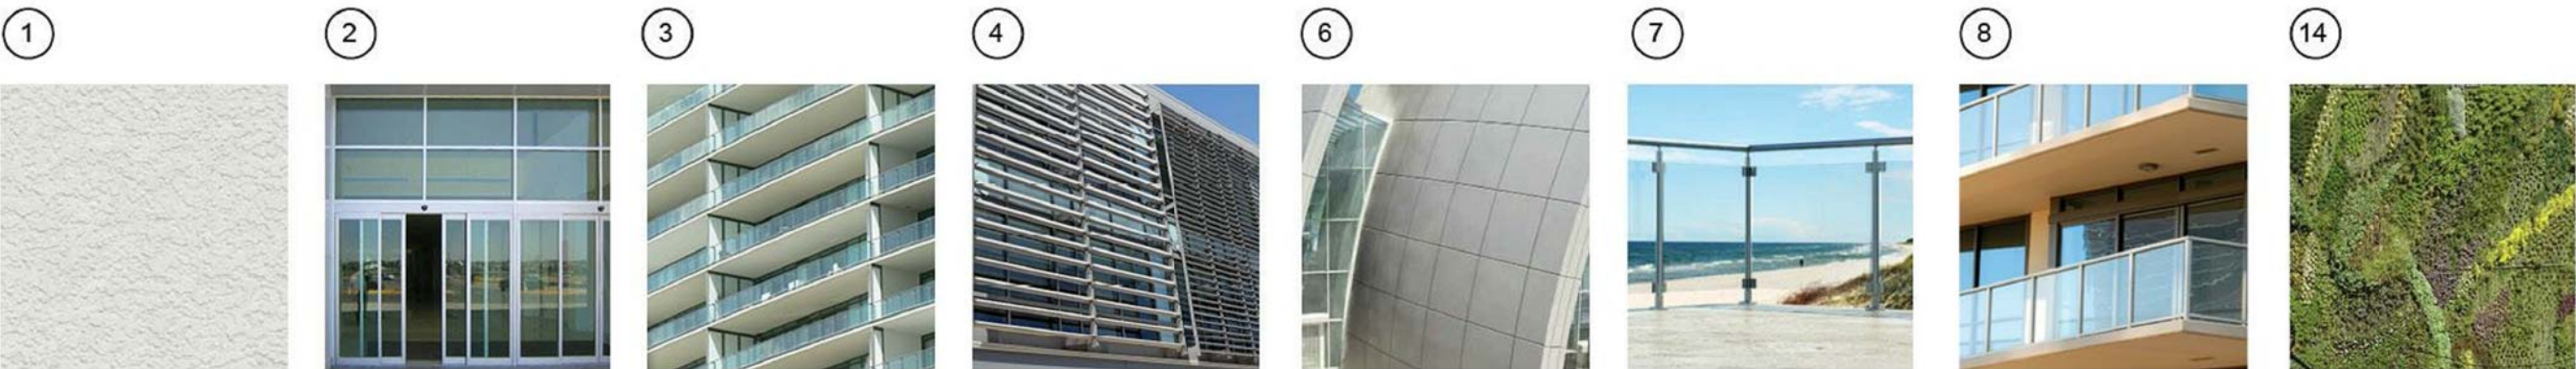

FOR DRC REVIEW ONLY - NOT FOR CONSTRUCTION

Developer:

TRR BAHIA MAR LLC

TRR BAHIA MAR LLC
1175 NE 125 Street, Suite 102
North Miami, FL 33161

Consultants:

EDSA
1512 E. BROWARD BOULEVARD, SUITE 110
FORT LAUDERDALE, FLORIDA 33301 USA
TEL: 954.554.3330
L03000001
PLANNING • LANDSCAPE ARCHITECTURE • URBAN DESIGN • GRAPHIC DESIGN

NICHOLS
BROSCH
WURST
WOLFE
A ASSOCIATES, INC.
Architecture & Planning
161 Almeria Avenue Coral Gables, FL 33134
Tel: (305) 443-5206 Fax: (305) 446-2872
A/C 50080
Bruce Brosch
AR0007851

ididi
ID & DESIGN INTERNATIONAL
5100 N DIXIE HWY, OAKLAND FL 33304
PHONE: 954-566-2528

FES
TURN ENGINEERING SERVICES, P.A.
CIVIL ENGINEERS
241 COMMERCIAL BLVD.
LAUDERDALE BEACH, FL 33308
PHONE: 954-522-1004 FAX: 954-522-7630

KimleyHorn
5200 NW 3RD AVENUE SUITE 109
FT. LAUDERDALE, FL 33309-6343
PHONE: 954-535-5100 FAX: 954-739-2247

Rev.	Date:	Description:	By:
1	9/23/15	DRC COMMENTS #1	RD
2	3/31/16	CITY COMMISSION RESUBMITTAL	RD

Sheet Title:


SOUTH TOWER
PARTIAL ELEVATIONS

Date:	06/12/2015	Project #:	14036
Drawn:		Scale:	AS SHOWN
Approved By:			


Sheet Number:

A4.20

C:\Users\rdajer\Documents\Revit Local Files\BAHIA MAR PHASE 2_rtdajer.rvt
4/4/2016 10:07:40 AM


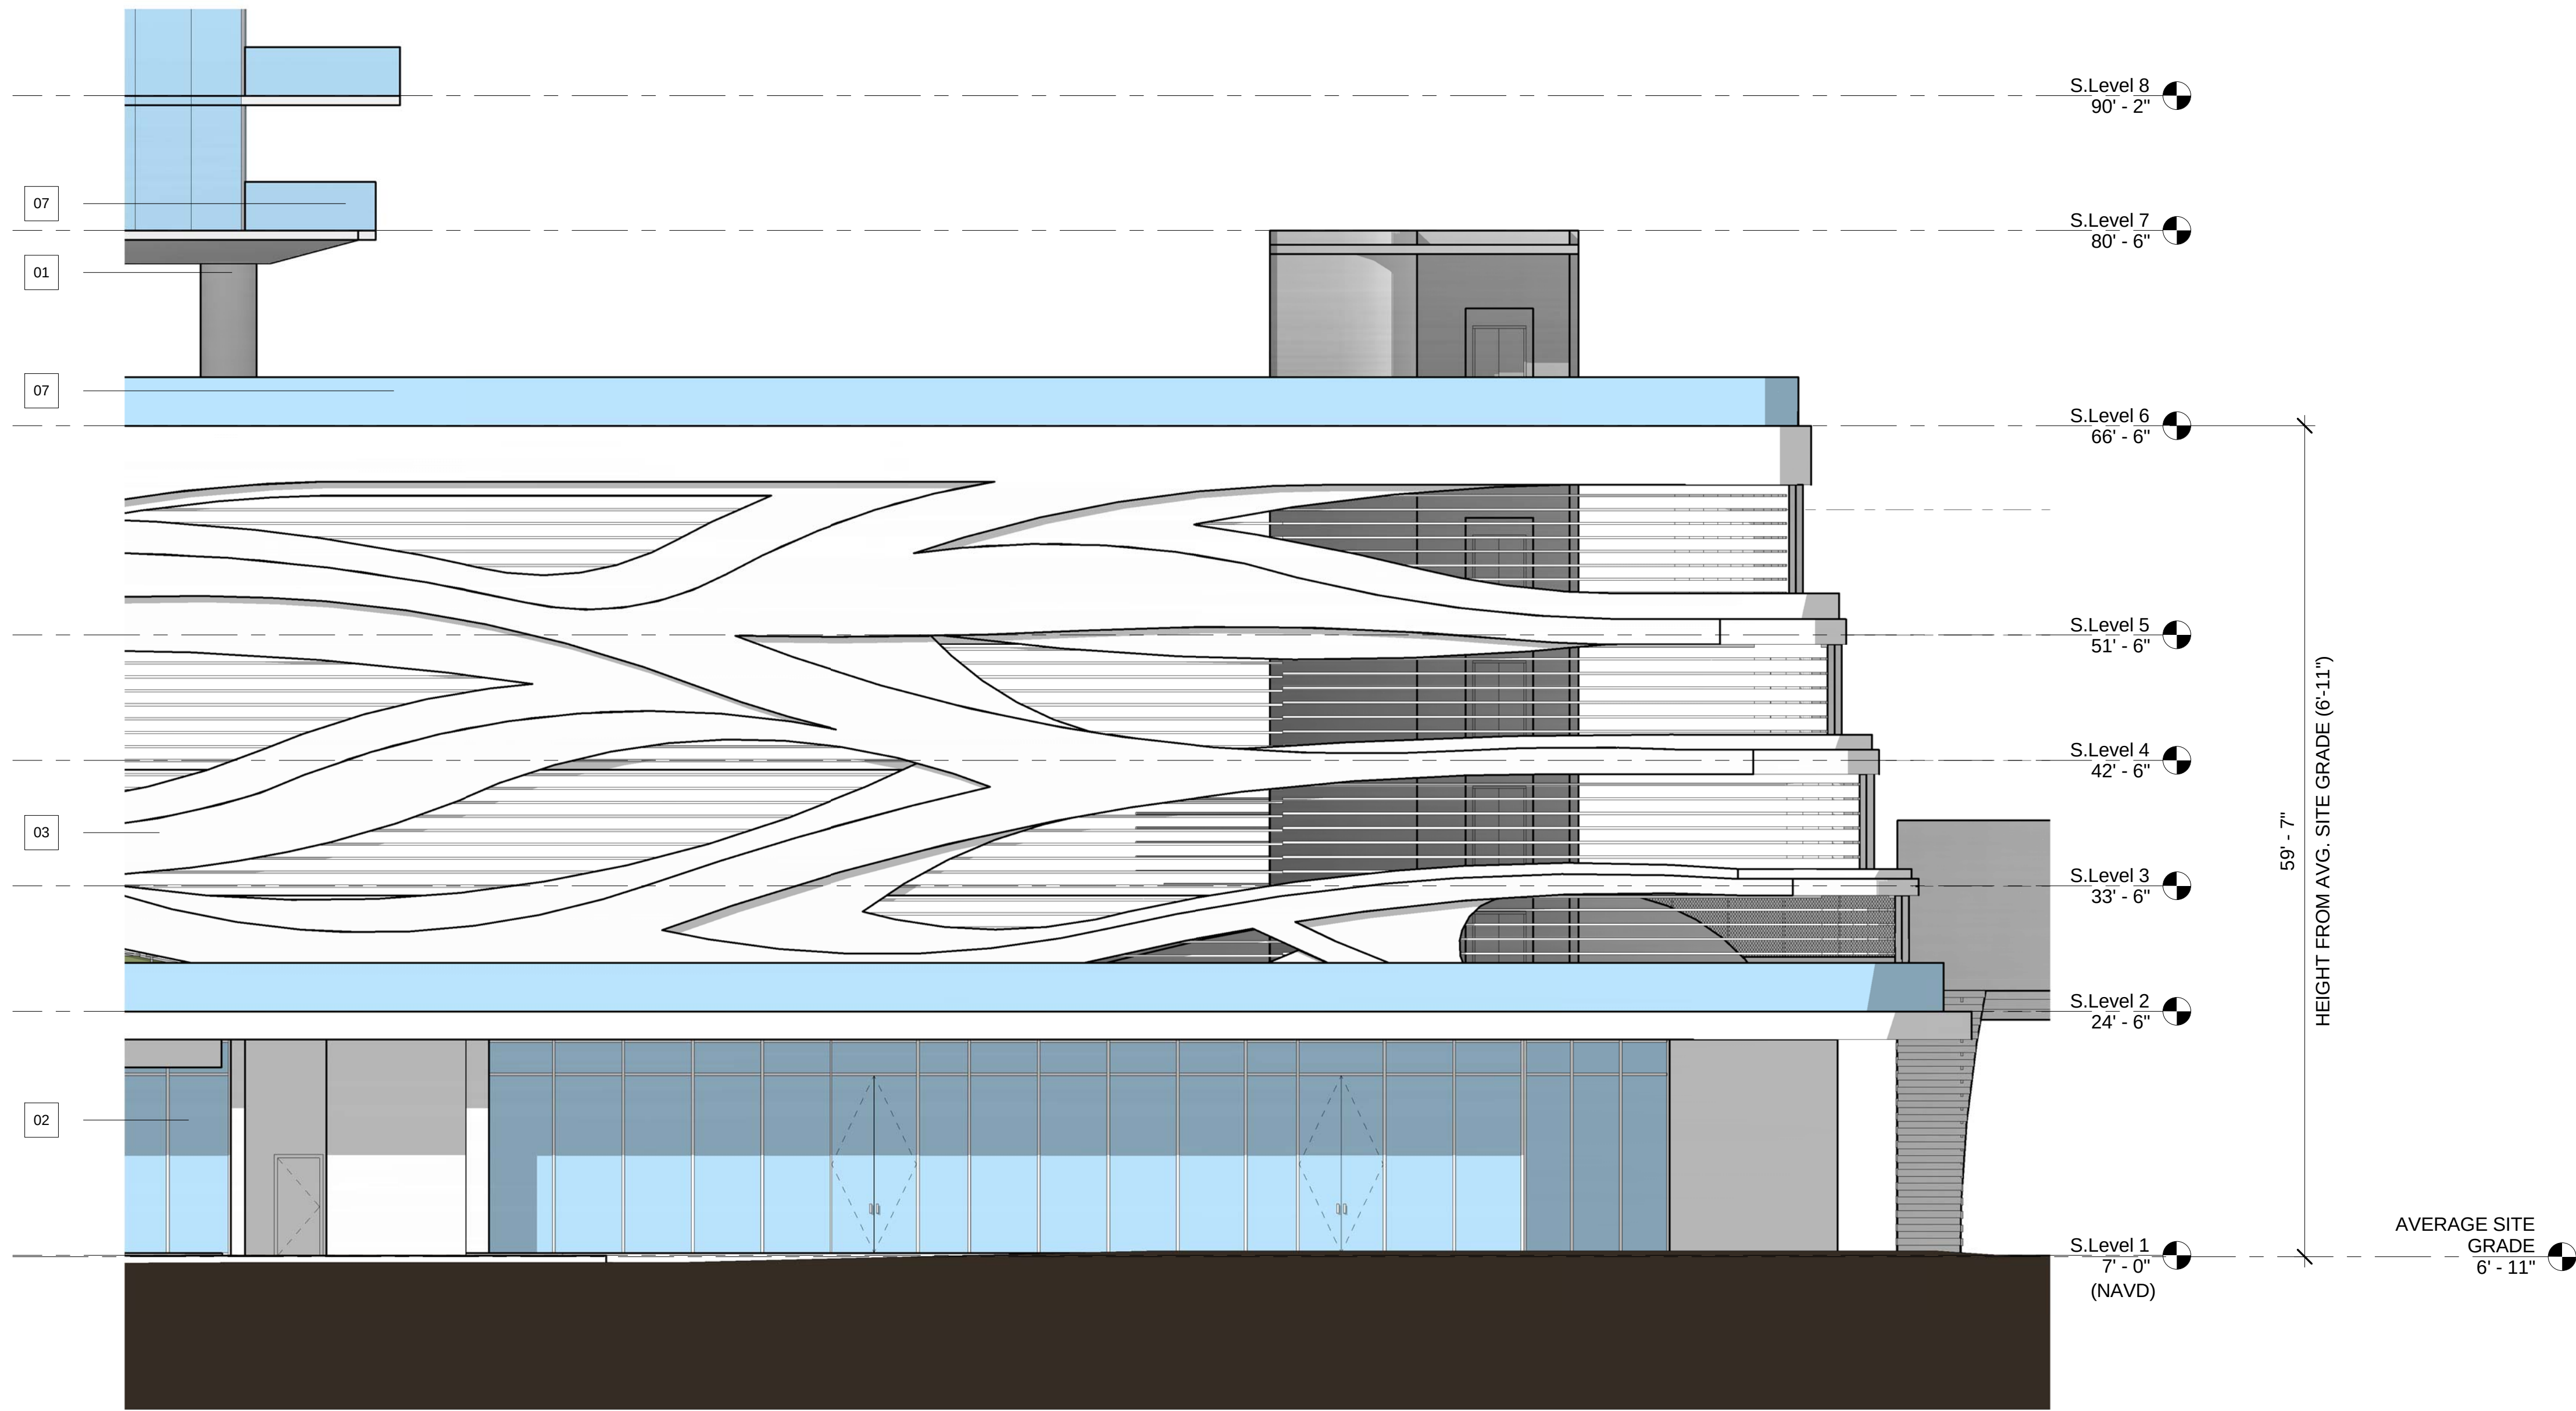


1 H - SOUTH TOWER PARTIAL SOUTH ELEVATION
A4.21 1/8" = 1'-0"

 

MATERIAL LEGEND	
Key Value	Keynote Text
01	CMU/CONCRETE SUBSTRATE W/SMOOTH STUCCO FINISH.
02	ALUMINUM STOREFRONT ASSEMBLY W/CLEAR GLASS LOW-E GLASS.
03	ALUMINUM WINDOW WALL ASSEMBLY W/KYNAR FINISH.
04	ALUMINUM LOUVER SCREEN.

MATERIAL LEGEND	
Key Value	Keynote Text
06	ALUMINUM COMPOSITE MATERIAL BUILDING PANEL SYSTEM.
07	ALUMINUM AND GLASS RAILING.
08	ALUMINUM AND GLASS RAILING ON CONCRETE CURB W/ STUCCO FINISH.
14	GREEN WALL SYSTEM.

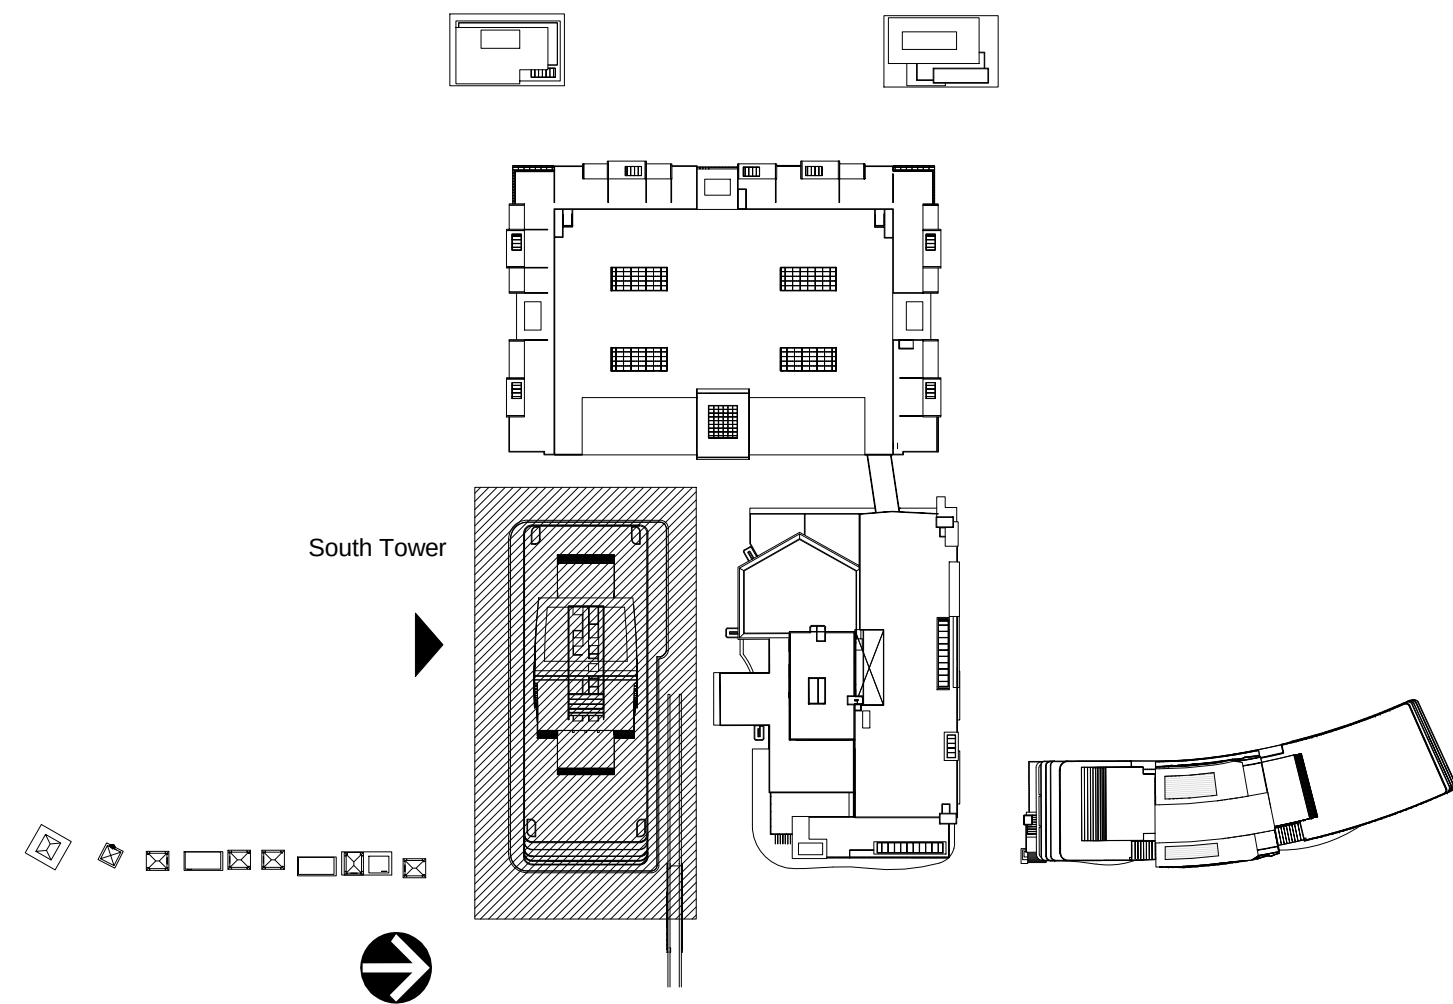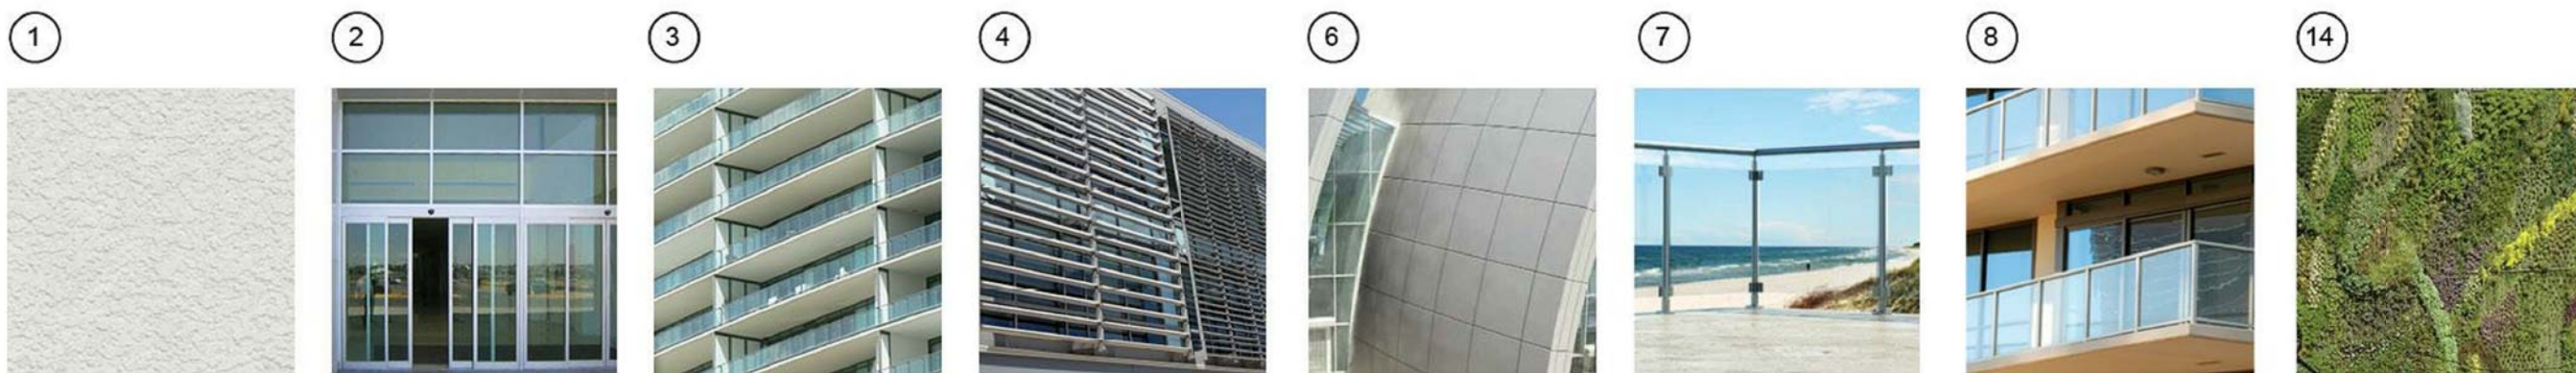

FOR DRC REVIEW ONLY - NOT FOR CONSTRUCTION

Developer:

TRR BAHIA MAR LLC

TRR BAHIA MAR LLC
1175 NE 125 Street, Suite 102
North Miami, FL 33161

Consultants:

EDSA
1512 E. BROWARD BOULEVARD, SUITE 110
FORT LAUDERDALE, FLORIDA 33301 USA
TEL: 954.554.3330
LCS000001
PLANNING • LANDSCAPE ARCHITECTURE • URBAN DESIGN • GRAPHIC DESIGN

NICHOLS
BROSCH
WURST
WOLFE
A ASSOCIATES, INC.
Architecture & Planning
161 Almeria Avenue Coral Gables, FL 33134
Tel: (305) 443-5206 Fax: (305) 446-2872
A/C 500880
Bruce Brosch
AR0007851

ididi
ID & DESIGN INTERNATIONAL
5100 N DIXIE HWY, OAKLAND FL 33334
PHONE: 954-566-2528

FES
TURN ENGINEERING SERVICES, P.A.
CIVIL ENGINEERS
241 COMMERCIAL BLVD.
LAUDERDALE BEACH, FL 33308
PHONE: 954-522-1004 FAX: 954-522-7630

KimleyHorn
5200 NW 3RD AVENUE, SUITE 109
FT. LAUDERDALE, FL 33309-6343
PHONE: 954-535-5100 FAX: 954-739-2247

Rev.	Date:	Description:	By:
1	9/23/15	DRC COMMENTS #1	RD
2	3/31/16	CITY COMMISSION RESUBMITTAL	RD

Sheet Title:


SOUTH TOWER
PARTIAL ELEVATIONS

Date:	06/12/2015	Project #:	14036
Drawn:		Scale:	AS SHOWN
Approved By:			

Sheet Number:

A4.21



C:\Users\rdajer\Documents\Revit Local Files\BAHIA MAR PHASE 2_rtdajer.rvt
4/4/2016 10:06:25 AM

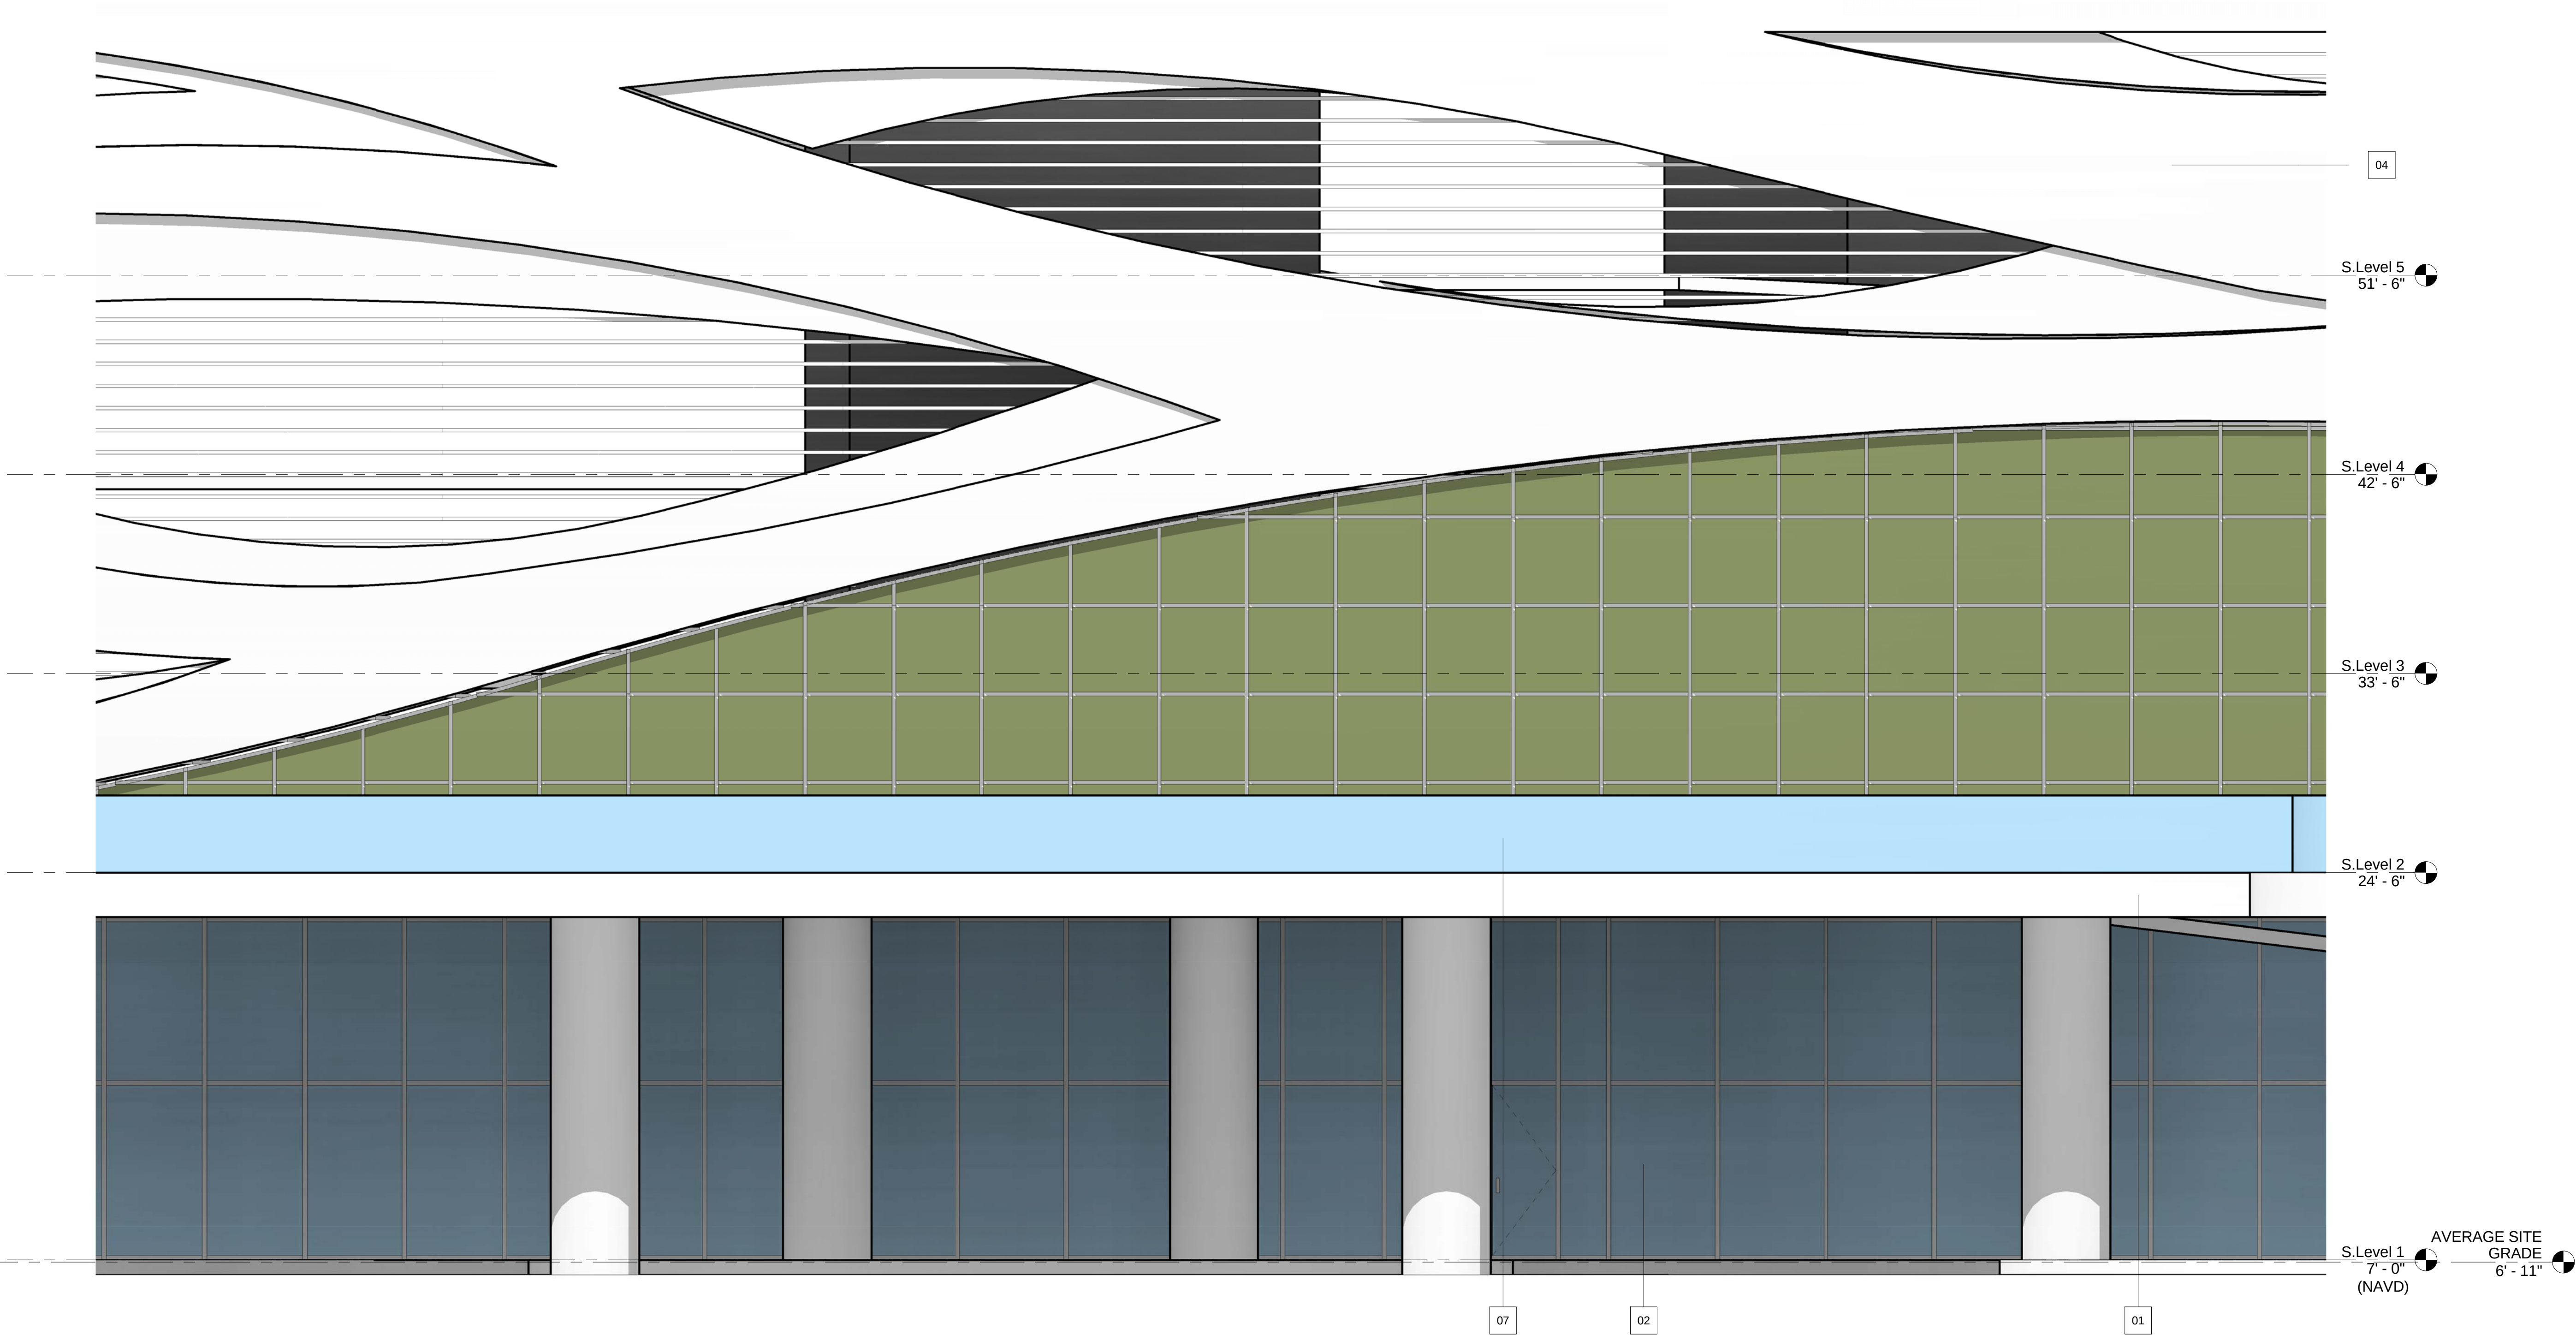

1
A4.22
GROUND LEVEL ELEVATION - NORTH ENTRY
1/4" = 1'-0"

MATERIAL LEGEND	
Key Value	Keynote Text
01	CMU/CONCRETE SUBSTRATE W/SMOOTH STUCCO FINISH.
02	ALUMINUM STOREFRONT ASSEMBLY W/CLEAR GLASS LOW-E GLASS.
03	ALUMINUM WINDOW WALL ASSEMBLY W/KYNAR FINISH.
04	ALUMINUM LOUVER SCREEN.

MATERIAL LEGEND	
Key Value	Keynote Text
06	ALUMINUM COMPOSITE MATERIAL BUILDING PANEL SYSTEM.
07	ALUMINUM AND GLASS RAILING.
08	ALUMINUM AND GLASS RAILING ON CONCRETE CURB W/ STUCCO FINISH.
14	GREEN WALL SYSTEM.

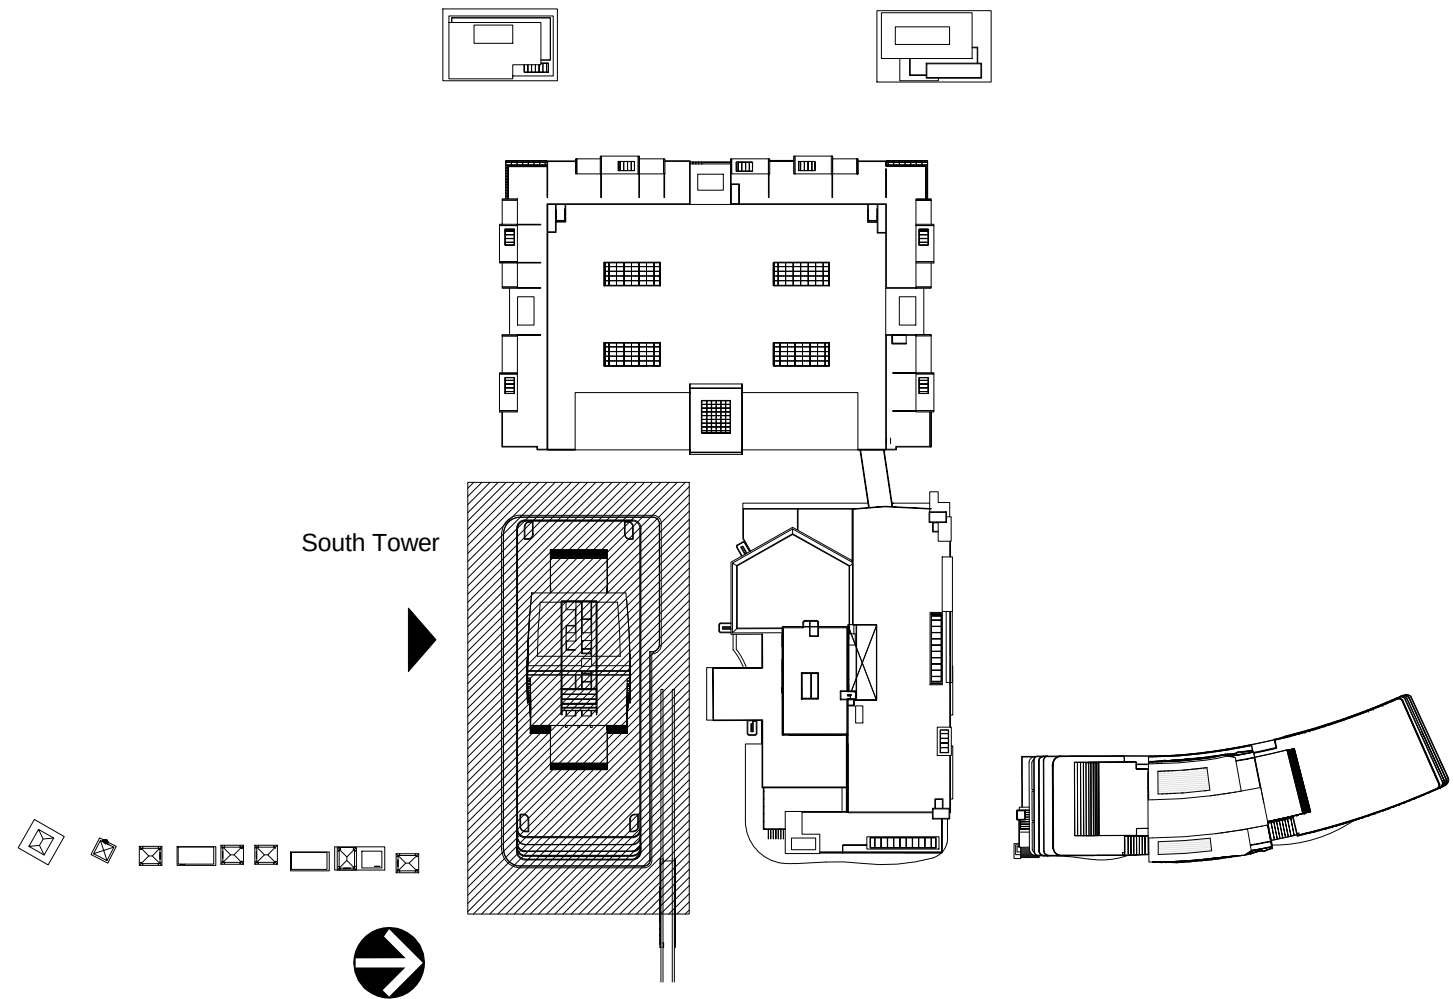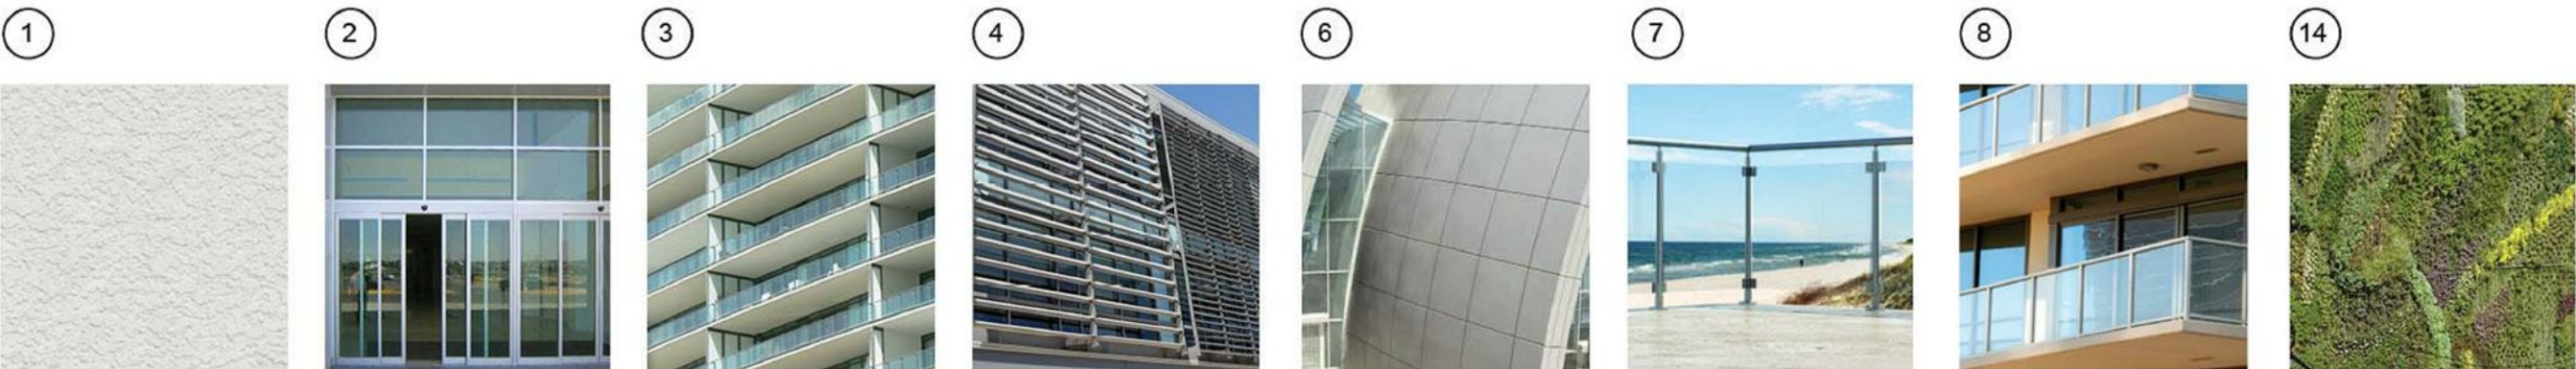

FOR DRC REVIEW ONLY - NOT FOR CONSTRUCTION



Developer:

TRR BAHIA MAR LLC

TRR BAHIA MAR LLC
1175 NE 125 Street, Suite 102
North Miami, FL 33161

Consultants:



1512 E. BROWARD BOULEVARD, SUITE 110
FORT LAUDERDALE, FLORIDA 33301 USA
TEL: 954.554.3330
LCS000001

PLANNING • LANDSCAPE ARCHITECTURE • URBAN DESIGN • GRAPHIC DESIGN



NICHOLS
BROSCH
WURST
WOLFE
& ASSOCIATES, INC.
Architecture & Planning

161 Almeria Avenue Coral Gables, FL 33134
Tel: (305) 443-5206 Fax: (305) 446-2872
A/C 500800
Bruce Brosch
AR0007851



IDI & DESIGN INTERNATIONAL
5100 N. DIXIE HWY., OAKLAND, FL 33304
PHONE: 954-566-2528



F&S
TURN ENGINEERING SERVICES, P.A.
CIVIL ENGINEERS

241 COMMERCIAL BLVD.
LAUDERDALE BEACH, FL 33308
PHONE: 954-522-1004 FAX: 954-522-7630



5200 NW 3RD AVENUE, SUITE 109
FT. LAUDERDALE, FL 33309-6343
PHONE: 954-535-5100 FAX: 954-739-2247

Rev:	Date:	Description:	By:
1	9/23/15	DRC COMMENTS #1	RD
2	3/31/16	CITY COMMISSION RESUBMITTAL	RD

Sheet Title:






SOUTH TOWER
GROUND LEVEL ELEV.

Date:	06/12/2015	Project #:	14036
Drawn:		Scale:	AS SHOWN
Approved By:			

Sheet Number:

A4.22

C:\Users\rdajer\Documents\Revit Local Files\BAHIA MAR PHASE 2_r\dajer.rvt
4/4/2016 10:06:46 AM

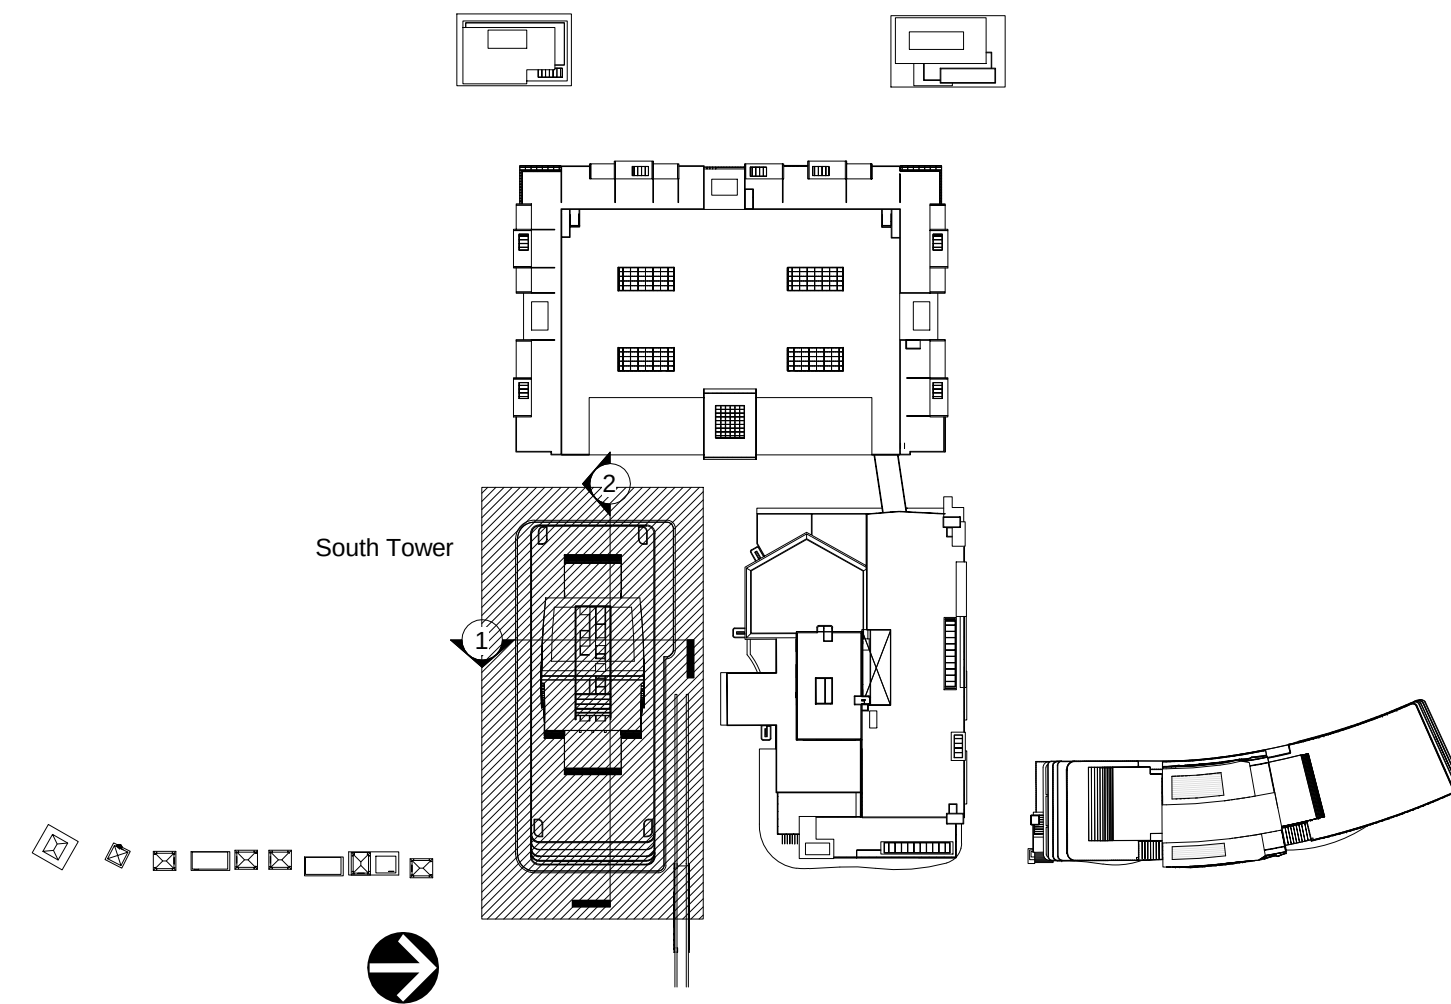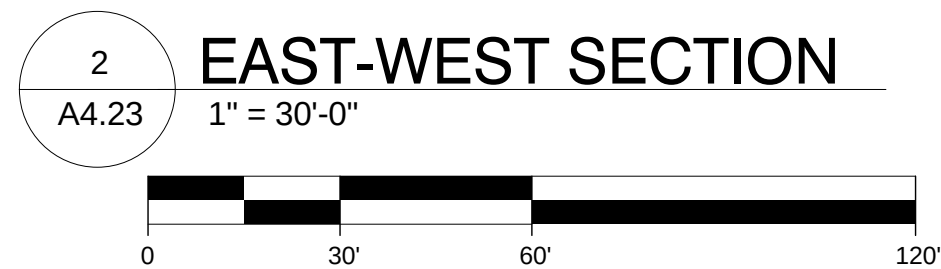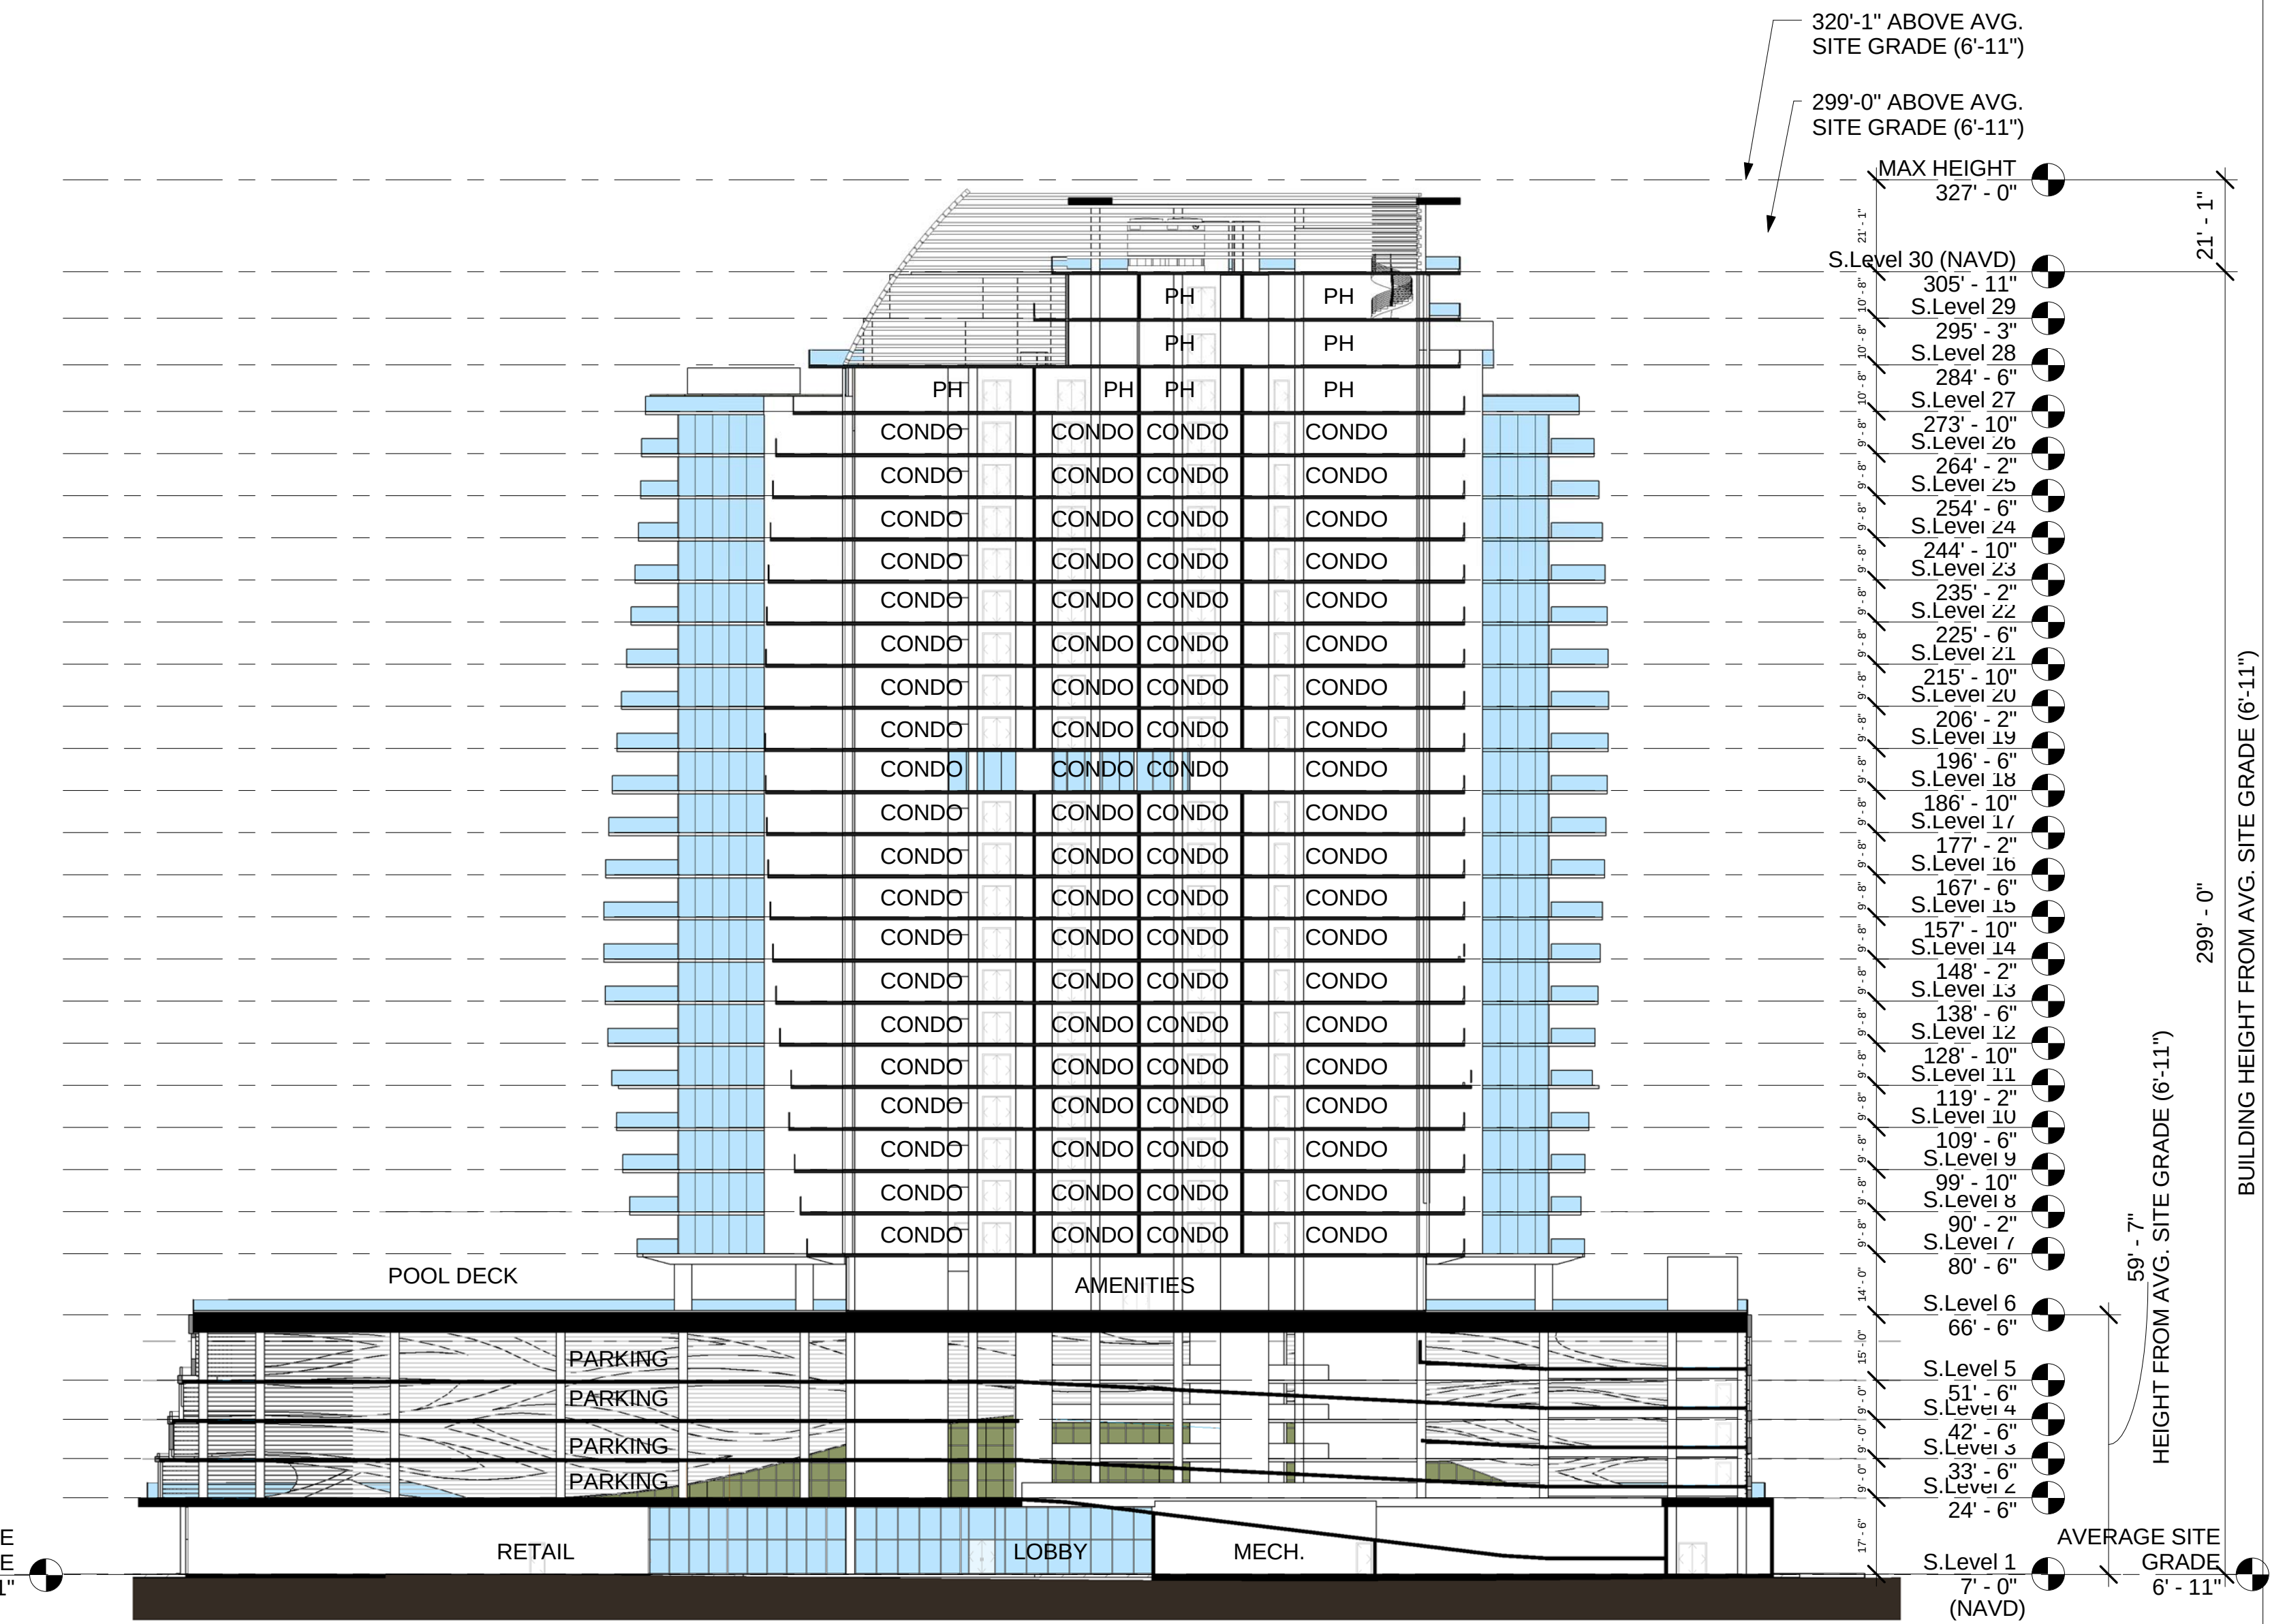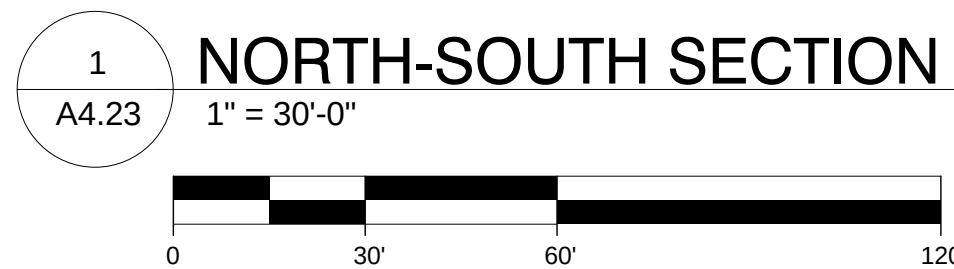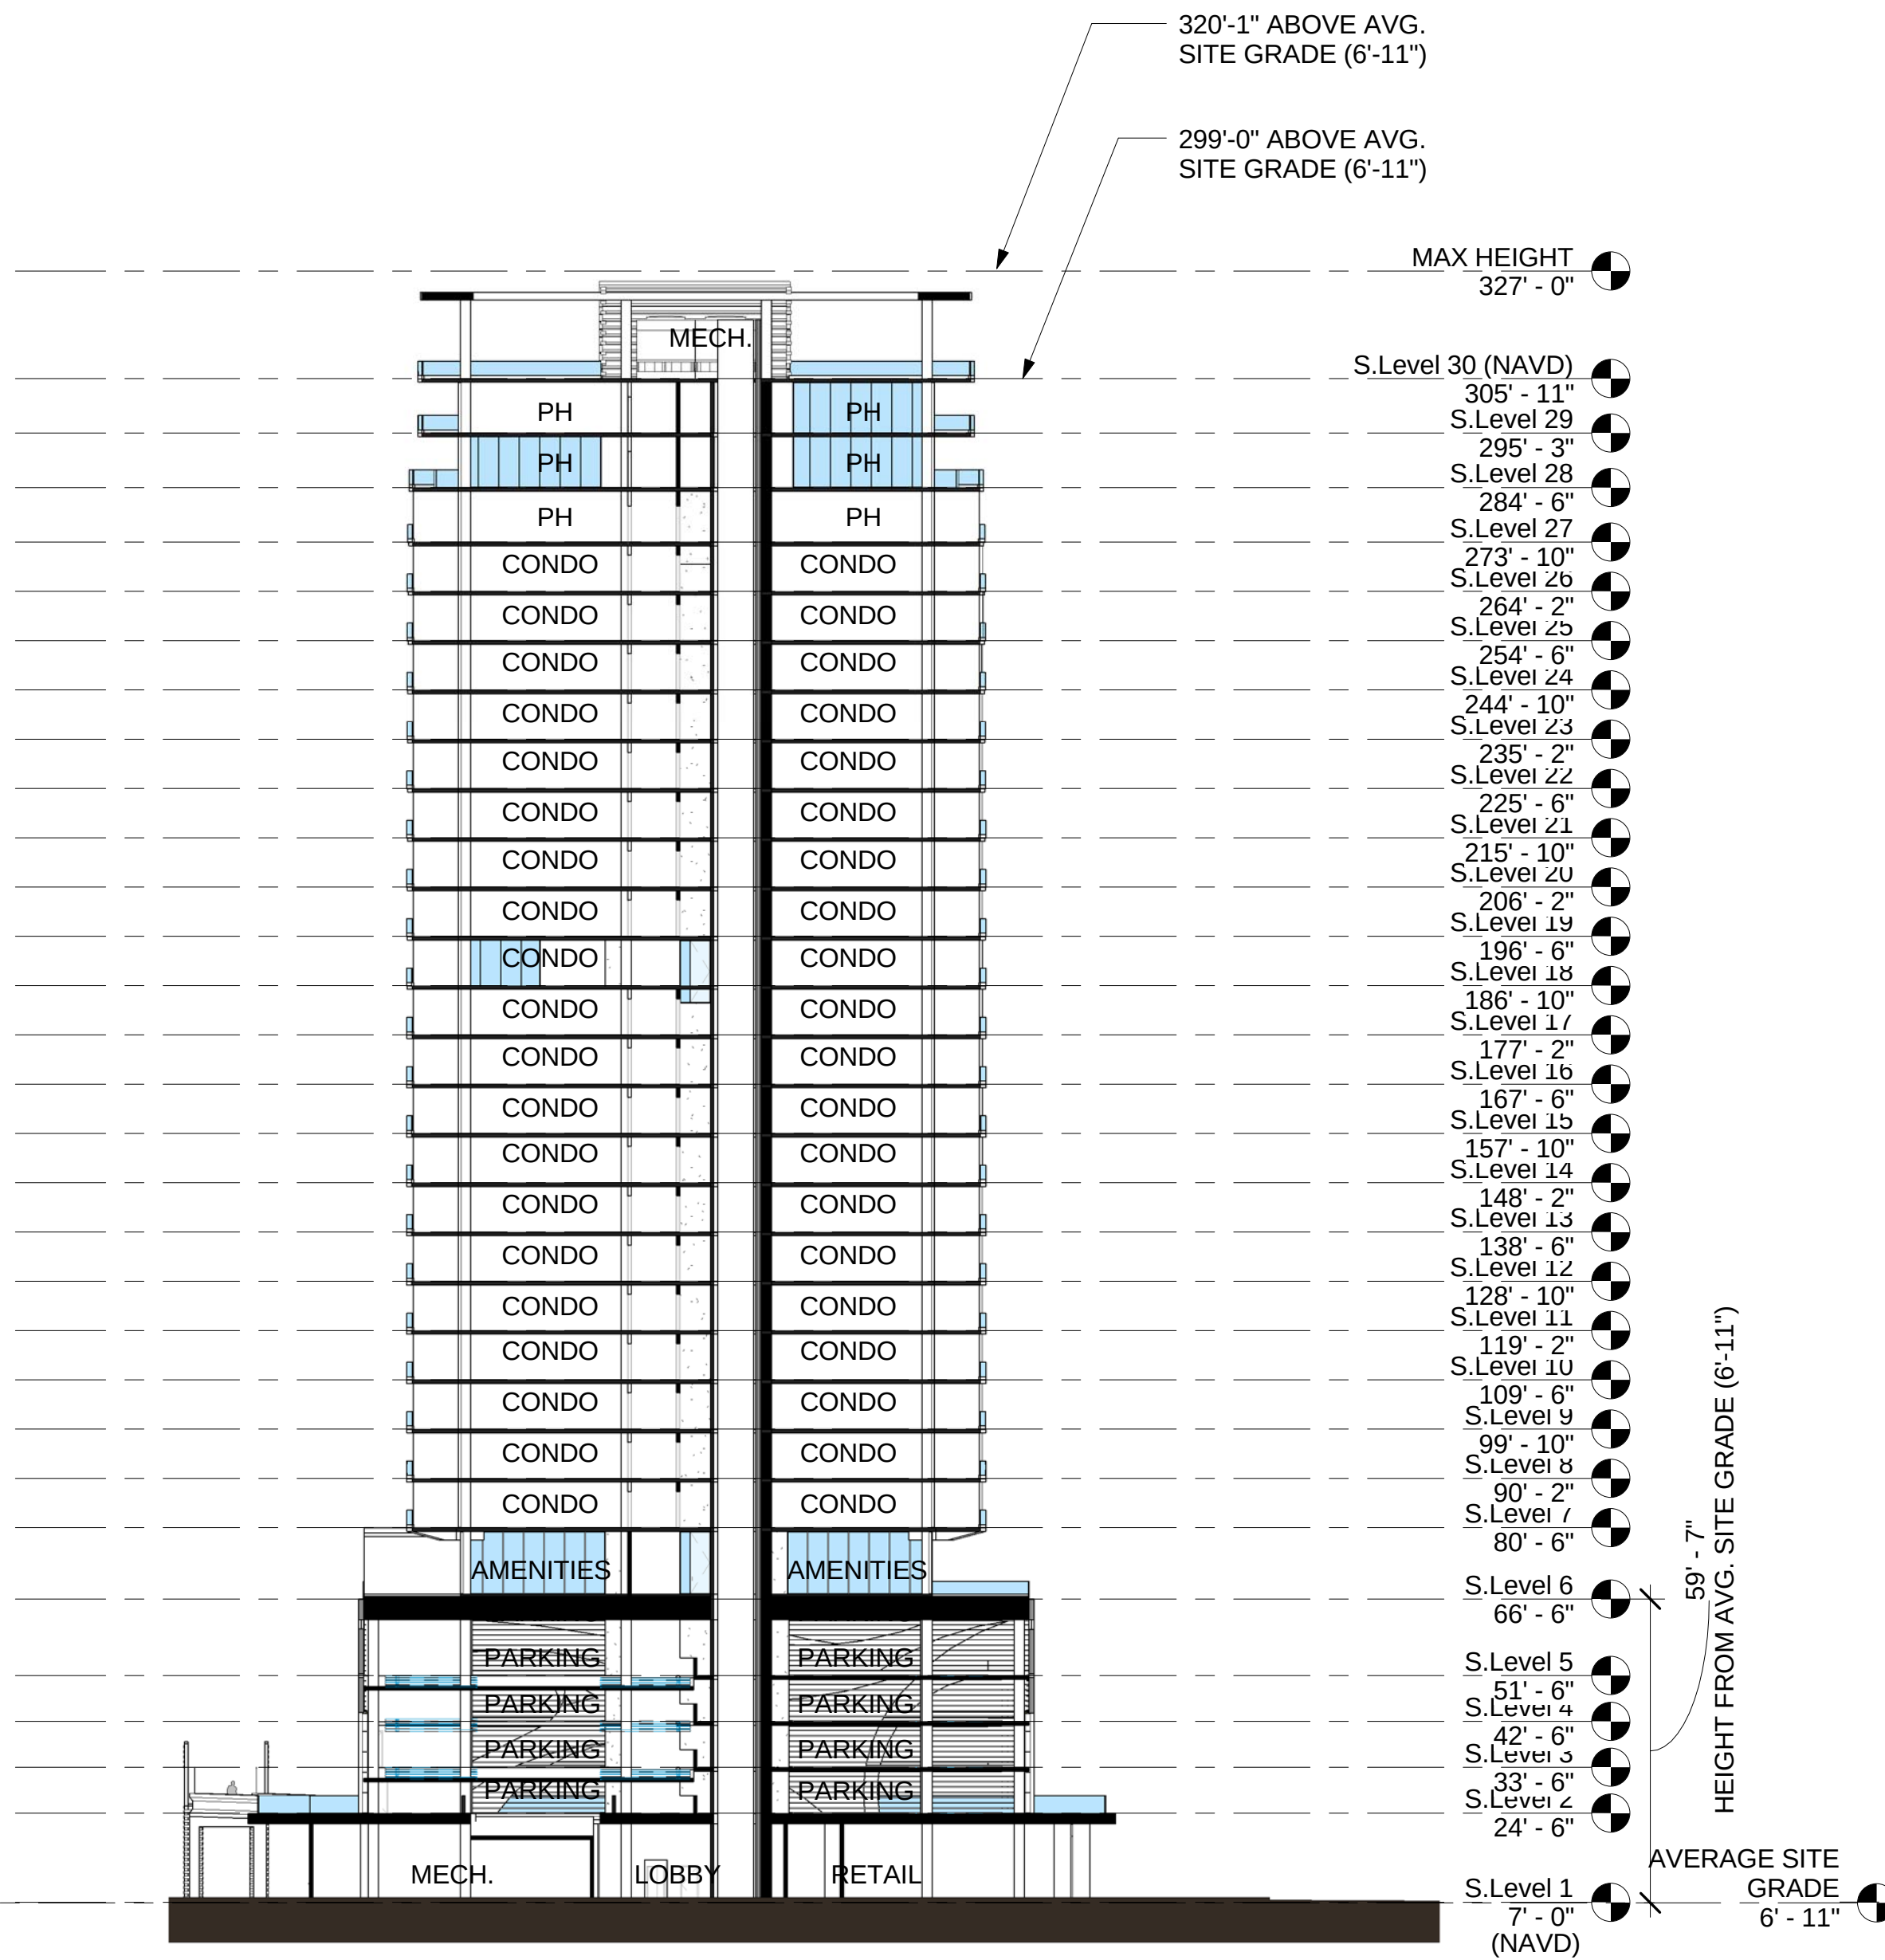

FOR DRC REVIEW ONLY - NOT FOR CONSTRUCTION

Developer:

TRR BAHIA MAR LLC

TRR BAHIA MAR LLC
1175 NE 125 Street, Suite 102
North Miami, FL 33161

Consultants:

EDSA
1512 E. BROWARD BOULEVARD, SUITE 110
FORT LAUDERDALE, FLORIDA 33301 USA
TEL: 954.554.3330
LCS000001
PLANNING • LANDSCAPE ARCHITECTURE • URBAN DESIGN • GRAPHIC DESIGN

NICHOLS
BROSCH
WURST
WOLFE
& ASSOCIATES, INC.
Architects & Planners
161 Almeria Avenue Coral Gables, FL 33134
Tel: (305) 443-5206 Fax: (305) 446-2872
A/C 500800
Bruce Brosch
AR0007851

ididi
ID & DESIGN INTERNATIONAL
5100 N. DIXIE HWY., OAKLAND, FL 33304
PHONE: 954-566-2528

FES
FERN ENGINEERING SERVICES, P.A.
CIVIL ENGINEERS
241 COMMERCIAL BLVD.
LAUDERDALE-BY-THE-SEA, FL 33308
PHONE: 954-522-5104 FAX: 954-522-7630

KimleyHorn
5200 NW 3RD AVENUE, SUITE 109
FT. LAUDERDALE, FL 33309-6343
PHONE: 954-522-5104 FAX: 954-739-2247

Rev:	Date:	Description:	By:
1	9/23/15	DRC COMMENTS #1	RD
2	3/31/16	CITY COMMISSION RESUBMITTAL	RD

Sheet Title:



SOUTH TOWER
SECTIONS

Date:	06/12/2015	Project #:	14036
Drawn:		Scale:	AS SHOWN
Approved By:			

Sheet Number:

A4.23

C:\Users\rdajer\Documents\Revit Local Files\BAHIA MAR PHASE 2_rtdajer.rvt
4/4/2016 10:08:21 AM

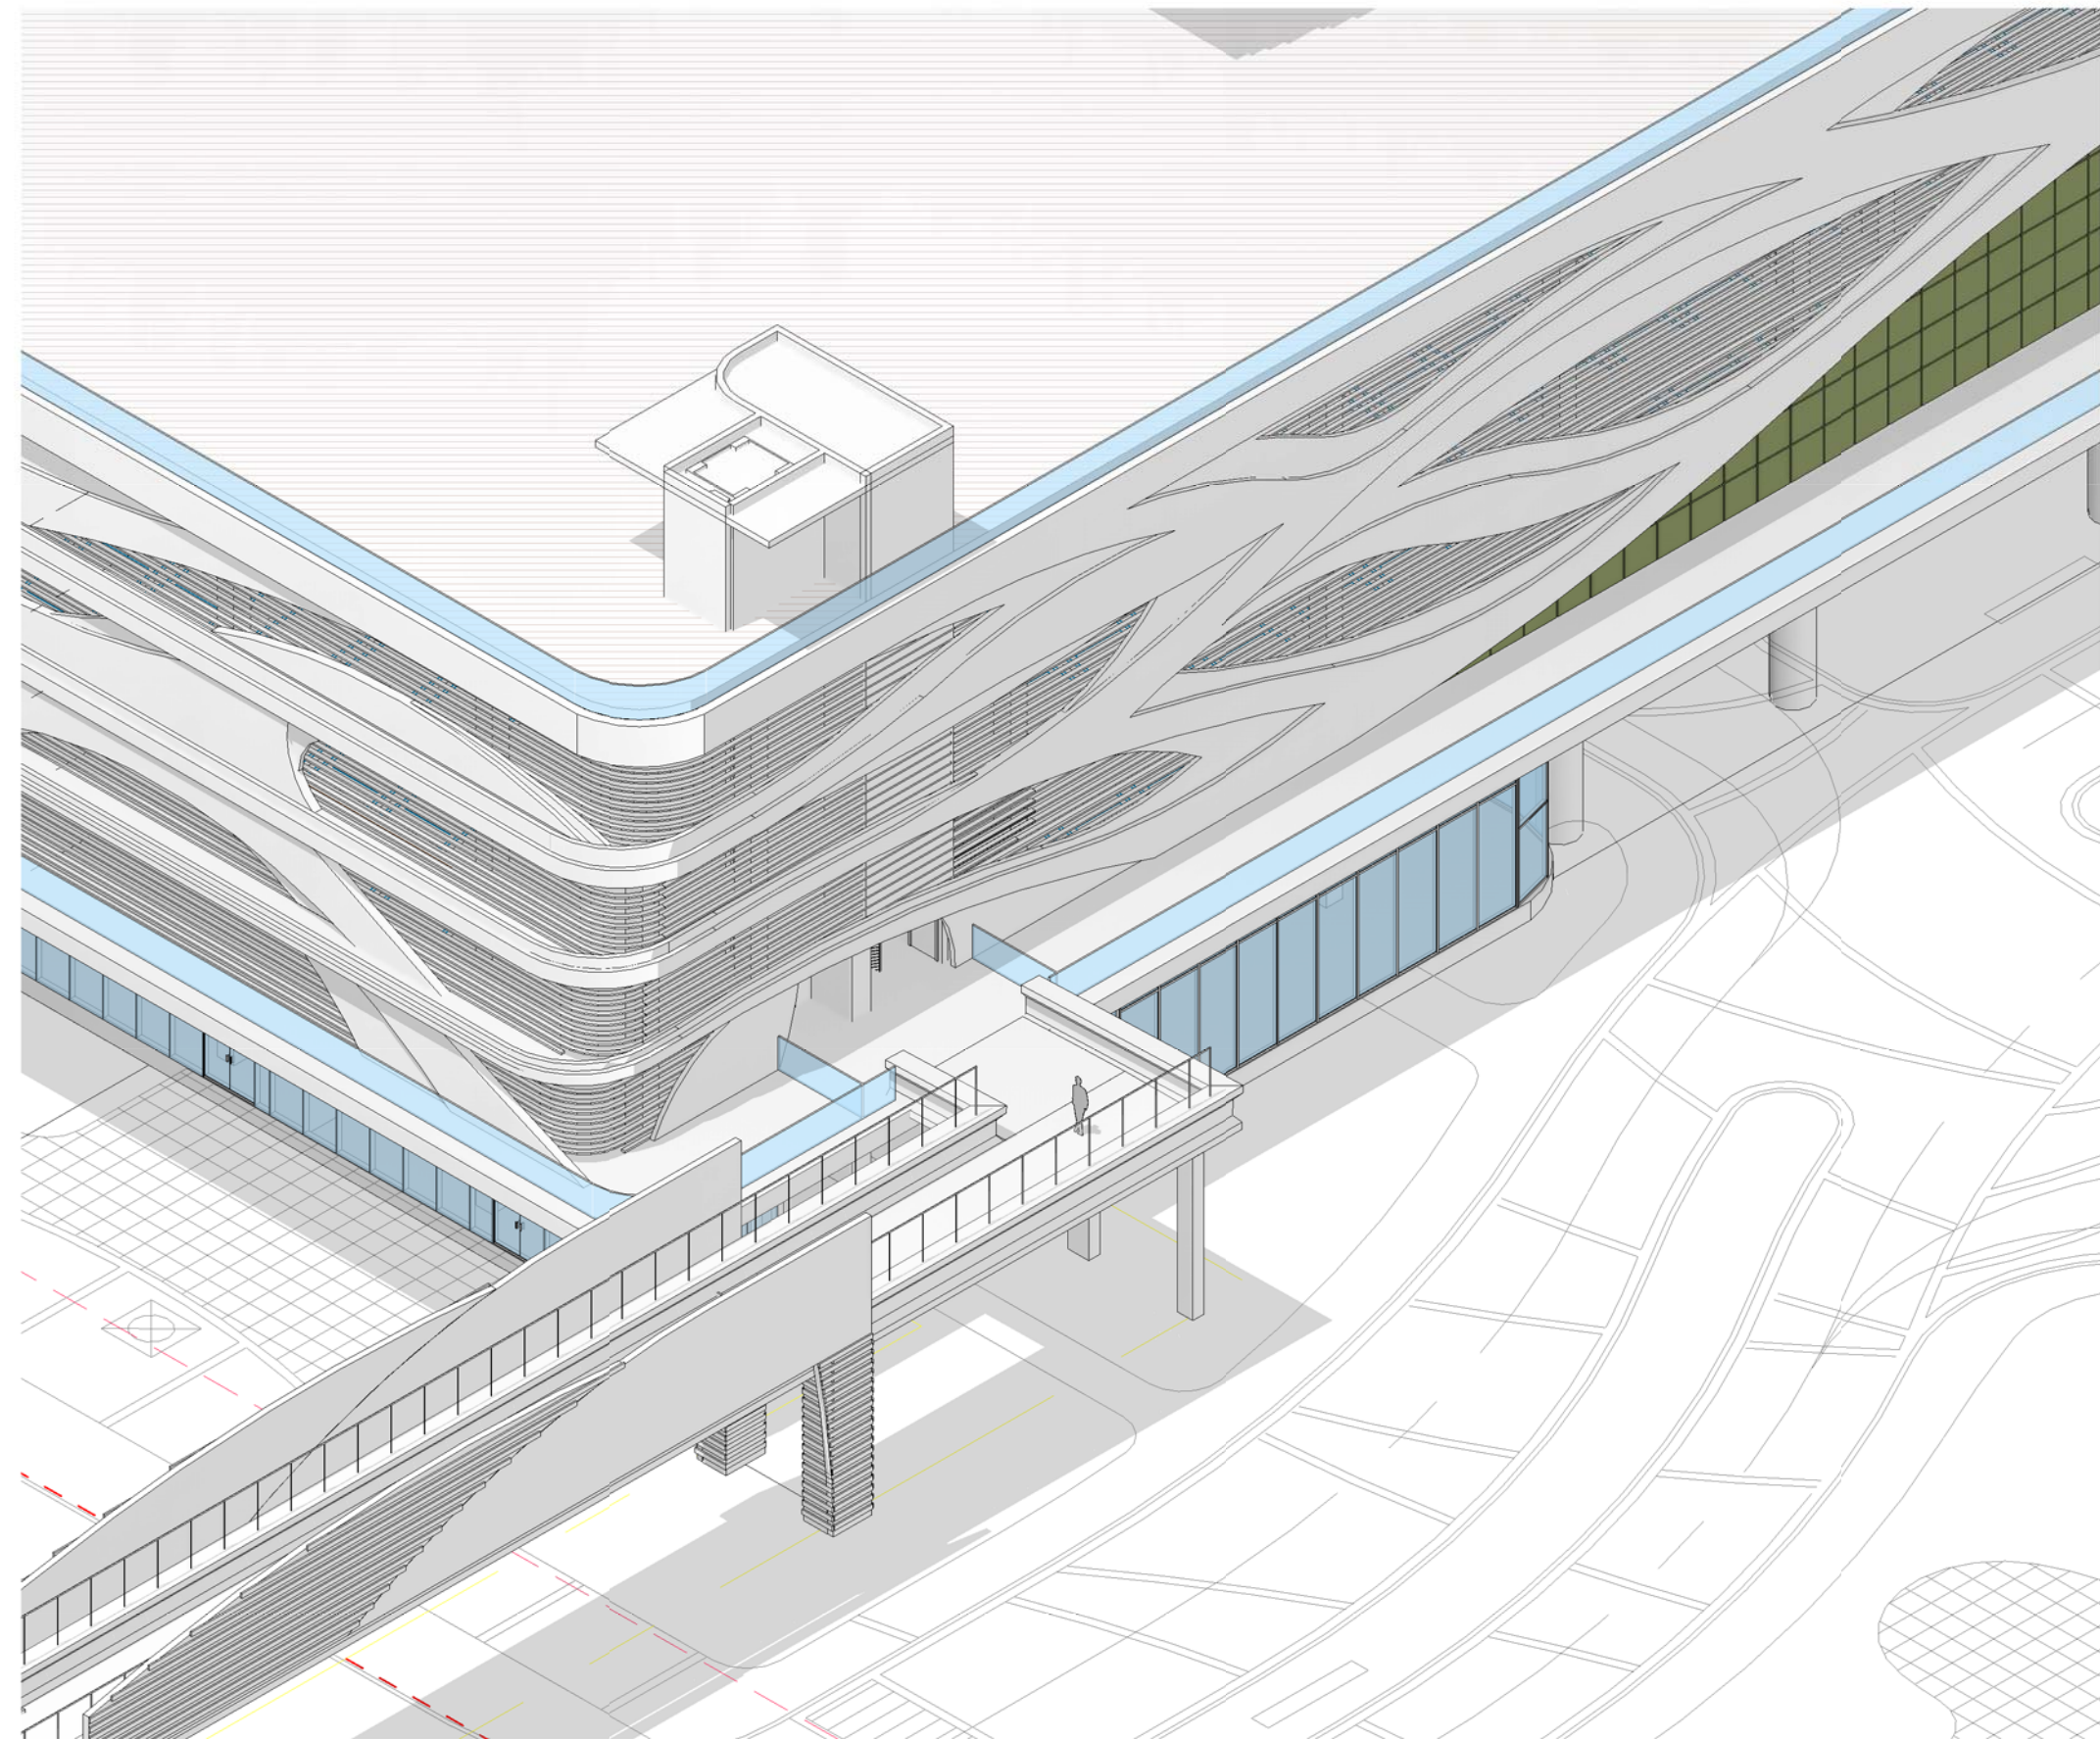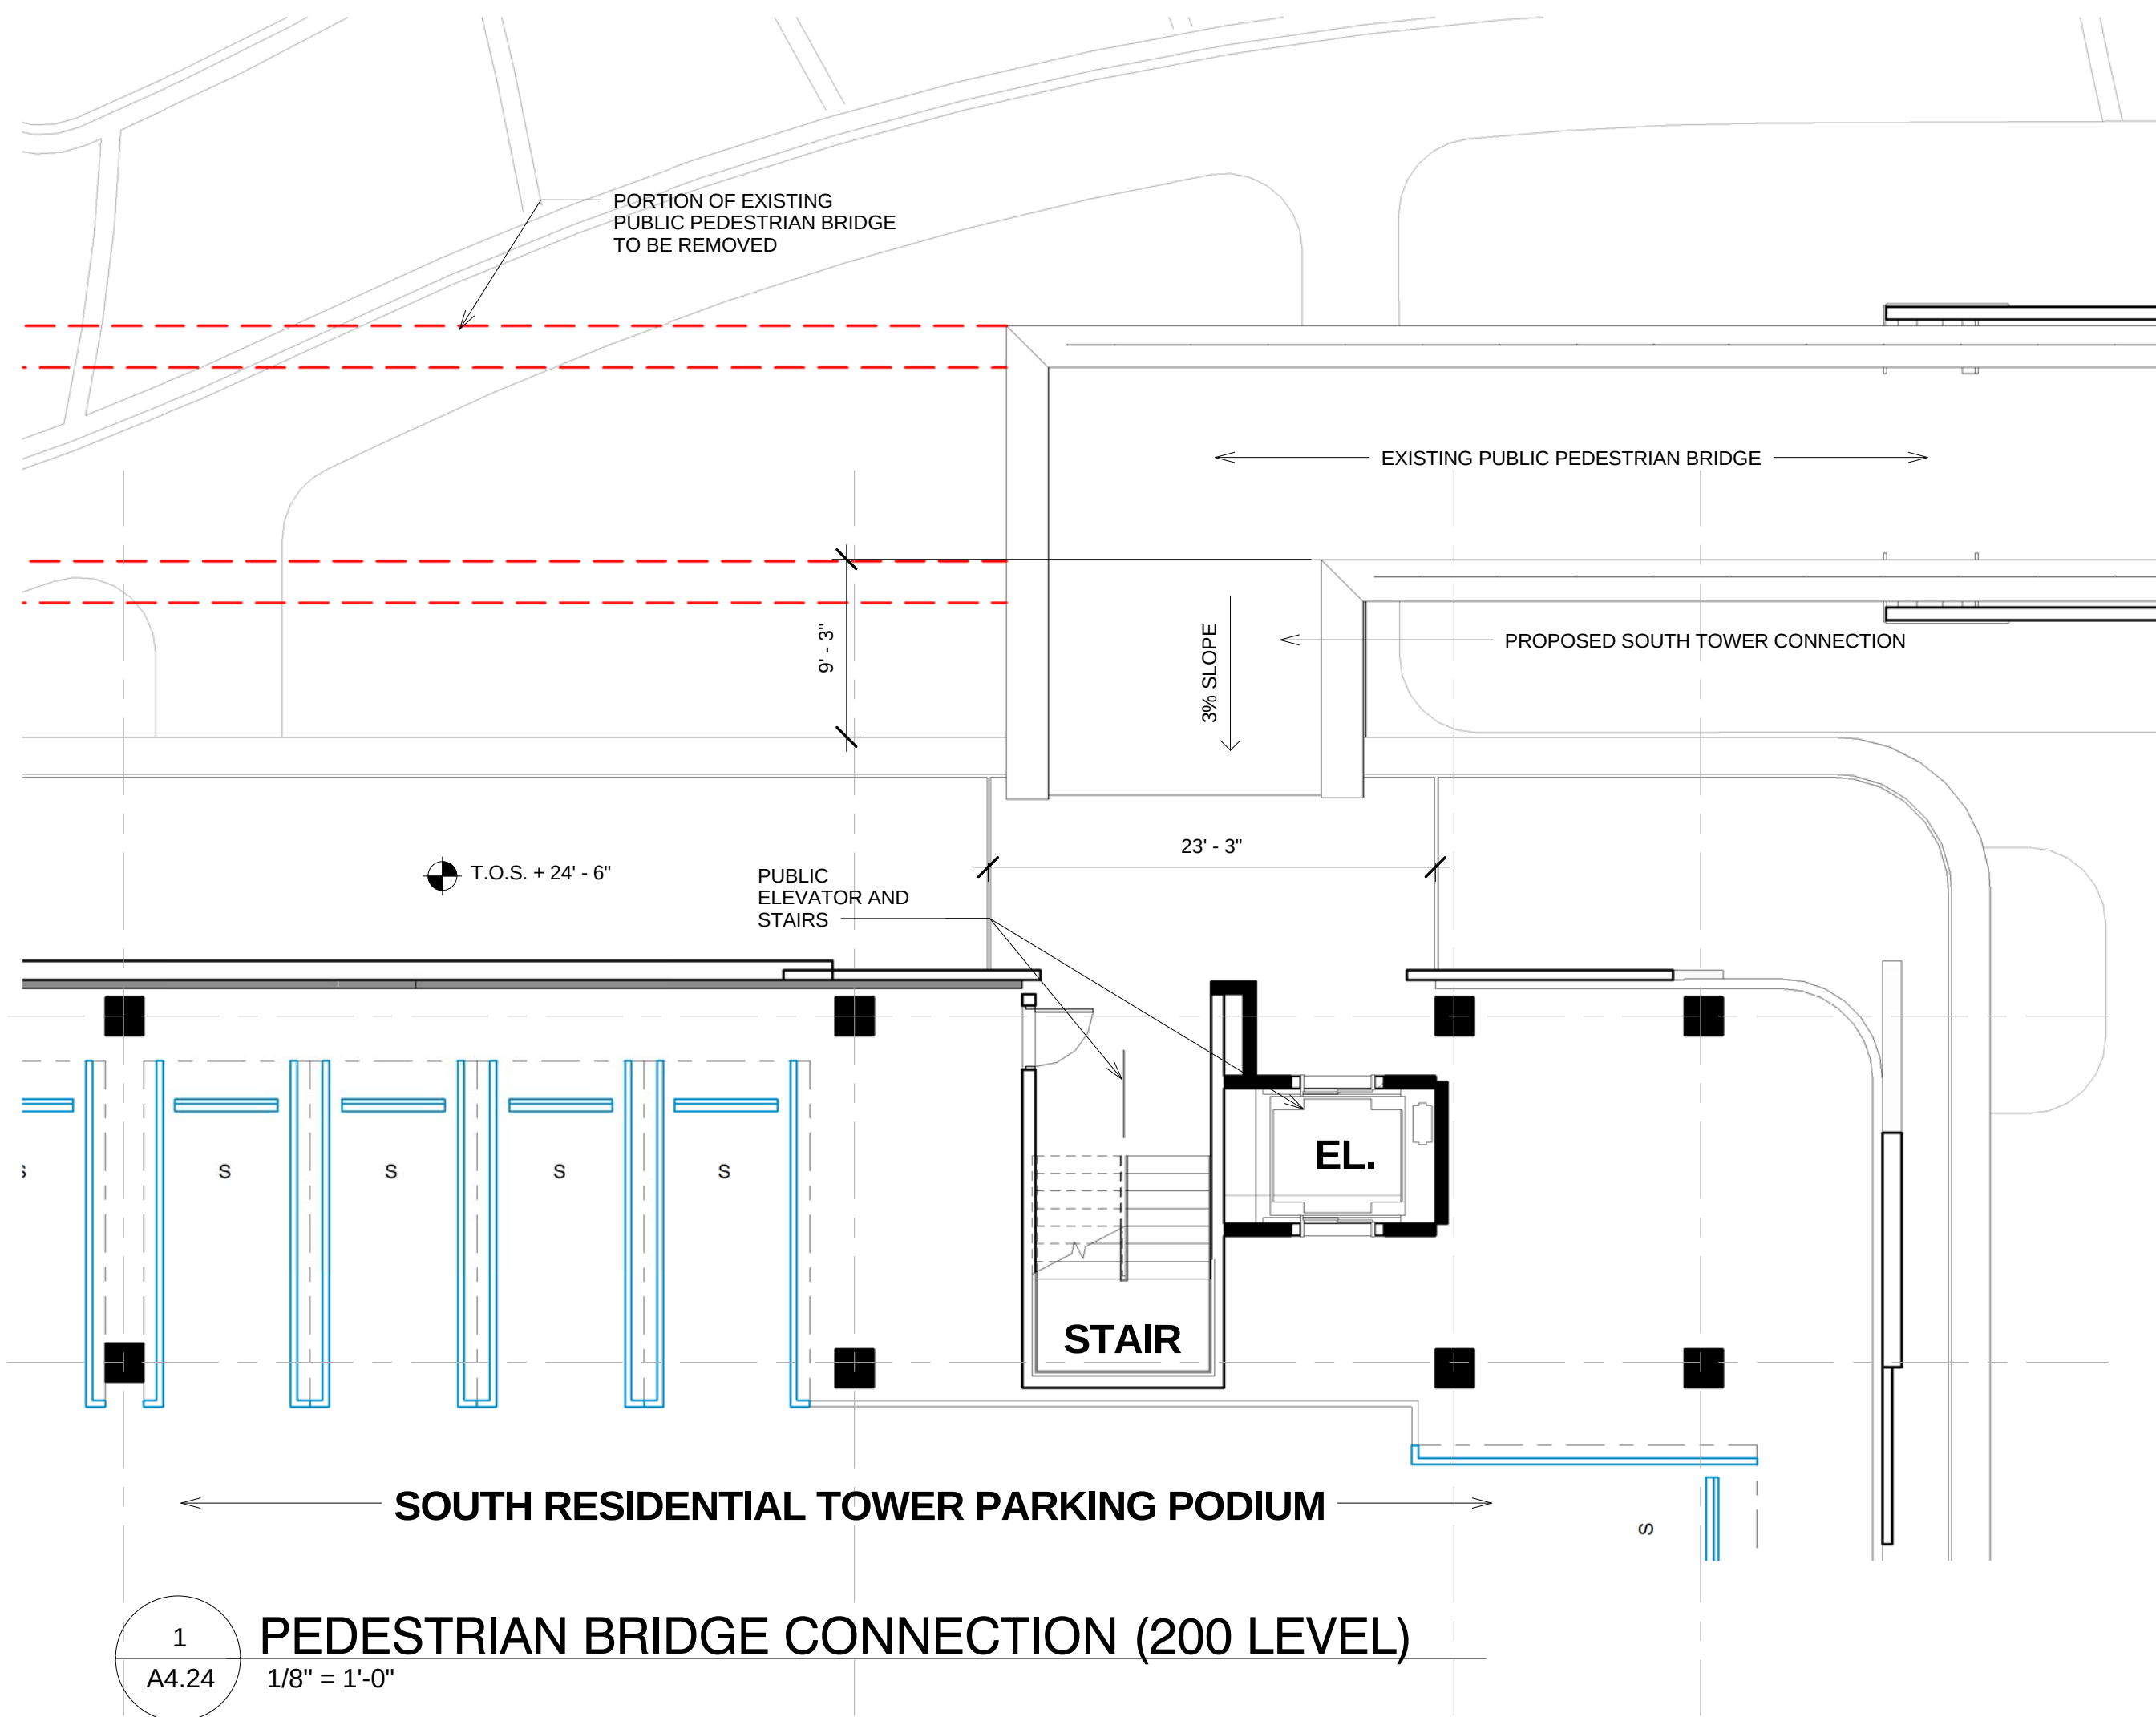

2
A4.24
BRIDGE AXO

S Level 7
80' - 6"

S Level 6
66' - 6"



S Level 5
51' - 6"

S Level 4
42' - 6"

S Level 3
33' - 6"

S Level 2
24' - 6"

3
A4.24
BRIDGE CONNECTION - WEST

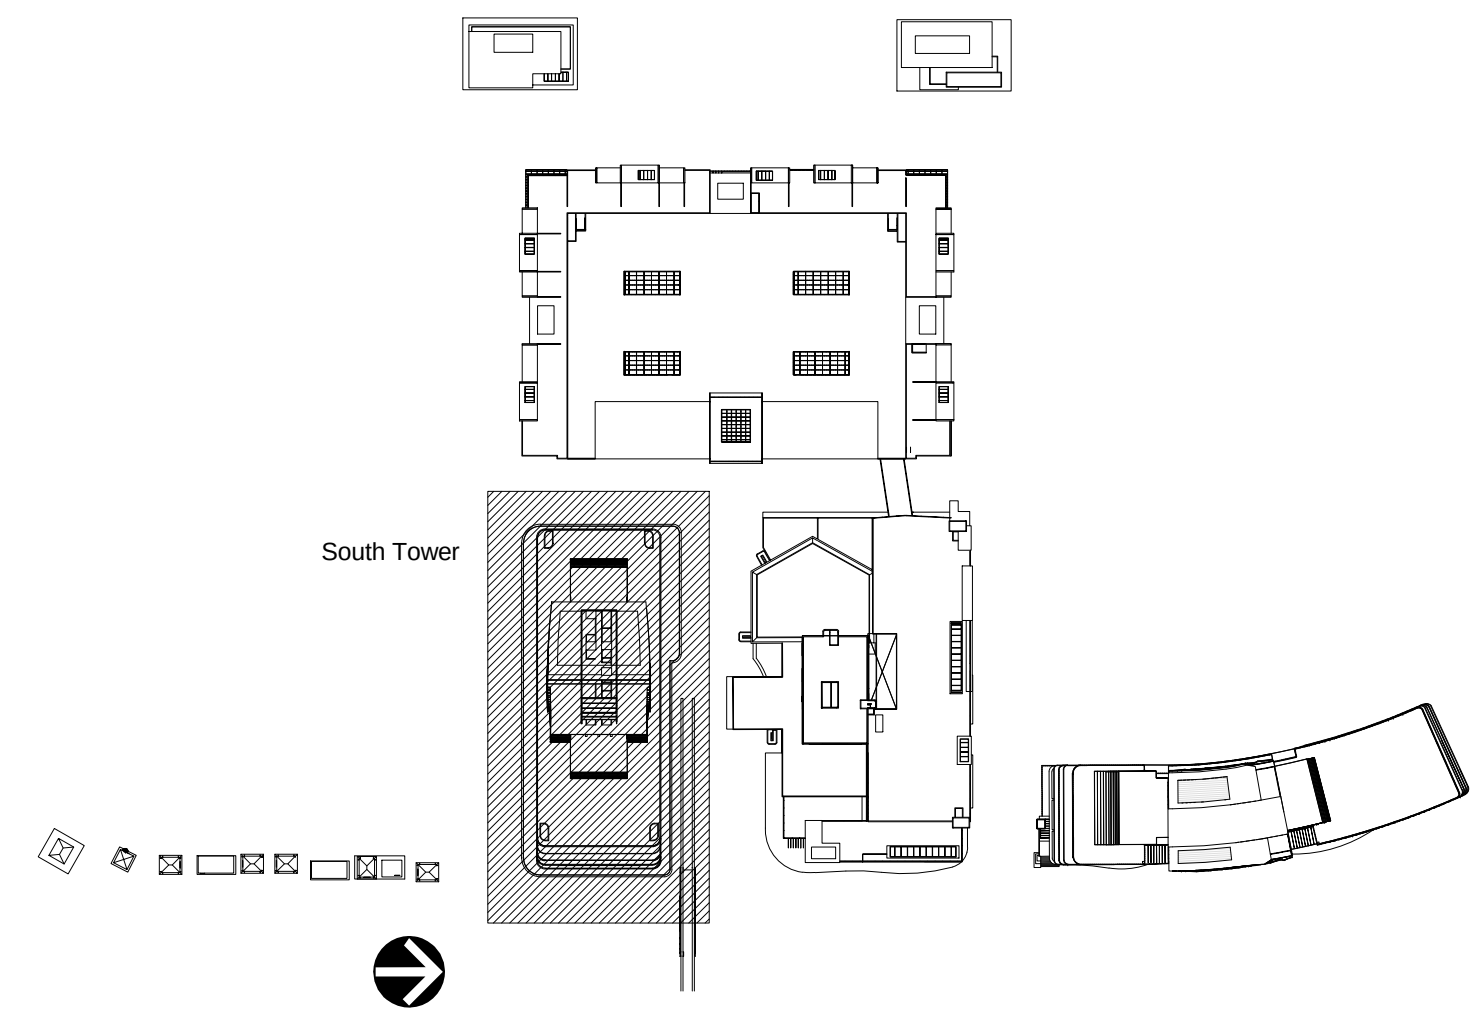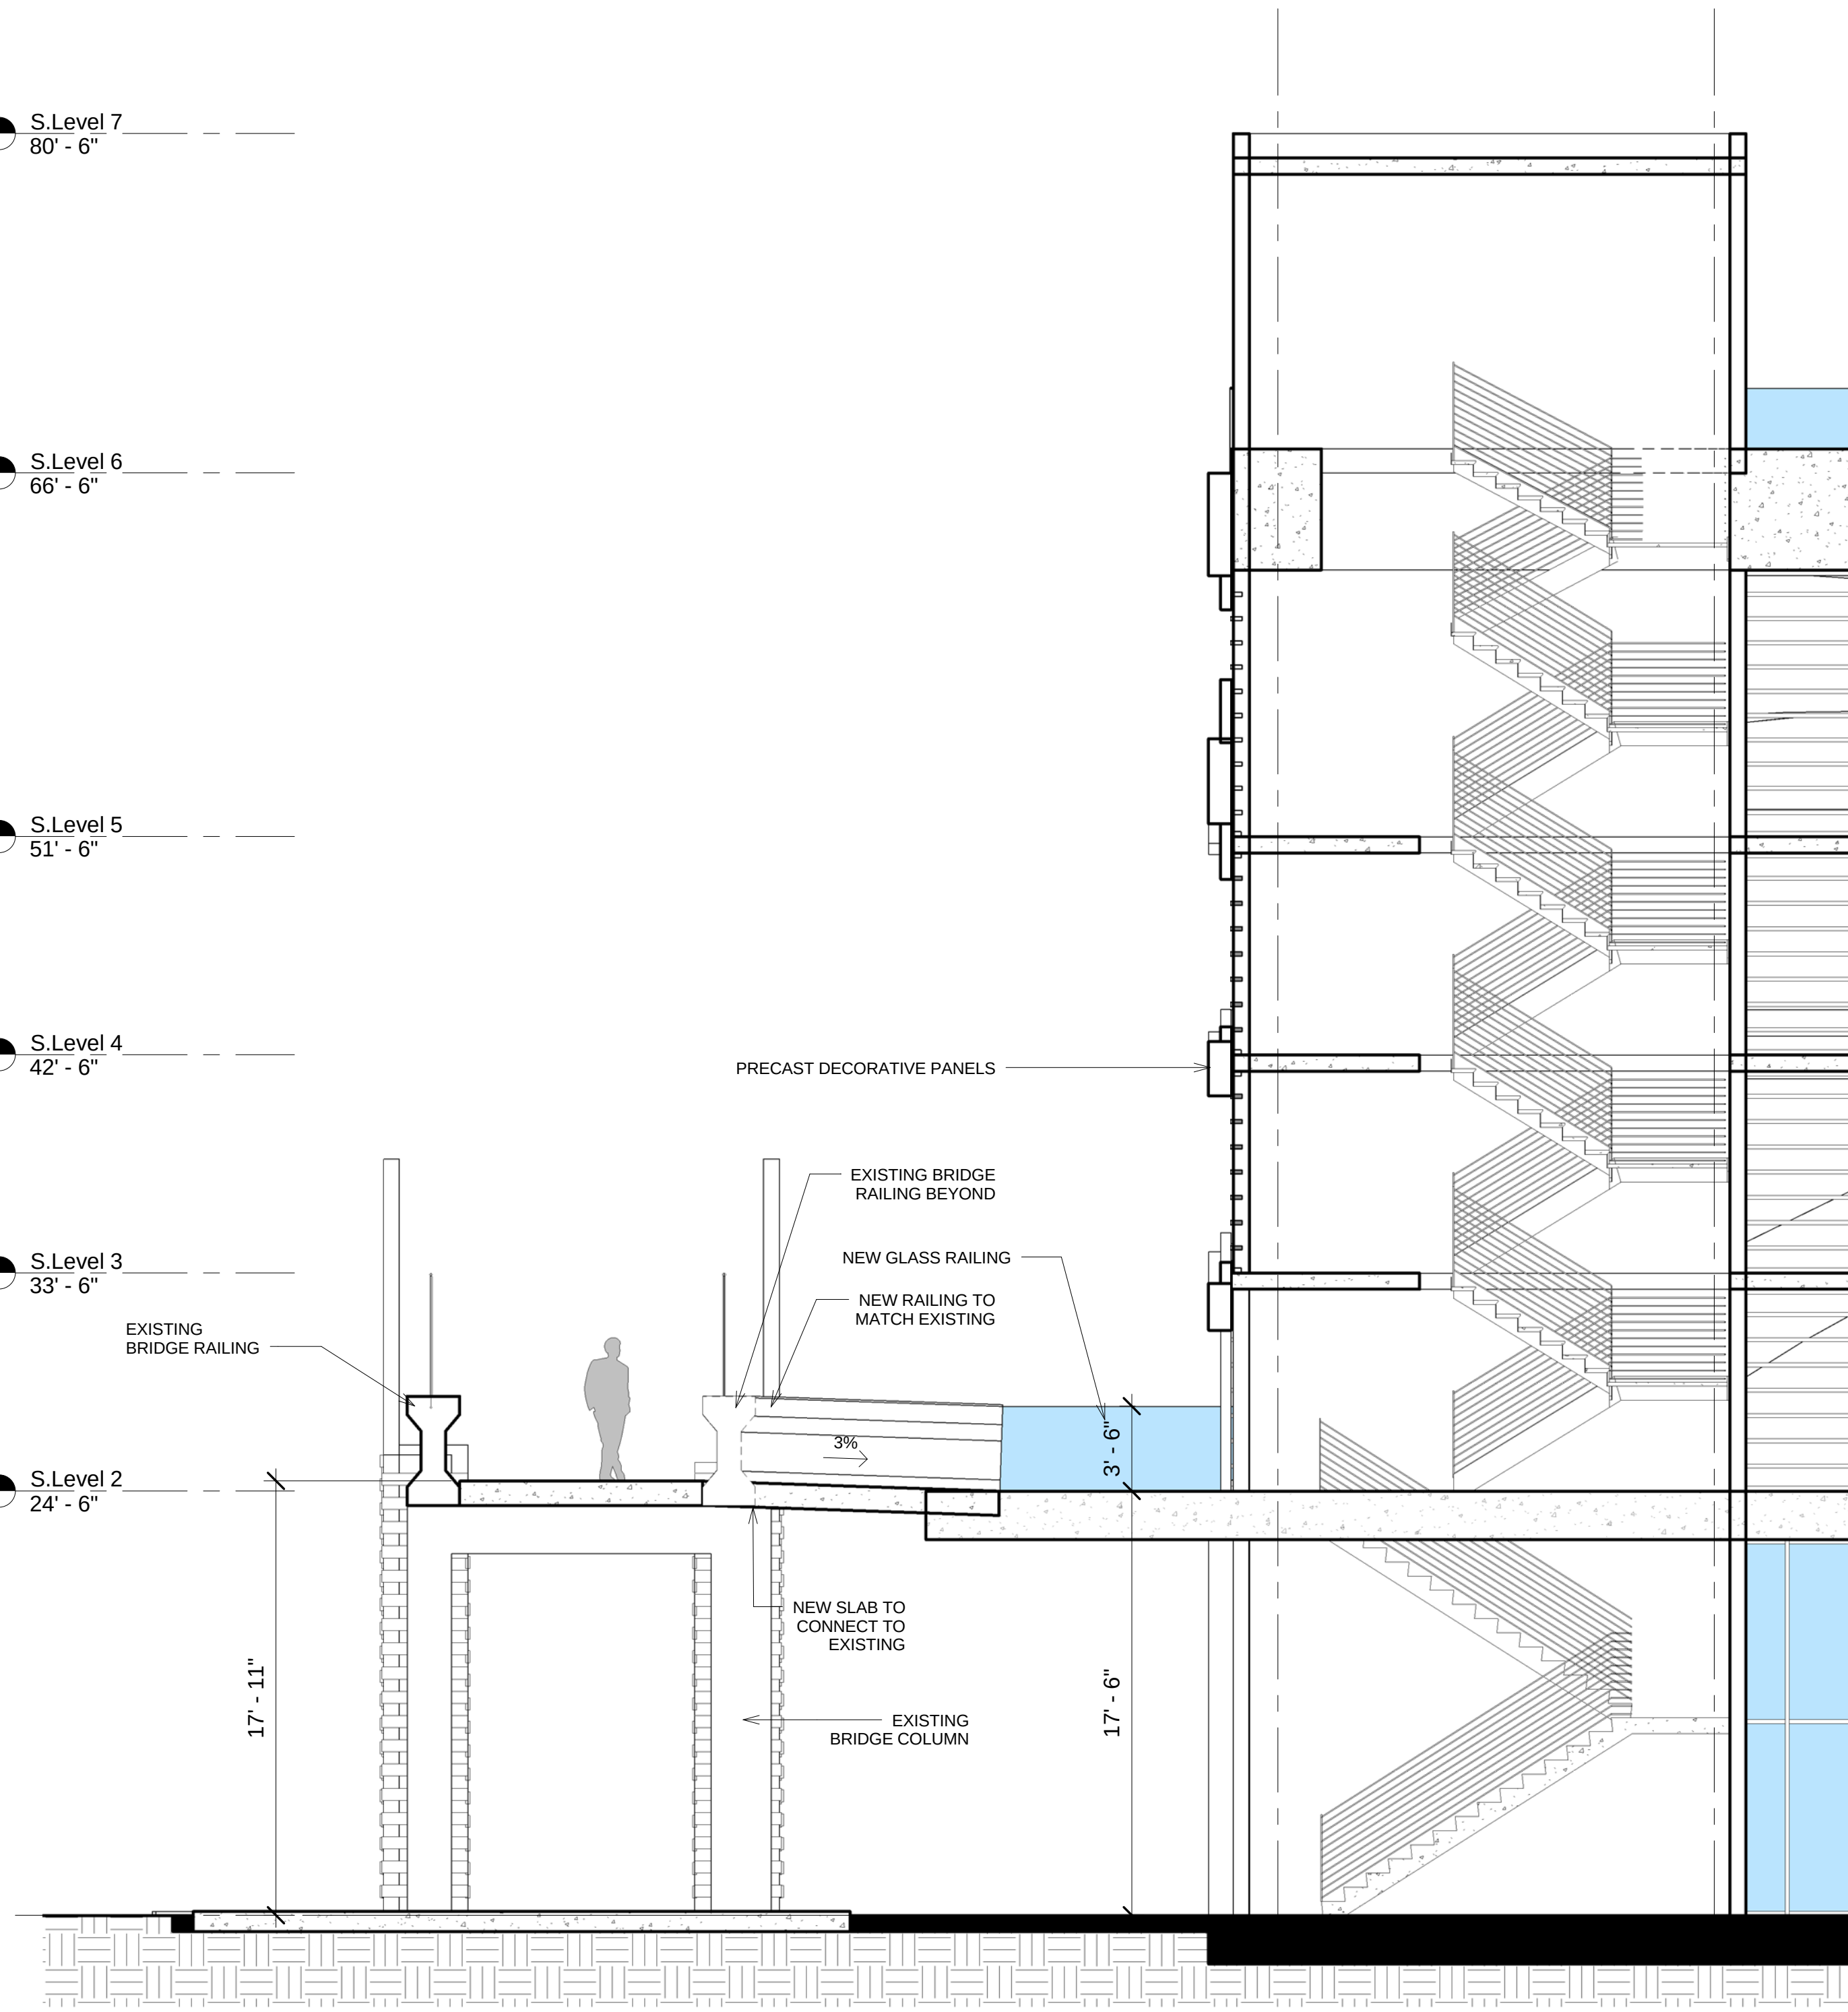

Developer:

TRR BAHIA MAR LLC

TRR BAHIA MAR LLC
1175 NE 125 Street, Suite 102
North Miami, FL 33161

Consultants:



1512 E. BROWARD BOULEVARD, SUITE 110
FORT LAUDERDALE, FLORIDA 33301 USA
TEL: 954.554.3330
L00000001

PLANNING • LANDSCAPE ARCHITECTURE • URBAN DESIGN • GRAPHIC DESIGN



**NICHOLS
BROSCH
WURST
WOLFE**
A ASSOCIATES, INC.
Architecture & Planning

161 Almeria Avenue Coral Gables, FL 33134
Tel: (305) 443-5206 Fax: (305) 446-2872
A/C 500880
Bruce Brosch
AR0007851



ID & DESIGN INTERNATIONAL

5100 N. DIXIE HWY., OAKLAND, FL 33304
PHONE: 954-566-2828



TURN ENGINEERING SERVICES, P.A.
CIVIL ENGINEERS

241 COMMERCIAL BLVD.
LAUDERDALE BEACH, FL 33308
PHONE: 954-522-5104 FAX: 954-522-7630



5200 NW 3RD AVENUE SUITE 109
FT. LAUDERDALE, FL 33309-6343
PHONE: 954-522-5104 FAX: 954-739-2247

Rev.	Date:	Description:	By:
1	9/23/15	DRC COMMENTS #1	RD
2	3/31/16	CITY COMMISSION RESUBMITTAL	RD

Sheet Title:

**SOUTH TOWER
PEDESTRIAN BRIDGE
DETAILS**

Date:	06/12/2015	Project #:	14036
Drawn:		Scale:	AS SHOWN
Approved By:			

Sheet Number:
A4.24