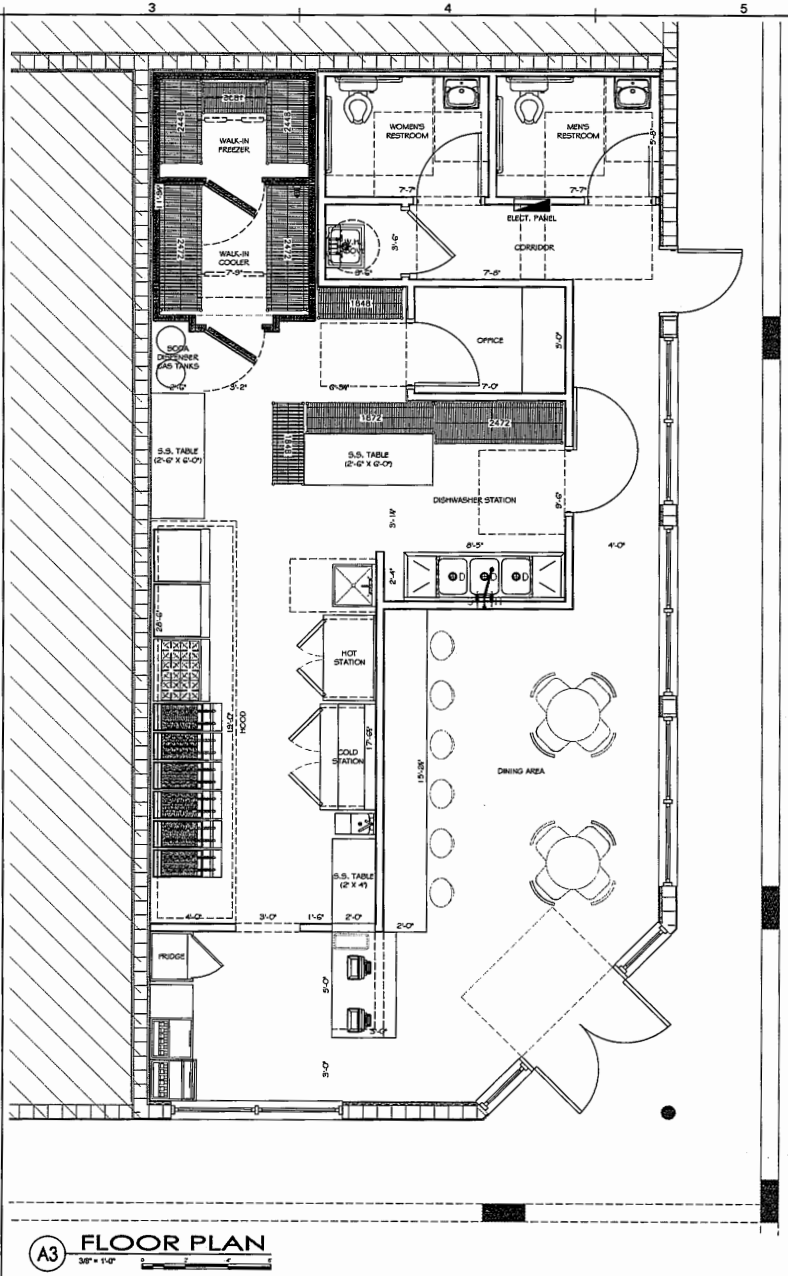


A1 NOT USED

A3 FLOOR PLAN
3/8" = 1'-0"

B6 NOT USED

CLIENT SIGN-OFF
REVIEWED BY:
X
AUTHORIZED BY:
X
DATE:

A6 CLIENT SIGN-OFF

INTERIOR IMPROVEMENTS FOR:
RHYTHMS 2.0

FORT LAUDERDALE, FLORIDA

barranco gonzalez • architecture • planning • interior design

DESIGNED	DRAWN	CHECKED
JPB	EJB	JPB
DATE:		COMM
08.01.19		190524

REVISIONS

FLOOR PLAN

SCHEMATIC DESIGN

A-101

THE ARCHITECT HEREBY EXPRESSLY RESERVES THE COPYRIGHT AND PROPERTY RIGHTS IN THESE PLANS. DRAWINGS ARE NOT TO BE REPRODUCED, CHANGED, OR COPIED IN any FORM OR MANNER WHATSOEVER WITHOUT FIRST OBTAINING WRITTEN PERMISSION AND CONSENT. NOR ARE THEY TO BE ASSIGNED TO ANY PARTY WITHOUT FIRST OBTAINING SAID WRITTEN PERMISSION AND CONSENT.