MATCHLINE - SEE SHEET CU-ST-53B

295 LF OF 24" RCP SD @ -0.17% SLOPE

STIN-S222
CB 4'X4'
N: 641234.85
E: 933489.22
GRATE EL: 3.90
INV (N): -2.00 15" RCP
4.00

STIN-S221
CB 4' DIA.
N: 641269.43
E: 933485.38
GRATE EL: 3.72
INV (S): -2.00 15" RCP
INV (E): -2.30 18" RCP
INV (W): -1.50 24" RCP
BOTT EL: -4.30

29 LF OF 18" RCP SD @ 0.00% SLOPE

STMH-S223
MH 4' ø
N: 641269.91
E: 933514.25
RIM EL: 3.96
INV (W): -2.30 18" RCP
INV (E): -0.75 15" RCP
INV (N): -2.53 18" RCP
BOTT EL: -4.53

STIN-S225
CB 5' DIA.
N: 641556.27
E: 933474.96
GRATE EL: 3.23
INV (E): -2.55 18" RCP
INV (N): -3.78 18" RCP
BOTT EL: -5.78

29 LF OF 18" RCP SD @ 0.00% SLOPE

REMOVE EX. & REPLACE W/
STIN-S218
CB 6' DIA.
N: 641601.65
E: 933470.90
GRATE EL: 3.01
INV (W): -3.62 24" RCP
INV (S): -3.78 18" RCP
INV (NE): -3.75 24" RCP
INV (E): 0.19 12" RCP (EXIST.)
BOTT EL: -5.78

390 LF OF 24" RCP SD @ 0.00% SLOPE

46 LF OF 18" RCP SD @ 0.00% SLOPE

21 LF OF 24" RCP SD @ 0.00% SLOPE

35 LF OF 15" RCP SD @ 0.00% SLOPE

REFER TO SHEET CU-ST-29C FOR PROFILE

EXIST. POLE

276 LF OF 18" RCP SD @ 0.00% SLOPE

14 LF OF 15" RCP SD @ 0.00% SLOPE

STIN-S220
CB 4' DIA.
N: 641269.43
E: 933527.78
GRATE EL: 3.73
INV (S): 0.00 15" RCP
INV (W): -0.75 15" RCP
BOTT EL: -2.75

32 LF OF 15" RCP SD @ 0.00% SLOPE

STIN-S219
CB 4'X4'
N: 641237.73
E: 933529.06
GRATE EL: 3.96
INV (N): 0.00 15" RCP
BOTT EL: -2.00

STIN-S224
MH 4' ø
N: 641545.65
E: 933502.45
GRATE EL: 3.30
INV (S): -2.53 18" RCP
INV (W): -2.55 18" RCP
INV (NE): -2.00 15" RCP
BOTT EL: -4.55

11 LF OF 15" RCP SD @ 0.00% SLOPE

REFER TO SHEET CU-ST-29C FOR PROFILE

STIN-S465
TYPE "C" DITCH BOTTOM
N: 641550.54
E: 933511.98
GRATE EL: 3.08
INV (SW): -2.00 15" RCP
BOTT EL: -4.00

REMOVE EX. & REPLACE W/
STIN-S334
CB 4' DIA.
N: 641620.93
E: 933479.67
GRATE EL: 2.93
INV (N): -2.46 18" RCP
INV (SW): -3.75 24" RCP
BOTT EL: -5.75

CLEAN EXISTING PIPE

238 LF OF 18" RCP SD @ 0.00% SLOPE

SW 10TH AVE.

SW 21ST STREET

SW 20TH STREET

MATCHLINE - SEE SHEET CU-ST-20A

0+00 1700+00 1701+00 1702+00 1703+00 1704+00

PLAN
SCALE: 1"=20'

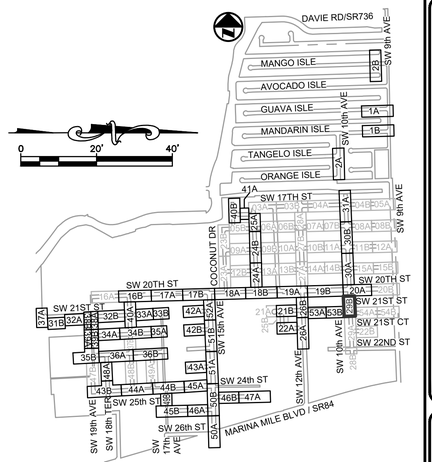

KEY MAP
N.T.S.

ELEVATIONS SHOWN HEREON ARE BASED ON THE NORTH AMERICAN VERTICAL DATUM 1988 (NAVD 1988)

NOTES:

1. EXISTING UTILITY DEPTHS ARE UNKNOWN UNLESS OTHERWISE INDICATED. LOCATIONS AND DEPTHS ARE ESTIMATED.
2. 4,196 LF OF NEW/RESTORED SWALE PROPOSED FOR ENTIRE PROJECT (SEE DETAIL ON SHEET CZ-DT-22).

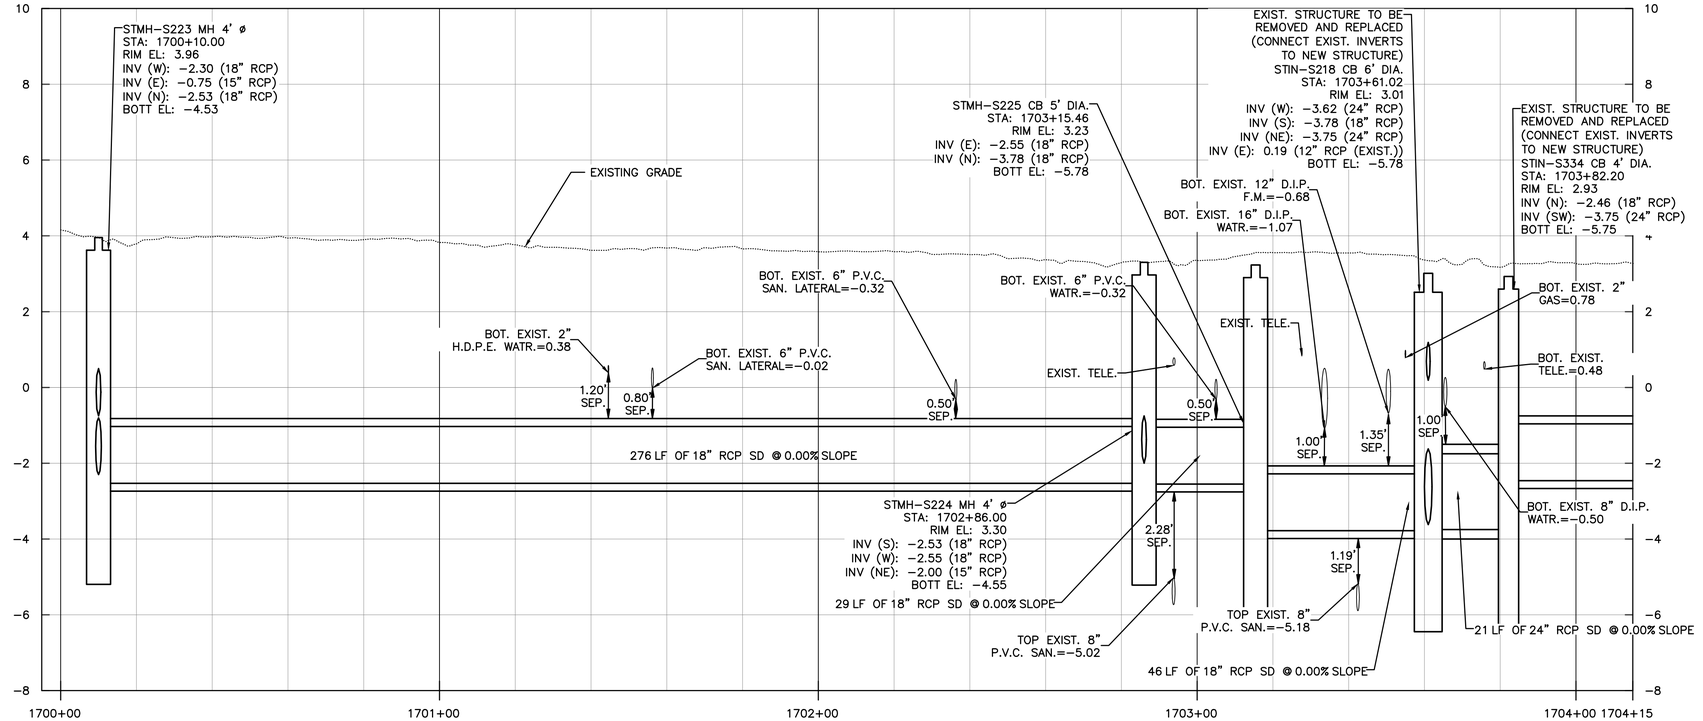

PROFILE
SCALE: 1"=20' HORIZONTAL
1"=2' VERTICAL

Always call 811 two full business days before you dig to have underground utilities located and marked.
Sunshine811.com

Patrick J. Gibney, State of Florida, Professional Engineer, License No. 49428. This item has been electronically signed and sealed by Patrick J. Gibney on the date indicated here using an SHA authentication code. Printed copies of this document are not considered signed and sealed and the SHA authentication code must be verified on any electronic copies.
8/26/2021

CONSTRUCTION SET

Hazen
HAZEN AND SAWYER
4000 HOLLYWOOD BLVD, SUITE 750N
HOLLYWOOD, FLORIDA 33021
Certificate of Authorization No: 2771

CRAVEN • THOMPSON AND ASSOCIATES, INC.
ENGINEERS • PLANNERS • SURVEYORS
3563 N.W. 53RD STREET, FORT LAUDERDALE, FLORIDA 33309
FAX: (954) 739-6409 TEL: (954) 739-6400
FLORIDA LICENSED ENGINEERING, SURVEYING & MAPPING BUSINESS No. 271
FLORIDA LICENSED LANDSCAPE ARCHITECTURE BUSINESS No. C000114

MATERIAL SHOWN HEREON IS THE PROPERTY OF CRAVEN-THOMPSON & ASSOCIATES, INC. AND SHALL NOT BE REPRODUCED OR USED FOR ANY PURPOSE WHATSOEVER WITHOUT THE EXPRESSED WRITTEN CONSENT OF CRAVEN • THOMPSON & ASSOCIATES, INC. COPYRIGHT © 2017

ENGINEER: PATRICK J. GIBNEY
REGISTRATION #: 49428
DATE: 01/22/2021
TEL: 954-987-0066
FAX: 954-987-2949

DRAWN BY: XXX
DATE: 01/07/2019
DESIGNED BY: XXX
SCALE: 1"=20'
CHECKED BY: XXX
FIELD BOOK: XXXX

CITY OF FORT LAUDERDALE
PUBLIC WORKS DEPARTMENT
ENGINEERING & ARCHITECTURE
100 North Andrews Avenue, Fort Lauderdale, Florida 33301

REVISIONS

NO.	DATE	BY	CHK'D	DESCRIPTION

PROJECT # 11868
STORMWATER IMPROVEMENTS
RIVER OAKS NEIGHBORHOOD
STORM DRAINAGE PLAN &
PROFILE

SHEET NO.
CU-ST-29B
TOTAL: 255
CAD FILE: 11868-CU-ST-A
DRAWING FILE NO. 4-142-42

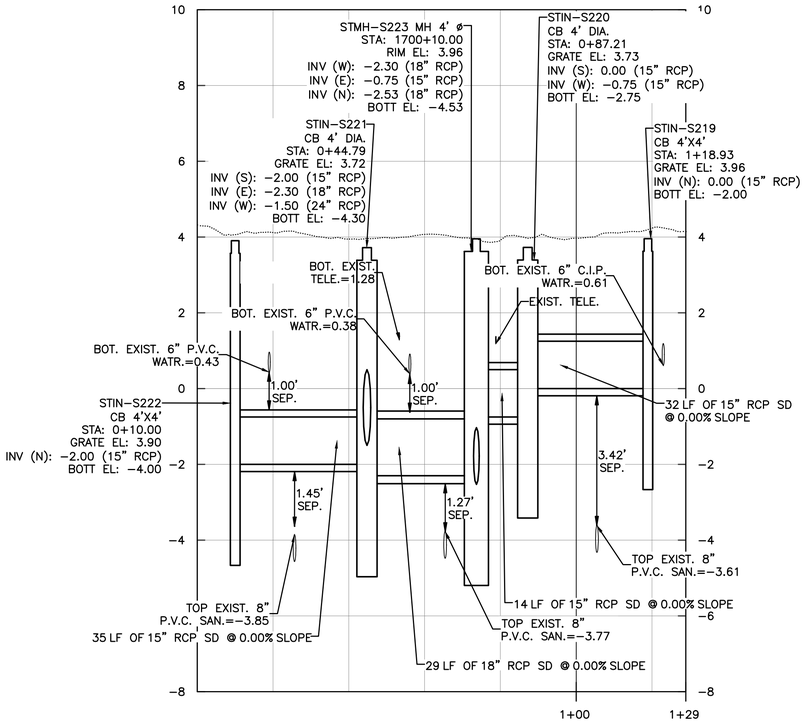

PROFILE

SCALE: 1"=20' HORIZONTAL
1"=2' VERTICAL

S.W. 10TH AVENUE
(SEE SHEET CU-ST-29B)
STA: 1700+00

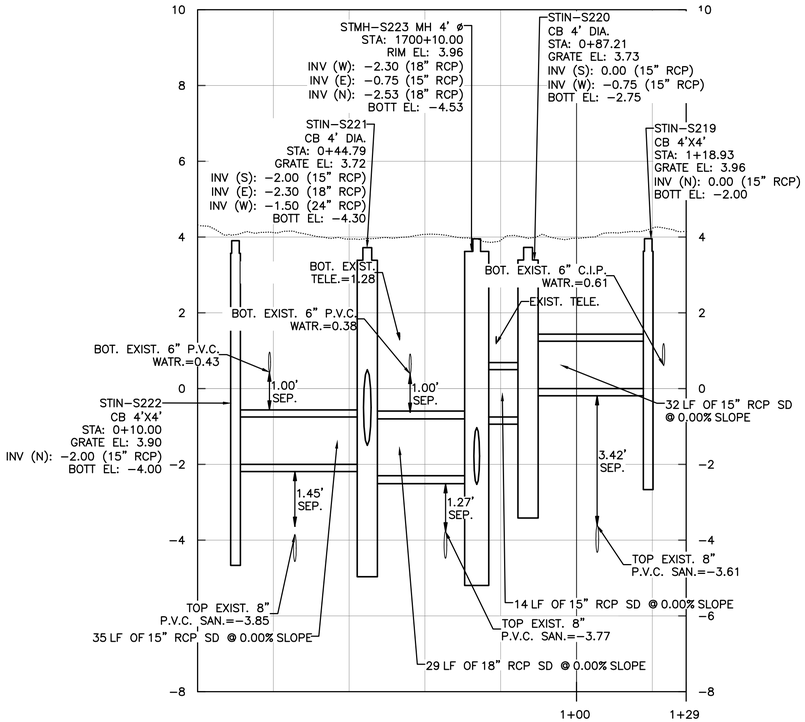

PROFILE

SCALE: 1"=20' HORIZONTAL
1"=2' VERTICAL

S.W. 10TH AVENUE
(SEE SHEET CU-ST-29B)
STA: 1700+00

Hazen

HAZEN AND SAWYER
4000 HOLLYWOOD BLVD, SUITE 750N
HOLLYWOOD, FLORIDA 33021

Certificate of Authorization No: 2771

CRAVEN • THOMPSON AND ASSOCIATES, INC.
ENGINEERS • PLANNERS • SURVEYORS
3563 N.W. 53RD STREET, FORT LAUDERDALE, FLORIDA 33309
FAX: (954) 739-6409 TEL: (954) 739-6400
FLORIDA LICENSED ENGINEERING, SURVEYING & MAPPING BUSINESS No. 271
FLORIDA LICENSED LANDSCAPE ARCHITECTURE BUSINESS No. C000114

MATERIAL SHOWN HEREON IS THE PROPERTY OF CRAVEN-THOMPSON & ASSOCIATES, INC. AND SHALL NOT BE REPRODUCED OR USED FOR OTHER PROJECTS WITHOUT THE WRITTEN CONSENT OF CRAVEN-THOMPSON & ASSOCIATES, INC. WRITING. CRAVEN • THOMPSON & ASSOCIATES, INC. COPYRIGHT © 2017

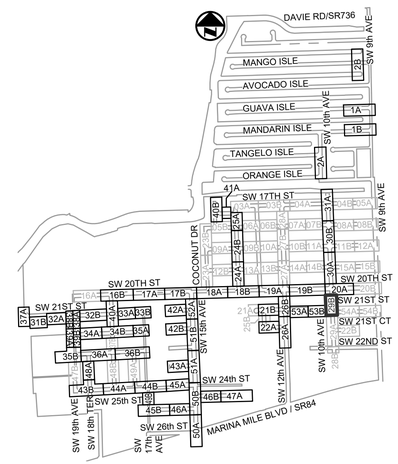

KEY MAP

N.T.S.

ELEVATIONS SHOWN HEREON ARE BASED ON THE NORTH AMERICAN VERTICAL DATUM 1988 (NAVD 1988)

NOTES:

1. EXISTING UTILITY DEPTHS ARE UNKNOWN UNLESS OTHERWISE INDICATED. LOCATIONS AND DEPTHS ARE ESTIMATED.
2. 4,196 LF OF NEW/RESTORED SWALE PROPOSED FOR ENTIRE PROJECT (SEE DETAIL ON SHEET CZ-DT-22).

Patrick J. Gibney, State of Florida, Professional Engineer, License No. 49428. This item has been electronically signed and sealed by Patrick J. Gibney on the date indicated here using an SHA authentication code. Printed copies of this document are not considered signed and sealed and the SHA authentication code must be verified on any electronic copies.

8/26/2021

CONSTRUCTION SET

Always call 811 two full business days before you dig to have underground utilities located and marked.

Sunshine811.com

ENGINEER:
PATRICK J. GIBNEY
FL LIC. # 49428
DATE: 01/22/2021

TEL: 954-987-0066
FAX: 954-987-2949

DRAWN BY: XXX
DATE: 01/07/2019
DESIGNED BY: XXX
SCALE: 1"=20'
CHECKED BY: XXX
FIELD BOOK: XXXX

CITY OF FORT LAUDERALE
PUBLIC WORKS DEPARTMENT
ENGINEERING & ARCHITECTURE
100 North Andrews Avenue, Fort Lauderdale, Florida 33301

REVISIONS

NO.	DATE	BY	DESCRIPTION
		(CHK'D)	

PROJECT # 11868
STORMWATER IMPROVEMENTS
RIVER OAKS NEIGHBORHOOD
STORM DRAINAGE PLAN &
PROFILE

SHEET NO.
CU-ST-29C

TOTAL: 255

CAD FILE:
11868-CU-ST-A

DRAWING FILE NO.
4-142-42

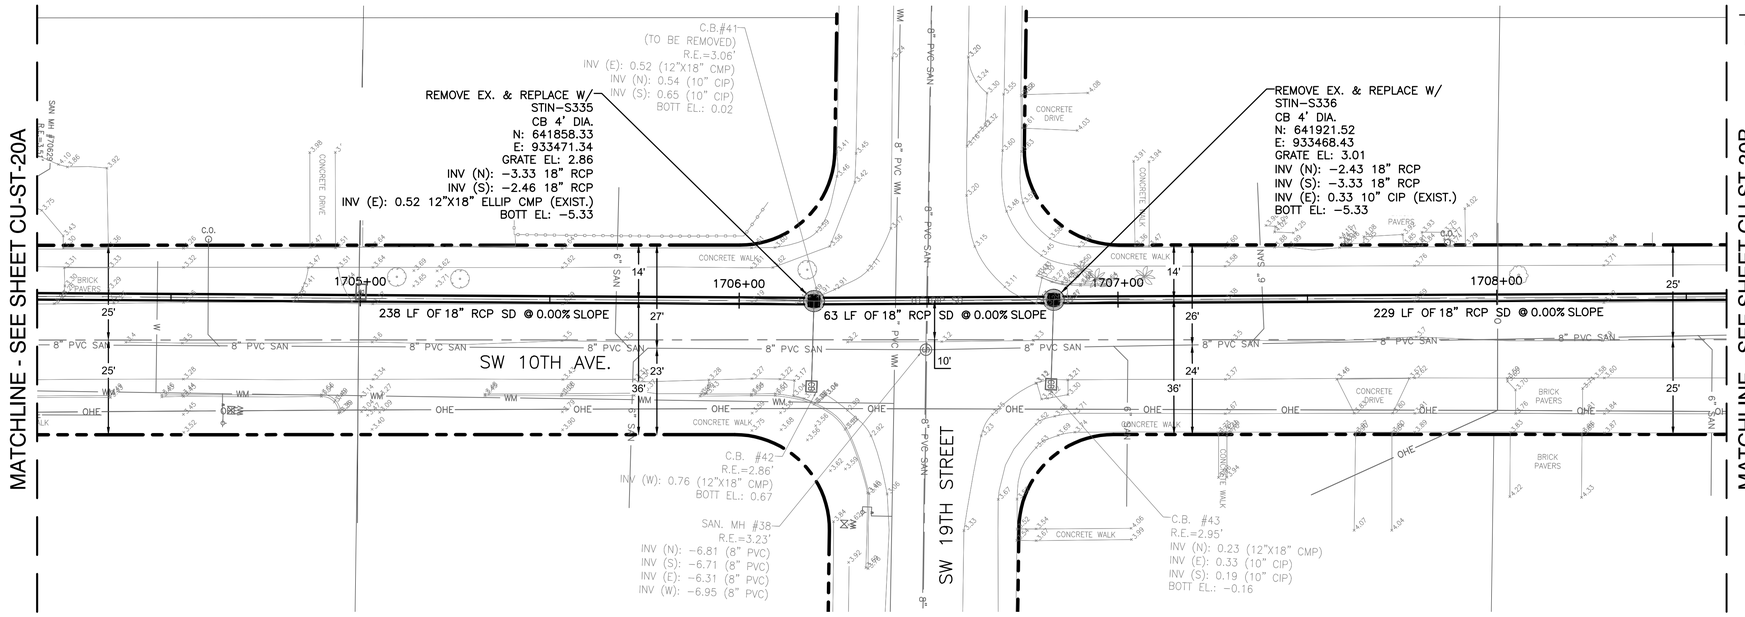

PLAN

SCALE: 1"=20'

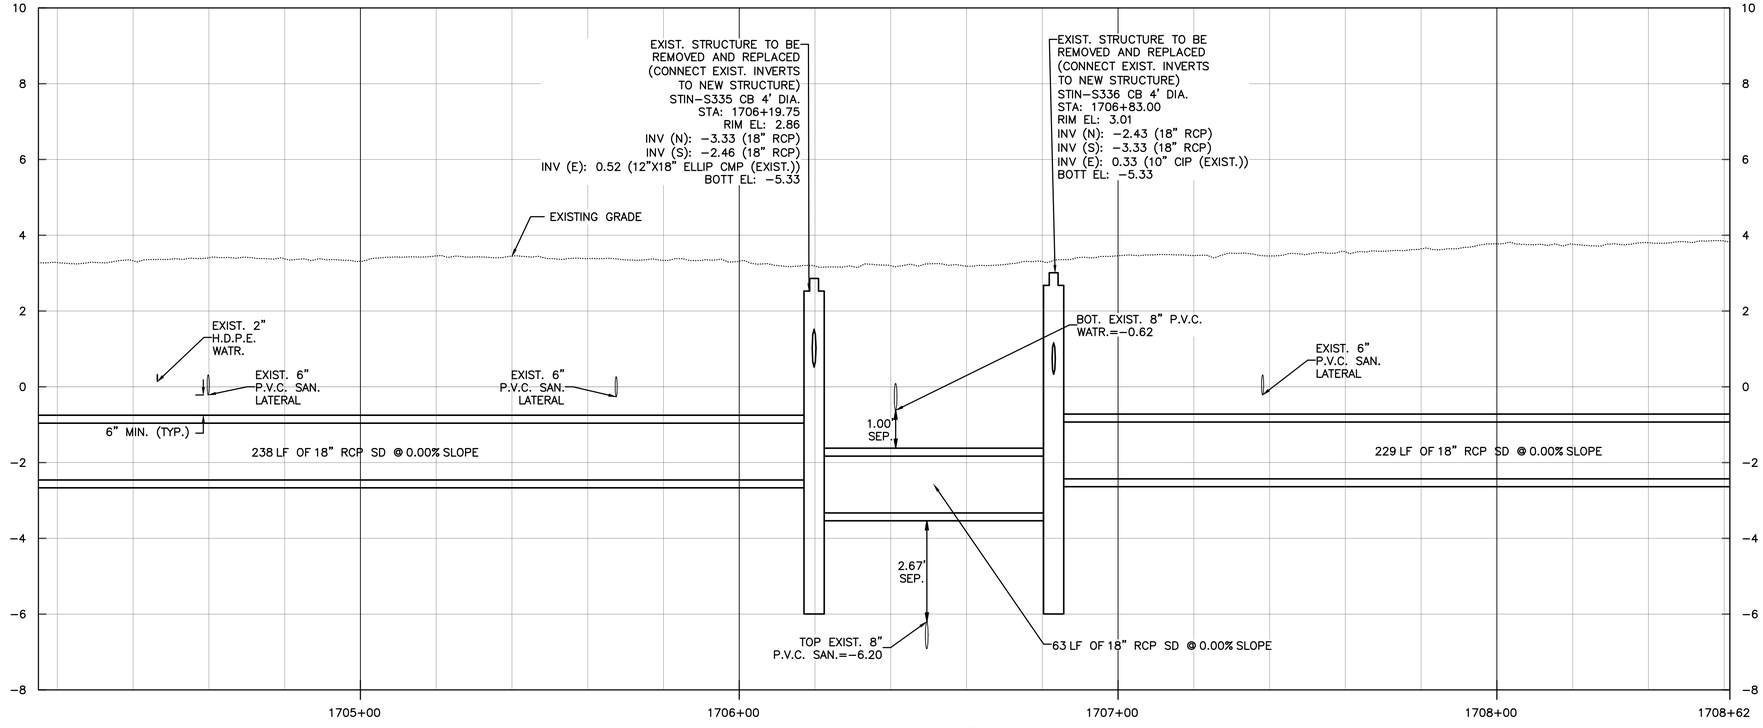

PROFILE

SCALE: 1"=20' HORIZONTAL
1"=2' VERTICAL

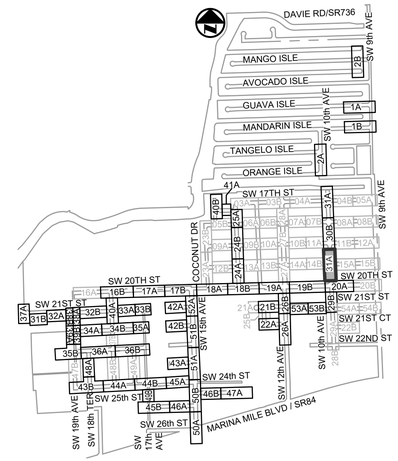

KEY MAP

N.T.S.

ELEVATIONS SHOWN HEREON ARE BASED ON THE NORTH AMERICAN VERTICAL DATUM 1988 (NAVD 1988)

NOTES:

1. EXISTING UTILITY DEPTHS ARE UNKNOWN UNLESS OTHERWISE INDICATED. LOCATIONS AND DEPTHS ARE ESTIMATED.
2. 4,196 LF OF NEW/RESTORED SWALE PROPOSED FOR ENTIRE PROJECT (SEE DETAIL ON SHEET CZ-DT-22).

Always call 811 two full business days before you dig to have underground utilities located and marked.
Sunshine811.com

CONSTRUCTION SET

Patrick J. Gibney, State of Florida, Professional Engineer, License No. 49428. This item has been electronically signed and sealed by Patrick J. Gibney on the date indicated here using an SHA authentication code. Printed copies of this document are not considered signed and sealed and the SHA authentication code must be verified on any electronic copies.

8/26/2021

Hazen

HAZEN AND SAWYER
4000 HOLLYWOOD BLVD, SUITE 750N
HOLLYWOOD, FLORIDA 33021

Certificate of Authorization No: 2771

CRAVEN • THOMPSON AND ASSOCIATES, INC.
ENGINEERS • PLANNERS • SURVEYORS
3563 N.W. 53RD STREET, FORT LAUDERDALE, FLORIDA 33309
FAX: (954) 739-6409 TEL: (954) 739-6400
FLORIDA LICENSED ENGINEERING, SURVEYING & MAPPING BUSINESS No. 271
FLORIDA LICENSED LANDSCAPE ARCHITECTURE BUSINESS No. C000114

MATERIAL SHOWN HEREON IS THE PROPERTY OF CRAVEN-THOMPSON & ASSOCIATES, INC. AND SHALL NOT BE REPRODUCED OR USED IN ANY MANNER WITHOUT THE EXPRESS WRITTEN PERMISSION OF CRAVEN-THOMPSON & ASSOCIATES, INC. WRITING CRAVEN • THOMPSON & ASSOCIATES, INC. COPYRIGHT © 2017

ENGINEER:
PATRICK J. GIBNEY
REG. No. 49428
DATE: 01/22/2021

TEL: 954-987-0066
FAX: 954-987-2949

DRAWN BY: XXX
DATE: 01/07/2019
DESIGNED BY: XXX
SCALE: 1"=20'
CHECKED BY: XXX
FIELD BOOK: XXXX

CITY OF FORT LAUDERDALE
PUBLIC WORKS DEPARTMENT
ENGINEERING & ARCHITECTURE
100 North Andrews Avenue, Fort Lauderdale, Florida 33301

REVISIONS

NO.	DATE	BY	CHK'D	DESCRIPTION

PROJECT # 11868
STORMWATER IMPROVEMENTS
RIVER OAKS NEIGHBORHOOD
STORM DRAINAGE PLAN &
PROFILE

SHEET NO.
CU-ST-30A

TOTAL: 255

CAD FILE:
11868-CU-ST-A

DRAWING FILE NO.
4-142-42

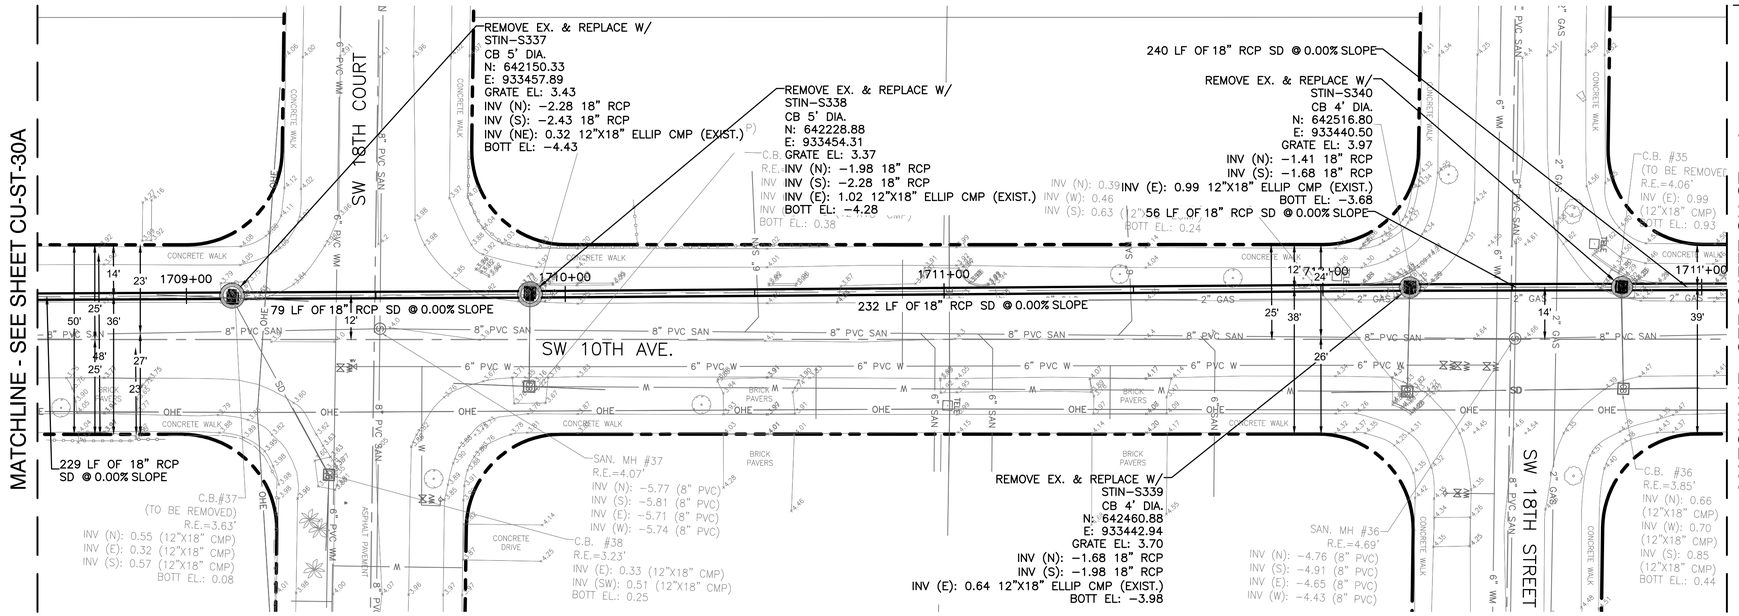

PLAN

SCALE: 1"=20'

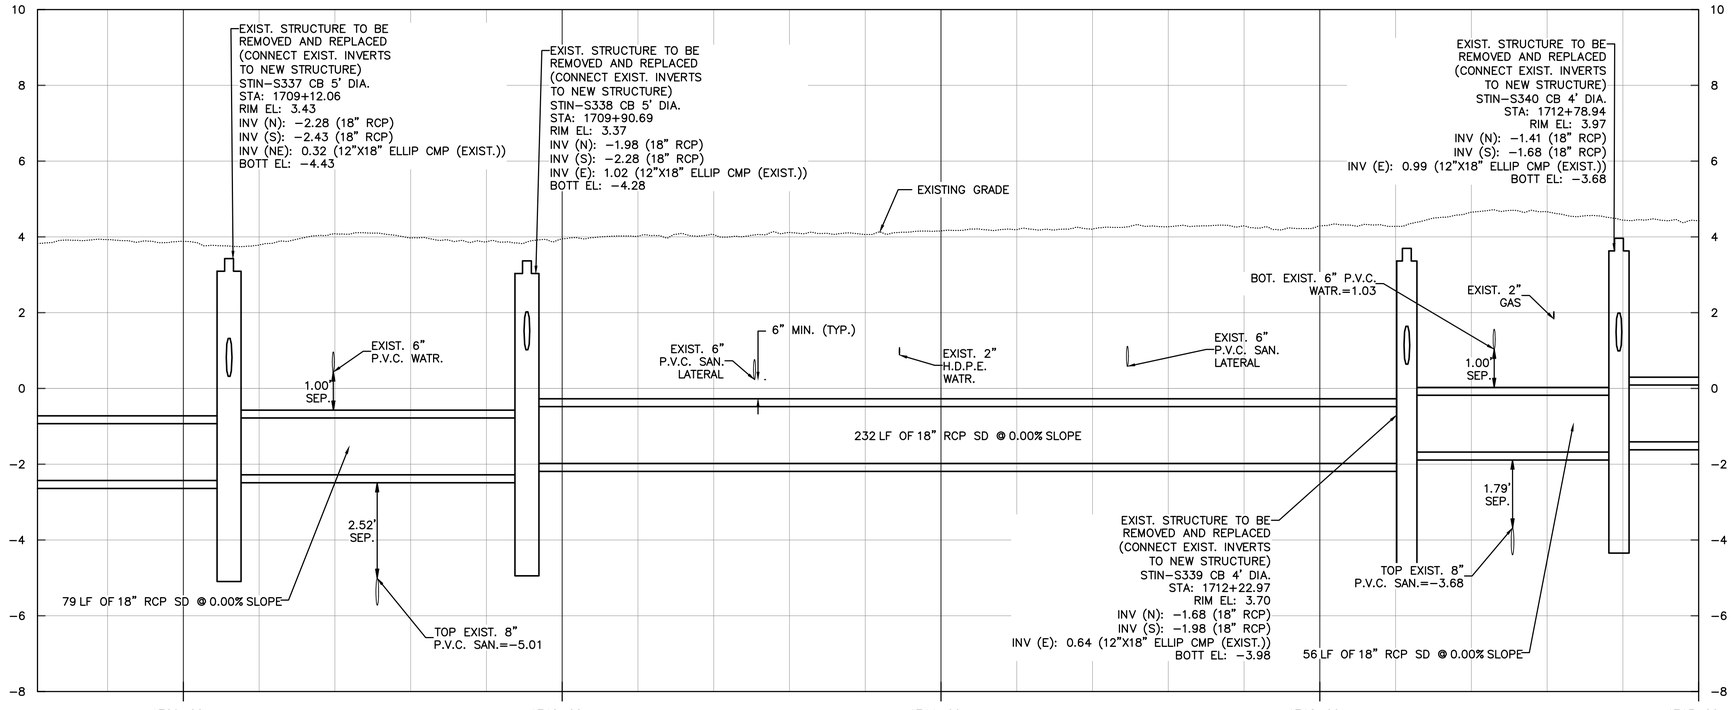

PROFILE

SCALE: 1"=20' HORIZONTAL
1"=2' VERTICAL

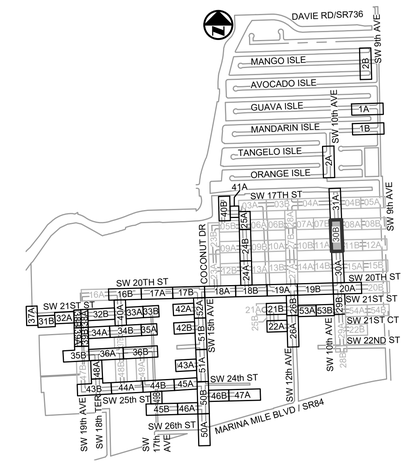

KEY MAP

N.T.S.

ELEVATIONS SHOWN HEREON ARE BASED ON THE NORTH AMERICAN VERTICAL DATUM 1988 (NAVD 1988)

NOTES:

1. EXISTING UTILITY DEPTHS ARE UNKNOWN UNLESS OTHERWISE INDICATED. LOCATIONS AND DEPTHS ARE ESTIMATED.
2. 4,196 LF OF NEW/RESTORED SWALE PROPOSED FOR ENTIRE PROJECT (SEE DETAIL ON SHEET CZ-DT-22).

Patrick J. Gibney, State of Florida, Professional Engineer, License No. 49428. This item has been electronically signed and sealed by Patrick J. Gibney on the date indicated here using an SHA authentication code. Printed copies of this document are not considered signed and sealed and the SHA authentication code must be verified on any electronic copies.

8/26/2021

Always call 811 two full business days before you dig to have underground utilities located and marked.

Sunshine811.com

CONSTRUCTION SET

Hazen

HAZEN AND SAWYER
4000 HOLLYWOOD BLVD, SUITE 750N
HOLLYWOOD, FLORIDA 33021

Certificate of Authorization No: 2771

CRAVEN • THOMPSON AND ASSOCIATES, INC.
ENGINEERS • PLANNERS • SURVEYORS
3563 N.W. 53RD STREET, FORT LAUDERDALE, FLORIDA 33309
FAX: (954) 739-6409 TEL: (954) 739-6400
FLORIDA LICENSED ENGINEERING, SURVEYING & MAPPING BUSINESS No. 271
FLORIDA LICENSED LANDSCAPE ARCHITECTURE BUSINESS No. C000114

MATERIAL SHOWN HEREON IS THE PROPERTY OF CRAVEN-THOMPSON & ASSOCIATES, INC. AND SHALL NOT BE REPRODUCED OR USED FOR ANY PURPOSE WHATSOEVER WITHOUT THE EXPRESS WRITTEN CONSENT OF CRAVEN • THOMPSON & ASSOCIATES, INC. COPYRIGHT © 2017

ENGINEER: PATRICK J. GIBNEY
REG. NO.: 49428
DATE: 01/22/2021

TEL: 954-987-0066
FAX: 954-987-2949

DRAWN BY: XXX
DATE: 01/07/2019
DESIGNED BY: XXX
SCALE: 1"=20'
CHECKED BY: XXX
FIELD BOOK: XXXX

CITY OF FORT LAUDERDALE
PUBLIC WORKS DEPARTMENT
ENGINEERING & ARCHITECTURE
100 North Andrews Avenue, Fort Lauderdale, Florida 33301

REVISIONS

NO.	DATE	BY	CHK'D	DESCRIPTION

PROJECT # 11868
STORMWATER IMPROVEMENTS
RIVER OAKS NEIGHBORHOOD
STORM DRAINAGE PLAN & PROFILE

SHEET NO.
CU-ST-30B

TOTAL: 255

CAD FILE: 11868-CU-ST-A

DRAWING FILE NO. 4-142-42

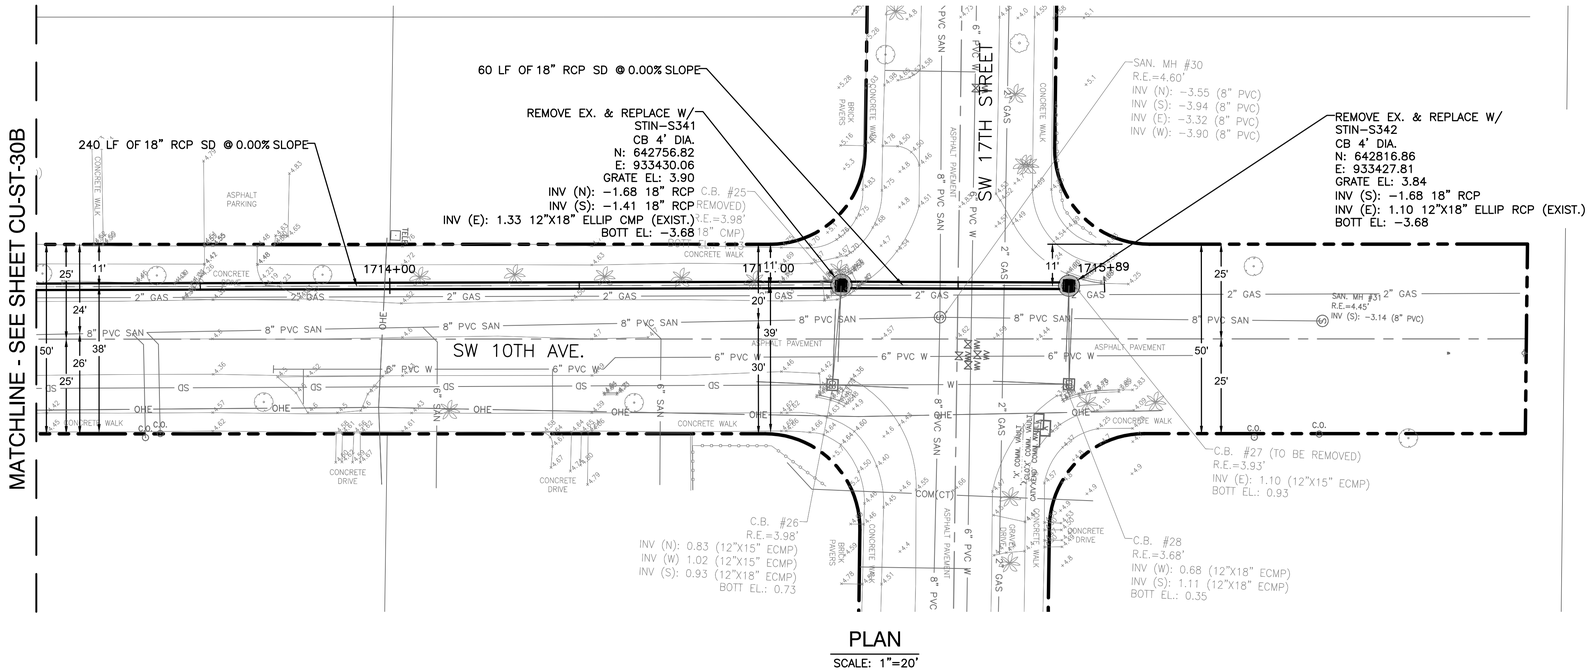

PLAN

SCALE: 1"=20'

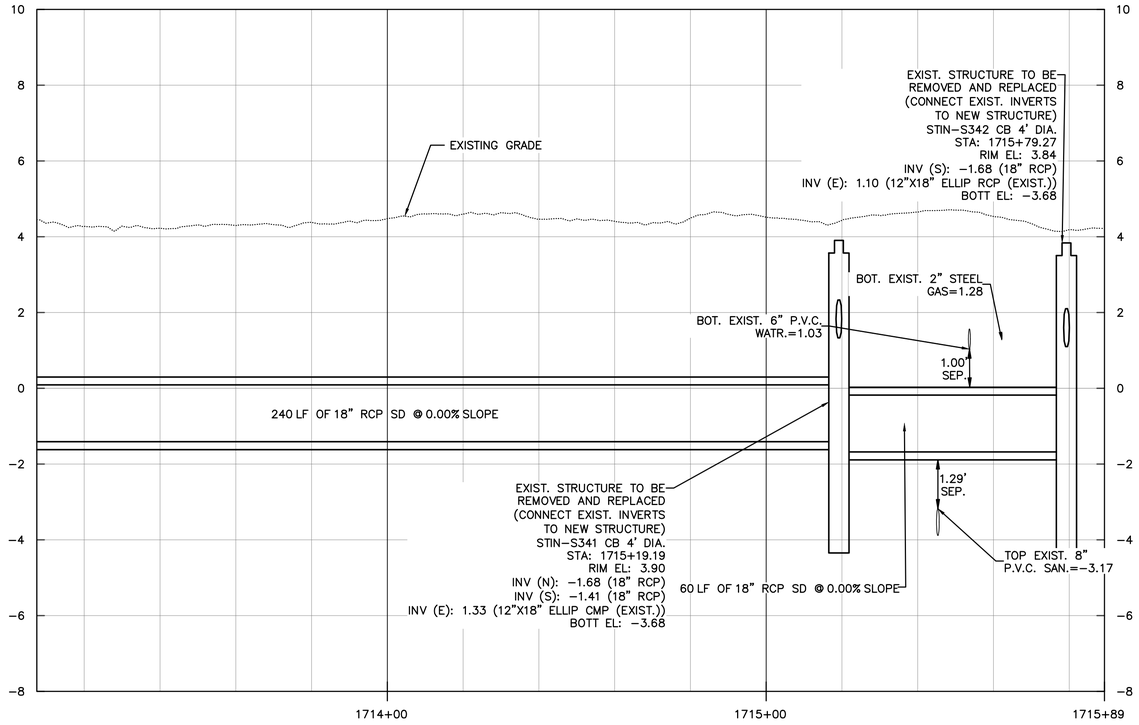

PROFILE

SCALE: 1"=20' HORIZONTAL
1"=2' VERTICAL

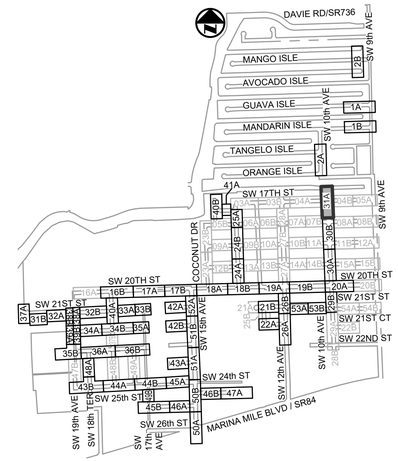

KEY MAP

N.T.S.

ELEVATIONS SHOWN HEREON ARE BASED ON THE NORTH AMERICAN VERTICAL DATUM 1988 (NAVD 1988)

NOTES:

1. EXISTING UTILITY DEPTHS ARE UNKNOWN UNLESS OTHERWISE INDICATED. LOCATIONS AND DEPTHS ARE ESTIMATED.
2. 4,196 LF OF NEW/RESTORED SWALE PROPOSED FOR ENTIRE PROJECT (SEE DETAIL ON SHEET CZ-DT-22).

Always call 811 two full business days before you dig to have underground utilities located and marked.
Sunshine811.com

Patrick J. Gibney, State of Florida, Professional Engineer, License No. 49428. This item has been electronically signed and sealed by Patrick J. Gibney on the date indicated here using an SHA authentication code. Printed copies of this document are not considered signed and sealed and the SHA authentication code must be verified on any electronic copies.

8/26/2021

CONSTRUCTION SET

Hazen

HAZEN AND SAWYER
4000 HOLLYWOOD BLVD, SUITE 750N
HOLLYWOOD, FLORIDA 33021

Certificate of Authorization No: 2771

CRAVEN • THOMPSON AND ASSOCIATES, INC.
ENGINEERS • PLANNERS • SURVEYORS
3563 N.W. 53RD STREET, FORT LAUDERDALE, FLORIDA 33309
FAX: (954) 739-6409 TEL: (954) 739-6400
FLORIDA LICENSED ENGINEERING, SURVEYING & MAPPING BUSINESS No. 271
FLORIDA LICENSED LANDSCAPE ARCHITECTURE BUSINESS No. C000114

MATERIAL SHOWN HEREON IS THE PROPERTY OF CRAVEN-THOMPSON & ASSOCIATES, INC. AND SHALL NOT BE REPRODUCED, COPIED OR USED IN ANY WAY WHATSOEVER, EXCEPT BY CRAVEN-THOMPSON & ASSOCIATES, INC. WRITTEN CRAVEN • THOMPSON & ASSOCIATES, INC. COPYRIGHT © 2017

ENGINEER: PATRICK J. GIBNEY
REG. No.: 49428
DATE: 01/22/2021

TEL: 954-987-0066
FAX: 954-987-2949

DRAWN BY: XXX
DATE: 01/07/2019
DESIGNED BY: XXX
SCALE: 1"=20'
CHECKED BY: XXX
FIELD BOOK: XXXX

CITY OF FORT LAUDERDALE
PUBLIC WORKS DEPARTMENT
ENGINEERING & ARCHITECTURE
100 North Andrews Avenue, Fort Lauderdale, Florida 33301

REVISIONS

NO.	DATE	BY	DESCRIPTION

PROJECT # 11868
STORMWATER IMPROVEMENTS
RIVER OAKS NEIGHBORHOOD
STORM DRAINAGE PLAN & PROFILE

SHEET NO.
CU-ST-31A

TOTAL: 255

CAD FILE: 11868-CU-ST-A

DRAWING FILE NO. 4-142-42

PLOT DATE: 8/26/2021 1:38 PM BY: MRODRIGUEZ
XREFs= .\11868XREFGRAD,.\11868SURV,.\11868topo,R:\Engineering\2016\16-0042-001-01 Fort Lauderdale Stormwater Master Plan\Drawings\11868\11868XREFNOTES,R:\Engineering\2016\16-0042-001-01 Fort Lauderdale Stormwater Master Plan\Drawings\11868\11868XREFENGINEERSEAL,R:\Engineering\2016\16-0042-001-01 Fort Lauderdale Stormwater Master Plan\Drawings\11868\11868XREFBORDER,R:\Engineering\2016\16-0042-001-01 Fort Lauderdale Stormwater Master Plan\Drawings\11868\11868XREFTITLE,R:\Engineering\2016\16-0042-001-01 Fort Lauderdale Stormwater Master Plan\Drawings\11868\11868XREFPSDPA-PSDRA,11868XREF-GeoTitle,16-0042-001-01 Fort Lauderdale Stormwater Master Plan\Drawings\11868\11868XREFPSDPA-PSDRA-Add,11868XREF-GeoTitle-Add,16-0042-001-01 Fort Lauderdale Stormwater Master Plan\Drawings\11868\11868XREFPSDPA-PSDRA-Add2,11868XREF-GeoTitle-Add2,16-0042-001-01 Fort Lauderdale Stormwater Master Plan\Drawings\11868\11868XREFPSDPA-PSDRA-Add3,11868XREF-GeoTitle-Add3,16-0042-001-01 Fort Lauderdale Stormwater Master Plan\Drawings\11868\11868XREFPSDPA-PSDRA-Add4,11868XREF-GeoTitle-Add4,11868XREFPSDPA-PSDRA-Add5,11868XREF-GeoTitle-Add5,11868XREFPSDPA-PSDRA-Add6,11868XREF-GeoTitle-Add6,11868XREFPSDPA-PSDRA-Add7,11868XREF-GeoTitle-Add868XREF-GeoTitle-Add322,11868XREFPSDPA-PSDRA-Add323,11868XREF-GeoTitle-Add323,11868XREFPSDPA-PSDRA-Add324,11868XREF-GeoTitle-Add324,11868XREFPSDPA-PSDRA-Add325,11868XRE

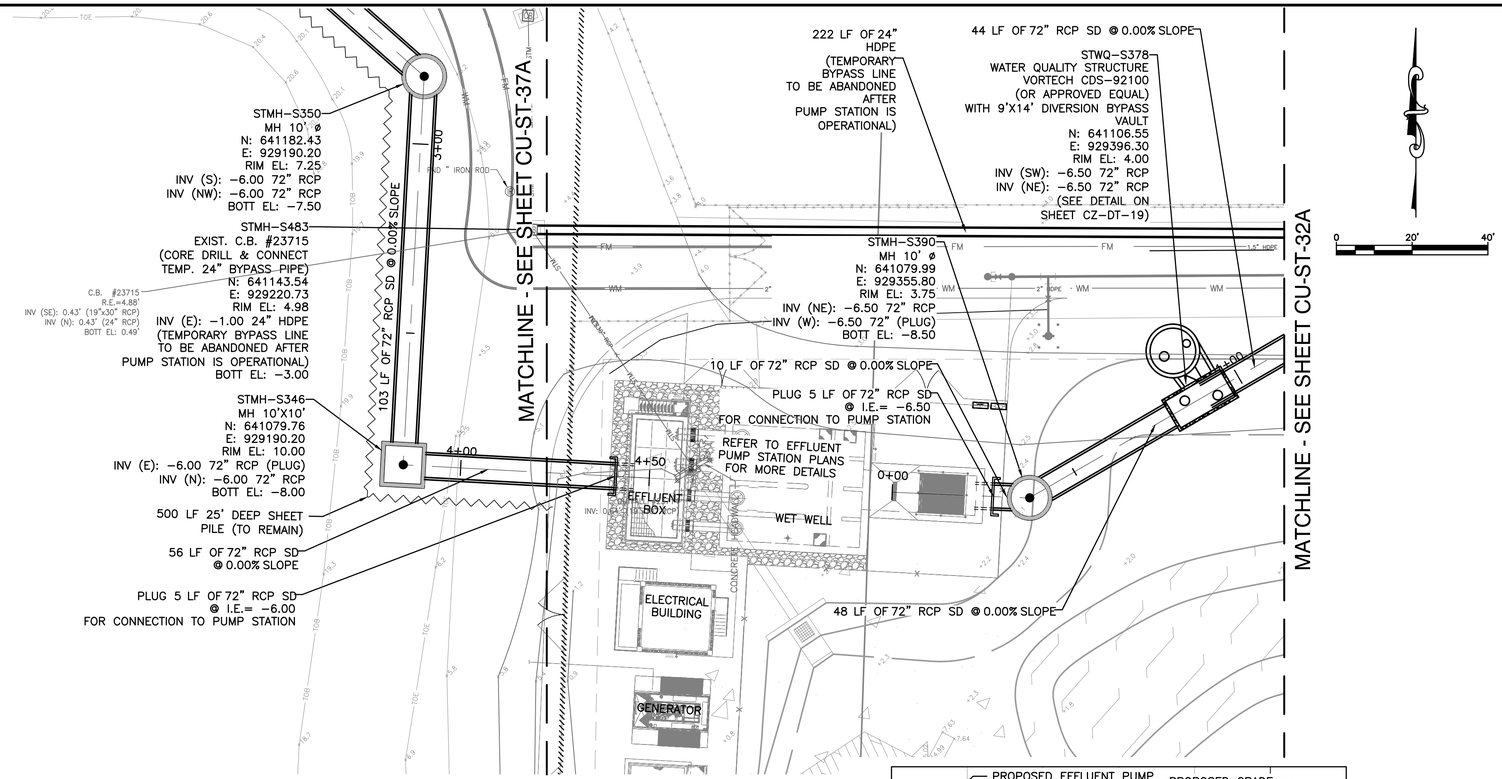

PLAN

SCALE: 1"=20'

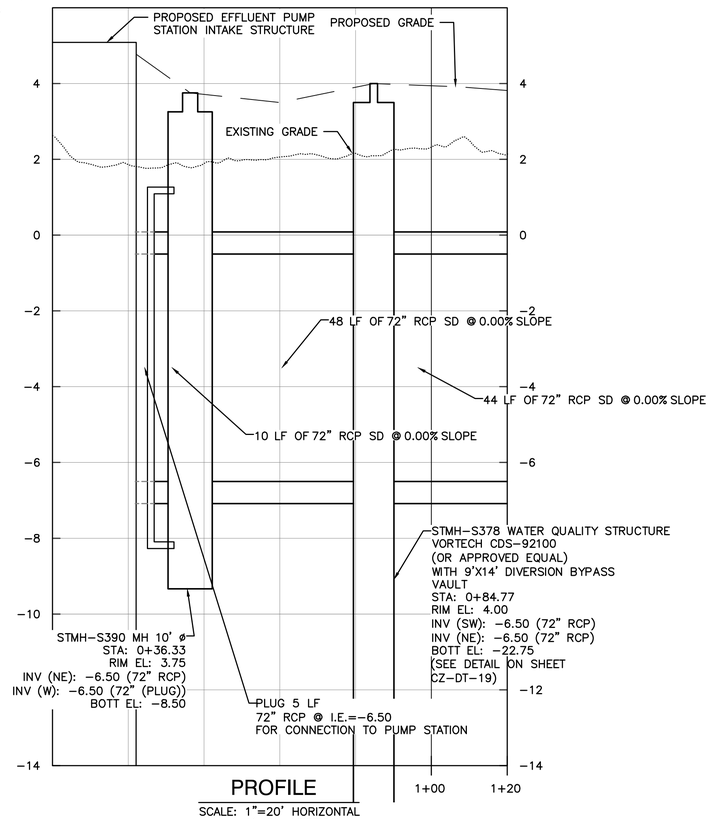

PROFILE

SCALE: 1"=20' HORIZONTAL
1"=2' VERTICAL

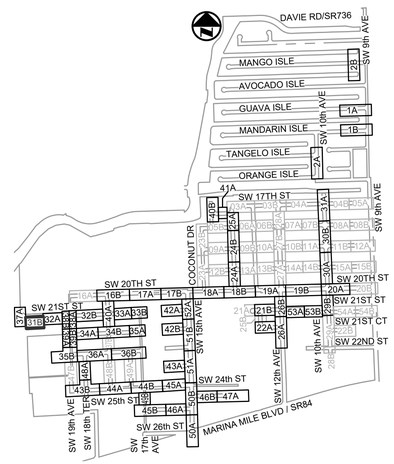

KEY MAP

N.T.S.

ELEVATIONS SHOWN HEREON ARE BASED ON THE NORTH AMERICAN VERTICAL DATUM 1988 (NAVD 1988)

NOTES:

1. EXISTING UTILITY DEPTHS ARE UNKNOWN UNLESS OTHERWISE INDICATED. LOCATIONS AND DEPTHS ARE ESTIMATED.
2. 4,196 LF OF NEW/RESTORED SWALE PROPOSED FOR ENTIRE PROJECT (SEE DETAIL ON SHEET CZ-DT-22).
3. ALL AREAS DISTURBED DURING CONTSTRUCTION AT THE STORMWATER PRESERVE SHALL BE RESTORED TO SAME OR BETTER CONDITION, NOT LIMITED TO MUCK REPLACEMENT AND PLANTINGS ETC.
4. UPON INITIAL CONTRACTOR MOBILIZATION, CONTRACTOR IS TO PROVIDE TEMPORARY 24" HDPE BYPASS PIPING AND CONNECT TO THE EXISTING CATCH BASIN ON THE WEST SIDE OF THE PRESERVE AREA TO MAINTAIN THE PRESERVE AREA DRAINAGE TO THE OUTFALL AT THE NEW RIVER NORTH OF THE PRESERVE, PRIOR TO REMOVAL OF EXISTING HEADWALL & DRAINAGE STRUCTURE LOCATED NEAR THE PROPOSED PUMP STATION LOCATION IN THE NORTHWEST AREA OF THE PRESERVE.
5. DURING INSTALLATION OF 72" RCP FROM STRUCTURES S74 & S75, THE CONTRACTOR SHALL INSTALL A 24" SINGLE WALL HDPE PIPE UNDER PROPOSED 72" RCP TO MAINTAIN TEMPORARY BYPASS UNTIL CERTIFICATION OF PUMP STATION AND FINAL INLET TIE-IN INTO THE 72" RCP IS INSTALLED. AFTER CERTIFICATION AND ACCEPTANCE OF NEW PUMP STATION BY CITY, CONTRACTOR SHALL PLUG SOUTH INVERT OF S482 AND GROUT FILL TEMPORARY 24" BY-PASS PIPING FROM STRUCTURE S482 TO S361.

Always call 811 two full business days before you dig to have underground utilities located and marked.
Sunshine811.com

CONSTRUCTION SET

Hazen

HAZEN AND SAWYER
4000 HOLLYWOOD BLVD, SUITE 750N
HOLLYWOOD, FLORIDA 33021

Certificate of Authorization No: 2771

CRAVEN • THOMPSON AND ASSOCIATES, INC.
ENGINEERS • PLANNERS • SURVEYORS
3563 N.W. 53RD STREET, FORT LAUDERDALE, FLORIDA 33309
FAX: (954) 739-6409 TEL: (954) 739-6400
FLORIDA LICENSED ENGINEERING, SURVEYING & MAPPING BUSINESS No. 271
FLORIDA LICENSED LANDSCAPE ARCHITECTURE BUSINESS No. C000114

MATERIAL SHOWN HEREON IS THE PROPERTY OF CRAVEN-THOMPSON & ASSOCIATES, INC. AND SHALL NOT BE USED BY ANY PERSON, FIRM OR CORPORATION FOR ANY PURPOSE WHATSOEVER UNLESS AUTHORIZED IN WRITING BY CRAVEN • THOMPSON & ASSOCIATES, INC. COPYRIGHT © 2017

ENGINEER:
PATRICK J. GIBNEY
REG. No. 49428
DATE: 01/22/2021

TEL: 954-987-0066
FAX: 954-987-2949

DRAWN BY: XXX
DATE: 01/07/2019
DESIGNED BY: XXX
SCALE: 1"=20'
CHECKED BY: XXX
FIELD BOOK: XXXX

CITY OF FORT LAUDERDALE
PUBLIC WORKS DEPARTMENT
ENGINEERING & ARCHITECTURE
100 North Andrews Avenue, Fort Lauderdale, Florida 33301

REVISIONS

NO.	DATE	BY	CHKD	DESCRIPTION

Patrick J. Gibney, State of Florida, Professional Engineer, License No. 49428. This item has been electronically signed and sealed by Patrick J. Gibney on the date indicated here using an SHA authentication code. Printed copies of this document are not considered signed and sealed and the SHA authentication code must be verified on any electronic copies.

8/26/2021

PROJECT # 11868
STORMWATER IMPROVEMENTS
RIVER OAKS NEIGHBORHOOD
STORM DRAINAGE PLAN &
PROFILE

SHEET NO.
CU-ST-31B

TOTAL: 255

CAD FILE:
11868-CU-ST-B

DRAWING FILE NO.
4-142-42

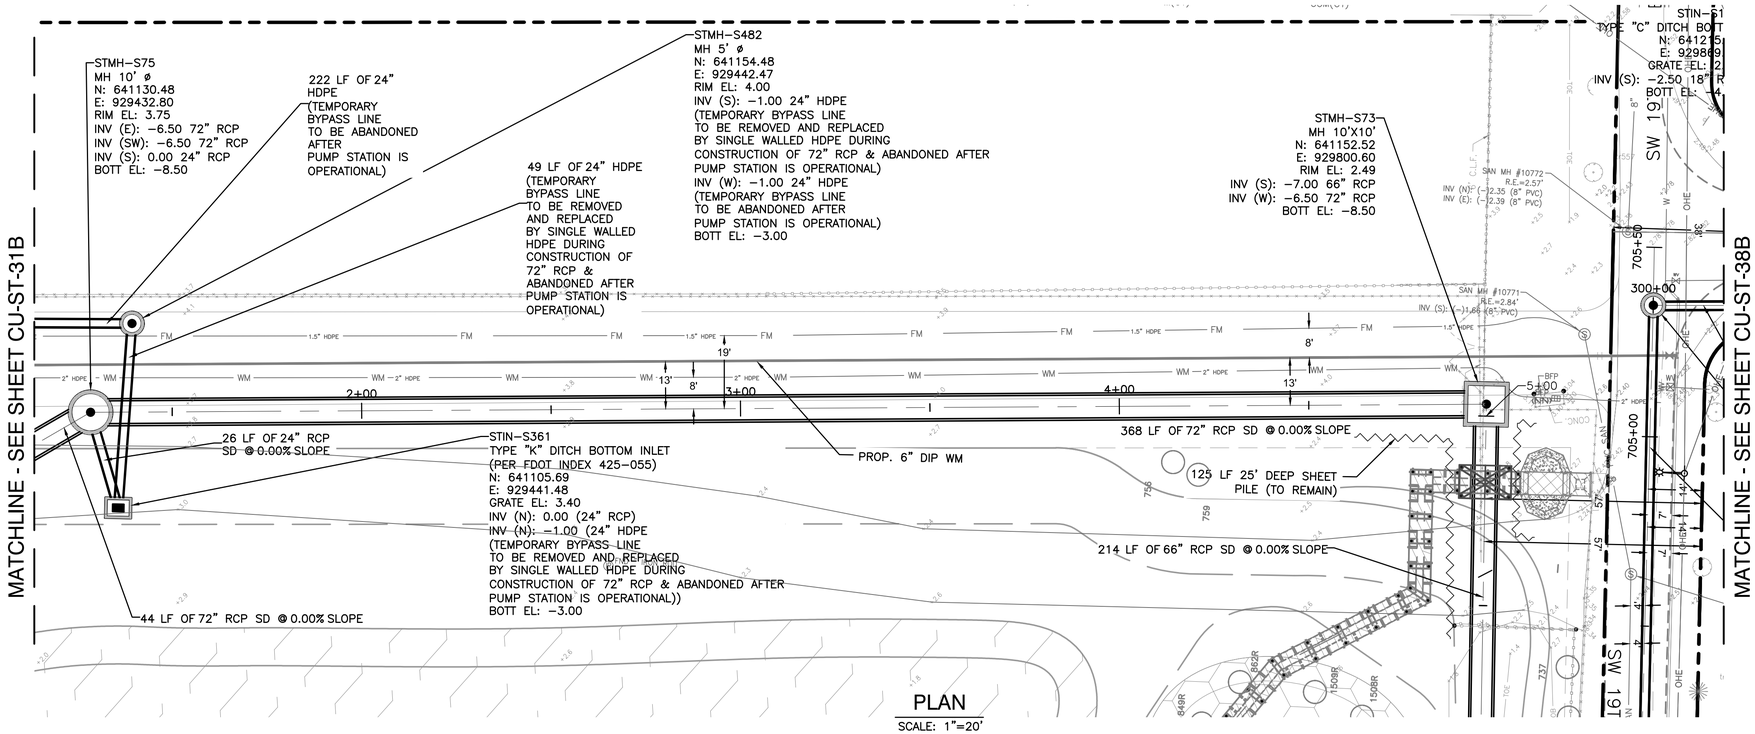

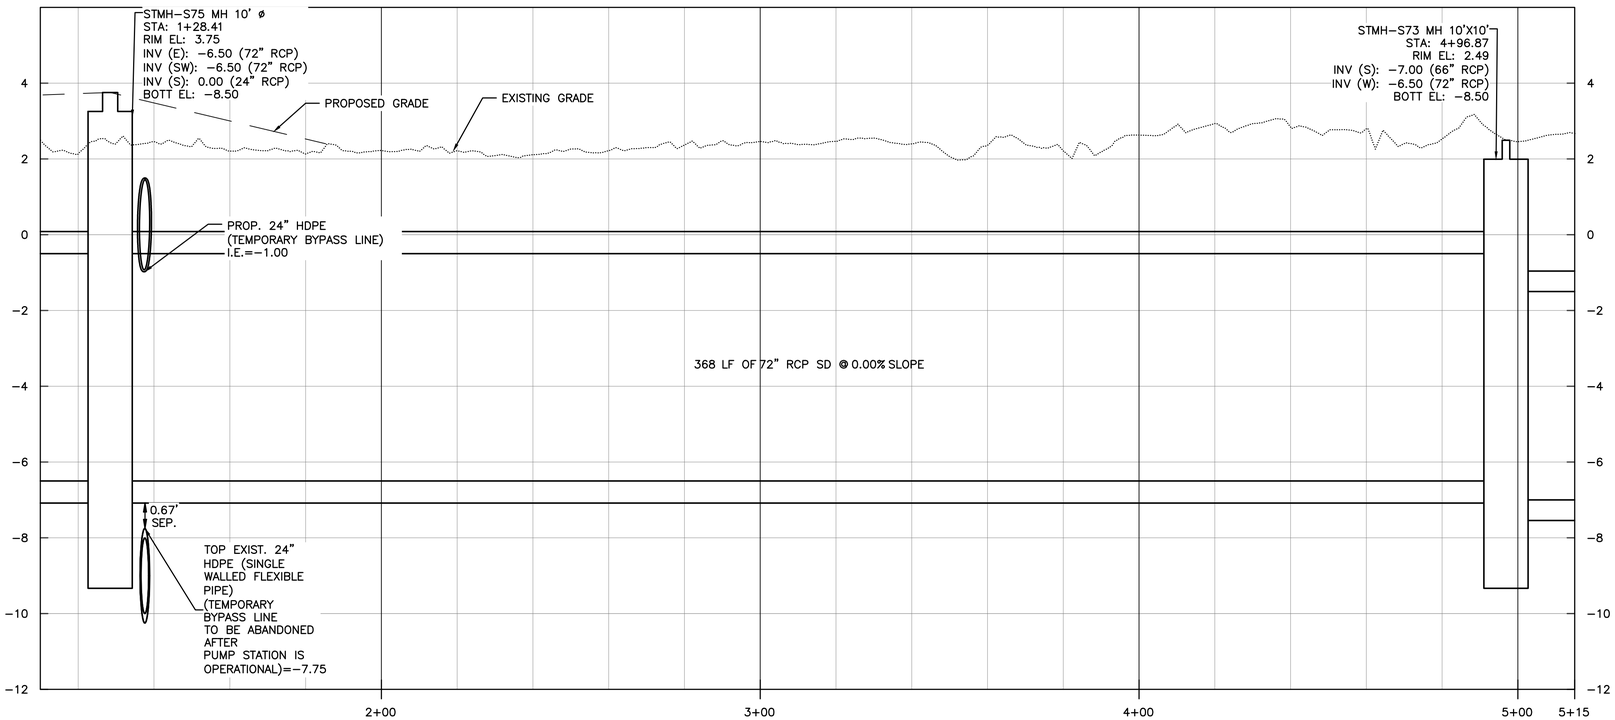

PROFILE

SCALE: 1"=20' HORIZONTAL
1"=2' VERTICAL

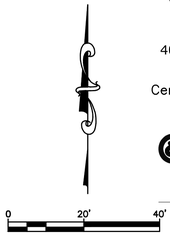

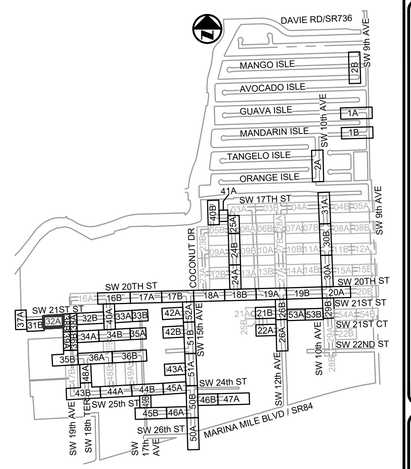

KEY MAP

N.T.S.

ELEVATIONS SHOWN HEREON ARE BASED ON THE NORTH AMERICAN VERTICAL DATUM 1988 (NAVD 1988)

NOTES:

1. EXISTING UTILITY DEPTHS ARE UNKNOWN UNLESS OTHERWISE INDICATED. LOCATIONS AND DEPTHS ARE ESTIMATED.
2. 4,196 LF OF NEW/RESTORED SWALE PROPOSED FOR ENTIRE PROJECT (SEE DETAIL ON SHEET CZ–DT–22).
3. ALL AREAS DISTURBED DURING CONTSTRUCTION AT THE STORMWATER PRESERVE SHALL BE RESTORED TO SAME OR BETTER CONDITION, NOT LIMITED TO MUCK REPLACEMENT AND PLANTINGS ETC.
4. UPON INITIAL CONTRACTOR MOBILIZATION, CONTRACTOR IS TO PROVIDE TEMPORARY 24" HDPE BYPASS PIPING AND CONNECT TO THE EXISTING CATCH BASIN ON THE WEST SIDE OF THE PRESERVE AREA TO MAINTAIN THE PRESERVE AREA DRAINAGE TO THE OUTFALL AT THE NEW RIVER NORTH OF THE PRESERVE, PRIOR TO REMOVAL OF EXISTING HEADWALL & DRAINAGE STRUCTURE LOCATED NEAR THE PROPOSED PUMP STATION LOCATION IN THE NORTHWEST AREA OF THE PRESERVE.
5. DURING INSTALLATION OF 72" RCP FROM STRUCTURES S74 & S73, THE CONTRACTOR SHALL INSTALL A 24" SINGLE WALL HDPE PIPE UNDER PROPOSED 72" RCP TO MAINTAIN TEMPORARY BYPASS UNTIL CERTIFICATION OF PUMP STATION AND FINAL INLET TIE–IN INTO THE 72" RCP IS INSTALLED. AFTER CERTIFICATION AND ACCEPTANCE OF NEW PUMP STATION BY CITY, CONTRACTOR SHALL PLUG SOUTH INVERT OF S482 AND GROUT FILL TEMPORARY 24" BY–PASS PIPING FROM STRUCTURE S482 TO S361.
6. ALL AREAS DISTURBED AT THE STORMWATER PRESERVE SHALL BE RESTORED TO EQUAL OR BETTER CONDITION, NOT LIMITED TO MUCK REPLACEMENT, BOARDWALKS AND PLANTINGS.
7. THE EXISTING BOARDWALK SHALL BE REMOVED & REPLACED FOR INSTALLATION OF 66" RCP. CONTRACTOR SHALL PROVIDE STRUCTURAL DESIGN & CALCULATIONS FOR DESIGN OF BOARDWALK FOUNDATION SPREAD FOOTING OVER PROPOSED PIPING. SCHEMATIC DESIGN SHOWN IS FOR REFERENCE ONLY. CONTRACTOR SHALL PROVIDE SIGNED & SEALED SHOP DRAWINGS DETAILING PROPOSED MODIFICATIONS TO BOARDWALK FOR CITY'S REVIEW & APPROVAL.
8. ANY MODIFICATIONS TO BOARDWALK AND / OR RAILINGS SHALL BE RESTORED TO EQUAL OR BETTER CONDITIONS INCLUDING ADA COMPLIANCE & FEATURES.

Always call 811 two full business days before you dig to have underground utilities located and marked.
Sunshine811.com

Patrick J. Gibney, State of Florida, Professional Engineer, License No. 49428. This item has been electronically signed and sealed by Patrick J. Gibney on the date indicated here using an SHA authentication code. Printed copies of this document are not considered signed and sealed and the SHA authentication code must be verified on any electronic copies.

8/26/2021

CONSTRUCTION SET

Hazen

HAZEN AND SAWYER
4000 HOLLYWOOD BLVD, SUITE 750N
HOLLYWOOD, FLORIDA 33021

Certificate of Authorization No: 2771

CRAVEN • THOMPSON AND ASSOCIATES, INC.
ENGINEERS • PLANNERS • SURVEYORS
3563 N.W. 53RD STREET, FORT LAUDERDALE, FLORIDA 33309
FAX: (954) 739–6409 TEL: (954) 739–6400
FLORIDA LICENSED ENGINEERING, SURVEYING & MAPPING BUSINESS No. 271
FLORIDA LICENSED LANDSCAPE ARCHITECTURE BUSINESS No. C000114

MATERIAL SHOWN HEREON IS THE PROPERTY OF CRAVEN•THOMPSON & ASSOCIATES, INC. AND SHALL NOT BE REPRODUCED OR USED FOR ANY PURPOSE WHATSOEVER WITHOUT THE WRITTEN CONSENT OF CRAVEN • THOMPSON & ASSOCIATES, INC. COPYRIGHT © 2017

ENGINEER: PATRICK J. GIBNEY
REG. NO.: 49428
DATE: 01/22/2021

TEL: 954–987–0066
FAX: 954–987–2949

DRAWN BY: XXX
DESIGNED BY: XXX
DATE: 01/07/2019
SCALE: 1"=20'
CHECKED BY: XXX
FIELD BOOK: XXXX

CITY OF FORT LAUDERDALE
PUBLIC WORKS DEPARTMENT
ENGINEERING & ARCHITECTURE
100 North Andrews Avenue, Fort Lauderdale, Florida 33301

REVISIONS

NO.	DATE	BY	CHK'D	DESCRIPTION

PROJECT # 11868
STORMWATER IMPROVEMENTS
RIVER OAKS NEIGHBORHOOD
STORM DRAINAGE PLAN & PROFILE

SHEET NO.
CU-ST-32A

TOTAL: 255

CAD FILE: 11868–CU–ST–B

DRAWING FILE NO. 4–142–42

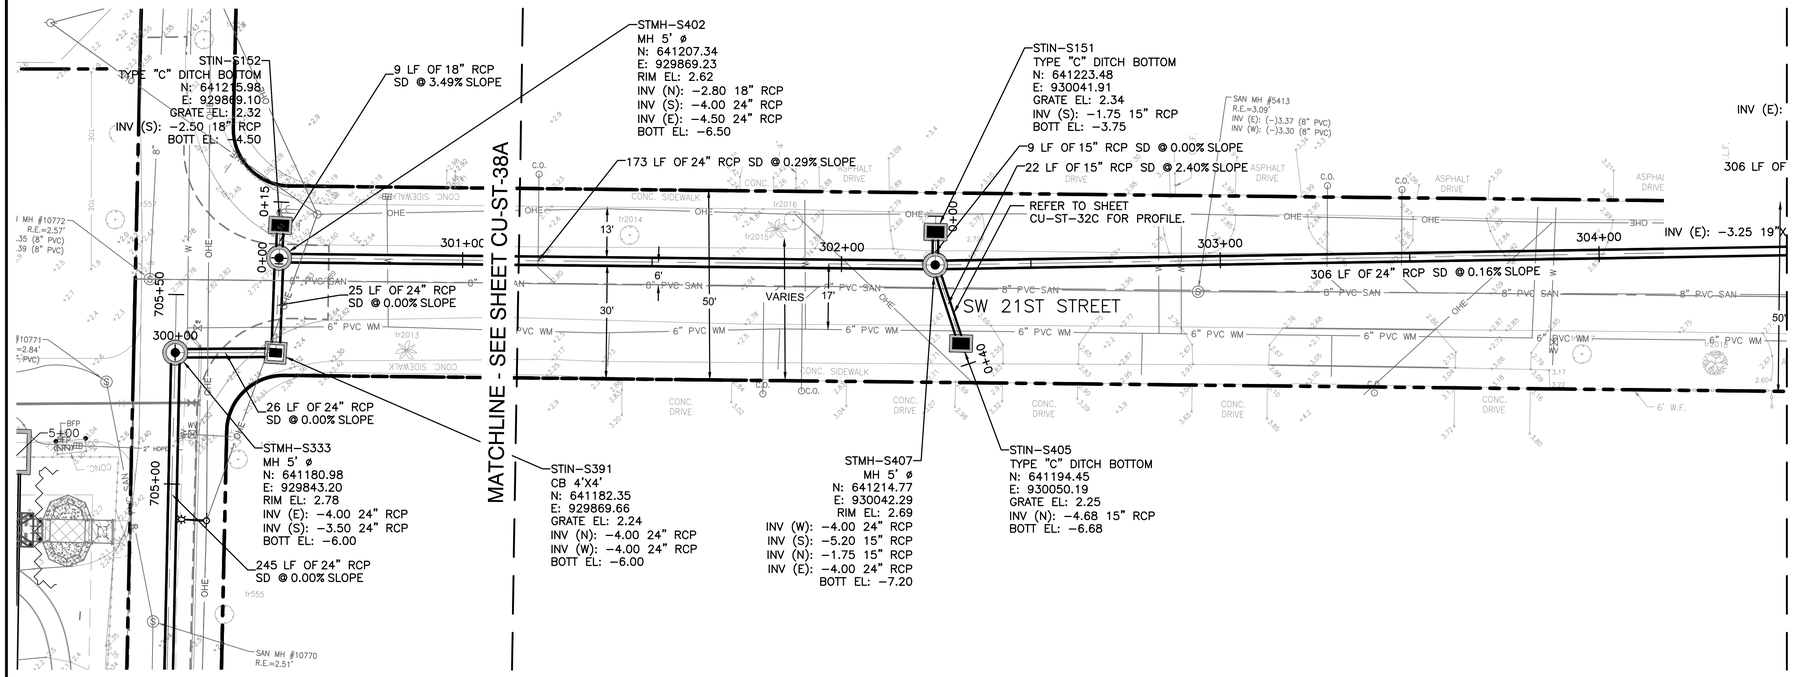

PLAN

SCALE: 1"=20'

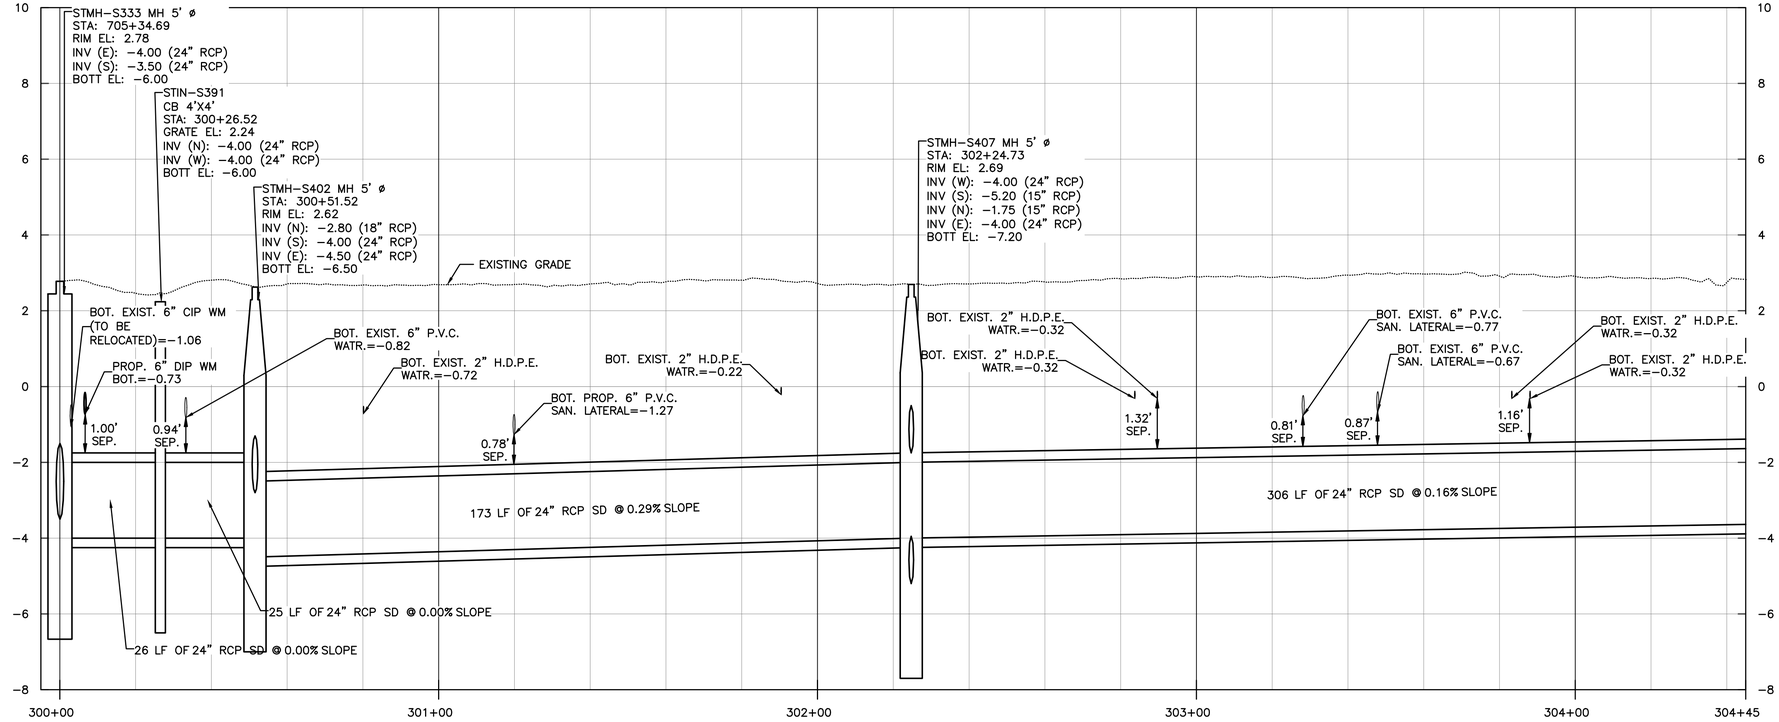

PROFILE

SCALE: 1"=20' HORIZONTAL
1"=2' VERTICAL

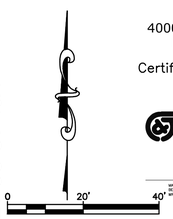

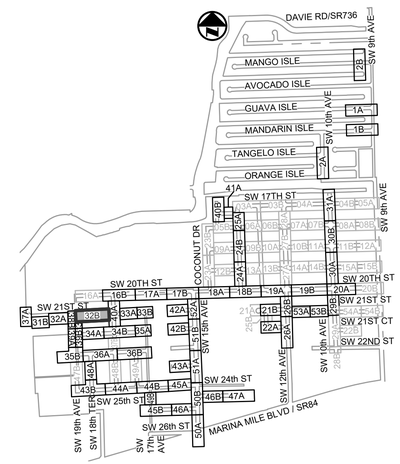

KEY MAP

N.T.S.

ELEVATIONS SHOWN HEREON ARE BASED ON THE NORTH AMERICAN VERTICAL DATUM 1988 (NAVD 1988)

NOTES:

1. EXISTING UTILITY DEPTHS ARE UNKNOWN UNLESS OTHERWISE INDICATED. LOCATIONS AND DEPTHS ARE ESTIMATED.
2. 4,196 LF OF NEW/RESTORED SWALE PROPOSED FOR ENTIRE PROJECT (SEE DETAIL ON SHEET CZ-DT-22).

Always call 811 two full business days before you dig to have underground utilities located and marked.
Sunshine811.com

CONSTRUCTION SET

Patrick J. Gibney, State of Florida, Professional Engineer, License No. 49428. This item has been electronically signed and sealed by Patrick J. Gibney on the date indicated here using an SHA authentication code. Printed copies of this document are not considered signed and sealed and the SHA authentication code must be verified on any electronic copies.

8/26/2021

Hazen

HAZEN AND SAWYER
4000 HOLLYWOOD BLVD, SUITE 750N
HOLLYWOOD, FLORIDA 33021
Certificate of Authorization No: 2771

CRAVEN • THOMPSON AND ASSOCIATES, INC.
ENGINEERS • PLANNERS • SURVEYORS
3563 N.W. 53RD STREET, FORT LAUDERDALE, FLORIDA 33309
FAX: (954) 739-6409 TEL: (954) 739-6400
FLORIDA LICENSED ENGINEERING, SURVEYING & MAPPING BUSINESS No. 271
FLORIDA LICENSED LANDSCAPE ARCHITECTURE BUSINESS No. C000114

MATERIAL SHOWN HEREON IS THE PROPERTY OF CRAVEN-THOMPSON & ASSOCIATES, INC. AND SHALL NOT BE REPRODUCED OR USED FOR OTHER PROJECTS WITHOUT THE WRITTEN CONSENT OF CRAVEN-THOMPSON & ASSOCIATES, INC. WRITING CRAVEN • THOMPSON & ASSOCIATES, INC. COPYRIGHT © 2017

ENGINEER: PATRICK J. GIBNEY
REG. NO.: 49428
DATE: 01/22/2021

TEL: 954-987-0066
FAX: 954-987-2949

DRAWN BY: XXX
DESIGNED BY: XXX
DATE: 01/07/2019
SCALE: 1"=20'
CHECKED BY: XXX
FIELD BOOK: XXXX

CITY OF FORT LAUDERDALE
PUBLIC WORKS DEPARTMENT
ENGINEERING & ARCHITECTURE
100 North Andrews Avenue, Fort Lauderdale, Florida 33301

REVISIONS

NO.	DATE	BY	CHK'D	DESCRIPTION

PROJECT # 11868
STORMWATER IMPROVEMENTS
RIVER OAKS NEIGHBORHOOD
STORM DRAINAGE PLAN &
PROFILE

SHEET NO.
CU-ST-32B

TOTAL: 255

CAD FILE: 11868-CU-ST-B

DRAWING FILE NO. 4-142-42

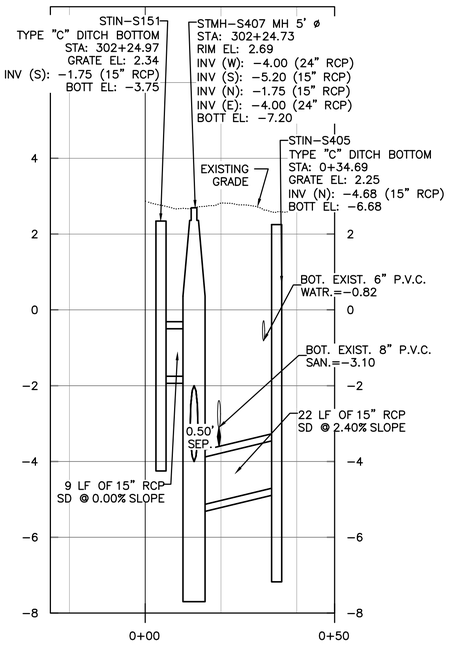

PROFILE

SCALE: 1"=20' HORIZONTAL
1"=2' VERTICAL

S.W. 21ST STREET
(SEE SHEET CU-ST-32B)
STA: 302+25

Hazen

HAZEN AND SAWYER
4000 HOLLYWOOD BLVD, SUITE 750N
HOLLYWOOD, FLORIDA 33021

Certificate of Authorization No: 2771

CRAVEN • THOMPSON AND ASSOCIATES, INC.
ENGINEERS • PLANNERS • SURVEYORS
3563 N.W. 53RD STREET, FORT LAUDERDALE, FLORIDA 33309
FAX: (954) 739-6409 TEL: (954) 739-6400
FLORIDA LICENSED ENGINEERING, SURVEYING & MAPPING BUSINESS No. 271
FLORIDA LICENSED LANDSCAPE ARCHITECTURE BUSINESS No. C000114

MATERIAL SHOWN HEREON IS THE PROPERTY OF CRAVEN-THOMPSON & ASSOCIATES, INC. AND SHALL NOT BE REPRODUCED, COPIED OR USED IN ANY MANNER WHATSOEVER WITHOUT THE EXPRESS WRITTEN CRAVEN • THOMPSON & ASSOCIATES, INC. COPYRIGHT © 2017

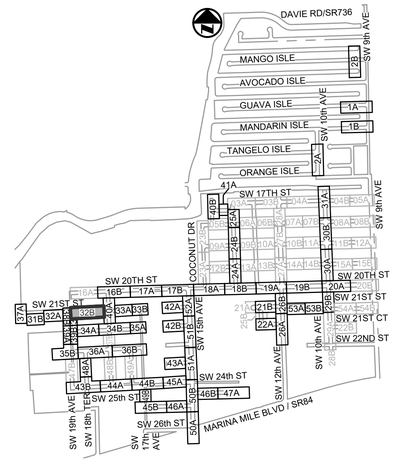

KEY MAP

N.T.S.

ELEVATIONS SHOWN HEREON ARE BASED ON THE NORTH AMERICAN VERTICAL DATUM 1988 (NAVD 1988)

NOTES:

1. EXISTING UTILITY DEPTHS ARE UNKNOWN UNLESS OTHERWISE INDICATED. LOCATIONS AND DEPTHS ARE ESTIMATED.
2. 4,196 LF OF NEW/RESTORED SWALE PROPOSED FOR ENTIRE PROJECT (SEE DETAIL ON SHEET CZ-DT-22).

Patrick J. Gibney, State of Florida, Professional Engineer, License No. 49428. This item has been electronically signed and sealed by Patrick J. Gibney on the date indicated here using an SHA authentication code. Printed copies of this document are not considered signed and sealed and the SHA authentication code must be verified on any electronic copies.

8/26/2021

CONSTRUCTION SET

Always call 811 two full business days before you dig to have underground utilities located and marked.
Sunshine811.com

ENGINEER: PATRICK J. GIBNEY
REG. No. 49428
DATE: 01/22/2021

TEL: 954-987-0066
FAX: 954-987-2949

DATE: 01/07/2019
DRAWN BY: XXX
DESIGNED BY: XXX
SCALE: 1"=20'
CHECKED BY: XXX
FIELD BOOK: XXXX

CITY OF FORT LAUDERALE
PUBLIC WORKS DEPARTMENT
ENGINEERING & ARCHITECTURE
100 North Andrews Avenue, Fort Lauderdale, Florida 33301

REVISIONS

NO.	DATE	BY	CHK'D	DESCRIPTION

PROJECT # 11868
STORMWATER IMPROVEMENTS
RIVER OAKS NEIGHBORHOOD
STORM DRAINAGE PLAN &
PROFILE

SHEET NO.
CU-ST-32C

TOTAL: 255

CAD FILE: 11868-CU-ST-B

DRAWING FILE NO. 4-142-42

MATCHLINE - SEE SHEET CU-ST-40A

39 LF OF 30" RCP SD @ 1.29% SLOPE

STIN-S408
CB 5' DIA.
N: 641236.11
E: 930347.04
GRATE EL: 2.40
INV (E): -3.25 19"X30" ELLIPTICAL RCP (24" EQV.)
INV (W): -3.50 24" RCP
INV (S): -2.68 15" RCP
BOTT EL: -5.50

32 LF OF 15" RCP SD @ 0.00% SLOPE

306 LF OF 24" RCP SD @ 0.16% SLOPE

REFER TO SHEET CU-ST-33C FOR PROFILE.

STIN-S411
TYPE "C" DITCH BOTTOM
N: 641205.07
E: 930355.47
GRATE EL: 2.37
INV (N): -2.68 15" RCP
BOTT EL: -4.68

SAN MH #51527
R.E.=3.17'
INV (N): (-)4.49 (8" PVC)
INV (S): (-)4.54 (8" PVC)
INV (E): (-)3.28 (8" PVC)
INV (W): (-)4.38 (8" PVC)

228 LF OF 24" RCP SD @ 0.00% SLOPE

32 LF OF 18" RCP SD @ 0.00% SLOPE

STIN-S148
CB 5' DIA.
N: 641239.59
E: 930417.36
GRATE EL: 2.39
INV (E): -3.00 18" RCP
INV (W): -3.05 18" RCP
INV (S): -5.49 18" RCP
BOTT EL: -7.49

198 LF OF 18" RCP SD @ 0.00% SLOPE

30 LF OF 18" RCP SD @ 0.00% SLOPE

REFER TO SHEET CU-ST-33C FOR PROFILE.

STMH-S141
MH 5' ø
N: 641237.33
E: 930385.79
RIM EL: 2.79
INV (N): -3.25 24" RCP
INV (W): -2.75 19"X30" ELLIPTICAL RCP (24" EQV.)
INV (E): -3.05 18" RCP
BOTT EL: -5.25

STIN-S147
TYPE "C" DITCH BOTTOM
N: 641209.62
E: 930420.71
GRATE EL: 2.32
INV (N): -5.49 18" RCP
BOTT EL: -7.49

SAN MH #5537
R.E.=3.21'
INV (E): (-)2.51 (8" PVC)
INV (W): (-)3.18 (8" PVC)

210 LF OF 18" RCP SD @ 0.10% SLOPE

STIN-S150
CB 5' DIA.
N: 641247.51
E: 930614.71
GRATE EL: 2.73
INV (E): -3.20 18" RCP
INV (W): -3.00 18" RCP
INV (S): -0.81 18" RCP
BOTT EL: -5.20

32 LF OF 18" RCP SD @ 0.00% SLOPE

STIN-S145
TYPE "C" DITCH BOTTOM
N: 641215.03
E: 930614.83
GRATE EL: 2.72
INV (N): -0.81 18" RCP
BOTT EL: -2.81

REFER TO SHEET CU-ST-33C FOR PROFILE.

SW 18TH AVENUE

SW 21ST STREET

MATCHLINE - SEE SHEET CU-ST-32B

MATCHLINE - SEE SHEET CU-ST-33B

MATCHLINE - SEE SHEET CU-ST-40A

PLAN

SCALE: 1"=20'

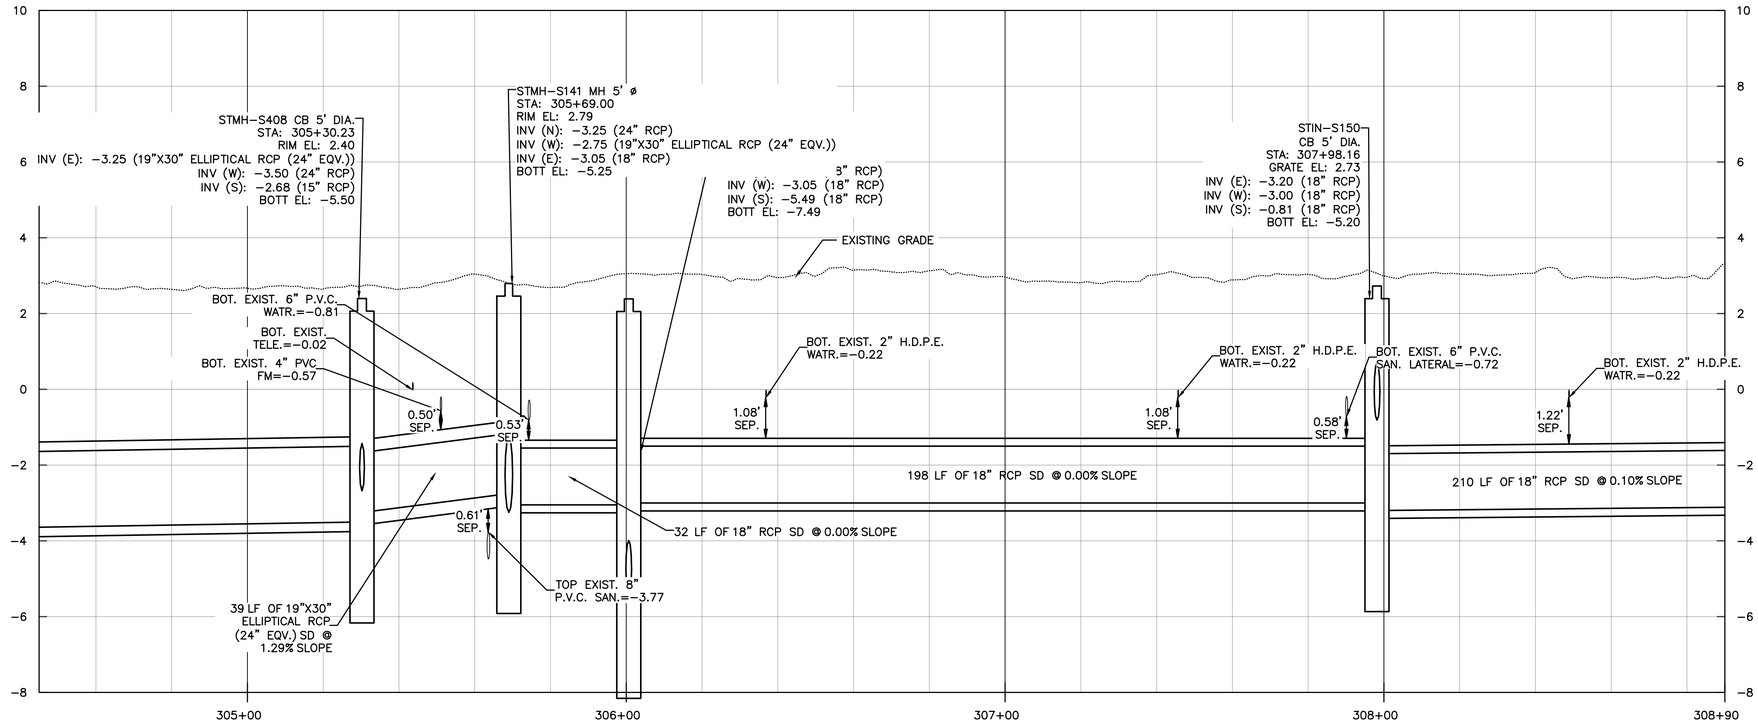

PROFILE

SCALE: 1"=20' HORIZONTAL
1"=2' VERTICAL

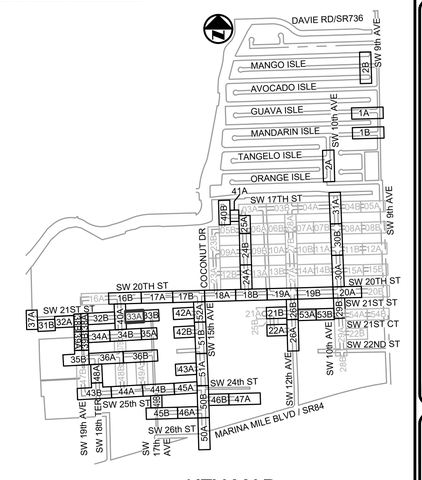

KEY MAP

N.T.S.

ELEVATIONS SHOWN HEREON ARE BASED ON THE NORTH AMERICAN VERTICAL DATUM 1988 (NAVD 1988)

NOTES:

1. EXISTING UTILITY DEPTHS ARE UNKNOWN UNLESS OTHERWISE INDICATED. LOCATIONS AND DEPTHS ARE ESTIMATED.
2. 4,196 LF OF NEW/RESTORED SWALE PROPOSED FOR ENTIRE PROJECT (SEE DETAIL ON SHEET CZ-DT-22).

Always call 811 two full business days before you dig to have underground utilities located and marked.
Sunshine811.com

Patrick J. Gibney, State of Florida, Professional Engineer, License No. 49428. This item has been electronically signed and sealed by Patrick J. Gibney on the date indicated here using an SHA authentication code. Printed copies of this document are not considered signed and sealed and the SHA authentication code must be verified on any electronic copies.

8/26/2021

CONSTRUCTION SET

Hazen

HAZEN AND SAWYER
4000 HOLLYWOOD BLVD, SUITE 750N
HOLLYWOOD, FLORIDA 33021

Certificate of Authorization No: 2771

CRAVEN • THOMPSON AND ASSOCIATES, INC.
ENGINEERS • PLANNERS • SURVEYORS
3563 N.W. 53RD STREET, FORT LAUDERDALE, FLORIDA 33309
FAX: (954) 739-6409 TEL: (954) 739-6400
FLORIDA LICENSED ENGINEERING, SURVEYING & MAPPING BUSINESS No. 271
FLORIDA LICENSED LANDSCAPE ARCHITECTURE BUSINESS No. C000114

MATERIAL SHOWN HEREON IS THE PROPERTY OF CRAVEN-THOMPSON & ASSOCIATES, INC. AND SHALL NOT BE REPRODUCED OR USED FOR OTHER PROJECTS WITHOUT THE WRITTEN CONSENT OF CRAVEN-THOMPSON & ASSOCIATES, INC. COPYRIGHT © 2017

ENGINEER: PATRICK J. GIBNEY
REG. NO. 49428
DATE: 01/22/2021
TEL: 954-987-0066
FAX: 954-987-2949

DRAWN BY: XXX
DATE: 01/07/2019
DESIGNED BY: XXX
SCALE: 1"=20'
CHECKED BY: XXX
FIELD BOOK: XXXX

CITY OF FORT LAUDERDALE
PUBLIC WORKS DEPARTMENT
ENGINEERING & ARCHITECTURE
100 North Andrews Avenue, Fort Lauderdale, Florida 33301

REVISIONS

NO.	DATE	BY	CHK'D	DESCRIPTION

PROJECT # 11868
STORMWATER IMPROVEMENTS
RIVER OAKS NEIGHBORHOOD
STORM DRAINAGE PLAN & PROFILE

SHEET NO.
CU-ST-33A

TOTAL: 255

CAD FILE: 11868-CU-ST-B

DRAWING FILE NO. 4-142-42

CAM #22-0947
Exhibit 1C
p. 1526
Page 10 of 85

PLOT DATE: 8/26/2021 1:47 PM BY: MRODRIGUEZ
XREFs= .\11868XREFGRAD,.\11868XREF-PROP-PLAN-B,.\11868SURV,.\11868topo,R:\Engineering\2016\16-0042-001-01 Fort Lauderdale Stormwater Master Plan\Drawings\11868\11868XREFNOTES,R:\Engineering\2016\16-0042-001-01 Fort Lauderdale Stormwater Master Plan\Drawings\11868\11868XREFDT1,.\11868TOPOGRAPHY,.\11868XREF-PROP-B&C&D-B,.\11868XREF-PROP-B&C&D-PLAN-B,.\11868XREF-PROP-B&C&D-PLAN-B-1,.\11868XREF-PROP-B&C&D-PLAN-B-2,.\11868XREF-PROP-B&C&D-PLAN-B-3,.\11868XREF-PROP-B&C&D-PLAN-B-4,.\11868XREF-PROP-B&C&D-PLAN-B-5,.\11868XREF-PROP-B&C&D-PLAN-B-6,.\11868XREF-PROP-B&C&D-PLAN-B-7,.\11868XREF-PROP-B&C&D-PLAN-B-8,.\11868XREF-PROP-B&C&D-PLAN-B-9,.\11868XREF-PROP-B&C&D-PLAN-B-10,.\11868XREF-PROP-B&C&D-PLAN-B-11,.\11868XREF-PROP-B&C&D-PLAN-B-12,.\11868XREF-PROP-B&C&D-PLAN-B-13,.\11868XREF-PROP-B&C&D-PLAN-B-14,.\11868XREF-PROP-B&C&D-PLAN-B-15,.\11868XREF-PROP-B&C&D-PLAN-B-16,.\11868XREF-PROP-B&C&D-PLAN-B-17,.\11868XREF-PROP-B&C&D-PLAN-B-18,.\11868XREF-PROP-B&C&D-PLAN-B-19,.\11868XREF-PROP-B&C&D-PLAN-B-20,.\11868XREF-PROP-B&C&D-PLAN-B-21,.\11868XREF-PROP-B&C&D-PLAN-B-22,.\11868XREF-PROP-B&C&D-PLAN-B-23,.\11868XREF-PROP-B&C&D-PLAN-B-24,.\11868XREF-PROP-B&C&D-PLAN-B-25,.\11868XREF-PROP-B&C&D-PLAN-B-26,.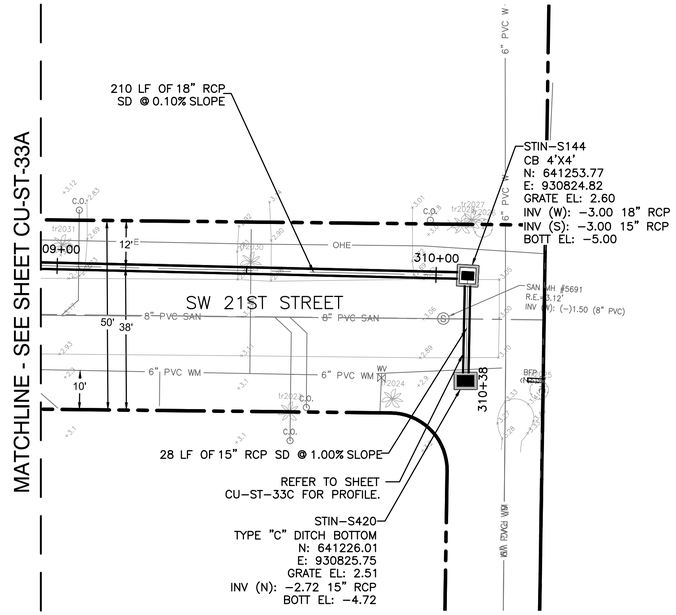

PLAN

SCALE: 1"=20'

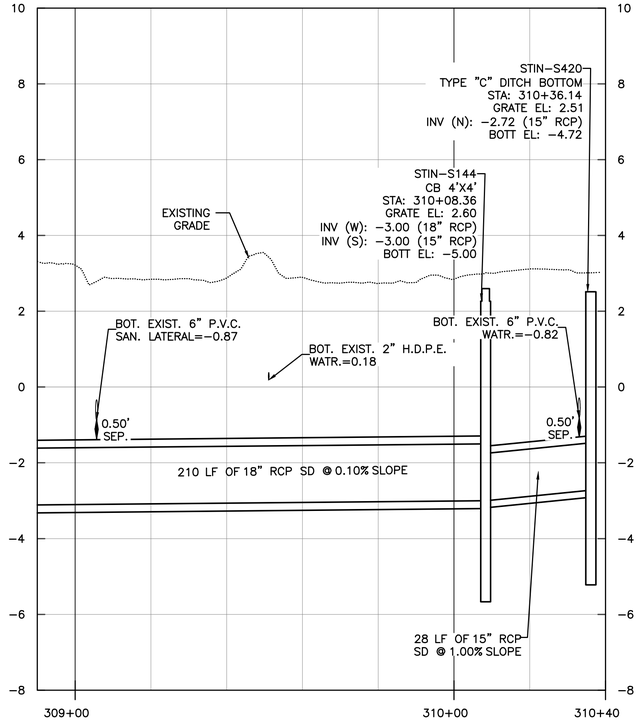

PROFILE

SCALE: 1"=20' HORIZONTAL
1"=2' VERTICAL

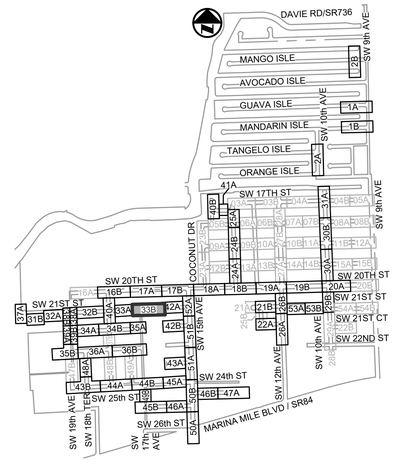

KEY MAP

N.T.S.

ELEVATIONS SHOWN HEREON ARE BASED ON THE NORTH AMERICAN VERTICAL DATUM 1988 (NAVD 1988)

NOTES:

1. EXISTING UTILITY DEPTHS ARE UNKNOWN UNLESS OTHERWISE INDICATED. LOCATIONS AND DEPTHS ARE ESTIMATED.
2. 4,196 LF OF NEW/RESTORED SWALE PROPOSED FOR ENTIRE PROJECT (SEE DETAIL ON SHEET CZ-DT-22).

Always call 811 two full business days before you dig to have underground utilities located and marked.
Sunshine811.com

Patrick J. Gibney, State of Florida, Professional Engineer, License No. 49428. This item has been electronically signed and sealed by Patrick J. Gibney on the date indicated here using an SHA authentication code. Printed copies of this document are not considered signed and sealed and the SHA authentication code must be verified on any electronic copies.

8/26/2021

CONSTRUCTION SET

Hazen

HAZEN AND SAWYER
4000 HOLLYWOOD BLVD, SUITE 750N
HOLLYWOOD, FLORIDA 33021

Certificate of Authorization No: 2771

CRAVEN • THOMPSON AND ASSOCIATES, INC.
ENGINEERS • PLANNERS • SURVEYORS
3563 N.W. 53RD STREET, FORT LAUDERDALE, FLORIDA 33309
FAX: (954) 739-6409 TEL: (954) 739-6400
FLORIDA LICENSED ENGINEERING, SURVEYING & MAPPING BUSINESS No. 271
FLORIDA LICENSED LANDSCAPE ARCHITECTURE BUSINESS No. C000114

MATERIAL SHOWN HEREON IS THE PROPERTY OF CRAVEN-THOMPSON & ASSOCIATES, INC. AND SHALL NOT BE REPRODUCED OR USED FOR ANY PURPOSE WITHOUT THE WRITTEN CONSENT OF CRAVEN-THOMPSON & ASSOCIATES, INC. COPYRIGHT © 2017

ENGINEER: PATRICK J. GIBNEY
REG. No.: 49428
DATE: 01/22/2021

TEL: 954-987-0066
FAX: 954-987-2949

DRAWN BY: XXX
DATE: 01/07/2019
DESIGNED BY: XXX
SCALE: 1"=20'
CHECKED BY: XXX
FIELD BOOK: XXXX

CITY OF FORT LAUDERDALE
PUBLIC WORKS DEPARTMENT
ENGINEERING & ARCHITECTURE
100 North Andrews Avenue, Fort Lauderdale, Florida 33301

REVISIONS

NO.	DATE	BY	DESCRIPTION

PROJECT # 11868
STORMWATER IMPROVEMENTS
RIVER OAKS NEIGHBORHOOD
STORM DRAINAGE PLAN &
PROFILE

SHEET NO.
CU-ST-33B

TOTAL: 255

CAD FILE: 11868-CU-ST-B

DRAWING FILE NO. 4-142-42

CAM #22-0947
Exhibit 1C
p. 1527

PLOT DATE: 8/26/2021 1:48 PM BY: MRODRIGUEZ
XREFs= .\11868XREFGRAD,.\11868XREF-PROP-PLAN-B,.\11868SURV,.\11868topo,R:\Engineering\2016\16-0042-001-01 Fort Lauderdale Stormwater Master Plan\Drawings\11868\11868XREFNOTES,R:\Engineering\2016\16-0042-001-01 Fort Lauderdale Stormwater Master Plan\Drawings\11868\11868XREFOUT,.\11868TOPO,R:\Engineering\2016\16-0042-001-01 Fort Lauderdale Stormwater Master Plan\Drawings\11868\11868XREF-PROP-B&C&D-B,.\11868XREF-PROP-B&C&D-C,.\11868XREF-PROP-B&C&D-D,.\11868XREF-PROP-B&C&D-E,.\11868XREF-PROP-B&C&D-F,.\11868XREF-PROP-B&C&D-G,.\11868XREF-PROP-B&C&D-H,.\11868XREF-PROP-B&C&D-I,.\11868XREF-PROP-B&C&D-J,.\11868XREF-PROP-B&C&D-K,.\11868XREF-PROP-B&C&D-L,.\11868XREF-PROP-B&C&D-M,.\11868XREF-PROP-B&C&D-N,.\11868XREF-PROP-B&C&D-O,.\11868XREF-PROP-B&C&D-P,.\11868XREF-PROP-B&C&D-Q,.\11868XREF-PROP-B&C&D-R,.\11868XREF-PROP-B&C&D-S,.\11868XREF-PROP-B&C&D-T,.\11868XREF-PROP-B&C&D-U,.\11868XREF-PROP-B&C&D-V,.\11868XREF-PROP-B&C&D-W,.\11868XREF-PROP-B&C&D-X,.\11868XREF-PROP-B&C&D-Y,.\11868XREF-PROP-B&C&D-Z,.\11868XREF-PROP-B&C&D-AA,.\11868XREF-PROP-B&C&D-AB,.\11868XREF-PROP-B&C&D-AC,.\11868XREF-PROP-B&C&D-AD,.\11868XREF-PROP-B&C&D-AE,.\11868XREF-PROP-B&C&D-AF,.\11868XREF-PROP-B&C&D-AG,.\11868X-WQ,.\11868XREF-PROP-B&C&D-WR,.\11868XREF-PROP-B&C&D-WS,.\11868XREF-PROP-B&C&D-WT,.\11868XREF-PROP-B&C&D-WU,.\11868XREF-PROP-B&C&D-WV,.\11868XREF-PROP-B&C&D-WW,.\11868XREF-PROP-B&C&D-WX,.\11868XREF-

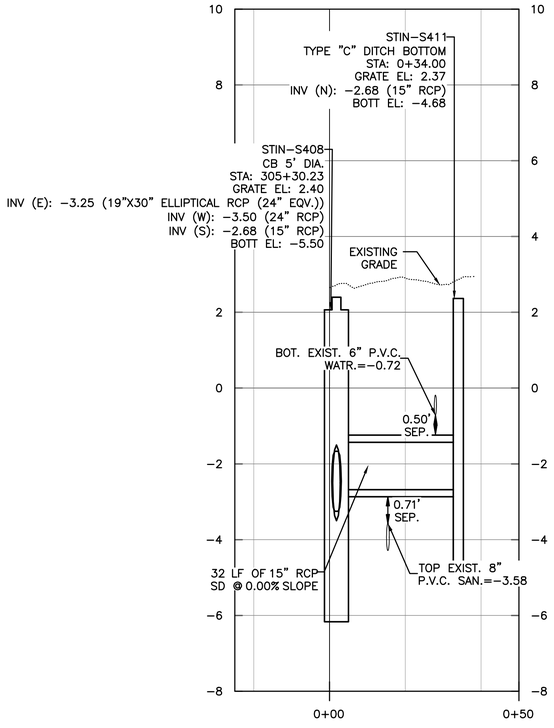

PROFILE

SCALE: 1"=20' HORIZONTAL
1"=2' VERTICAL

S.W. 21ST STREET
(SEE SHEET CU-ST-33A)
STATION: 305+20

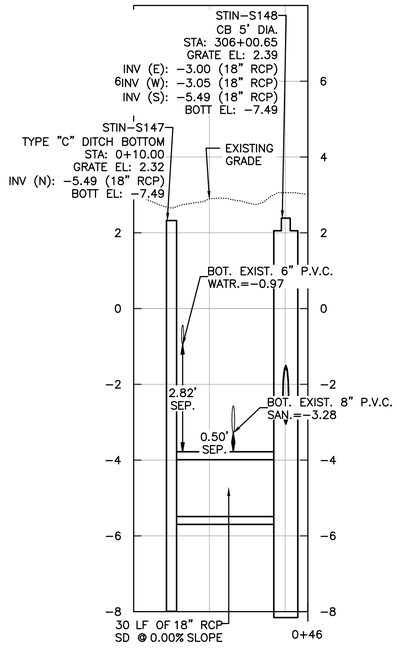

PROFILE

SCALE: 1"=20' HORIZONTAL
1"=2' VERTICAL

S.W. 21ST STREET
(SEE SHEET CU-ST-33A)
STATION: 306+00

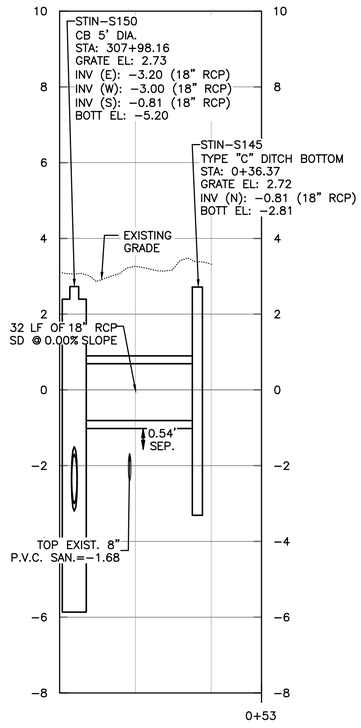

PROFILE

SCALE: 1"=20' HORIZONTAL
1"=2' VERTICAL

S.W. 21ST STREET
(SEE SHEET CU-ST-33A)
STATION: 308+00

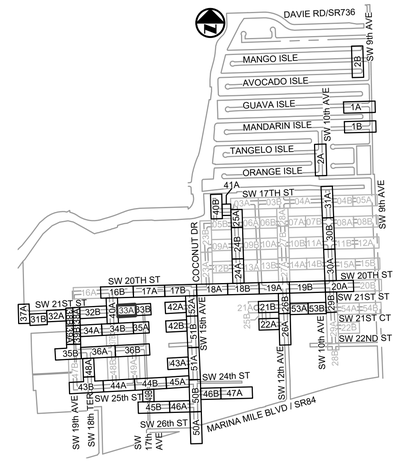

KEY MAP

N.T.S.

ELEVATIONS SHOWN HEREON ARE BASED ON THE NORTH AMERICAN VERTICAL DATUM 1988 (NAVD 1988)

NOTES:

1. EXISTING UTILITY DEPTHS ARE UNKNOWN UNLESS OTHERWISE INDICATED. LOCATIONS AND DEPTHS ARE ESTIMATED.
2. 4,196 LF OF NEW/RESTORED SWALE PROPOSED FOR ENTIRE PROJECT (SEE DETAIL ON SHEET CZ-DT-22).

Always call 811 two full business days before you dig to have underground utilities located and marked.
Sunshine811.com

CONSTRUCTION SET

Patrick J. Gibney, State of Florida, Professional Engineer, License No. 49428. This item has been electronically signed and sealed by Patrick J. Gibney on the date indicated here using an SHA authentication code. Printed copies of this document are not considered signed and sealed and the SHA authentication code must be verified on any electronic copies.

8/26/2021

Hazen

HAZEN AND SAWYER
4000 HOLLYWOOD BLVD, SUITE 750N
HOLLYWOOD, FLORIDA 33021

Certificate of Authorization No: 2771

CRAVEN • THOMPSON AND ASSOCIATES, INC.
ENGINEERS • PLANNERS • SURVEYORS
3563 N.W. 53RD STREET, FORT LAUDERDALE, FLORIDA 33309
FAX: (954) 739-6409 TEL: (954) 739-6400
FLORIDA LICENSED ENGINEERING, SURVEYING & MAPPING BUSINESS No. 271
FLORIDA LICENSED LANDSCAPE ARCHITECTURE BUSINESS No. C000114

MATERIAL SHOWN HEREON IS THE PROPERTY OF CRAVEN-THOMPSON & ASSOCIATES, INC. AND SHALL NOT BE REPRODUCED OR USED FOR ANY PURPOSE WHATSOEVER WITHOUT THE EXPRESSED WRITTEN CONSENT OF CRAVEN • THOMPSON & ASSOCIATES, INC. COPYRIGHT ©2017

ENGINEER: PATRICK J. GIBNEY
REG. No.: 49428
DATE: 01/22/2021

TEL: 954-987-0066
FAX: 954-987-2949

DRAWN BY:	DATE:	SCALE:
XXX	01/07/2019	1"=20'
DESIGNED BY:	CHECKED BY:	FIELD BOOK:
XXX	XXX	XXXX

CITY OF FORT LAUDERALE
PUBLIC WORKS DEPARTMENT
ENGINEERING & ARCHITECTURE
100 North Andrews Avenue, Fort Lauderdale, Florida 33301

REVISIONS

NO.	DATE	BY	CHK'D	DESCRIPTION

PROJECT # 11868
STORMWATER IMPROVEMENTS
RIVER OAKS NEIGHBORHOOD
STORM DRAINAGE PLAN &
PROFILE

SHEET NO.
CU-ST-33C

TOTAL: 255

CAD FILE:
11868-CU-ST-B

DRAWING FILE NO.
4-142-42

9/20/2022 9:05 AM

PLOT DATE: 8/26/2021 1:50 PM BY: MRODRIGUEZ XREFs= .\11868XREFGRAD,.\11868XREF-PROP-PLAN-B,.\11868SURV,.\11868topo,R:\Engineering\2016\16-0042-001-01 Fort Lauderdale Stormwater Master Plan\Drawings\11868\11868XREFNOTES,R:\Engineering\2016\16-0042-001-01 Fort Lauderdale Stormwater Master Plan\Drawings\11868\11868XREFGRID,.\11868TOPO2,.\11868TOPO3,.\11868XREF-PROP-PLAN-B,.\11868XREF-PROP-PLAN-B-1,.\11868XREF-PROP-PLAN-B-2,.\11868XREF-PROP-PLAN-B-3,.\11868XREF-PROP-PLAN-B-4,.\11868XREF-PROP-PLAN-B-5,.\11868XREF-PROP-PLAN-B-6,.\11868XREF-PROP-PLAN-B-7,.\11868XREF-PROP-PLAN-B-8,.\11868XREF-PROP-PLAN-B-9,.\11868XREF-PROP-PLAN-B-10,.\11868XREF-PROP-PLAN-B-11,.\11868XREF-PROP-PLAN-B-12,.\11868XREF-PROP-PLAN-B-13,.\11868XREF-PROP-PLAN-B-14,.\11868XREF-PROP-PLAN-B-15,.\11868XREF-PROP-PLAN-B-16,.\11868XREF-PROP-PLAN-B-17,.\11868XREF-PROP-PLAN-B-18,.\11868XREF-PROP-PLAN-B-19,.\11868XREF-PROP-PLAN-B-20,.\11868XREF-PROP-PLAN-B-21,.\11868XREF-PROP-PLAN-B-22,.\11868XREF-PROP-PLAN-B-23,.\11868XREF-PROP-PLAN-B-24,.\11868XREF-PROP-PLAN-B-25,.\11868XREF-PROP-PLAN-B-26,.\11868XREF-PROP-PLAN-B-27,.\11868XREF-PROP-PLAN-B-28,.\11868XREF-PROP-PLAN-B-29,.\11868XREF-PROP-PLAN-B-30,.\11868XREF-PROP-PLAN-B-31,.\11868XREF-PROP-PLAN-B-32,.\11868XREF-PROP-PLAN-B-33,.\MATCHLINE - SEE SHEET CU-ST-39B

MATCHLINE - SEE SHEET CU-ST-39B

MATCHLINE - SEE SHEET CU-ST-34B

SW 19TH AVENUE

SW 22ND STREET

STIN-S323
TYPE "C" DITCH BOTTOM
STA: 400+07.03
GRATE EL: 1.14
INV (E): -2.00 (24" RCP)
BOTT EL: -4.00

27 LF OF 24" RCP SD @ 2.48% SLOPE

STMH-S322 MH 6' ø
STA: 400+33.66
RIM EL: 2.87
INV (W): -1.34 (24" RCP)
INV (E): -3.70 (24" RCP)
INV (N): -3.50 (24" RCP)
INV (S): -1.50 (24" RCP)
BOTT EL: -5.70

245 LF OF 24" RCP SD @ 0.00% SLOPE

STIN-S323
TYPE "C" DITCH BOTTOM
N: 640928.49
E: 929825.71
GRATE EL: 1.14
INV (E): -2.00 24" RCP
BOTT EL: -4.00

STIN-S322
MH 6' ø
N: 640936.39
E: 929851.14
GRATE EL: 2.87
INV (W): -1.34 24" RCP
INV (E): -3.70 24" RCP
INV (N): -3.50 24" RCP
INV (S): -1.50 24" RCP
BOTT EL: -5.70

246 LF OF 24" RCP SD @ 0.00% SLOPE

40 LF OF 24" RCP SD @ 0.50% SLOPE

STIN-S424
TYPE "C" DITCH BOTTOM
N: 640913.97
E: 929892.01
GRATE EL: 2.15
INV (N): -1.83 12"X18" ELLIP. RCP (15" EQV)
BOTT EL: -3.83

24 LF OF 18" RCP SD @ 0.00% SLOPE

STIN-S305
TYPE "C" DITCH BOTTOM
N: 640948.57
E: 929891.26
GRATE EL: 2.09
INV (S): -1.75 15" RCP
BOTT EL: -3.75

10 LF OF 15" RCP SD @ 0.00% SLOPE

STMH-S423 MH 5' ø
N: 640938.11
E: 929891.48
RIM EL: 2.57
INV (W): -3.50 24" RCP
INV (E): -3.74 24" RCP
INV (S): -1.83 12"X18" ELLIP. RCP (15" EQV)
INV (N): -1.75 15" RCP
BOTT EL: -5.74

145 LF OF 24" RCP SD @ 0.09% SLOPE

REFER TO SHEET CU-ST-34C FOR PROFILE.

STMH-S95
MH 5' ø
N: 640944.33
E: 930036.71
RIM EL: 2.63
INV (W): -3.87 24" RCP
INV (N): -1.61 18" RCP
INV (E): -3.87 24" RCP
INV (S): -2.25 15" RCP
BOTT EL: -5.87

STIN-S307
TYPE "C" DITCH BOTTOM
N: 640954.41
E: 930036.52
GRATE EL: 2.17
INV (S): -1.61 18" RCP
BOTT EL: -3.61

10 LF OF 18" RCP SD @ 0.00% SLOPE

SAN MH #5841
R.E.=2.92'
INV (E): (-)3.97 (8" PVC)
INV (W): (-)3.89 (8" PVC)

324 LF OF 24" RCP SD @ 0.01% SLOPE

REFER TO SHEET CU-ST-34C FOR PROFILE.

STIN-S426
TYPE "C" DITCH BOTTOM
N: 640921.51
E: 930037.06
GRATE EL: 2.25
INV (N): -2.25 15" RCP
BOTT EL: -4.25

23 LF OF 15" RCP SD @ 0.00% SLOPE

PLAN
SCALE: 1"=20'

0 20' 40'

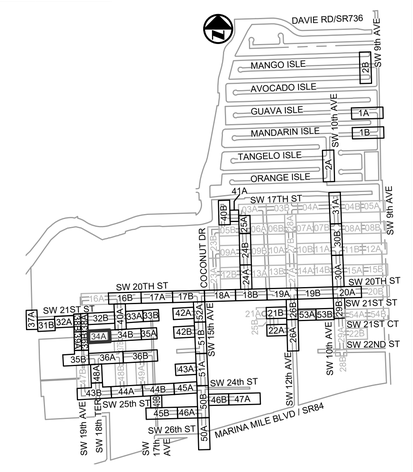

KEY MAP
N.T.S.

ELEVATIONS SHOWN HEREON ARE BASED ON THE NORTH AMERICAN VERTICAL DATUM 1988 (NAVD 1988)

NOTES:

1. EXISTING UTILITY DEPTHS ARE UNKNOWN UNLESS OTHERWISE INDICATED. LOCATIONS AND DEPTHS ARE ESTIMATED.
2. 4,196 LF OF NEW/RESTORED SWALE PROPOSED FOR ENTIRE PROJECT (SEE DETAIL ON SHEET CZ-DT-22).

STIN-S323
TYPE "C" DITCH BOTTOM
STA: 400+07.03
GRATE EL: 1.14
INV (E): -2.00 (24" RCP)
BOTT EL: -4.00

STMH-S322 MH 6' ø
STA: 400+33.66
RIM EL: 2.87
INV (W): -1.34 (24" RCP)
INV (E): -3.70 (24" RCP)
INV (N): -3.50 (24" RCP)
INV (S): -1.50 (24" RCP)
BOTT EL: -5.70

BOT. EXIST. 6" CIP WM (TO BE RELOCATED)=-1.55

PROP. 6" DIP WM BOT.=-1.22

0.50' SEP.

0.61' SEP.

TOP EXIST. 8" P.V.C. SAN.=-2.30

27 LF OF 24" RCP SD @ 2.48% SLOPE

STMH-S423 MH 5' ø
STA: 400+74.04
RIM EL: 2.57
INV (W): -3.50 (24" RCP)
INV (E): -3.74 (24" RCP)
INV (S): -1.83 (12"X18" ELLIP. RCP (15" EQV))
INV (N): -1.75 (15" RCP)
BOTT EL: -5.74

EXISTING GRADE

BOT. EXIST. 6" P.V.C. SAN. LATERAL=-1.12

6" MIN. (TYP.)

145 LF OF 24" RCP SD @ 0.09% SLOPE

40 LF OF 24" RCP SD @ 0.50% SLOPE

STMH-S95 MH 5' ø
STA: 402+19.39
RIM EL: 2.63
INV (W): -3.87 (24" RCP)
INV (N): -1.61 (18" RCP)
INV (E): -3.87 (24" RCP)
INV (S): -2.25 (15" RCP)
BOTT EL: -5.87

BOT. EXIST. 2" H.D.P.E. WATR.=-0.57

BOT. EXIST. 2" H.D.P.E. WATR.=-0.52

12" MIN. (TYP.)

BOT. EXIST. 2" H.D.P.E. WATR.=-0.57

BOT. EXIST. 2" H.D.P.E. WATR.=-0.67

BOT. EXIST. 6" P.V.C. SAN. LATERAL=-0.97

324 LF OF 24" RCP SD @ 0.01% SLOPE

BOT. EXIST. 6" P.V.C. SAN. LATERAL=-0.97

BOT. EXIST. 2" H.D.P.E. WATR.=-0.42

BOT. EXIST. 6" P.V.C. SAN. LATERAL=-1.14

6" MIN. (TYP.)

401+00 402+00 403+00 404+00 404+45

PROFILE
SCALE: 1"=20' HORIZONTAL
1"=2' VERTICAL

Always call 811 two full business days before you dig to have underground utilities located and marked.
Sunshine811.com

CONSTRUCTION SET

Patrick J. Gibney, State of Florida, Professional Engineer, License No. 49428 This item has been electronically signed and sealed by Patrick J. Gibney using a SHA authentication code. Printed copies of this document are not considered signed and sealed and the SHA authentication code must be verified on any electronic copies.

8/26/2021

Hazen

HAZEN AND SAWYER
4000 HOLLYWOOD BLVD, SUITE 750N
HOLLYWOOD, FLORIDA 33021

Certificate of Authorization No: 2771

CRAVEN • THOMPSON AND ASSOCIATES, INC.
ENGINEERS • PLANNERS • SURVEYORS
3563 N.W. 53RD STREET, FORT LAUDERDALE, FLORIDA 33309
FAX: (954) 739-6409 TEL: (954) 739-6400
FLORIDA LICENSED ENGINEERING, SURVEYING & MAPPING BUSINESS No. 271
FLORIDA LICENSED LANDSCAPE ARCHITECTURE BUSINESS No. C000114

MATERIAL SHOWN HEREON IS THE PROPERTY OF CRAVEN-THOMPSON & ASSOCIATES, INC. AND SHALL NOT BE REPRODUCED OR USED FOR OTHER PROJECTS WITHOUT THE WRITTEN CONSENT OF CRAVEN-THOMPSON & ASSOCIATES, INC. WRITING CRAVEN • THOMPSON & ASSOCIATES, INC. COPYRIGHT © 2017

ENGINEER: PATRICK J. GIBNEY
REG. No.: 49428
DATE: 01/22/2021

TEL: 954-987-0066
FAX: 954-987-2949

DRAWN BY: XXX
DESIGNED BY: XXX
DATE: 01/07/2019
SCALE: 1"=20'
CHECKED BY: XXX
FIELD BOOK: XXXX

CITY OF FORT LAUDERDALE
PUBLIC WORKS DEPARTMENT
ENGINEERING & ARCHITECTURE
100 North Andrews Avenue, Fort Lauderdale, Florida 33301

REVISIONS

NO.	DATE	BY	CHK'D	DESCRIPTION

PROJECT # 11868
STORMWATER IMPROVEMENTS
RIVER OAKS NEIGHBORHOOD
STORM DRAINAGE PLAN &
PROFILE

SHEET NO.
CU-ST-34A

TOTAL: 255

CAD FILE: 11868-CU-ST-B

DRAWING FILE NO. 4-142-42

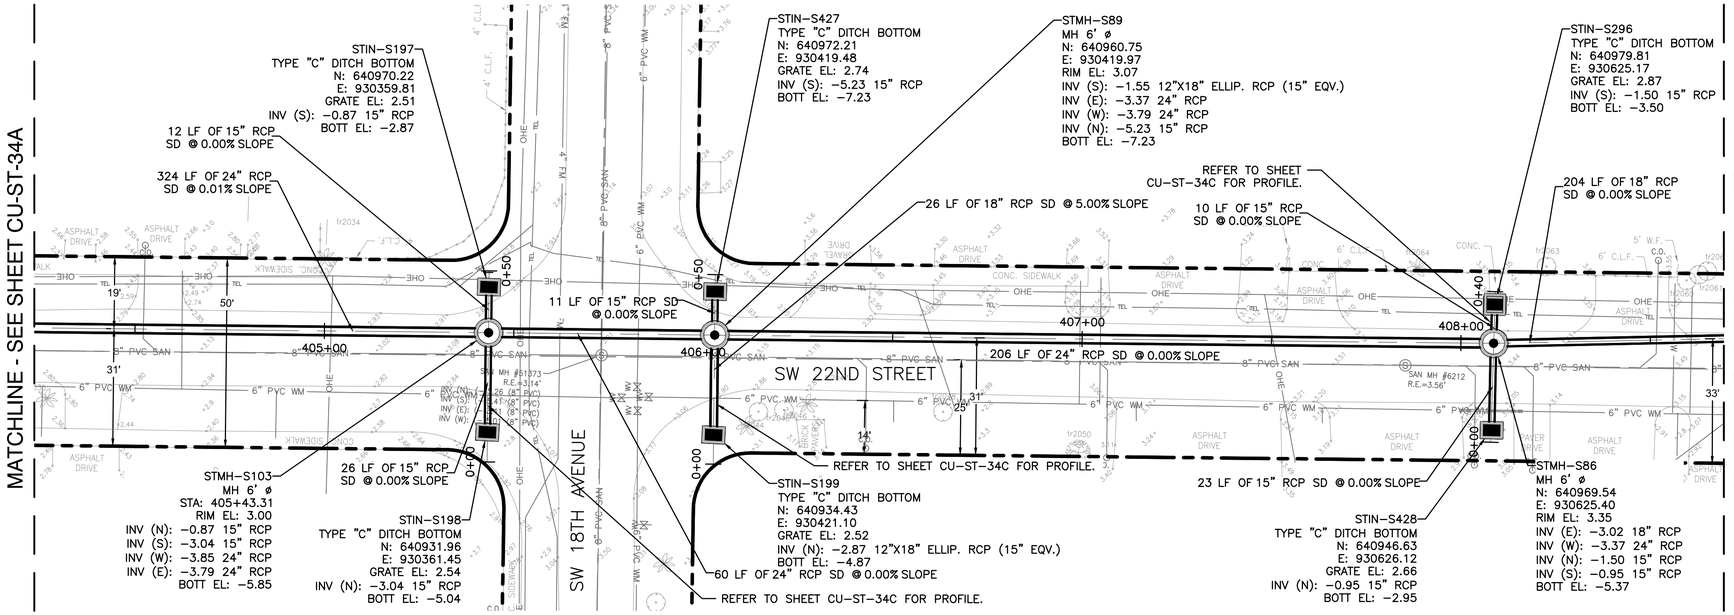

PLAN

SCALE: 1"=20'

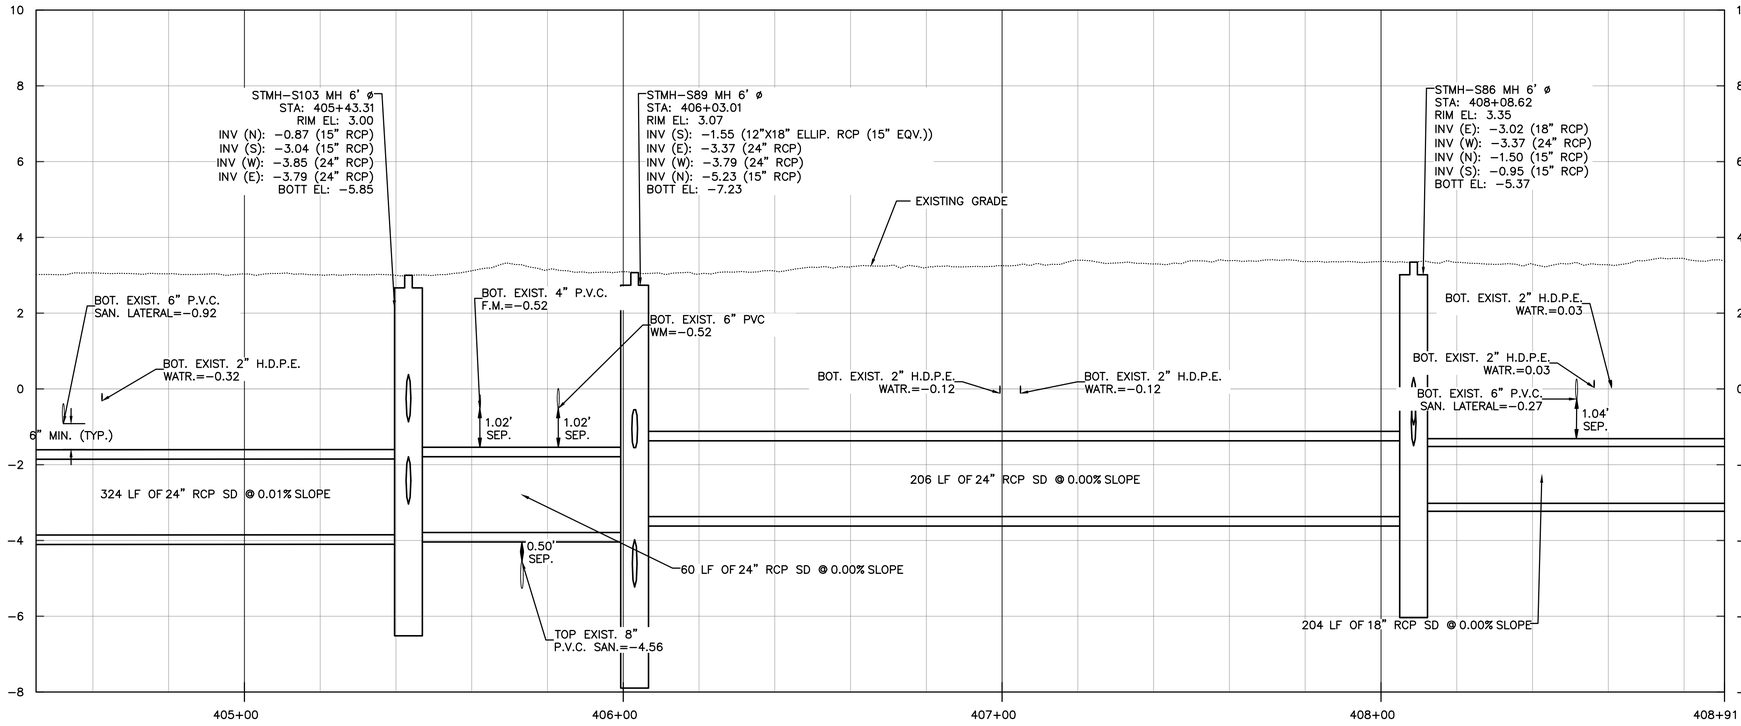

PROFILE

SCALE: 1"=20' HORIZONTAL
1"=2' VERTICAL

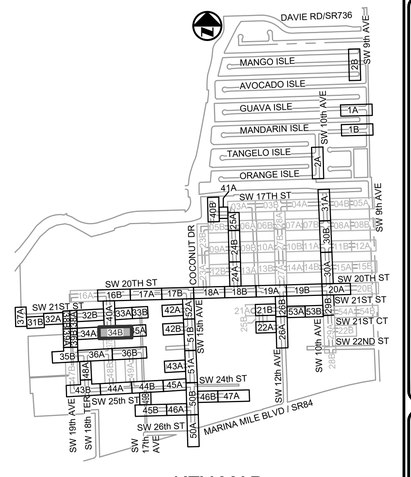

KEY MAP

N.T.S.

ELEVATIONS SHOWN HEREON ARE BASED ON THE NORTH AMERICAN VERTICAL DATUM 1988 (NAVD 1988)

NOTES:

1. EXISTING UTILITY DEPTHS ARE UNKNOWN UNLESS OTHERWISE INDICATED. LOCATIONS AND DEPTHS ARE ESTIMATED.
2. 4,196 LF OF NEW/RESTORED SWALE PROPOSED FOR ENTIRE PROJECT (SEE DETAIL ON SHEET CZ-DT-22).

Always call 811 two full business days before you dig to have underground utilities located and marked.
Sunshine811.com

Patrick J. Gibney, State of Florida, Professional Engineer, License No. 49428. This item has been electronically signed and sealed by Patrick J. Gibney on the date indicated here using an SHA authentication code. Printed copies of this document are not considered signed and sealed and the SHA authentication code must be verified on any electronic copies.

8/26/2021

CONSTRUCTION SET

Hazen

HAZEN AND SAWYER
4000 HOLLYWOOD BLVD, SUITE 750N
HOLLYWOOD, FLORIDA 33021

Certificate of Authorization No: 2771

CRAVEN • THOMPSON AND ASSOCIATES, INC.
ENGINEERS • PLANNERS • SURVEYORS
3563 N.W. 53RD STREET, FORT LAUDERDALE, FLORIDA 33309
FAX: (954) 739-6409 TEL: (954) 739-6400
FLORIDA LICENSED ENGINEERING, SURVEYING & MAPPING BUSINESS No. 271
FLORIDA LICENSED LANDSCAPE ARCHITECTURE BUSINESS No. C000114

MATERIAL SHOWN HEREON IS THE PROPERTY OF CRAVEN-THOMPSON & ASSOCIATES, INC. AND SHALL NOT BE REPRODUCED OR USED FOR OTHER PROJECTS WITHOUT THE WRITTEN CONSENT OF CRAVEN-THOMPSON & ASSOCIATES, INC. COPYRIGHT © 2017

ENGINEER: PATRICK J. GIBNEY
REG. NO.: 49428
DATE: 01/22/2021

TEL: 954-987-0066
FAX: 954-987-2949

DRAWN BY: XXX
DATE: 01/07/2019
DESIGNED BY: XXX
SCALE: 1"=20'
CHECKED BY: XXX
FIELD BOOK: XXXX

CITY OF FORT LAUDERDALE
PUBLIC WORKS DEPARTMENT
ENGINEERING & ARCHITECTURE
100 North Andrews Avenue, Fort Lauderdale, Florida 33301

REVISIONS

NO.	DATE	BY	CHK'D	DESCRIPTION

PROJECT # 11868
STORMWATER IMPROVEMENTS
RIVER OAKS NEIGHBORHOOD
STORM DRAINAGE PLAN & PROFILE

SHEET NO.
CU-ST-34B

TOTAL: 255

CAD FILE: 11868-CU-ST-B

DRAWING FILE NO. 4-142-42

CAM #22-0947
Exhibit 1C
p. 1530
Page 14 of 85

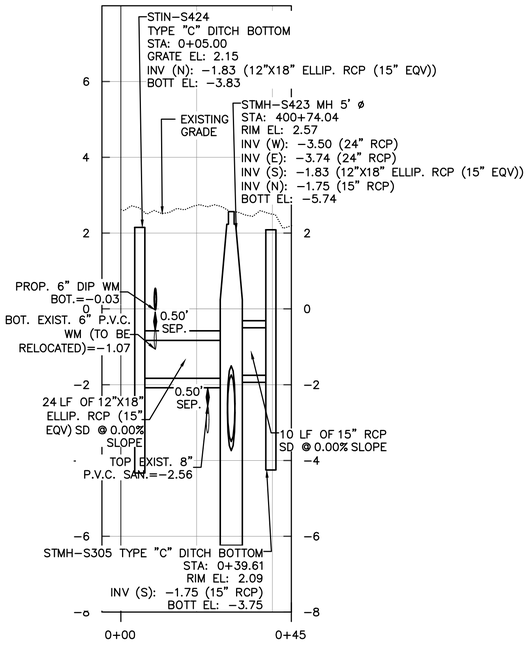

PROFILE

SCALE: 1"=20' HORIZONTAL
1"=2' VERTICAL

S.W. 22ND STREET
(SEE SHEET CU-ST-34A)
STA:400+80

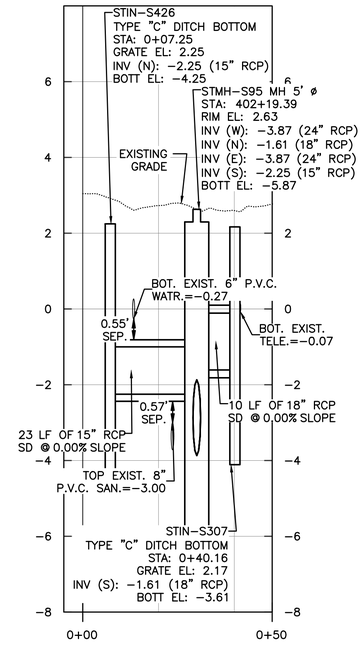

PROFILE

SCALE: 1"=20' HORIZONTAL
1"=2' VERTICAL

S.W. 22ND STREET
(SEE SHEET CU-ST-34A)
STA:402+20

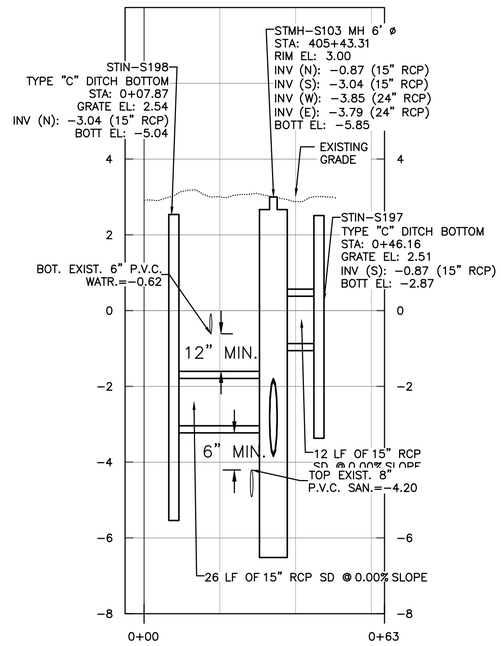

PROFILE

SCALE: 1"=20' HORIZONTAL
1"=2' VERTICAL

S.W. 22ND STREET
(SEE SHEET CU-ST-34B)
STA:405+40

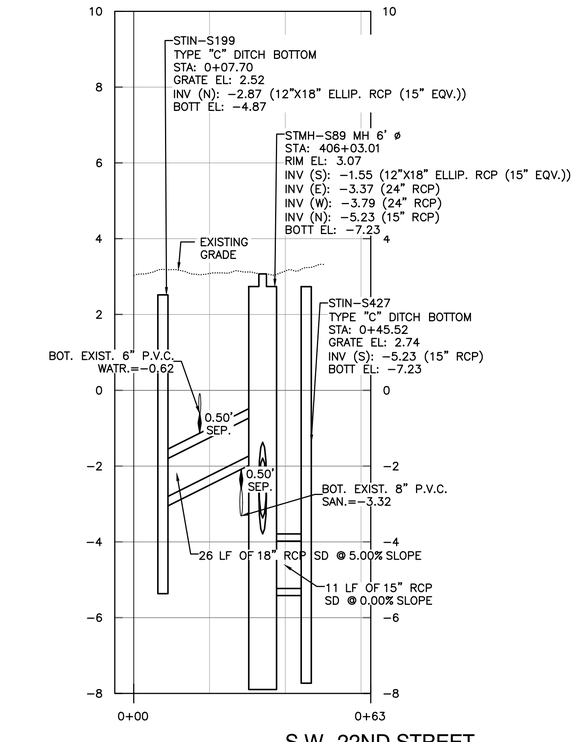

PROFILE

SCALE: 1"=20' HORIZONTAL
1"=2' VERTICAL

S.W. 22ND STREET
(SEE SHEET CU-ST-34B)
STA:406+00

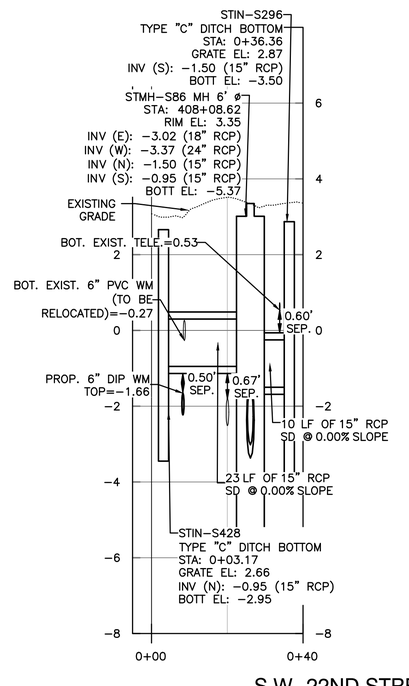

PROFILE

SCALE: 1"=20' HORIZONTAL
1"=2' VERTICAL

S.W. 22ND STREET
(SEE SHEET CU-ST-34B)
STA:408+10

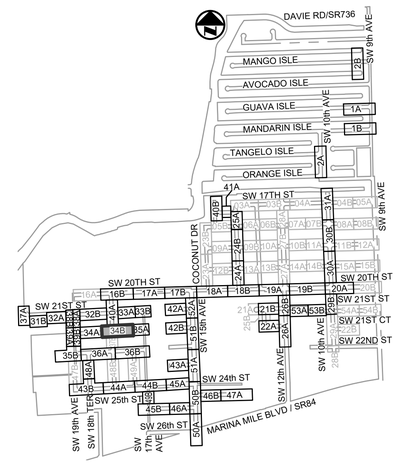

KEY MAP

N.T.S.

ELEVATIONS SHOWN HEREON ARE BASED ON THE NORTH AMERICAN VERTICAL DATUM 1988 (NAVD 1988)

NOTES:

1. EXISTING UTILITY DEPTHS ARE UNKNOWN UNLESS OTHERWISE INDICATED. LOCATIONS AND DEPTHS ARE ESTIMATED.
2. 4,196 LF OF NEW/RESTORED SWALE PROPOSED FOR ENTIRE PROJECT (SEE DETAIL ON SHEET CZ-DT-22).

Patrick J. Gibney, State of Florida, Professional Engineer, License No. 49428. This item has been electronically signed and sealed by Patrick J. Gibney on the date indicated here using an SHA authentication code. Printed copies of this document are not considered signed and sealed and the SHA authentication code must be verified on any electronic copies.

8/26/2021

Always call 811 two full business days before you dig to have underground utilities located and marked.
Sunshine811.com

CONSTRUCTION SET

Hazen

HAZEN AND SAWYER
4000 HOLLYWOOD BLVD, SUITE 750N
HOLLYWOOD, FLORIDA 33021
Certificate of Authorization No: 2771

CRAVEN • THOMPSON AND ASSOCIATES, INC.
ENGINEERS • PLANNERS • SURVEYORS
3563 N.W. 53RD STREET, FORT LAUDERDALE, FLORIDA 33309
FAX: (954) 739-6409 TEL: (954) 739-6400
FLORIDA LICENSED ENGINEERING, SURVEYING & MAPPING BUSINESS No. 271
FLORIDA LICENSED LANDSCAPE ARCHITECTURE BUSINESS No. C000114

MATERIAL SHOWN HEREON IS THE PROPERTY OF CRAVEN-THOMPSON & ASSOCIATES, INC. AND SHALL NOT BE REPRODUCED OR USED FOR ANY PURPOSE WHATSOEVER WITHOUT THE EXPRESSED WRITTEN CONSENT OF CRAVEN • THOMPSON & ASSOCIATES, INC. COPYRIGHT © 2017

ENGINEER: PATRICK J. GIBNEY
FLA. LIC. NO. 49428
DATE: 01/22/2021
TEL: 954-987-0066
FAX: 954-987-2949

DRAWN BY: XXX
DATE: 01/07/2019
DESIGNED BY: XXX
SCALE: 1"=20'
CHECKED BY: XXX
FIELD BOOK: XXXX

CITY OF FORT LAUDERDALE
PUBLIC WORKS DEPARTMENT
ENGINEERING & ARCHITECTURE
100 North Andrews Avenue, Fort Lauderdale, Florida 33301

REVISIONS

NO.	DATE	BY	CHK'D	DESCRIPTION

PROJECT # 11868
STORMWATER IMPROVEMENTS
RIVER OAKS NEIGHBORHOOD
STORM DRAINAGE PLAN &
PROFILE

SHEET NO.
CU-ST-34C

TOTAL: 255

CAD FILE: 11868-CU-ST-B

DRAWING FILE NO. 4-142-42

9/20/2022 9:05 AM

PLOT DATE: 8/26/2021 1:57 PM BY: MRODRIGUEZ

XREFs= .\11868XREFGRAD,.\11868XREF-PROP-PLAN-B,.\11868SURV,.\11868topo,R:\Engineering\2016\16-0042-001-01 Fort Lauderdale Stormwater Master Plan\Drawings\11868\11868XREFNOTES,R:\Engineering\2016\16-0042-001-01 Fort Lauderdale Stormwater Master Plan\Drawings\11868\11868XREF-CU-PROP-PLAN-B,.\11868XREF-PROP-PLAN-B,.\11868XREF-PROP-PLAN-B,.\11868XREF

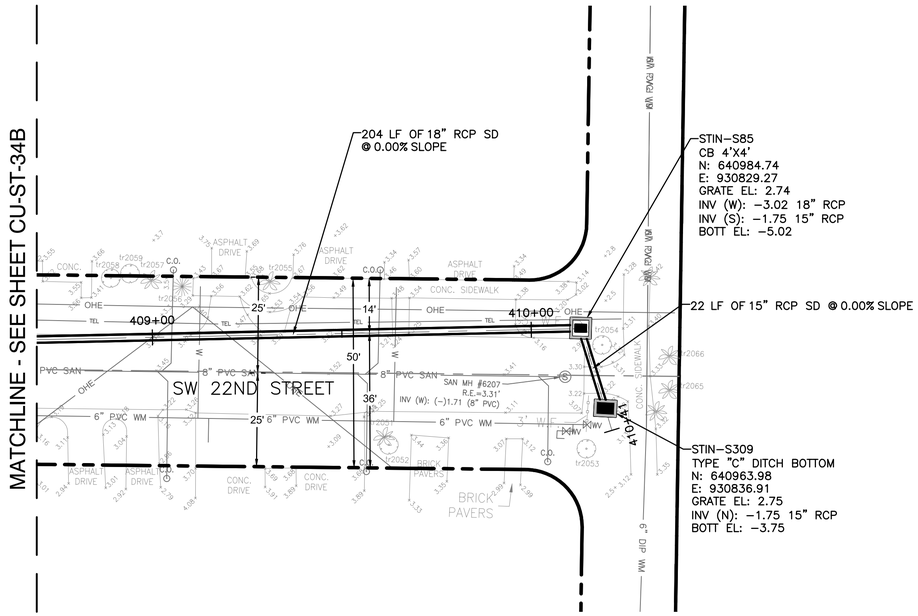

PLAN

SCALE: 1"=20'

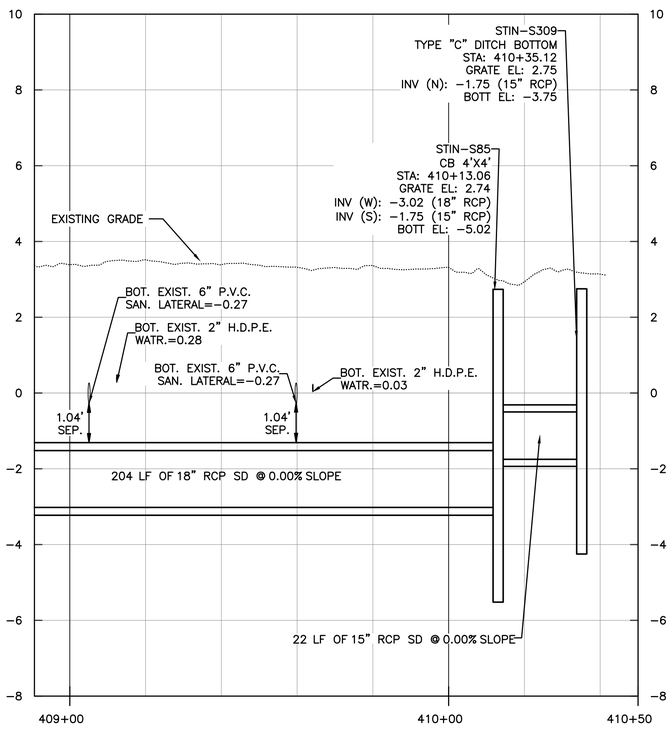

PROFILE

SCALE: 1"=20' HORIZONTAL
1"=2' VERTICAL

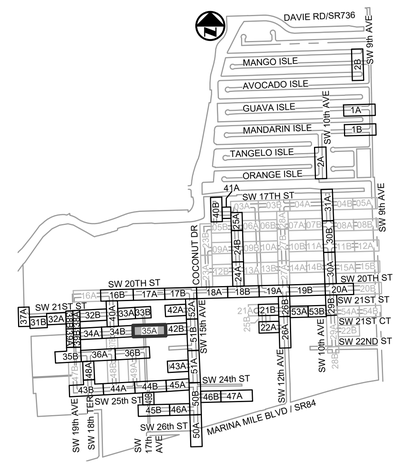

KEY MAP

N.T.S.

ELEVATIONS SHOWN HEREON ARE BASED ON THE NORTH AMERICAN VERTICAL DATUM 1988 (NAVD 1988)

NOTES:

1. EXISTING UTILITY DEPTHS ARE UNKNOWN UNLESS OTHERWISE INDICATED. LOCATIONS AND DEPTHS ARE ESTIMATED.
2. 4,196 LF OF NEW/RESTORED SWALE PROPOSED FOR ENTIRE PROJECT (SEE DETAIL ON SHEET CZ-DT-22).

Hazen

HAZEN AND SAWYER
4000 HOLLYWOOD BLVD, SUITE 750N
HOLLYWOOD, FLORIDA 33021

Certificate of Authorization No: 2771

CRAVEN • THOMPSON AND ASSOCIATES, INC.
ENGINEERS • PLANNERS • SURVEYORS
3563 N.W. 53RD STREET, FORT LAUDERDALE, FLORIDA 33309
FAX: (954) 739-6409 TEL: (954) 739-6400
FLORIDA LICENSED ENGINEERING, SURVEYING & MAPPING BUSINESS No. 271
FLORIDA LICENSED LANDSCAPE ARCHITECTURE BUSINESS No. C000114

MATERIAL SHOWN HEREON IS THE PROPERTY OF CRAVEN-THOMPSON & ASSOCIATES, INC. AND SHALL NOT BE REPRODUCED OR USED FOR ANY PURPOSE WITHOUT THE WRITTEN CONSENT OF CRAVEN-THOMPSON & ASSOCIATES, INC. WRITING CRAVEN • THOMPSON & ASSOCIATES, INC. COPYRIGHT © 2017

ENGINEER: PATRICK J. GIBNEY
REG. No.: 49428
DATE: 01/22/2021

TEL: 954-987-0066
FAX: 954-987-2949

DRAWN BY: XXX
DATE: 01/07/2019
DESIGNED BY: XXX
SCALE: 1"=20'
CHECKED BY: XXX
FIELD BOOK: XXXX

CITY OF FORT LAUDERALE
PUBLIC WORKS DEPARTMENT
ENGINEERING & ARCHITECTURE
100 North Andrews Avenue, Fort Lauderdale, Florida 33301

REVISIONS

NO.	DATE	BY	CHK'D	DESCRIPTION

Patrick J. Gibney, State of Florida, Professional Engineer, License No. 49428. This item has been electronically signed and sealed by Patrick J. Gibney on the date indicated here using an SHA authentication code. Printed copies of this document are not considered signed and sealed and the SHA authentication code must be verified on any electronic copies.

8/26/2021

CONSTRUCTION SET

PROJECT # 11868
STORMWATER IMPROVEMENTS
RIVER OAKS NEIGHBORHOOD
STORM DRAINAGE PLAN & PROFILE

SHEET NO.
CU-ST-35A

TOTAL: 255

CAD FILE: 11868-CU-ST-B

DRAWING FILE NO. 4-142-42

Always call 811 two full business days before you dig to have underground utilities located and marked.
Sunshine811.com

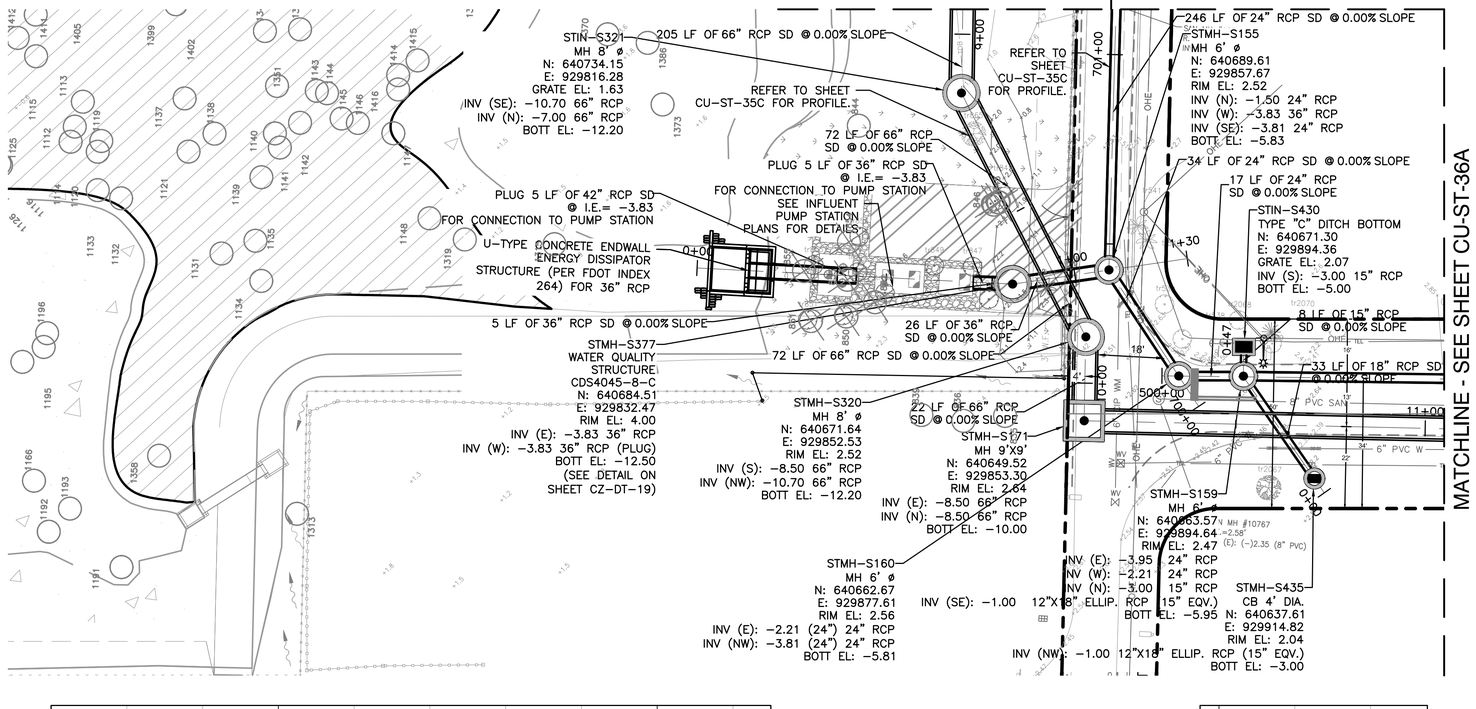

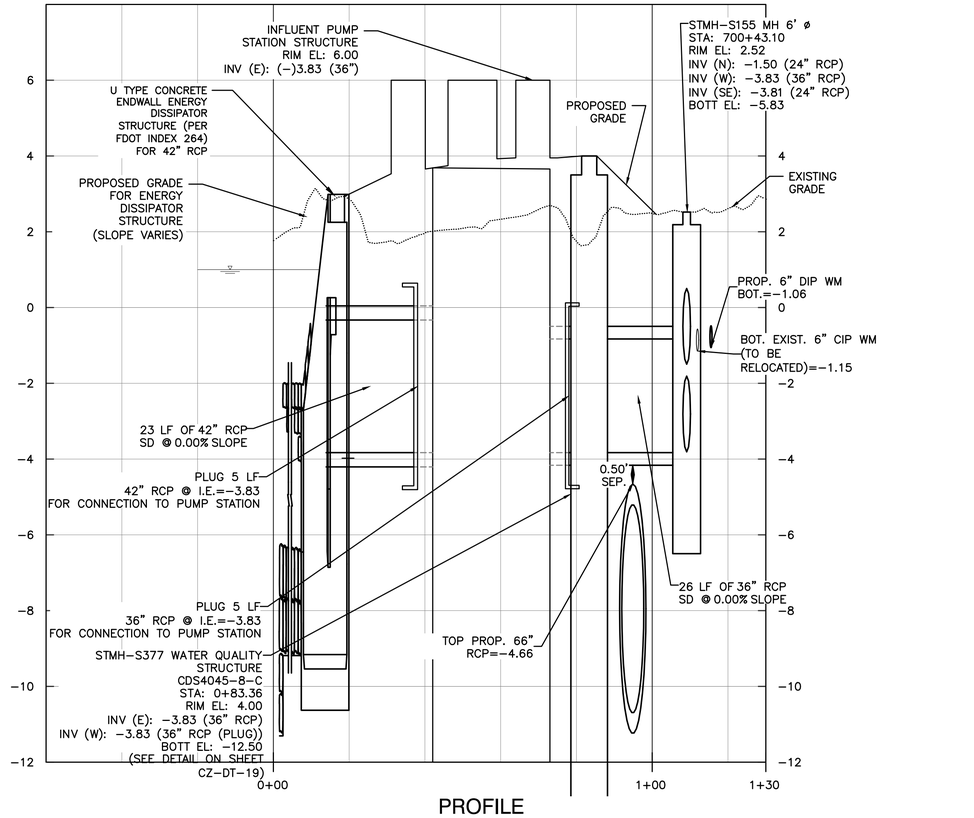

PROFILE

SCALE: 1"=20' HORIZONTAL
1"=2' VERTICAL

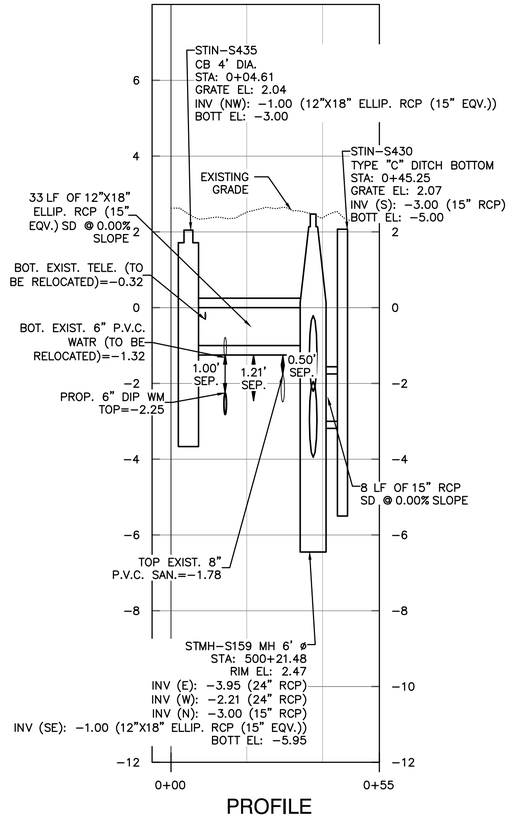

PROFILE

SCALE: 1"=20' HORIZONTAL
1"=2' VERTICAL

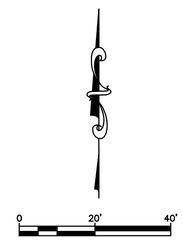

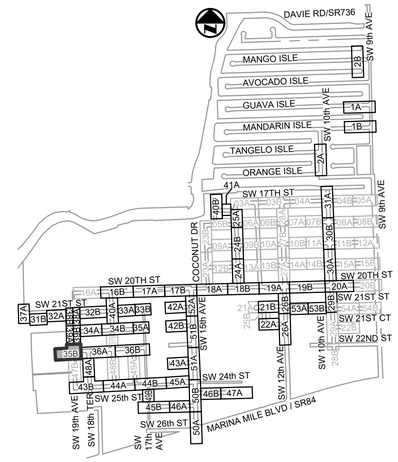

KEY MAP

N.T.S.

ELEVATIONS SHOWN HEREON ARE BASED ON THE NORTH AMERICAN VERTICAL DATUM 1988 (NAVD 1988)

NOTES:

1. EXISTING UTILITY DEPTHS ARE UNKNOWN UNLESS OTHERWISE INDICATED. LOCATIONS AND DEPTHS ARE ESTIMATED.
2. 4,196 LF OF NEW/RESTORED SWALE PROPOSED FOR ENTIRE PROJECT (SEE DETAIL ON SHEET CZ-DT-22).
3. ALL AREAS DISTURBED DURING CONTSTRUCTION AT THE STORMWATER PRESERVE SHALL BE RESTORED TO SAME OR BETTER CONDITION, NOT LIMITED TO MUCK REPLACEMENT AND PLANTINGS ETC.

Patrick J. Gibney, State of Florida, Professional Engineer, License No. 49428. This item has been electronically signed and sealed by Patrick J. Gibney on the date indicated here using an SHA authentication code. Printed copies of this document are not considered signed and sealed and the SHA authentication code must be verified on any electronic copies.

8/26/2021

CONSTRUCTION SET

Always call 811 two full business days before you dig to have underground utilities located and marked.
Sunshine811.com

Hazen

HAZEN AND SAWYER
4000 HOLLYWOOD BLVD, SUITE 750N
HOLLYWOOD, FLORIDA 33021

Certificate of Authorization No: 2771

CRAVEN • THOMPSON AND ASSOCIATES, INC.
ENGINEERS • PLANNERS • SURVEYORS
3563 N.W. 53RD STREET, FORT LAUDERDALE, FLORIDA 33309
FAX: (954) 739-6409 TEL: (954) 739-6400
FLORIDA LICENSED ENGINEERING, SURVEYING & MAPPING BUSINESS No. 271
FLORIDA LICENSED LANDSCAPE ARCHITECTURE BUSINESS No. C000114

MATERIAL SHOWN HEREON IS THE PROPERTY OF CRAVEN-THOMPSON & ASSOCIATES, INC. AND SHALL NOT BE REPRODUCED OR USED FOR ANY PURPOSE WHATSOEVER WITHOUT THE EXPRESSED WRITTEN CONSENT OF CRAVEN • THOMPSON & ASSOCIATES, INC. COPYRIGHT © 2017

ENGINEER: PATRICK J. GIBNEY
REG. #: 49428
DATE: 01/22/2021

TEL: 954-987-0066
FAX: 954-987-2949

DRAWN BY: XXX
DATE: 01/07/2019
DESIGNED BY: XXX
SCALE: 1"=20'
CHECKED BY: XXX
FIELD BOOK: XXXX

CITY OF FORT LAUDERDALE
PUBLIC WORKS DEPARTMENT
ENGINEERING & ARCHITECTURE
100 North Andrews Avenue, Fort Lauderdale, Florida 33301

REVISIONS

NO.	DATE	BY	CHK'D	DESCRIPTION

PROJECT # 11868
STORMWATER IMPROVEMENTS
RIVER OAKS NEIGHBORHOOD
STORM DRAINAGE PLAN & PROFILE

SHEET NO.
CU-ST-35B

TOTAL: 255

CAD FILE: 11868-CU-ST-B

DRAWING FILE NO. 4-142-42

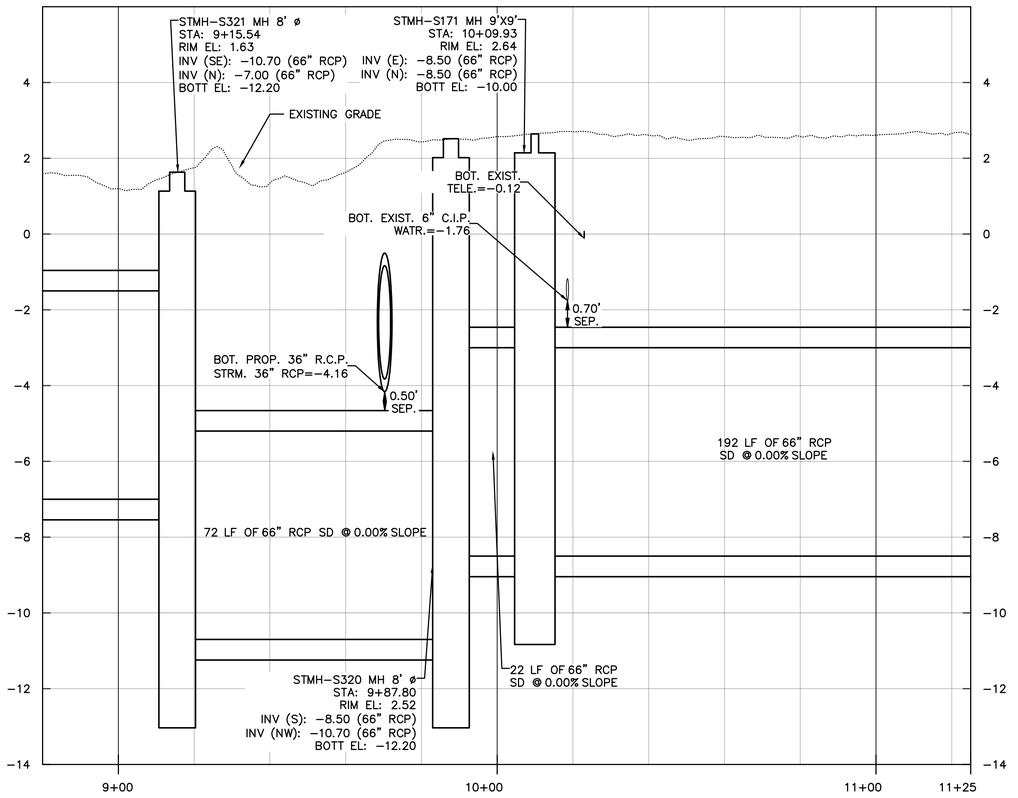

PROFILE

SCALE: 1"=20' HORIZONTAL
1"=2' VERTICAL

S.W. 23RD STREET
(SEE SHEET CU-ST-35B)

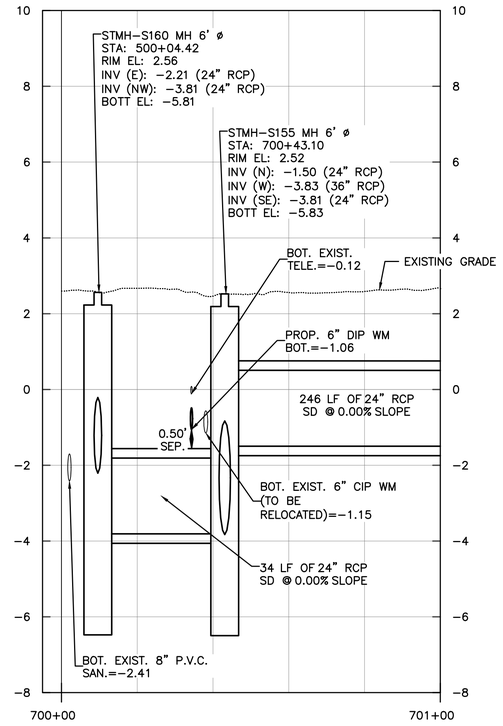

PROFILE

SCALE: 1"=20' HORIZONTAL
1"=2' VERTICAL

S.W. 23RD STREET
(SEE SHEET CU-ST-35B)

Hazen

HAZEN AND SAWYER
4000 HOLLYWOOD BLVD, SUITE 750N
HOLLYWOOD, FLORIDA 33021

Certificate of Authorization No: 2771

CRAVEN • THOMPSON AND ASSOCIATES, INC.
ENGINEERS • PLANNERS • SURVEYORS
3563 N.W. 53RD STREET, FORT LAUDERDALE, FLORIDA 33309
FAX: (954) 739-6409 TEL: (954) 739-6400
FLORIDA LICENSED ENGINEERING, SURVEYING & MAPPING BUSINESS No. 271
FLORIDA LICENSED LANDSCAPE ARCHITECTURE BUSINESS No. C000114

MATERIAL SHOWN HEREON IS THE PROPERTY OF CRAVEN-THOMPSON & ASSOCIATES, INC. AND SHALL NOT BE REPRODUCED OR USED FOR ANY PURPOSE WHATSOEVER EXCEPT BY WRITTEN AGREEMENT WITH CRAVEN • THOMPSON & ASSOCIATES, INC. COPYRIGHT © 2017

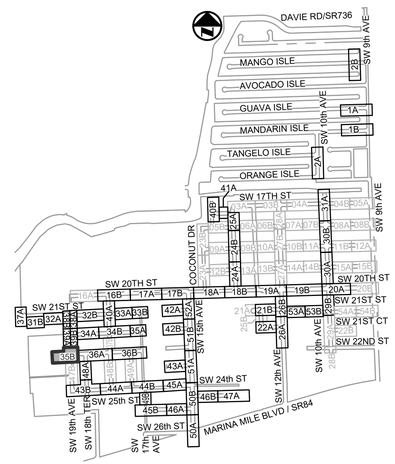

KEY MAP

N.T.S.

ELEVATIONS SHOWN HEREON ARE BASED ON THE NORTH AMERICAN VERTICAL DATUM 1988 (NAVD 1988)

NOTES:

1. EXISTING UTILITY DEPTHS ARE UNKNOWN UNLESS OTHERWISE INDICATED. LOCATIONS AND DEPTHS ARE ESTIMATED.
2. 4,196 LF OF NEW/RESTORED SWALE PROPOSED FOR ENTIRE PROJECT (SEE DETAIL ON SHEET CZ-DT-22).

Always call 811 two full business days before you dig to have underground utilities located and marked.
Sunshine811.com

CONSTRUCTION SET

ENGINEER: PATRICK J. GIBNEY
REG. No. 49428
DATE: 01/22/2021

TEL: 954-987-0066
FAX: 954-987-2949

DRAWN BY: XXX
DESIGNED BY: XXX
DATE: 01/07/2019
SCALE: 1"=20'
CHECKED BY: XXX
FIELD BOOK: XXXX

CITY OF FORT LAUDERDALE
PUBLIC WORKS DEPARTMENT
ENGINEERING & ARCHITECTURE
100 North Andrews Avenue, Fort Lauderdale, Florida 33301

REVISIONS

NO.	DATE	BY	CHK'D	DESCRIPTION

Patrick J. Gibney, State of Florida, Professional Engineer, License No. 49428. This item has been electronically signed and sealed by Patrick J. Gibney on the date indicated here using an SHA authentication code. Printed copies of this document are not considered signed and sealed and the SHA authentication code must be verified on any electronic copies.

8/26/2021

PROJECT # 11868
STORMWATER IMPROVEMENTS
RIVER OAKS NEIGHBORHOOD
STORM DRAINAGE PLAN &
PROFILE

SHEET NO.
CU-ST-35C

TOTAL: 255

CAD FILE: 11868-CU-ST-B

DRAWING FILE NO. 4-142-42

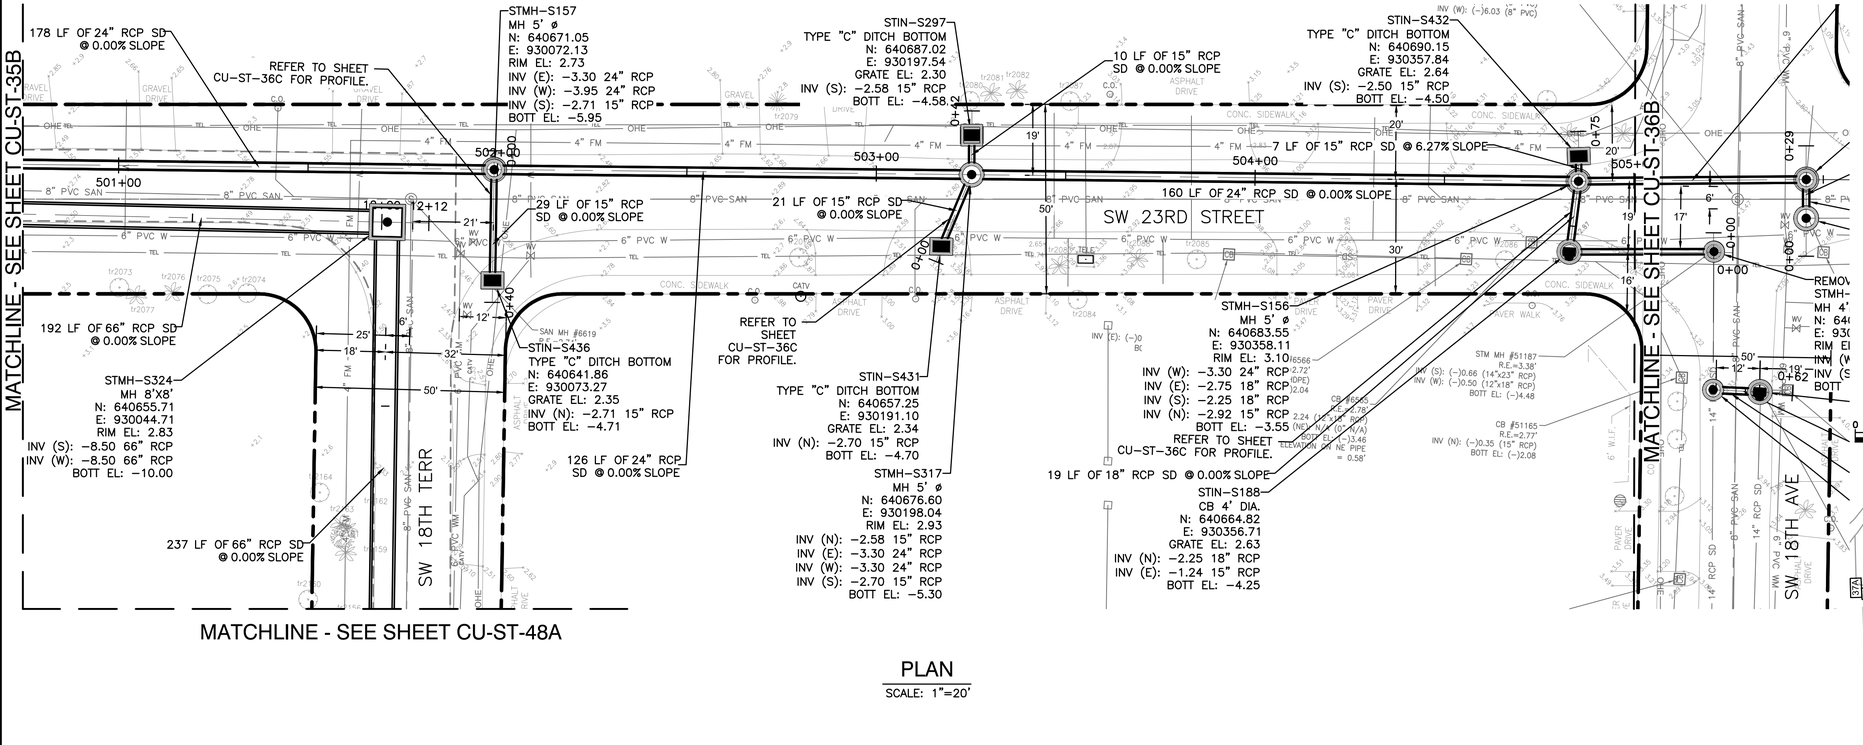

PLAN

SCALE: 1"=20'

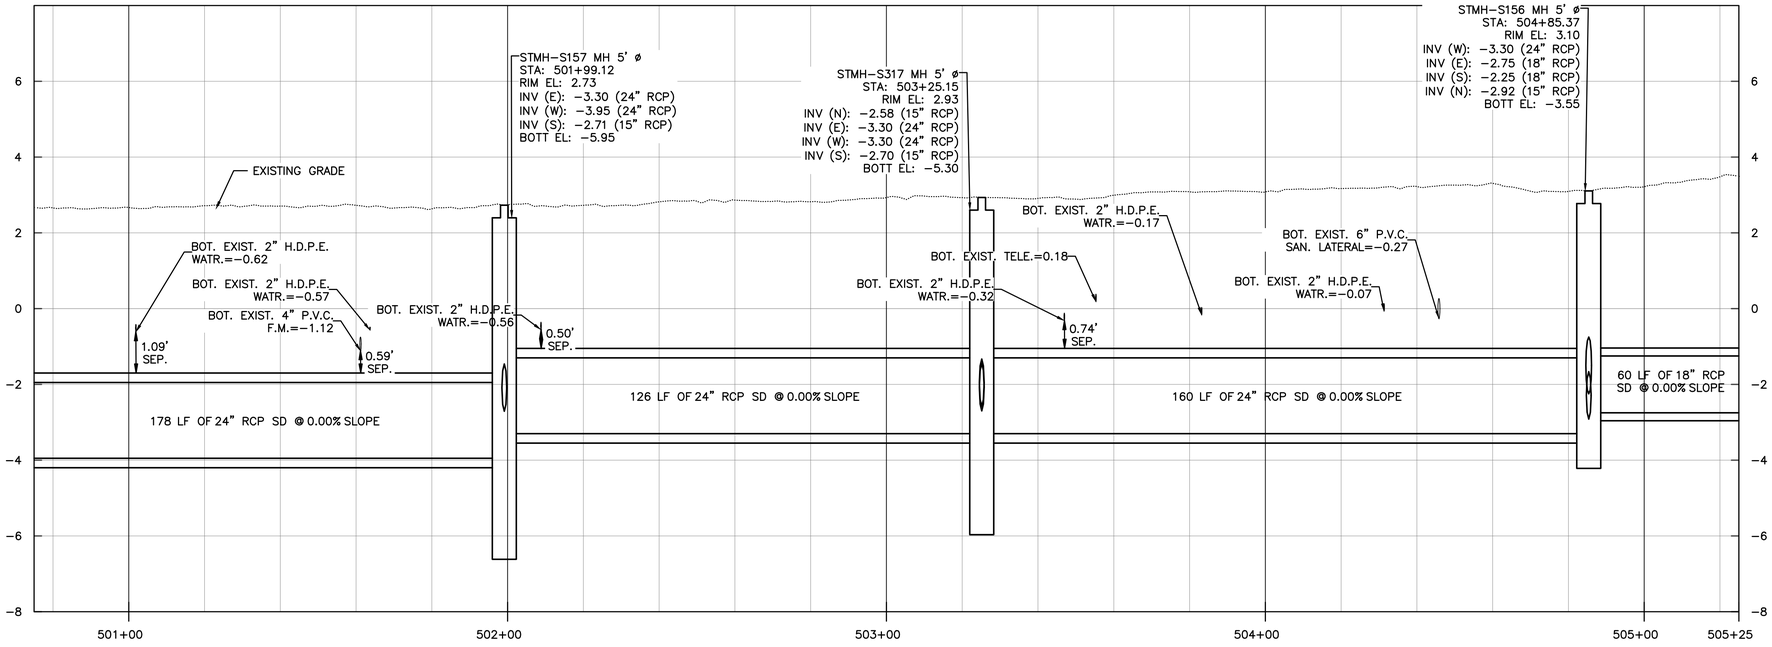

PROFILE

SCALE: 1"=20' HORIZONTAL
1"=2' VERTICAL

KEY MAP

N.T.S.

ELEVATIONS SHOWN HEREON ARE BASED ON THE NORTH AMERICAN VERTICAL DATUM 1988 (NAVD 1988)

NOTES:

1. EXISTING UTILITY DEPTHS ARE UNKNOWN UNLESS OTHERWISE INDICATED. LOCATIONS AND DEPTHS ARE ESTIMATED.
2. 4,196 LF OF NEW/RESTORED SWALE PROPOSED FOR ENTIRE PROJECT (SEE DETAIL ON SHEET CZ-DT-22).

Always call 811 two full business days before you dig to have underground utilities located and marked.
Sunshine811.com

Patrick J. Gibney, State of Florida, Professional Engineer, License No. 49428. This item has been electronically signed and sealed by Patrick J. Gibney on the date indicated here using an SHA authentication code. Printed copies of this document are not considered signed and sealed and the SHA authentication code must be verified on any electronic copies.

8/26/2021

CONSTRUCTION SET

Hazen

HAZEN AND SAWYER
4000 HOLLYWOOD BLVD, SUITE 750N
HOLLYWOOD, FLORIDA 33021

Certificate of Authorization No: 2771

CRAVEN • THOMPSON AND ASSOCIATES, INC.
ENGINEERS • PLANNERS • SURVEYORS
3563 N.W. 53RD STREET, FORT LAUDERDALE, FLORIDA 33309
FAX: (954) 739-6409 TEL: (954) 739-6400
FLORIDA LICENSED ENGINEERING, SURVEYING & MAPPING BUSINESS No. 271
FLORIDA LICENSED LANDSCAPE ARCHITECTURE BUSINESS No. C000114

MATERIAL SHOWN HEREON IS THE PROPERTY OF CRAVEN-THOMPSON & ASSOCIATES, INC. AND SHALL NOT BE REPRODUCED OR USED FOR OTHER PROJECTS WITHOUT THE WRITTEN CONSENT OF CRAVEN-THOMPSON & ASSOCIATES, INC. WRITING CRAVEN • THOMPSON & ASSOCIATES, INC. COPYRIGHT ©2017

ENGINEER: PATRICK J. GIBNEY
REG. NO. 49428
DATE: 01/22/2021

TEL: 954-987-0066
FAX: 954-987-2949

DRAWN BY: XXX
DATE: 01/07/2019
DESIGNED BY: XXX
SCALE: 1"=20'
CHECKED BY: XXX
FIELD BOOK: XXXX

CITY of FORT LAUDERDALE
PUBLIC WORKS DEPARTMENT
ENGINEERING & ARCHITECTURE
100 North Andrews Avenue, Fort Lauderdale, Florida 33301

REVISIONS

NO.	DATE	BY	CHK'D	DESCRIPTION

PROJECT # 11868
STORMWATER IMPROVEMENTS
RIVER OAKS NEIGHBORHOOD
STORM DRAINAGE PLAN & PROFILE

SHEET NO.
CU-ST-36A

TOTAL: 255

CAD FILE: 11868-CU-ST-B

DRAWING FILE NO. 4-142-42

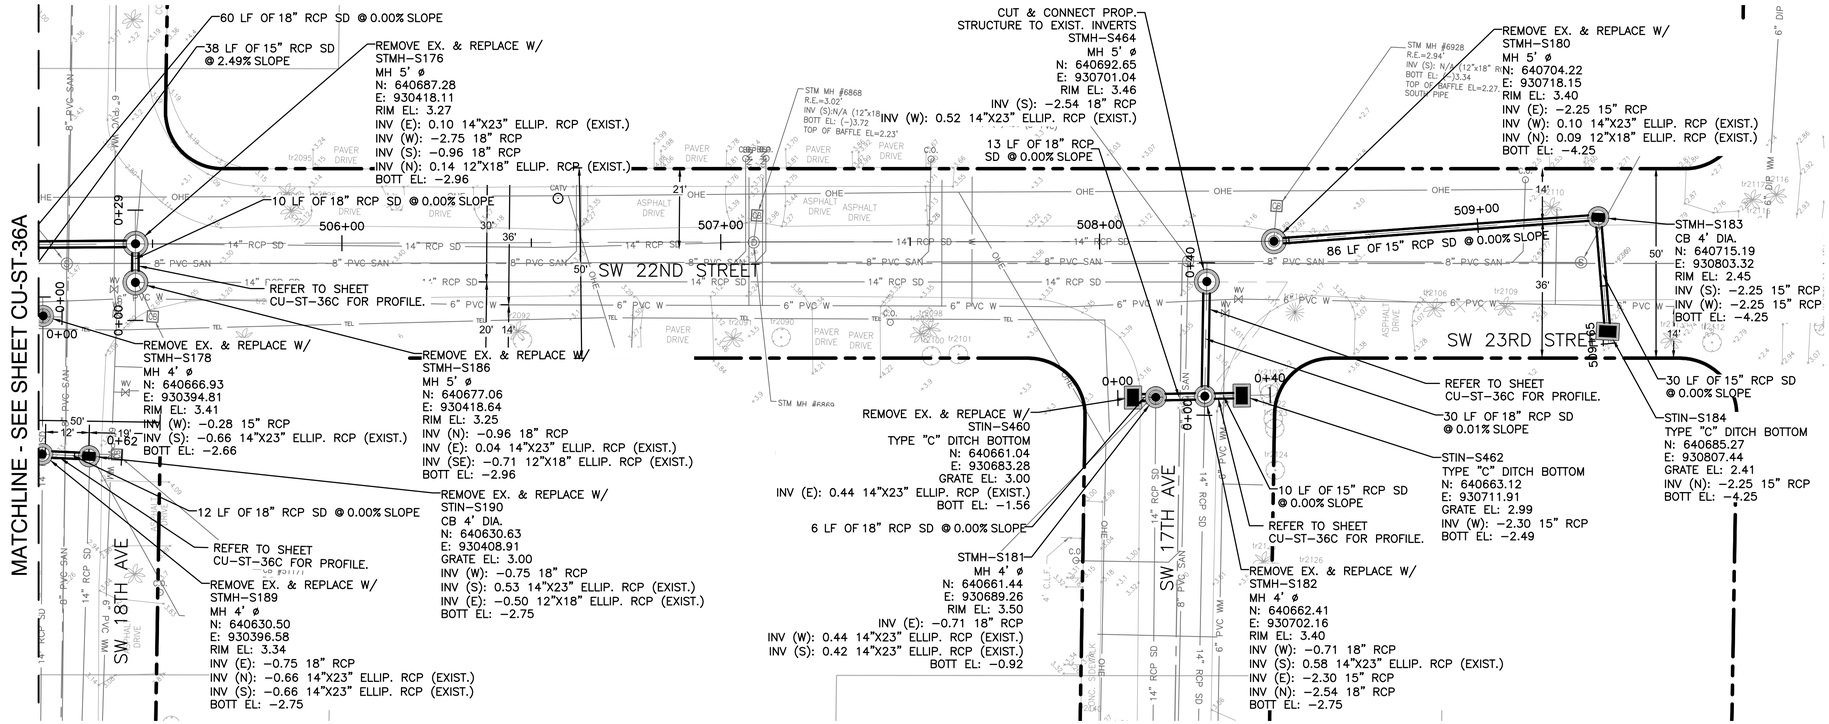

PLAN

SCALE: 1"=20'

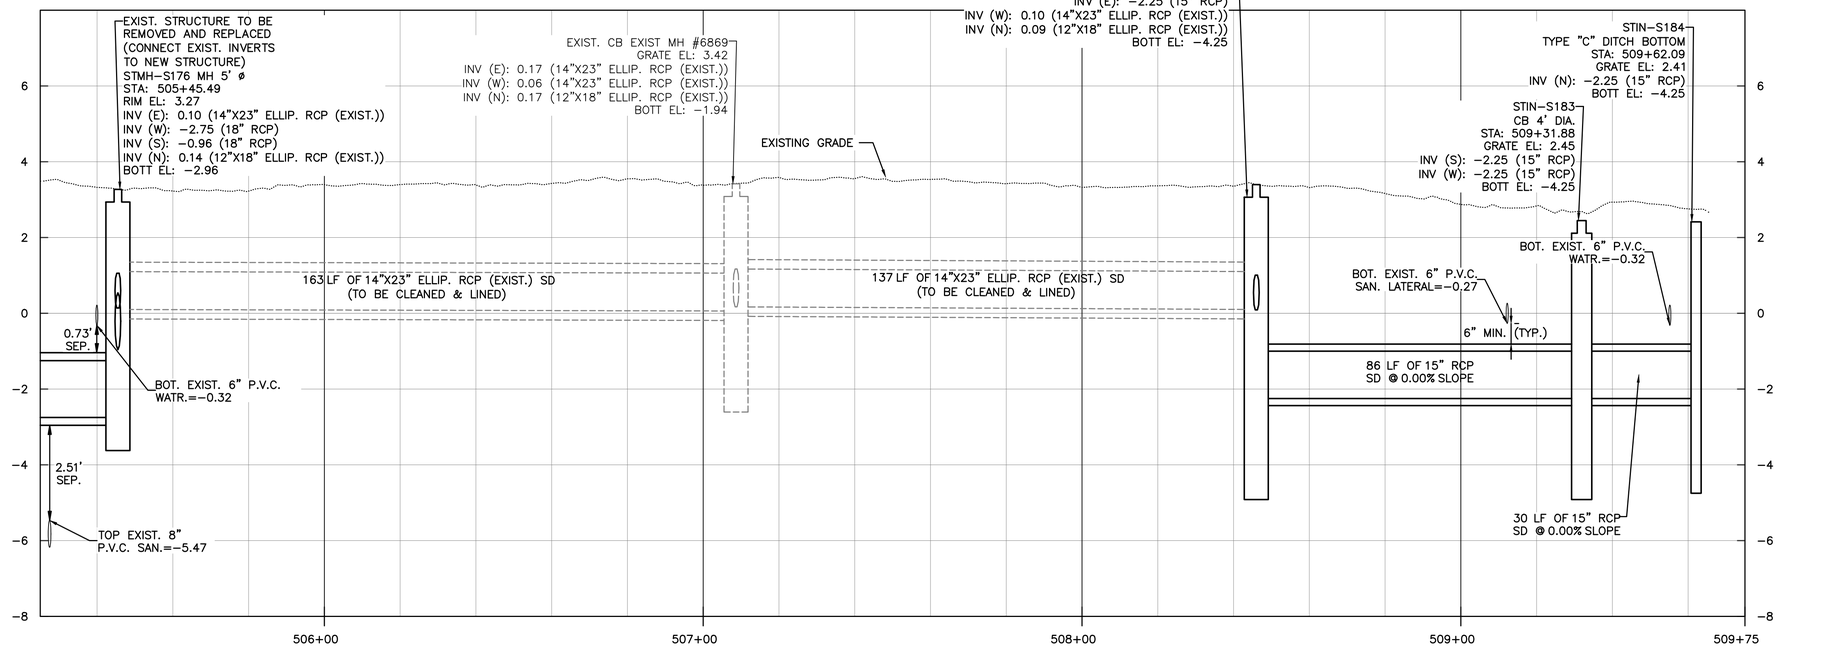

PROFILE

SCALE: 1"=20' HORIZONTAL
1"=2' VERTICAL

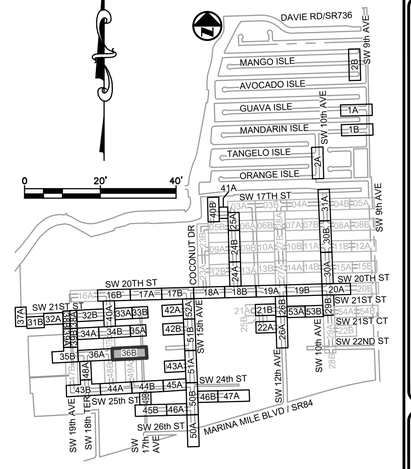

KEY MAP

N.T.S.

ELEVATIONS SHOWN HEREON ARE BASED ON THE NORTH AMERICAN VERTICAL DATUM 1988 (NAVD 1988)

NOTES:

1. EXISTING UTILITY DEPTHS ARE UNKNOWN UNLESS OTHERWISE INDICATED. LOCATIONS AND DEPTHS ARE ESTIMATED.
2. 4,196 LF OF NEW/RESTORED SWALE PROPOSED FOR ENTIRE PROJECT (SEE DETAIL ON SHEET CZ-DT-22).

Always call 811 two full business days before you dig to have underground utilities located and marked.
Sunshine811.com

CONSTRUCTION SET

Patrick J. Gibney, State of Florida, Professional Engineer, License No. 49428. This item has been electronically signed and sealed by Patrick J. Gibney on the date indicated here using an SHA authentication code. Printed copies of this document are not considered signed and sealed and the SHA authentication code must be verified on any electronic copies.

8/26/2021

REVISIONS

NO.	DATE	BY	CHK'D	DESCRIPTION

PROJECT # 11868
STORMWATER IMPROVEMENTS
RIVER OAKS NEIGHBORHOOD
STORM DRAINAGE PLAN & PROFILE

SHEET NO.
CU-ST-36B

TOTAL: 255

CAD FILE: 11868-CU-ST-B

DRAWING FILE NO. 4-142-42

Hazen

HAZEN AND SAWYER
4000 HOLLYWOOD BLVD, SUITE 750N
HOLLYWOOD, FLORIDA 33021

Certificate of Authorization No: 2771

ENGINEER: PATRICK J. GIBNEY
REG. NO.: 49428
DATE: 01/22/2021

TEL: 954-987-0066
FAX: 954-987-2949

CRAVEN • THOMPSON AND ASSOCIATES, INC.
ENGINEERS • PLANNERS • SURVEYORS
3563 N.W. 53RD STREET, FORT LAUDERDALE, FLORIDA 33309
FAX: (954) 739-6409 TEL: (954) 739-6400
FLORIDA LICENSED ENGINEERING, SURVEYING & MAPPING BUSINESS No. 271
FLORIDA LICENSED LANDSCAPE ARCHITECTURE BUSINESS No. C000114

MATERIAL SHOWN HEREON IS THE PROPERTY OF CRAVEN-THOMPSON & ASSOCIATES, INC. AND SHALL NOT BE REPRODUCED OR USED FOR ANY PURPOSE WHATSOEVER EXCEPT WHEN AUTHORIZED IN WRITING BY CRAVEN • THOMPSON & ASSOCIATES, INC. COPYRIGHT © 2017

DRAWN BY: XXX
DESIGNED BY: XXX
DATE: 01/07/2019
SCALE: 1"=20'
CHECKED BY: XXX
FIELD BOOK: XXXX

CITY OF FORT LAUDERDALE
PUBLIC WORKS DEPARTMENT
ENGINEERING & ARCHITECTURE
100 North Andrews Avenue, Fort Lauderdale, Florida 33301

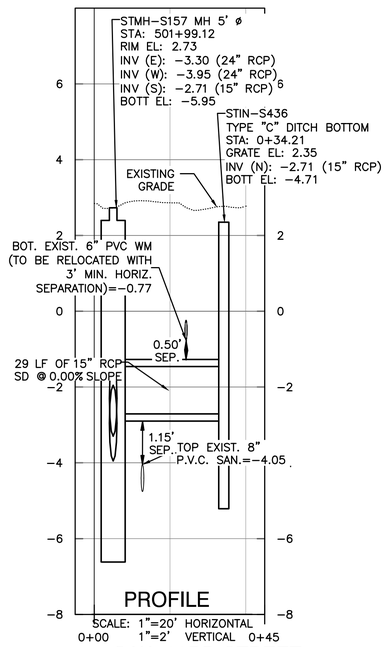

S.W. 23RD STREET
(SEE SHEET CU-ST-36A)

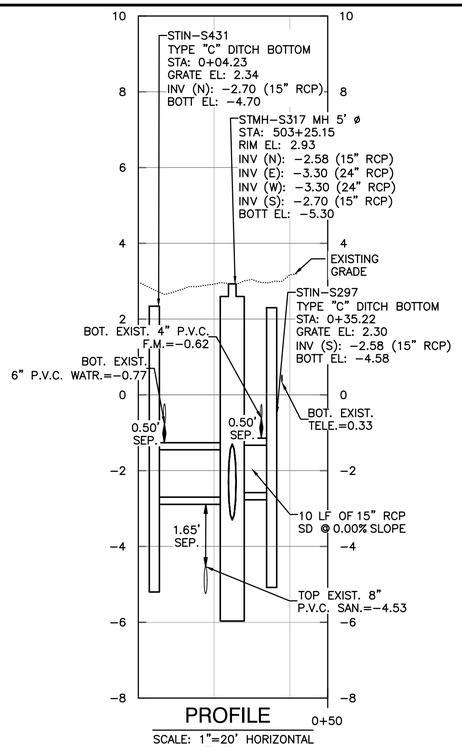

S.W. 23RD STREET
(SEE SHEET CU-ST-36A)

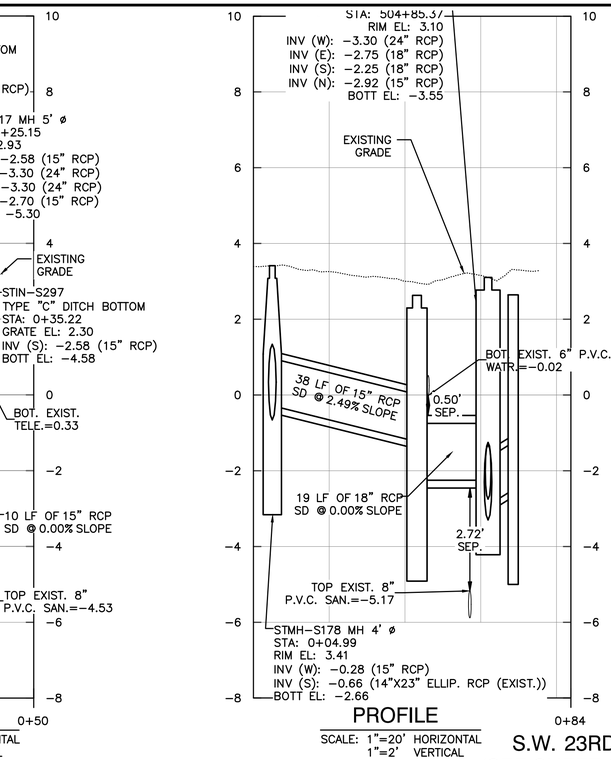

S.W. 23RD STREET
(SEE SHEET CU-ST-36A)

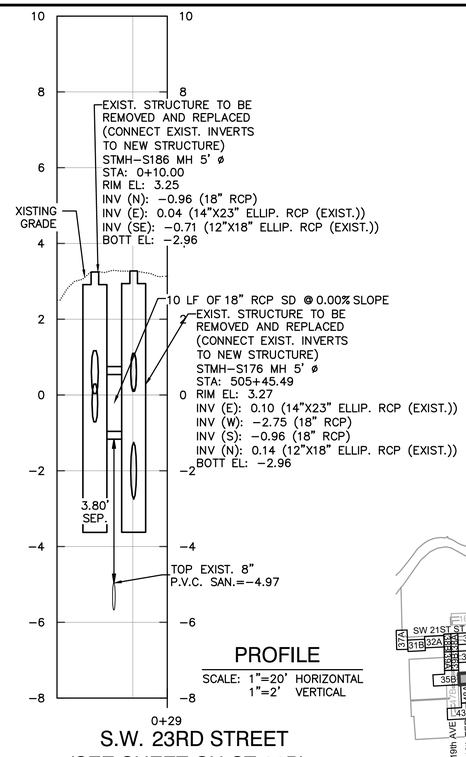

S.W. 23RD STREET
(SEE SHEET CU-ST-36B)

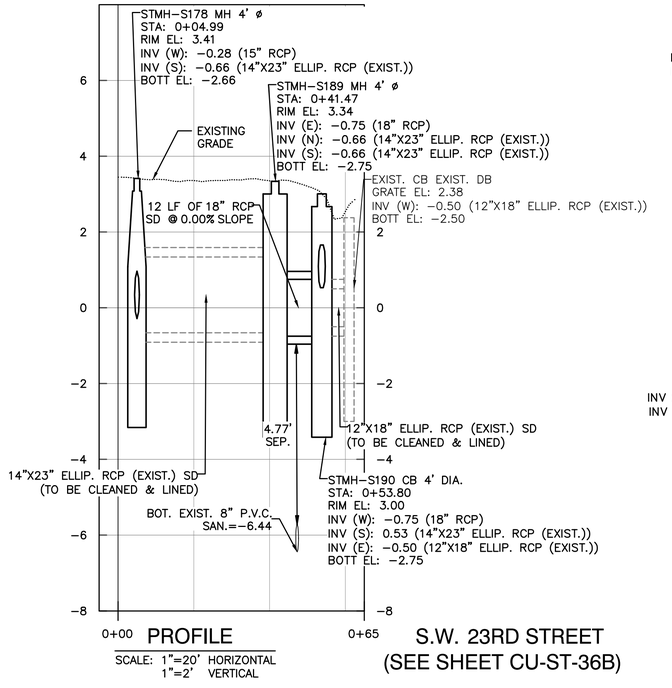

S.W. 23RD STREET
(SEE SHEET CU-ST-36B)

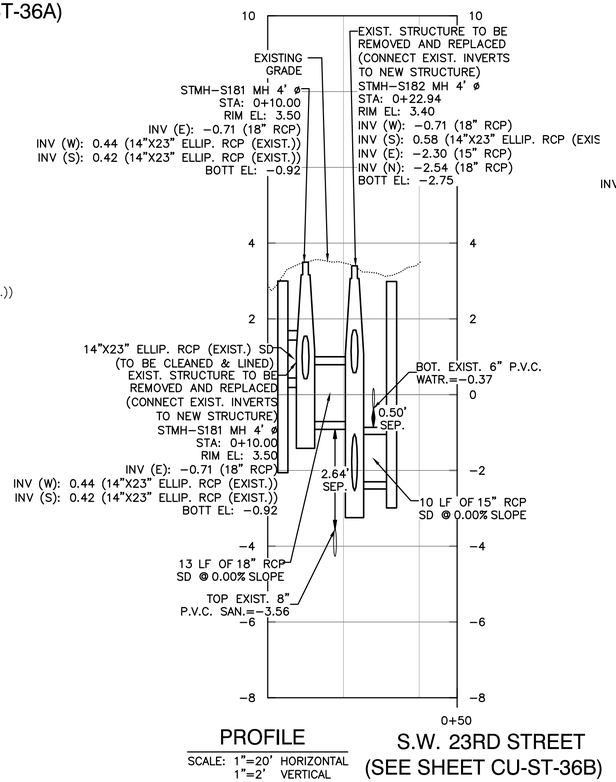

S.W. 23RD STREET
(SEE SHEET CU-ST-36B)

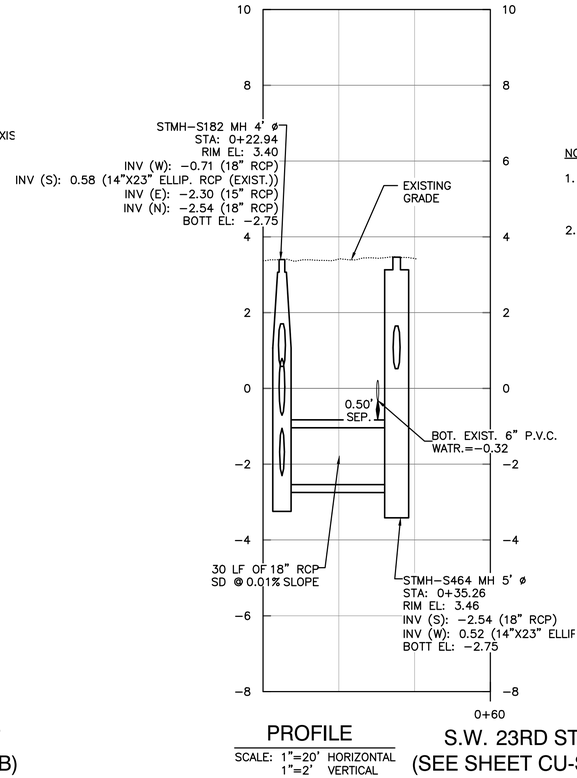

S.W. 23RD STREET
(SEE SHEET CU-ST-36B)

Hazen

HAZEN AND SAWYER
4000 HOLLYWOOD BLVD, SUITE 750N
HOLLYWOOD, FLORIDA 33021

Certificate of Authorization No: 2771

CRAVEN • THOMPSON AND ASSOCIATES, INC.
ENGINEERS • PLANNERS • SURVEYORS
3563 N.W. 53RD STREET, FORT LAUDERDALE, FLORIDA 33309
FAX: (954) 739-6409 TEL: (954) 739-6400
FLORIDA LICENSED ENGINEERING, SURVEYING & MAPPING BUSINESS No. 271
FLORIDA LICENSED LANDSCAPE ARCHITECTURE BUSINESS No. C000114

MATERIAL SHOWN HEREON IS THE PROPERTY OF CRAVEN-THOMPSON & ASSOCIATES, INC. AND SHALL NOT BE REPRODUCED, COPIED OR USED IN ANY WAY WHATSOEVER, EXCEPT BY AGREEMENT WITH CRAVEN • THOMPSON & ASSOCIATES, INC. COPYRIGHT © 2017

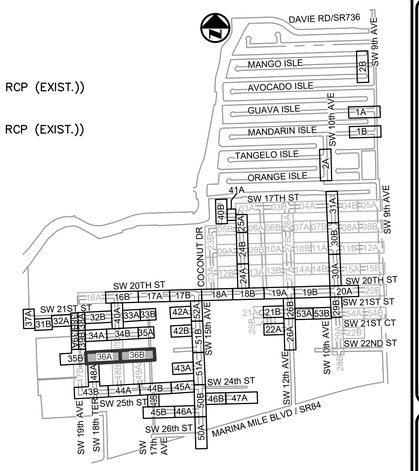

KEY MAP
N.T.S.

ELEVATIONS SHOWN HEREON ARE BASED ON THE NORTH AMERICAN VERTICAL DATUM 1988 (NAVD 1988)

NOTES:

1. EXISTING UTILITY DEPTHS ARE UNKNOWN UNLESS OTHERWISE INDICATED. LOCATIONS AND DEPTHS ARE ESTIMATED.
2. 4,196 LF OF NEW/RESTORED SWALE PROPOSED FOR ENTIRE PROJECT (SEE DETAIL ON SHEET CZ–DT–22).

Always call 811 two full business days before you dig to have underground utilities located and marked.
Sunshine811.com

Patrick J. Gibney, State of Florida, Professional Engineer, License No. 49428. This item has been electronically signed and sealed by Patrick J. Gibney on the date indicated here using an SHA authentication code. Printed copies of this document are not considered signed and sealed and the SHA authentication code must be verified on any electronic copies.

8/26/2021

CONSTRUCTION SET

REVISIONS

NO.	DATE	BY	CHK'D	DESCRIPTION

ENGINEER: PATRICK J. GIBNEY
REG. NO. 49428
DATE: 01/22/2021
TEL: 954-987-0066
FAX: 954-987-2949

DRAWN BY: XXX
DESIGNED BY: XXX
DATE: 01/07/2019
SCALE: 1"=20'
CHECKED BY: XXX
FIELD BOOK: XXXX

CITY OF FORT LAUDERDALE
PUBLIC WORKS DEPARTMENT
ENGINEERING & ARCHITECTURE
100 North Andrews Avenue, Fort Lauderdale, Florida 33301

PROJECT # 11868
STORMWATER IMPROVEMENTS
RIVER OAKS NEIGHBORHOOD
STORM DRAINAGE PLAN &
PROFILE

SHEET NO.
CU-ST-36C

TOTAL: 255

CAD FILE:
11868–CU–ST–B

DRAWING FILE NO.
4–142–42

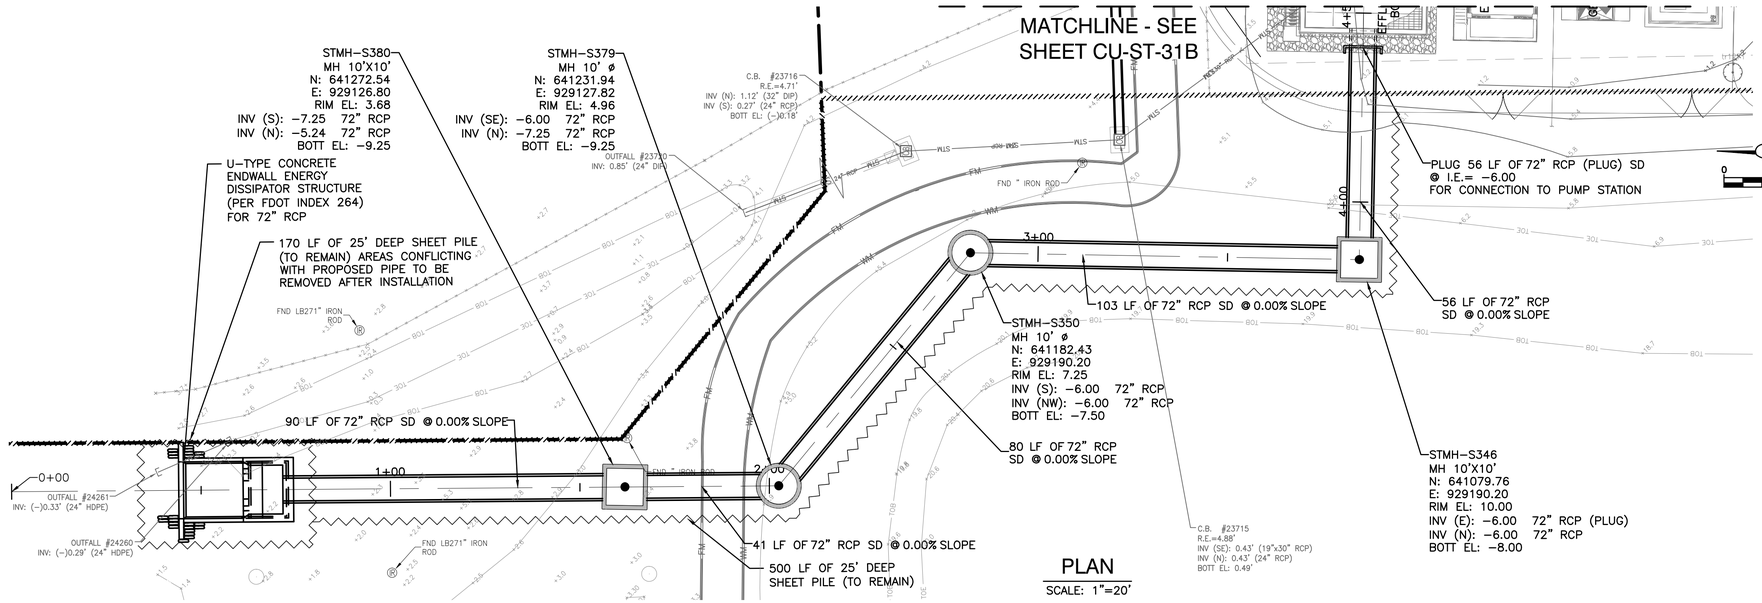

PLAN

SCALE: 1"=20'

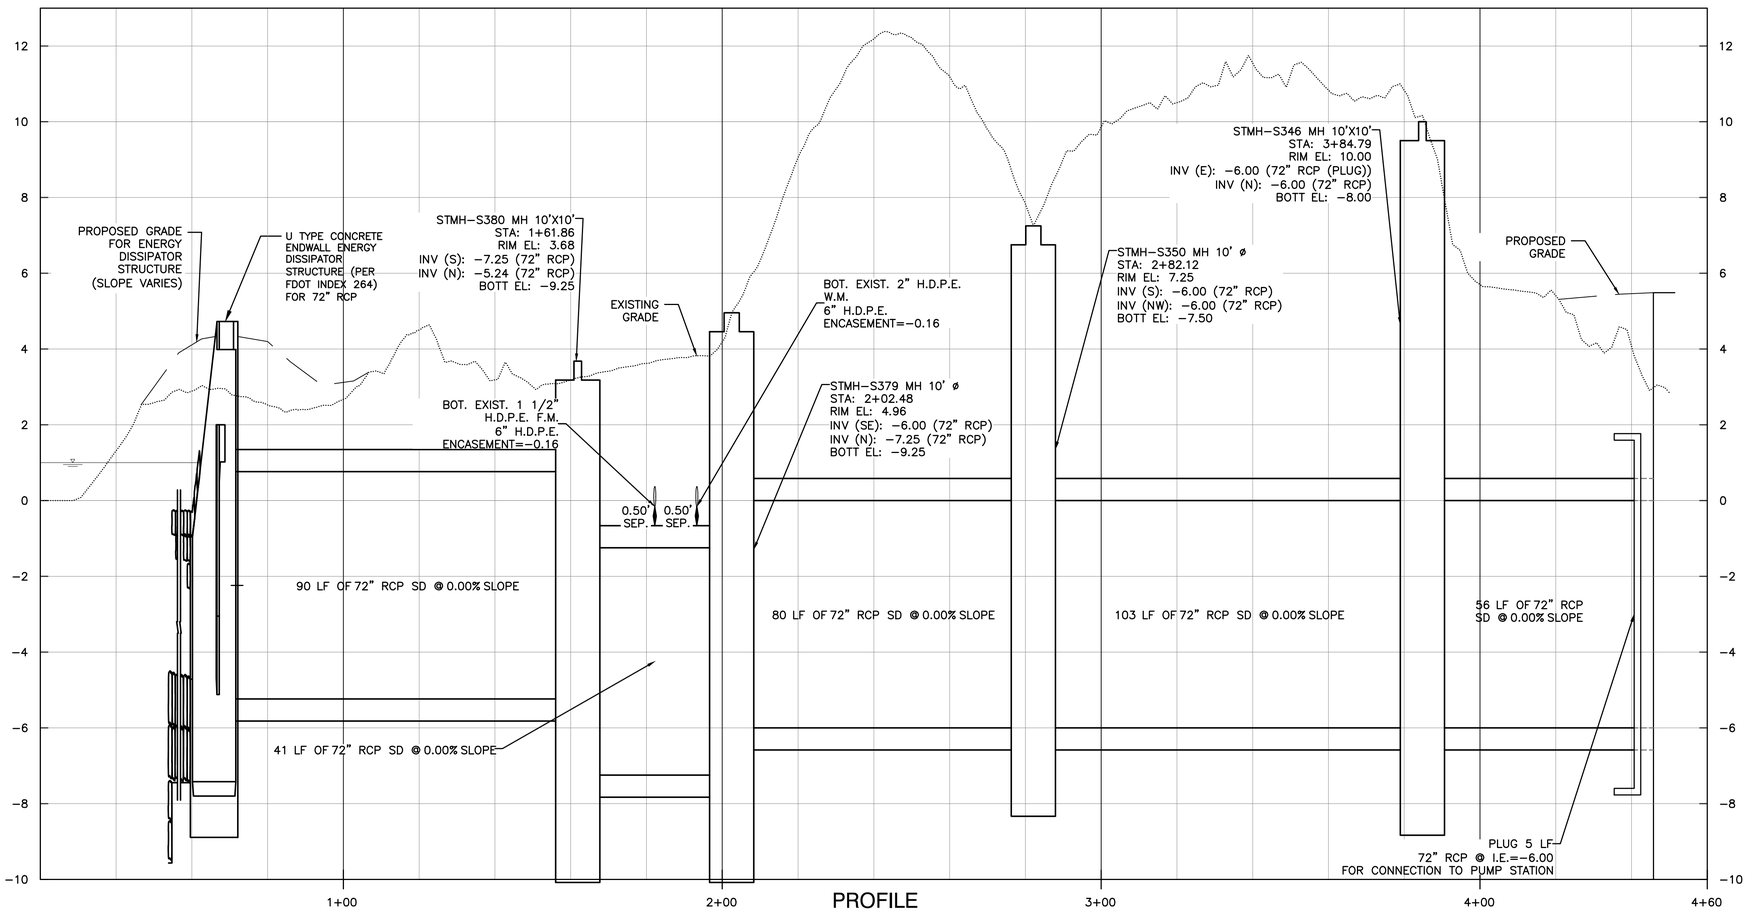

PROFILE

SCALE: 1"=20' HORIZONTAL
1"=2' VERTICAL

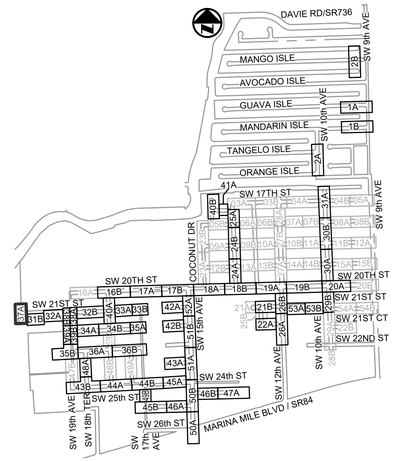

KEY MAP

N.T.S.

ELEVATIONS SHOWN HEREON ARE BASED ON THE NORTH AMERICAN VERTICAL DATUM 1988 (NAVD 1988)

NOTES:

1. EXISTING UTILITY DEPTHS ARE UNKNOWN UNLESS OTHERWISE INDICATED. LOCATIONS AND DEPTHS ARE ESTIMATED.
2. 4,196 LF OF NEW/RESTORED SWALE PROPOSED FOR ENTIRE PROJECT (SEE DETAIL ON SHEET CZ-DT-22).

Always call 811 two full business days before you dig to have underground utilities located and marked.

Sunshine811.com

CONSTRUCTION SET

Patrick J. Gibney, State of Florida, Professional Engineer, License No. 49428. This item has been electronically signed and sealed by Patrick J. Gibney on the date indicated here using an SHA authentication code. Printed copies of this document are not considered signed and sealed and the SHA authentication code must be verified on any electronic copies.

8/26/2021

Hazen

HAZEN AND SAWYER
4000 HOLLYWOOD BLVD, SUITE 750N
HOLLYWOOD, FLORIDA 33021

Certificate of Authorization No: 2771

CRAVEN • THOMPSON AND ASSOCIATES, INC.
ENGINEERS • PLANNERS • SURVEYORS
3563 N.W. 53RD STREET, FORT LAUDERDALE, FLORIDA 33309
FAX: (954) 739-6409 TEL: (954) 739-6400
FLORIDA LICENSED ENGINEERING, SURVEYING & MAPPING BUSINESS No. 271
FLORIDA LICENSED LANDSCAPE ARCHITECTURE BUSINESS No. C000114

MATERIAL SHOWN HEREON IS THE PROPERTY OF CRAVEN-THOMPSON & ASSOCIATES, INC. AND SHALL NOT BE REPRODUCED, COPIED OR USED IN ANY MANNER WHATSOEVER EXCEPT BY CRAVEN-THOMPSON & ASSOCIATES, INC. WRITTEN OWNER • THOMPSON & ASSOCIATES, INC. COPYRIGHT © 2017

ENGINEER: PATRICK J. GIBNEY
PE NO. 49428
DATE: 01/22/2021
TEL: 954-739-6400
FAX: 954-739-6409

DRAWN BY: XXX
DATE: 01/07/2019
DESIGNED BY: XXX
SCALE: 1"=20'
CHECKED BY: XXX
FIELD BOOK: XXXX

CITY OF FORT LAUDERDALE
PUBLIC WORKS DEPARTMENT
ENGINEERING & ARCHITECTURE
100 North Andrews Avenue, Fort Lauderdale, Florida 33301

REVISIONS

NO.	DATE	BY	CHK'D	DESCRIPTION

PROJECT # 11868
STORMWATER IMPROVEMENTS
RIVER OAKS NEIGHBORHOOD
STORM DRAINAGE PLAN & PROFILE

SHEET NO.
CU-ST-37A

TOTAL: 255

CAD FILE: 11868-CU-ST-B

DRAWING FILE NO. 4-142-42

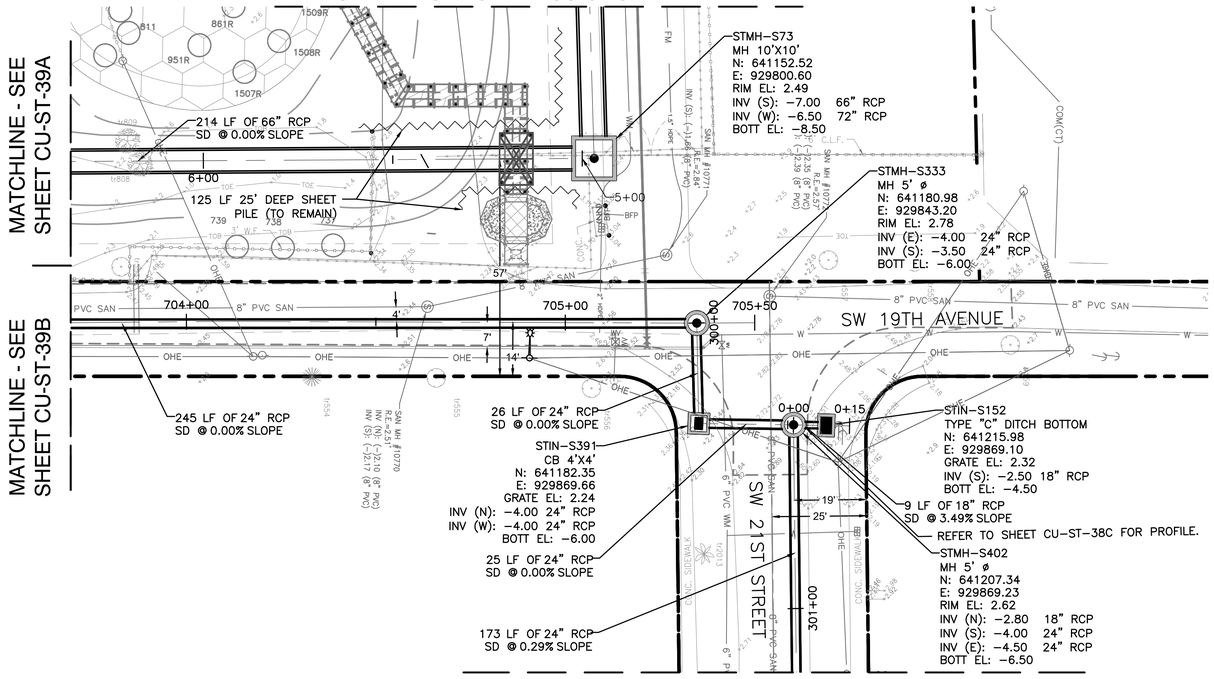

PLAN

SCALE: 1"=20'

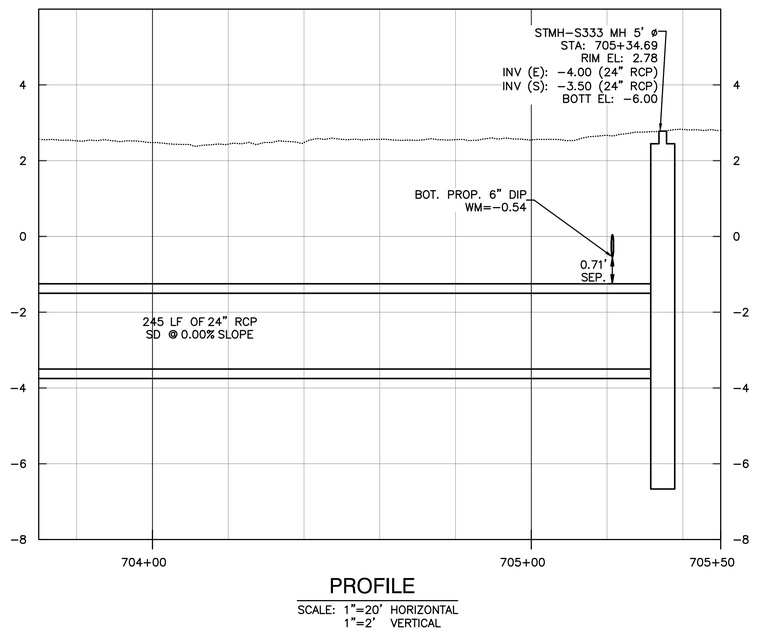

PROFILE

SCALE: 1"=20' HORIZONTAL
1"=2' VERTICAL

0 20' 40'

Hazen

HAZEN AND SAWYER
4000 HOLLYWOOD BLVD, SUITE 750N
HOLLYWOOD, FLORIDA 33021

Certificate of Authorization No: 2771

CRAVEN • THOMPSON AND ASSOCIATES, INC.
ENGINEERS • PLANNERS • SURVEYORS
3563 N.W. 53RD STREET, FORT LAUDERDALE, FLORIDA 33309
FAX: (954) 739-6409 TEL: (954) 739-6400
FLORIDA LICENSED ENGINEERING, SURVEYING & MAPPING BUSINESS No. 271
FLORIDA LICENSED LANDSCAPE ARCHITECTURE BUSINESS No. C000114

MATERIAL SHOWN HEREON IS THE PROPERTY OF CRAVEN-THOMPSON & ASSOCIATES, INC. AND SHALL NOT BE REPRODUCED OR USED FOR OTHER PROJECTS WITHOUT THE WRITTEN CONSENT OF CRAVEN-THOMPSON & ASSOCIATES, INC. WRITING CRAVEN • THOMPSON & ASSOCIATES, INC. COPYRIGHT © 2017

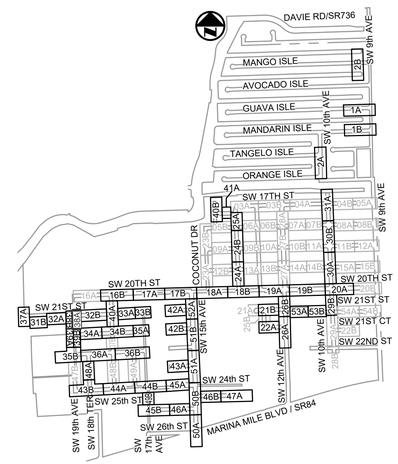

KEY MAP

N.T.S.

ELEVATIONS SHOWN HEREON ARE BASED ON THE NORTH AMERICAN VERTICAL DATUM 1988 (NAVD 1988)

NOTES:

1. EXISTING UTILITY DEPTHS ARE UNKNOWN UNLESS OTHERWISE INDICATED. LOCATIONS AND DEPTHS ARE ESTIMATED.
2. 4,196 LF OF NEW/RESTORED SWALE PROPOSED FOR ENTIRE PROJECT (SEE DETAIL ON SHEET CZ-DT-22).
3. ALL AREAS DISTURBED DURING CONTSTRUCTION AT THE STORMWATER PRESERVE SHALL BE RESTORED TO SAME OR BETTER CONDITION, NOT LIMITED TO MUCK REPLACEMENT AND PLANTINGS ETC.
4. THE EXISTING BOARDWALK SHALL BE REMOVED & REPLACED FOR INSTALLATION OF 66" RCP. CONTRACTOR SHALL PROVIDE STRUCTURAL DESIGN & CALCULATIONS FOR DESIGN OF BOARDWALK FOUNDATION SPREAD FOOTING OVER PROPOSED PIPING. SCHEMATIC DESIGN SHOWN IS FOR REFERENCE ONLY. CONTRACTOR SHALL PROVIDE SIGNED & SEALED SHOP DRAWINGS SHOP DRAWINGS DETAILING PROPOSED MODIFICATIONS TO BOARDWALK FOR CITY'S REVIEW & APPROVAL.
5. ANY MODIFICATIONS TO BOARDWALK AND / OR RAILINGS SHALL BE RESTORED TO EQUAL OR BETTER CONDITIONS INCLUDING ADA COMPLIANCE & FEATURES.

Always call 811 two full business days before you dig to have underground utilities located and marked.
Sunshine811.com

ENGINEER: PATRICK J. GIBNEY
REG. No.: 49428
DATE: 01/22/2021

TEL: 954-987-0066
FAX: 954-987-2949

DRAWN BY: XXX
DATE: 01/07/2019
DESIGNED BY: XXX
SCALE: 1"=20'
CHECKED BY: XXX
FIELD BOOK: XXXX

CITY OF FORT LAUDERDALE
PUBLIC WORKS DEPARTMENT
ENGINEERING & ARCHITECTURE
100 North Andrews Avenue, Fort Lauderdale, Florida 33301

REVISIONS

NO.	DATE	BY	DESCRIPTION

Patrick J. Gibney, State of Florida, Professional Engineer, License No. 49428. This item has been electronically signed and sealed by Patrick J. Gibney on the date indicated here using an SHA authentication code. Printed copies of this document are not considered signed and sealed and the SHA authentication code must be verified on any electronic copies.

8/26/2021

CONSTRUCTION SET

PROJECT # 11868
STORMWATER IMPROVEMENTS
RIVER OAKS NEIGHBORHOOD
STORM DRAINAGE PLAN & PROFILE

SHEET NO.
CU-ST-38A

TOTAL: 255

CAD FILE: 11868-CU-ST-B

DRAWING FILE NO. 4-142-42

CAM #22-0947
Exhibit 1C
p. 1539

PLOT DATE: 8/26/2021 2:12 PM BY: MRODRIGUEZ
XREFs= .\11868XREFGRAD,.\11868XREF-PROP-PLAN-B,.\11868SURV,.\11868topo,R:\Engineering\2016\16-0042-001-01 Fort Lauderdale Stormwater Master Plan\Drawings\11868\11868XREFNOTES,R:\Engineering\2016\16-0042-001-01 Fort Lauderdale Stormwater Master Plan\Drawings\11868\11868XREFOUT,.\11868TOPOdata,.\11868SURV-Exhibit,.\11868XREF-PROP-B&C-B,.\11868XREF-Exhibit,.\11868XREF-PROP-B&C-B-Exhibit
9/20/2022 9:05 AM

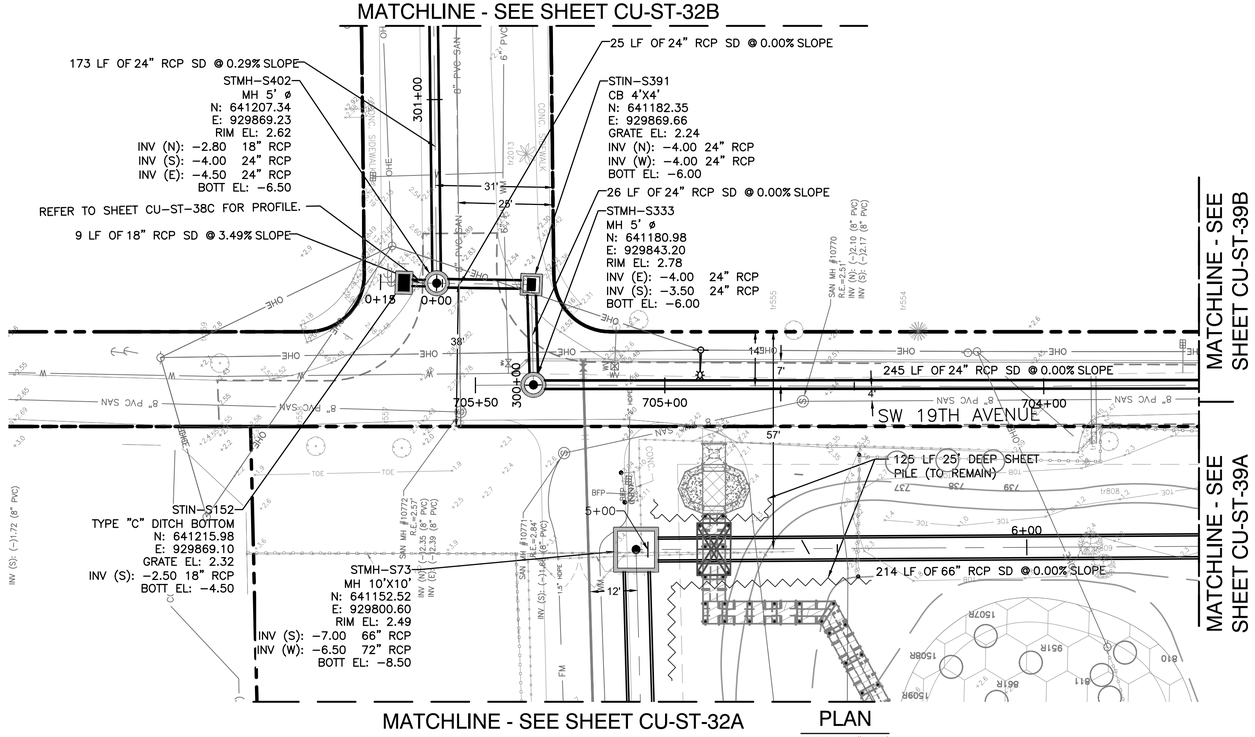

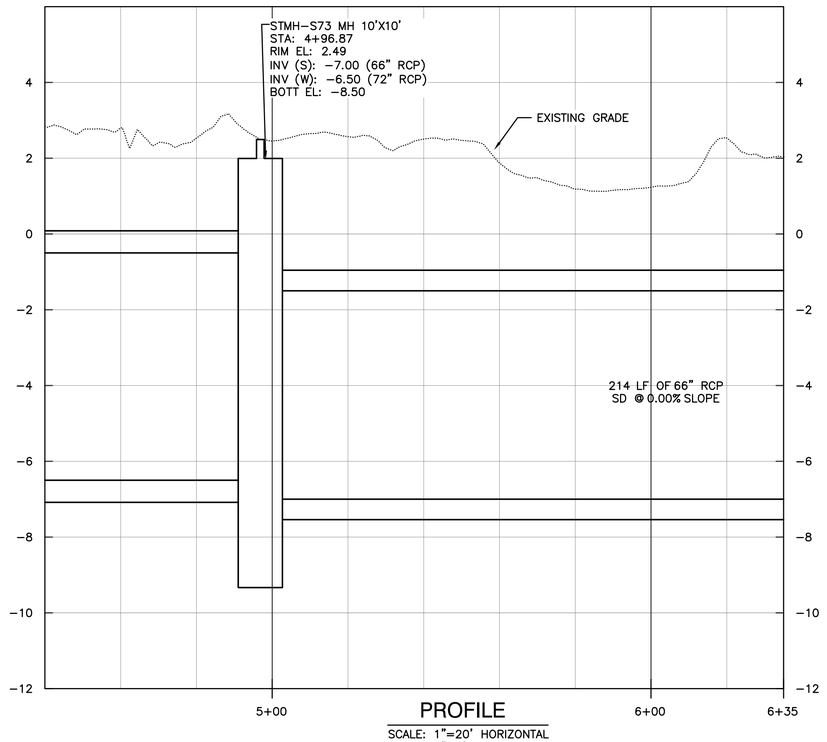

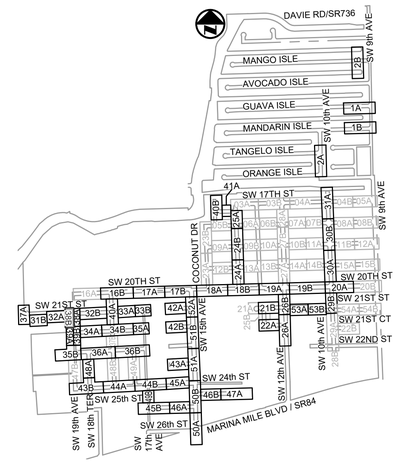

KEY MAP

N.T.S.

ELEVATIONS SHOWN HEREON ARE BASED ON THE NORTH AMERICAN VERTICAL DATUM 1988 (NAVD 1988)

NOTES:

1. EXISTING UTILITY DEPTHS ARE UNKNOWN UNLESS OTHERWISE INDICATED. LOCATIONS AND DEPTHS ARE ESTIMATED.
2. 4,196 LF OF NEW/RESTORED SWALE PROPOSED FOR ENTIRE PROJECT (SEE DETAIL ON SHEET CZ-DT-22).
3. ALL AREAS DISTURBED DURING CONTSTRUCTION AT THE STORMWATER PRESERVE SHALL BE RESTORED TO SAME OR BETTER CONDITION, NOT LIMITED TO MUCK REPLACEMENT AND PLANTINGS ETC.
4. THE EXISTING BOARDWALK SHALL BE REMOVED & REPLACED FOR INSTALLATION OF 66" RCP. CONTRACTOR SHALL PROVIDE STRUCTURAL DESIGN & CALCULATIONS FOR DESIGN OF BOARDWALK FOUNDATION SPREAD FOOTING OVER PROPOSED PIPING. SCHEMATIC DESIGN SHOWN IS FOR REFERENCE ONLY. CONTRACTOR SHALL PROVIDE SIGNED & SEALED SHOP DRAWINGS SHOP DRAWINGS DETAILING PROPOSED MODIFICATIONS TO BOARDWALK FOR CITY'S REVIEW & APPROVAL.
5. ANY MODIFICATIONS TO BOARDWALK AND / OR RAILINGS SHALL BE RESTORED TO EQUAL OR BETTER CONDITIONS INCLUDING ADA COMPLIANCE & FEATURES.

Always call 811 two full business days before you dig to have underground utilities located and marked.
Sunshine811.com

Patrick J. Gibney, State of Florida, Professional Engineer, License No. 49428. This item has been electronically signed and sealed by Patrick J. Gibney on the date indicated here using an SHA authentication code. Printed copies of this document are not considered signed and sealed and the SHA authentication code must be verified on any electronic copies.

8/26/2021

CONSTRUCTION SET

Hazen

HAZEN AND SAWYER
4000 HOLLYWOOD BLVD, SUITE 750N
HOLLYWOOD, FLORIDA 33021

Certificate of Authorization No: 2771

CRAVEN • THOMPSON AND ASSOCIATES, INC.
ENGINEERS • PLANNERS • SURVEYORS
3563 N.W. 53RD STREET, FORT LAUDERDALE, FLORIDA 33309
FAX: (954) 739-6409 TEL: (954) 739-6400
FLORIDA LICENSED ENGINEERING, SURVEYING & MAPPING BUSINESS No. 271
FLORIDA LICENSED LANDSCAPE ARCHITECTURE BUSINESS No. C000114

MATERIAL SHOWN HEREON IS THE PROPERTY OF CRAVEN-THOMPSON & ASSOCIATES, INC. AND SHALL NOT BE REPRODUCED OR USED FOR ANY PURPOSE WHATSOEVER WITHOUT THE EXPRESSED WRITTEN CONSENT OF CRAVEN • THOMPSON & ASSOCIATES, INC. COPYRIGHT © 2017

ENGINEER: PATRICK J. GIBNEY
REG. No.: 49428
DATE: 01/22/2021

TEL: 954-987-0066
FAX: 954-987-2949

DRAWN BY: XXX
DESIGNED BY: XXX
DATE: 01/07/2019
SCALE: 1"=20'
CHECKED BY: XXX
FIELD BOOK: XXXX

CITY OF FORT LAUDERDALE
PUBLIC WORKS DEPARTMENT
ENGINEERING & ARCHITECTURE
100 North Andrews Avenue, Fort Lauderdale, Florida 33301

REVISIONS

NO.	DATE	BY	CHK'D	DESCRIPTION

PROJECT # 11868
STORMWATER IMPROVEMENTS
RIVER OAKS NEIGHBORHOOD
STORM DRAINAGE PLAN & PROFILE

SHEET NO.
CU-ST-38B

TOTAL: 255

CAD FILE: 11868-CU-ST-B

DRAWING FILE NO. 4-142-42

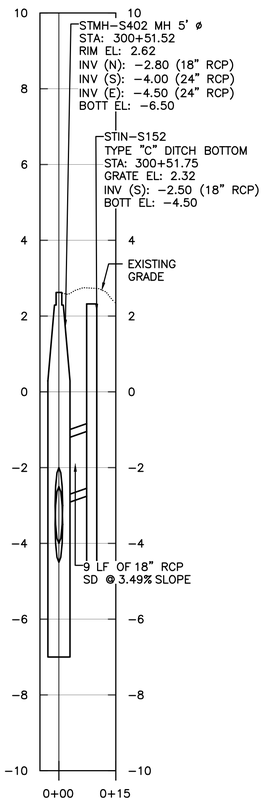

PROFILE

SCALE: 1"=20' HORIZONTAL
1"=2' VERTICAL

S.W. 21ST STREET
(SEE SHEET CU-ST-38A & CU-ST-38B)

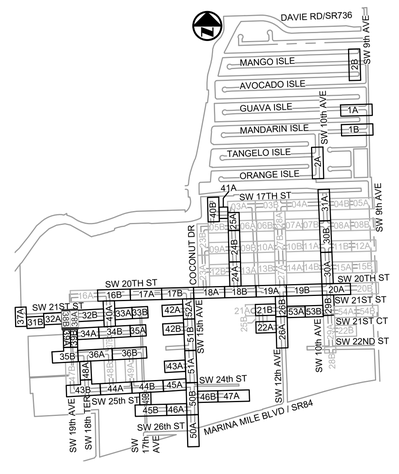

KEY MAP

N.T.S.

ELEVATIONS SHOWN HEREON ARE BASED ON THE NORTH AMERICAN VERTICAL DATUM 1988 (NAVD 1988)

NOTES:

1. EXISTING UTILITY DEPTHS ARE UNKNOWN UNLESS OTHERWISE INDICATED. LOCATIONS AND DEPTHS ARE ESTIMATED.
2. 4,196 LF OF NEW/RESTORED SWALE PROPOSED FOR ENTIRE PROJECT (SEE DETAIL ON SHEET CZ-DT-22).

Always call 811 two full business days before you dig to have underground utilities located and marked.
Sunshine811.com

Patrick J. Gibney, State of Florida, Professional Engineer, License No. 49428. This item has been electronically signed and sealed by Patrick J. Gibney on the date indicated here using an SHA authentication code. Printed copies of this document are not considered signed and sealed and the SHA authentication code must be verified on any electronic copies.

8/26/2021

CONSTRUCTION SET

Hazen

HAZEN AND SAWYER
4000 HOLLYWOOD BLVD, SUITE 750N
HOLLYWOOD, FLORIDA 33021

Certificate of Authorization No: 2771

CRAVEN • THOMPSON AND ASSOCIATES, INC.
ENGINEERS • PLANNERS • SURVEYORS
3563 N.W. 53RD STREET, FORT LAUDERDALE, FLORIDA 33309
FAX: (954) 739-6409 TEL: (954) 739-6400

FLORIDA LICENSED ENGINEERING, SURVEYING & MAPPING BUSINESS No. 271
FLORIDA LICENSED LANDSCAPE ARCHITECTURE BUSINESS No. C000114

MATERIAL SHOWN HEREON IS THE PROPERTY OF CRAVEN-THOMPSON & ASSOCIATES, INC. AND SHALL NOT BE REPRODUCED OR USED FOR ANY PURPOSE WHATSOEVER WITHOUT THE EXPRESSED WRITTEN CONSENT OF CRAVEN • THOMPSON & ASSOCIATES, INC. COPYRIGHT ©2017

ENGINEER: PATRICK J. GIBNEY
REG. No.: 49428
DATE: 01/22/2021

TEL: 954-987-0066
FAX: 954-987-2949

DRAWN BY: XXX
DATE: 01/07/2019
DESIGNED BY: XXX
SCALE: 1"=20'
CHECKED BY: XXX
FIELD BOOK: XXXX

CITY OF FORT LAUDERDALE
PUBLIC WORKS DEPARTMENT
ENGINEERING & ARCHITECTURE
100 North Andrews Avenue, Fort Lauderdale, Florida 33301

REVISIONS

NO.	DATE	BY	DESCRIPTION

PROJECT # 11868
STORMWATER IMPROVEMENTS
RIVER OAKS NEIGHBORHOOD
STORM DRAINAGE PLAN &
PROFILE

SHEET NO.
CU-ST-38C

TOTAL: 255

CAD FILE: 11868-CU-ST-B

DRAWING FILE NO. 4-142-42

CAM #22-0947
Exhibit 1C
p. 1541

PLOT DATE: 8/26/2021 2:16 PM BY: MRODRIGUEZ
XREFs= .\11868XREFGRAD,.\11868XREF-PROP-PLAN-B,.\11868SURV,.\11868topo,R:\Engineering\2016\16-0042-001-01 Fort Lauderdale Stormwater Master Plan\Drawings\11868\11868XREFNOTES,R:\Engineering\2016\16-0042-001-01 Fort Lauderdale Stormwater Master Plan\Drawings\11868\11868XREFDT1,.\11868TOPOGRAPHY,.\11868XREF-PROP-B&C&D-B,.\11868XREF-PROP-PLAN-C,.\11868XREF-PROP-PLAN-D,.\11868XREF-PROP-B&C&D-C,.\11868XREF-PROP-B&C&D-D,.\11868XREF-PROP-PLAN-A,.\11868XREF-PROP-B&C&D-A,.\11868XREF-PROP-PLAN-E,.\11868XREF-PROP-B&C&D-E,.\11868XREF-PROP-PLAN-F,.\11868XREF-PROP-B&C&D-F,.\11868XREF-PROP-PLAN-G,.\11868XREF-PROP-B&C&D-G,.\11868XREF-PROP-PLAN-H,.\11868XREF-PROP-B&C&D-H,.\11868XREF-PROP-PLAN-I,.\11868XREF-PROP-B&C&D-I,.\11868XREF-PROP-PLAN-J,.\11868XREF-PROP-B&C&D-J,.\11868XREF-PROP-PLAN-K,.\11868XREF-PROP-B&C&D-K,.\11868XREF-PROP-PLAN-L,.\11868XREF-PROP-B&C&D-L,.\11868XREF-PROP-PLAN-M,.\11868XREF-PROP-B&C&D-M,.\11868XREF-PROP-PLAN-N,.\11868XREF-PROP-B&C&D-N,.\11868XREF-PROP-PLAN-O,.\11868XREF-PROP-B&C&D-O,.\11868XREF-PROP-PLAN-P,.\11868XREF-PROP-B&C&D-P,.\11868XREF-PROP-PLAN-Q,.\11868XREF-PROP-B&C&D-Q,.\11868XREF-PROP-PLAN-R,.\11868XREF-PROP-B&C&D-R,.\11868XREF-PROP-PLAN-S,.\11868XREF-PROP-B&C&D-S,.\11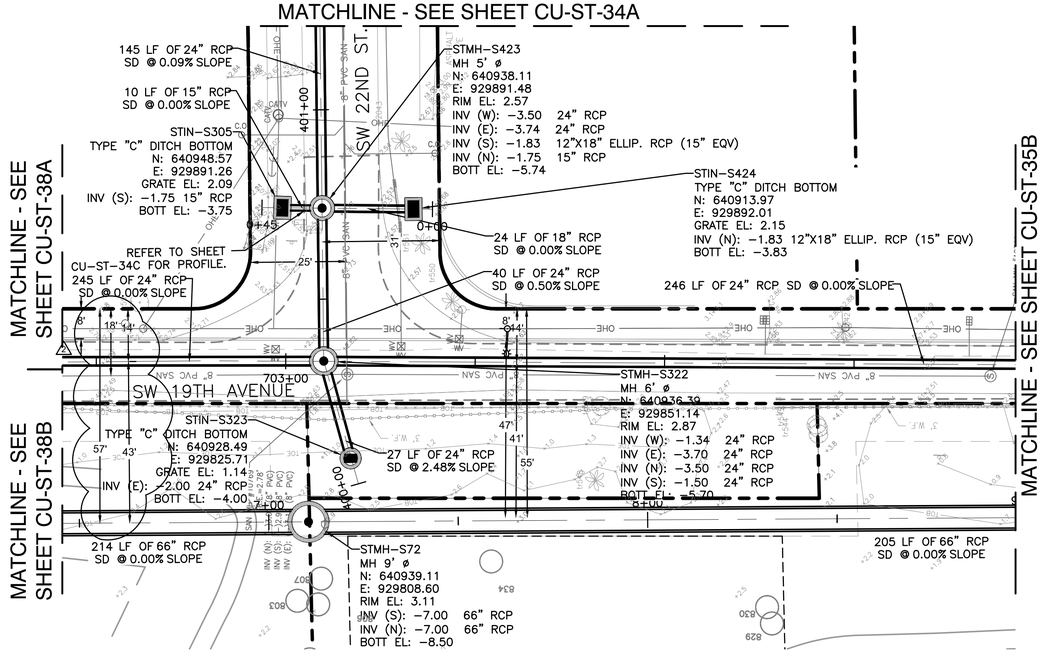

PLAN

SCALE: 1"=20'

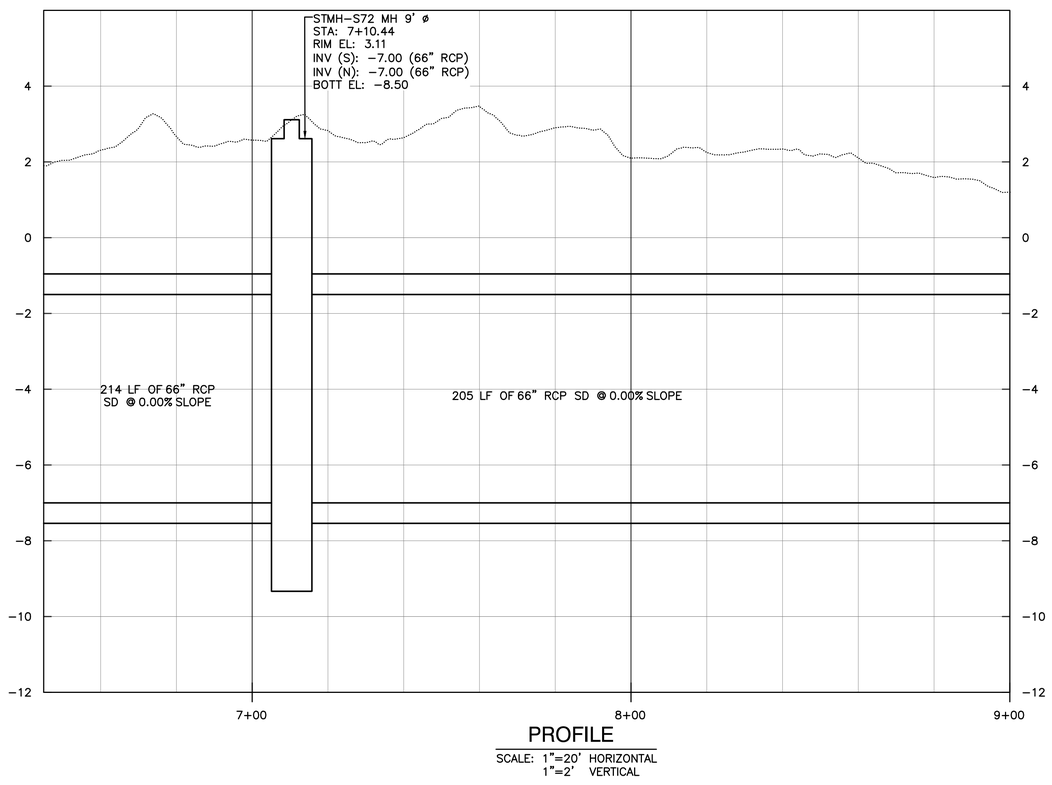

PROFILE

SCALE: 1"=20' HORIZONTAL
1"=2' VERTICAL

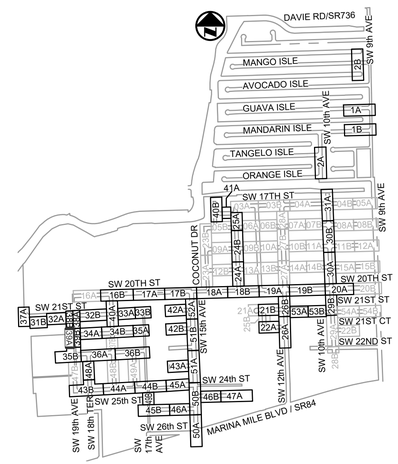

KEY MAP

N.T.S.

ELEVATIONS SHOWN HEREON ARE BASED ON THE NORTH AMERICAN VERTICAL DATUM 1988 (NAVD 1988)

NOTES:

1. EXISTING UTILITY DEPTHS ARE UNKNOWN UNLESS OTHERWISE INDICATED. LOCATIONS AND DEPTHS ARE ESTIMATED.
2. 4,196 LF OF NEW/RESTORED SWALE PROPOSED FOR ENTIRE PROJECT (SEE DETAIL ON SHEET CZ-DT-22).
3. ALL AREAS DISTURBED DURING CONTSTRUCTION AT THE STORMWATER PRESERVE SHALL BE RESTORED TO SAME OR BETTER CONDITION, NOT LIMITED TO MUCK REPLACEMENT AND PLANTINGS ETC.

Always call 811 two full business days before you dig to have underground utilities located and marked.
Sunshine811.com

CONSTRUCTION SET

Patrick J. Gibney, State of Florida, Professional Engineer, License No. 49428. This item has been electronically signed and sealed by Patrick J. Gibney on the date indicated here using an SHA authentication code. Printed copies of this document are not considered signed and sealed and the SHA authentication code must be verified on any electronic copies.

8/26/2021

Hazen

HAZEN AND SAWYER
4000 HOLLYWOOD BLVD, SUITE 750N
HOLLYWOOD, FLORIDA 33021

Certificate of Authorization No: 2771

CRAVEN • THOMPSON AND ASSOCIATES, INC.
ENGINEERS • PLANNERS • SURVEYORS
3563 N.W. 53RD STREET, FORT LAUDERDALE, FLORIDA 33309
FAX: (954) 739-6409 TEL: (954) 739-6400
FLORIDA LICENSED ENGINEERING, SURVEYING & MAPPING BUSINESS No. 271
FLORIDA LICENSED LANDSCAPE ARCHITECTURE BUSINESS No. C000114

MATERIAL SHOWN HEREON IS THE PROPERTY OF CRAVEN-THOMPSON & ASSOCIATES, INC. AND SHALL NOT BE REPRODUCED OR USED FOR OTHER PROJECTS WITHOUT THE WRITTEN CONSENT OF CRAVEN-THOMPSON & ASSOCIATES, INC. COPYRIGHT © 2017

ENGINEER: PATRICK J. GIBNEY
REG. No.: 49428
DATE: 01/22/2021
TEL: 954-987-0066
FAX: 954-987-2949

DRAWN BY: XXX
DATE: 01/07/2019
DESIGNED BY: XXX
SCALE: 1"=20'
CHECKED BY: XXX
FIELD BOOK: XXXX

CITY OF FORT LAUDERDALE
PUBLIC WORKS DEPARTMENT
ENGINEERING & ARCHITECTURE
100 North Andrews Avenue, Fort Lauderdale, Florida 33301

REVISIONS

NO.	DATE	BY (CHK'D)	DESCRIPTION

PROJECT # 11868
STORMWATER IMPROVEMENTS
RIVER OAKS NEIGHBORHOOD
STORM DRAINAGE PLAN & PROFILE

SHEET NO.
CU-ST-39A

TOTAL: 255

CAD FILE: 11868-CU-ST-B

DRAWING FILE NO. 4-142-42

CAM #22-0247
Exhibit 1C
p. 1542

9/20/2022 9:05 AM

PLOT DATE: 8/26/2021 2:18 PM BY: MRODRIGUEZ

XREFs= .\11868XREFGRAD,.\11868XREF-PROP-PLAN-B,.\11868SURV,.\11868topo,R:\Engineering\2016\16-0042-001-01 Fort Lauderdale Stormwater Master Plan\Drawings\11868\11868XREFNOTES,R:\Engineering\2016\16-0042-001-01 Fort Lauderdale Stormwater Master Plan\Drawings\11868\11868XREFOUT,.\11868TOPOGRAPHY,.\11868XREF-PROP-PLAN-B,.\11868XREF-PROP-PLAN-B-1,.\11868XREF-PROP-PLAN-B-2,.\11868XREF-PROP-PLAN-B-3,.\11868XREF-PROP-PLAN-B-4,.\11868XREF-PROP-PLAN-B-5,.\11868XREF-PROP-PLAN-B-6,.\11868XREF-PROP-PLAN-B-7,.\11868XREF-PROP-PLAN-B-8,.\11868XREF-PROP-PLAN-B-9,.\11868XREF-PROP-PLAN-B-10,.\11868XREF-PROP-PLAN-B-11,.\11868XREF-PROP-PLAN-B-12,.\11868XREF-PROP-PLAN-B-13,.\11868XREF-PROP-PLAN-B-14,.\11868XREF-PROP-PLAN-B-15,.\11868XREF-PROP-PLAN-B-16,.\11868XREF-PROP-PLAN-B-17,.\11868XREF-PROP-PLAN-B-18,.\11868XREF-PROP-PLAN-B-19,.\11868XREF-PROP-PLAN-B-20,.\11868XREF-PROP-PLAN-B-21,.\11868XREF-PROP-PLAN-B-22,.\11868XREF-PROP-PLAN-B-23,.\11868XREF-PROP-PLAN-B-24,.\11868XREF-PROP-PLAN-B-25,.\11868XREF-PROP-PLAN-B-26,.\11868XREF-PROP-PLAN-B-27,.\11868XREF-PROP-PLAN-B-28,.\11868XREF-PROP-PLAN-B-29,.\11868XREF-PROP-PLAN-B-30,.\11868XREF-PROP-PLAN-B-31,.\11868XREF-PROP-PLAN-B-32,.\11868XREF-PROP-P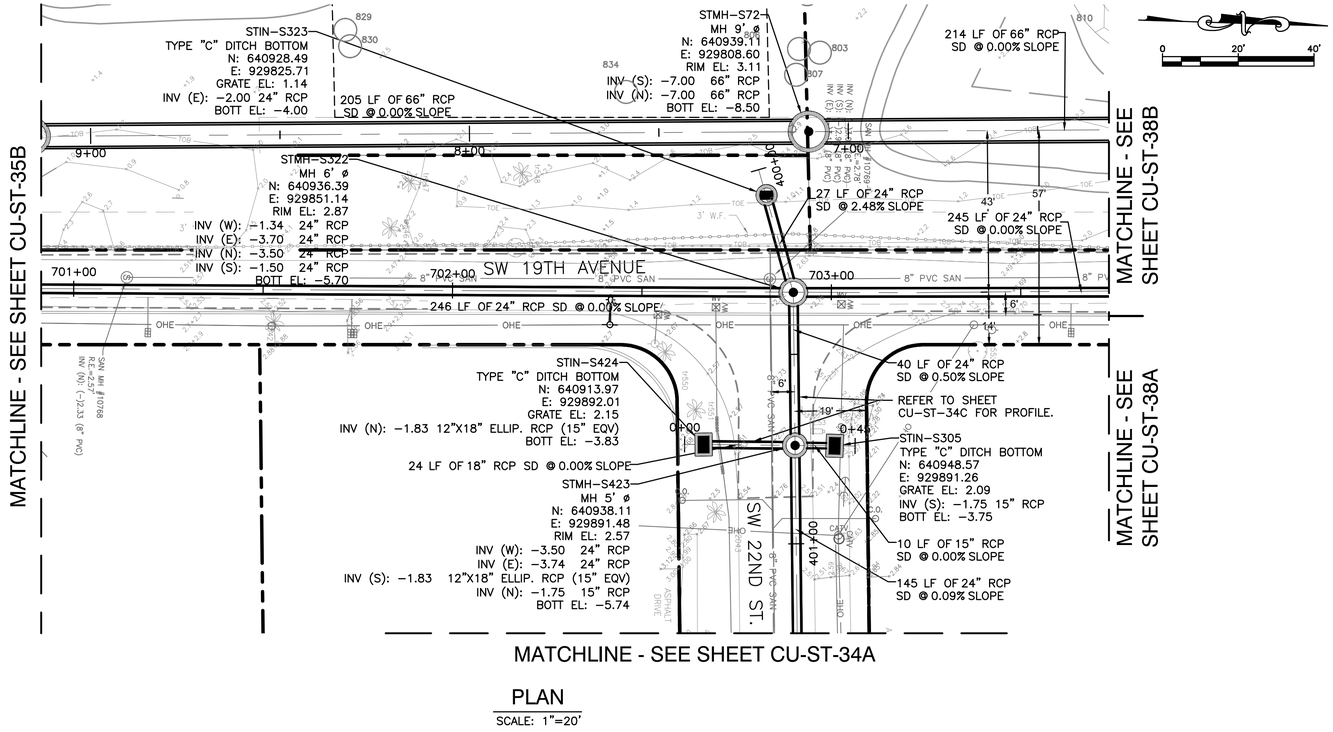

PLAN

SCALE: 1"=20'

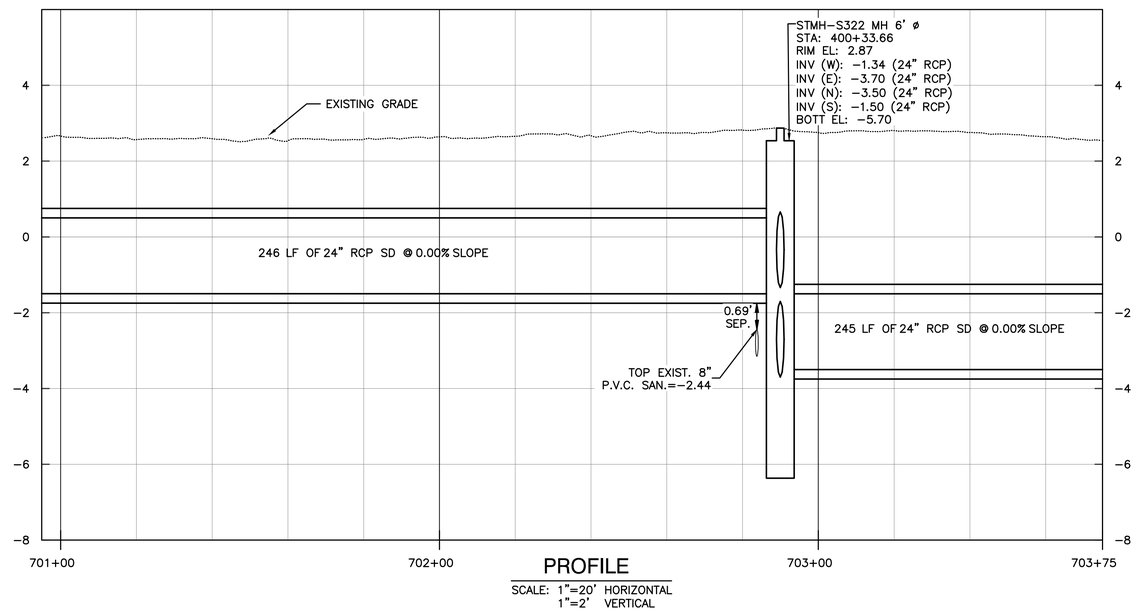

PROFILE

SCALE: 1"=20' HORIZONTAL
1"=2' VERTICAL

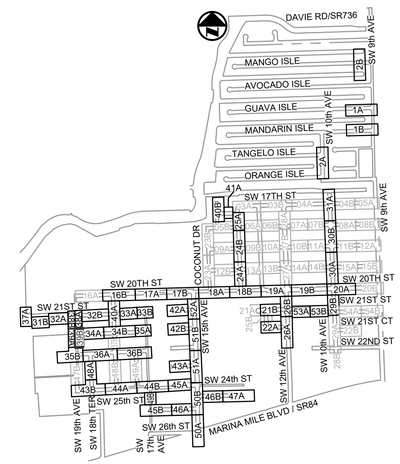

KEY MAP

N.T.S.

ELEVATIONS SHOWN HEREON ARE BASED ON THE NORTH AMERICAN VERTICAL DATUM 1988 (NAVD 1988)

NOTES:

1. EXISTING UTILITY DEPTHS ARE UNKNOWN UNLESS OTHERWISE INDICATED. LOCATIONS AND DEPTHS ARE ESTIMATED.
2. 4,196 LF OF NEW/RESTORED SWALE PROPOSED FOR ENTIRE PROJECT (SEE DETAIL ON SHEET CZ-DT-22).

Always call 811 two full business days before you dig to have underground utilities located and marked.
Sunshine811.com

Patrick J. Gibney, State of Florida, Professional Engineer, License No. 49428. This item has been electronically signed and sealed by Patrick J. Gibney on the date indicated here using an SHA authentication code. Printed copies of this document are not considered signed and sealed and the SHA authentication code must be verified on any electronic copies.

8/26/2021

CONSTRUCTION SET

Hazen

HAZEN AND SAWYER
4000 HOLLYWOOD BLVD, SUITE 750N
HOLLYWOOD, FLORIDA 33021

Certificate of Authorization No: 2771

CRAVEN • THOMPSON AND ASSOCIATES, INC.
ENGINEERS • PLANNERS • SURVEYORS
3563 N.W. 53RD STREET, FORT LAUDERDALE, FLORIDA 33309
FAX: (954) 739-6409 TEL: (954) 739-6400
FLORIDA LICENSED ENGINEERING, SURVEYING & MAPPING BUSINESS No. 271
FLORIDA LICENSED LANDSCAPE ARCHITECTURE BUSINESS No. C000114

MATERIAL SHOWN HEREON IS THE PROPERTY OF CRAVEN-THOMPSON & ASSOCIATES, INC. AND SHALL NOT BE REPRODUCED OR USED FOR ANY PURPOSE WITHOUT THE WRITTEN CONSENT OF CRAVEN-THOMPSON & ASSOCIATES, INC. WRITING CRAVEN • THOMPSON & ASSOCIATES, INC. COPYRIGHT © 2017

ENGINEER: PATRICK J. GIBNEY
REG. No.: 49428
DATE: 01/22/2021

TEL: 954-987-0066
FAX: 954-987-2949

DRAWN BY: XXX
DESIGNED BY: XXX
DATE: 01/07/2019
SCALE: 1"=20'
CHECKED BY: XXX
FIELD BOOK: XXXX

CITY OF FORT LAUDERDALE
PUBLIC WORKS DEPARTMENT
ENGINEERING & ARCHITECTURE
100 North Andrews Avenue, Fort Lauderdale, Florida 33301

REVISIONS

NO.	DATE	BY	DESCRIPTION

PROJECT # 11868
STORMWATER IMPROVEMENTS
RIVER OAKS NEIGHBORHOOD
STORM DRAINAGE PLAN & PROFILE

SHEET NO.
CU-ST-39B

TOTAL: 255

CAD FILE: 11868-CU-ST-B

DRAWING FILE NO. 4-142-42

CAM #22-0947
Exhibit 1C
p. 1543
Page 27 of 85

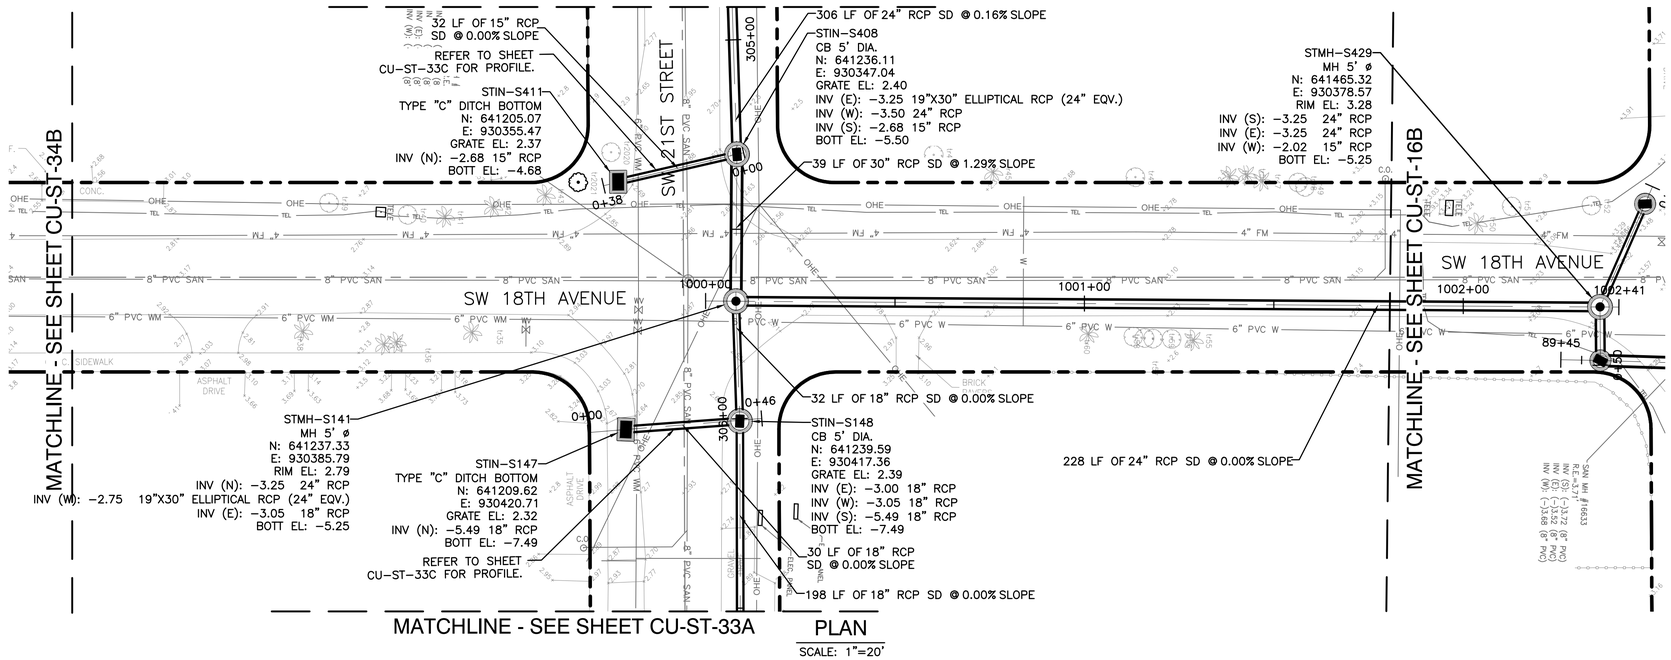

PLAN

SCALE: 1"=20'

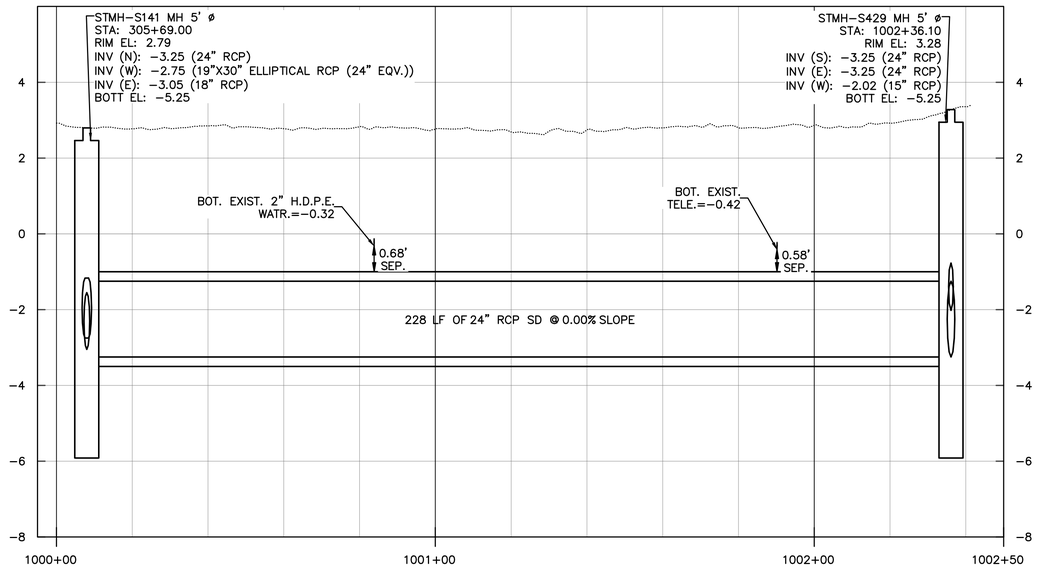

PROFILE

SCALE: 1"=20' HORIZONTAL
1"=2' VERTICAL

KEY MAP

N.T.S.

ELEVATIONS SHOWN HEREON ARE BASED ON THE NORTH AMERICAN VERTICAL DATUM 1988 (NAVD 1988)

NOTES:

1. EXISTING UTILITY DEPTHS ARE UNKNOWN UNLESS OTHERWISE INDICATED. LOCATIONS AND DEPTHS ARE ESTIMATED.
2. 4,196 LF OF NEW/RESTORED SWALE PROPOSED FOR ENTIRE PROJECT (SEE DETAIL ON SHEET CZ-DT-22).

Always call 811 two full business days before you dig to have underground utilities located and marked.
Sunshine811.com

CONSTRUCTION SET

Patrick J. Gibney, State of Florida, Professional Engineer, License No. 49428. This item has been electronically signed and sealed by Patrick J. Gibney on the date indicated here using an SHA authentication code. Printed copies of this document are not considered signed and sealed and the SHA authentication code must be verified on any electronic copies.

8/26/2021

REVISIONS

NO.	DATE	BY	CHK'D	DESCRIPTION

Hazen

HAZEN AND SAWYER
4000 HOLLYWOOD BLVD, SUITE 750N
HOLLYWOOD, FLORIDA 33021

Certificate of Authorization No: 2771

CRAVEN • THOMPSON AND ASSOCIATES, INC.
ENGINEERS • PLANNERS • SURVEYORS
3563 N.W. 53RD STREET, FORT LAUDERDALE, FLORIDA 33309
FAX: (954) 739-6409 TEL: (954) 739-6400
FLORIDA LICENSED ENGINEERING, SURVEYING & MAPPING BUSINESS No. 271
FLORIDA LICENSED LANDSCAPE ARCHITECTURE BUSINESS No. C000114

MATERIAL SHOWN HEREON IS THE PROPERTY OF CRAVEN-THOMPSON & ASSOCIATES, INC. AND SHALL NOT BE REPRODUCED, COPIED OR USED IN ANY WAY WHATSOEVER, EXCEPT BY CRAVEN-THOMPSON & ASSOCIATES, INC. WRITTING CRAVEN • THOMPSON & ASSOCIATES, INC. COPYRIGHT © 2017

ENGINEER: PATRICK J. GIBNEY
REG. No.: 49428
DATE: 01/22/2021

TEL: 954-987-0066
FAX: 954-987-2949

DRAWN BY: XXX
DATE: 01/07/2019
DESIGNED BY: XXX
SCALE: 1"=20'
CHECKED BY: XXX
FIELD BOOK: XXXX

CITY OF FORT LAUDERALE
PUBLIC WORKS DEPARTMENT
ENGINEERING & ARCHITECTURE
100 North Andrews Avenue, Fort Lauderdale, Florida 33301

PROJECT # 11868
STORMWATER IMPROVEMENTS
RIVER OAKS NEIGHBORHOOD
STORM DRAINAGE PLAN &
PROFILE

SHEET NO.
CU-ST-40A

TOTAL: 255

CAD FILE: 11868-CU-ST-B

DRAWING FILE NO. 4-142-42

CAM #22-0947
Exhibit 1C
p. 1544

PLOT DATE: 8/27/2021 10:35 AM BY: MRODRIGUEZ
XREFs= .\11868XREFGRAD,.\11868XREF-PROP-PLAN-B,.\11868SURV,.\11868topo,R:\Engineering\2016\16-0042-001-01 Fort Lauderdale Stormwater Master Plan\Drawings\11868\11868XREFNOTES,R:\Engineering\2016\16-0042-001-01 Fort Lauderdale Stormwater Master Plan\Drawings\11868\11868XREFOUT,.\11868TOPOGRAPHY,.\11868XREF-PROP-B&C-B,.\11868XREF-PROP-B&C-B-V,.\11868XREF-PROP-B&C-B-H,.\11868XREF-PROP-B&C-B-T,.\11868XREF-PROP-B&C-B-TV,.\11868XREF-PROP-B&C-B-TH,.\11868XREF-PROP-B&C-B-TVH,.\11868XREF-PROP-B&C-B-TVH-1,.\11868XREF-PROP-B&C-B-TVH-2,.\11868XREF-PROP-B&C-B-TVH-3,.\11868XREF-PROP-B&C-B-TVH-4,.\11868XREF-PROP-B&C-B-TVH-5,.\11868XREF-PROP-B&C-B-TVH-6,.\11868XREF-PROP-B&C-B-TVH-7,.\11868XREF-PROP-B&C-B-TVH-8,.\11868XREF-PROP-B&C-B-TVH-9,.\11868XREF-PROP-B&C-B-TVH-10,.\11868XREF-PROP-B&C-B-TVH-11,.\11868XREF-PROP-B&C-B-TVH-12,.\11868XREF-PROP-B&C-B-TVH-13,.\11868XREF-PROP-B&C-B-TVH-14,.\11868XREF-PROP-B&C-B-TVH-15,.\11868XREF-PROP-B&C-B-TVH-16,.\11868XREF-PROP-B&C-B-TVH-17,.\11868XREF-PROP-B&C-B-TVH-18,.\11868XREF-PROP-B&C-B-TVH-19,.\11868XREF-PROP-B&C-B-TVH-20,.\11868XREF-PROP-B&C-B-TVH-21,.\11868XREF-PROP-B&C-B-TVH-22,.\11868XREF-PROP-B&C-B-TVH-23,.\11868XREF-PROP-B&C-B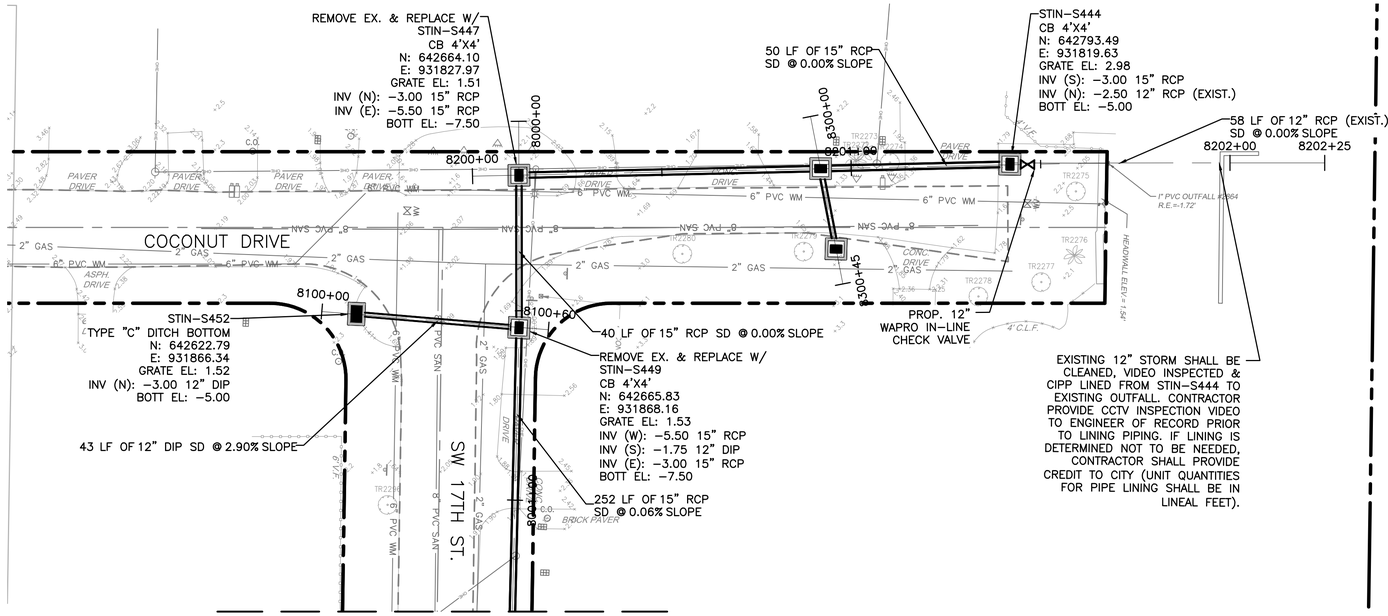

MATCHLINE - SEE SHEET CU-ST-41A

PLAN

SCALE: 1"=20'

PROFILE

SCALE: 1"=20' HORIZONTAL
1"=2' VERTICAL

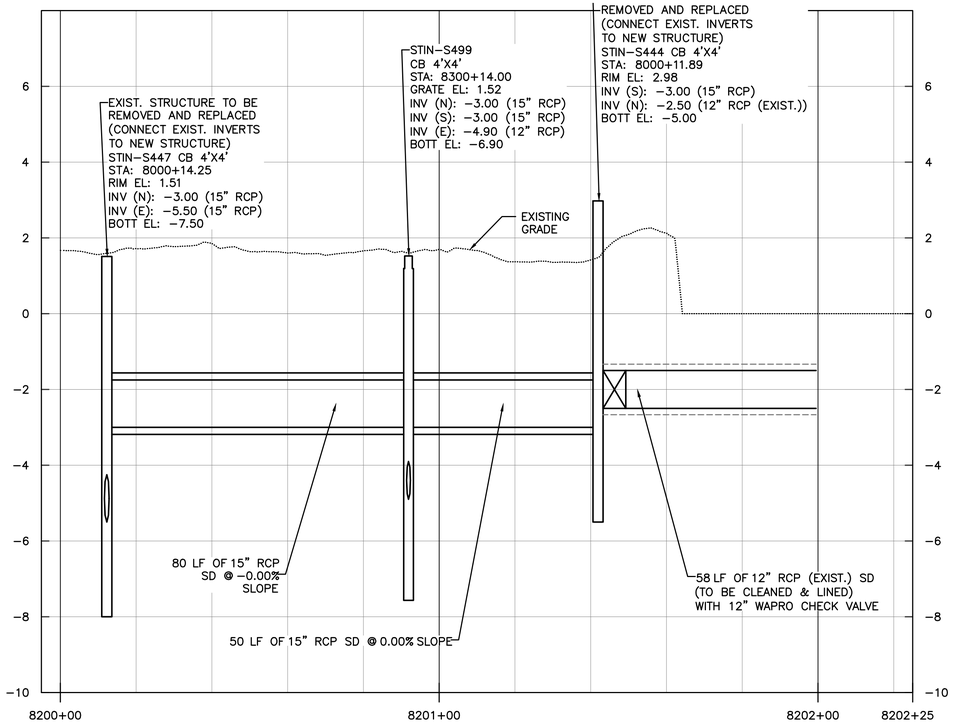

PROFILE

SCALE: 1"=20' HORIZONTAL
1"=2' VERTICAL

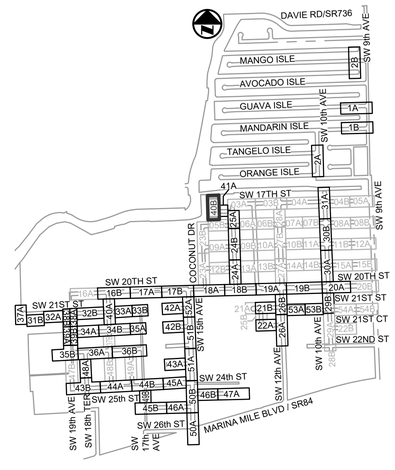

KEY MAP

N.T.S.

ELEVATIONS SHOWN HEREON ARE BASED ON THE NORTH AMERICAN VERTICAL DATUM 1988 (NAVD 1988)

NOTES:

1. EXISTING UTILITY DEPTHS ARE UNKNOWN UNLESS OTHERWISE INDICATED. LOCATIONS AND DEPTHS ARE ESTIMATED.
2. 4,196 LF OF NEW/RESTORED SWALE PROPOSED FOR ENTIRE PROJECT (SEE DETAIL ON SHEET CZ–DT–22).

Always call 811 two full business days before you dig to have underground utilities located and marked.
Sunshine811.com

Patrick J. Gibney, State of Florida, Professional Engineer, License No. 49428. This item has been electronically signed and sealed by Patrick J. Gibney on the date indicated here using an SHA authentication code. Printed copies of this document are not considered signed and sealed and the SHA authentication code must be verified on any electronic copies.

8/26/2021

CONSTRUCTION SET

Hazen

HAZEN AND SAWYER
4000 HOLLYWOOD BLVD, SUITE 750N
HOLLYWOOD, FLORIDA 33021

Certificate of Authorization No: 2771

CRAVEN • THOMPSON AND ASSOCIATES, INC.
ENGINEERS • PLANNERS • SURVEYORS
3563 N.W. 53RD STREET, FORT LAUDERDALE, FLORIDA 33309
FAX: (954) 739-6409 TEL: (954) 739-6400
FLORIDA LICENSED ENGINEERING, SURVEYING & MAPPING BUSINESS No. 271
FLORIDA LICENSED LANDSCAPE ARCHITECTURE BUSINESS No. C000114

MATERIAL SHOWN HEREON IS THE PROPERTY OF CRAVEN-THOMPSON & ASSOCIATES, INC. AND SHALL NOT BE REPRODUCED OR USED FOR ANY PURPOSE WITHOUT THE WRITTEN CONSENT OF CRAVEN-THOMPSON & ASSOCIATES, INC. WRITING CRAVEN • THOMPSON & ASSOCIATES, INC. COPYRIGHT © 2017

ENGINEER: PATRICK J. GIBNEY
REG. No. 49428
DATE: 01/22/2021

TEL: 954-987-0066
FAX: 954-987-2949

DRAWN BY: XXX
DESIGNED BY: XXX
DATE: 01/07/2019
SCALE: 1"=20'
CHECKED BY: XXX
FIELD BOOK: XXXX

CITY OF FORT LAUDERDALE
PUBLIC WORKS DEPARTMENT
ENGINEERING & ARCHITECTURE
100 North Andrews Avenue, Fort Lauderdale, Florida 33301

REVISIONS

NO.	DATE	BY	CHK'D	DESCRIPTION

PROJECT # 11868
STORMWATER IMPROVEMENTS
RIVER OAKS NEIGHBORHOOD
STORM DRAINAGE PLAN &
PROFILE

SHEET NO.
CU-ST-40B

TOTAL: 255

CAD FILE: 11868–CU–ST–B

DRAWING FILE NO. 4–142–42

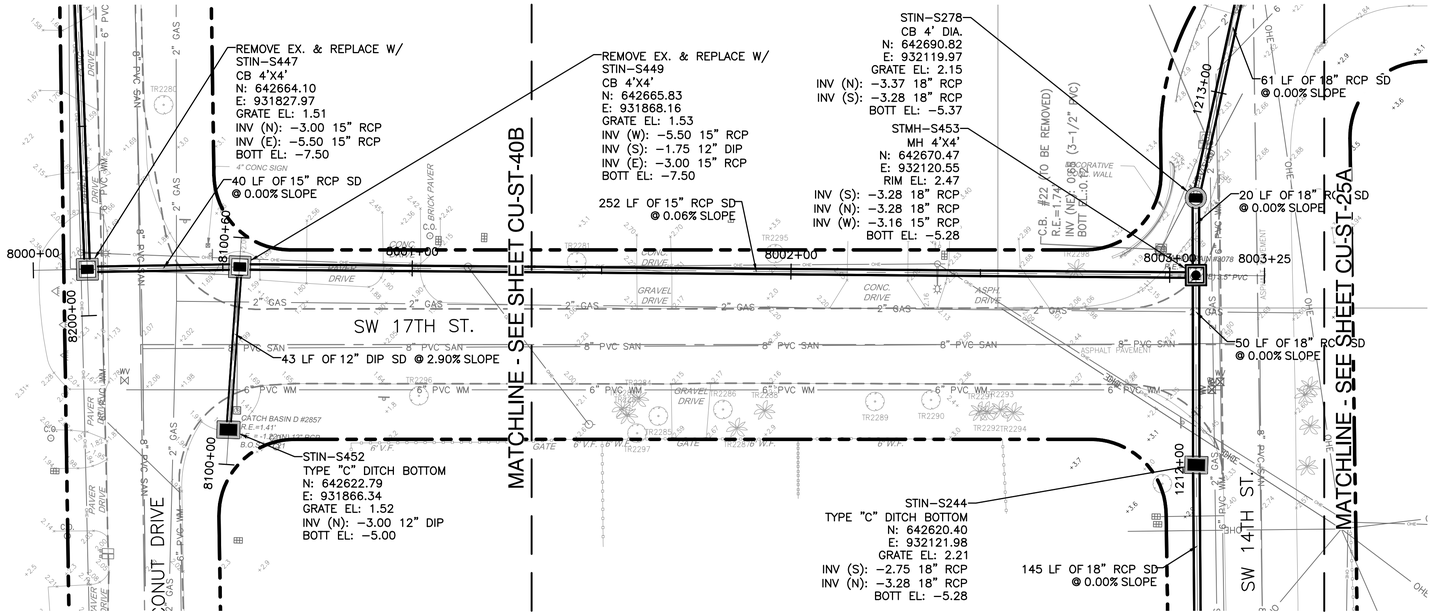

PLAN

SCALE: 1"=20'

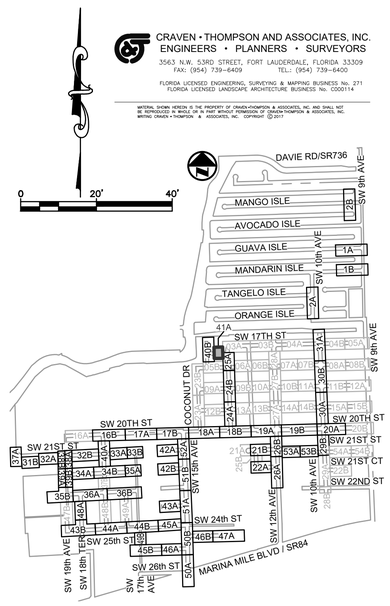

KEY MAP

N.T.S.

ELEVATIONS SHOWN HEREON ARE BASED ON THE NORTH AMERICAN VERTICAL DATUM 1988 (NAVD 1988)

NOTES:

1. EXISTING UTILITY DEPTHS ARE UNKNOWN UNLESS OTHERWISE INDICATED. LOCATIONS AND DEPTHS ARE ESTIMATED.
2. 4,196 LF OF NEW/RESTORED SWALE PROPOSED FOR ENTIRE PROJECT (SEE DETAIL ON SHEET CZ–DT–22).

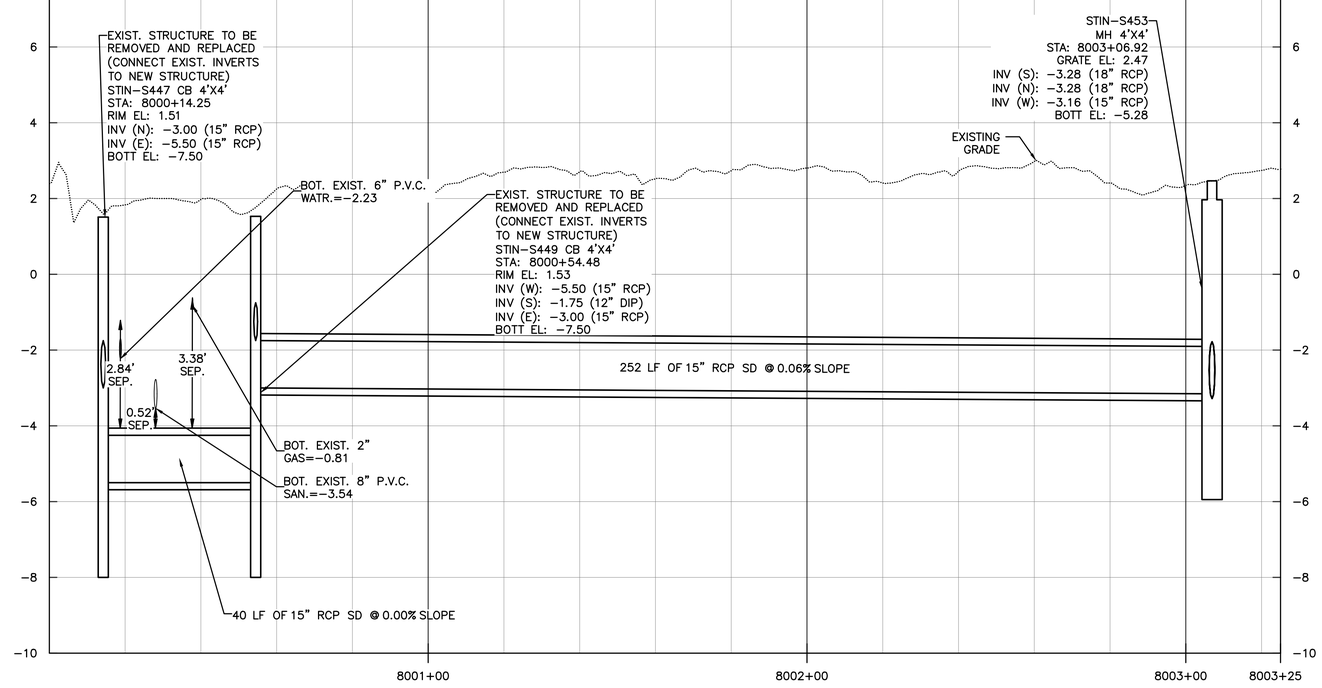

PROFILE

SCALE: 1"=20' HORIZONTAL
1"=2' VERTICAL

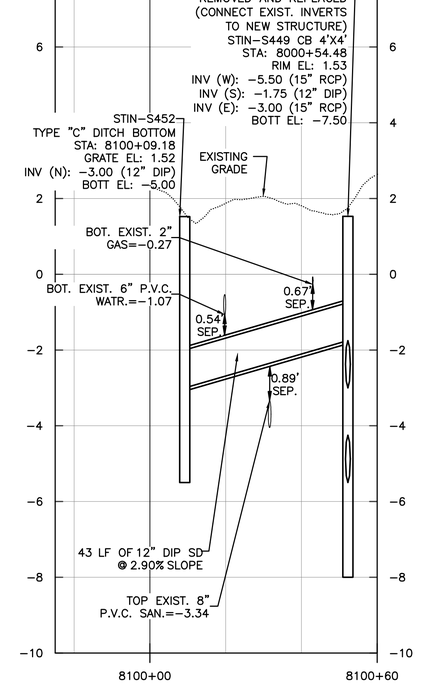

PROFILE

SCALE: 1"=20' HORIZONTAL
1"=2' VERTICAL

S.W. 23RD STREET
(SEE SHEET CU-ST-40B)

Always call 811 two full business days before you dig to have underground utilities located and marked.
Sunshine811.com

Patrick J. Gibney, State of Florida, Professional Engineer, License No. 49428. This item has been electronically signed and sealed by Patrick J. Gibney on the date indicated here using an SHA authentication code. Printed copies of this document are not considered signed and sealed and the SHA authentication code must be verified on any electronic copies.

8/26/2021

CONSTRUCTION SET

Hazen

HAZEN AND SAWYER
4000 HOLLYWOOD BLVD, SUITE 750N
HOLLYWOOD, FLORIDA 33021
Certificate of Authorization No: 2771

CRAVEN • THOMPSON AND ASSOCIATES, INC.
ENGINEERS • PLANNERS • SURVEYORS
3563 N.W. 53RD STREET, FORT LAUDERDALE, FLORIDA 33309
FAX: (954) 739-6409 TEL: (954) 739-6400
FLORIDA LICENSED ENGINEERING, SURVEYING & MAPPING BUSINESS No. 271
FLORIDA LICENSED LANDSCAPE ARCHITECTURE BUSINESS No. C000114

MATERIAL SHOWN HEREON IS THE PROPERTY OF CRAVEN-THOMPSON & ASSOCIATES, INC. AND SHALL NOT BE REPRODUCED OR USED FOR ANY PURPOSE WHATSOEVER EXCEPT BY WRITTEN AGREEMENT WITH CRAVEN • THOMPSON & ASSOCIATES, INC. COPYRIGHT © 2017

ENGINEER: PATRICK J. GIBNEY
REG. NO.: 49428
DATE: 01/22/2021
TEL: 954-987-0066
FAX: 954-987-2949

DRAWN BY: XXX
DATE: 01/07/2019
DESIGNED BY: XXX
SCALE: 1"=20'
CHECKED BY: XXX
FIELD BOOK: XXXX

CITY OF FORT LAUDERDALE
PUBLIC WORKS DEPARTMENT
ENGINEERING & ARCHITECTURE
100 North Andrews Avenue, Fort Lauderdale, Florida 33301

REVISIONS

NO.	DATE	BY	CHK'D	DESCRIPTION

PROJECT # 11868
STORMWATER IMPROVEMENTS
RIVER OAKS NEIGHBORHOOD
STORM DRAINAGE PLAN &
PROFILE

SHEET NO.
CU-ST-41A

TOTAL: 255

CAD FILE: 11868–CU–ST–B

DRAWING FILE NO. 4–142–42

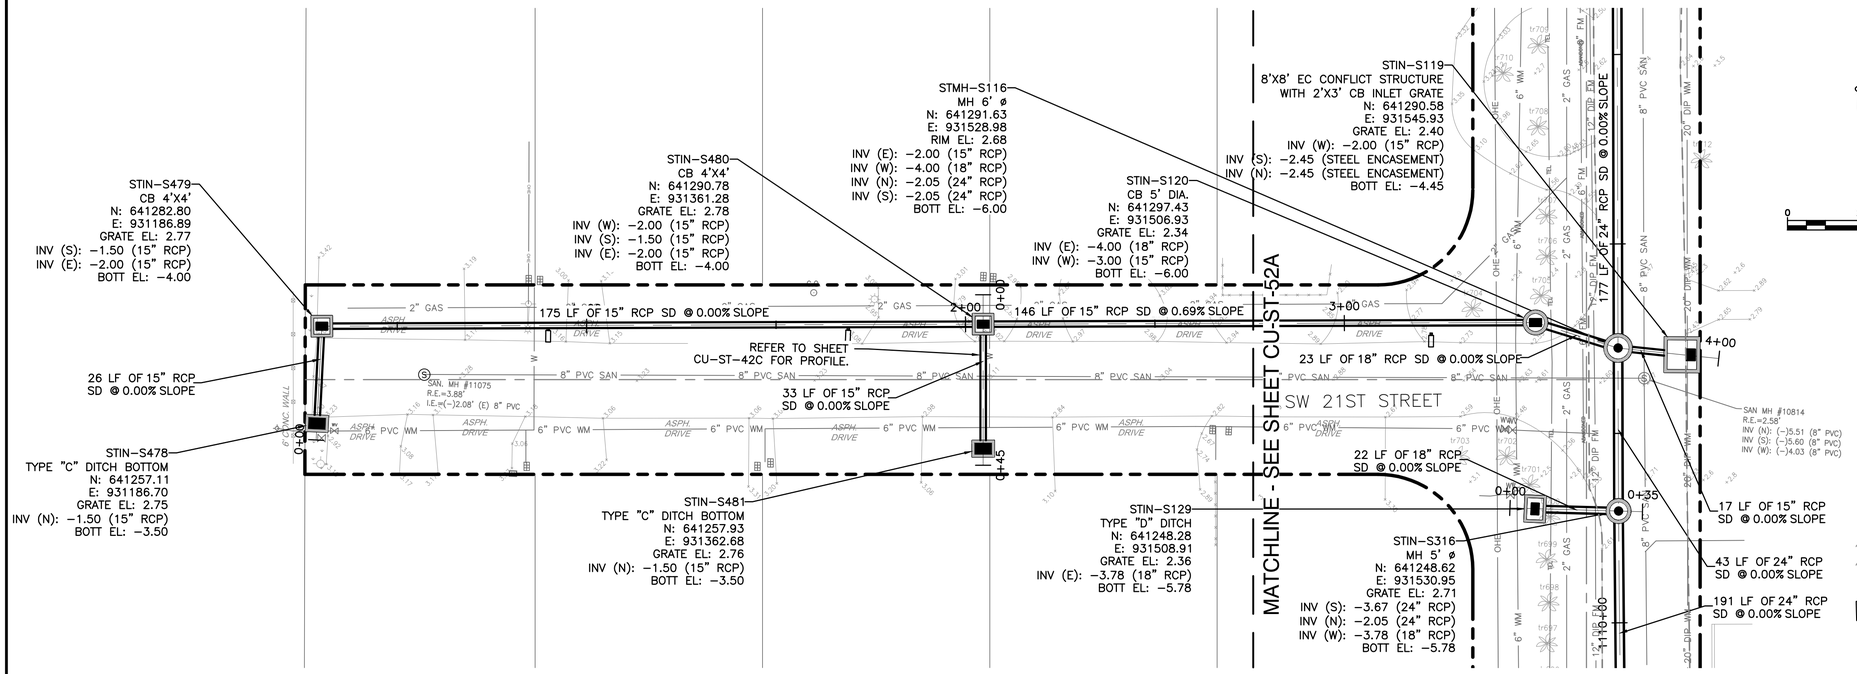

PLAN

SCALE: 1"=20'

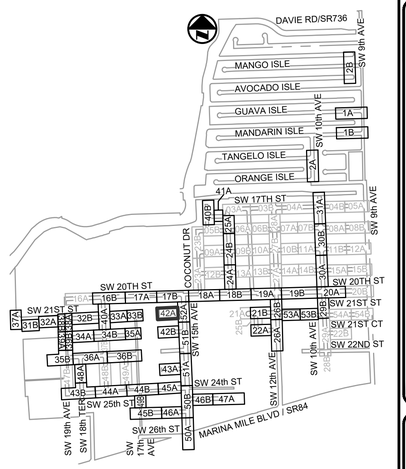

KEY MAP

N.T.S.

ELEVATIONS SHOWN HEREON ARE BASED ON THE NORTH AMERICAN VERTICAL DATUM 1988 (NAVD 1988)

NOTES:

1. EXISTING UTILITY DEPTHS ARE UNKNOWN UNLESS OTHERWISE INDICATED. LOCATIONS AND DEPTHS ARE ESTIMATED.
2. 4,196 LF OF NEW/RESTORED SWALE PROPOSED FOR ENTIRE PROJECT (SEE DETAIL ON SHEET CZ-DT-22).

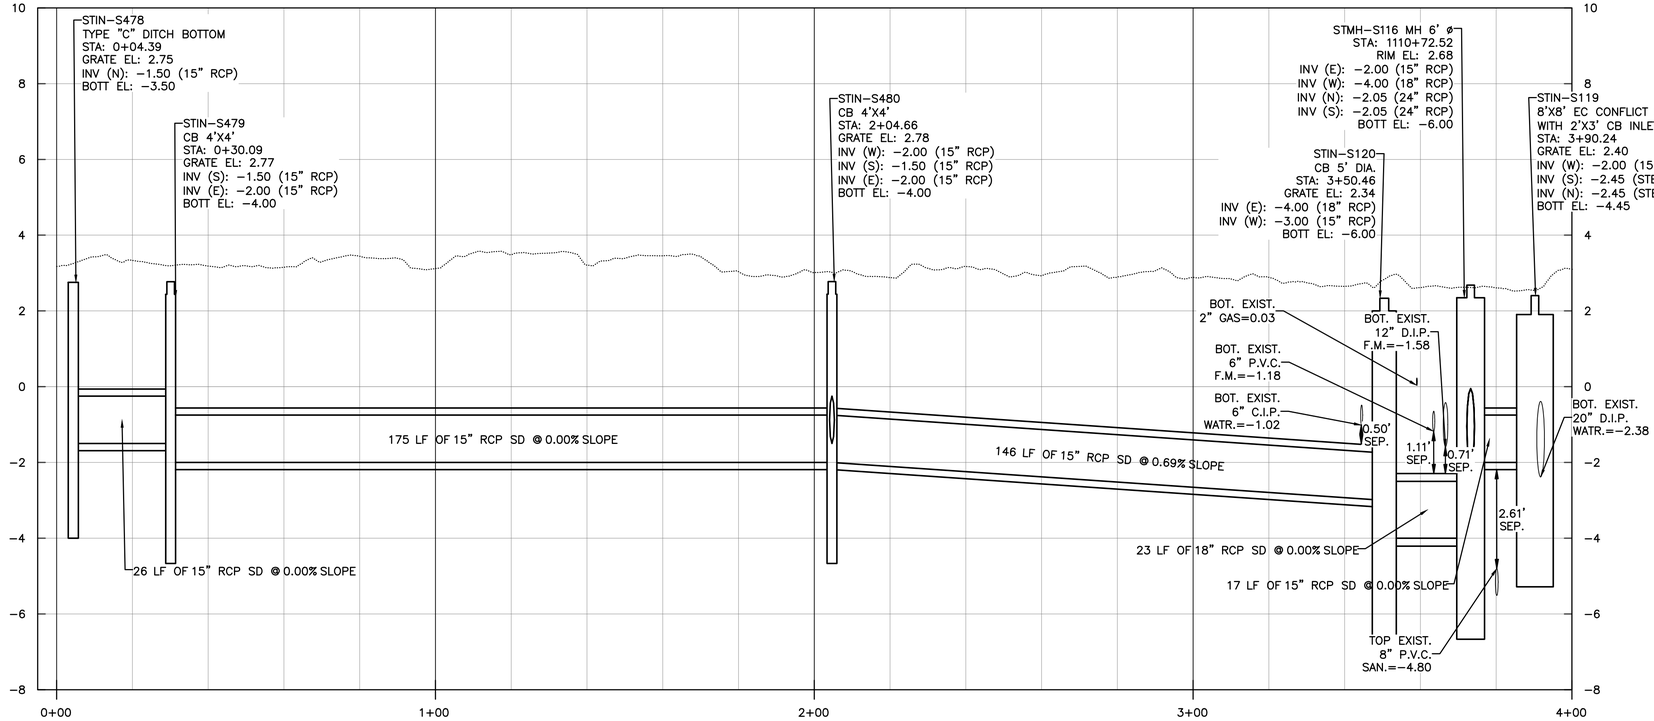

PROFILE

SCALE: 1"=20' HORIZONTAL
1"=2' VERTICAL

Always call 811 two full business days before you dig to have underground utilities located and marked.
Sunshine811.com

CONSTRUCTION SET

Patrick J. Gibney, State of Florida, Professional Engineer, License No. 49428 This item has been electronically signed and sealed by Patrick J. Gibney on the date indicated here using an SHA authentication code. Printed copies of this document are not considered signed and sealed and the SHA authentication code must be verified on any electronic copies.

8/26/2021

Hazen

HAZEN AND SAWYER
4000 HOLLYWOOD BLVD, SUITE 750N
HOLLYWOOD, FLORIDA 33021

Certificate of Authorization No: 2771

CRAVEN • THOMPSON AND ASSOCIATES, INC.
ENGINEERS • PLANNERS • SURVEYORS
3563 N.W. 53RD STREET, FORT LAUDERDALE, FLORIDA 33309
FAX: (954) 739-6409 TEL: (954) 739-6400

FLORIDA LICENSED ENGINEERING, SURVEYING & MAPPING BUSINESS No. 271
FLORIDA LICENSED LANDSCAPE ARCHITECTURE BUSINESS No. C000114

MATERIAL SHOWN HEREON IS THE PROPERTY OF CRAVEN THOMPSON & ASSOCIATES, INC. AND SHALL NOT BE REPRODUCED OR USED FOR ANY PURPOSE WITHOUT THE WRITTEN CONSENT OF CRAVEN THOMPSON & ASSOCIATES, INC.
WRITING CRAVEN, THOMPSON, & ASSOCIATES, INC. COPYRIGHT © 2017

ENGINEER: PATRICK J. GIBNEY
FLA. NO. 49428
DATE: 01/22/2021

TEL: 954-987-0066
FAX: 954-987-2949

DRAWN BY: XXX
DESIGNED BY: XXX
DATE: 01/07/2019
SCALE: 1"=20'
CHECKED BY: XXX
FIELD BOOK: XXXX

CITY OF FORT LAUDERDALE
PUBLIC WORKS DEPARTMENT
ENGINEERING & ARCHITECTURE
100 North Andrews Avenue, Fort Lauderdale, Florida 33301

REVISIONS

NO.	DATE	BY	CHK'D	DESCRIPTION

PROJECT # 11868
STORMWATER IMPROVEMENTS
RIVER OAKS NEIGHBORHOOD
STORM DRAINAGE PLAN & PROFILE

SHEET NO.
CU-ST-42A

TOTAL: 255

CAD FILE: 11868-CU-ST-C

DRAWING FILE NO. 4-142-42

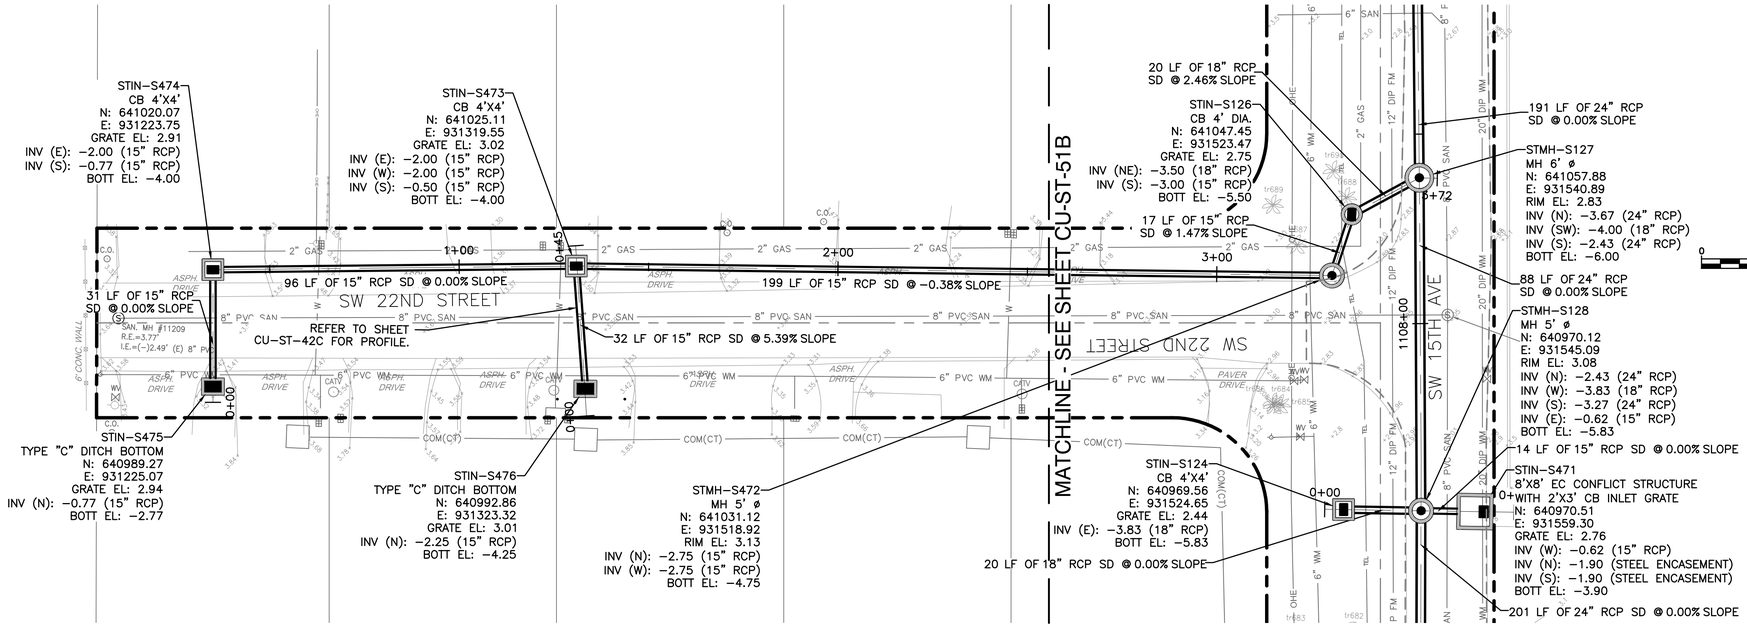

PLAN

SCALE: 1"=20'

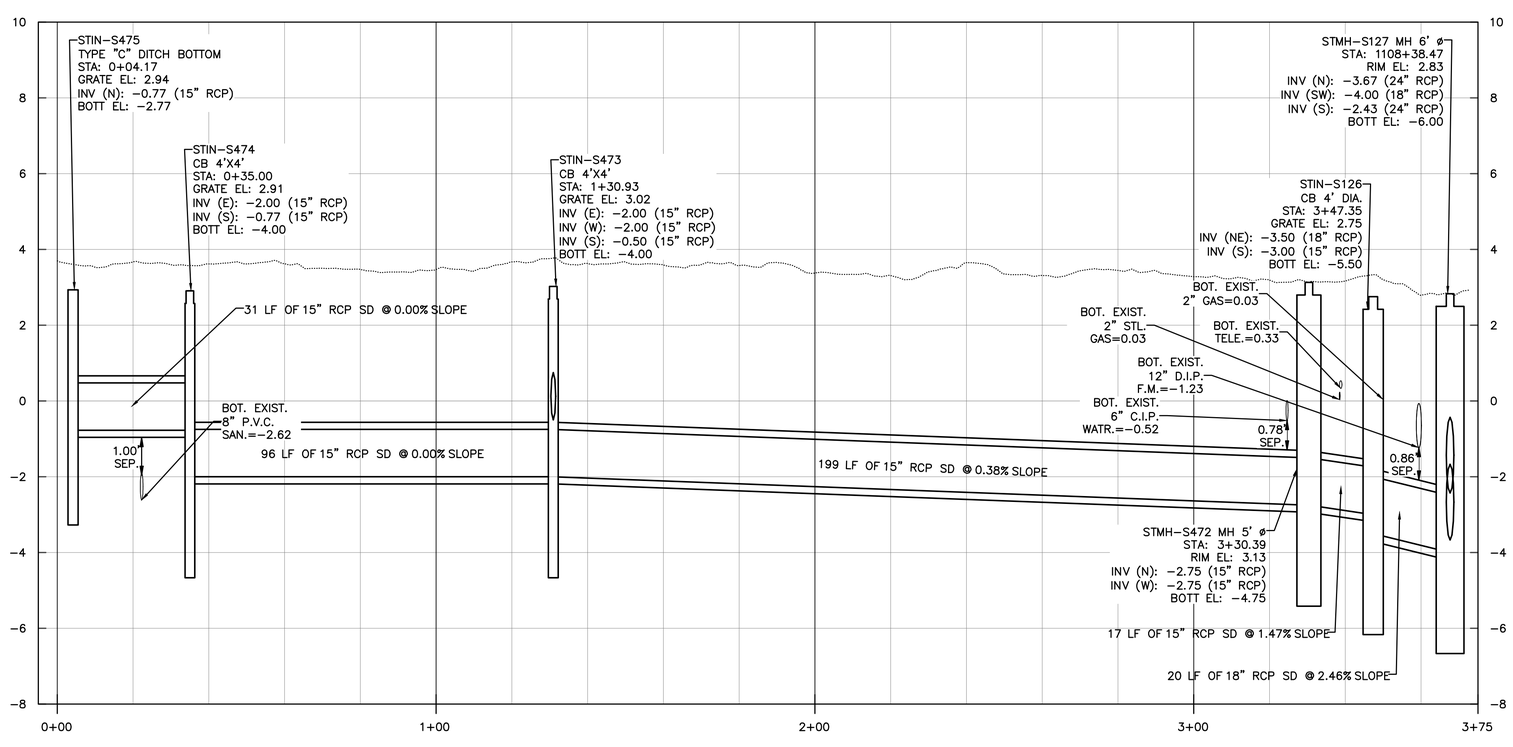

PROFILE

SCALE: 1"=20' HORIZONTAL
1"=2' VERTICAL

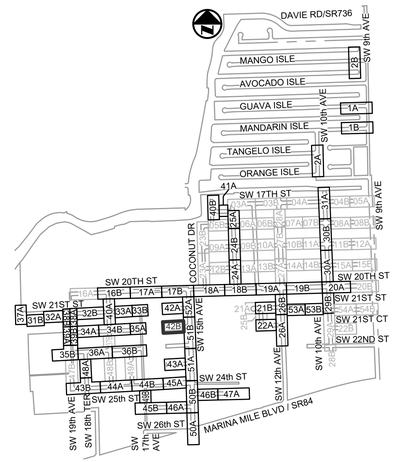

KEY MAP

N.T.S.

ELEVATIONS SHOWN HEREON ARE BASED ON THE NORTH AMERICAN VERTICAL DATUM 1988 (NAVD 1988)

NOTES:

1. EXISTING UTILITY DEPTHS ARE UNKNOWN UNLESS OTHERWISE INDICATED. LOCATIONS AND DEPTHS ARE ESTIMATED.
2. 4,196 LF OF NEW/RESTORED SWALE PROPOSED FOR ENTIRE PROJECT (SEE DETAIL ON SHEET CZ–DT–22).

Patrick J. Gibney, State of Florida, Professional Engineer, License No. 49428. This item has been electronically signed and sealed by Patrick J. Gibney on the date indicated here using an SHA authentication code. Printed copies of this document are not considered signed and sealed and the SHA authentication code must be verified on any electronic copies.

8/26/2021

Always call 811 two full business days before you dig to have underground utilities located and marked.

Sunshine811.com

CONSTRUCTION SET

Hazen

HAZEN AND SAWYER
4000 HOLLYWOOD BLVD, SUITE 750N
HOLLYWOOD, FLORIDA 33021

Certificate of Authorization No: 2771

CRAVEN • THOMPSON AND ASSOCIATES, INC.
ENGINEERS • PLANNERS • SURVEYORS
3563 N.W. 53RD STREET, FORT LAUDERDALE, FLORIDA 33309
FAX: (954) 739-6409 TEL.: (954) 739-6400
FLORIDA LICENSED ENGINEERING, SURVEYING & MAPPING BUSINESS No. 271
FLORIDA LICENSED LANDSCAPE ARCHITECTURE BUSINESS No. C000114

MATERIAL SHOWN HEREON IS THE PROPERTY OF CRAVEN THOMPSON & ASSOCIATES, INC. AND SHALL NOT BE REPRODUCED OR COPIED OR USED FOR ANY PURPOSE WHATSOEVER WITHOUT THE WRITTEN CRAVEN THOMPSON & ASSOCIATES, INC. COPYRIGHT © 2017

ENGINEER: PATRICK J. GIBNEY
REG. No.: 49428
DATE: 01/22/2021

TEL: 954-987-0066
FAX: 954-987-2949

DRAWN BY: XXX
DATE: 01/07/2019
DESIGNED BY: XXX
SCALE: 1"=20'
CHECKED BY: XXX
FIELD BOOK: XXXX

CITY OF FORT LAUDERDALE
PUBLIC WORKS DEPARTMENT
ENGINEERING & ARCHITECTURE
100 North Andrews Avenue, Fort Lauderdale, Florida 33301

REVISIONS

NO.	DATE	BY	CHK'D	DESCRIPTION

PROJECT # 11868
STORMWATER IMPROVEMENTS
RIVER OAKS NEIGHBORHOOD
STORM DRAINAGE PLAN &
PROFILE

SHEET NO.
CU-ST-42B

TOTAL: 255

CAD FILE: 11868-CU-ST-C

DRAWING FILE NO. 4-142-42

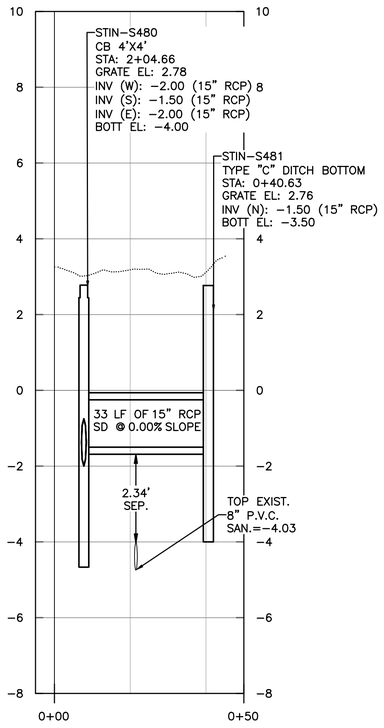

PROFILE

SCALE: 1"=20' HORIZONTAL
1"=2' VERTICAL

S.W. 22ND STREET
(SEE SHEET CU-ST-42A)
STA:2+05

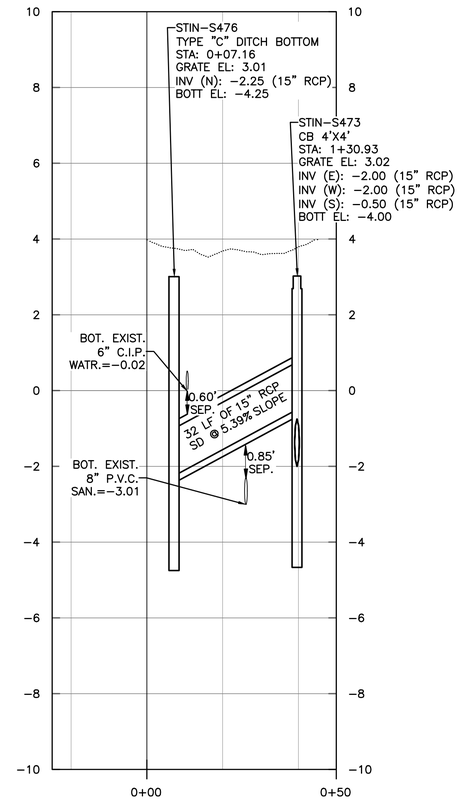

PROFILE

SCALE: 1"=20' HORIZONTAL
1"=2' VERTICAL

S.W. 22ND STREET
(SEE SHEET CU-ST-42B)
STA:1+40

Hazen

HAZEN AND SAWYER
4000 HOLLYWOOD BLVD, SUITE 750N
HOLLYWOOD, FLORIDA 33021

Certificate of Authorization No: 2771

CRAVEN • THOMPSON AND ASSOCIATES, INC.
ENGINEERS • PLANNERS • SURVEYORS
3563 N.W. 53RD STREET, FORT LAUDERDALE, FLORIDA 33309
FAX: (954) 739-6409 TEL.: (954) 739-6400

FLORIDA LICENSED ENGINEERING, SURVEYING & MAPPING BUSINESS No. 271
FLORIDA LICENSED LANDSCAPE ARCHITECTURE BUSINESS No. C000114

MATERIAL SHOWN HEREON IS THE PROPERTY OF CRAVEN THOMPSON & ASSOCIATES, INC. AND SHALL NOT BE REPRODUCED OR USED FOR ANY PURPOSE WHATSOEVER WITHOUT THE WRITTEN CONSENT OF CRAVEN THOMPSON & ASSOCIATES, INC. WHETHER CRAVEN, THOMPSON, & ASSOCIATES, INC. COPYRIGHT © 2017

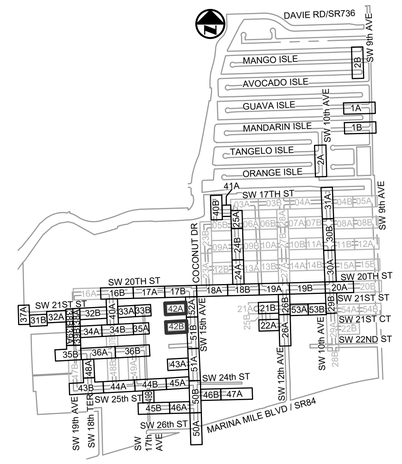

KEY MAP

N.T.S.

ELEVATIONS SHOWN HEREON ARE BASED ON THE NORTH AMERICAN VERTICAL DATUM 1988 (NAVD 1988)

NOTES:

1. EXISTING UTILITY DEPTHS ARE UNKNOWN UNLESS OTHERWISE INDICATED. LOCATIONS AND DEPTHS ARE ESTIMATED.
2. 4,196 LF OF NEW/RESTORED SWALE PROPOSED FOR ENTIRE PROJECT (SEE DETAIL ON SHEET CZ-DT-22).

Always call 811 two full business days before you dig to have underground utilities located and marked.
Sunshine811.com

CONSTRUCTION SET

Patrick J. Gibney, State of Florida, Professional Engineer, License No. 49428. This item has been electronically signed and sealed by Patrick J. Gibney on the date indicated here using an SHA authentication code. Printed copies of this document are not considered signed and sealed and the SHA authentication code must be verified on any electronic copies.

8/26/2021

ENGINEER: PATRICK J. GIBNEY
REG. No.: 49428
DATE: 01/22/2021

TEL: 954-987-0066
FAX: 954-987-2949

DRAWN BY: XXX
DATE: 01/07/2019
DESIGNED BY: XXX
SCALE: 1"=20'
CHECKED BY: XXX
FIELD BOOK: XXXX

CITY OF FORT LAUDERALE
PUBLIC WORKS DEPARTMENT
ENGINEERING & ARCHITECTURE
100 North Andrews Avenue, Fort Lauderdale, Florida 33301

REVISIONS

NO.	DATE	BY	CHK'D	DESCRIPTION

PROJECT # 11868
STORMWATER IMPROVEMENTS
RIVER OAKS NEIGHBORHOOD
STORM DRAINAGE PLAN &
PROFILE

SHEET NO.
CU-ST-42C

TOTAL: 255

CAD FILE: 11868-CU-ST-C

DRAWING FILE NO. 4-142-42

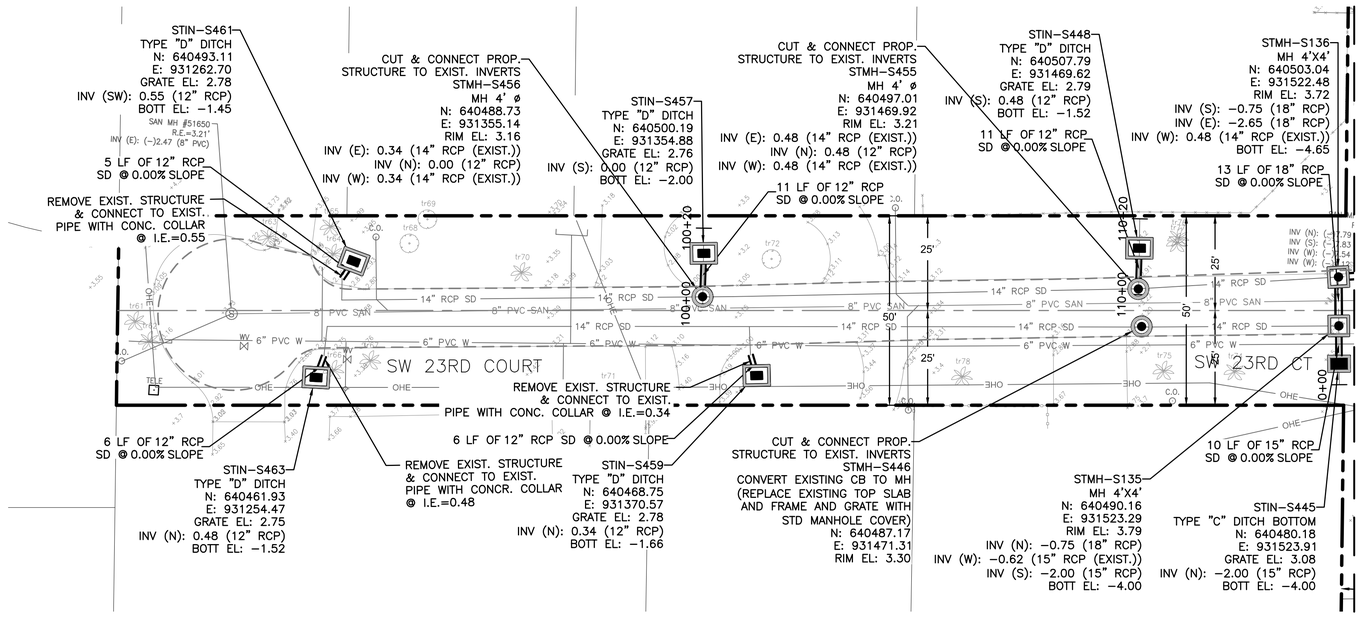

PLAN

SCALE: 1"=20'

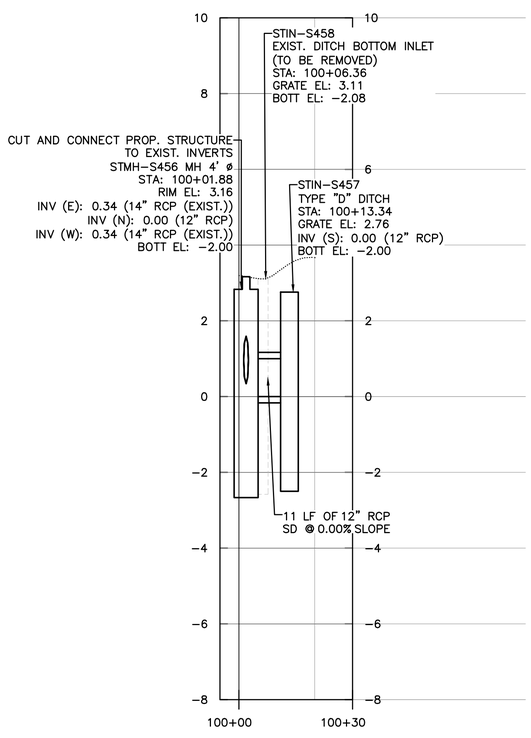

PROFILE

SCALE: 1"=20' HORIZONTAL
1"=2' VERTICAL

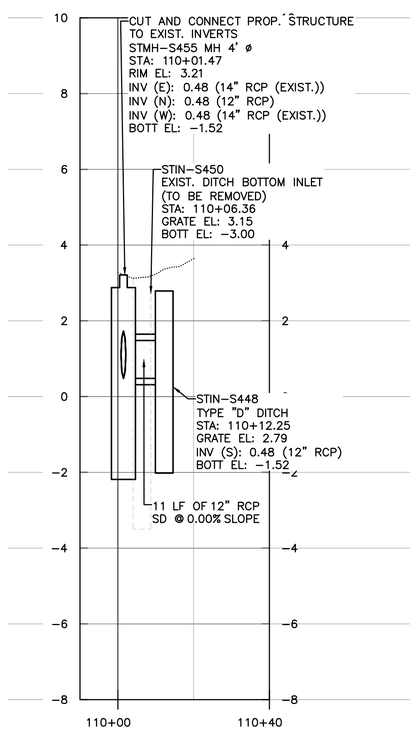

PROFILE

SCALE: 1"=20' HORIZONTAL
1"=2' VERTICAL

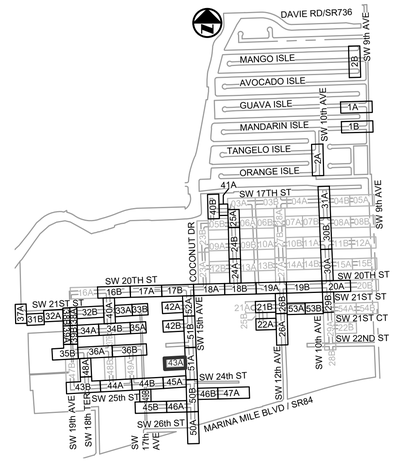

KEY MAP

N.T.S.

ELEVATIONS SHOWN HEREON ARE BASED ON THE NORTH AMERICAN VERTICAL DATUM 1988 (NAVD 1988)

NOTES:

1. EXISTING UTILITY DEPTHS ARE UNKNOWN UNLESS OTHERWISE INDICATED. LOCATIONS AND DEPTHS ARE ESTIMATED.
2. 4,196 LF OF NEW/RESTORED SWALE PROPOSED FOR ENTIRE PROJECT (SEE DETAIL ON SHEET CZ–DT–22).

Hazen

HAZEN AND SAWYER
4000 HOLLYWOOD BLVD, SUITE 750N
HOLLYWOOD, FLORIDA 33021

Certificate of Authorization No: 2771

CRAVEN • THOMPSON AND ASSOCIATES, INC.
ENGINEERS • PLANNERS • SURVEYORS
3563 N.W. 53RD STREET, FORT LAUDERDALE, FLORIDA 33309
FAX: (954) 739-6409 TEL: (954) 739-6400

FLORIDA LICENSED ENGINEERING, SURVEYING & MAPPING BUSINESS No. 271
FLORIDA LICENSED LANDSCAPE ARCHITECTURE BUSINESS No. C000114

MATERIAL SHOWN HEREON IS THE PROPERTY OF CRAVEN THOMPSON & ASSOCIATES, INC. AND SHALL NOT BE REPRODUCED OR USED FOR ANY PURPOSE WITHOUT THE WRITTEN CONSENT OF CRAVEN THOMPSON & ASSOCIATES, INC.
WRITING CRAVEN, THOMPSON, & ASSOCIATES, INC. COPYRIGHT, © 2017

ENGINEER:
PATRICK J. GIBNEY
P.E. No. 49428
DATE: 01/22/2021

TEL: 954-987-0066
FAX: 954-987-2949

DRAWN BY: XXX
DATE: 01/07/2019
DESIGNED BY: XXX
SCALE: 1"=20'
CHECKED BY: XXX
FIELD BOOK: XXXX

CITY OF FORT LAUDERALE
PUBLIC WORKS DEPARTMENT
ENGINEERING & ARCHITECTURE
100 North Andrews Avenue, Fort Lauderdale, Florida 33301

REVISIONS

NO.	DATE	BY	CHK'D	DESCRIPTION

Patrick J. Gibney, State of Florida, Professional Engineer, License No. 49428. This item has been electronically signed and sealed by Patrick J. Gibney on the date indicated here using an SHA authentication code. Printed copies of this document are not considered signed and sealed and the SHA authentication code must be verified on any electronic copies.

8/26/2021

CONSTRUCTION SET

PROJECT # 11868
STORMWATER IMPROVEMENTS
RIVER OAKS NEIGHBORHOOD
STORM DRAINAGE PLAN &
PROFILE

SHEET NO.
CU-ST-43A

TOTAL: 255

CAD FILE:
11868-CU-ST-C

DRAWING FILE NO.
4-142-42

Always call 811 two full business days before you dig to have underground utilities located and marked.
Sunshine811.com

Hazen

HAZEN AND SAWYER
4000 HOLLYWOOD BLVD, SUITE 750N
HOLLYWOOD, FLORIDA 33021

Certificate of Authorization No: 2771

CRAVEN • THOMPSON AND ASSOCIATES, INC.
ENGINEERS • PLANNERS • SURVEYORS
3563 N.W. 53RD STREET, FORT LAUDERDALE, FLORIDA 33309
FAX: (954) 739-6409 TEL: (954) 739-6400

FLORIDA LICENSED ENGINEERING, SURVEYING & MAPPING BUSINESS No. 271
FLORIDA LICENSED LANDSCAPE ARCHITECTURE BUSINESS No. C000114

MATERIAL SHOWN HEREON IS THE PROPERTY OF CRAVEN THOMPSON & ASSOCIATES, INC. AND SHALL NOT BE REPRODUCED, COPIED OR USED IN ANY MANNER WHATSOEVER WITHOUT THE EXPRESS WRITTEN PERMISSION OF CRAVEN THOMPSON & ASSOCIATES, INC.
COPYRIGHT © 2017

ENGINEER: PATRICK J. GIBNEY
REG. No.: 49428
DATE: 01/22/2021

TEL: 954-987-0066
FAX: 954-987-2949

DRAWN BY:	DATE:	01072019
XXX		
DESIGNED BY:	SCALE:	1"=20'
XXX		
CHECKED BY:	FIELD BOOK:	XXXX
XXX		

CITY OF FORT LAUDERDALE
PUBLIC WORKS DEPARTMENT
ENGINEERING & ARCHITECTURE
100 North Andrews Avenue, Fort Lauderdale, Florida 33301

NO.	DATE	BY	CHK'D	DESCRIPTION

REVISIONS

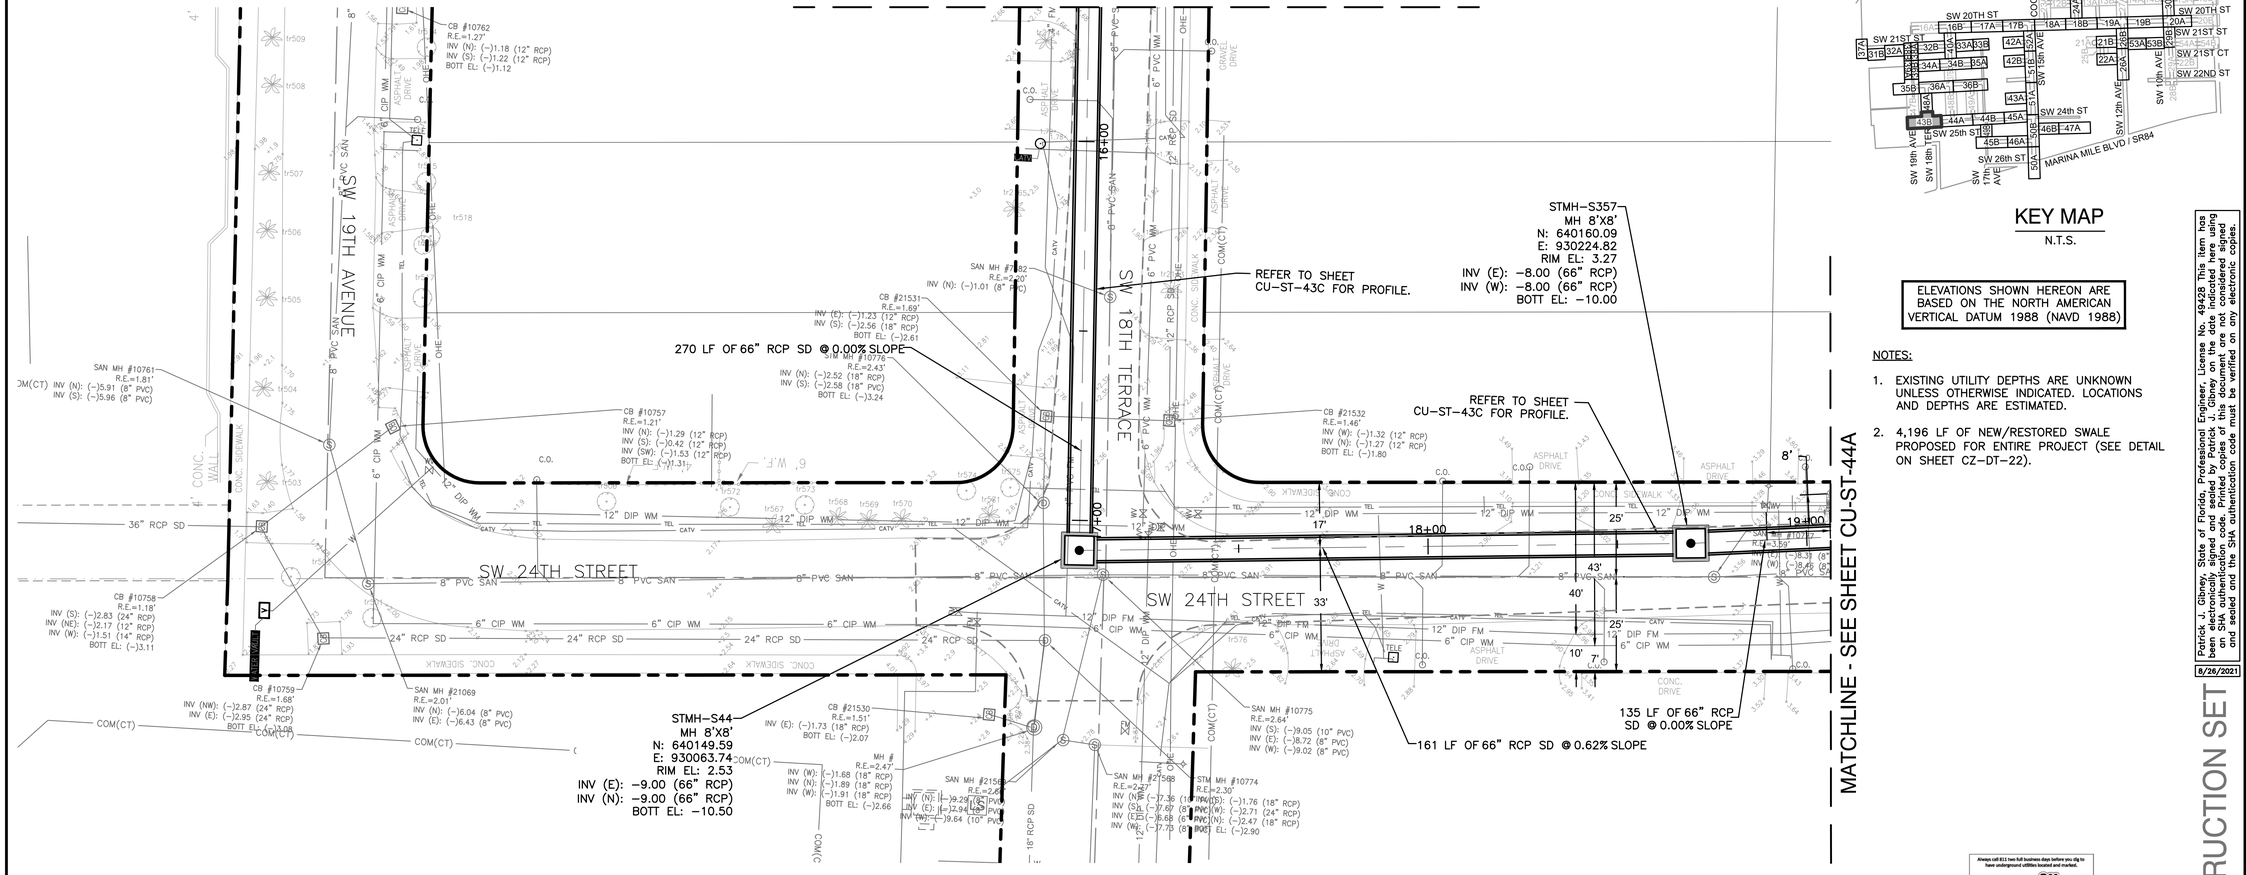

PLAN
SCALE: 1"=20'

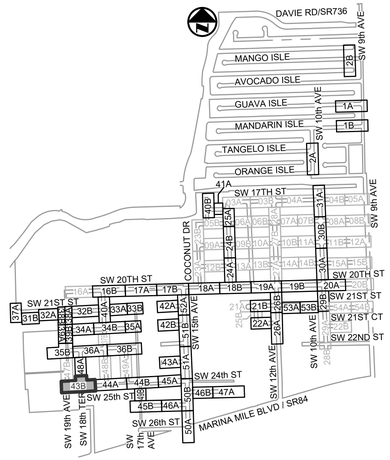

KEY MAP
N.T.S.

ELEVATIONS SHOWN HEREON ARE BASED ON THE NORTH AMERICAN VERTICAL DATUM 1988 (NAVD 1988)

NOTES:

1. EXISTING UTILITY DEPTHS ARE UNKNOWN UNLESS OTHERWISE INDICATED. LOCATIONS AND DEPTHS ARE ESTIMATED.
2. 4,196 LF OF NEW/RESTORED SWALE PROPOSED FOR ENTIRE PROJECT (SEE DETAIL ON SHEET CZ–DT–22).

Patrick J. Gibney, State of Florida, Professional Engineer, License No. 49428. This item has been electronically signed and sealed by Patrick J. Gibney on the date indicated here using an SHA authentication code. Printed copies of this document are not considered signed and sealed and the SHA authentication code must be verified on any electronic copies.

8/26/2021

Always call 811 two full business days before you dig to have underground utilities located and marked.
Sunshine811.com

CONSTRUCTION SET

PROJECT # 11868
STORMWATER IMPROVEMENTS
RIVER OAKS NEIGHBORHOOD
STORM DRAINAGE PLAN &
PROFILE

SHEET NO.
CU-ST-43B

TOTAL: 255

CAD FILE:
11868-CU-ST-C

DRAWING FILE NO.
4-142-42

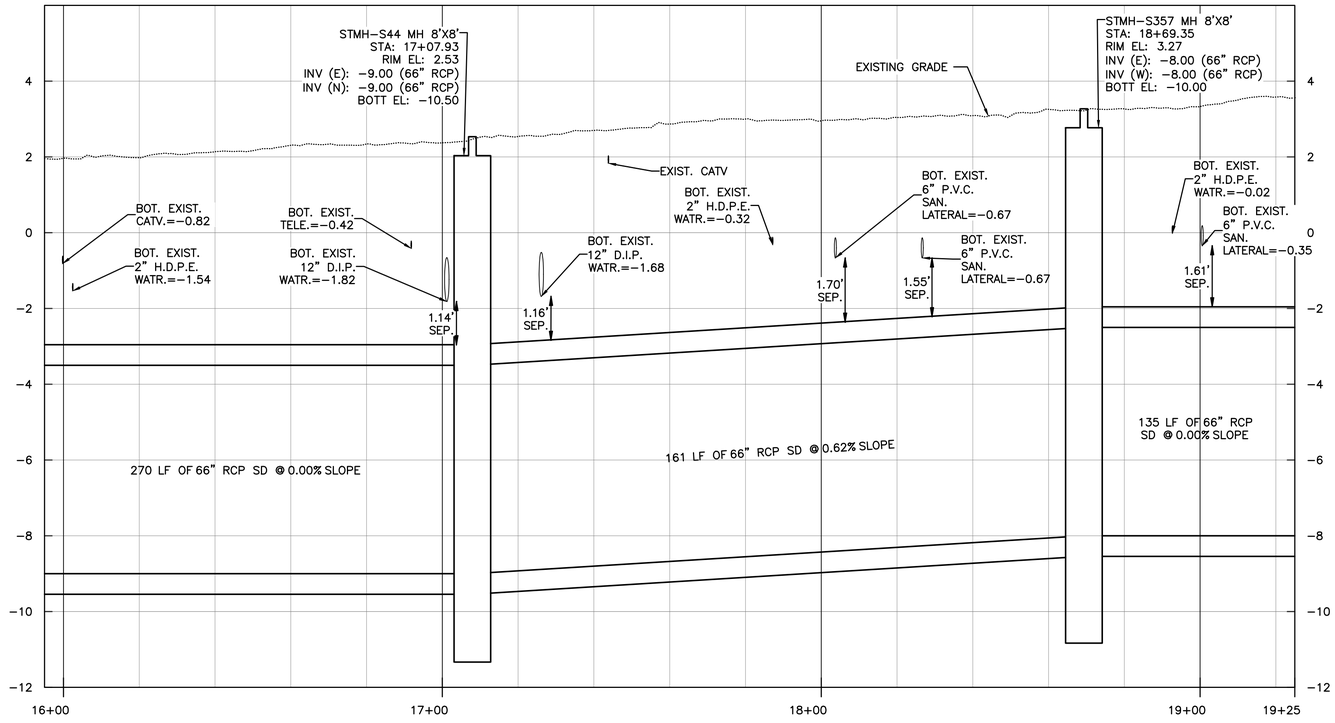

PROFILE

SCALE: 1"=20' HORIZONTAL
1"=2' VERTICAL

S.W. 20TH STREET
(SEE SHEET CU-ST-43B)

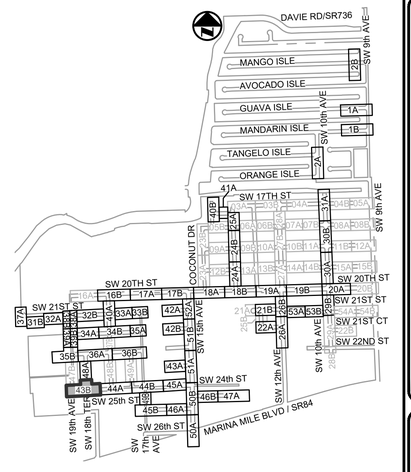

KEY MAP

N.T.S.

ELEVATIONS SHOWN HEREON ARE BASED ON THE NORTH AMERICAN VERTICAL DATUM 1988 (NAVD 1988)

NOTES:

1. EXISTING UTILITY DEPTHS ARE UNKNOWN UNLESS OTHERWISE INDICATED. LOCATIONS AND DEPTHS ARE ESTIMATED.
2. 4,196 LF OF NEW/RESTORED SWALE PROPOSED FOR ENTIRE PROJECT (SEE DETAIL ON SHEET CZ-DT-22).

Patrick J. Gibney, State of Florida, Professional Engineer, License No. 49428 This item has been electronically signed and sealed by Patrick J. Gibney on the date indicated here using an SHA authentication code. Printed copies of this document are not considered signed and sealed and the SHA authentication code must be verified on any electronic copies.

8/26/2021

CONSTRUCTION SET

Always call 811 two full business days before you dig to have underground utilities located and marked.
Sunshine811.com

Hazen

HAZEN AND SAWYER
4000 HOLLYWOOD BLVD, SUITE 750N
HOLLYWOOD, FLORIDA 33021

Certificate of Authorization No: 2771

CRAVEN • THOMPSON AND ASSOCIATES, INC.
ENGINEERS • PLANNERS • SURVEYORS
3563 N.W. 53RD STREET, FORT LAUDERDALE, FLORIDA 33309
FAX: (954) 739-6409 TEL.: (954) 739-6400

FLORIDA LICENSED ENGINEERING, SURVEYING & MAPPING BUSINESS No. 271
FLORIDA LICENSED LANDSCAPE ARCHITECTURE BUSINESS No. C000114

MATERIAL SHOWN HEREON IS THE PROPERTY OF CRAVEN THOMPSON & ASSOCIATES, INC. AND SHALL NOT BE REPRODUCED OR USED FOR ANY PURPOSE WHATSOEVER WITHOUT THE EXPRESSED WRITTEN CONSENT OF CRAVEN THOMPSON & ASSOCIATES, INC. WRITING CRAVEN, THOMPSON & ASSOCIATES, INC. COPYRIGHT © 2017

ENGINEER: PATRICK J. GIBNEY
REG. No.: 49428
DATE: 01/22/2021

TEL: 954-987-0066
FAX: 954-987-2949

DRAWN BY: XXX
DATE: 01/07/2019
DESIGNED BY: XXX
SCALE: 1"=20'
CHECKED BY: XXX
FIELD BOOK: XXXX

CITY OF FORT LAUDERDALE
PUBLIC WORKS DEPARTMENT
ENGINEERING & ARCHITECTURE
100 North Andrews Avenue, Fort Lauderdale, Florida 33301

REVISIONS

NO.	DATE	BY	CHK'D	DESCRIPTION

PROJECT # 11868
STORMWATER IMPROVEMENTS
RIVER OAKS NEIGHBORHOOD
STORM DRAINAGE PLAN &
PROFILE

SHEET NO.
CU-ST-43C

TOTAL: 255

CAD FILE: 11868-CU-ST-C

DRAWING FILE NO. 4-142-42

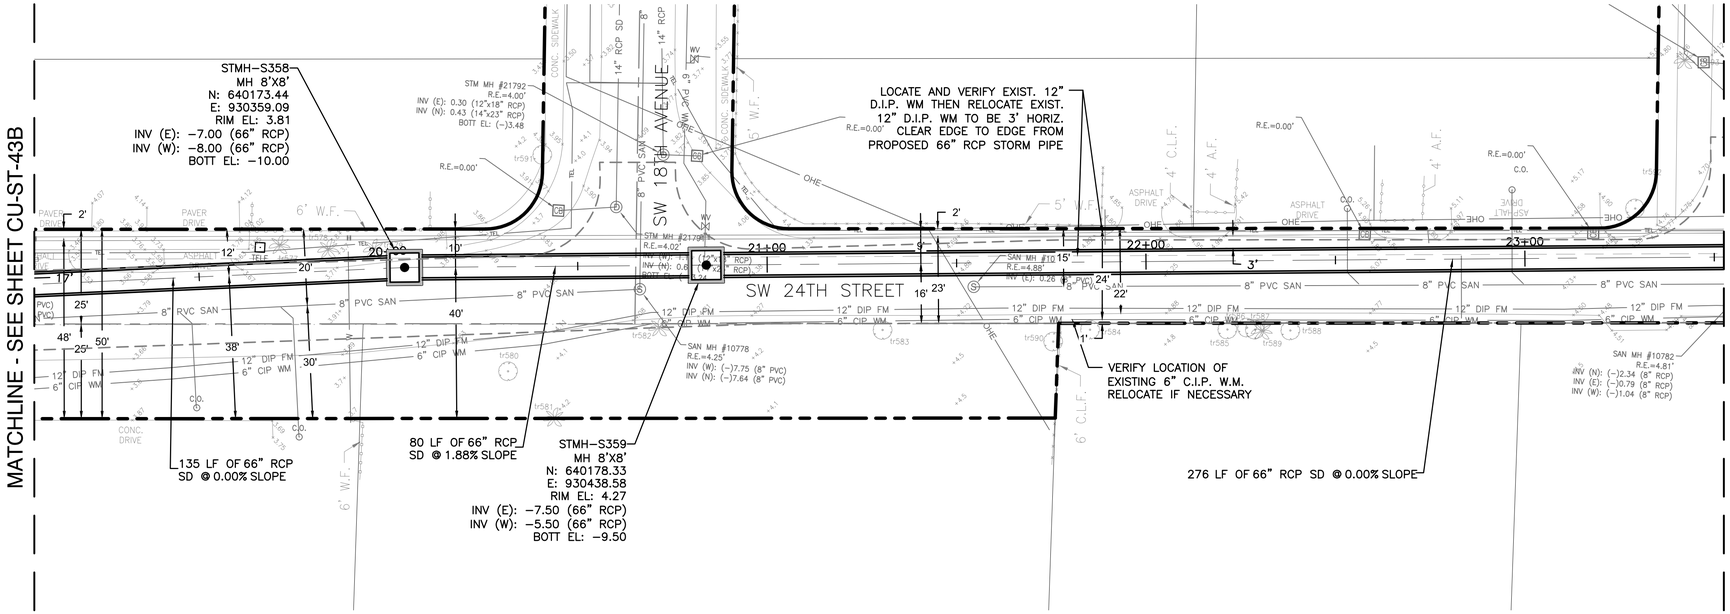

PLAN

SCALE: 1"=20'

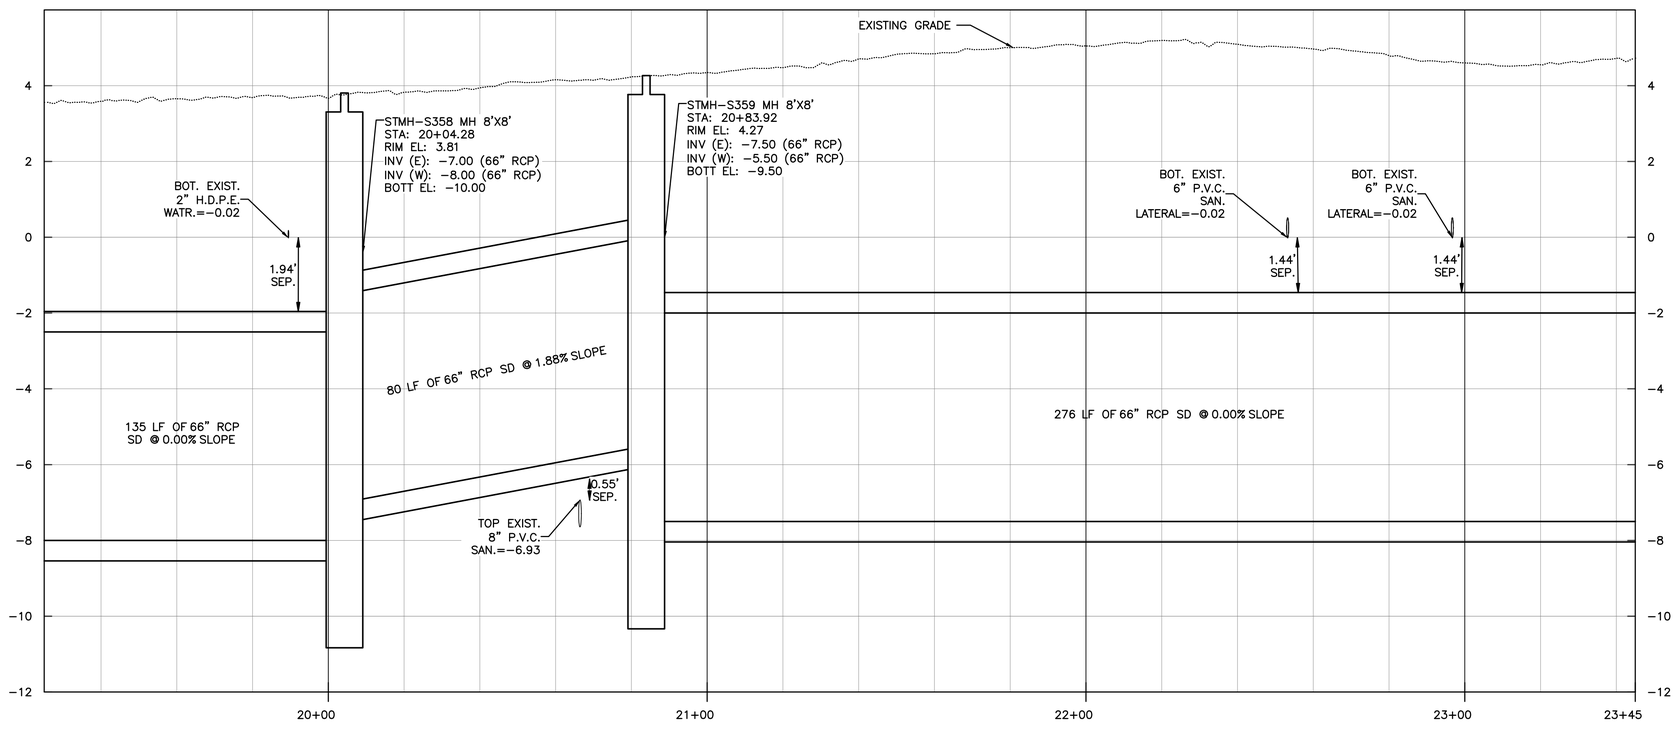

PROFILE

SCALE: 1"=20' HORIZONTAL
1"=2' VERTICAL

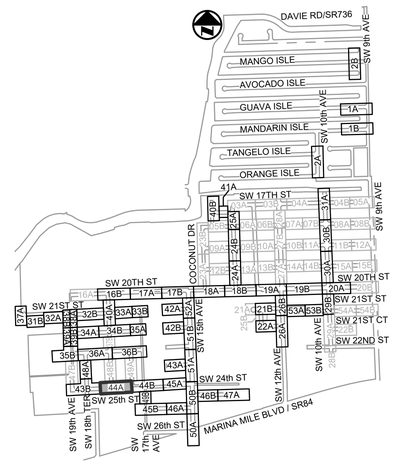

KEY MAP

N.T.S.

ELEVATIONS SHOWN HEREON ARE BASED ON THE NORTH AMERICAN VERTICAL DATUM 1988 (NAVD 1988)

NOTES:

1. EXISTING UTILITY DEPTHS ARE UNKNOWN UNLESS OTHERWISE INDICATED. LOCATIONS AND DEPTHS ARE ESTIMATED.
2. 4,196 LF OF NEW/RESTORED SWALE PROPOSED FOR ENTIRE PROJECT (SEE DETAIL ON SHEET CZ-DT-22).

Patrick J. Gibney, State of Florida, Professional Engineer, License No. 49428. This item has been electronically signed and sealed by Patrick J. Gibney on the date indicated here using an SHA authentication code. Printed copies of this document are not considered signed and sealed and the SHA authentication code must be verified on any electronic copies.

8/26/2021

Always call 811 two full business days before you dig to have underground utilities located and marked.

Sunshine811.com

CONSTRUCTION SET

Hazen

HAZEN AND SAWYER
4000 HOLLYWOOD BLVD, SUITE 750N
HOLLYWOOD, FLORIDA 33021

Certificate of Authorization No: 2771

CRAVEN • THOMPSON AND ASSOCIATES, INC.
ENGINEERS • PLANNERS • SURVEYORS
3563 N.W. 53RD STREET, FORT LAUDERDALE, FLORIDA 33309
FAX: (954) 739-6409 TEL: (954) 739-6400
FLORIDA LICENSED ENGINEERING, SURVEYING & MAPPING BUSINESS No. 271
FLORIDA LICENSED LANDSCAPE ARCHITECTURE BUSINESS No. C000114

MATERIAL SHOWN HEREON IS THE PROPERTY OF CRAVEN THOMPSON & ASSOCIATES, INC. AND SHALL NOT BE REPRODUCED, COPIED OR USED IN ANY MANNER WHATSOEVER WITHOUT THE EXPRESS WRITTEN PERMISSION OF CRAVEN THOMPSON & ASSOCIATES, INC.
WRITING CRAVEN, THOMPSON & ASSOCIATES, INC. COPYRIGHT © 2017

ENGINEER: PATRICK J. GIBNEY
REG. NO.: 49428
DATE: 01/22/2021

TEL: 954-987-0066
FAX: 954-987-2949

DRAWN BY: XXX
DATE: 01/07/2019
DESIGNED BY: XXX
SCALE: 1"=20'
CHECKED BY: XXX
FIELD BOOK: XXXX

CITY OF FORT LAUDERDALE
PUBLIC WORKS DEPARTMENT
ENGINEERING & ARCHITECTURE
100 North Andrews Avenue, Fort Lauderdale, Florida 33301

REVISIONS

NO.	DATE	BY	CHK'D	DESCRIPTION

PROJECT # 11868
STORMWATER IMPROVEMENTS
RIVER OAKS NEIGHBORHOOD
STORM DRAINAGE PLAN & PROFILE

SHEET NO.
CU-ST-44A

TOTAL: 255

CAD FILE: 11868-CU-ST-C

DRAWING FILE NO. 4-142-42

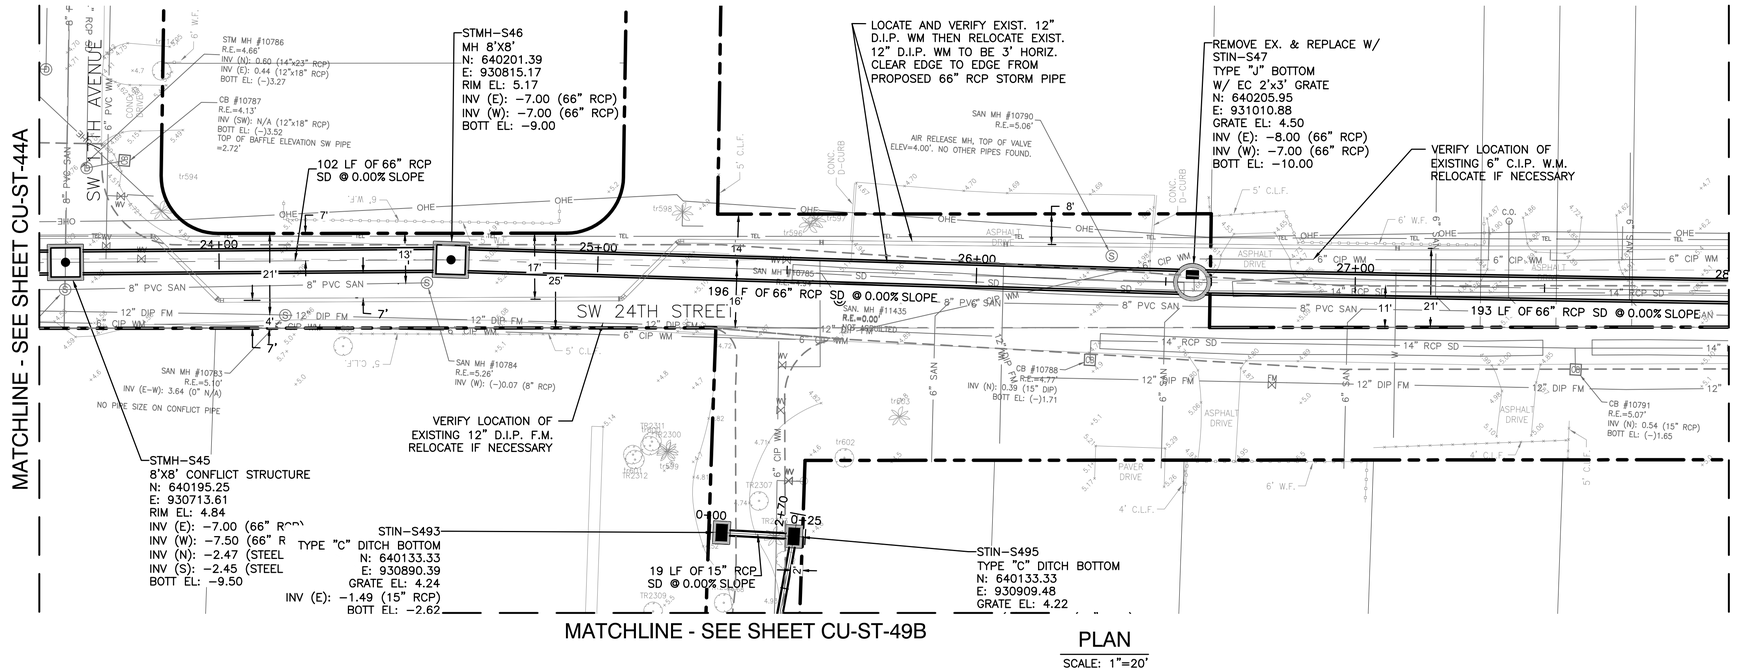

PLAN

SCALE: 1"=20'

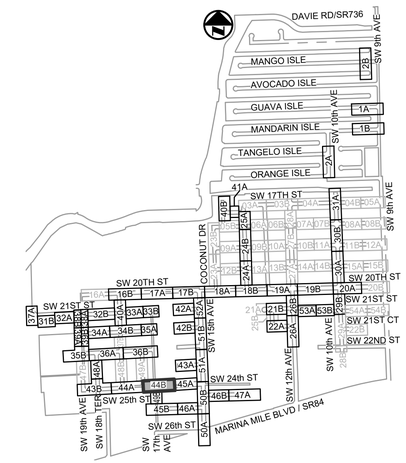

KEY MAP

N.T.S.

ELEVATIONS SHOWN HEREON ARE BASED ON THE NORTH AMERICAN VERTICAL DATUM 1988 (NAVD 1988)

NOTES:

1. EXISTING UTILITY DEPTHS ARE UNKNOWN UNLESS OTHERWISE INDICATED. LOCATIONS AND DEPTHS ARE ESTIMATED.
2. 4,196 LF OF NEW/RESTORED SWALE PROPOSED FOR ENTIRE PROJECT (SEE DETAIL ON SHEET CZ-DT-22).

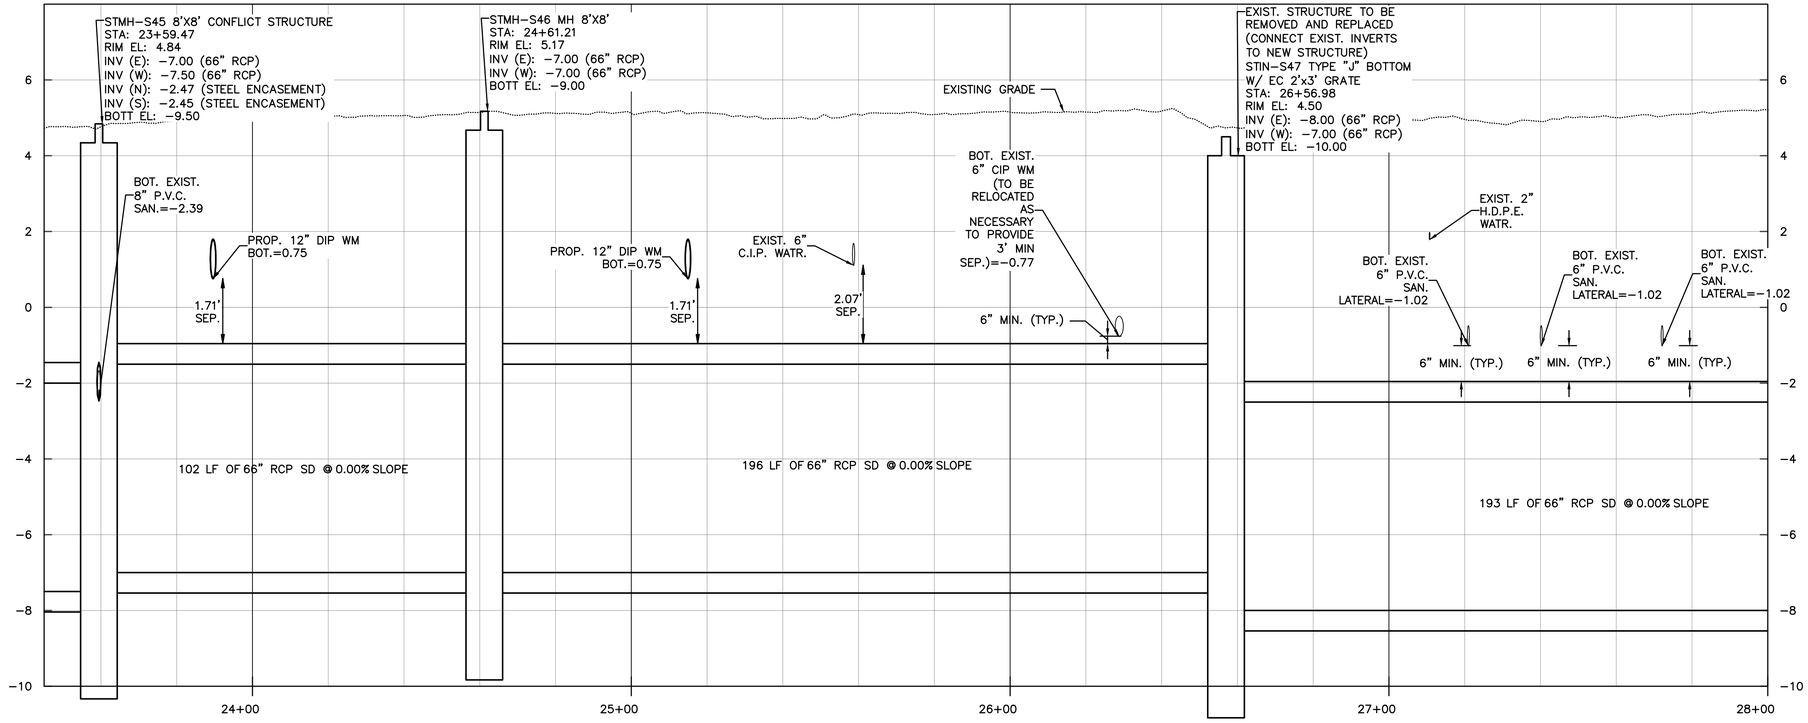

PROFILE

SCALE: 1"=20' HORIZONTAL
1"=2' VERTICAL

Always call 811 two full business days before you dig to have underground utilities located and marked.
Sunshine811.com

Hazen

HAZEN AND SAWYER
4000 HOLLYWOOD BLVD, SUITE 750N
HOLLYWOOD, FLORIDA 33021

Certificate of Authorization No: 2771

CRAVEN - THOMPSON AND ASSOCIATES, INC.
ENGINEERS • PLANNERS • SURVEYORS
3563 N.W. 53RD STREET, FORT LAUDERDALE, FLORIDA 33309
FAX: (954) 739-6409 TEL: (954) 739-6400
FLORIDA LICENSED ENGINEERING, SURVEYING & MAPPING BUSINESS No. 271
FLORIDA LICENSED LANDSCAPE ARCHITECTURE BUSINESS No. C000114

MATERIAL SHOWN HEREON IS THE PROPERTY OF CRAVEN THOMPSON & ASSOCIATES, INC. AND SHALL NOT BE REPRODUCED, COPIED OR USED IN ANY WAY WITHOUT THE WRITTEN AUTHORIZATION OF CRAVEN THOMPSON & ASSOCIATES, INC.
WRITING CRAVEN THOMPSON & ASSOCIATES, INC. COPYRIGHT © 2017

ENGINEER: PATRICK J. GIBNEY
REG. No.: 49428
DATE: 01/22/2021
TEL: 954-987-0066
FAX: 954-987-2949

DRAWN BY: XXX
DATE: 01/07/2019
DESIGNED BY: XXX
SCALE: 1"=20'
CHECKED BY: XXX
FIELD BOOK: XXXX

CITY OF FORT LAUDERDALE
PUBLIC WORKS DEPARTMENT
ENGINEERING & ARCHITECTURE
100 North Andrews Avenue, Fort Lauderdale, Florida 33301

REVISIONS

NO.	DATE	BY	CHK'D	DESCRIPTION

Patrick J. Gibney, State of Florida, Professional Engineer, License No. 49428 This item has been electronically signed and sealed by Patrick J. Gibney on the date indicated here using an SHA authentication code. Printed copies of this document are not considered signed and sealed and the SHA authentication code must be verified on any electronic copies.

8/26/2021

CONSTRUCTION SET

PROJECT # 11868
STORMWATER IMPROVEMENTS
RIVER OAKS NEIGHBORHOOD
STORM DRAINAGE PLAN & PROFILE

SHEET NO.
CU-ST-44B

TOTAL: 255

CAD FILE: 11868-CU-ST-C

DRAWING FILE NO. 4-142-42

MATCHLINE - SEE SHEET CU-ST-44B

MATCHLINE - SEE SHEET CU-ST-50B

LOCATE AND VERIFY EXIST. 12" D.I.P. WM THEN RELOCATE EXIST. 12" D.I.P. WM TO BE 3' HORIZ. CLEAR EDGE TO EDGE FROM PROPOSED 66" RCP STORM PIPE

REFER TO SHEET CU-ST-45C FOR PROFILE.

REMOVE EX. & REPLACE W/ STIN-S51 MH 8'X8' N: 640220.11 E: 931365.35 GRATE EL: 4.91 INV (E): -8.00 (66" RCP) INV (W): -8.00 (66" RCP) INV (S): 0.00 (15" RCP) INV (N): 0.00 (15" RCP) BOTT EL: -10.00

STIN-S412 TYPE "C" DITCH BOTTOM N: 640228.22 E: 931364.91 GRATE EL: 4.46 INV (S): 0.00 (15" RCP) BOTT EL: -2.00

185 LF OF 24" RCP SD @ 0.00% SLOPE

10 LF OF 24" RCP SD @ 0.00% SLOPE

REMOVE EX. & REPLACE W/ STIN-S403 CB 5' DIA. N: 640275.11 E: 931558.43 GRATE EL: 4.71 INV (S): -1.00 (24" RCP) INV (E): -3.84 (24" RCP) BOTT EL: -5.84

39 LF OF 24" RCP SD @ 0.00% SLOPE

LOCATE AND VERIFY EXIST. 12" D.I.P. WM THEN RELOCATE EXIST. 12" D.I.P. WM TO BE 3' HORIZ. CLEAR EDGE TO EDGE FROM PROPOSED 66" RCP STORM PIPE

STIN-S414 TYPE "C" DITCH BOTTOM N: 640220.49 E: 931203.92 GRATE EL: 4.88 INV (S): -0.12 (15" RCP) BOTT EL: -2.12

7 LF OF 15" RCP SD @ 0.00% SLOPE

REFER TO SHEET CU-ST-45C FOR PROFILE.

13 LF OF 15" RCP SD @ 0.00% SLOPE

8 LF OF 15" RCP SD @ 0.00% SLOPE

29 LF OF 66" RCP SD @ 0.00% SLOPE

SW 24TH STREET

SW 24TH ST

161 LF OF 66" RCP SD @ 0.00% SLOPE

STMH-S401 MH 6'X6' N: 640207.83 E: 931362.38 RIM EL: 5.02 INV (N): 0.00 (15" RCP) INV (S): 0.40 (15" RCP) INV (W): 0.38 (15" RCP (EXIST. W/ NEW PRB)) INV (E): 0.38 (15" RCP (EXIST. W/ NEW PRB)) BOTT EL: -2.00

7 LF OF 15" RCP SD @ 0.00% SLOPE

STMH-S311 MH 8'X8' N: 640236.68 E: 931555.19 RIM EL: 5.16 INV (W): -5.54 (66" RCP) INV (S): -6.00 (66" RCP) INV (N): -1.00 (24" RCP) BOTT EL: -7.50

14 LF OF 66" RCP SD @ 0.00% SLOPE

REMOVE EX. & REPLACE W/ STIN-S49 MH 8'X8' N: 640213.04 E: 931204.19 GRATE EL: 4.87 INV (E): -8.00 (66" RCP) INV (W): -8.00 (66" RCP) INV (N): -0.12 (15" RCP) BOTT EL: -10.00

193 LF OF 66" RCP SD @ 0.00% SLOPE

REUSE FRAME AND GRATE FROM EXISTING CATCH BASIN ON TOP OF PROPOSED TYPE "J" STRUCTURE

161 LF OF 66" RCP SD @ 0.00% SLOPE

STIN-S409 TYPE "C" DITCH BOTTOM N: 640201.26 E: 931362.82 GRATE EL: 4.52 INV (N): 0.40 (15" RCP) BOTT EL: -1.60

REMOVE EX. & REPLACE W/ STIN-S52 TYPE "J" BOTTOM W/ EC 2'x3' GRATE N: 640234.25 E: 931525.99 GRATE EL: 4.73 INV (E): -5.54 (66" RCP) INV (W): -8.00 (66" RCP) BOTT EL: -10.00

AIR RELEASE MH, TOP OF VALVE ELEVATION =4.03'

STIN-S418 8'X8' CONFLICT STRUCTURE N: 640223.09 E: 931555.50 GRATE EL: 5.17 INV (S): -6.00 (66" RCP) INV (N): -6.00 (66" RCP) INV (W): -4.05 (STEEL ENCASEMENT) INV (E): -4.07 (STEEL ENCASEMENT) BOTT EL: -8.00

174 LF OF 66" RCP SD @ 0.00% SLOPE

PLAN

SCALE: 1"=20'

0 20' 40'

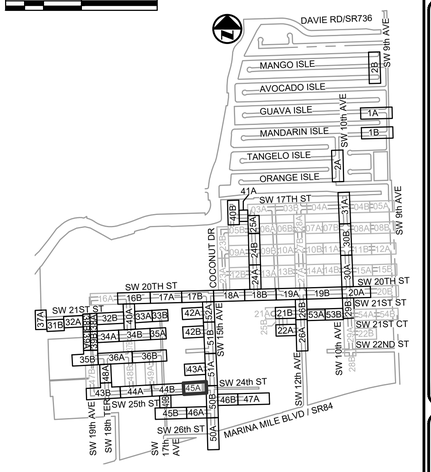

KEY MAP

N.T.S.

EXIST. STRUCTURE TO BE REMOVED AND REPLACED (CONNECT EXIST. INVERTS TO NEW STRUCTURE) STIN-S49 MH 8'X8' STA: 28+50.42 RIM EL: 4.87 INV (E): -8.00 (66" RCP) INV (W): -8.00 (66" RCP) INV (N): -0.12 (15" RCP) BOTT EL: -10.00

BOT. EXIST. 2" HDPE WM (TO BE RELOCATED AS NECESSARY TO PROVIDE 3' MIN SEP.)=1.93

BOT. EXIST. 6" P.V.C. SAN. LATERAL=-1.02

EXISTING GRADE

EXIST. 2" H.D.P.E. WATR.

BOT. EXIST. 6" P.V.C. SAN. LATERAL=-1.02

6" MIN. (TYP.)

EXIST. STRUCTURE TO BE REMOVED AND REPLACED (CONNECT EXIST. INVERTS TO NEW STRUCTURE) STIN-S51 MH 8'X8' STA: 30+11.73 RIM EL: 4.91 INV (E): -8.00 (66" RCP) INV (W): -8.00 (66" RCP) INV (S): 0.00 (15" RCP) INV (N): 0.00 (15" RCP) BOTT EL: -10.00

BOT. EXIST. 6" P.V.C. SAN. LATERAL=-1.02

BOT. EXIST. 6" P.V.C. SAN. LATERAL=-1.02

EXIST. STRUCTURE TO BE REMOVED AND REPLACED (CONNECT EXIST. INVERTS TO NEW STRUCTURE) STIN-S52 TYPE "J" BOTTOM W/ EC 2'x3' GRATE STA: 31+72.99 RIM EL: 4.73 INV (E): -5.54 (66" RCP) INV (W): -8.00 (66" RCP) BOTT EL: -10.00

BOT. EXIST. 6" C.I.P. WATR.=1.58

1.08' SEP.

STMH-S311 MH 8'X8' STA: 32+02.30 RIM EL: 5.16 INV (W): -5.54 (66" RCP) INV (S): -6.00 (66" RCP) INV (N): -1.00 (24" RCP) BOTT EL: -7.50

29 LF OF 66" RCP SD @ 0.00% SLOPE

193 LF OF 66" RCP SD @ 0.00% SLOPE

161 LF OF 66" RCP SD @ 0.00% SLOPE

161 LF OF 66" RCP SD @ 0.00% SLOPE

PROFILE

SCALE: 1"=20' HORIZONTAL
1"=2' VERTICAL

ELEVATIONS SHOWN HEREON ARE BASED ON THE NORTH AMERICAN VERTICAL DATUM 1988 (NAVD 1988)

NOTES:

1. EXISTING UTILITY DEPTHS ARE UNKNOWN UNLESS OTHERWISE INDICATED. LOCATIONS AND DEPTHS ARE ESTIMATED.
2. 4,196 LF OF NEW/RESTORED SWALE PROPOSED FOR ENTIRE PROJECT (SEE DETAIL ON SHEET CZ-DT-22).

Always call 811 two full business days before you dig to have underground utilities located and marked.
Sunshine811.com

Patrick J. Gibney, State of Florida, Professional Engineer, License No. 49428. This item has been electronically signed and sealed by Patrick J. Gibney on the date indicated here using an SHA authentication code. Printed copies of this document are not considered signed and sealed and the SHA authentication code must be verified on any electronic copies.

8/26/2021

CONSTRUCTION SET

Hazen

HAZEN AND SAWYER
4000 HOLLYWOOD BLVD, SUITE 750N
HOLLYWOOD, FLORIDA 33021

Certificate of Authorization No: 2771

CRAVEN • THOMPSON AND ASSOCIATES, INC.
ENGINEERS • PLANNERS • SURVEYORS
3563 N.W. 53RD STREET, FORT LAUDERDALE, FLORIDA 33309
FAX: (954) 739-6409 TEL: (954) 739-6400
FLORIDA LICENSED ENGINEERING, SURVEYING & MAPPING BUSINESS No. 271
FLORIDA LICENSED LANDSCAPE ARCHITECTURE BUSINESS No. C000114

MATERIAL SHOWN HEREON IS THE PROPERTY OF CRAVEN THOMPSON & ASSOCIATES, INC. AND SHALL NOT BE REPRODUCED, COPIED OR USED IN ANY MANNER WHATSOEVER WITHOUT THE EXPRESS WRITTEN PERMISSION OF CRAVEN THOMPSON & ASSOCIATES, INC.
WRITTEN DIMENSIONS ON DRAWING HAVE PRECEDENCE OVER SCALED DIMENSIONS. DO NOT SCALE DRAWINGS. ALL DIMENSIONS AND CONDITIONS SHALL BE VERIFIED ON THE JOB BY THE CONTRACTOR. ANY DISCREPANCIES SHALL BE REPORTED TO THE ARCHITECT BEFORE PROCEEDING WITH THE WORK. CONTRACTOR SHALL NOTIFY ARCHITECT 48 HOURS IN ADVANCE OF ANY REQUIRED INSPECTIONS.
COPYRIGHT © 2017 CRAVEN THOMPSON & ASSOCIATES, INC.

ENGINEER: PATRICK J. GIBNEY
REGISTRATION #: 49428
DATE: 01/22/2021

TEL: 954-987-0066
FAX: 954-987-2949

DRAWN BY: XXX
DATE: 01/07/2019
DESIGNED BY: XXX
SCALE: 1"=20'
CHECKED BY: XXX
FIELD BOOK: XXXX

CITY OF FORT LAUDERDALE
PUBLIC WORKS DEPARTMENT
ENGINEERING & ARCHITECTURE
100 North Andrews Avenue, Fort Lauderdale, Florida 33301

REVISIONS

NO.	DATE	BY	CHK'D	DESCRIPTION

PROJECT # 11868
STORMWATER IMPROVEMENTS
RIVER OAKS NEIGHBORHOOD
STORM DRAINAGE PLAN & PROFILE

SHEET NO.
CU-ST-45A

TOTAL: 255

CAD FILE: 11868-CU-ST-C

DRAWING FILE NO. 4-142-42

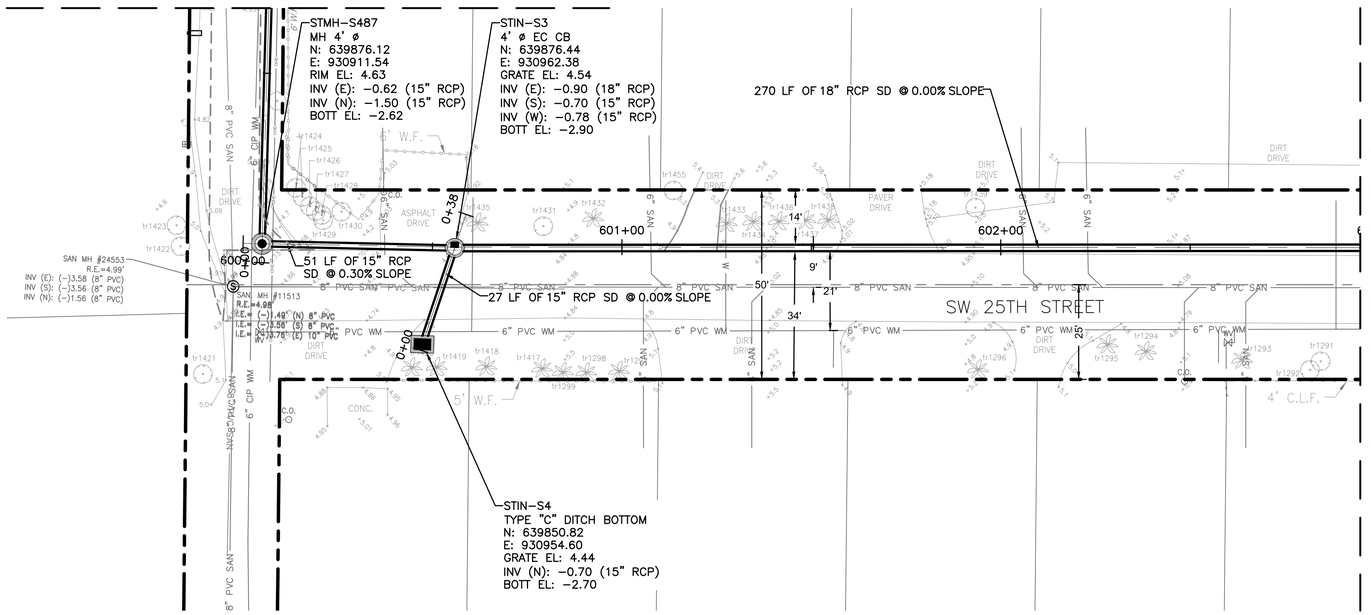

PLAN

SCALE: 1"=20'

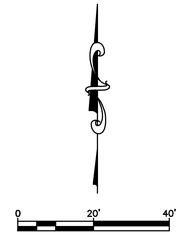

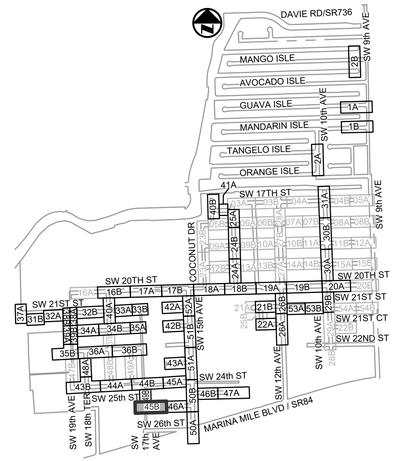

KEY MAP

N.T.S.

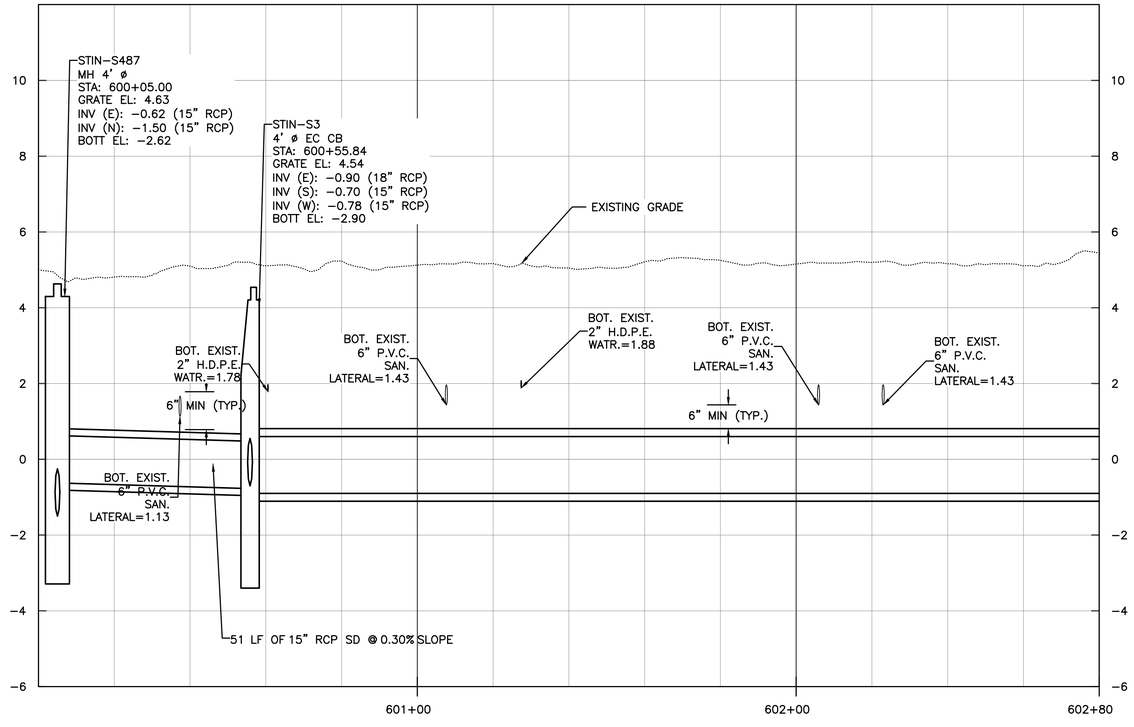

PROFILE

SCALE: 1"=20' HORIZONTAL
1"=2' VERTICAL

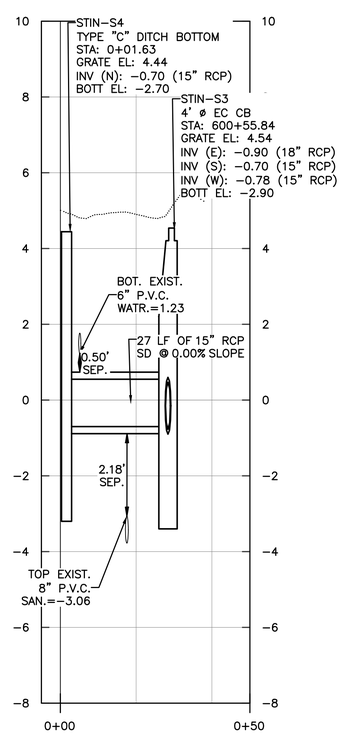

PROFILE

SCALE: 1"=20' HORIZONTAL
1"=2' VERTICAL

ELEVATIONS SHOWN HEREON ARE BASED ON THE NORTH AMERICAN VERTICAL DATUM 1988 (NAVD 1988)

NOTES:

1. EXISTING UTILITY DEPTHS ARE UNKNOWN UNLESS OTHERWISE INDICATED. LOCATIONS AND DEPTHS ARE ESTIMATED.
2. 4,196 LF OF NEW/RESTORED SWALE PROPOSED FOR ENTIRE PROJECT (SEE DETAIL ON SHEET CZ-DT-22).

Always call 811 two full business days before you dig to have underground utilities located and marked.

Sunshine811.com

Patrick J. Gibney, State of Florida, Professional Engineer, License No. 49428. This item has been electronically signed and sealed by Patrick J. Gibney on the date indicated here using an SHA authentication code. Printed copies of this document are not considered signed and sealed and the SHA authentication code must be verified on any electronic copies.

8/26/2021

CONSTRUCTION SET

PROJECT # 11868
STORMWATER IMPROVEMENTS
RIVER OAKS NEIGHBORHOOD
STORM DRAINAGE PLAN &
PROFILE

SHEET NO.
CU-ST-45B

TOTAL: 255

CAD FILE:
11868-CU-ST-C

DRAWING FILE NO.
4-142-42

REVISIONS

NO.	DATE	BY	CHK'D	DESCRIPTION

DRAWN BY: XXX
DATE: 01/07/2019
DESIGNED BY: XXX
SCALE: 1"=20'
CHECKED BY: XXX
FIELD BOOK: XXXX

ENGINEER:
PATRICK J. GIBNEY
REG. No. 49428
DATE: 01/22/2021

TEL: 954-987-0066
FAX: 954-987-2949

Hazen

HAZEN AND SAWYER
4000 HOLLYWOOD BLVD, SUITE 750N
HOLLYWOOD, FLORIDA 33021

Certificate of Authorization No: 2771

CRAVEN • THOMPSON AND ASSOCIATES, INC.
ENGINEERS • PLANNERS • SURVEYORS
3563 N.W. 53RD STREET, FORT LAUDERDALE, FLORIDA 33309
FAX: (954) 739-6409 TEL: (954) 739-6400
FLORIDA LICENSED ENGINEERING, SURVEYING & MAPPING BUSINESS No. 271
FLORIDA LICENSED LANDSCAPE ARCHITECTURE BUSINESS No. C000114

MATERIAL SHOWN HEREON IS THE PROPERTY OF CRAVEN THOMPSON & ASSOCIATES, INC. AND SHALL NOT BE REPRODUCED OR USED FOR OTHER PROJECTS WITHOUT THE WRITTEN CONSENT OF CRAVEN THOMPSON & ASSOCIATES, INC. WHETHING CRAVEN, THOMPSON, & ASSOCIATES, INC. COPYRIGHT © 2017

CITY OF FORT LAUDERDALE
PUBLIC WORKS DEPARTMENT
ENGINEERING & ARCHITECTURE
100 North Andrews Avenue, Fort Lauderdale, Florida 33301

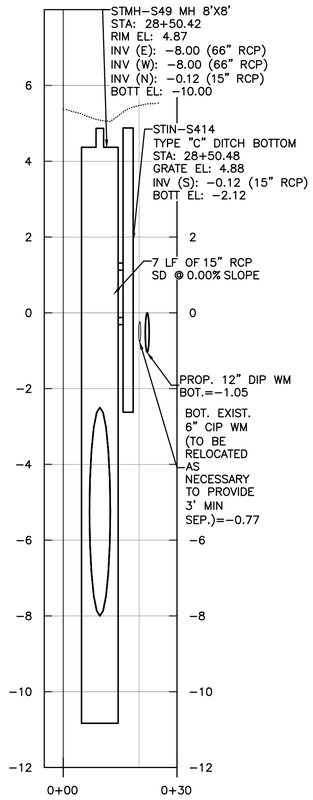

PROFILE

SCALE: 1"=20' HORIZONTAL
1"=2' VERTICAL

S.W. 24TH STREET
(SEE SHEET CU-ST-45A)
STA:28+50

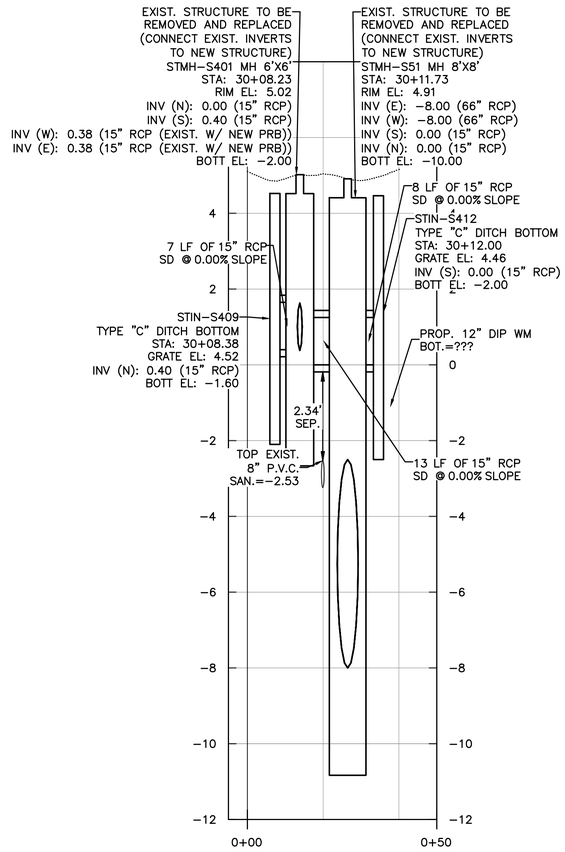

PROFILE

SCALE: 1"=20' HORIZONTAL
1"=2' VERTICAL

S.W. 24TH STREET
(SEE SHEET CU-ST-45A)
STA:30+10

Hazen

HAZEN AND SAWYER
4000 HOLLYWOOD BLVD, SUITE 750N
HOLLYWOOD, FLORIDA 33021

Certificate of Authorization No: 2771

CRAVEN • THOMPSON AND ASSOCIATES, INC.
ENGINEERS • PLANNERS • SURVEYORS
3563 N.W. 53RD STREET, FORT LAUDERDALE, FLORIDA 33309
FAX: (954) 739-6409 TEL: (954) 739-6400

FLORIDA LICENSED ENGINEERING, SURVEYING & MAPPING BUSINESS No. 271
FLORIDA LICENSED LANDSCAPE ARCHITECTURE BUSINESS No. C000114

MATERIAL SHOWN HEREON IS THE PROPERTY OF CRAVEN THOMPSON & ASSOCIATES, INC. AND SHALL NOT BE REPRODUCED OR USED FOR ANY PURPOSE WITHOUT THE WRITTEN CONSENT OF CRAVEN THOMPSON & ASSOCIATES, INC. WRITING CRAVEN THOMPSON & ASSOCIATES, INC. COPYRIGHT © 2017

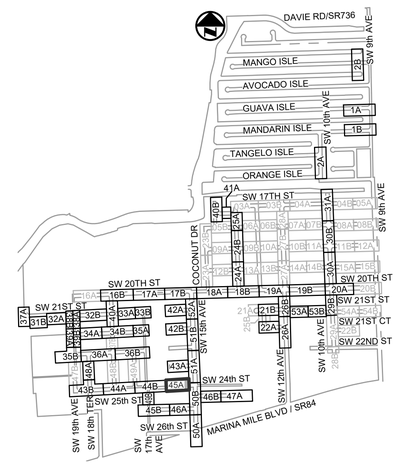

KEY MAP

N.T.S.

ELEVATIONS SHOWN HEREON ARE BASED ON THE NORTH AMERICAN VERTICAL DATUM 1988 (NAVD 1988)

NOTES:

1. EXISTING UTILITY DEPTHS ARE UNKNOWN UNLESS OTHERWISE INDICATED. LOCATIONS AND DEPTHS ARE ESTIMATED.
2. 4,196 LF OF NEW/RESTORED SWALE PROPOSED FOR ENTIRE PROJECT (SEE DETAIL ON SHEET CZ-DT-22).

Patrick J. Gibney, State of Florida, Professional Engineer, License No. 49428. This item has been electronically signed and sealed by Patrick J. Gibney on the date indicated here using an SHA authentication code. Printed copies of this document are not considered signed and sealed and the SHA authentication code must be verified on any electronic copies.

8/26/2021

CONSTRUCTION SET

Always call 811 two full business days before you dig to have underground utilities located and marked.
Sunshine811.com

ENGINEER: PATRICK J. GIBNEY
REG. No.: 49428
DATE: 01/22/2021

TEL: 954-987-0066
FAX: 954-987-2949

DRAWN BY: XXX
DATE: 01/07/2019
DESIGNED BY: XXX
SCALE: 1"=20'
CHECKED BY: XXX
FIELD BOOK: XXXX

CITY OF FORT LAUDERDALE
PUBLIC WORKS DEPARTMENT
ENGINEERING & ARCHITECTURE
100 North Andrews Avenue, Fort Lauderdale, Florida 33301

REVISIONS

NO.	DATE	BY	DESCRIPTION
		(CHK'D)	

PROJECT # 11868
STORMWATER IMPROVEMENTS
RIVER OAKS NEIGHBORHOOD
STORM DRAINAGE PLAN &
PROFILE

SHEET NO.
CU-ST-45C

TOTAL: 255

CAD FILE: 11868-CU-ST-C

DRAWING FILE NO. 4-142-42

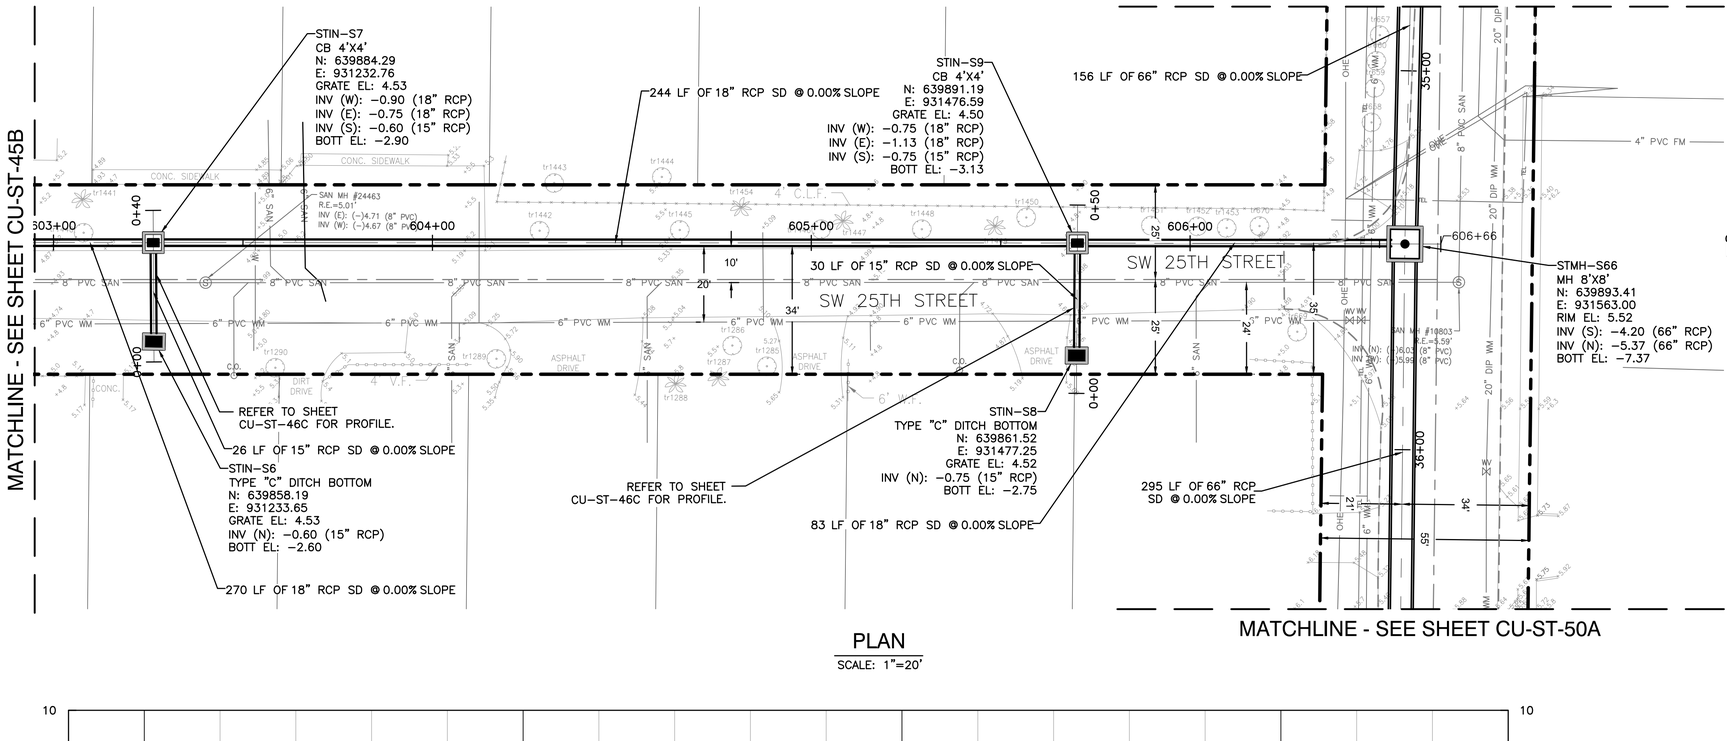

PLAN

SCALE: 1"=20'

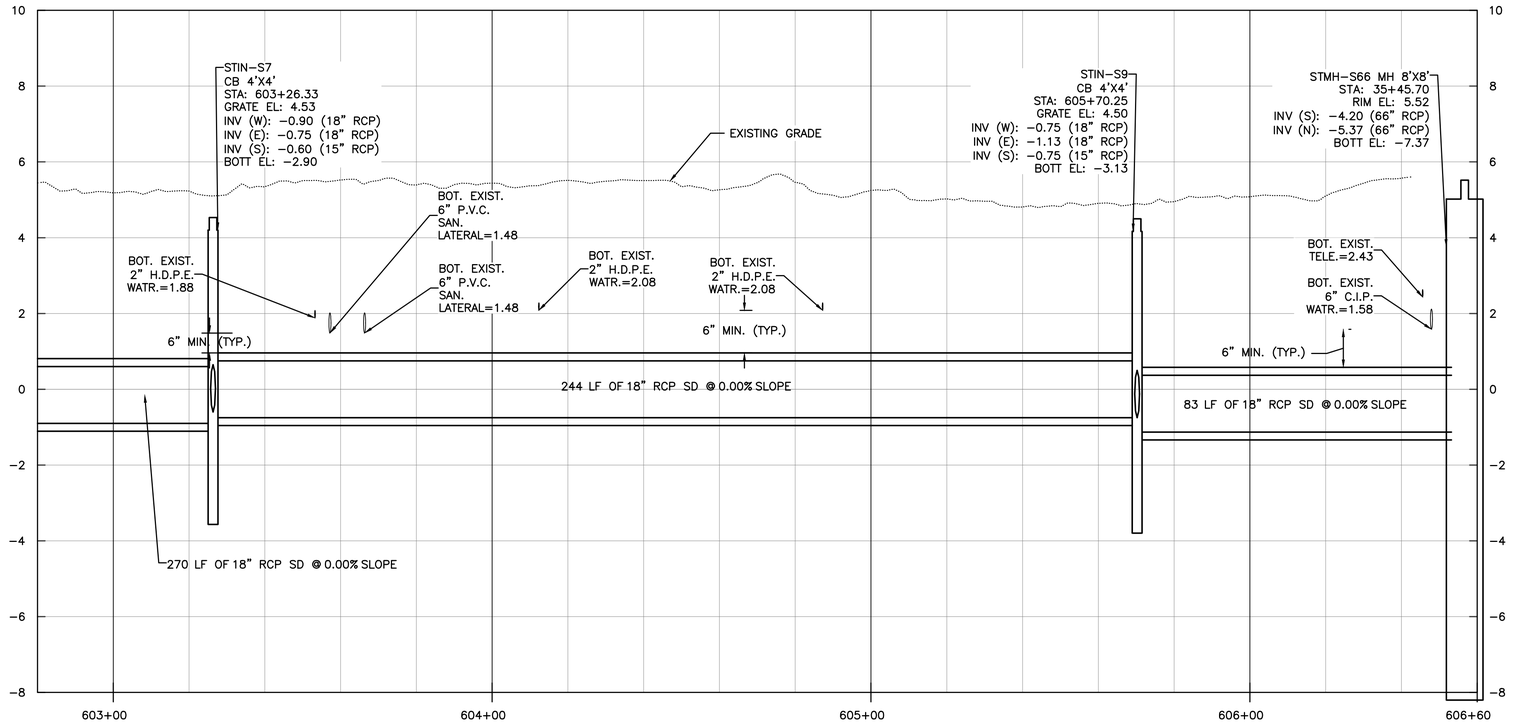

PROFILE

SCALE: 1"=20' HORIZONTAL
1"=2' VERTICAL

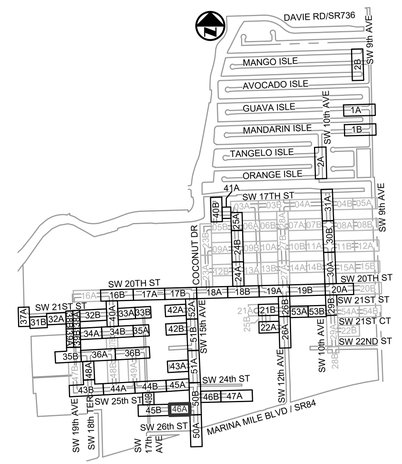

KEY MAP

N.T.S.

ELEVATIONS SHOWN HEREON ARE BASED ON THE NORTH AMERICAN VERTICAL DATUM 1988 (NAVD 1988)

NOTES:

1. EXISTING UTILITY DEPTHS ARE UNKNOWN UNLESS OTHERWISE INDICATED. LOCATIONS AND DEPTHS ARE ESTIMATED.
2. 4,196 LF OF NEW/RESTORED SWALE PROPOSED FOR ENTIRE PROJECT (SEE DETAIL ON SHEET CZ-DT-22).

Patrick J. Gibney, State of Florida, Professional Engineer, License No. 49428. This item has been electronically signed and sealed by Patrick J. Gibney on the date indicated here using an SHA authentication code. Printed copies of this document are not considered signed and sealed and the SHA authentication code must be verified on any electronic copies.

8/26/2021

CONSTRUCTION SET

Always call 811 two full business days before you dig to have underground utilities located and marked.
Sunshine811.com

Hazen

HAZEN AND SAWYER
4000 HOLLYWOOD BLVD, SUITE 750N
HOLLYWOOD, FLORIDA 33021
Certificate of Authorization No: 2771

CRAVEN • THOMPSON AND ASSOCIATES, INC.
ENGINEERS • PLANNERS • SURVEYORS
3563 N.W. 53RD STREET, FORT LAUDERDALE, FLORIDA 33309
FAX: (954) 739-6409 TEL: (954) 739-6400
FLORIDA LICENSED ENGINEERING, SURVEYING & MAPPING BUSINESS No. 271
FLORIDA LICENSED LANDSCAPE ARCHITECTURE BUSINESS No. C000114

MATERIAL SHOWN HEREON IS THE PROPERTY OF CRAVEN THOMPSON & ASSOCIATES, INC. AND SHALL NOT BE REPRODUCED OR USED FOR OTHER PROJECTS WITHOUT THE WRITTEN CONSENT OF CRAVEN THOMPSON & ASSOCIATES, INC. WHETHER THE PROJECT IS COMPLETED OR NOT. COPYRIGHT © 2017

ENGINEER: PATRICK J. GIBNEY
REG. No.: 49428
DATE: 01/22/2021
TEL: 954-987-0066
FAX: 954-987-2949

DRAWN BY: XXX
DATE: 01/07/2019
DESIGNED BY: XXX
SCALE: 1"=20'
CHECKED BY: XXX
FIELD BOOK: XXXX

CITY OF FORT LAUDERDALE
PUBLIC WORKS DEPARTMENT
ENGINEERING & ARCHITECTURE
100 North Andrews Avenue, Fort Lauderdale, Florida 33301

REVISIONS

NO.	DATE	BY	DESCRIPTION
		(CHK'D)	

PROJECT # 11868
STORMWATER IMPROVEMENTS
RIVER OAKS NEIGHBORHOOD
STORM DRAINAGE PLAN & PROFILE

SHEET NO.
CU-ST-46A

TOTAL: 255

CAD FILE: 11868-CU-ST-C

DRAWING FILE NO. 4-142-42

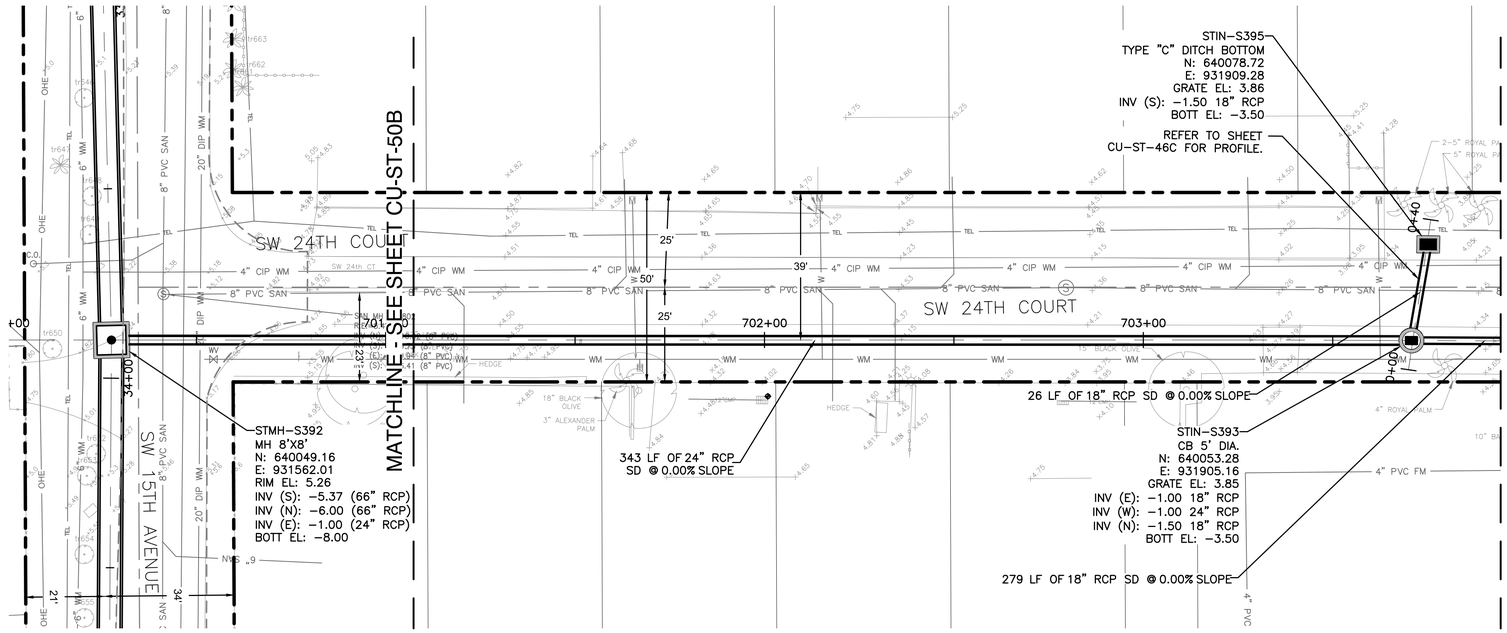

PLAN

SCALE: 1"=20'

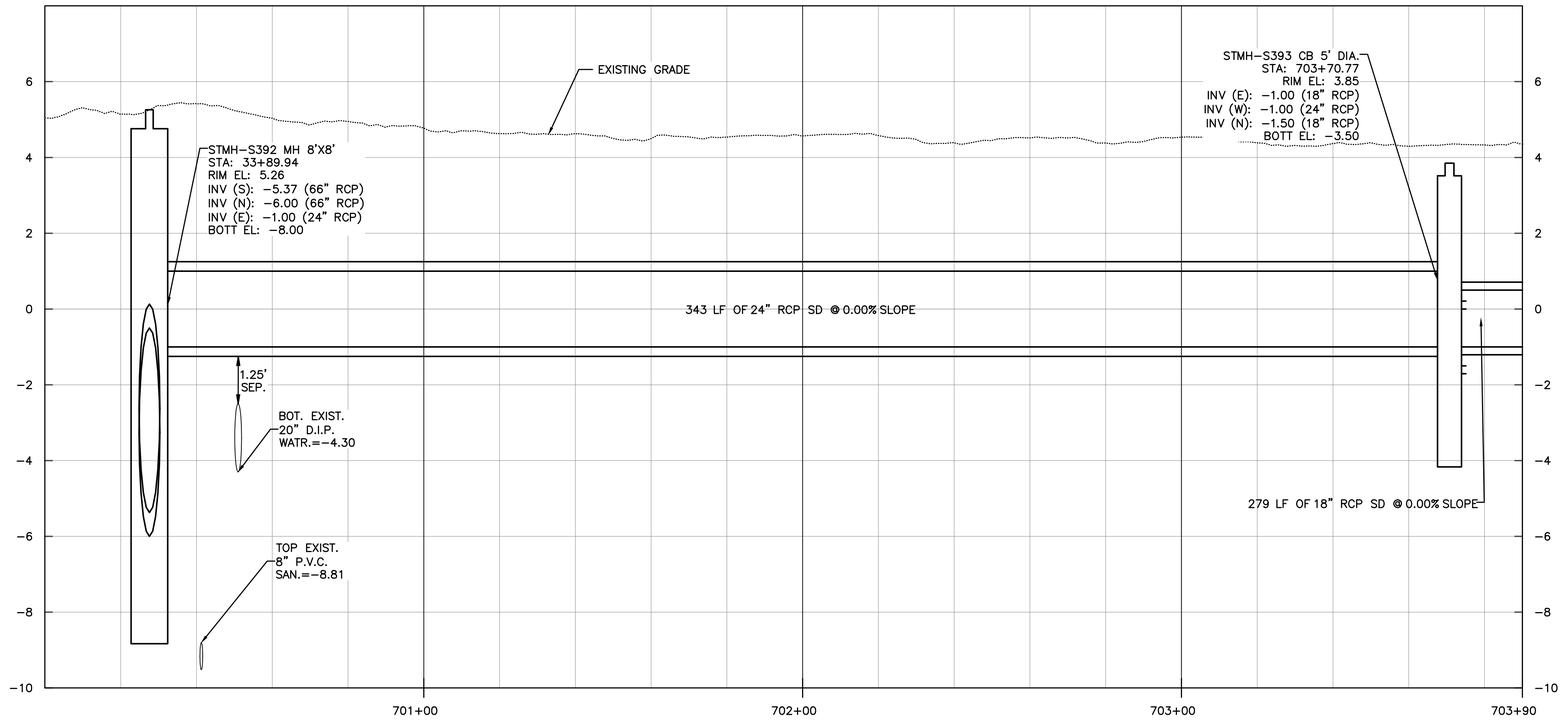

PROFILE

SCALE: 1"=20' HORIZONTAL
1"=2' VERTICAL

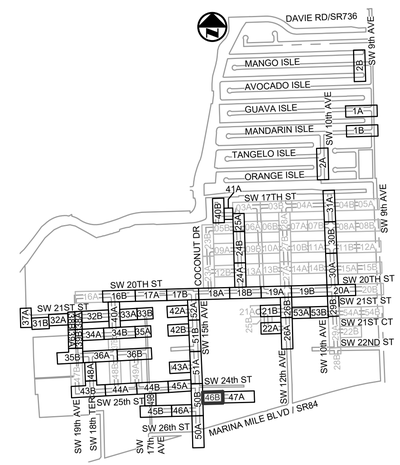

KEY MAP

N.T.S.

ELEVATIONS SHOWN HEREON ARE BASED ON THE NORTH AMERICAN VERTICAL DATUM 1988 (NAVD 1988)

NOTES:

1. EXISTING UTILITY DEPTHS ARE UNKNOWN UNLESS OTHERWISE INDICATED. LOCATIONS AND DEPTHS ARE ESTIMATED.
2. 4,196 LF OF NEW/RESTORED SWALE PROPOSED FOR ENTIRE PROJECT (SEE DETAIL ON SHEET CZ-DT-22).

Always call 811 two full business days before you dig to have underground utilities located and marked.
Sunshine811.com

Patrick J. Gibney, State of Florida, Professional Engineer, License No. 49428. This item has been electronically signed and sealed by Patrick J. Gibney on the date indicated here using an SHA authentication code. Printed copies of this document are not considered signed and sealed and the SHA authentication code must be verified on any electronic copies.

8/26/2021

CONSTRUCTION SET

Hazen

HAZEN AND SAWYER
4000 HOLLYWOOD BLVD, SUITE 750N
HOLLYWOOD, FLORIDA 33021

Certificate of Authorization No: 2771

CRAVEN - THOMPSON AND ASSOCIATES, INC.
ENGINEERS • PLANNERS • SURVEYORS
3563 N.W. 53RD STREET, FORT LAUDERDALE, FLORIDA 33309
FAX: (954) 739-6409 TEL.: (954) 739-6400
FLORIDA LICENSED ENGINEERING, SURVEYING & MAPPING BUSINESS No. 271
FLORIDA LICENSED LANDSCAPE ARCHITECTURE BUSINESS No. C000114

MATERIAL SHOWN HEREON IS THE PROPERTY OF CRAVEN THOMPSON & ASSOCIATES, INC. AND SHALL NOT BE REPRODUCED, COPIED OR USED IN ANY MANNER WHATSOEVER EXCEPT BY CRAVEN THOMPSON & ASSOCIATES, INC.
WRITTEN CRAVEN THOMPSON & ASSOCIATES, INC. COPYRIGHT © 2017

ENGINEER: PATRICK J. GIBNEY
REG. NO.: 49428
DATE: 01/22/2021

TEL: 954-987-0066
FAX: 954-987-2949

DRAWN BY: XXX
DATE: 01/07/2019
DESIGNED BY: XXX
SCALE: 1"=20'
CHECKED BY: XXX
FIELD BOOK: XXXX

CITY OF FORT LAUDERDALE
PUBLIC WORKS DEPARTMENT
ENGINEERING & ARCHITECTURE
100 North Andrews Avenue, Fort Lauderdale, Florida 33301

REVISIONS

NO.	DATE	BY	CHK'D	DESCRIPTION

PROJECT # 11868
STORMWATER IMPROVEMENTS
RIVER OAKS NEIGHBORHOOD
STORM DRAINAGE PLAN & PROFILE

SHEET NO.
CU-ST-46B

TOTAL: 255

CAD FILE: 11868-CU-ST-C

DRAWING FILE NO. 4-142-42

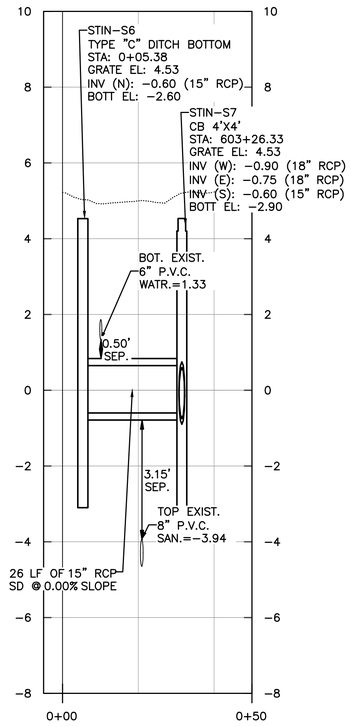

PROFILE

SCALE: 1"=20' HORIZONTAL
1"=2' VERTICAL

S.W. 25TH STREET
(SEE SHEET CU-ST-46A)
STA:603+00

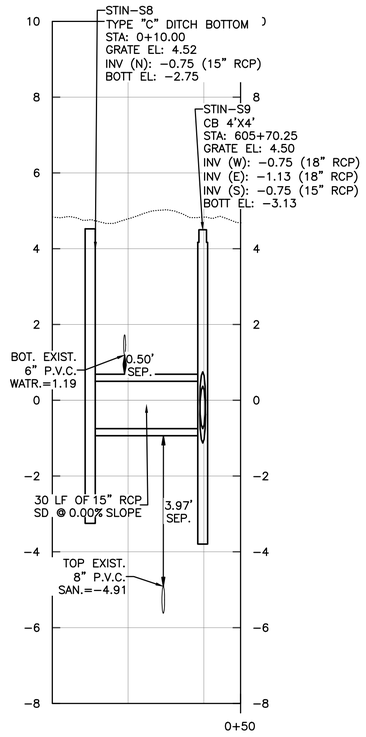

PROFILE

SCALE: 1"=20' HORIZONTAL
1"=2' VERTICAL

S.W. 25TH STREET
(SEE SHEET CU-ST-46A)
STA:603+50

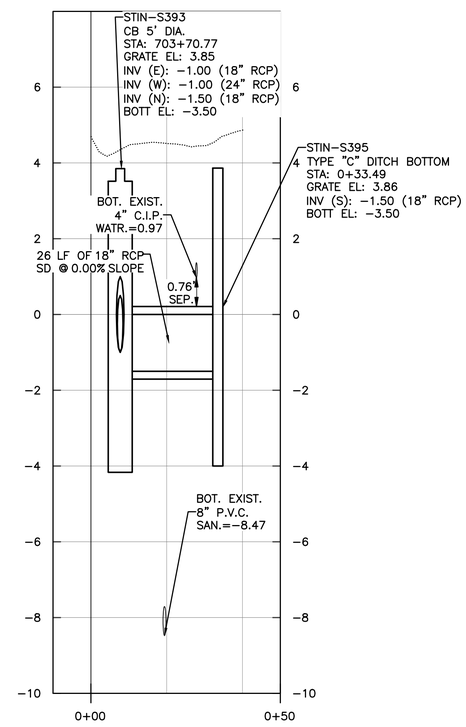

PROFILE

SCALE: 1"=20' HORIZONTAL
1"=2' VERTICAL

S.W. 24TH COURT
(SEE SHEET CU-ST-46B)
STA:703+60

HAZEN AND SAWYER
4000 HOLLYWOOD BLVD, SUITE 750N
HOLLYWOOD, FLORIDA 33021

Certificate of Authorization No: 2771

CRAVEN • THOMPSON AND ASSOCIATES, INC.
ENGINEERS • PLANNERS • SURVEYORS
3563 N.W. 53RD STREET, FORT LAUDERDALE, FLORIDA 33309
FAX: (954) 739-6409 TEL: (954) 739-6400

FLORIDA LICENSED ENGINEERING, SURVEYING & MAPPING BUSINESS No. 271
FLORIDA LICENSED LANDSCAPE ARCHITECTURE BUSINESS No. C000114

MATERIAL SHOWN HEREON IS THE PROPERTY OF CRAVEN THOMPSON & ASSOCIATES, INC. AND SHALL NOT BE REPRODUCED, COPIED OR USED IN ANY MANNER WHATSOEVER WITHOUT THE EXPRESS WRITTEN PERMISSION OF CRAVEN THOMPSON & ASSOCIATES, INC.
WRITING CRAVEN THOMPSON & ASSOCIATES, INC. COPYRIGHT © 2017

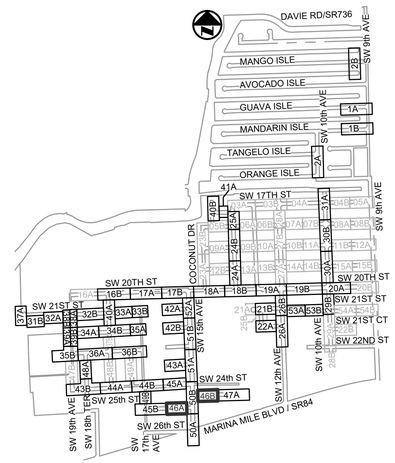

KEY MAP

N.T.S.

ELEVATIONS SHOWN HEREON ARE BASED ON THE NORTH AMERICAN VERTICAL DATUM 1988 (NAVD 1988)

NOTES:

1. EXISTING UTILITY DEPTHS ARE UNKNOWN UNLESS OTHERWISE INDICATED. LOCATIONS AND DEPTHS ARE ESTIMATED.
2. 4,196 LF OF NEW/RESTORED SWALE PROPOSED FOR ENTIRE PROJECT (SEE DETAIL ON SHEET CZ−DT−22).

Patrick J. Gibney, State of Florida, Professional Engineer, License No. 49428 This item has been electronically signed and sealed by Patrick J. Gibney on the date indicated here using an SHA authentication code. Printed copies of this document are not considered signed and sealed and the SHA authentication code must be verified on any electronic copies.

8/26/2021

CONSTRUCTION SET

Always call 811 two full business days before you dig to have underground utilities located and marked.
Sunshine811.com

ENGINEER: PATRICK J. GIBNEY
REG. No.: 49428
DATE: 01/22/2021

TEL: 954-987-0066
FAX: 954-987-2949

DRAWN BY: XXX
DATE: 01/07/2019
DESIGNED BY: XXX
SCALE: 1"=20'
CHECKED BY: XXX
FIELD BOOK: XXXX

CITY OF FORT LAUDERDALE
PUBLIC WORKS DEPARTMENT
ENGINEERING & ARCHITECTURE
100 North Andrews Avenue, Fort Lauderdale, Florida 33301

REVISIONS

NO.	DATE	BY	CHK'D	DESCRIPTION

PROJECT # 11868
STORMWATER IMPROVEMENTS
RIVER OAKS NEIGHBORHOOD
STORM DRAINAGE PLAN &
PROFILE

SHEET NO.
CU-ST-46C

TOTAL: 255

CAD FILE: 11868-CU-ST-C

DRAWING FILE NO. 4-142-42

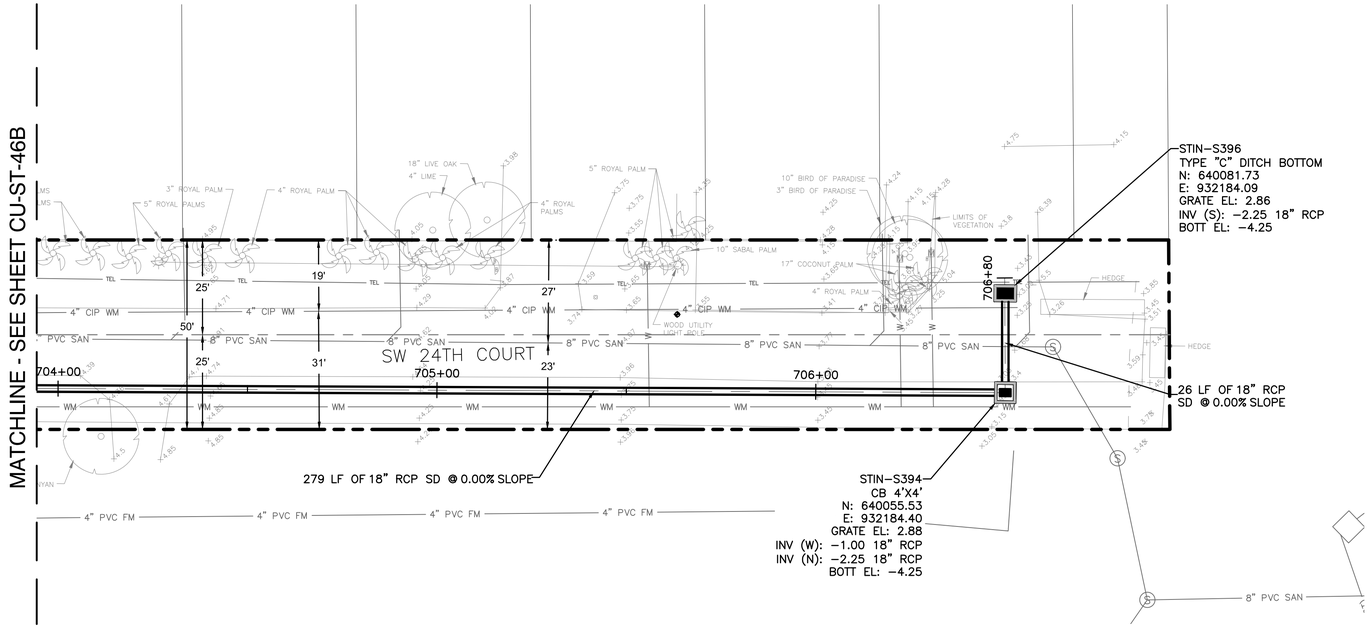

PLAN

SCALE: 1"=20'

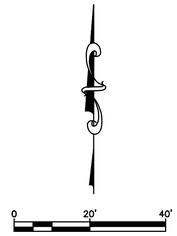

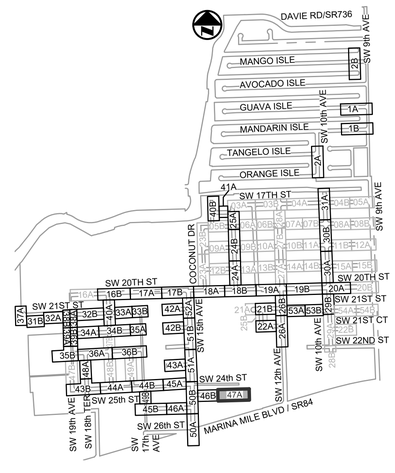

KEY MAP

N.T.S.

ELEVATIONS SHOWN HEREON ARE BASED ON THE NORTH AMERICAN VERTICAL DATUM 1988 (NAVD 1988)

NOTES:

1. EXISTING UTILITY DEPTHS ARE UNKNOWN UNLESS OTHERWISE INDICATED. LOCATIONS AND DEPTHS ARE ESTIMATED.
2. 4,196 LF OF NEW/RESTORED SWALE PROPOSED FOR ENTIRE PROJECT (SEE DETAIL ON SHEET CZ–DT–22).

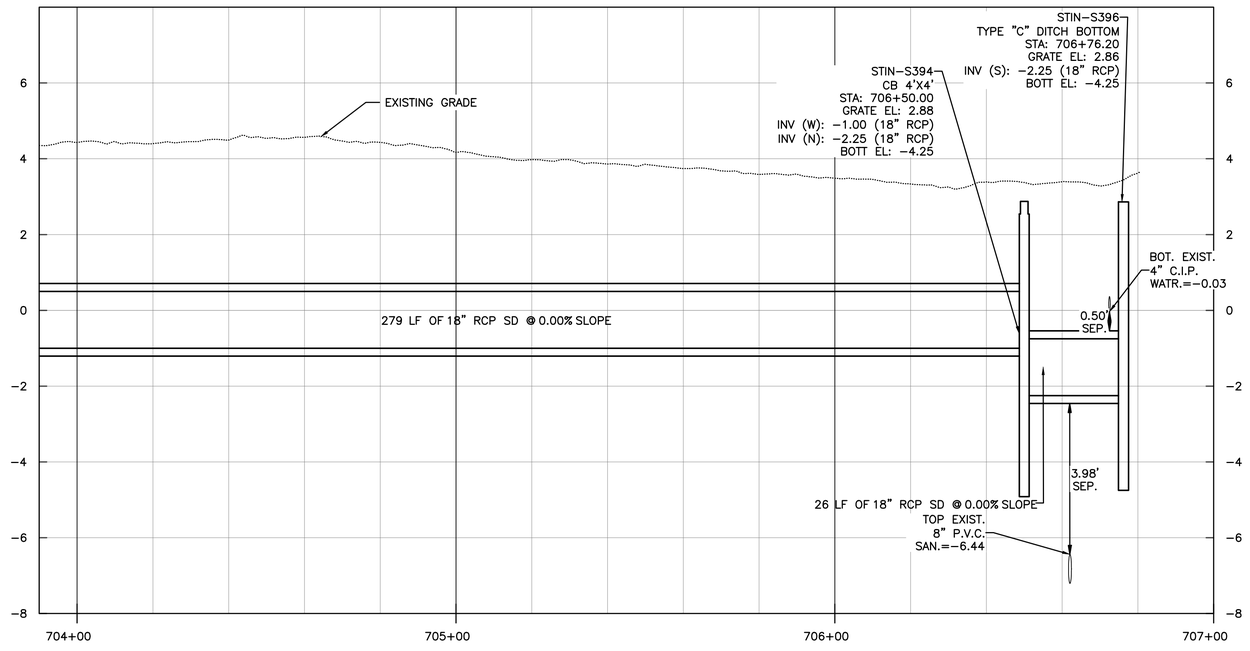

PROFILE

SCALE: 1"=20' HORIZONTAL
1"=2' VERTICAL

Always call 811 two full business days before you dig to have underground utilities located and marked.
Sunshine811.com

Patrick J. Gibney, State of Florida, Professional Engineer, License No. 49428. This item has been electronically signed and sealed by Patrick J. Gibney on the date indicated here using an SHA authentication code. Printed copies of this document are not considered signed and sealed and the SHA authentication code must be verified on any electronic copies.

8/26/2021

CONSTRUCTION SET

Hazen

HAZEN AND SAWYER
4000 HOLLYWOOD BLVD, SUITE 750N
HOLLYWOOD, FLORIDA 33021

Certificate of Authorization No: 2771

CRAVEN • THOMPSON AND ASSOCIATES, INC.
ENGINEERS • PLANNERS • SURVEYORS
3563 N.W. 53RD STREET, FORT LAUDERDALE, FLORIDA 33309
FAX: (954) 739-6409 TEL.: (954) 739-6400
FLORIDA LICENSED ENGINEERING, SURVEYING & MAPPING BUSINESS No. 271
FLORIDA LICENSED LANDSCAPE ARCHITECTURE BUSINESS No. C000114

MATERIAL SHOWN HEREON IS THE PROPERTY OF CRAVEN THOMPSON & ASSOCIATES, INC. AND SHALL NOT BE REPRODUCED, COPIED OR USED IN ANY MANNER WHATSOEVER EXCEPT BY AGREEMENT WITH CRAVEN THOMPSON & ASSOCIATES, INC.
WRITING CRAVEN THOMPSON & ASSOCIATES, INC. COPYRIGHT © 2017

ENGINEER: PATRICK J. GIBNEY
REG. No.: 49428
DATE: 01/22/2021

TEL: 954-987-0066
FAX: 954-987-2949

DRAWN BY: XXX
DATE: 01/07/2019
DESIGNED BY: XXX
SCALE: 1"=20'
CHECKED BY: XXX
FIELD BOOK: XXXX

CITY OF FORT LAUDERDALE
PUBLIC WORKS DEPARTMENT
ENGINEERING & ARCHITECTURE
100 North Andrews Avenue, Fort Lauderdale, Florida 33301

REVISIONS

NO.	DATE	BY	DESCRIPTION
		(CHK'D)	

PROJECT # 11868
STORMWATER IMPROVEMENTS
RIVER OAKS NEIGHBORHOOD
STORM DRAINAGE PLAN &
PROFILE

SHEET NO.
CU-ST-47A

TOTAL: 255

CAD FILE: 11868-CU-ST-C

DRAWING FILE NO. 4-142-42

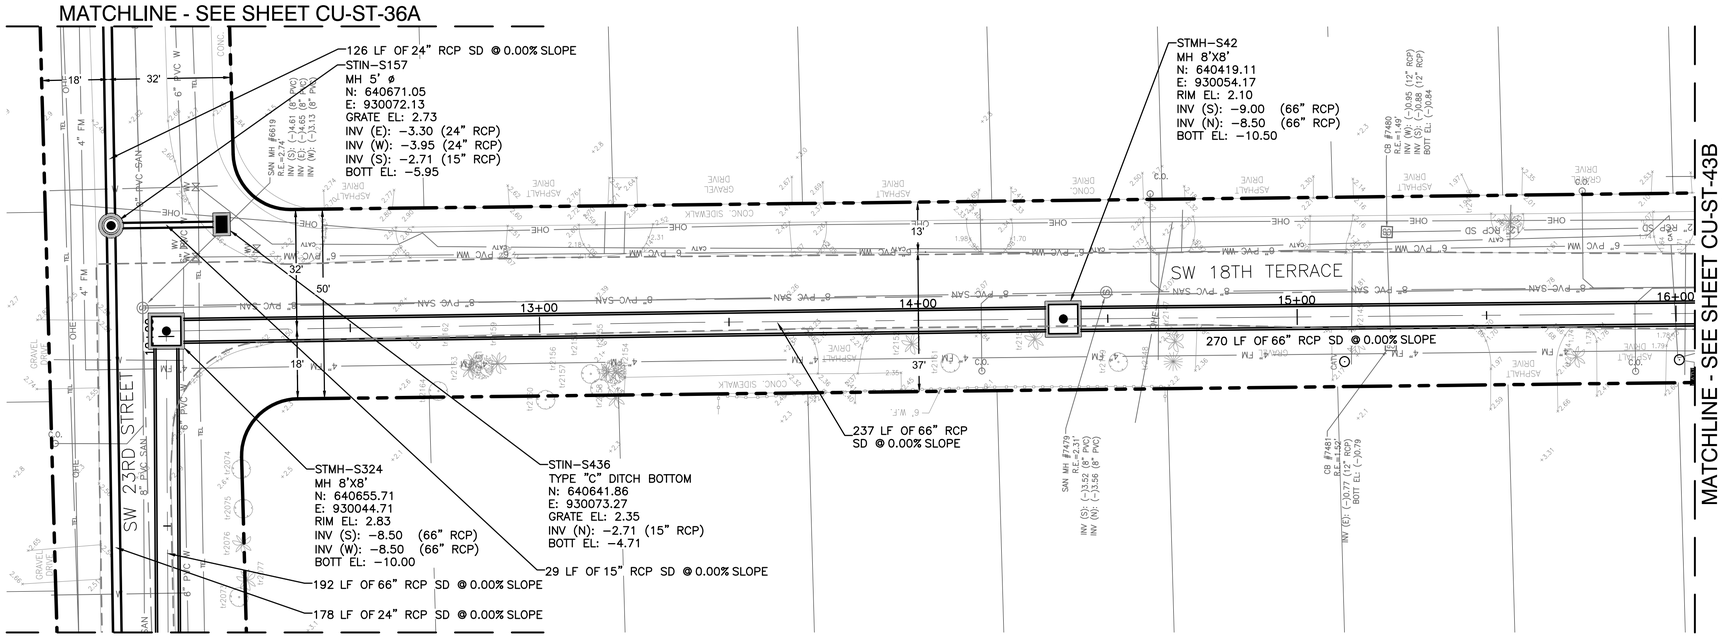

PLAN

SCALE: 1"=20'

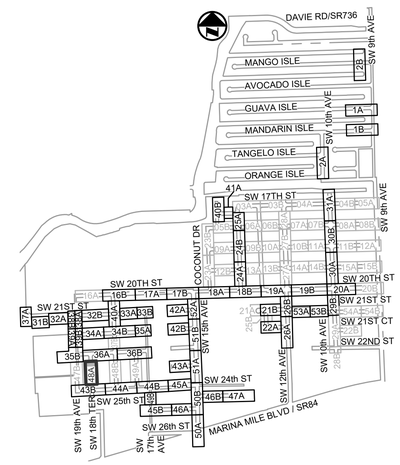

KEY MAP

N.T.S.

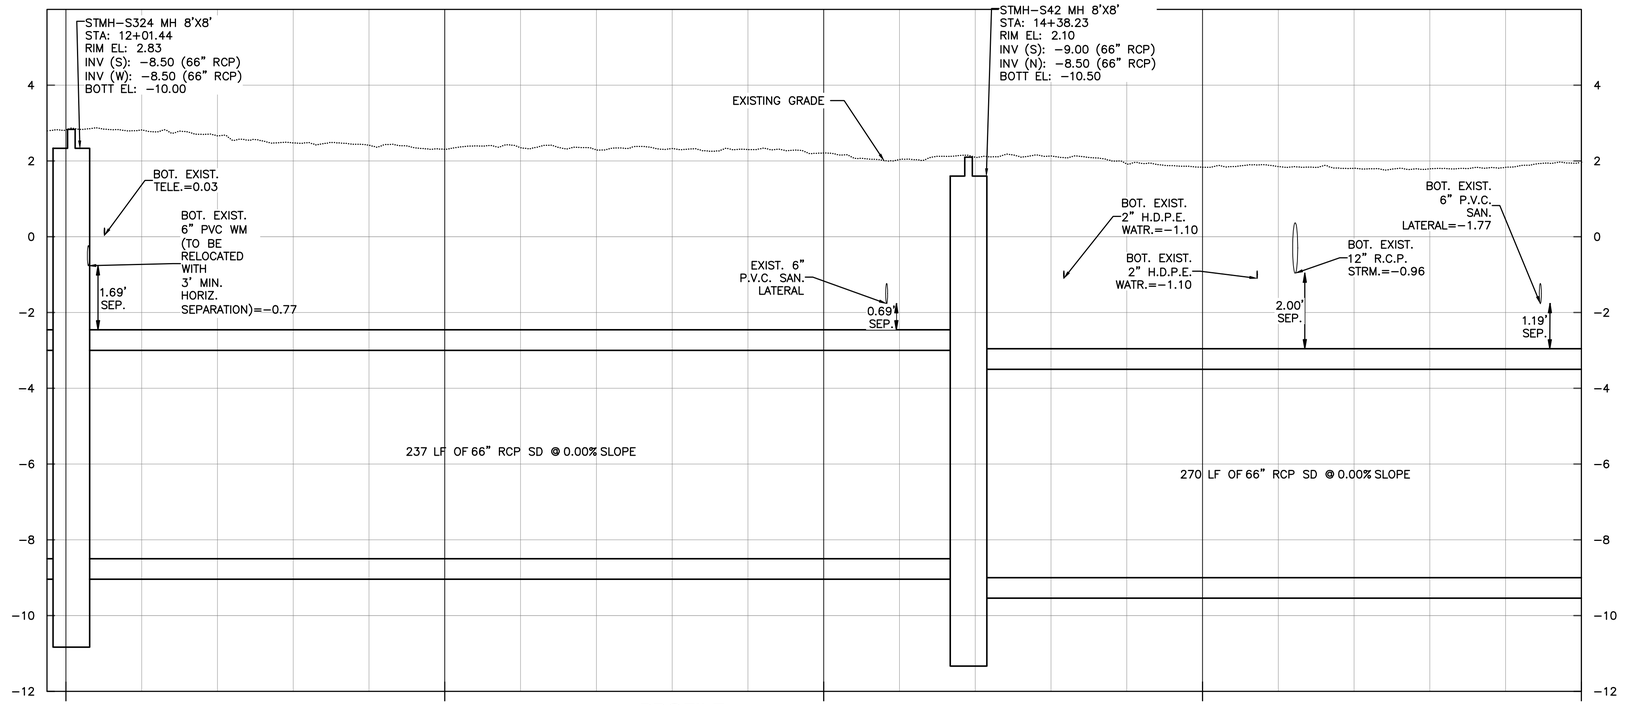

PROFILE

SCALE: 1"=20' HORIZONTAL
1"=2' VERTICAL

ELEVATIONS SHOWN HEREON ARE BASED ON THE NORTH AMERICAN VERTICAL DATUM 1988 (NAVD 1988)

NOTES:

1. EXISTING UTILITY DEPTHS ARE UNKNOWN UNLESS OTHERWISE INDICATED. LOCATIONS AND DEPTHS ARE ESTIMATED.
2. 4,196 LF OF NEW/RESTORED SWALE PROPOSED FOR ENTIRE PROJECT (SEE DETAIL ON SHEET CZ-DT-22).

Patrick J. Gibney, State of Florida, Professional Engineer, License No. 49428. This item has been electronically signed and sealed by Patrick J. Gibney on the date indicated here using an SHA authentication code. Printed copies of this document are not considered signed and sealed and the SHA authentication code must be verified on any electronic copies.

8/26/2021

CONSTRUCTION SET

Always call 811 two full business days before you dig to have underground utilities located and marked.

Sunshine811.com

Hazen

HAZEN AND SAWYER
4000 HOLLYWOOD BLVD, SUITE 750N
HOLLYWOOD, FLORIDA 33021

Certificate of Authorization No: 2771

CRAVEN • THOMPSON AND ASSOCIATES, INC.
ENGINEERS • PLANNERS • SURVEYORS
3563 N.W. 53RD STREET, FORT LAUDERDALE, FLORIDA 33309
FAX: (954) 739-6409 TEL.: (954) 739-6400
FLORIDA LICENSED ENGINEERING, SURVEYING & MAPPING BUSINESS No. 271
FLORIDA LICENSED LANDSCAPE ARCHITECTURE BUSINESS No. C000114

MATERIAL SHOWN HEREON IS THE PROPERTY OF CRAVEN THOMPSON & ASSOCIATES, INC. AND SHALL NOT BE REPRODUCED, COPIED OR USED IN ANY MANNER WHATSOEVER WITHOUT THE EXPRESS WRITTEN PERMISSION OF CRAVEN THOMPSON & ASSOCIATES, INC.
WRITING CRAVEN THOMPSON & ASSOCIATES, INC. COPYRIGHT © 2017

ENGINEER: PATRICK J. GIBNEY
REG. No.: 49428
DATE: 01/22/2021

TEL: 954-987-0066
FAX: 954-987-2949

DRAWN BY: XXX
DATE: 01/07/2019
DESIGNED BY: XXX
SCALE: 1"=20'
CHECKED BY: XXX
FIELD BOOK: XXXX

CITY OF FORT LAUDERDALE
PUBLIC WORKS DEPARTMENT
ENGINEERING & ARCHITECTURE
100 North Andrews Avenue, Fort Lauderdale, Florida 33301

REVISIONS

NO.	DATE	BY	DESCRIPTION
		(CHK'D)	

PROJECT # 11868
STORMWATER IMPROVEMENTS
RIVER OAKS NEIGHBORHOOD
STORM DRAINAGE PLAN & PROFILE

SHEET NO.
CU-ST-48A

TOTAL: 255

CAD FILE: 11868-CU-ST-C

DRAWING FILE NO. 4-142-42

Hazen

HAZEN AND SAWYER
4000 HOLLYWOOD BLVD, SUITE 750N
HOLLYWOOD, FLORIDA 33021

Certificate of Authorization No: 2771

CRAVEN - THOMPSON AND ASSOCIATES, INC.
ENGINEERS • PLANNERS • SURVEYORS
3563 N.W. 53RD STREET, FORT LAUDERDALE, FLORIDA 33309
FAX: (954) 739-6409 TEL.: (954) 739-6400

FLORIDA LICENSED ENGINEERING, SURVEYING & MAPPING BUSINESS No. 271
FLORIDA LICENSED LANDSCAPE ARCHITECTURE BUSINESS No. C000114

MATERIAL SHOWN HEREON IS THE PROPERTY OF CRAVEN THOMPSON & ASSOCIATES, INC. AND SHALL NOT BE REPRODUCED, COPIED OR USED IN ANY MANNER WHATSOEVER WITHOUT THE EXPRESS WRITTEN PERMISSION OF CRAVEN THOMPSON & ASSOCIATES, INC. COPYRIGHT © 2017

ENGINEER: PATRICK J. GIBNEY
REG. No.: 49428
DATE: 01/22/2021

TEL: 954-987-0066
FAX: 954-987-2949

DRAWN BY: XXX
DATE: 01072019
DESIGNED BY: XXX
SCALE: 1"=20'
CHECKED BY: XXX
FIELD BOOK: XXXX

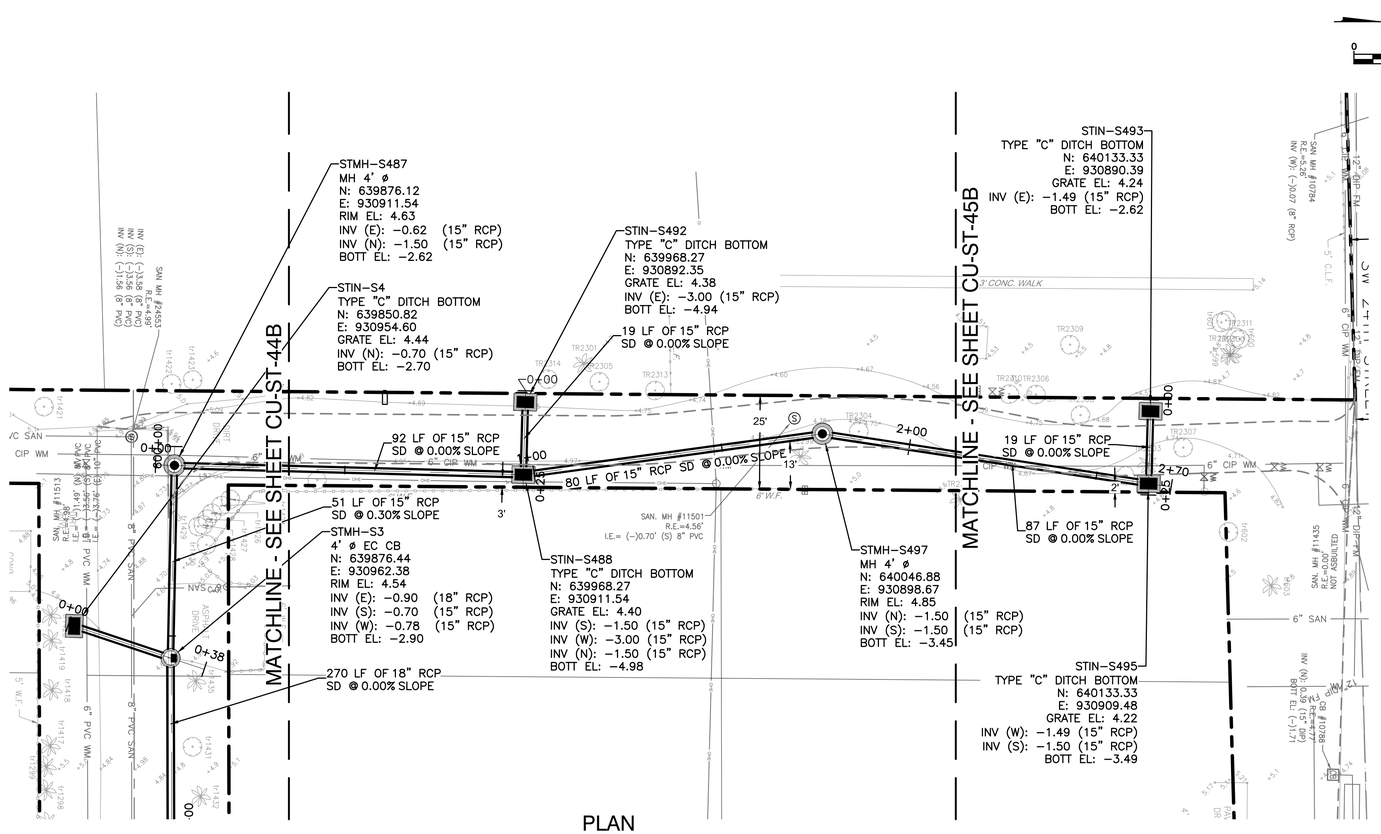

PLAN
SCALE: 1"=20'

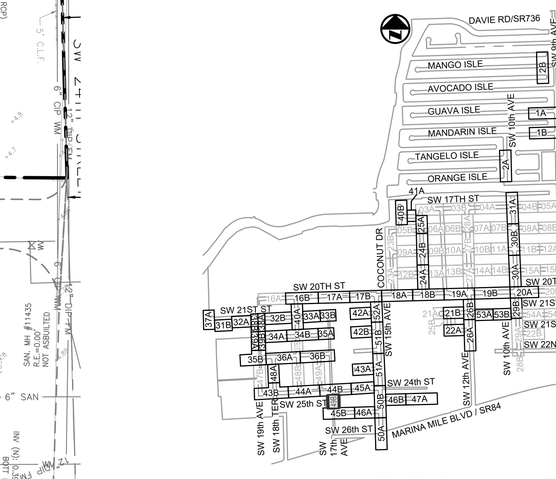

KEY MAP
N.T.S.

ELEVATIONS SHOWN HEREON ARE BASED ON THE NORTH AMERICAN VERTICAL DATUM 1988 (NAVD 1988)

NOTES:

1. EXISTING UTILITY DEPTHS ARE UNKNOWN UNLESS OTHERWISE INDICATED. LOCATIONS AND DEPTHS ARE ESTIMATED.
2. 4,196 LF OF NEW/RESTORED SWALE PROPOSED FOR ENTIRE PROJECT (SEE DETAIL ON SHEET CZ–DT–22).

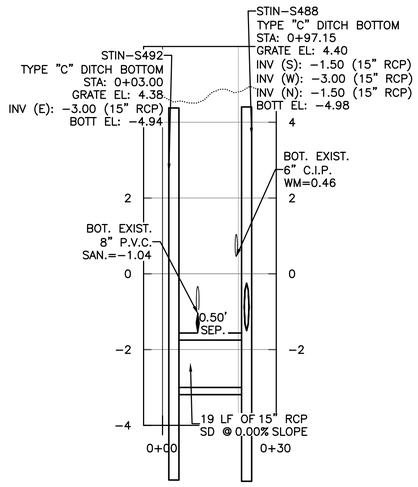

PROFILE
SCALE: 1"=20' HORIZONTAL
1"=2' VERTICAL

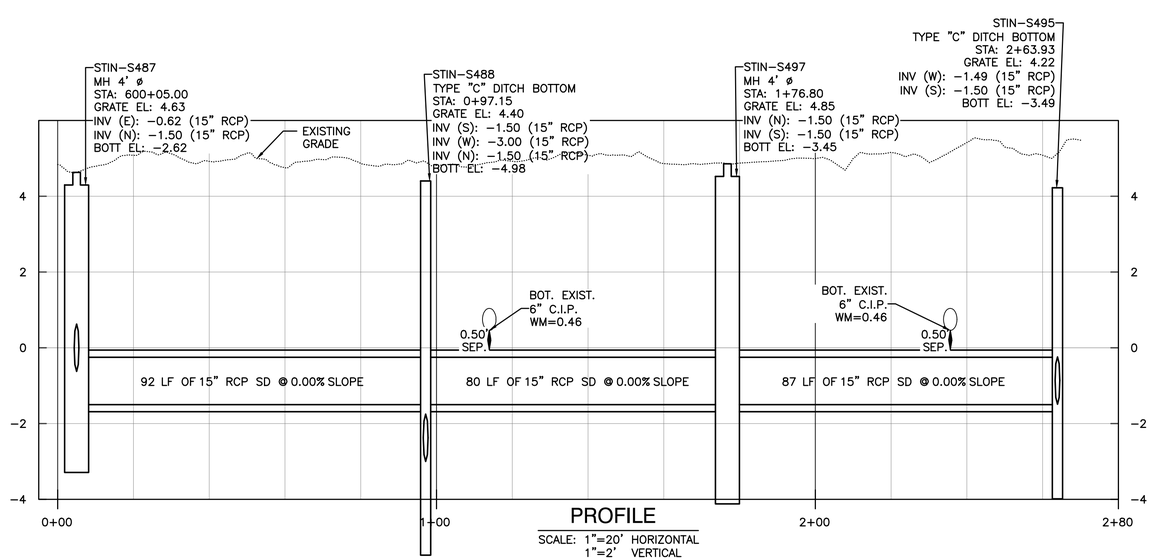

PROFILE
SCALE: 1"=20' HORIZONTAL
1"=2' VERTICAL

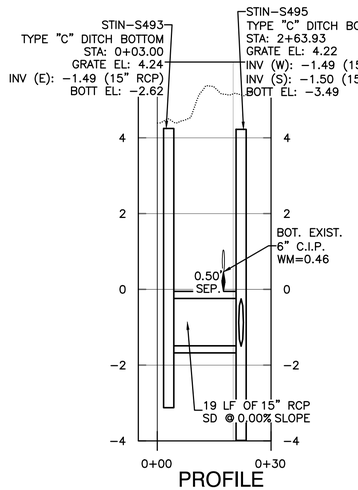

PROFILE
SCALE: 1"=20' HORIZONTAL
1"=2' VERTICAL

Always call 811 two full business days before you dig to have underground utilities located and marked.
Sunshine811.com

Patrick J. Gibney, State of Florida, Professional Engineer, License No. 49428. This item has been electronically signed and sealed by Patrick J. Gibney on the date indicated here using an SHA authentication code. Printed copies of this document are not considered signed and sealed and the SHA authentication code must be verified on any electronic copies.

8/26/2021

CONSTRUCTION SET

REVISIONS

NO.	DATE	BY (CHK'D)	DESCRIPTION

CITY OF FORT LAUDERDALE
PUBLIC WORKS DEPARTMENT
ENGINEERING & ARCHITECTURE
100 North Andrews Avenue, Fort Lauderdale, Florida 33301

PROJECT # 11868
STORMWATER IMPROVEMENTS
RIVER OAKS NEIGHBORHOOD
STORM DRAINAGE PLAN &
PROFILE

SHEET NO.
CU-ST-49B

TOTAL: 255

CAD FILE:
11868-CU-ST-C

DRAWING FILE NO.
4-142-42

MATCHLINE - SEE SHEET CU-ST-50B

SW 15TH AVENUE

295 LF OF 66" RCP SD @ 0.00% SLOPE

228 LF OF (INSTALLED BY OPEN TRENCH) SD @ 0.01% SLOPE

MARINA MILE BOULEVARD SR84 / 8600800

REFER TO HAZEN AND SAWYER PLANS FOR EDGEWOOD NEIGHBORHOOD STORM WATER PROJECT FOR DETAILS

STMH–S315
MH 8' ø
N: 639598.26
E: 931568.15
RIM EL: 5.15
INV (S): –6.06 (66" RCP (PLUG–COORD CONNECTION WITH EDGEWOOD PROJECT))
INV (N): –4.20 (66" RCP)
BOTT EL: –8.06

STMH–S77
MH 8' ø
PROPOSED PIPING SOUTH OF THIS STRUCTURE TO BE UNDER SEPARATE CONTRACT FOR THE EDGEWOOD NEIGHBORHOOD
N: 639366.09
E: 931587.66
RIM EL: 5.85
INV (S): –3.92 ((PLUG–COORD CONNECTION WITH EDGEWOOD PROJECT))
INV (N): –6.71 ((INSTALLED BY OPEN TRENCH))
BOTT EL: –8.21

PLAN
SCALE: 1"=20'

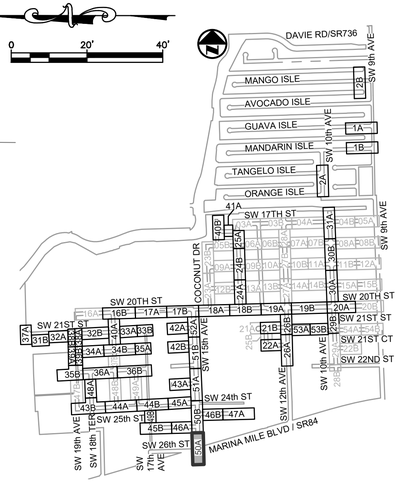

KEY MAP
N.T.S.

REFER TO HAZEN AND SAWYER PLANS FOR EDGEWOOD NEIGHBORHOOD STORM WATER PROJECT FOR DETAILS

STMH–S315 MH 8' ø
STA: 38+40.89
RIM EL: 5.15
INV (S): –6.06 (66" RCP (PLUG–COORD CONNECTION WITH EDGEWOOD PROJECT))
INV (N): –4.20 (66" RCP)
BOTT EL: –8.06

MARINA MILE BOULEVARD / SR84 LIMITS OF ROW

EXISTING GRADE

PROPOSED GRADE FOR EDGEWOOD PROJECT

EXIST. W.M. TO BE RELOCATED AS NEEDED ABOVE PROPOSED STORM WITH MIN. 6" SEPARATION

BOT. EXIST. 6" C.I.P. WATR.=2.13

BOT. EXIST. 2" H.D.P.E. WATR.=2.53

BOT. EXIST. 8" D.I.P. WATR.=0.98

BOT. EXIST. 18" R.C.P. STRM.=0.39

BOT. EXIST. 6" C.I.P. WATR.=1.48

12" MIN.

BOT. EXIST. 6" D.I.P. WATR.=2.53

BOT. EXIST. 15" R.C.P. STRM.=0.41

295 LF OF 66" RCP SD @ 0.00% SLOPE

228 LF OF (INSTALLED BY OPEN TRENCH) SD @ 0.01% SLOPE

STMH–S77 MH 8' ø
STA: 40+73.88
RIM EL: 5.85
(PROPOSED PIPING SOUTH OF THIS STRUCTURE TO BE INSTALLED UNDER SEPARATE CONTRACT FOR EDGEWOOD NEIGHBORHOOD STORMWATER PROJECT)
INV (S): –3.92 ((PLUG–COORD CONNECTION WITH EDGEWOOD PROJECT))
INV (N): –6.71 ((INSTALLED BY OPEN TRENCH))
BOTT EL: –8.21

26 LF OF (PLUG–COORD CONNECTION WITH EDGEWOOD PROJECT) SD @ 0.00% SLOPE

PROFILE
SCALE: 1"=20' HORIZONTAL
1"=2' VERTICAL

ELEVATIONS SHOWN HEREON ARE BASED ON THE NORTH AMERICAN VERTICAL DATUM 1988 (NAVD 1988)

NOTES:

1. EXISTING UTILITY DEPTHS ARE UNKNOWN UNLESS OTHERWISE INDICATED. LOCATIONS AND DEPTHS ARE ESTIMATED.
2. 4,196 LF OF NEW/RESTORED SWALE PROPOSED FOR ENTIRE PROJECT (SEE DETAIL ON SHEET CZ–DT–22).
3. TRENCH CUTS AND RESTORATION ACROSS EXISTING PAVEMENT SHALL BE PER FDOT DESIGN STANDARDS INDEX 307.

Always call 811 two full business days before you dig to have underground utilities located and marked.
Sunshine811.com

CONSTRUCTION SET

Patrick J. Gibney, State of Florida, Professional Engineer, License No. 49428. This item has been electronically signed and sealed by Patrick J. Gibney on the date indicated here using an SHA authentication code. Printed copies of this document are not considered signed and sealed and the SHA authentication code must be verified on any electronic copies.

8/26/2021

REVISIONS

NO.	DATE	BY	CHK'D	DESCRIPTION

ENGINEER: PATRICK J. GIBNEY
REG. No.: 49428
DATE: 01/22/2021

TEL: 954-739-6400
FAX: 954-739-6409

HAZEN AND SAWYER
4000 HOLLYWOOD BLVD, SUITE 750N
HOLLYWOOD, FLORIDA 33021

Certificate of Authorization No: 2771

CRAVEN • THOMPSON AND ASSOCIATES, INC.
ENGINEERS • PLANNERS • SURVEYORS
3563 N.W. 53RD STREET, FORT LAUDERDALE, FLORIDA 33309
FAX: (954) 739-6409 TEL: (954) 739-6400
FLORIDA LICENSED ENGINEERING, SURVEYING & MAPPING BUSINESS No. 271
FLORIDA LICENSED LANDSCAPE ARCHITECTURE BUSINESS No. C000114

MATERIAL SHOWN HEREON IS THE PROPERTY OF CRAVEN THOMPSON & ASSOCIATES, INC. AND SHALL NOT BE REPRODUCED OR USED FOR ANY PURPOSE WITHOUT THE WRITTEN CONSENT OF CRAVEN THOMPSON & ASSOCIATES, INC.
WRITING CRAVEN, WHOMPSON & ASSOCIATES, INC. COPYRIGHT © 2017

DRAWN BY: XXX
DATE: 01/07/2019
DESIGNED BY: XXX
SCALE: 1"=20'
CHECKED BY: XXX
FIELD BOOK: XXXX

CITY OF FORT LAUDERDALE
PUBLIC WORKS DEPARTMENT
ENGINEERING & ARCHITECTURE
100 North Andrews Avenue, Fort Lauderdale, Florida 33301

PROJECT # 11868
STORMWATER IMPROVEMENTS
RIVER OAKS NEIGHBORHOOD
STORM DRAINAGE PLAN & PROFILE

SHEET NO.
CU-ST-50A

TOTAL: 255

CAD FILE: 11868-CU-ST-C

DRAWING FILE NO. 4-142-42

PLOT DATE: 9/21/2021 11:30 AM BY: MRODRIGUEZ

MATCHLINE - SEE SHEET CU-ST-46B

MATCHLINE - SEE SHEET CU-ST-51A

MATCHLINE - SEE SHEET CU-ST-50A

39 LF OF 24" RCP SD @ 0.00% SLOPE

STMH-S311
MH 8'X8'
N: 640236.68
E: 931555.19
RIM EL: 5.16
INV (W): -5.54 (66" RCP)
INV (S): -6.00 (66" RCP)
INV (N): -1.00 (24" RCP)
BOTT EL: -7.50

14 LF OF 66" RCP SD @ 0.00% SLOPE

343 LF OF 24" RCP SD @ 0.00% SLOPE

STMH-S66
MH 8'X8'
N: 639893.41
E: 931563.00
RIM EL: 5.52
INV (S): -4.20 (66" RCP)
INV (N): -5.37 (66" RCP)
BOTT EL: -7.37

SW 24TH COURT

SW 15TH AVENUE

SW 24TH ST

SW 25TH STREET

74 LF OF 66" RCP SD @ 0.00% SLOPE

29 LF OF 66" RCP SD @ 0.00% SLOPE

REMOVE EX. & REPLACE W/
STIN-S52
TYPE "J" BOTTOM
W/ EC 2'x3' GRATE
N: 640234.25
E: 931525.99
GRATE EL: 4.73
INV (E): -5.54 66" RCP
INV (W): -8.00 66" RCP
BOTT EL: -10.00

161 LF OF 66" RCP SD @ 0.00% SLOPE

STMH-S418
8'X8' CONFLICT STRUCTURE
N: 640223.09
E: 931555.50
RIM EL: 5.17
INV (S): -6.00 (66" RCP)
INV (N): -6.00 (66" RCP)
INV (W): -4.05 (STEEL ENCASEMENT)
INV (E): -4.07 (STEEL ENCASEMENT)
BOTT EL: -8.00

STMH-S392
MH 8'X8'
N: 640049.16
E: 931562.01
RIM EL: 5.26
INV (S): -5.37 (66" RCP)
INV (N): -6.00 (66" RCP)
INV (E): -1.00 (24" RCP)
BOTT EL: -8.00

156 LF OF 66" RCP
SD @ 0.00% SLOPE

83 LF OF 18" RCP
SD @ 0.00% SLOPE

295 LF OF 66" RCP
SD @ 0.00% SLOPE

MATCHLINE - SEE SHEET CU-ST-45A

MATCHLINE - SEE SHEET CU-ST-46A

PLAN
SCALE: 1"=20'

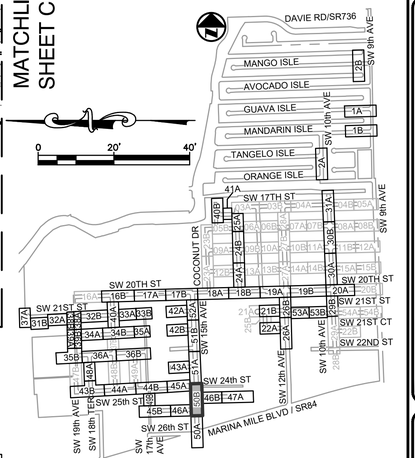

KEY MAP
N.T.S.

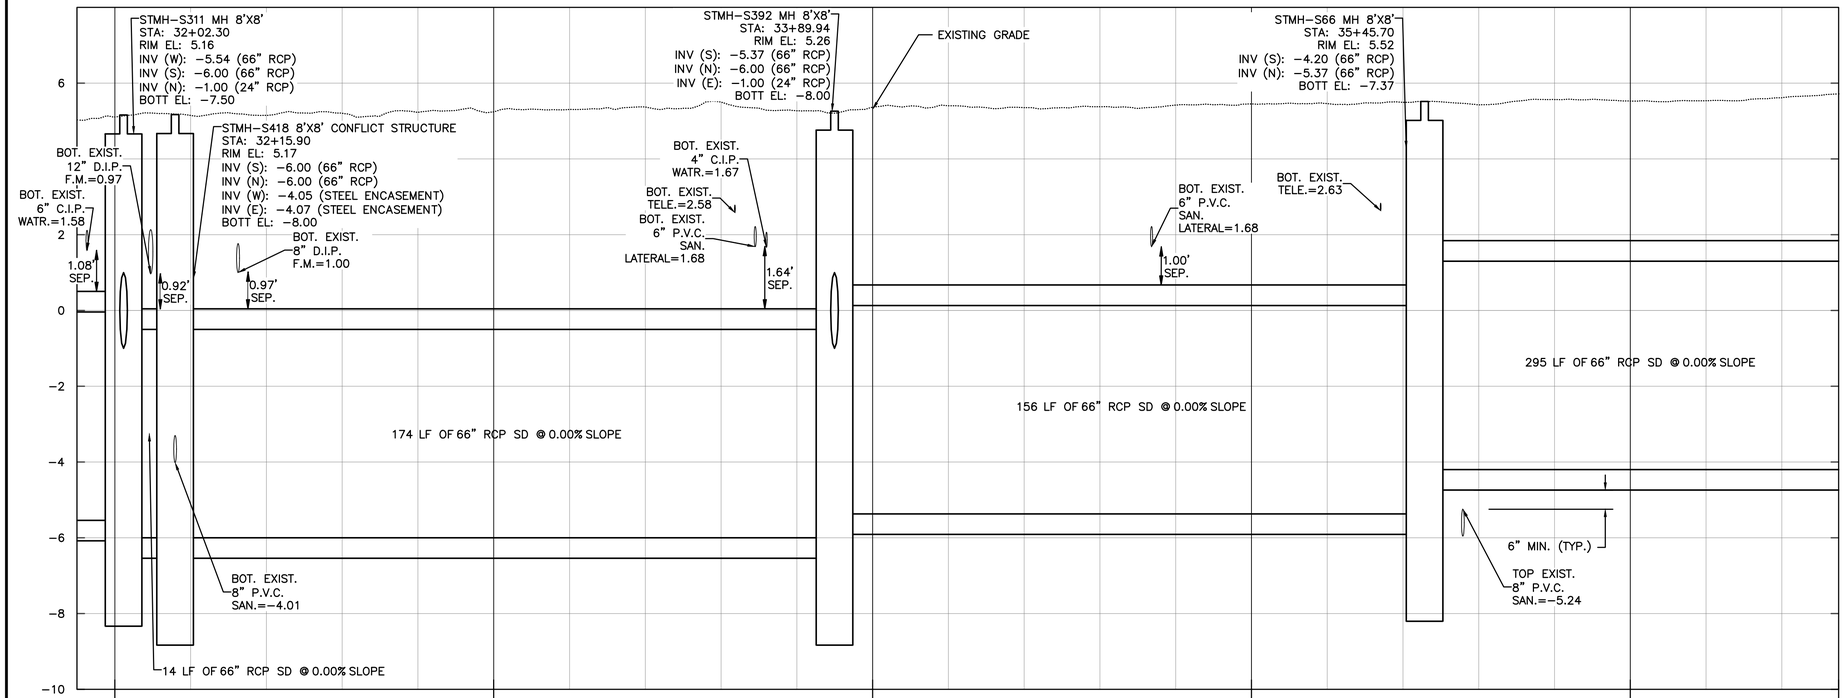

PROFILE
SCALE: 1"=20' HORIZONTAL
1"=2' VERTICAL

ELEVATIONS SHOWN HEREON ARE BASED ON THE NORTH AMERICAN VERTICAL DATUM 1988 (NAVD 1988)

NOTES:

1. EXISTING UTILITY DEPTHS ARE UNKNOWN UNLESS OTHERWISE INDICATED. LOCATIONS AND DEPTHS ARE ESTIMATED.
2. 4,196 LF OF NEW/RESTORED SWALE PROPOSED FOR ENTIRE PROJECT (SEE DETAIL ON SHEET CZ-DT-22).

Always call 811 two full business days before you dig to have underground utilities located and marked.
Sunshine811.com

CONSTRUCTION SET

Patrick J. Gibney, State of Florida, Professional Engineer, License No. 49428. This item has been electronically signed and sealed by Patrick J. Gibney on the date indicated here using an SHA authentication code. Printed copies of this document are not considered signed and sealed and the SHA authentication code must be verified on any electronic copies.

8/26/2021

REVISIONS

NO.	DATE	BY	CHK'D	DESCRIPTION

Hazen

HAZEN AND SAWYER
4000 HOLLYWOOD BLVD, SUITE 750N
HOLLYWOOD, FLORIDA 33021

Certificate of Authorization No: 2771

CRAVEN • THOMPSON AND ASSOCIATES, INC.
ENGINEERS • PLANNERS • SURVEYORS
3563 N.W. 53RD STREET, FORT LAUDERDALE, FLORIDA 33309
FAX: (954) 739-6409 TEL: (954) 739-6400
FLORIDA LICENSED ENGINEERING, SURVEYING & MAPPING BUSINESS No. 271
FLORIDA LICENSED LANDSCAPE ARCHITECTURE BUSINESS No. C000114

MATERIAL SHOWN HEREON IS THE PROPERTY OF CRAVEN THOMPSON & ASSOCIATES, INC. AND SHALL NOT BE REPRODUCED OR USED FOR ANY PURPOSE WITHOUT THE WRITTEN CONSENT OF CRAVEN THOMPSON & ASSOCIATES, INC.
WRITING CRAVEN THOMPSON & ASSOCIATES, INC. COPYRIGHT © 2017

ENGINEER: PATRICK J. GIBNEY
REG. NO.: 49428
DATE: 01/22/2021

TEL: 954-987-0066
FAX: 954-987-2949

DRAWN BY: XXX
DATE: 01/07/2019
DESIGNED BY: XXX
SCALE: 1"=20'
CHECKED BY: XXX
FIELD BOOK: XXXX

CITY OF FORT LAUDERDALE
PUBLIC WORKS DEPARTMENT
ENGINEERING & ARCHITECTURE
100 North Andrews Avenue, Fort Lauderdale, Florida 33301

PROJECT # 11868
STORMWATER IMPROVEMENTS
RIVER OAKS NEIGHBORHOOD
STORM DRAINAGE PLAN &
PROFILE

SHEET NO.
CU-ST-50B

TOTAL: 255

CAD FILE: 11868-CU-ST-C

DRAWING FILE NO. 4-142-42

MATCHLINE - SEE SHEET CU-ST-43A

MATCHLINE - SEE SHEET CU-ST-50B

MATCHLINE - SEE SHEET CU-ST-51B

SW 24TH ST

SW 23RD CT

SW 15TH AVENUE

39 LF OF 24" RCP SD @ 0.00% SLOPE

REMOVE EX. & REPLACE W/ STIN-S403 CB 5' DIA. N: 640275.11 E: 931558.43 GRATE EL: 4.71 INV (S): -1.00 24" RCP INV (E): -3.84 24" RCP BOTT EL: -5.84

10 LF OF 24" RCP SD @ 0.00% SLOPE

19 LF OF 15" RCP SD @ 0.00% SLOPE

REFER TO SHEET CU-ST-51C FOR PROFILE.

INV (E): -2.25 15" RCP BOTT EL: -4.25

10 LF OF 15" RCP SD @ 0.00% SLOPE

REMOVE EX. & REPLACE W/ STIN-S445 TYPE "C" DITCH BOTTOM N: 640480.18 E: 931523.91 GRATE EL: 3.08 INV (N): -2.00 15" RCP BOTT EL: -4.00

REMOVE EX. & REPLACE W/ STIN-S404 CB DITCH 5'X7' N: 640463.64 E: 931545.55 GRATE EL: 3.20

REMOVE EX. & REPLACE W/ STMH-S135 MH 4'X4' N: 640490.16 E: 931523.29 RIM EL: 3.79 INV (N): -0.75 (18" RCP) INV (W): -0.62 (15" RCP (EXIST.)) INV (S): -2.00 (15" RCP) BOTT EL: -4.00

STIN-S448 TYPE "D" DITCH N: 640507.79 E: 931469.62 GRATE EL: 2.79 INV (S): 0.48 (12" RCP) BOTT EL: -1.52

13 LF OF 18" RCP SD @ 0.00% SLOPE

206 LF OF 24" RCP SD @ 0.00% SLOPE

REMOVE EX. & REPLACE W/ STMH-S136 MH 4'X4' N: 640503.04 E: 931522.48 RIM EL: 3.72 INV (S): -0.75 (18" RCP) INV (E): -2.65 (18" RCP) INV (W): 0.48 (14" RCP (EXIST.)) BOTT EL: -4.65

41 LF OF 18" RCP SD @ 0.00% SLOPE

REFER TO SHEET CU-ST-51C FOR PROFILE.

STMH-S122 MH 6'X6' N: 640507.70 E: 931563.70 RIM EL: 4.28 INV (S): -2.00 (24" RCP) INV (N): -2.00 (24" RCP) INV (W): -2.65 (18" RCP) INV (E): 0.00 (15" RCP) BOTT EL: -4.65

REPLACE EXISTING FENCING THAT IS DISTURBED DURING CONSTRUCTION

STMH-S311 MH 8'X8' N: 640236.68 E: 931555.19 RIM EL: 5.16 INV (W): -5.54 (66") 66" RCP INV (S): -6.00 (66") 66" RCP INV (N): -1.00 (24") 24" RCP BOTT EL: -7.50

STMH-S312 MH 6' ø N: 640278.54 E: 931568.13 RIM EL: 5.04 INV (N): -1.77 (24" RCP) INV (E): 0.36 (15" RCP (EXIST.)) INV (W): -3.84 (24" RCP) BOTT EL: -5.84

185 LF OF 24" RCP SD @ 0.00% SLOPE

REMOVE EX. & REPLACE W/ STMH-S374 MH 5' ø N: 640463.51 E: 931564.55 RIM EL: 4.40 INV (S): -1.77 (24" RCP) INV (N): -2.00 (24" RCP) INV (W): -2.25 (15" RCP) BOTT EL: -4.25

44 LF OF 24" RCP SD @ 0.00% SLOPE

14 LF OF 15" RCP SD @ 0.00% SLOPE

REMOVE EX. & REPLACE W/ STIN-S433 10'X10' EC CONFLICT STRUCTURE WITH 2'X3' CB INLET GRATE N: 640509.07 E: 931578.10 GRATE EL: 3.91 INV (S): 0.18 15" DIP (EXIST.) INV (N): 0.39 15" DIP (EXIST.) INV (S): 0.58 STEEL ENCASEMENT INV (N): 0.58 STEEL ENCASEMENT INV (W): 0.00 15" RCP BOTT EL: -2.00

PLAN

SCALE: 1"=20'

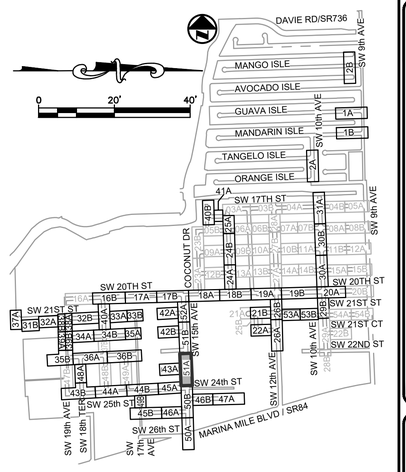

KEY MAP

N.T.S.

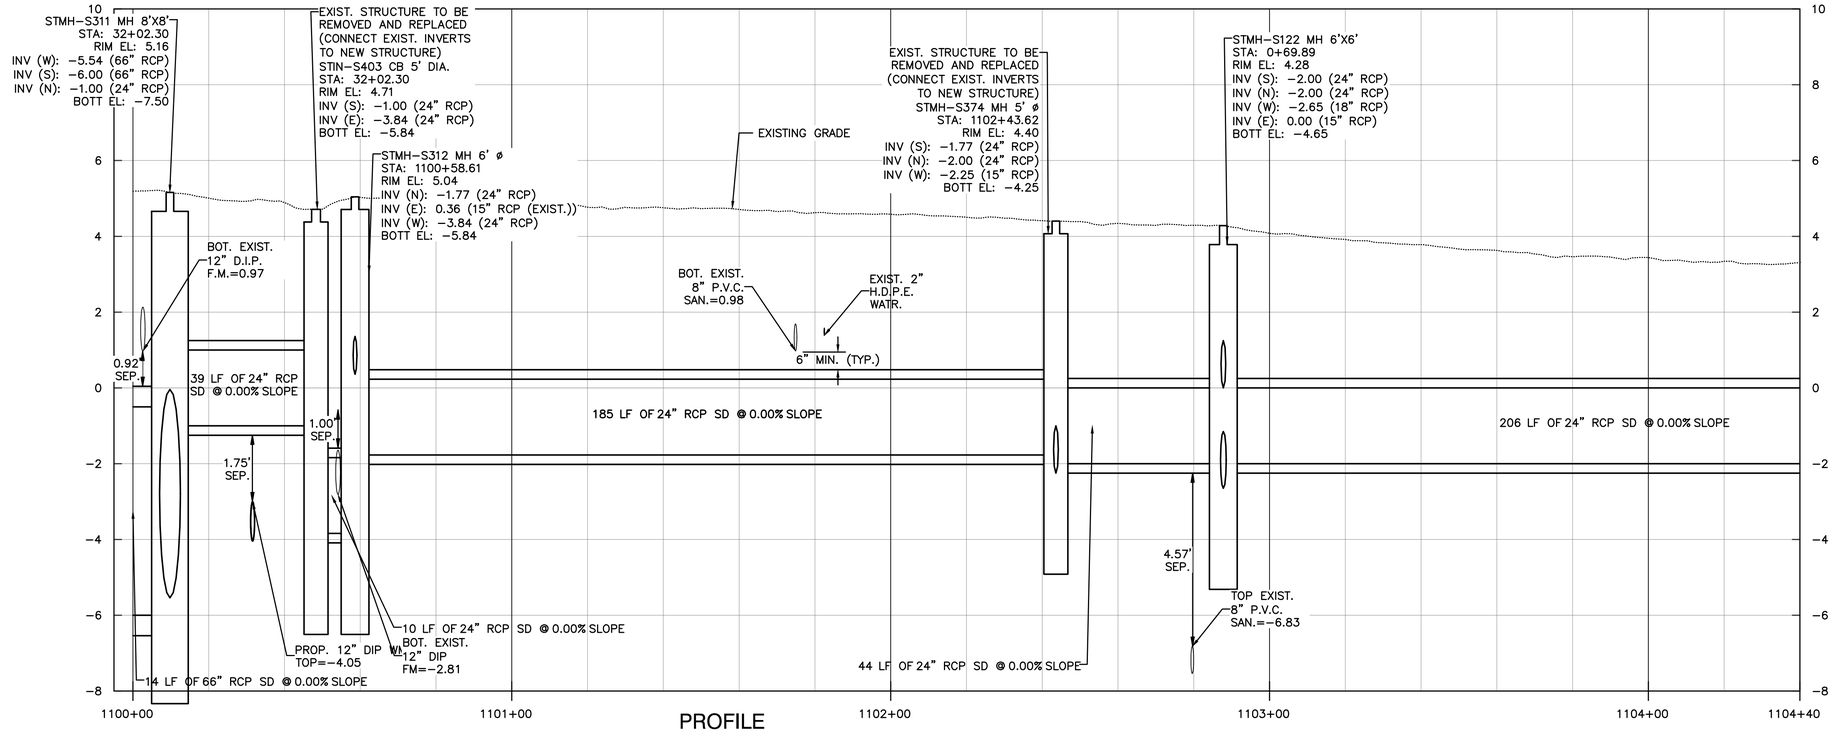

PROFILE

SCALE: 1"=20' HORIZONTAL
1"=2' VERTICAL

ELEVATIONS SHOWN HEREON ARE BASED ON THE NORTH AMERICAN VERTICAL DATUM 1988 (NAVD 1988)

NOTES:

1. EXISTING UTILITY DEPTHS ARE UNKNOWN UNLESS OTHERWISE INDICATED. LOCATIONS AND DEPTHS ARE ESTIMATED.
2. 4,196 LF OF NEW/RESTORED SWALE PROPOSED FOR ENTIRE PROJECT (SEE DETAIL ON SHEET CZ-DT-22).

Patrick J. Gibney, State of Florida, Professional Engineer, License No. 49428. This item has been electronically signed and sealed by Patrick J. Gibney on the date indicated here using an SHA authentication code. Printed copies of this document are not considered signed and sealed and the SHA authentication code must be verified on any electronic copies.

8/26/2021

CONSTRUCTION SET

Always call 811 two full business days before you dig to have underground utilities located and marked.

Sunshine811.com

Hazen

HAZEN AND SAWYER
4000 HOLLYWOOD BLVD, SUITE 750N
HOLLYWOOD, FLORIDA 33021

Certificate of Authorization No: 2771

CRAVEN • THOMPSON AND ASSOCIATES, INC.
ENGINEERS • PLANNERS • SURVEYORS
3563 N.W. 53RD STREET, FORT LAUDERDALE, FLORIDA 33309
FAX: (954) 739-6409 TEL: (954) 739-6400

FLORIDA LICENSED ENGINEERING, SURVEYING & MAPPING BUSINESS No. 271
FLORIDA LICENSED LANDSCAPE ARCHITECTURE BUSINESS No. C000114

MATERIAL SHOWN HEREON IS THE PROPERTY OF CRAVEN THOMPSON & ASSOCIATES, INC. AND SHALL NOT BE REPRODUCED, COPIED OR USED IN ANY MANNER WHATSOEVER WITHOUT THE EXPRESS WRITTEN CONSENT OF CRAVEN THOMPSON & ASSOCIATES, INC. COPYRIGHT © 2017

ENGINEER: PATRICK J. GIBNEY
REG. NO.: 49428
DATE: 01/22/2021

TEL: 954-987-0066
FAX: 954-987-2949

DRAWN BY: XXX
DATE: 01/07/2019
DESIGNED BY: XXX
SCALE: 1"=20'
CHECKED BY: XXX
FIELD BOOK: XXXX

CITY OF FORT LAUDERDALE
PUBLIC WORKS DEPARTMENT
ENGINEERING & ARCHITECTURE
100 North Andrews Avenue, Fort Lauderdale, Florida 33301

REVISIONS

NO.	DATE	BY	CHK'D	DESCRIPTION

PROJECT # 11868
STORMWATER IMPROVEMENTS
RIVER OAKS NEIGHBORHOOD
STORM DRAINAGE PLAN & PROFILE

SHEET NO.
CU-ST-51A

TOTAL: 255

CAD FILE: 11868-CU-ST-C

DRAWING FILE NO. 4-142-42

MATCHLINE - SEE SHEET CU-ST-42B

MATCHLINE - SEE SHEET CU-ST-51A

MATCHLINE - SEE SHEET CU-ST-52A

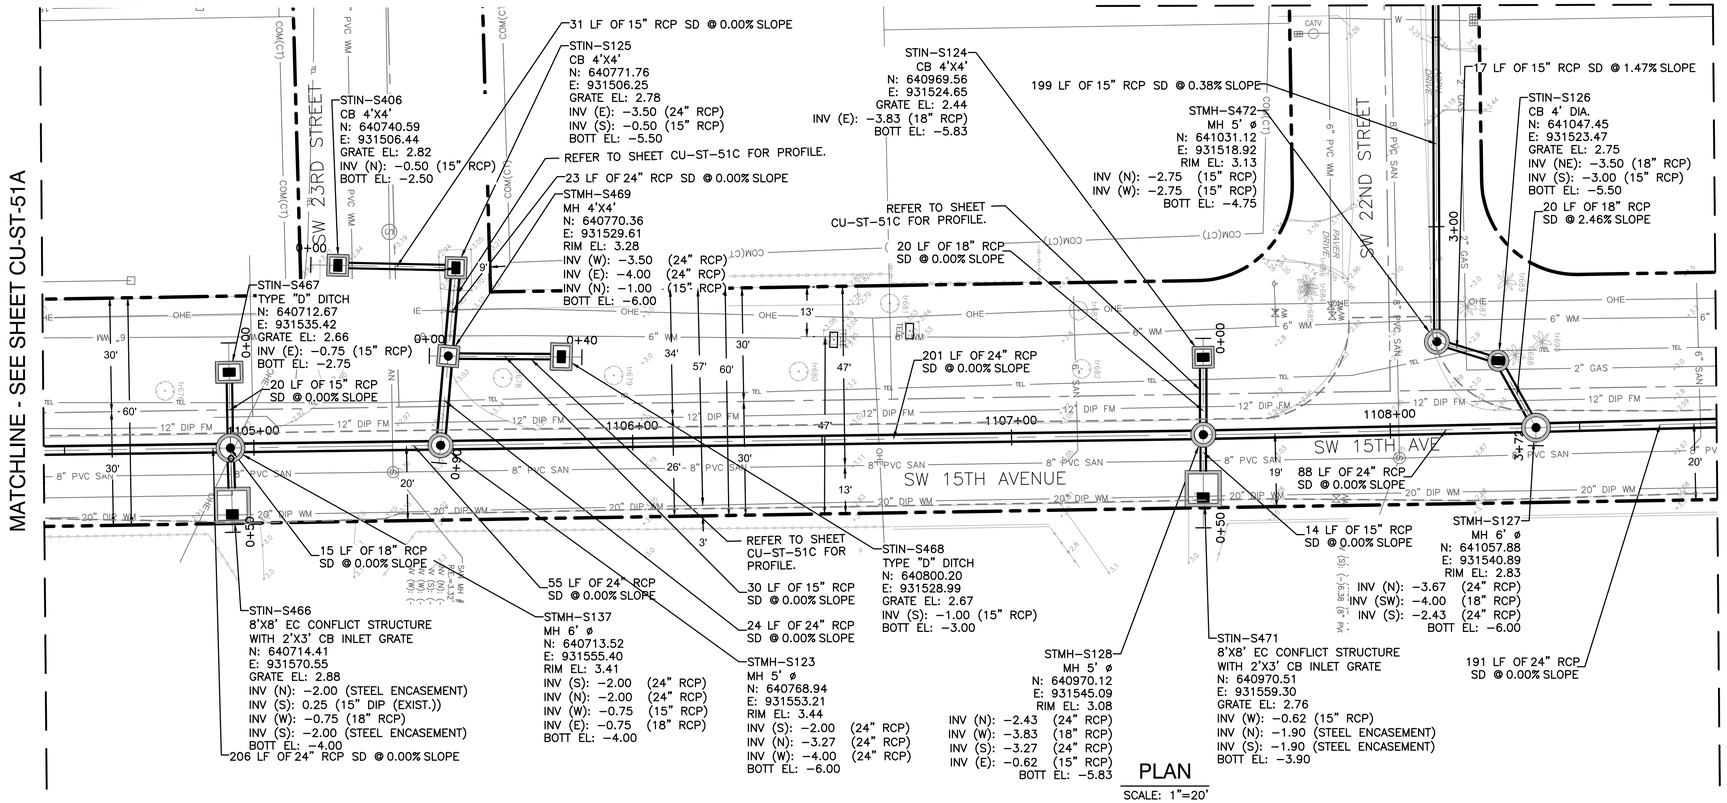

PLAN

SCALE: 1"=20'

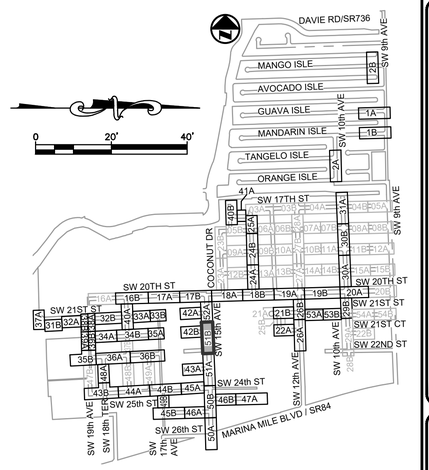

KEY MAP

N.T.S.

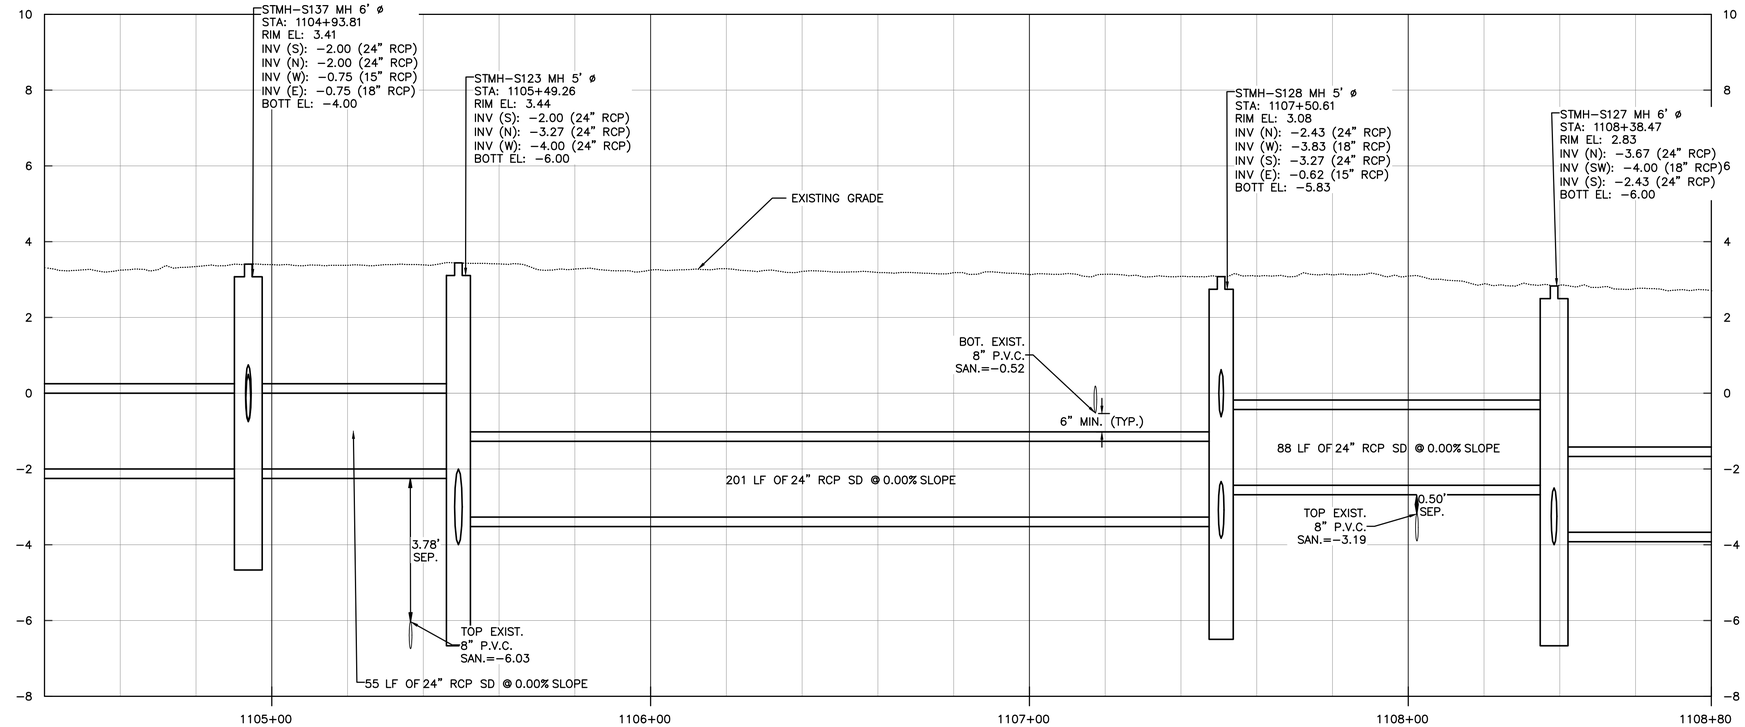

PROFILE

SCALE: 1"=20' HORIZONTAL
1"=2' VERTICAL

ELEVATIONS SHOWN HEREON ARE BASED ON THE NORTH AMERICAN VERTICAL DATUM 1988 (NAVD 1988)

NOTES:

1. EXISTING UTILITY DEPTHS ARE UNKNOWN UNLESS OTHERWISE INDICATED. LOCATIONS AND DEPTHS ARE ESTIMATED.
2. 4,196 LF OF NEW/RESTORED SWALE PROPOSED FOR ENTIRE PROJECT (SEE DETAIL ON SHEET CZ-DT-22).

Always call 811 two full business days before you dig to have underground utilities located and marked.
Sunshine811.com

CONSTRUCTION SET

Hazen

HAZEN AND SAWYER
4000 HOLLYWOOD BLVD, SUITE 750N
HOLLYWOOD, FLORIDA 33021

Certificate of Authorization No: 2771

CRAVEN • THOMPSON AND ASSOCIATES, INC.
ENGINEERS • PLANNERS • SURVEYORS
3563 N.W. 53RD STREET, FORT LAUDERDALE, FLORIDA 33309
FAX: (954) 739-6409 TEL: (954) 739-6400
FLORIDA LICENSED ENGINEERING, SURVEYING & MAPPING BUSINESS No. 271
FLORIDA LICENSED LANDSCAPE ARCHITECTURE BUSINESS No. C000114

MATERIAL SHOWN HEREON IS THE PROPERTY OF CRAVEN THOMPSON & ASSOCIATES, INC. AND SHALL NOT BE REPRODUCED, COPIED OR USED IN ANY MANNER WHATSOEVER WITHOUT THE EXPRESS WRITTEN PERMISSION OF CRAVEN THOMPSON & ASSOCIATES, INC.
WRITING CRAVEN, WHUMPSON & ASSOCIATES, INC. COPYRIGHT © 2017

ENGINEER: PATRICK J. GIBNEY
REG. NO. 49428
DATE: 01/22/2021

TEL: 954-987-0066
FAX: 954-987-2949

DRAWN BY: XXX
DATE: 01/07/2019
DESIGNED BY: XXX
SCALE: 1"=20'
CHECKED BY: XXX
FIELD BOOK: XXXX

CITY OF FORT LAUDERDALE
PUBLIC WORKS DEPARTMENT
ENGINEERING & ARCHITECTURE
100 North Andrews Avenue, Fort Lauderdale, Florida 33301

REVISIONS

NO.	DATE	BY	CHK'D	DESCRIPTION

Patrick J. Gibney, State of Florida, Professional Engineer, License No. 49428 This item has been electronically signed and sealed by Patrick J. Gibney on the date indicated here using an SHA authentication code. Printed copies of this document are not considered signed and sealed and the SHA authentication code must be verified on any electronic copies.

8/26/2021

PROJECT # 11868
STORMWATER IMPROVEMENTS
RIVER OAKS NEIGHBORHOOD
STORM DRAINAGE PLAN &
PROFILE

SHEET NO.
CU-ST-51B

TOTAL: 255

CAD FILE: 11868-CU-ST-C

DRAWING FILE NO. 4-142-42

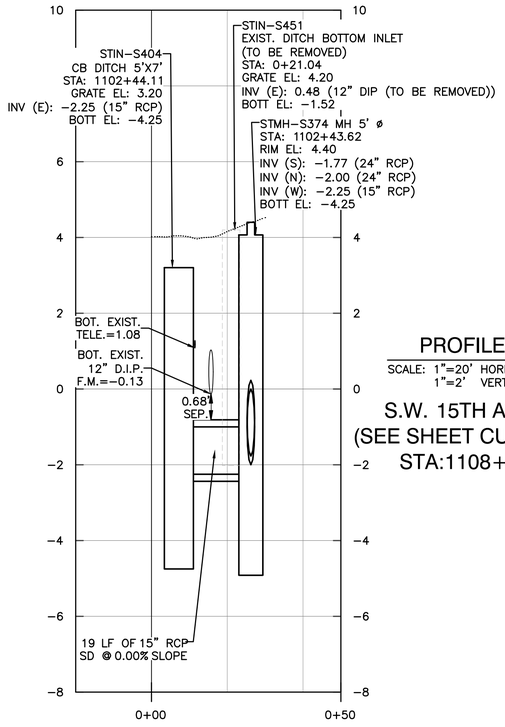

PROFILE

SCALE: 1"=20' HORIZONTAL
1"=2' VERTICAL

S.W. 15TH AVENUE
(SEE SHEET CU-ST-51A)
STA:1108+30

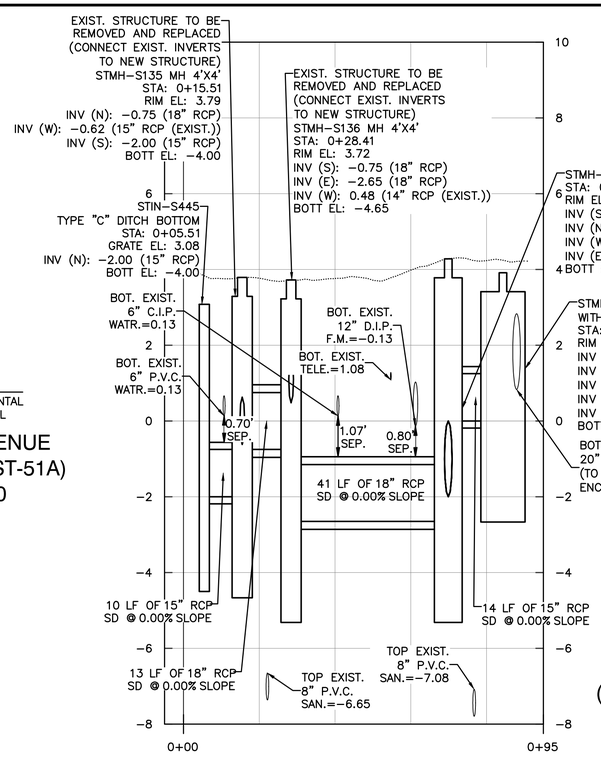

PROFILE

SCALE: 1"=20' HORIZONTAL
1"=2' VERTICAL

S.W. 15TH AVENUE
(SEE SHEET CU-ST-51A)
STA:1108+30

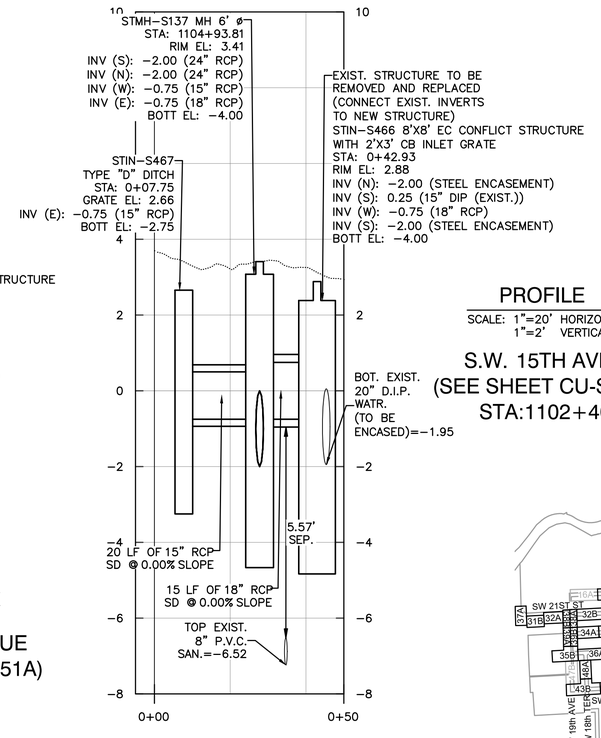

PROFILE

SCALE: 1"=20' HORIZONTAL
1"=2' VERTICAL

S.W. 15TH AVENUE
(SEE SHEET CU-ST-51B)
STA:1102+40

KEY MAP

N.T.S.

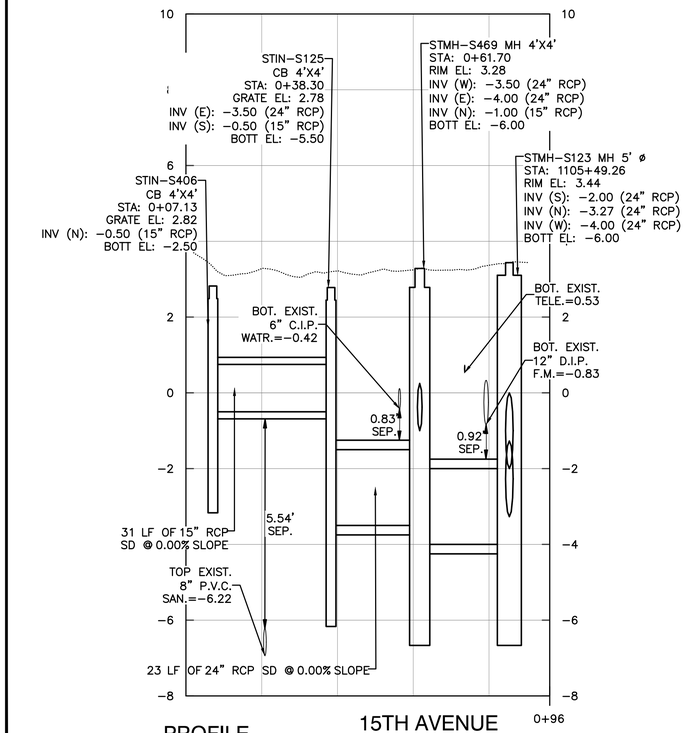

PROFILE

SCALE: 1"=20' HORIZONTAL
1"=2' VERTICAL

15TH AVENUE
(SEE SHEET CU-ST-51B)
STA:1107+70

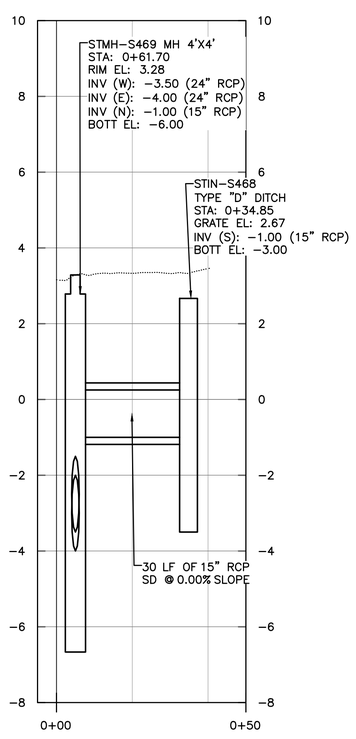

PROFILE

SCALE: 1"=20' HORIZONTAL
1"=2' VERTICAL

S.W. 15TH AVENUE
(SEE SHEET CU-ST-51B)
STA:1108+30

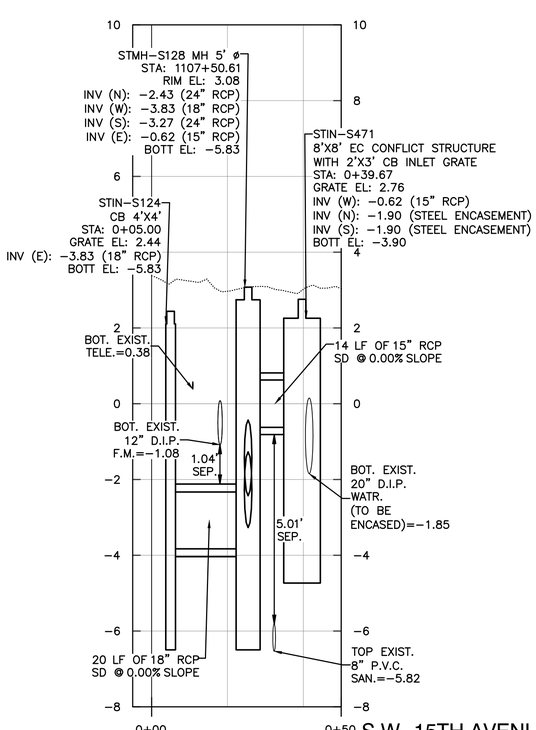

PROFILE

SCALE: 1"=20' HORIZONTAL
1"=2' VERTICAL

S.W. 15TH AVENUE
(SEE SHEET CU-ST-51B)
STA:1108+30

ELEVATIONS SHOWN HEREON ARE BASED ON THE NORTH AMERICAN VERTICAL DATUM 1988 (NAVD 1988)

NOTES:

1. EXISTING UTILITY DEPTHS ARE UNKNOWN UNLESS OTHERWISE INDICATED. LOCATIONS AND DEPTHS ARE ESTIMATED.
2. 4,196 LF OF NEW/RESTORED SWALE PROPOSED FOR ENTIRE PROJECT (SEE DETAIL ON SHEET CZ-DT-22).
3. TRENCH CUTS AND RESTORATION ACROSS EXISTING PAVEMENT SHALL BE PER FDOT DESIGN STANDARDS INDEX 307.

Always call 811 two full business days before you dig to have underground utilities located and marked.
Sunshine811.com

Patrick J. Gibney, State of Florida, Professional Engineer, License No. 49428. This item has been electronically signed and sealed by Patrick J. Gibney on the date indicated here using an SHA authentication code. Printed copies of this document are not considered signed and sealed and the SHA authentication code must be verified on any electronic copies.

8/26/2021

CONSTRUCTION SET

Hazen

HAZEN AND SAWYER
4000 HOLLYWOOD BLVD, SUITE 750N
HOLLYWOOD, FLORIDA 33021

Certificate of Authorization No: 2771

CRAVEN • THOMPSON AND ASSOCIATES, INC.
ENGINEERS • PLANNERS • SURVEYORS
3563 N.W. 53RD STREET, FORT LAUDERDALE, FLORIDA 33309
FAX: (954) 739-6409 TEL: (954) 739-6400
FLORIDA LICENSED ENGINEERING, SURVEYING & MAPPING BUSINESS No. 271
FLORIDA LICENSED LANDSCAPE ARCHITECTURE BUSINESS No. C000114

MATERIAL SHOWN HEREON IS THE PROPERTY OF CRAVEN THOMPSON & ASSOCIATES, INC. AND SHALL NOT BE REPRODUCED, COPIED OR USED IN WHOLE OR IN PART WITHOUT THE WRITTEN PERMISSION OF CRAVEN THOMPSON & ASSOCIATES, INC. WHETHING CRAVEN, THOMPSON, & ASSOCIATES, INC. COPYRIGHT © 2017

ENGINEER: PATRICK J. GIBNEY
PE No. 49428
DATE: 01/22/2021
TEL: 954-739-6400
FAX: 954-739-6409

DRAWN BY: XXX
DATE: 01/07/2019
DESIGNED BY: XXX
SCALE: 1"=20'
CHECKED BY: XXX
FIELD BOOK: XXXX

CITY OF FORT LAUDERDALE
PUBLIC WORKS DEPARTMENT
ENGINEERING & ARCHITECTURE
100 North Andrews Avenue, Fort Lauderdale, Florida 33301

REVISIONS

NO.	DATE	BY	CHK'D	DESCRIPTION

PROJECT # 11868
STORMWATER IMPROVEMENTS
RIVER OAKS NEIGHBORHOOD
STORM DRAINAGE PLAN &
PROFILE

SHEET NO.
CU-ST-51C

TOTAL: 255

CAD FILE:
11868-CU-ST-C

DRAWING FILE NO.
4-142-42

MATCHLINE - SEE SHEET CU-ST-42A

MATCHLINE - SEE SHEET CU-ST-17B

MATCHLINE - SEE SHEET CU-ST-51B

MATCHLINE - SEE SHEET CU-ST-18A

STIN-S129
TYPE "D" DITCH
N: 641248.28
E: 931508.91
GRATE EL: 2.36
INV (E): -3.78 (18" RCP)
BOTT EL: -5.78

STIN-S120
CB 5' DIA.
N: 641297.43
E: 931506.93
GRATE EL: 2.34
INV (E): -4.00 (18" RCP)
INV (W): -3.00 (15" RCP)
BOTT EL: -6.00

22 LF OF 18" RCP
SD @ 0.00% SLOPE

REFER TO SHEET
CU-ST-52C FOR PROFILE.

191 LF OF 24" RCP
SD @ 0.00% SLOPE

23 LF OF 18" RCP
SD @ 0.00% SLOPE

146 LF OF 15" RCP
SD @ 0.69% SLOPE

STMH-S116
MH 6' Ø
N: 641291.63
E: 931528.98
RIM EL: 2.68
INV (E): -2.00 (15" RCP)
INV (W): -4.00 (18" RCP)
INV (N): -2.05 (24" RCP)
INV (S): -2.05 (24" RCP)
BOTT EL: -6.00

177 LF OF 24" RCP
SD @ 0.00% SLOPE

STMH-S111
MH 6' Ø
N: 641468.93
E: 931520.99
RIM EL: 2.96
INV (N): -3.60 (24" DIP)
INV (W): -3.59 (18" RCP)
INV (S): -2.05 (24" RCP)
INV (E): -2.00 (15" RCP)
BOTT EL: -5.60

18 LF OF 15" RCP
SD @ 0.00% SLOPE

REFER TO SHEET
CU-ST-52C FOR PROFILE.

STIN-S130
CB 4' DIA.
N: 641467.99
E: 931499.09
GRATE EL: 2.38
INV (E): -3.59 (18" RCP)
BOTT EL: -5.59

22 LF OF 18" RCP
SD @ 0.00% SLOPE

159 LF OF 24" RCP
SD @ 0.00% SLOPE

STMH-S110
MH 7' Ø
N: 641536.81
E: 931518.07
RIM EL: 2.97
INV (W): -4.22 (24" RCP)
INV (S): -3.60 (24" D.I.P.)
INV (E): -5.27 (36" RCP)
BOTT EL: -7.27

144 LF OF 36" RCP
SD @ 0.00% SLOPE

STMH-S316
MH 5' Ø
N: 641248.62
E: 931530.95
RIM EL: 2.71
INV (S): -3.67 (24" RCP)
INV (N): -2.05 (24" RCP)
INV (W): -3.78 (18" RCP)
BOTT EL: -5.78

43 LF OF 24" RCP
SD @ 0.00% SLOPE

17 LF OF 15" RCP
SD @ 0.00% SLOPE

STIN-S119
8'X8' EC CONFLICT STRUCTURE
WITH 2'X3' CB INLET GRATE
N: 641290.58
E: 931545.93
GRATE EL: 2.40
INV (W): -2.00 (15" RCP)
INV (S): -2.45 (STEEL ENCASEMENT)
INV (N): -2.45 (STEEL ENCASEMENT)
BOTT EL: -4.45

STIN-S366
8' MH EC CONFLICT STRUCTURE
WITH 2'X3' CB INLET GRATE
N: 641465.24
E: 931538.52
GRATE EL: 2.39
INV (W): -2.00 (15" RCP)
INV (N): -2.50 (STEEL ENCASEMENT)
INV (S): -2.50 (STEEL ENCASEMENT)
BOTT EL: -4.50

SW 21ST STREET

SW 15TH AVENUE

SW 20TH STREET

1110+00 | 1111+00 | 1112+00 | 1113+00 | 1113+28

0+00 | 0+35 | 3+00 | 4+00 | 0+00 | 0+53

0 20' 40'

PLAN
SCALE: 1"=20'

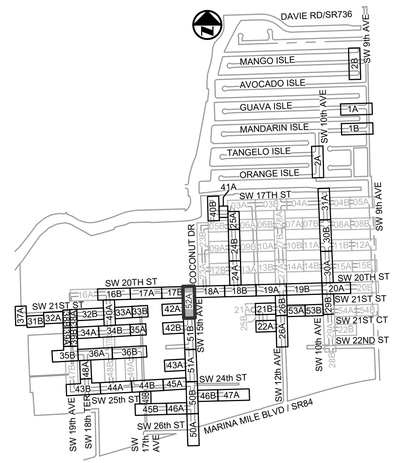

KEY MAP
N.T.S.

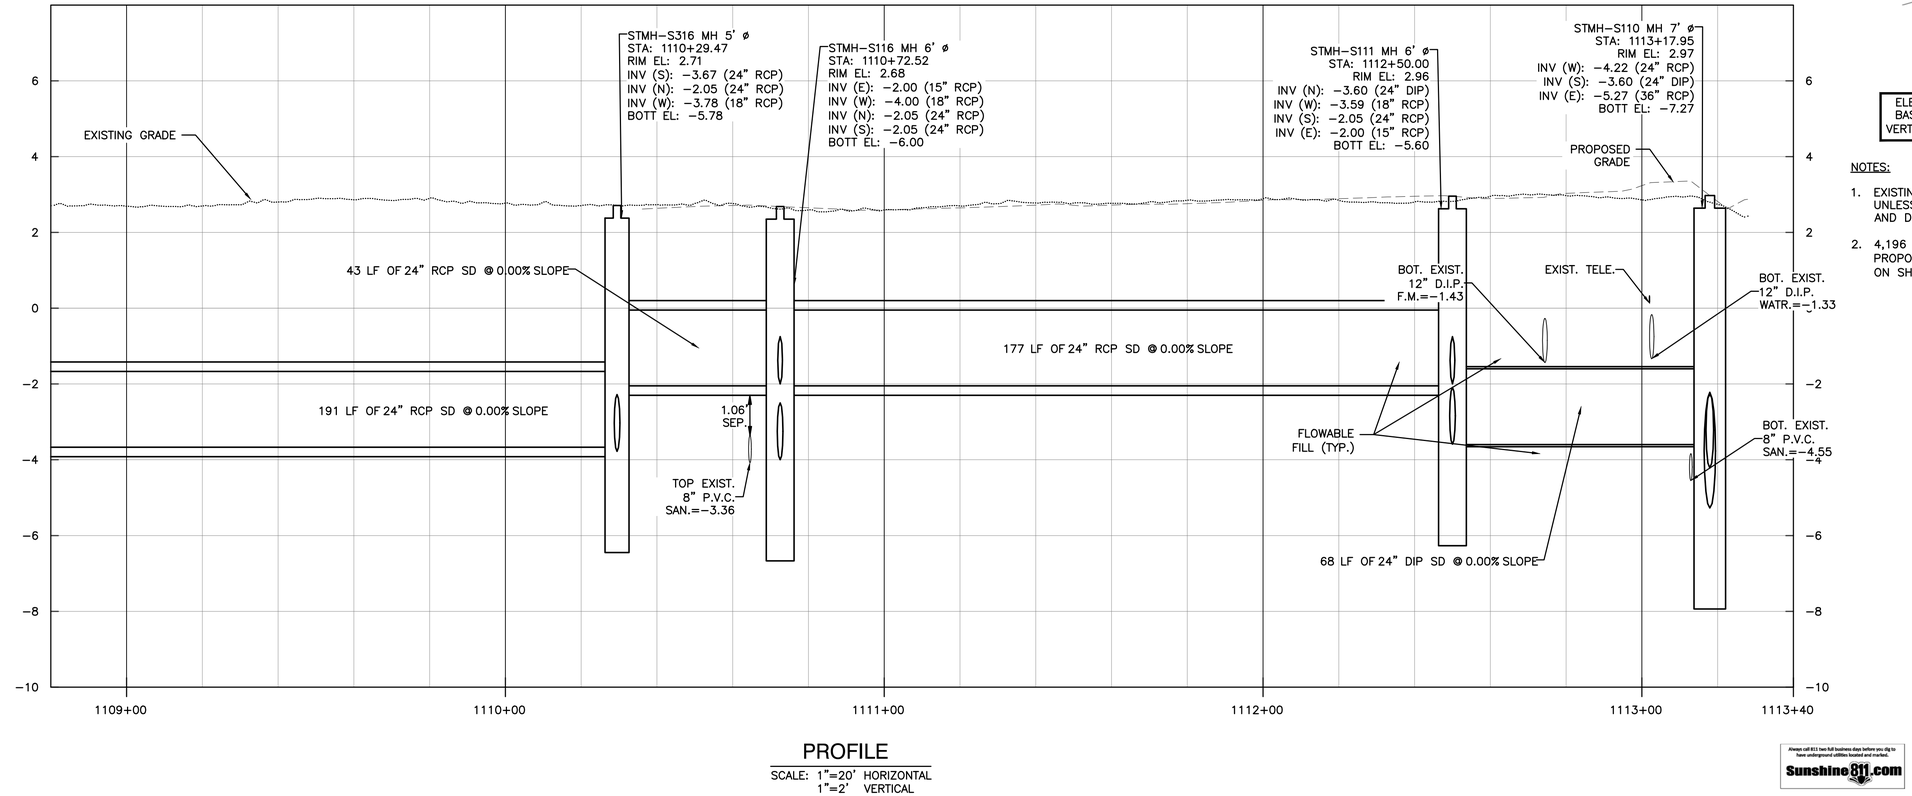

PROFILE
SCALE: 1"=20' HORIZONTAL
1"=2' VERTICAL

ELEVATIONS SHOWN HEREON ARE BASED ON THE NORTH AMERICAN VERTICAL DATUM 1988 (NAVD 1988)

NOTES:

1. EXISTING UTILITY DEPTHS ARE UNKNOWN UNLESS OTHERWISE INDICATED. LOCATIONS AND DEPTHS ARE ESTIMATED.
2. 4,196 LF OF NEW/RESTORED SWALE PROPOSED FOR ENTIRE PROJECT (SEE DETAIL ON SHEET CZ-DT-22).

Always call 811 two full business days before you dig to have underground utilities located and marked.
Sunshine811.com

CONSTRUCTION SET

Patrick J. Gibney, State of Florida, Professional Engineer, License No. 49428. This item has been electronically signed and sealed by Patrick J. Gibney on the date indicated here using an SHA authentication code. Printed copies of this document are not considered signed and sealed and the SHA authentication code must be verified on any electronic copies.
8/26/2021

REVISIONS

NO.	DATE	BY	CHK'D	DESCRIPTION

Hazen

HAZEN AND SAWYER
4000 HOLLYWOOD BLVD, SUITE 750N
HOLLYWOOD, FLORIDA 33021

Certificate of Authorization No: 2771

CRAVEN • THOMPSON AND ASSOCIATES, INC.
ENGINEERS • PLANNERS • SURVEYORS
3563 N.W. 53RD STREET, FORT LAUDERDALE, FLORIDA 33309
FAX: (954) 739-6409 TEL: (954) 739-6400
FLORIDA LICENSED ENGINEERING, SURVEYING & MAPPING BUSINESS No. 271
FLORIDA LICENSED LANDSCAPE ARCHITECTURE BUSINESS No. C000114

MATERIAL SHOWN HEREON IS THE PROPERTY OF CRAVEN THOMPSON & ASSOCIATES, INC. AND SHALL NOT BE REPRODUCED OR USED FOR ANY PURPOSE WITHOUT THE WRITTEN CONSENT OF CRAVEN THOMPSON & ASSOCIATES, INC.
WRITING CRAVEN, WCHAPTON, & ASSOCIATES, INC. COPYRIGHT, © 2017

ENGINEER: PATRICK J. GIBNEY
REG. NO. 49428
DATE: 01/22/2021

TEL: 954-987-0066
FAX: 954-987-2949

DRAWN BY: XXX
DATE: 01/07/2019
DESIGNED BY: XXX
SCALE: 1"=20'
CHECKED BY: XXX
FIELD BOOK: XXXX

CITY OF FORT LAUDERDALE
PUBLIC WORKS DEPARTMENT
ENGINEERING & ARCHITECTURE
100 North Andrews Avenue, Fort Lauderdale, Florida 33301

PROJECT # 11868
STORMWATER IMPROVEMENTS
RIVER OAKS NEIGHBORHOOD
STORM DRAINAGE PLAN & PROFILE

SHEET NO.
CU-ST-52A

TOTAL: 255

CAD FILE: 11868-CU-ST-C

DRAWING FILE NO. 4-142-42

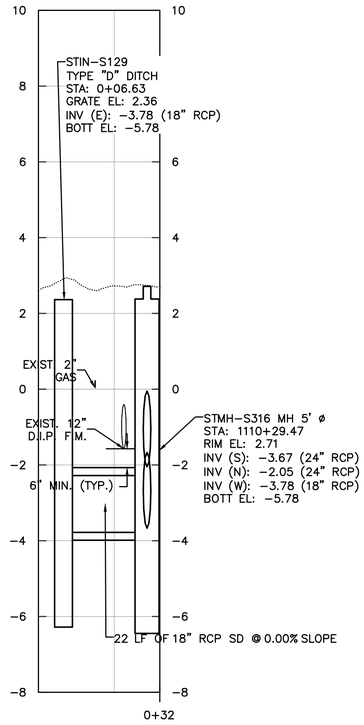

PROFILE

SCALE: 1"=20' HORIZONTAL
1"=2' VERTICAL

S.W. 15TH AVENUE
(SEE SHEET CU-ST-52A)
STA:1110+60

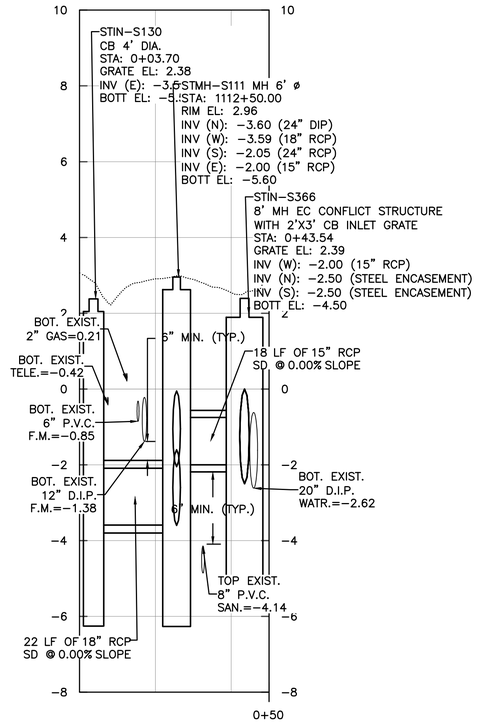

PROFILE

SCALE: 1"=20' HORIZONTAL
1"=2' VERTICAL

S.W. 15TH AVENUE
(SEE SHEET CU-ST-52A)
STA:1110+50

Hazen

HAZEN AND SAWYER
4000 HOLLYWOOD BLVD, SUITE 750N
HOLLYWOOD, FLORIDA 33021

Certificate of Authorization No: 2771

CRAVEN • THOMPSON AND ASSOCIATES, INC.
ENGINEERS • PLANNERS • SURVEYORS
3563 N.W. 53RD STREET, FORT LAUDERDALE, FLORIDA 33309
FAX: (954) 739-6409 TEL: (954) 739-6400

FLORIDA LICENSED ENGINEERING, SURVEYING & MAPPING BUSINESS No. 271
FLORIDA LICENSED LANDSCAPE ARCHITECTURE BUSINESS No. C000114

MATERIAL SHOWN HEREON IS THE PROPERTY OF CRAVEN THOMPSON & ASSOCIATES, INC. AND SHALL NOT BE REPRODUCED OR USED FOR ANY PURPOSE WITHOUT THE WRITTEN CONSENT OF CRAVEN THOMPSON & ASSOCIATES, INC. WRITING CRAVEN THOMPSON & ASSOCIATES, INC. COPYRIGHT © 2017

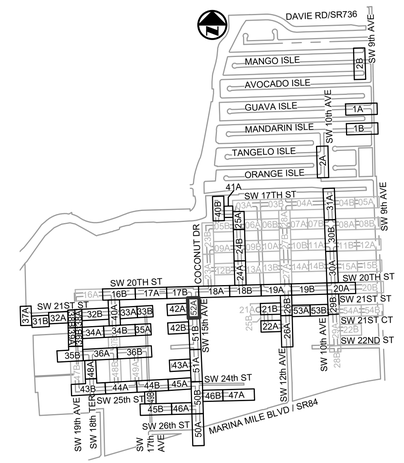

KEY MAP

N.T.S.

ELEVATIONS SHOWN HEREON ARE BASED ON THE NORTH AMERICAN VERTICAL DATUM 1988 (NAVD 1988)

NOTES:

1. EXISTING UTILITY DEPTHS ARE UNKNOWN UNLESS OTHERWISE INDICATED. LOCATIONS AND DEPTHS ARE ESTIMATED.
2. 4,196 LF OF NEW/RESTORED SWALE PROPOSED FOR ENTIRE PROJECT (SEE DETAIL ON SHEET CZ-DT-22).

Patrick J. Gibney, State of Florida, Professional Engineer, License No. 49428 This item has been electronically signed and sealed by Patrick J. Gibney on the date indicated here using an SHA authentication code. Printed copies of this document are not considered signed and sealed and the SHA authentication code must be verified on any electronic copies.

8/26/2021

CONSTRUCTION SET

Always call 811 two full business days before you dig to have underground utilities located and marked.
Sunshine811.com

ENGINEER: PATRICK J. GIBNEY
REG. No.: 49428
DATE: 01/22/2021

TEL: 954-987-0066
FAX: 954-987-2949

DRAWN BY: XXX
DATE: 01/07/2019
DESIGNED BY: XXX
SCALE: 1"=20'
CHECKED BY: XXX
FIELD BOOK: XXXX

CITY OF FORT LAUDERDALE
PUBLIC WORKS DEPARTMENT
ENGINEERING & ARCHITECTURE
100 North Andrews Avenue, Fort Lauderdale, Florida 33301

REVISIONS

NO.	DATE	BY	CHK'D	DESCRIPTION

PROJECT # 11868
STORMWATER IMPROVEMENTS
RIVER OAKS NEIGHBORHOOD
STORM DRAINAGE PLAN &
PROFILE

SHEET NO.
CU-ST-52C

TOTAL: 255

CAD FILE: 11868-CU-ST-C

DRAWING FILE NO. 4-142-42

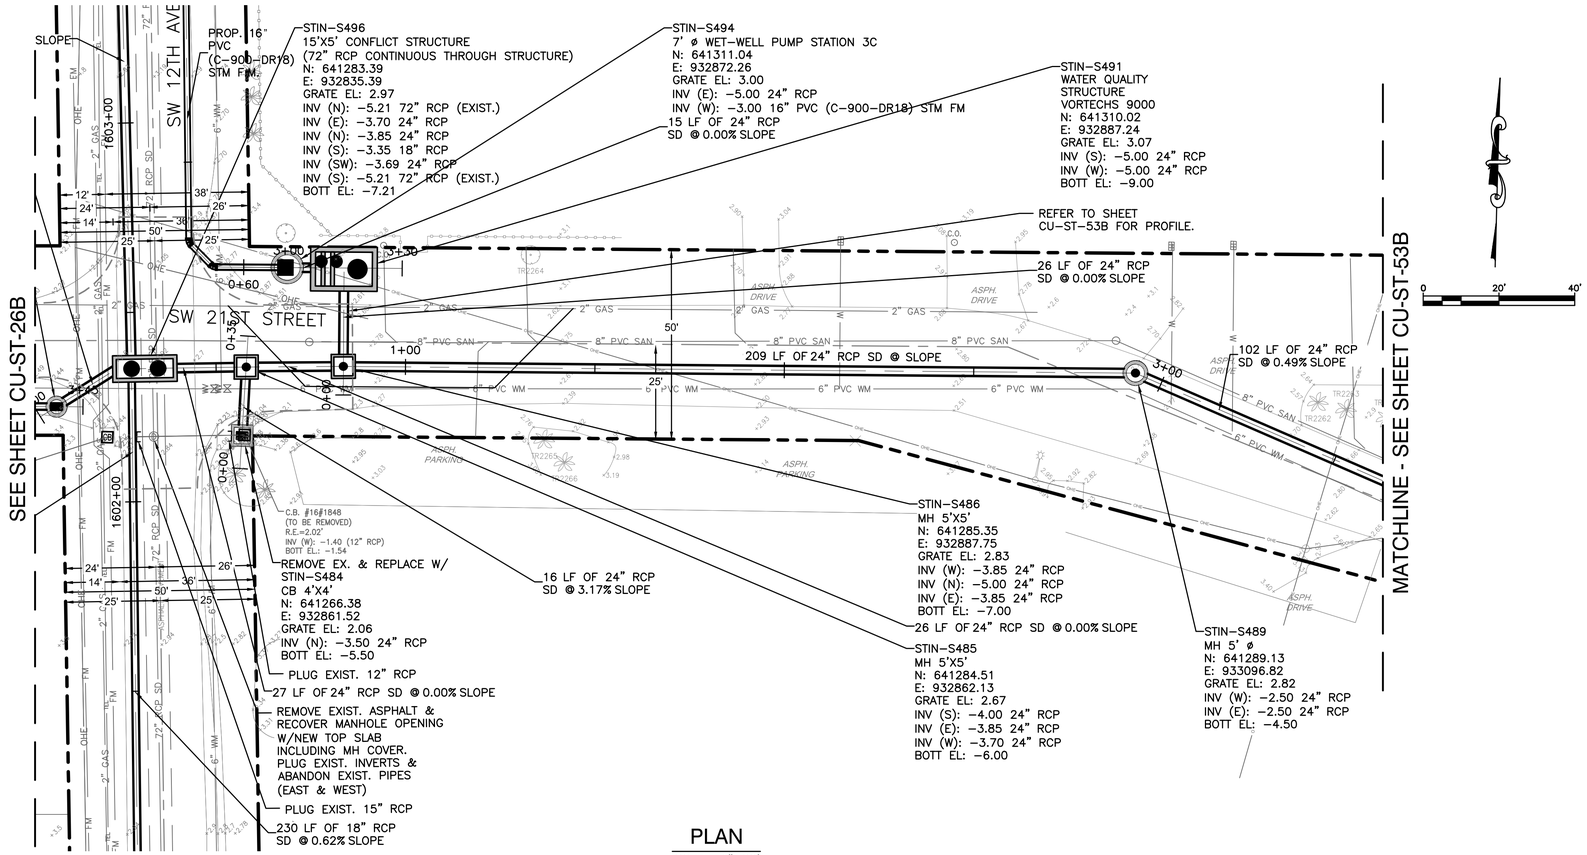

PLAN

SCALE: 1"=20'

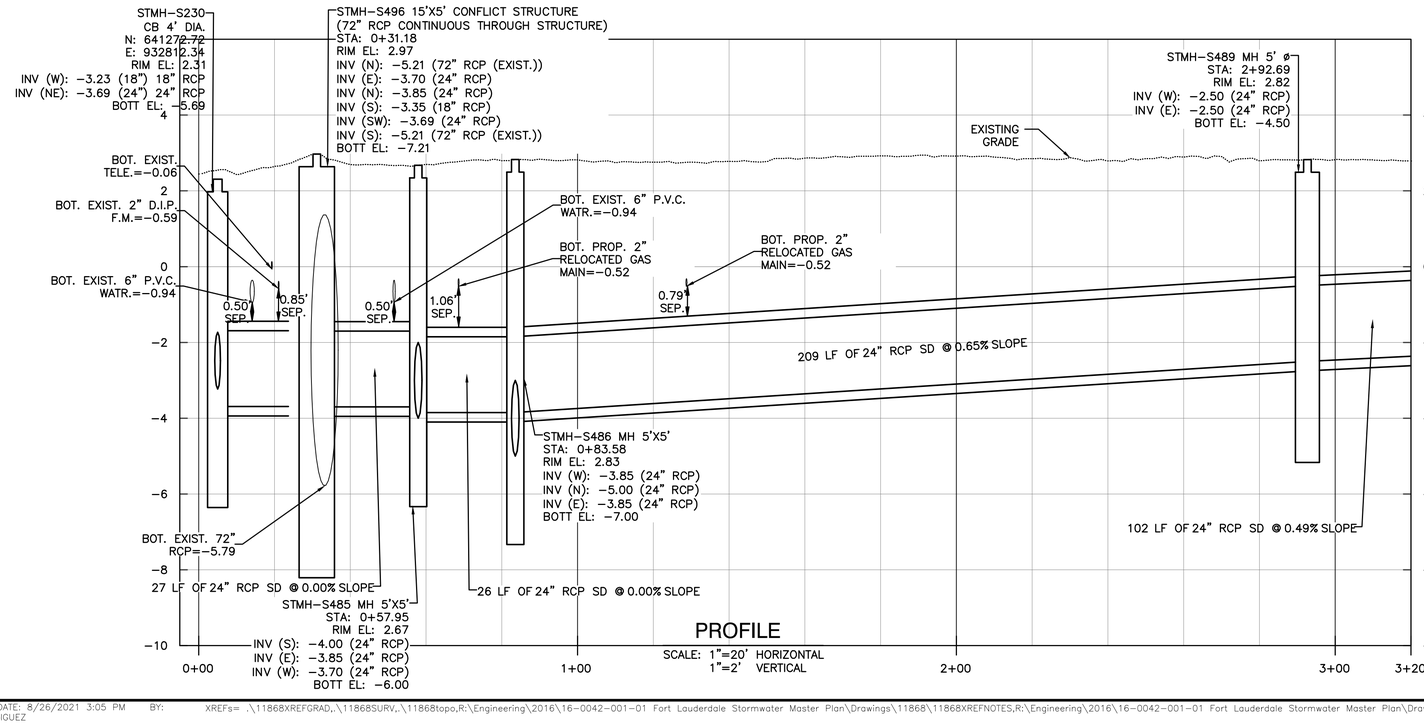

PROFILE

SCALE: 1"=20' HORIZONTAL
1"=2' VERTICAL

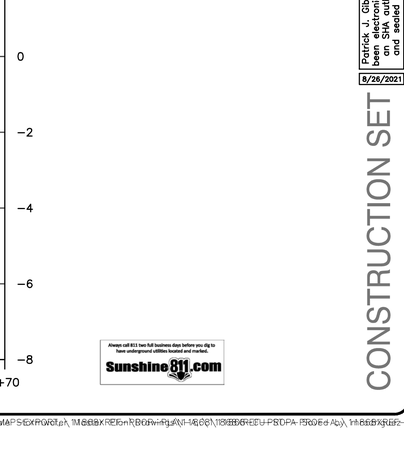

KEY MAP

N.T.S.

ELEVATIONS SHOWN HEREON ARE BASED ON THE NORTH AMERICAN VERTICAL DATUM 1988 (NAVD 1988)

NOTES:

1. EXISTING UTILITY DEPTHS ARE UNKNOWN UNLESS OTHERWISE INDICATED. LOCATIONS AND DEPTHS ARE ESTIMATED.
2. 4,196 LF OF NEW/RESTORED SWALE PROPOSED FOR ENTIRE PROJECT (SEE DETAIL ON SHEET CZ-DT-22).

Always call 811 two full business days before you dig to have underground utilities located and marked.

Sunshine811.com

Patrick J. Gibney, State of Florida, Professional Engineer, License No. 49428. This item has been electronically signed and sealed by Patrick J. Gibney on the date indicated here using an SHA authentication code. Printed copies of this document are not considered signed and sealed and the SHA authentication code must be verified on any electronic copies.

8/26/2021

CONSTRUCTION SET

Hazen

HAZEN AND SAWYER
4000 HOLLYWOOD BLVD, SUITE 750N
HOLLYWOOD, FLORIDA 33021

Certificate of Authorization No: 2771

CRAVEN • THOMPSON AND ASSOCIATES, INC.
ENGINEERS • PLANNERS • SURVEYORS
3563 N.W. 53RD STREET, FORT LAUDERDALE, FLORIDA 33309
FAX: (954) 739-6409 TEL: (954) 739-6400
FLORIDA LICENSED ENGINEERING, SURVEYING & MAPPING BUSINESS No. 271
FLORIDA LICENSED LANDSCAPE ARCHITECTURE BUSINESS No. C000114

MATERIAL SHOWN HEREON IS THE PROPERTY OF CRAVEN-THOMPSON & ASSOCIATES, INC. AND SHALL NOT BE REPRODUCED, COPIED OR USED IN ANY WAY WHATSOEVER WITHOUT THE WRITTEN PERMISSION OF CRAVEN • THOMPSON & ASSOCIATES, INC. COPYRIGHT © 2017

ENGINEER: PATRICK J. GIBNEY
REG. NO. 49428
DATE: 01/22/2021

TEL: 954-987-0066
FAX: 954-987-2949

DRAWN BY: XXX
DESIGNED BY: XXX
CHECKED BY: XXX
DATE: 01/07/2019
SCALE: 1"=20'
FIELD BOOK: XXXX

CITY OF FORT LAUDERDALE
PUBLIC WORKS DEPARTMENT
ENGINEERING & ARCHITECTURE
100 North Andrews Avenue, Fort Lauderdale, Florida 33301

REVISIONS

NO.	DATE	BY	CHK'D	DESCRIPTION

PROJECT # 11868
STORMWATER IMPROVEMENTS
RIVER OAKS NEIGHBORHOOD
STORM DRAINAGE PLAN &
PROFILE

SHEET NO.
CU-ST-53A

TOTAL: 255

CAD FILE: 11868-CU-ST-A

DRAWING FILE NO. 4-142-42

9/20/2022 9:05 AM

PLOT DATE: 8/26/2021 3:05 PM BY: MRODRIGUEZ

XREFs= .\11868XREFGRAD,.\11868SURV,.\11868topo,R:\Engineering\2016\16-0042-001-01 Fort Lauderdale Stormwater Master Plan\Drawings\11868\11868XREFNOTES,R:\Engineering\2016\16-0042-001-01 Fort Lauderdale Stormwater Master Plan\Drawings\11868\11868XREFENGINEERING,R:\Engineering\2016\16-0042-001-01 Fort Lauderdale Stormwater Master Plan\Drawings\11868\11868XREFCOVERSHEET,R:\Engineering\2016\16-0042-001-01 Fort Lauderdale Stormwater Master Plan\Drawings\11868\11868XREFSURVEY,R:\Engineering\2016\16-0042-001-01 Fort Lauderdale Stormwater Master Plan\Drawings\11868\11868XREFSTRUCTURES,R:\Engineering\2016\16-0042-001-01 Fort Lauderdale Stormwater Master Plan\Drawings\11868\11868XREFSTRUCTURES-SHEETS,R:\Engineering\2016\16-0042-001-01 Fort Lauderdale Stormwater Master Plan\Drawings\11868\11868XREFSTRUCTURES-SHEETS-PSOPS,R:\Engineering\2016\16-0042-001-01 Fort Lauderdale Stormwater Master Plan\Drawings\11868\11868XREFSTRUCTURES-SHEETS-PSOPS-PROFILES,R:\Engineering\2016\16-0042-001-01 Fort Lauderdale Stormwater Master Plan\Drawings\11868\11868XREFSTRUCTURES-SHEETS-PSOPS-PROFILES-2,R:\Engineering\2016\16-0042-001-01 Fort Lauderdale Stormwater Master Plan\Drawings\11868\11868XREFSTRUCTURES-SHEETS-PSOPS-PROF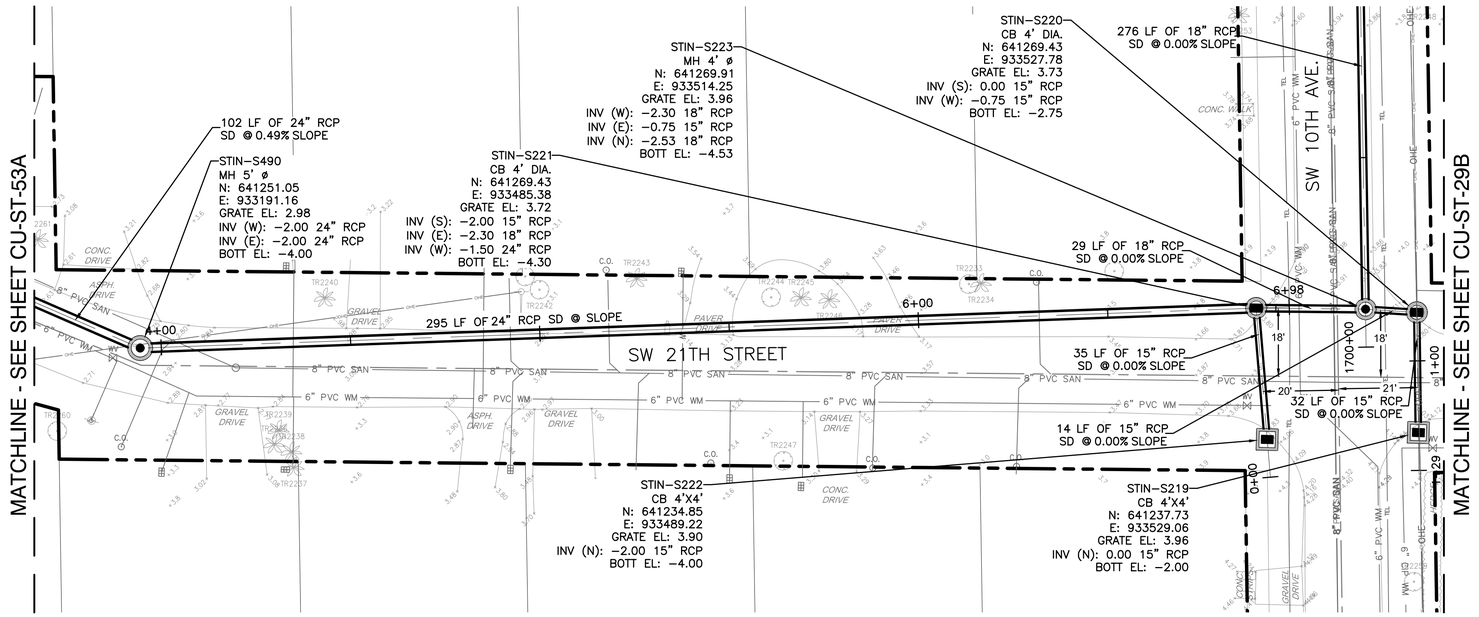

PLAN

SCALE: 1"=20'

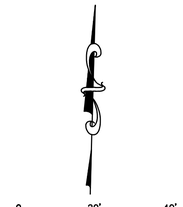

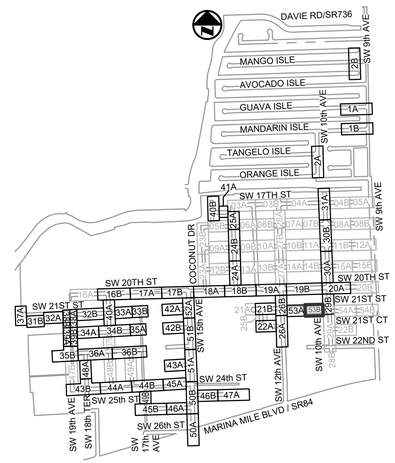

KEY MAP

N.T.S.

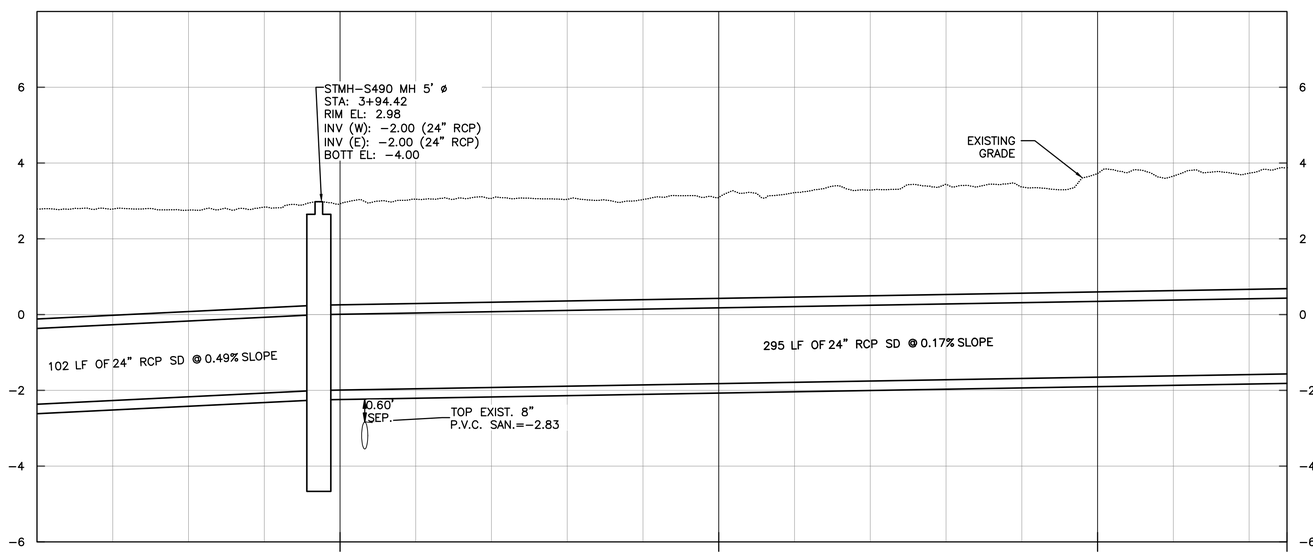

PROFILE

SCALE: 1"=20' HORIZONTAL
1"=2' VERTICAL

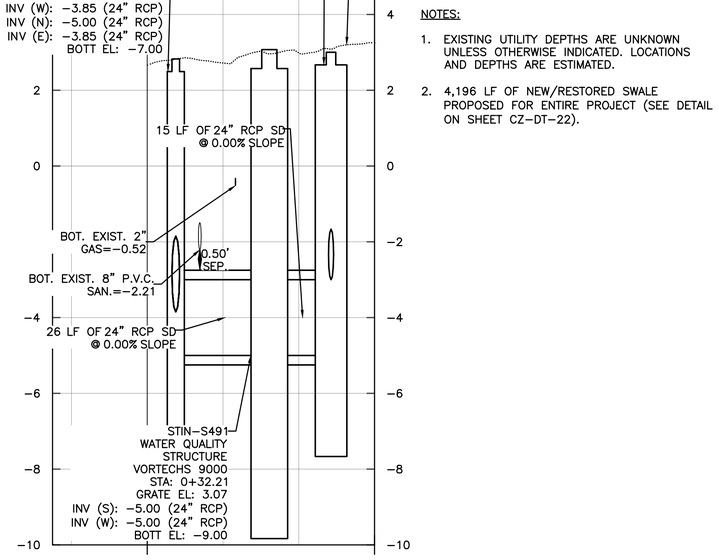

ELEVATIONS SHOWN HEREON ARE BASED ON THE NORTH AMERICAN VERTICAL DATUM 1988 (NAVD 1988)

NOTES:

1. EXISTING UTILITY DEPTHS ARE UNKNOWN UNLESS OTHERWISE INDICATED. LOCATIONS AND DEPTHS ARE ESTIMATED.
2. 4,196 LF OF NEW/RESTORED SWALE PROPOSED FOR ENTIRE PROJECT (SEE DETAIL ON SHEET CZ-DT-22).

Always call 811 two full business days before you dig to have underground utilities located and marked.

Sunshine811.com

CONSTRUCTION SET

Patrick J. Gibney, State of Florida, Professional Engineer, License No. 49428. This item has been electronically signed and sealed by Patrick J. Gibney on the date indicated here using an SHA authentication code. Printed copies of this document are not considered signed and sealed and the SHA authentication code must be verified on any electronic copies.

8/26/2021

REVISIONS

NO.	DATE	BY	CHK'D	DESCRIPTION

Hazen

HAZEN AND SAWYER
4000 HOLLYWOOD BLVD, SUITE 750N
HOLLYWOOD, FLORIDA 33021

Certificate of Authorization No: 2771

CRAVEN • THOMPSON AND ASSOCIATES, INC.
ENGINEERS • PLANNERS • SURVEYORS
3563 N.W. 53RD STREET, FORT LAUDERDALE, FLORIDA 33309
FAX: (954) 739-6409 TEL: (954) 739-6400
FLORIDA LICENSED ENGINEERING, SURVEYING & MAPPING BUSINESS No. 271
FLORIDA LICENSED LANDSCAPE ARCHITECTURE BUSINESS No. C000114

MATERIAL SHOWN HEREON IS THE PROPERTY OF CRAVEN-THOMPSON & ASSOCIATES, INC. AND SHALL NOT BE REPRODUCED OR USED FOR ANY PURPOSE WHATSOEVER WITHOUT THE EXPRESSED WRITTEN CONSENT OF CRAVEN • THOMPSON & ASSOCIATES, INC. COPYRIGHT © 2017

ENGINEER: PATRICK J. GIBNEY
REG. No. 49428
DATE: 01/22/2021

TEL: 954-987-0066
FAX: 954-987-2949

DRAWN BY: XXX
DESIGNED BY: XXX
DATE: 01/07/2019
SCALE: 1"=20'
CHECKED BY: XXX
FIELD BOOK: XXXX

CITY OF FORT LAUDERDALE
PUBLIC WORKS DEPARTMENT
ENGINEERING & ARCHITECTURE
100 North Andrews Avenue, Fort Lauderdale, Florida 33301

PROJECT # 11868
STORMWATER IMPROVEMENTS
RIVER OAKS NEIGHBORHOOD
STORM DRAINAGE PLAN &
PROFILE

SHEET NO.
CU-ST-53B

TOTAL: 255

CAD FILE: 11868-CU-ST-A

DRAWING FILE NO. 4-142-42

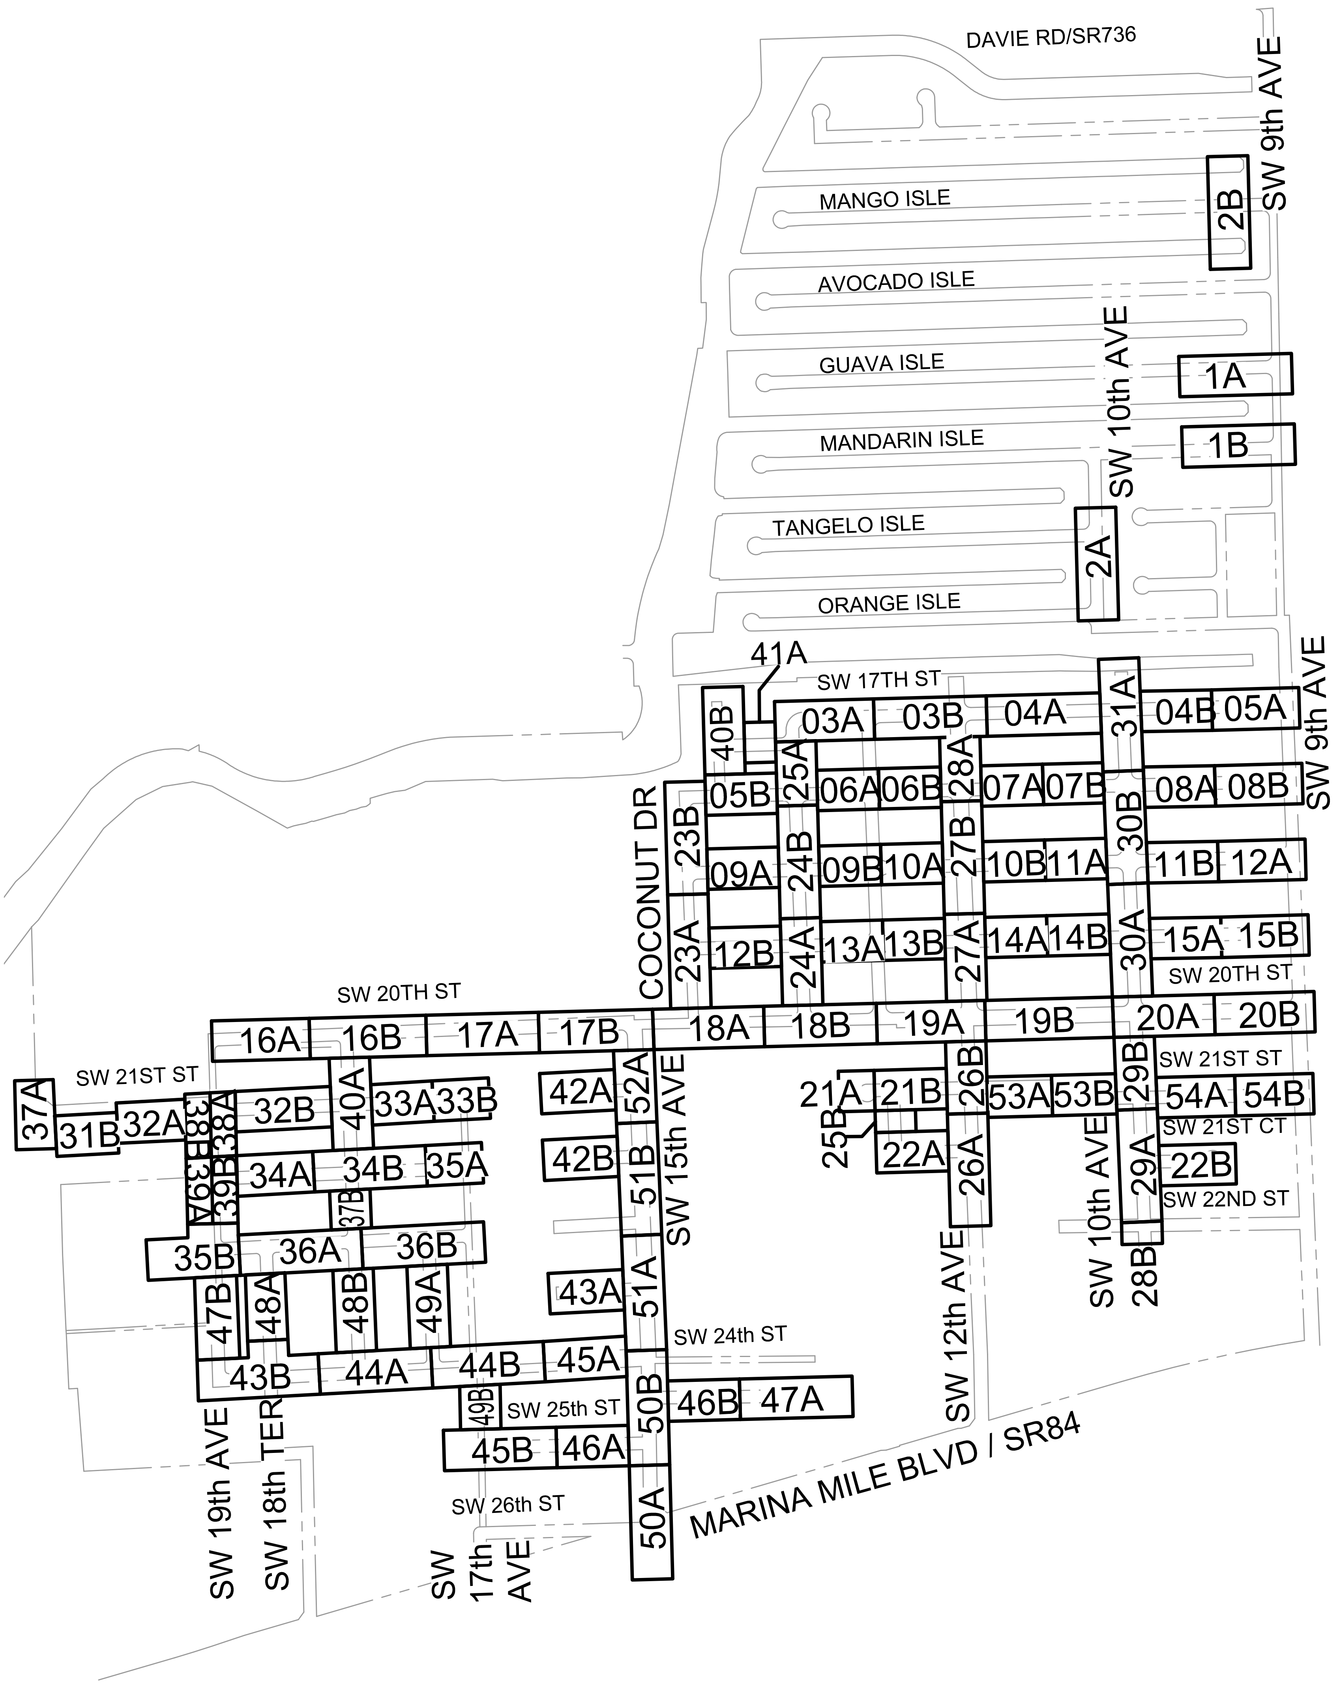

CONSTRUCTION SET

NOTES:

1. 4,196 LF OF NEW/RESTORED SWALE PROPOSED FOR ENTIRE PROJECT.
2. EXISTING PAVEMENT MARKINGS & SIGNAGE TO BE REMOVED & REPLACED TO CURRENT BCTED STANDARDS.

Patrick J. Gibney, State of Florida, Professional Engineer, License No. 49428 This item has been electronically signed and sealed by Patrick J. Gibney on the date indicated here using an SHA authentication code. Printed copies of this document are not considered signed and sealed and the SHA authentication code must be verified on any electronic copies.

8/26/2021

CRAVEN-THOMPSON AND ASSOCIATES, INC.
ENGINEERS • PLANNERS • SURVEYORS
3563 NW 53rd STREET, FORT LAUDERDALE, FLORIDA 33309
FAX: (954) 739-6400 TEL: (954) 739-6400
FLORIDA LICENSED ENGINEERING, SURVEYING & MAPPING BUSINESS No. 571
FLORIDA LICENSED LANDSCAPE ARCHITECTURAL BUSINESS No. 0000174

HAZEN AND SAWYER
4000 HOLLYWOOD BLVD, SUITE 750N
HOLLYWOOD, FLORIDA 33021
Certificate of Authorization No: 2771

THE CONTENTS OF THIS DOCUMENT ARE COPYRIGHTED BY CRAVEN-THOMPSON AND ASSOCIATES, INC. ALL RIGHTS RESERVED. THE CONTENTS OF THIS DOCUMENT MAY NOT BE USED IN WHOLE OR IN PART WITHOUT THE WRITTEN CONSENT OF CRAVEN-THOMPSON AND ASSOCIATES, INC. AND SHALL NOT BE ASSIGNED TO ANY THIRD PARTY WITHOUT THE WRITTEN CONSENT OF CRAVEN-THOMPSON AND ASSOCIATES, INC.

PROJECT # 11868
STORMWATER IMPROVEMENTS
RIVER OAKS NEIGHBORHOOD
PAVING & GRADING SITE KEY MAP

REVISIONS				
NO.	DATE	BY	CHK'D	DESCRIPTION

CITY OF FORT LAUDERDALE
PUBLIC WORKS DEPARTMENT
ENGINEERING & ARCHITECTURE
100 North Andrews Avenue, Fort Lauderdale, Florida 33301

DRAWN BY: XXX	DATE: 01/07/2019
DESIGNED BY: XXX	SCALE: VERT 1"=2' HORZ 1"=20'
CHECKED BY: XXX	
FIELD BOOK: XXXX	

ENGINEER:
PATRICK J. GIBNEY
REG. No: 49428
DATE: 02/01/2017

TEL: 954-987-0066
FAX: 954-987-2949

SHEET NO. CP-KY-01

TOTAL: 255

CAD FILE: 11868-CP-KY01

DRAWING FILE NO. 4--142--42

9/20/2022 8:05 AM
PLOT DATE: 8/26/2021 11:33 AM BY: ASCHEFFER
XREFs = \\11868-BSLN-PROJ-ONLY-CP-SI-PANA*,\\11868XREF-C-SITE,\\11868XREF-HYDA,\\11868XREFROAD
File = R:\Engineering\2016\16-0042-001-01 Fort Lauderdale Stormwater Master Plan\Drawings\11868\11868-CP-KY01 Saved by mrodriguez Save date = 8/26/2021 11:33 AM
City of Fort Lauderdale
Bid 12712-123

Hazen

HAZEN AND SAWYER
4000 HOLLYWOOD BLVD, SUITE 750N
HOLLYWOOD, FLORIDA 33021
Certificate of Authorization No: 2771

CRAVEN • THOMPSON AND ASSOCIATES, INC.
ENGINEERS • PLANNERS • SURVEYORS
3563 N.W. 53RD STREET, FORT LAUDERDALE, FLORIDA 33309
FAX: (954) 739-6409 TEL.: (954) 739-6400
FLORIDA LICENSED ENGINEERING, SURVEYING & MAPPING BUSINESS No. 271
FLORIDA LICENSED LANDSCAPE ARCHITECTURE BUSINESS No. C000114

MATERIAL SHOWN HEREON IS THE PROPERTY OF CRAVEN•THOMPSON & ASSOCIATES, INC. AND SHALL NOT BE REPRODUCED IN WHOLE OR IN PART WITHOUT PERMISSION OF CRAVEN• THOMPSON & ASSOCIATES, INC. WRITING CRAVEN • THOMPSON & ASSOCIATES, INC. COPYRIGHT ©2017

NOTES:

1. 4,196 LF OF NEW/RESTORED SWALE PROPOSED FOR ENTIRE PROJECT.
2. EXISTING PAVEMENT MARKINGS & SIGNANE TO BE REMOVED & REPLACED TO CURRENT BCTED STANDARDS.

Patrick J. Gibney, State of Florida, Professional Engineer, License No. 49428. This item has been electronically signed and sealed by Patrick J. Gibney on the date indicated here using an SHA authentication code. Printed copies of this document are not considered signed and sealed and the SHA authentication code must be verified on any electronic copies.
8/26/2021

CONSTRUCTION SET

ENGINEER:
PATRICK J. GIBNEY
REG. No. 49428
DATE: 02/01/2017
TEL: 954-987-0066
FAX: 954-987-2949

DRAWN BY:	DESIGNED BY:	CHECKED BY:	DATE:	SCALE:	FIELD BOOK:
XXX	XXX	XXX	01/07/2019	VERT 1"=2' HORZ 1"=20'	XXXX

CITY OF FORT LAUDERDALE
PUBLIC WORKS DEPARTMENT
ENGINEERING & ARCHITECTURE
100 North Andrews Avenue, Fort Lauderdale, Florida 33301

REVISIONS

NO.	DATE	BY	CHK'D	DESCRIPTION

PROJECT # 11868
STORMWATER IMPROVEMENTS
RIVER OAKS NEIGHBORHOOD
PAVING & GRADING OVERALL
PLAN

SHEET NO.
CP-KY-02

TOTAL: 255

CAD FILE:
11868-CP-KY01

DRAWING FILE NO.
4-142-42

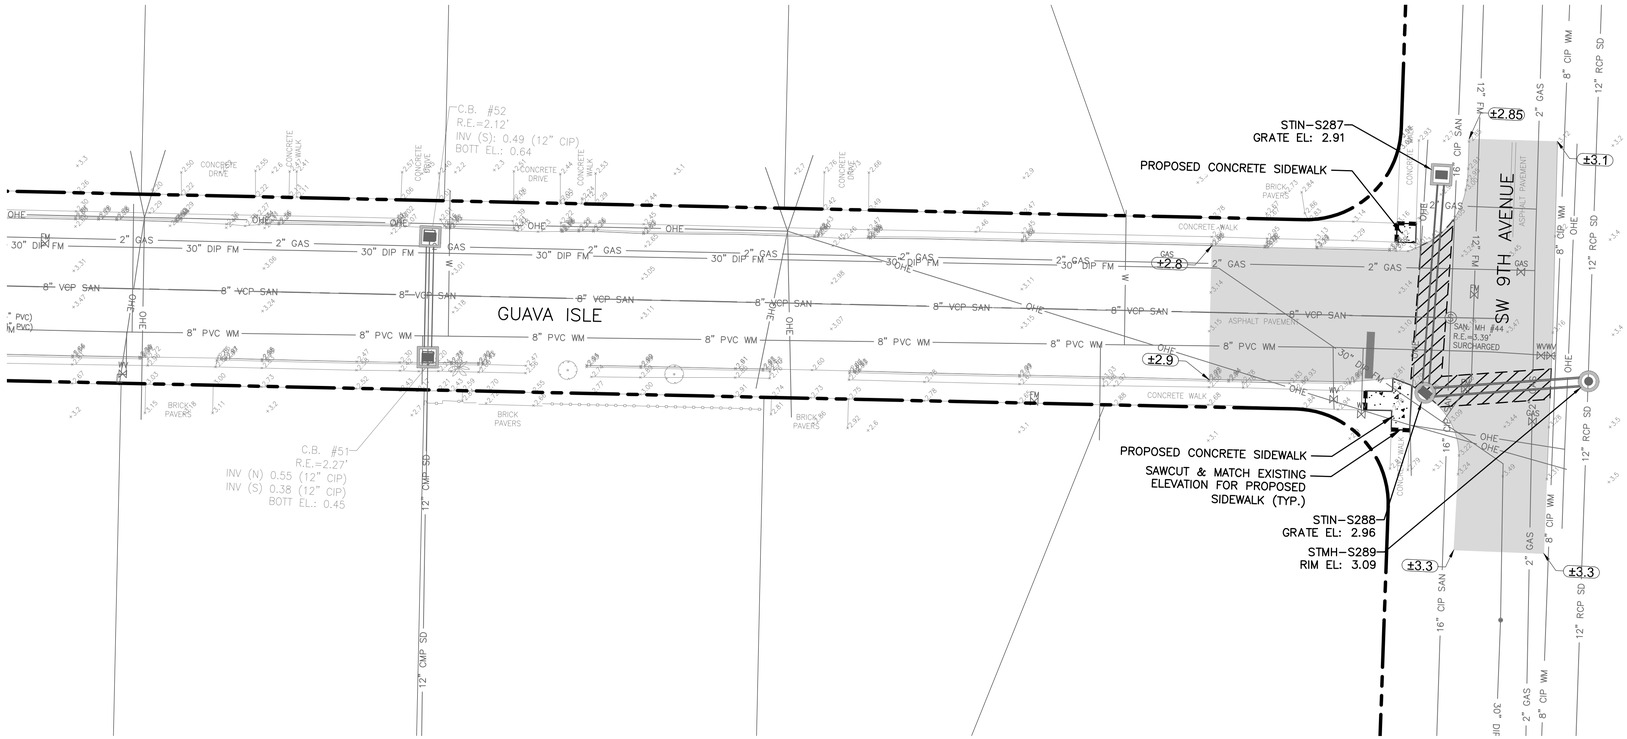

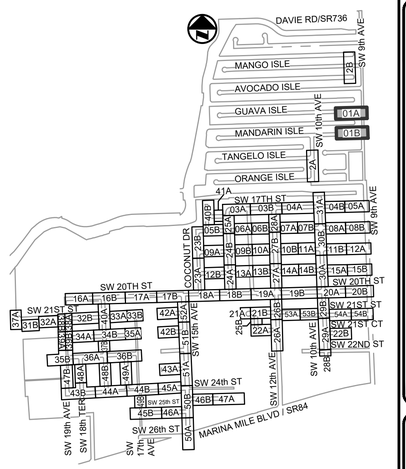

KEY MAP

N.T.S.

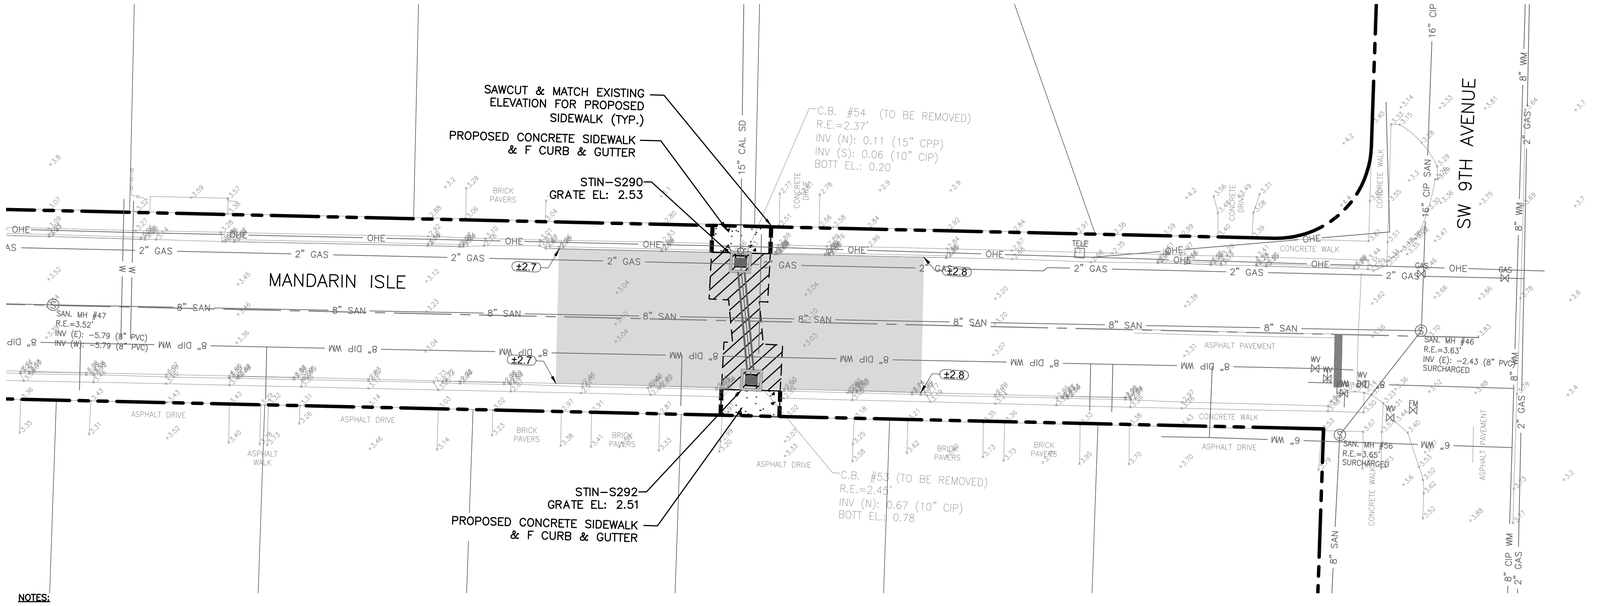

NOTES:

1. EXISTING UTILITY DEPTHS ARE UNKNOWN UNLESS OTHERWISE INDICATED. LOCATIONS AND DEPTHS ARE ESTIMATED.
2. 4,196 LF OF NEW/RESTORED SWALE PROPOSED FOR ENTIRE PROJECT (SEE DETAIL ON SHEET CZ-DT-22).
3. CONTRACTOR SHALL COORDINATE ALL ADJACENT TREE REMOVAL/RELOCATION WITH PROPERTY OWNER. AT OWNER'S DISCRETION CONTRACTOR SHALL MAKE TREE AVAILABLE OR PLAN/RELOCATE AT HOMEOWNER'S REQUEST WITH SIGNED WAIVER TO PLANT WITHIN PRIVATE PROPERTY.
4. ALL EXISTING UTILITIES MAY NOT BE SHOWN ON THIS PLAN. REFER TO EXISTING CONDITIONS PLANS FOR TYPE AND LOCATION OF EXISTING UTILITIES.
5. ALL EXISTING CATCH BASIN AND STORM DRAINS LOCATED WITHIN RIGHT-OF-WAY TO REMAIN UNLESS OTHERWISE SHOWN. THE CONTRACTOR SHALL NOTIFY THE ENGINEER OF RECORD PRIOR OF ANY REMOVAL OF ANY DRAINAGE STRUCTURE AND/OR PIPING BASINS AND STORM DRAINS REMOVED SHALL BE BACKFILLED PER CITY SPECIFICATIONS.
6. EXISTING CATCH BASINS LOCATED WITHIN RIGHT-OF-WAY MAY BE CONNECTED TO ADJACENT PROPERTY ROOF DRAINS. IF THIS SITUATION IS DISCOVERED DURING CONSTRUCTION THE CONTRACTOR SHALL NOTIFY THE ENGINEER OF RECORD AND THE CONTRACTOR SHALL NOT REMOVE ANY PIPE OR CATCH BASINS UNLESS AUTHORIZED TO DO BY THE ENGINEER OF RECORD.
7. CONTRACTOR IS RESPONSIBLE FOR TEMPORARY RELOCATION/COORDINATION OF EXISTING UTILITIES (WATER/SEWER) AS REQUIRED TO FACILITATE PROPOSED INFRASTRUCTURE.
8. ONCE ABANDONED, WATER MAIN CAN BE CUT AND REMOVED TO CONSTRUCT PROPOSED DRAINAGE. PLUG EXPOSED ENDS TO REMAIN.
9. EXISTING WATER MAIN/FORCE MAIN TO BE REMOVED AND REPLACED, AND NEW MAIN TO BE TESTED, APPROVED AND SERVICES CONNECTED PRIOR TO CONSTRUCTION OF STORM DRAINAGE.
10. ALL EXISTING DRAINAGE STRUCTURES TO REMAIN MAY REQUIRE ADJUSTMENT OF FRAME AND GRATE TO MEET PROPOSED GRADES.
11. CRACKED SIDEWALK FLAGS TO BE REMOVED EVEN IN AREAS NOTED TO REMAIN.
12. ALL EXISTING AND PROPOSED DRAINAGE STRUCTURES THAT ARE LOCATED IN A SWALE WITH AN OPEN GRATE SHALL BE PROVIDED WITH AN CONCRETE APRON.
13. ALL NEW ADA CURB RAMPS SHALL INCLUDE DETECTABLE WARNING STRIP PER CITY STD DETAIL–ROAD 013

Always call 811 two full business days before you dig to have underground utilities located and marked.
Sunshine811.com

CONSTRUCTION SET

Patrick J. Gibney, State of Florida, Professional Engineer, License No. 49428. This item has been electronically signed and sealed by Patrick J. Gibney on the date indicated here using an SHA authentication code. Printed copies of this document are not considered signed and sealed and the SHA authentication code must be verified on any electronic copies.

8/26/2021

ENGINEER: PATRICK J. GIBNEY
REG. No.: 49428
DATE: 01/22/2021

TEL: 954-987-0066
FAX: 954-987-2949

Hazen

HAZEN AND SAWYER
4000 HOLLYWOOD BLVD, SUITE 750N
HOLLYWOOD, FLORIDA 33021

Certificate of Authorization No: 2771

CRAVEN • THOMPSON AND ASSOCIATES, INC.
ENGINEERS • PLANNERS • SURVEYORS
3563 N.W. 53RD STREET, FORT LAUDERDALE, FLORIDA 33309
FAX: (954) 739-6409 TEL: (954) 739-6400
FLORIDA LICENSED ENGINEERING, SURVEYING & MAPPING BUSINESS No. 271
FLORIDA LICENSED LANDSCAPE ARCHITECTURE BUSINESS No. C000114

MATERIAL SHOWN HEREON IS THE PROPERTY OF CRAVEN-THOMPSON & ASSOCIATES, INC. AND SHALL NOT BE REPRODUCED OR USED FOR ANY PURPOSE WHATSOEVER WITHOUT THE EXPRESSED WRITTEN CONSENT OF CRAVEN • THOMPSON & ASSOCIATES, INC. COPYRIGHT © 2017

DRAWN BY: XXX
DESIGNED BY: XXX
DATE: 01/07/2019
SCALE: 1"=20'
CHECKED BY: XXX
FIELD BOOK: XXXX

CITY OF FORT LAUDERDALE
PUBLIC WORKS DEPARTMENT
ENGINEERING & ARCHITECTURE
100 North Andrews Avenue, Fort Lauderdale, Florida 33301

REVISIONS

NO.	DATE	BY	CHK'D	DESCRIPTION

PROJECT # 11868
STORMWATER IMPROVEMENTS
RIVER OAKS NEIGHBORHOOD
PAVING & GRADING PLAN

SHEET NO.
CP-ST-01

TOTAL: 255

CAD FILE:
11868-CP-ST-D

DRAWING FILE NO.
4-142-42

PLOT DATE: 8/26/2021 11:36 AM BY: ASCHEFFER
XREFs= .\11868XREFGRAD,.\11868SURV,.\11868bsln-Export,.\11868topo,R:\Engineering\2016\16-0042-001-01 Fort Lauderdale Stormwater Master Plan\Drawings\11868\11868XREFNOTES,.\11868XREF-C-SITE,R:\Engineering\2016\16-0042-001-01 Fort Lauderdale Stormwater Master Plan\Drawings\11868\11868XREFUTILITIES,.\11868XREF-C-ST-DRAIN,.\11868XREF-C-ST-PROFILE,.\11868XREF-C-ST-TABLE,.\11868XREF-C-ST-TYP,.\11868XREF-C-ST-XSECT,.\11868XREF-C-ST-DETAILS,.\11868XREF-C-ST-PAVING,.\11868XREF-C-ST-GRADING,.\11868XREF-C-ST-SWALE,.\11868XREF-C-ST-SWPPP,.\11868XREF-C-ST-MAINT,.\11868XREF-C-ST-PROFILE-LOW,.\11868XREF-C-ST-PROFILE-HIGH,.\11868XREF-C-ST-PROFILE-LOW-PROP,.\11868XREF-C-ST-PROFILE-HIGH-PROP,.\11868XREF-C-ST-PROFILE-LOW-SEWER,.\11868XREF-C-ST-PROFILE-HIGH-SEWER,.\11868XREF-C-ST-PROFILE-LOW-SEWER-PROP,.\11868XREF-C-ST-PROFILE-HIGH-SEWER-PROP,.\11868XREF-C-ST-PROFILE-LOW-WATER,.\11868XREF-C-ST-PROFILE-HIGH-WATER,.\11868XREF-C-ST-PROFILE-LOW-WATER-PROP,.\11868XREF-C-ST-PROFILE-HIGH-WATER-PROP,.\11868XREF-C-ST-PROFILE-LOW-FORCE,.\11868XREF-C-ST-PROFILE-HIGH-FORCE,.\11868XREF-C-ST-PROFILE-LOW-FORCE-PROP,.\11868XREF-C-ST-PROFILE-HIGH-FORCE-PROP,.\11868XREF-C-ST-PROFILE-LOW-RECLAIM,.\11868XREF-C-ST-PROFILE-HIGH-RECLAIM,.\11868XREF-C-ST-PROFILE-LOW-RECLAIM-PROP,.\11868XREF-C-ST-PROFILE-HIGH-RECLAIM-PROP,.\11868XREF-C-ST-PROFILE-LOW-GAS,.\11868XREF-C-ST-PROFILE-HIGH-GAS,.\11868XREF-C-ST-PROFILE-LOW-GAS-PROP,.\11868XREF-C-ST-PROFILE-HIGH-GAS-PROP,.\11868XREF-C-ST-PROFILE-LOW-OHE,.\11868XREF-C-ST-PROFILE-HIGH-OHE,.\11868XREF-C-ST-PROFILE-LOW-OHE-PROP,.\11868XREF-C-ST-PROFILE-HIGH-OHE-PROP,.\11868XREF-C-ST-PROFILE-LOW-TELE,.\11868XREF-C-ST-PROFILE-HIGH-TELE,.\11868XREF-C-ST-PROFILE-LOW-TELE-PROP,.\11868XREF-C-ST-PROFILE-HIGH-TELE-PROP,.\11868XREF-C-ST-PROFILE-LOW-TV,.\11868XREF-C-ST-PROFILE-HIGH-TV,.\11868XREF-C-ST-PROFILE-LOW-TV-PROP,.\11868XREF-C-ST-PROFILE-HIGH-TV-PROP,.\11868XREF-C-ST-PROFILE-LOW-UGE,.\11868XREF-C-ST-PROFILE-HIGH-UGE,.\11868XREF-C-ST-PROFILE-LOW-UGE-PROP,.\11868XREF-C-ST-PROFILE-HIGH-UGE-PROP,.\11868XREF-C-ST-PROFILE-LOW-UGT,.\11868XREF-C-ST-PROFILE-HIGH-UGT,.\11868XREF-C-ST-PROFILE-LOW-UGT-PROP,.\11868XREF-C-ST-PROFILE-HIGH-UGT-PROP,.\11868XREF-C-ST-PROFILE-LOW-UGW,.\11868XREF-C-ST-PROFILE-HIGH-UGW,.\11868XREF-C-ST-PROFILE-LOW-UGW-PROP,.\11868XREF-C-ST-PROFILE-HIGH-UGW-PROP,.\11868XREF-C-ST-PROFILE-LOW-UNK,.\11868XREF-C-ST-PROFILE-HIGH-UNK,.\11868XREF-C-ST-PROFILE-LOW-UNK-PROP,.\11868XREF-C-ST-PROFILE-HIGH-UNK-PROP,.\11868XREF-C-ST-PROFILE-LOW-WM,.\11868XREF-C-ST-PROFILE-HIGH-WM,.\11868XREF-C-ST-PROFILE-LOW-WM-PROP,.\11868XREF-C-ST-PROFILE-HIGH-WM-PROP,.\11868XREF-C-ST-PROFILE-LOW-WW,.\11868XREF-C-ST-PROFILE-HIGH-WW,.\11868XREF-C-ST-PROFILE-LOW-WW-PROP,.\11868XREF-C-ST-PROFILE-HIGH-WW-PROP,.\11868XREF-C-ST-PROFILE-LOW-XXX,.\11868XREF-C-ST-PROFILE-HIGH-XXX,.\11868XREF-C-ST-PROFILE-LOW-XXX-PROP,.\11868XREF-C-ST-PROFILE-HIGH-XXX-PROP,.\11868XREF-C-ST-PROFILE-LOW-YD,.\11868XREF-C-ST-PROFILE-HIGH-YD,.\11868XREF-C-ST-PROFILE-LOW-YD-PROP,.\11868XREF-C-ST-PROFILE-HIGH-YD-PROP,.\11868XREF-C-ST-PROFILE-LOW-ELEC,.\11868XREF-C-ST-PROFILE-HIGH-ELEC,.\11868XREF-C-ST-PROFILE-LOW-ELEC-PROP,.\11868XREF-C-ST-PROFILE-HIGH-ELEC-PROP,.\11868XREF-C-ST-PROFILE-LOW-FIBER,.\11868XREF-C-ST-PROFILE-HIGH-FIBER,.\11868XREF-C-ST-PROFILE-LOW-FIBER-PROP,.\11868XREF-C-ST-PROFILE-HIGH-FIBER

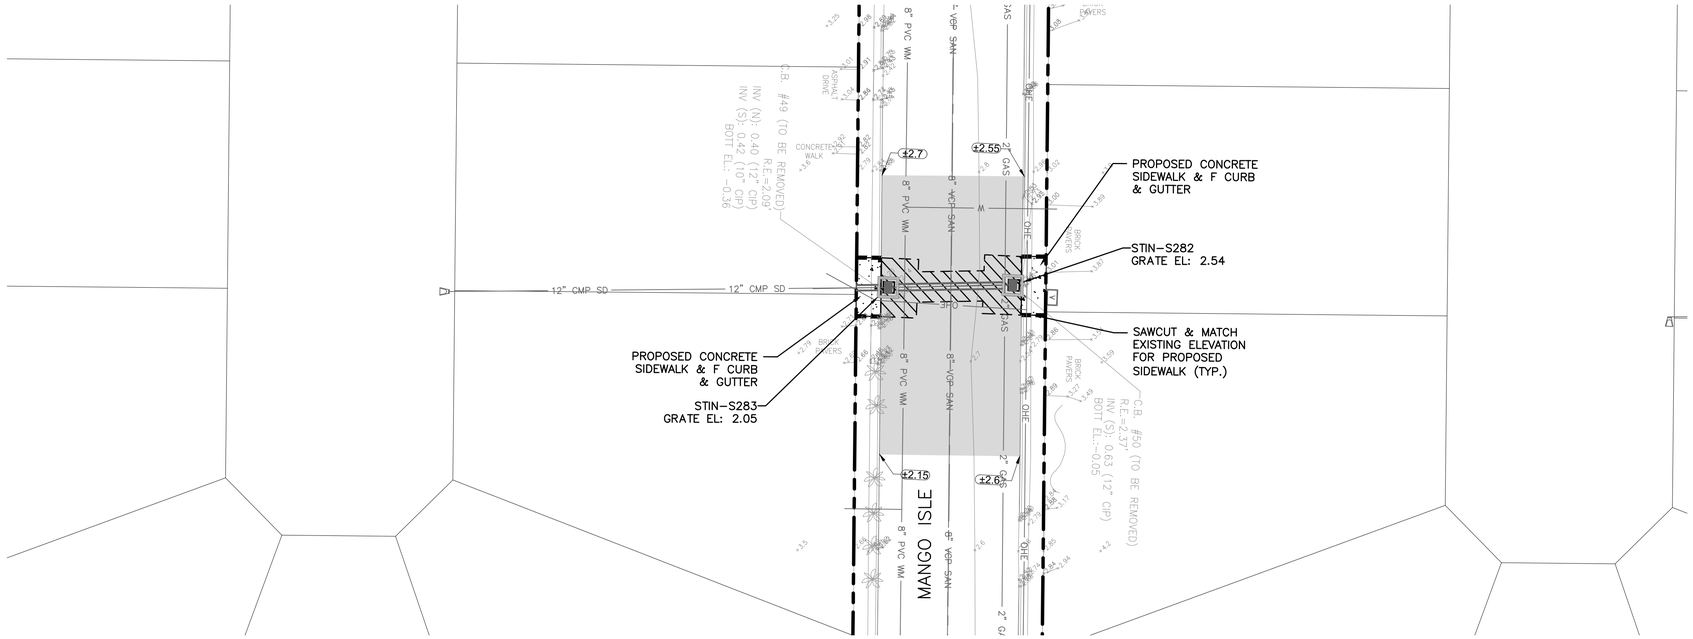

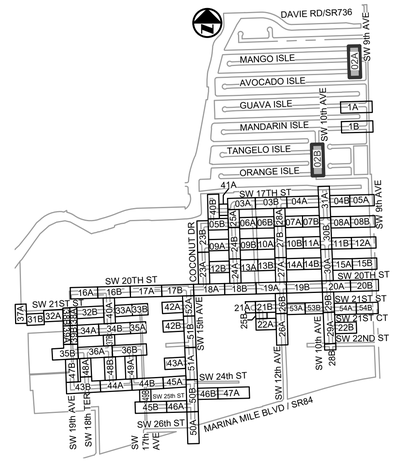

KEY MAP

N.T.S.

NOTES:

1. EXISTING UTILITY DEPTHS ARE UNKNOWN UNLESS OTHERWISE INDICATED. LOCATIONS AND DEPTHS ARE ESTIMATED.
2. 4,196 LF OF NEW/RESTORED SWALE PROPOSED FOR ENTIRE PROJECT (SEE DETAIL ON SHEET CZ–DT–22).
3. CONTRACTOR SHALL COORDINATE ALL ADJACENT TREE REMOVAL/RELOCATION WITH PROPERTY OWNER. AT OWNER'S DISCRETION CONTRACTOR SHALL MAKE TREE AVAILABLE OR PLAN/RELOCATE AT HOMEOWNER'S REQUEST WITH SIGNED WAIVER TO PLANT WITHIN PRIVATE PROPERTY.
4. ALL EXISTING UTILITIES MAY NOT BE SHOWN ON THIS PLAN. REFER TO EXISTING CONDITIONS PLANS FOR TYPE AND LOCATION OF EXISTING UTILITIES.
5. ALL EXISTING CATCH BASIN AND STORM DRAINS LOCATED WITHIN RIGHT–OF–WAY TO REMAIN UNLESS OTHERWISE SHOWN. THE CONTRACTOR SHALL NOTIFY THE ENGINEER OF RECORD PRIOR OF ANY REMOVAL OF ANY DRAINAGE STRUCTURE AND/OR PIPING BASINS AND STORM DRAINS REMOVED SHALL BE BACKFILLED PER CITY SPECIFICATIONS.
6. EXISTING CATCH BASINS LOCATED WITHIN RIGHT–OF–WAY MAY BE CONNECTED TO ADJACENT PROPERTY ROOF DRAINS. IF THIS SITUATION IS DISCOVERED DURING CONSTRUCTION THE CONTRACTOR SHALL NOTIFY THE ENGINEER OF RECORD AND THE CONTRACTOR SHALL NOT REMOVE ANY PIPE OR CATCH BASINS UNLESS AUTHORIZED TO DO BY THE ENGINEER OF RECORD.
7. CONTRACTOR IS RESPONSIBLE FOR TEMPORARY RELOCATION/COORDINATION OF EXISTING UTILITIES (WATER/SEWER) AS REQUIRED TO FACILITATE PROPOSED INFRASTRUCTURE.
8. ONCE ABANDONED, WATER MAIN CAN BE CUT AND REMOVED TO CONSTRUCT PROPOSED DRAINAGE. PLUG EXPOSED ENDS TO REMAIN.
9. EXISTING WATER MAIN/FORCE MAIN TO BE REMOVED AND REPLACED, AND NEW MAIN TO BE TESTED, APPROVED AND SERVICES CONNECTED PRIOR TO CONSTRUCTION OF STORM DRAINAGE.
10. ALL EXISTING DRAINAGE STRUCTURES TO REMAIN MAY REQUIRE ADJUSTMENT OF FRAME AND GRATE TO MEET PROPOSED GRADES.
11. CRACKED SIDEWALK FLAGS TO BE REMOVED EVEN IN AREAS NOTED TO REMAIN.
12. ALL EXISTING AND PROPOSED DRAINAGE STRUCTURES THAT ARE LOCATED IN A SWALE WITH AN OPEN GRATE SHALL BE PROVIDED WITH AN CONCRETE APRON.
13. ALL NEW ADA CURB RAMPS SHALL INCLUDE DETECTABLE WARNING STRIP PER CITY STD DETAIL–ROAD 013

Always call 811 two full business days before you dig to have underground utilities located and marked.

Sunshine811.com

Patrick J. Gibney, State of Florida, Professional Engineer, License No. 49428. This item has been electronically signed and sealed by Patrick J. Gibney on the date indicated here using an SHA authentication code. Printed copies of this document are not considered signed and sealed and the SHA authentication code must be verified on any electronic copies.

8/26/2021

CONSTRUCTION SET

Hazen

HAZEN AND SAWYER
4000 HOLLYWOOD BLVD, SUITE 750N
HOLLYWOOD, FLORIDA 33021

Certificate of Authorization No: 2771

CRAVEN • THOMPSON AND ASSOCIATES, INC.
ENGINEERS • PLANNERS • SURVEYORS
3563 N.W. 53RD STREET, FORT LAUDERDALE, FLORIDA 33309
FAX: (954) 739–6409 TEL: (954) 739–6400

FLORIDA LICENSED ENGINEERING, SURVEYING & MAPPING BUSINESS No. 271
FLORIDA LICENSED LANDSCAPE ARCHITECTURE BUSINESS No. C000114

MATERIAL SHOWN HEREIN IS THE PROPERTY OF CRAVEN•THOMPSON & ASSOCIATES, INC. AND SHALL NOT BE REPRODUCED OR USED FOR ANY PURPOSE WHATSOEVER WITHOUT THE EXPRESSED WRITTEN CONSENT OF CRAVEN • THOMPSON & ASSOCIATES, INC. COPYRIGHT © 2017

ENGINEER: PATRICK J. GIBNEY
REG. No.: 49428
DATE: 01/22/2021

TEL: 954–987–0066
FAX: 954–987–2949

DRAWN BY: XXX
DATE: 01/07/2019
DESIGNED BY: XXX
SCALE: 1"=20'
CHECKED BY: XXX
FIELD BOOK: XXXX

CITY OF FORT LAUDERDALE
PUBLIC WORKS DEPARTMENT
ENGINEERING & ARCHITECTURE
100 North Andrews Avenue, Fort Lauderdale, Florida 33301

REVISIONS

NO.	DATE	BY	CHK'D	DESCRIPTION

PROJECT # 11868
STORMWATER IMPROVEMENTS
RIVER OAKS NEIGHBORHOOD
PAVING & GRADING PLAN

SHEET NO.
CP-ST-02

TOTAL: 255

CAD FILE: 11868–CP–ST–D

DRAWING FILE NO. 4–142–42

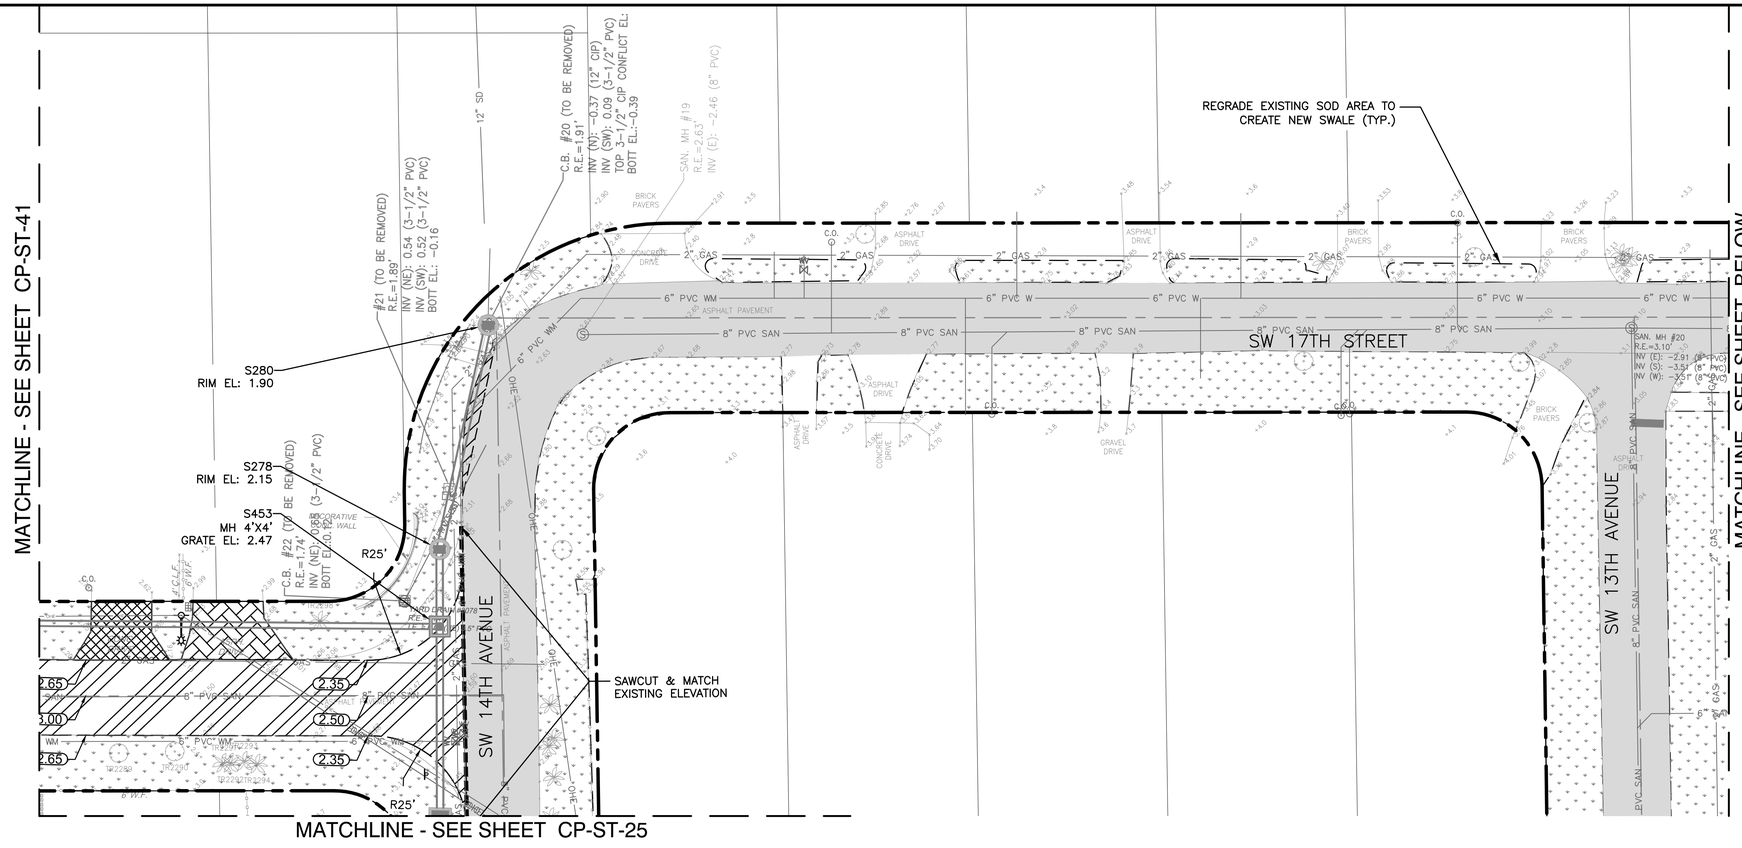

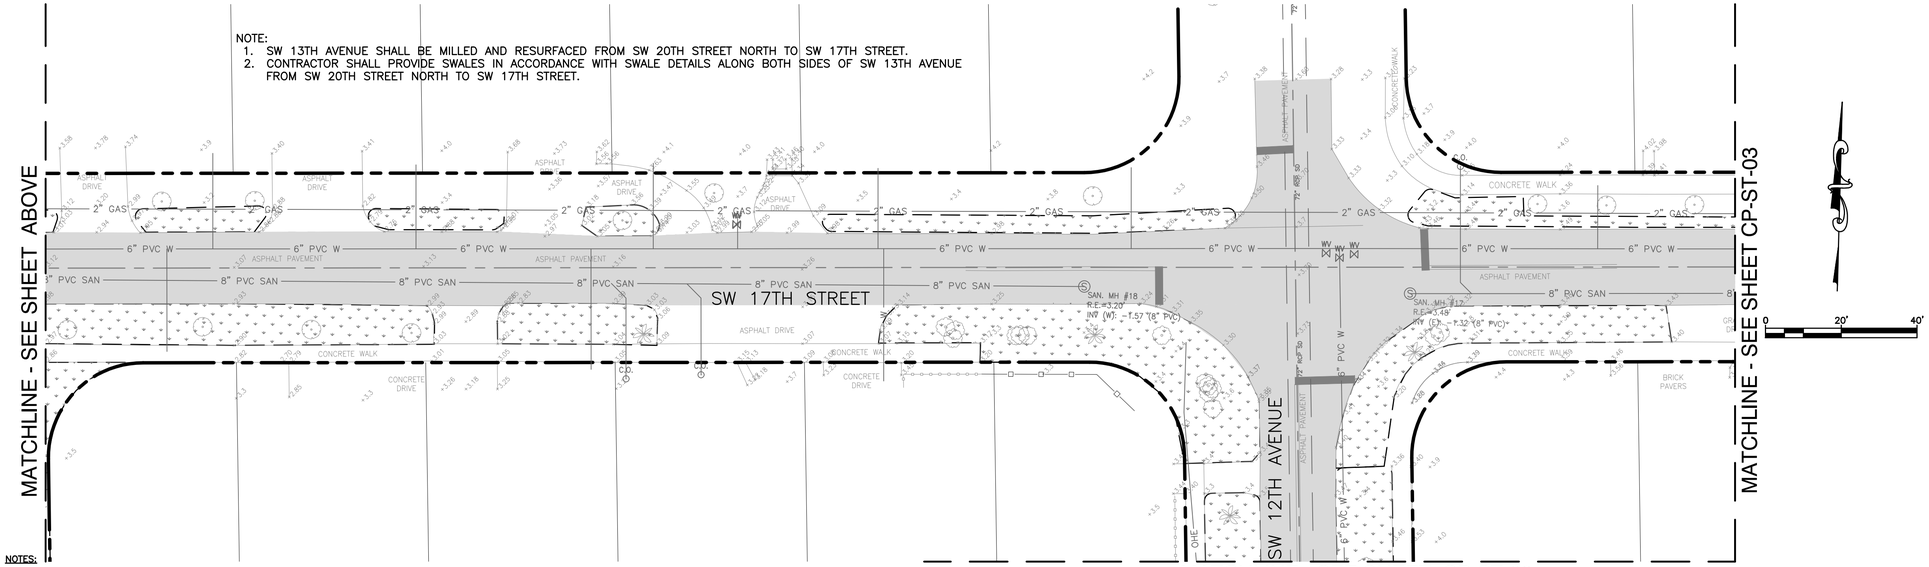

NOTE:
1. SW 13TH AVENUE SHALL BE MILLED AND RESURFACED FROM SW 20TH STREET NORTH TO SW 17TH STREET.
2. CONTRACTOR SHALL PROVIDE SWALES IN ACCORDANCE WITH SWALE DETAILS ALONG BOTH SIDES OF SW 13TH AVENUE FROM SW 20TH STREET NORTH TO SW 17TH STREET.

NOTES:

1. EXISTING UTILITY DEPTHS ARE UNKNOWN UNLESS OTHERWISE INDICATED. LOCATIONS AND DEPTHS ARE ESTIMATED.
2. 4,196 LF OF NEW/RESTORED SWALE PROPOSED FOR ENTIRE PROJECT (SEE DETAIL ON SHEET CZ-DT-22).
3. CONTRACTOR SHALL COORDINATE ALL ADJACENT TREE REMOVAL/RELOCATION WITH PROPERTY OWNER. AT OWNER'S DISCRETION CONTRACTOR SHALL MAKE TREE AVAILABLE OR PLAN/RELOCATE AT HOMEOWNER'S REQUEST WITH SIGNED WAIVER TO PLANT WITHIN PRIVATE PROPERTY.
4. ALL EXISTING UTILITIES MAY NOT BE SHOWN ON THIS PLAN. REFER TO EXISTING CONDITIONS PLANS FOR TYPE AND LOCATION OF EXISTING UTILITIES.
5. ALL EXISTING CATCH BASIN AND STORM DRAINS LOCATED WITHIN RIGHT-OF-WAY TO REMAIN UNLESS OTHERWISE SHOWN. THE CONTRACTOR SHALL NOTIFY THE ENGINEER OF RECORD PRIOR OF ANY REMOVAL OF ANY DRAINAGE STRUCTURE AND/OR PIPING BASINS AND STORM DRAINS REMOVED SHALL BE BACKFILLED PER CITY SPECIFICATIONS.
6. EXISTING CATCH BASINS LOCATED WITHIN RIGHT-OF-WAY MAY BE CONNECTED TO ADJACENT PROPERTY ROOF DRAINS. IF THIS SITUATION IS DISCOVERED DURING CONSTRUCTION THE CONTRACTOR SHALL NOTIFY THE ENGINEER OF RECORD AND THE CONTRACTOR SHALL NOT REMOVE ANY PIPE OR CATCH BASINS UNLESS AUTHORIZED TO DO BY THE ENGINEER OF RECORD.
7. CONTRACTOR IS RESPONSIBLE FOR TEMPORARY RELOCATION/COORDINATION OF EXISTING UTILITIES (WATER/SEWER) AS REQUIRED TO FACILITATE PROPOSED INFRASTRUCTURE.
8. ONCE ABANDONED, WATER MAIN CAN BE CUT AND REMOVED TO CONSTRUCT PROPOSED DRAINAGE. PLUG EXPOSED ENDS TO REMAIN.
9. EXISTING WATER MAIN/FORCE MAIN TO BE REMOVED AND REPLACED, AND NEW MAIN TO BE TESTED, APPROVED AND SERVICES CONNECTED PRIOR TO CONSTRUCTION OF STORM DRAINAGE.
10. ALL EXISTING DRAINAGE STRUCTURES TO REMAIN MAY REQUIRE ADJUSTMENT OF FRAME AND GRATE TO MEET PROPOSED GRADES.
11. CRACKED SIDEWALK FLAGS TO BE REMOVED EVEN IN AREAS NOTED TO REMAIN.
12. ALL EXISTING AND PROPOSED DRAINAGE STRUCTURES THAT ARE LOCATED IN A SWALE WITH AN OPEN GRATE SHALL BE PROVIDED WITH AN CONCRETE APRON.
13. ALL NEW ADA CURB RAMPS SHALL INCLUDE DETECTABLE WARNING STRIP PER CITY STD DETAIL-ROAD 013.

MATERIAL SHOWN HEREON IS THE PROPERTY OF CRAVEN-THOMPSON & ASSOCIATES, INC. AND SHALL NOT BE REPRODUCED OR USED FOR OTHER PROJECTS WITHOUT THE WRITTEN CONSENT OF CRAVEN-THOMPSON & ASSOCIATES, INC. WRITING CRAVEN • THOMPSON & ASSOCIATES, INC. COPYRIGHT © 2017

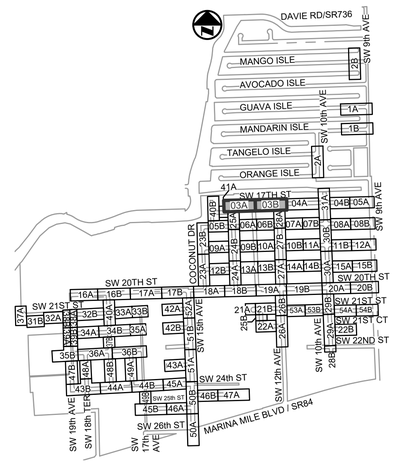

KEY MAP

N.T.S.

ENGINEER: PATRICK J. GIBNEY
REG. No.: 49428
DATE: 01/22/2021

TEL: 954-987-0066
FAX: 954-987-2949

HAZEN AND SAWYER
4000 HOLLYWOOD BLVD, SUITE 750N
HOLLYWOOD, FLORIDA 33021

Certificate of Authorization No: 2771

CRAVEN • THOMPSON AND ASSOCIATES, INC.
ENGINEERS • PLANNERS • SURVEYORS
3563 N.W. 53RD STREET, FORT LAUDERDALE, FLORIDA 33309
FAX: (954) 739-6409 TEL: (954) 739-6400
FLORIDA LICENSED ENGINEERING, SURVEYING & MAPPING BUSINESS No. 271
FLORIDA LICENSED LANDSCAPE ARCHITECTURE BUSINESS No. C000114

DRAWN BY: XXX
DATE: 01/07/2019
DESIGNED BY: XXX
SCALE: 1"=20'
CHECKED BY: XXX
FIELD BOOK: XXXX

CITY OF FORT LAUDERDALE
PUBLIC WORKS DEPARTMENT
ENGINEERING & ARCHITECTURE
100 North Andrews Avenue, Fort Lauderdale, Florida 33301

REVISIONS

NO.	DATE	BY	CHK'D	DESCRIPTION

Patrick J. Gibney, State of Florida, Professional Engineer, License No. 49428. This item has been electronically signed and sealed by Patrick J. Gibney on the date indicated here using an SHA authentication code. Printed copies of this document are not considered signed and sealed and the SHA authentication code must be verified on any electronic copies.

8/26/2021

CONSTRUCTION SET

PROJECT # 11868
STORMWATER IMPROVEMENTS
RIVER OAKS NEIGHBORHOOD
PAVING & GRADING PLAN

SHEET NO.
CP-ST-03

TOTAL: 255

CAD FILE: 11868-CP-ST-A

DRAWING FILE NO. 4-142-42

Always call 811 two full business days before you dig to have underground utilities located and marked.
Sunshine811.com

This item has been digitally signed and sealed by Patrick J. Gibney, PE on the date adopted. Printed copies of this document are not considered signed and sealed and the data should be verified on any electronic copies.

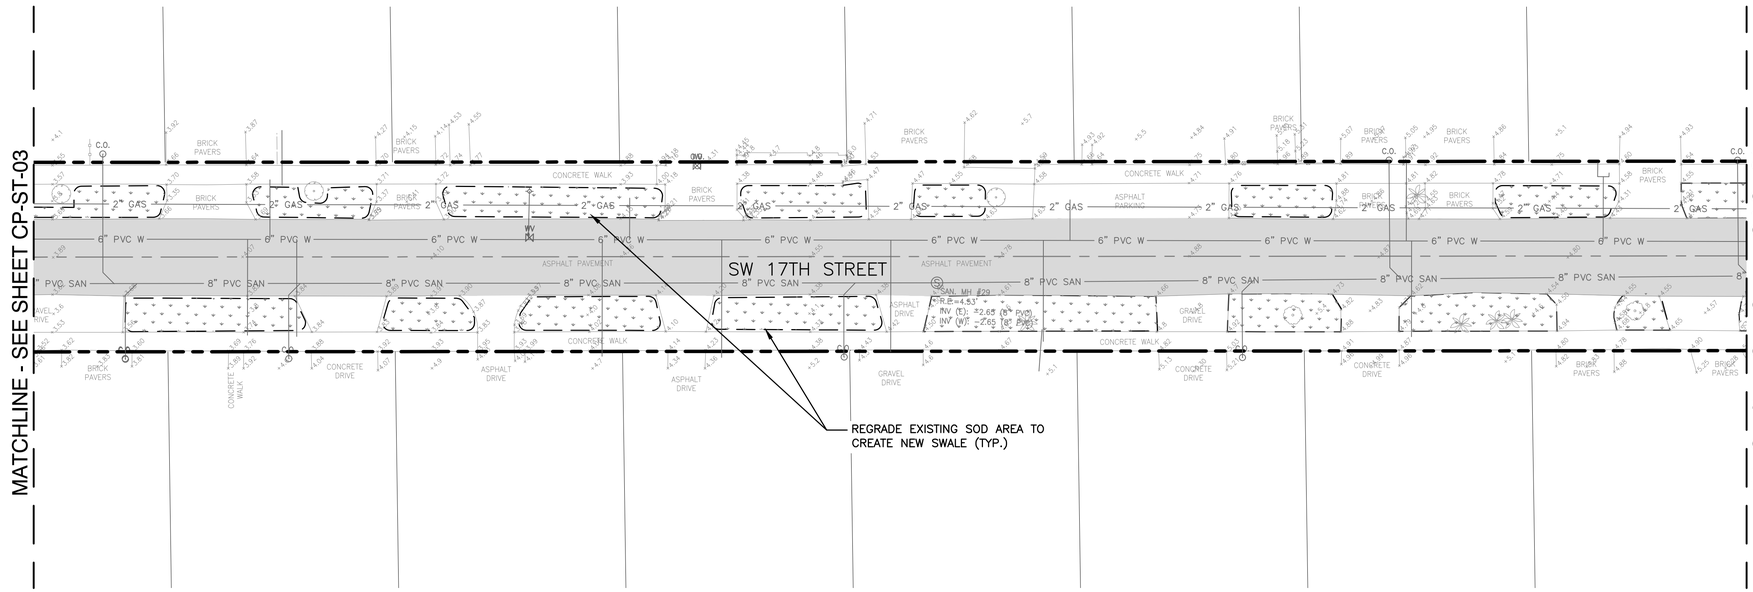

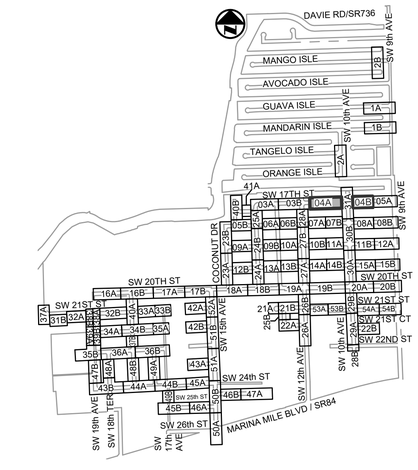

KEY MAP

N.T.S.

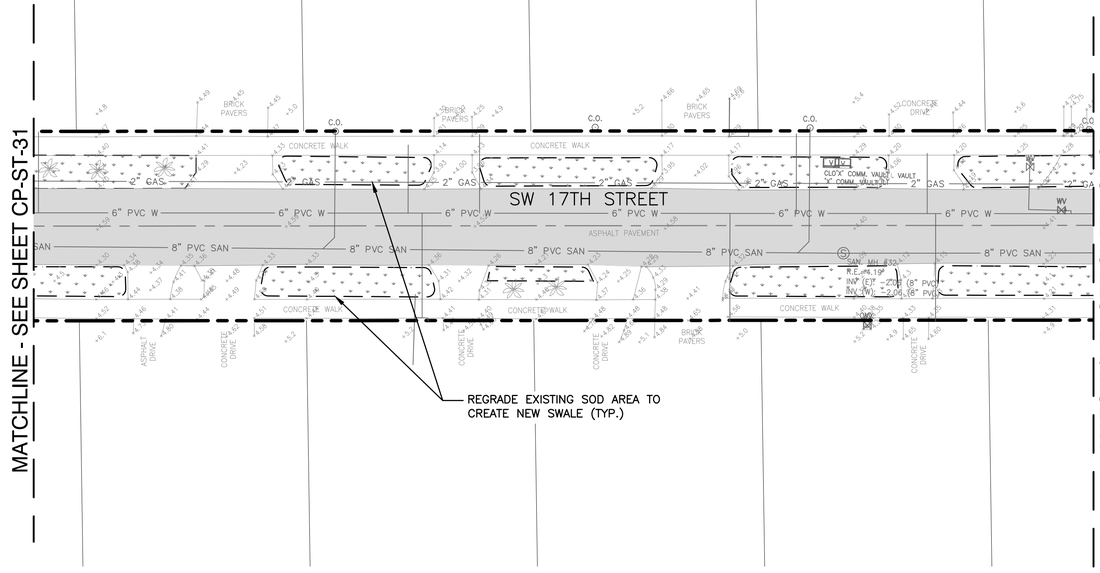

NOTES:

1. EXISTING UTILITY DEPTHS ARE UNKNOWN UNLESS OTHERWISE INDICATED. LOCATIONS AND DEPTHS ARE ESTIMATED.
2. 4,196 LF OF NEW/RESTORED SWALE PROPOSED FOR ENTIRE PROJECT (SEE DETAIL ON SHEET CZ-DT-22).
3. CONTRACTOR SHALL COORDINATE ALL ADJACENT TREE REMOVAL/RELOCATION WITH PROPERTY OWNER. AT OWNER'S DISCRETION CONTRACTOR SHALL MAKE TREE AVAILABLE OR PLAN/RELOCATE AT HOMEOWNER'S REQUEST WITH SIGNED WAIVER TO PLANT WITHIN PRIVATE PROPERTY.
4. ALL EXISTING UTILITIES MAY NOT BE SHOWN ON THIS PLAN. REFER TO EXISTING CONDITIONS PLANS FOR TYPE AND LOCATION OF EXISTING UTILITIES.
5. ALL EXISTING CATCH BASIN AND STORM DRAINS LOCATED WITHIN RIGHT-OF-WAY TO REMAIN UNLESS OTHERWISE SHOWN. THE CONTRACTOR SHALL NOTIFY THE ENGINEER OF RECORD PRIOR OF ANY REMOVAL OF ANY DRAINAGE STRUCTURE AND/OR PIPING BASINS AND STORM DRAINS REMOVED SHALL BE BACKFILLED PER CITY SPECIFICATIONS.
6. EXISTING CATCH BASINS LOCATED WITHIN RIGHT-OF-WAY MAY BE CONNECTED TO ADJACENT PROPERTY ROOF DRAINS. IF THIS SITUATION IS DISCOVERED DURING CONSTRUCTION THE CONTRACTOR SHALL NOTIFY THE ENGINEER OF RECORD AND THE CONTRACTOR SHALL NOT REMOVE ANY PIPE OR CATCH BASINS UNLESS AUTHORIZED TO DO BY THE ENGINEER OF RECORD.
7. CONTRACTOR IS RESPONSIBLE FOR TEMPORARY RELOCATION/COORDINATION OF EXISTING UTILITIES (WATER/SEWER) AS REQUIRED TO FACILITATE PROPOSED INFRASTRUCTURE.
8. ONCE ABANDONED, WATER MAIN CAN BE CUT AND REMOVED TO CONSTRUCT PROPOSED DRAINAGE. PLUG EXPOSED ENDS TO REMAIN.
9. EXISTING WATER MAIN/FORCE MAIN TO BE REMOVED AND REPLACED, AND NEW MAIN TO BE TESTED, APPROVED AND SERVICES CONNECTED PRIOR TO CONSTRUCTION OF STORM DRAINAGE.
10. ALL EXISTING DRAINAGE STRUCTURES TO REMAIN MAY REQUIRE ADJUSTMENT OF FRAME AND GRATE TO MEET PROPOSED GRADES.
11. CRACKED SIDEWALK FLAGS TO BE REMOVED EVEN IN AREAS NOTED TO REMAIN.
12. ALL EXISTING AND PROPOSED DRAINAGE STRUCTURES THAT ARE LOCATED IN A SWALE WITH AN OPEN GRATE SHALL BE PROVIDED WITH AN CONCRETE APRON.
13. ALL NEW ADA CURB RAMPS SHALL INCLUDE DETECTABLE WARNING STRIP PER CITY STD DETAIL-ROAD 013.

Always call 811 two full business days before you dig to have underground utilities located and marked.
Sunshine811.com

Patrick J. Gibney, State of Florida, Professional Engineer, License No. 49428. This item has been electronically signed and sealed by Patrick J. Gibney on the date indicated here using an SHA authentication code. Printed copies of this document are not considered signed and sealed and the SHA authentication code must be verified on any electronic copies.

8/26/2021

CONSTRUCTION SET

Hazen

HAZEN AND SAWYER
4000 HOLLYWOOD BLVD, SUITE 750N
HOLLYWOOD, FLORIDA 33021

Certificate of Authorization No: 2771

CRAVEN • THOMPSON AND ASSOCIATES, INC.
ENGINEERS • PLANNERS • SURVEYORS
3563 N.W. 53RD STREET, FORT LAUDERDALE, FLORIDA 33309
FAX: (954) 739-6409 TEL: (954) 739-6400
FLORIDA LICENSED ENGINEERING, SURVEYING & MAPPING BUSINESS No. 271
FLORIDA LICENSED LANDSCAPE ARCHITECTURE BUSINESS No. C000114

MATERIAL SHOWN HEREON IS THE PROPERTY OF CRAVEN-THOMPSON & ASSOCIATES, INC. AND SHALL NOT BE REPRODUCED OR USED FOR OTHER PROJECTS WITHOUT THE WRITTEN CONSENT OF CRAVEN THOMPSON & ASSOCIATES, INC. COPYRIGHT © 2017

ENGINEER: PATRICK J. GIBNEY
REG. No.: 49428
DATE: 01/22/2021

TEL: 954-987-0066
FAX: 954-987-2949

DRAWN BY: XXX
DESIGNED BY: XXX
DATE: 01/07/2019
SCALE: 1"=20'
CHECKED BY: XXX
FIELD BOOK: XXXX

CITY OF FORT LAUDERDALE
PUBLIC WORKS DEPARTMENT
ENGINEERING & ARCHITECTURE
100 North Andrews Avenue, Fort Lauderdale, Florida 33301

REVISIONS

NO.	DATE	BY	CHK'D	DESCRIPTION

PROJECT # 11868
STORMWATER IMPROVEMENTS
RIVER OAKS NEIGHBORHOOD
PAVING & GRADING PLAN

SHEET NO.
CP-ST-04

TOTAL: 255

CAD FILE:
11868-CP-ST-A

DRAWING FILE NO.
4-142-42

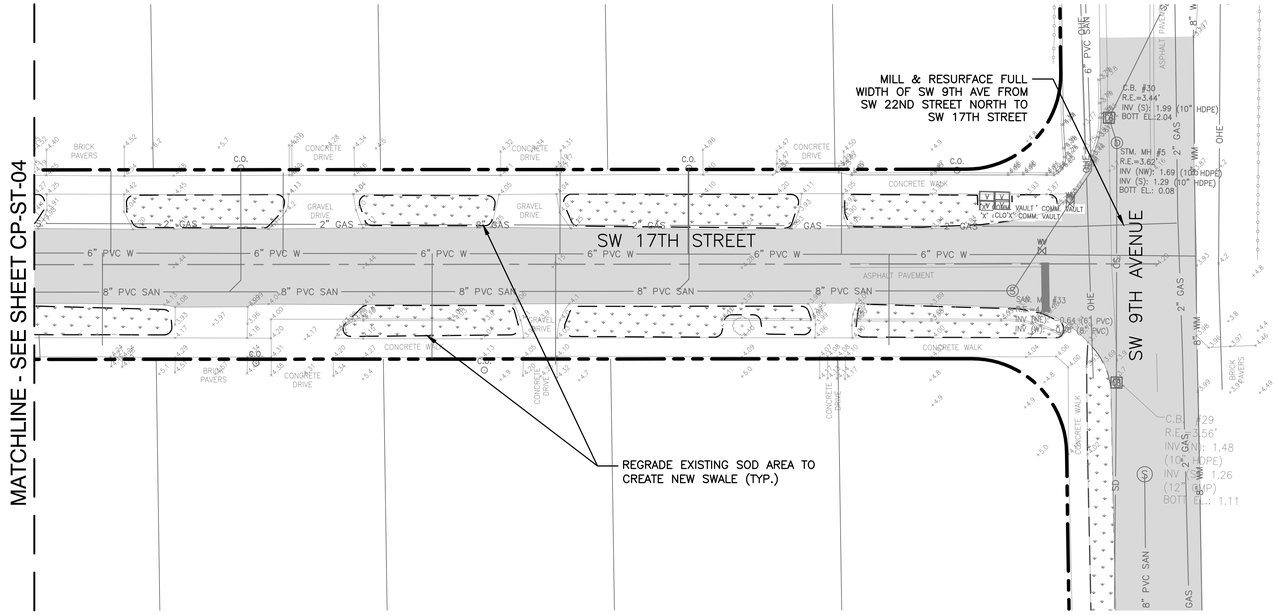

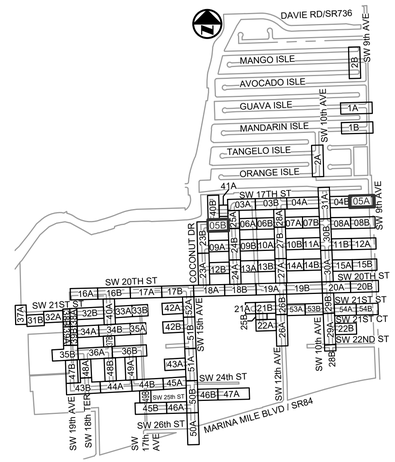

KEY MAP

N.T.S.

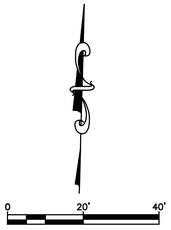

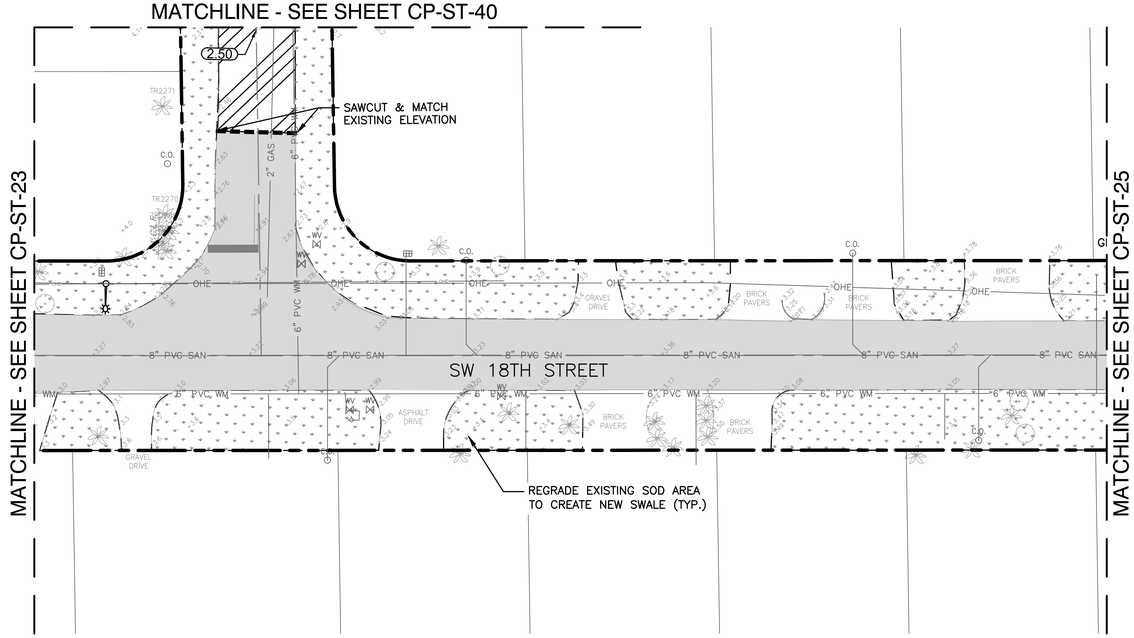

NOTES:

1. EXISTING UTILITY DEPTHS ARE UNKNOWN UNLESS OTHERWISE INDICATED. LOCATIONS AND DEPTHS ARE ESTIMATED.
2. 4,196 LF OF NEW/RESTORED SWALE PROPOSED FOR ENTIRE PROJECT (SEE DETAIL ON SHEET CZ-DT-22).
3. CONTRACTOR SHALL COORDINATE ALL ADJACENT TREE REMOVAL/RELOCATION WITH PROPERTY OWNER. AT OWNER'S DISCRETION CONTRACTOR SHALL MAKE TREE AVAILABLE OR PLAN/RELOCATE AT HOMEOWNER'S REQUEST WITH SIGNED WAIVER TO PLANT WITHIN PRIVATE PROPERTY.
4. ALL EXISTING UTILITIES MAY NOT BE SHOWN ON THIS PLAN. REFER TO EXISTING CONDITIONS PLANS FOR TYPE AND LOCATION OF EXISTING UTILITIES.
5. ALL EXISTING CATCH BASIN AND STORM DRAINS LOCATED WITHIN RIGHT-OF-WAY TO REMAIN UNLESS OTHERWISE SHOWN. THE CONTRACTOR SHALL NOTIFY THE ENGINEER OF RECORD PRIOR OF ANY REMOVAL OF ANY DRAINAGE STRUCTURE AND/OR PIPING BASINS AND STORM DRAINS REMOVED SHALL BE BACKFILLED PER CITY SPECIFICATIONS.
6. EXISTING CATCH BASINS LOCATED WITHIN RIGHT-OF-WAY MAY BE CONNECTED TO ADJACENT PROPERTY ROOF DRAINS. IF THIS SITUATION IS DISCOVERED DURING CONSTRUCTION THE CONTRACTOR SHALL NOTIFY THE ENGINEER OF RECORD AND THE CONTRACTOR SHALL NOT REMOVE ANY PIPE OR CATCH BASINS UNLESS AUTHORIZED TO DO BY THE ENGINEER OF RECORD.
7. CONTRACTOR IS RESPONSIBLE FOR TEMPORARY RELOCATION/COORDINATION OF EXISTING UTILITIES (WATER/SEWER) AS REQUIRED TO FACILITATE PROPOSED INFRASTRUCTURE.
8. ONCE ABANDONED, WATER MAIN CAN BE CUT AND REMOVED TO CONSTRUCT PROPOSED DRAINAGE. PLUG EXPOSED ENDS TO REMAIN.
9. EXISTING WATER MAIN/FORCE MAIN TO BE REMOVED AND REPLACED, AND NEW MAIN TO BE TESTED, APPROVED AND SERVICES CONNECTED PRIOR TO CONSTRUCTION OF STORM DRAINAGE.
10. ALL EXISTING DRAINAGE STRUCTURES TO REMAIN MAY REQUIRE ADJUSTMENT OF FRAME AND GRATE TO MEET PROPOSED GRADES.
11. CRACKED SIDEWALK FLAGS TO BE REMOVED EVEN IN AREAS NOTED TO REMAIN.
12. ALL EXISTING AND PROPOSED DRAINAGE STRUCTURES THAT ARE LOCATED IN A SWALE WITH AN OPEN GRATE SHALL BE PROVIDED WITH AN CONCRETE APRON.
13. ALL NEW ADA CURB RAMPS SHALL INCLUDE DETECTABLE WARNING STRIP PER CITY STD DETAIL-ROAD 013.

Always call 811 two full business days before you dig to have underground utilities located and marked.
Sunshine811.com

CONSTRUCTION SET

Patrick J. Gibney, State of Florida, Professional Engineer, License No. 49428 This item has been electronically signed and sealed by Patrick J. Gibney on the date indicated here using an SHA authentication code. Printed copies of this document are not considered signed and sealed and the SHA authentication code must be verified on any electronic copies.
8/26/2021

Hazen

HAZEN AND SAWYER
4000 HOLLYWOOD BLVD, SUITE 750N
HOLLYWOOD, FLORIDA 33021

Certificate of Authorization No: 2771

CRAVEN • THOMPSON AND ASSOCIATES, INC.
ENGINEERS • PLANNERS • SURVEYORS
3563 N.W. 53RD STREET, FORT LAUDERDALE, FLORIDA 33309
FAX: (954) 739-6409 TEL: (954) 739-6400
FLORIDA LICENSED ENGINEERING, SURVEYING & MAPPING BUSINESS No. 271
FLORIDA LICENSED LANDSCAPE ARCHITECTURE BUSINESS No. C000114

MATERIAL SHOWN HEREON IS THE PROPERTY OF CRAVEN-THOMPSON & ASSOCIATES, INC. AND SHALL NOT BE REPRODUCED OR USED FOR OTHER PROJECTS WITHOUT THE WRITTEN CONSENT OF CRAVEN-THOMPSON & ASSOCIATES, INC. WRITING CRAVEN • THOMPSON & ASSOCIATES, INC. COPYRIGHT © 2017

ENGINEER: PATRICK J. GIBNEY
REG. #: 49428
DATE: 01/22/2021
TEL: 954-987-0066
FAX: 954-987-2949

DRAWN BY: XXX
DATE: 01/07/2019
DESIGNED BY: XXX
SCALE: 1"=20'
CHECKED BY: XXX
FIELD BOOK: XXXX

CITY OF FORT LAUDERALE
PUBLIC WORKS DEPARTMENT
ENGINEERING & ARCHITECTURE
100 North Andrews Avenue, Fort Lauderdale, Florida 33301

REVISIONS

NO.	DATE	BY	CHK'D	DESCRIPTION

PROJECT # 11868
STORMWATER IMPROVEMENTS
RIVER OAKS NEIGHBORHOOD
PAVING & GRADING PLAN

SHEET NO.
CP-ST-05

TOTAL: 255

CAD FILE: 11868-CP-ST-A

DRAWING FILE NO. 4-142-42

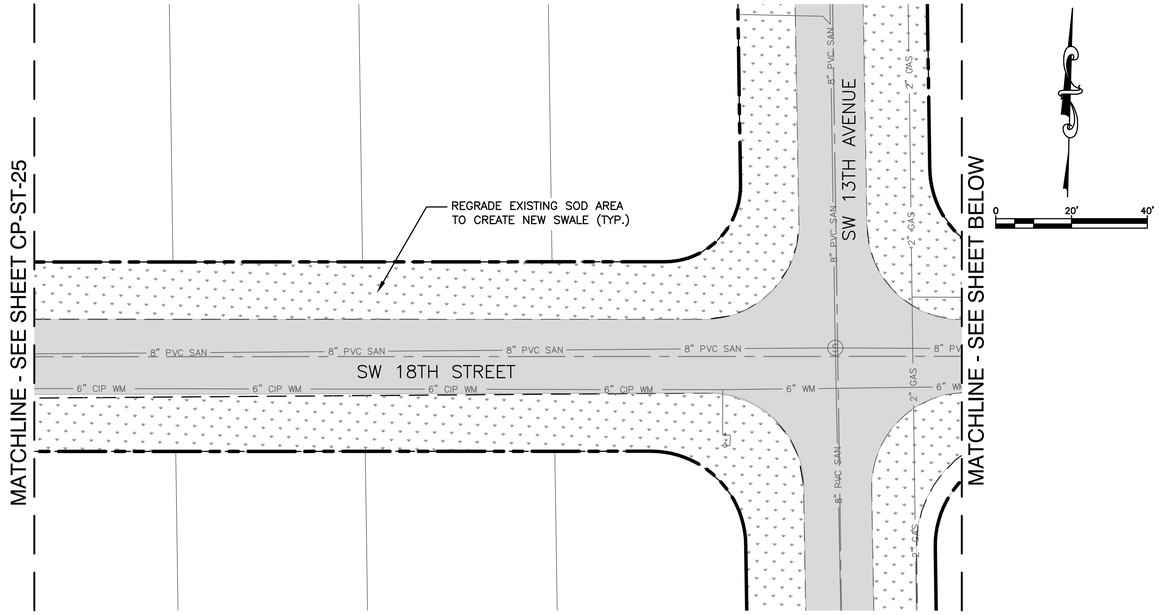

NOTE:
1. SW 13TH AVENUE SHALL BE MILLED AND RESURFACED FROM SW 20TH STREET NORTH TO SW 17TH STREET.
2. CONTRACTOR SHALL PROVIDE SWALES IN ACCORDANCE WITH SWALE DETAILS ALONG BOTH SIDES OF SW 13TH AVENUE FROM SW 20TH STREET NORTH TO SW 17TH STREET.

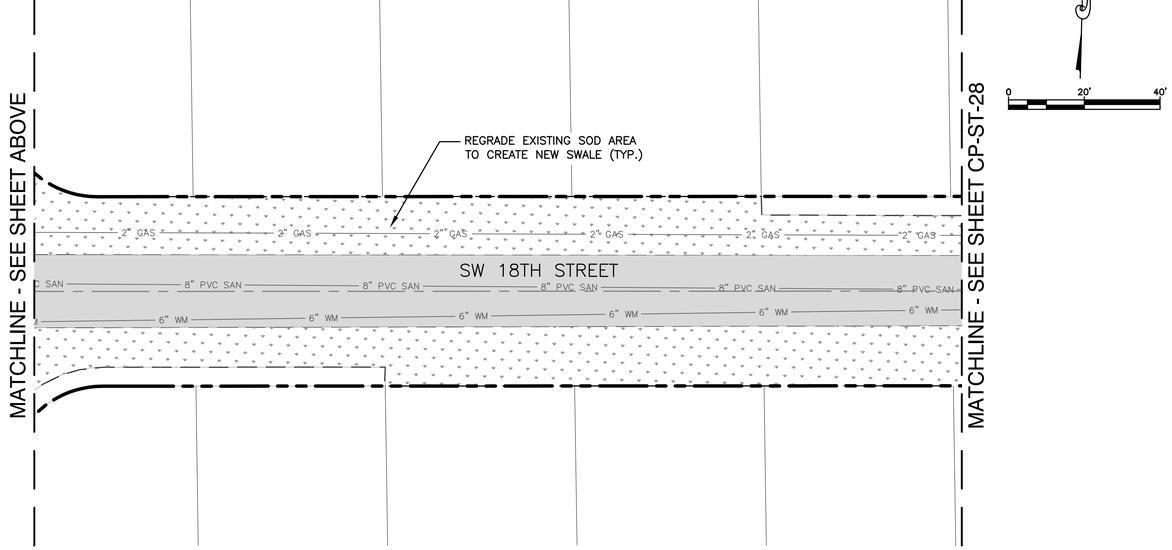

NOTES:

1. EXISTING UTILITY DEPTHS ARE UNKNOWN UNLESS OTHERWISE INDICATED. LOCATIONS AND DEPTHS ARE ESTIMATED.
2. 4,196 LF OF NEW/RESTORED SWALE PROPOSED FOR ENTIRE PROJECT (SEE DETAIL ON SHEET CZ-DT-22).
3. CONTRACTOR SHALL COORDINATE ALL ADJACENT TREE REMOVAL/RELOCATION WITH PROPERTY OWNER. AT OWNER'S DISCRETION CONTRACTOR SHALL MAKE TREE AVAILABLE OR PLAN/RELOCATE AT HOMEOWNER'S REQUEST WITH SIGNED WAIVER TO PLANT WITHIN PRIVATE PROPERTY.
4. ALL EXISTING UTILITIES MAY NOT BE SHOWN ON THIS PLAN. REFER TO EXISTING CONDITIONS PLANS FOR TYPE AND LOCATION OF EXISTING UTILITIES.
5. ALL EXISTING CATCH BASIN AND STORM DRAINS LOCATED WITHIN RIGHT-OF-WAY TO REMAIN UNLESS OTHERWISE SHOWN. THE CONTRACTOR SHALL NOTIFY THE ENGINEER OF RECORD PRIOR OF ANY REMOVAL OF ANY DRAINAGE STRUCTURE AND/OR PIPING BASINS AND STORM DRAINS REMOVED SHALL BE BACKFILLED PER CITY SPECIFICATIONS.
6. EXISTING CATCH BASINS LOCATED WITHIN RIGHT-OF-WAY MAY BE CONNECTED TO ADJACENT PROPERTY ROOF DRAINS. IF THIS SITUATION IS DISCOVERED DURING CONSTRUCTION THE CONTRACTOR SHALL NOTIFY THE ENGINEER OF RECORD AND THE CONTRACTOR SHALL NOT REMOVE ANY PIPE OR CATCH BASINS UNLESS AUTHORIZED TO DO BY THE ENGINEER OF RECORD.
7. CONTRACTOR IS RESPONSIBLE FOR TEMPORARY RELOCATION/COORDINATION OF EXISTING UTILITIES (WATER/SEWER) AS REQUIRED TO FACILITATE PROPOSED INFRASTRUCTURE.
8. ONCE ABANDONED, WATER MAIN CAN BE CUT AND REMOVED TO CONSTRUCT PROPOSED DRAINAGE. PLUG EXPOSED ENDS TO REMAIN.
9. EXISTING WATER MAIN/FORCE MAIN TO BE REMOVED AND REPLACED, AND NEW MAIN TO BE TESTED, APPROVED AND SERVICES CONNECTED PRIOR TO CONSTRUCTION OF STORM DRAINAGE.
10. ALL EXISTING DRAINAGE STRUCTURES TO REMAIN MAY REQUIRE ADJUSTMENT OF FRAME AND GRATE TO MEET PROPOSED GRADES.
11. CRACKED SIDEWALK FLAGS TO BE REMOVED EVEN IN AREAS NOTED TO REMAIN.
12. ALL EXISTING AND PROPOSED DRAINAGE STRUCTURES THAT ARE LOCATED IN A SWALE WITH AN OPEN GRATE SHALL BE PROVIDED WITH AN CONCRETE APRON.
13. ALL NEW ADA CURB RAMPS SHALL INCLUDE DETECTABLE WARNING STRIP PER CITY STD DETAIL-ROAD 013.

Hazen

HAZEN AND SAWYER
4000 HOLLYWOOD BLVD, SUITE 750N
HOLLYWOOD, FLORIDA 33021

Certificate of Authorization No: 2771

CRAVEN • THOMPSON AND ASSOCIATES, INC.
ENGINEERS • PLANNERS • SURVEYORS
3563 N.W. 53RD STREET, FORT LAUDERDALE, FLORIDA 33309
FAX: (954) 739-6409 TEL: (954) 739-6400
FLORIDA LICENSED ENGINEERING, SURVEYING & MAPPING BUSINESS No. 271
FLORIDA LICENSED LANDSCAPE ARCHITECTURE BUSINESS No. C000114

MATERIAL SHOWN HEREON IS THE PROPERTY OF CRAVEN-THOMPSON & ASSOCIATES, INC. AND SHALL NOT BE REPRODUCED, COPIED OR USED IN ANY MANNER WHATSOEVER WITHOUT THE EXPRESS WRITTEN PERMISSION OF CRAVEN • THOMPSON & ASSOCIATES, INC. COPYRIGHT © 2017

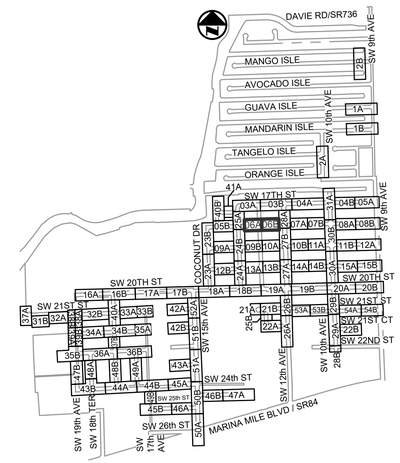

KEY MAP
N.T.S.

ENGINEER:
PATRICK J. GIBNEY
REG. No. 49428
DATE: 01/22/2021

TEL: 954-987-0066
FAX: 954-987-2949

DRAWN BY: XXX	DATE: 01/07/2019		
DESIGNED BY: XXX	SCALE: 1"=20'	CHECKED BY: XXX	FIELD BOOK: XXXX

CITY OF FORT LAUDERDALE
PUBLIC WORKS DEPARTMENT
ENGINEERING & ARCHITECTURE
100 North Andrews Avenue, Fort Lauderdale, Florida 33301

REVISIONS

NO.	DATE	BY	CHK'D	DESCRIPTION

Patrick J. Gibney, State of Florida, Professional Engineer, License No. 49428. This item has been electronically signed and sealed by Patrick J. Gibney on the date indicated here using an SHA authentication code. Printed copies of this document are not considered signed and sealed and the SHA authentication code must be verified on any electronic copies.

8/26/2021

CONSTRUCTION SET

PROJECT # 11868
STORMWATER IMPROVEMENTS
RIVER OAKS NEIGHBORHOOD
PAVING & GRADING PLAN

SHEET NO.
CP-ST-06

TOTAL: 255

CAD FILE:
11868-CP-ST-A

DRAWING FILE NO.
4-142-42

Always call 811 two full business days before you dig to have underground utilities located and marked.
Sunshine811.com

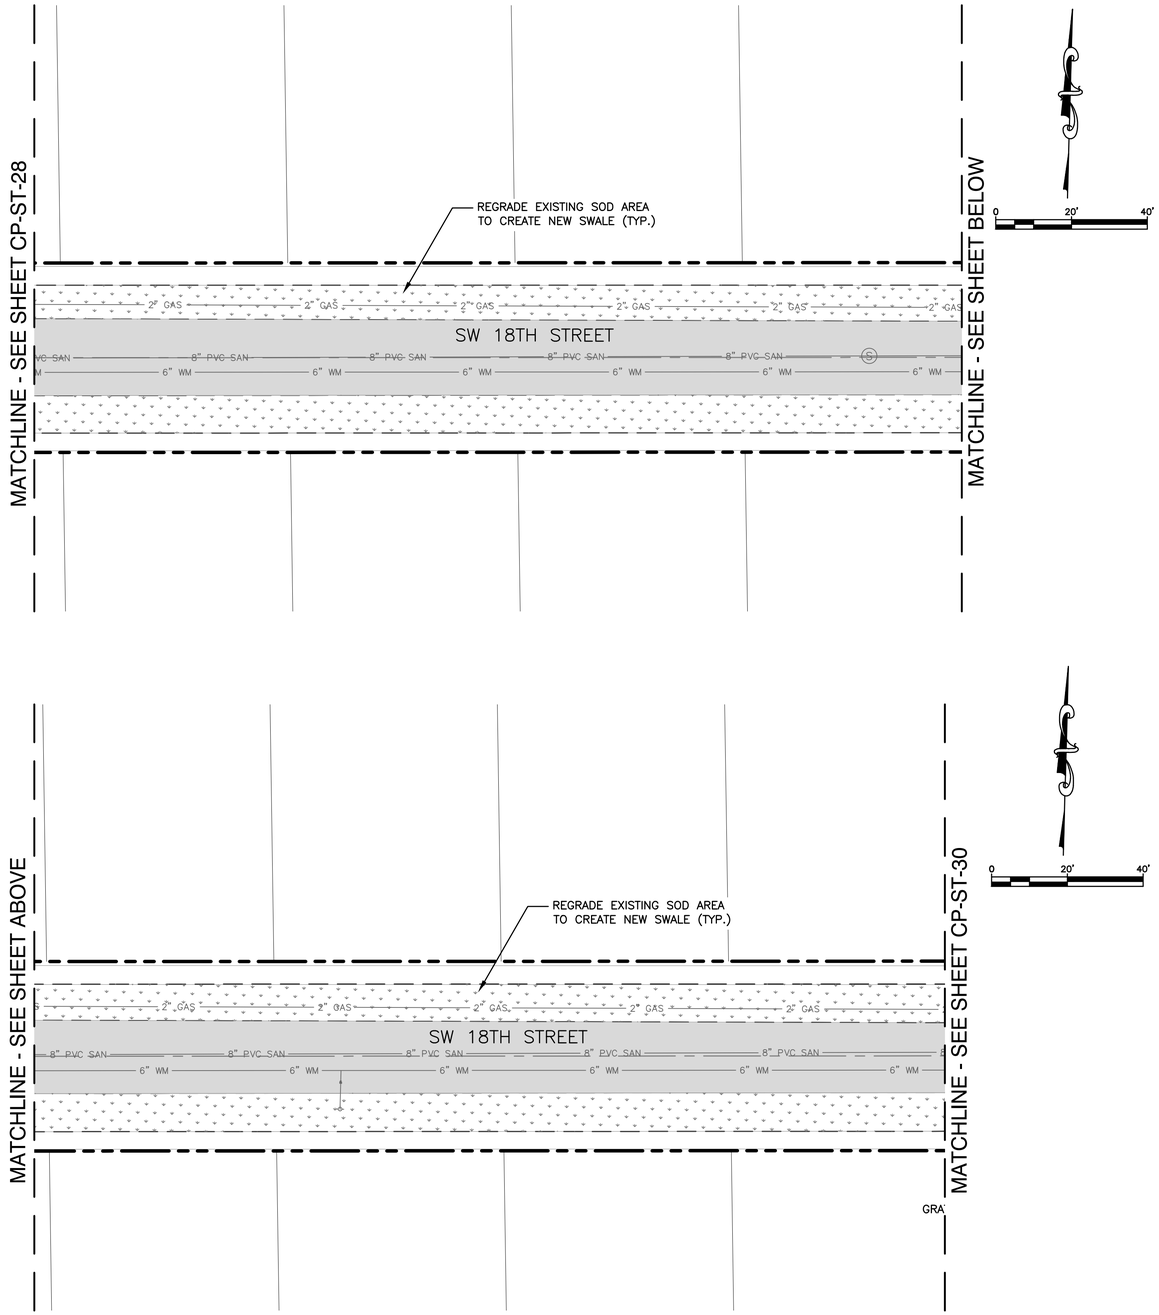

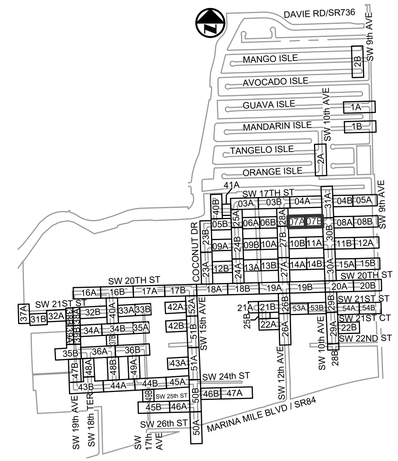

KEY MAP

N.T.S.

NOTES:

1. EXISTING UTILITY DEPTHS ARE UNKNOWN UNLESS OTHERWISE INDICATED. LOCATIONS AND DEPTHS ARE ESTIMATED.
2. 4,196 LF OF NEW/RESTORED SWALE PROPOSED FOR ENTIRE PROJECT (SEE DETAIL ON SHEET CZ-DT-22).
3. CONTRACTOR SHALL COORDINATE ALL ADJACENT TREE REMOVAL/RELOCATION WITH PROPERTY OWNER. AT OWNER'S DISCRETION CONTRACTOR SHALL MAKE TREE AVAILABLE OR PLAN/RELOCATE AT HOMEOWNER'S REQUEST WITH SIGNED WAIVER TO PLANT WITHIN PRIVATE PROPERTY.
4. ALL EXISTING UTILITIES MAY NOT BE SHOWN ON THIS PLAN. REFER TO EXISTING CONDITIONS PLANS FOR TYPE AND LOCATION OF EXISTING UTILITIES.
5. ALL EXISTING CATCH BASIN AND STORM DRAINS LOCATED WITHIN RIGHT-OF-WAY TO REMAIN UNLESS OTHERWISE SHOWN. THE CONTRACTOR SHALL NOTIFY THE ENGINEER OF RECORD PRIOR OF ANY REMOVAL OF ANY DRAINAGE STRUCTURE AND/OR PIPING BASINS AND STORM DRAINS REMOVED SHALL BE BACKFILLED PER CITY SPECIFICATIONS.
6. EXISTING CATCH BASINS LOCATED WITHIN RIGHT-OF-WAY MAY BE CONNECTED TO ADJACENT PROPERTY ROOF DRAINS. IF THIS SITUATION IS DISCOVERED DURING CONSTRUCTION THE CONTRACTOR SHALL NOTIFY THE ENGINEER OF RECORD AND THE CONTRACTOR SHALL NOT REMOVE ANY PIPE OR CATCH BASINS UNLESS AUTHORIZED TO DO BY THE ENGINEER OF RECORD.
7. CONTRACTOR IS RESPONSIBLE FOR TEMPORARY RELOCATION/COORDINATION OF EXISTING UTILITIES (WATER/SEWER) AS REQUIRED TO FACILITATE PROPOSED INFRASTRUCTURE.
8. ONCE ABANDONED, WATER MAIN CAN BE CUT AND REMOVED TO CONSTRUCT PROPOSED DRAINAGE. PLUG EXPOSED ENDS TO REMAIN.
9. EXISTING WATER MAIN/FORCE MAIN TO BE REMOVED AND REPLACED, AND NEW MAIN TO BE TESTED, APPROVED AND SERVICES CONNECTED PRIOR TO CONSTRUCTION OF STORM DRAINAGE.
10. ALL EXISTING DRAINAGE STRUCTURES TO REMAIN MAY REQUIRE ADJUSTMENT OF FRAME AND GRATE TO MEET PROPOSED GRADES.
11. CRACKED SIDEWALK FLAGS TO BE REMOVED EVEN IN AREAS NOTED TO REMAIN.
12. ALL EXISTING AND PROPOSED DRAINAGE STRUCTURES THAT ARE LOCATED IN A SWALE WITH AN OPEN GRATE SHALL BE PROVIDED WITH AN CONCRETE APRON.
13. ALL NEW ADA CURB RAMPS SHALL INCLUDE DETECTABLE WARNING STRIP PER CITY STD DETAIL-ROAD 013.

Always call 811 two full business days before you dig to have underground utilities located and marked.
Sunshine811.com

Hazen

HAZEN AND SAWYER
4000 HOLLYWOOD BLVD, SUITE 750N
HOLLYWOOD, FLORIDA 33021

Certificate of Authorization No: 2771

CRAVEN • THOMPSON AND ASSOCIATES, INC.
ENGINEERS • PLANNERS • SURVEYORS
3563 N.W. 53RD STREET, FORT LAUDERDALE, FLORIDA 33309
FAX: (954) 739-6409 TEL: (954) 739-6400
FLORIDA LICENSED ENGINEERING, SURVEYING & MAPPING BUSINESS No. 271
FLORIDA LICENSED LANDSCAPE ARCHITECTURE BUSINESS No. C000114

MATERIAL SHOWN HEREON IS THE PROPERTY OF CRAVEN-THOMPSON & ASSOCIATES, INC. AND SHALL NOT BE REPRODUCED OR USED FOR OTHER PROJECTS WITHOUT THE WRITTEN CONSENT OF CRAVEN-THOMPSON & ASSOCIATES, INC. WRITING CRAVEN • THOMPSON & ASSOCIATES, INC. COPYRIGHT © 2017

ENGINEER: PATRICK J. GIBNEY
REG. No.: 49428
DATE: 01/22/2021

TEL: 954-987-0066
FAX: 954-987-2949

DRAWN BY: XXX
DATE: 01/07/2019
DESIGNED BY: XXX
SCALE: 1"=20'
CHECKED BY: XXX
FIELD BOOK: XXXX

CITY OF FORT LAUDERDALE
PUBLIC WORKS DEPARTMENT
ENGINEERING & ARCHITECTURE
100 North Andrews Avenue, Fort Lauderdale, Florida 33301

REVISIONS

NO.	DATE	BY	CHK'D	DESCRIPTION

Patrick J. Gibney, State of Florida, Professional Engineer, License No. 49428. This item has been electronically signed and sealed by Patrick J. Gibney on the date indicated here using an SHA authentication code. Printed copies of this document are not considered signed and sealed and the SHA authentication code must be verified on any electronic copies.

8/26/2021

CONSTRUCTION SET

PROJECT # 11868
STORMWATER IMPROVEMENTS
RIVER OAKS NEIGHBORHOOD
PAVING & GRADING PLAN

SHEET NO.
CP-ST-07

TOTAL: 255

CAD FILE: 11868-CP-ST-A

DRAWING FILE NO. 4-142-42

PLOT DATE: 8/26/2021 11:49 AM BY: ASCHEFFER
XREFs= .\11868SURV..\11868topo,R:\Engineering\2016\16-0042-001-01 Fort Lauderdale Stormwater Master Plan\Drawings\11868\11868XREFNOTES,R:\Engineering\2016\16-0042-001-01 Fort Lauderdale Stormwater Master Plan\Drawings\11868\11868XREFUTIL,..\11868TOPO,R:\Engineering\2016\16-0042-001-01 Fort Lauderdale Stormwater Master Plan\Drawings\11868\11868XREFPROP,..\11868XREFPROP-APSOREA,..\11868XREF-PROP-ESMT,..\11868XREF-PROP-ESMT-2,..\11868XREF-PROP-ESMT-3,..\11868XREF-PROP-ESMT-4,..\11868XREF-PROP-ESMT-5,..\11868XREF-PROP-ESMT-6,..\11868XREF-PROP-ESMT-7,..\11868XREF-PROP-ESMT-8,..\11868XREF-PROP-ESMT-9,..\11868XREF-PROP-ESMT-10,..\11868XREF-PROP-ESMT-11,..\11868XREF-PROP-ESMT-12,..\11868XREF-PROP-ESMT-13,..\11868XREF-PROP-ESMT-14,..\11868XREF-PROP-ESMT-15,..\11868XREF-PROP-ESMT-16,..\11868XREF-PROP-ESMT-17,..\11868XREF-PROP-ESMT-18,..\11868XREF-PROP-ESMT-19,..\11868XREF-PROP-ESMT-20,..\11868XREF-PROP-ESMT-21,..\11868XREF-PROP-ESMT-22,..\11868XREF-PROP-ESMT-23,..\11868XREF-PROP-ESMT-24,..\11868XREF-PROP-ESMT-25,..\11868XREF-PROP-ESMT-26,..\11868XREF-PROP-ESMT-27,..\11868XREF-PROP-ESMT-28,..\11868XREF-PROP-ESMT-29,..\11868XREF-PROP-ESMT-30,..\11868XREF-PROP-ESMT-31,..\11868XREF-PROP-ESMT-32,..\11868XREF-PROP-ESMT-33,..\11868XREF-PROP-ESMT-34,..\11868XREF-PROP-ESMT-35,..\11868XREF-PROP-ESMT-36,..\11868XREF-PROP-ESMT-37,..\11868XREF-PROP-ESMT-38,..\11868XREF-PROP-ESMT-39,..\11868XREF-PROP-ESMT-40,..\11868XREF-PROP-ESMT-41,..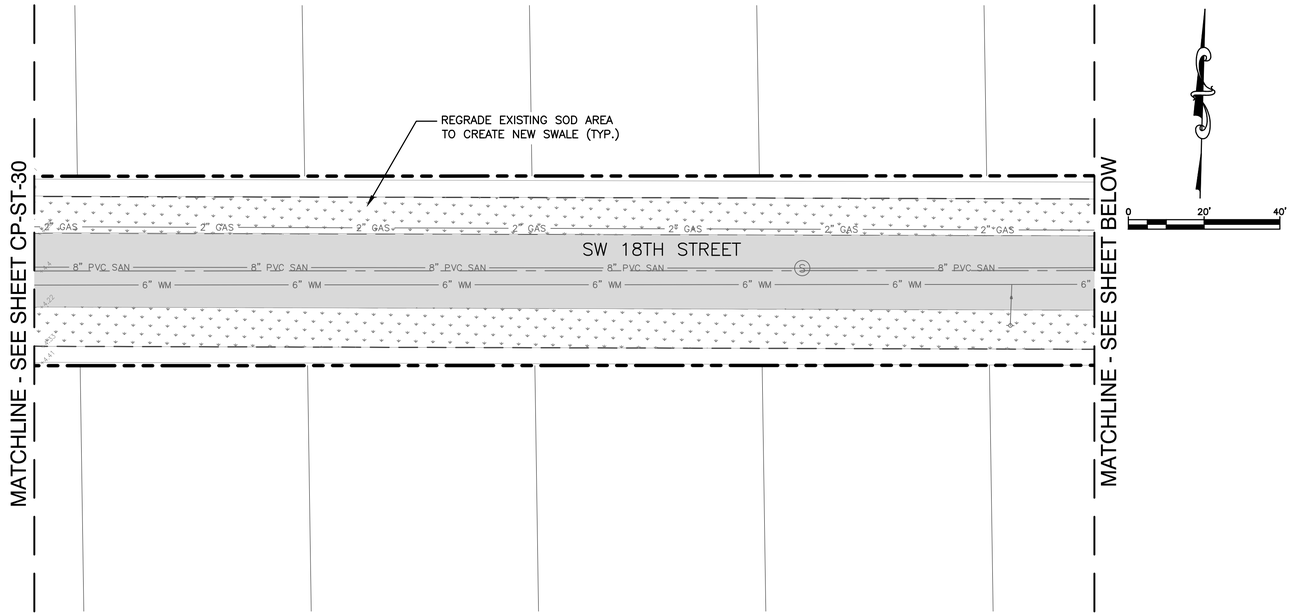

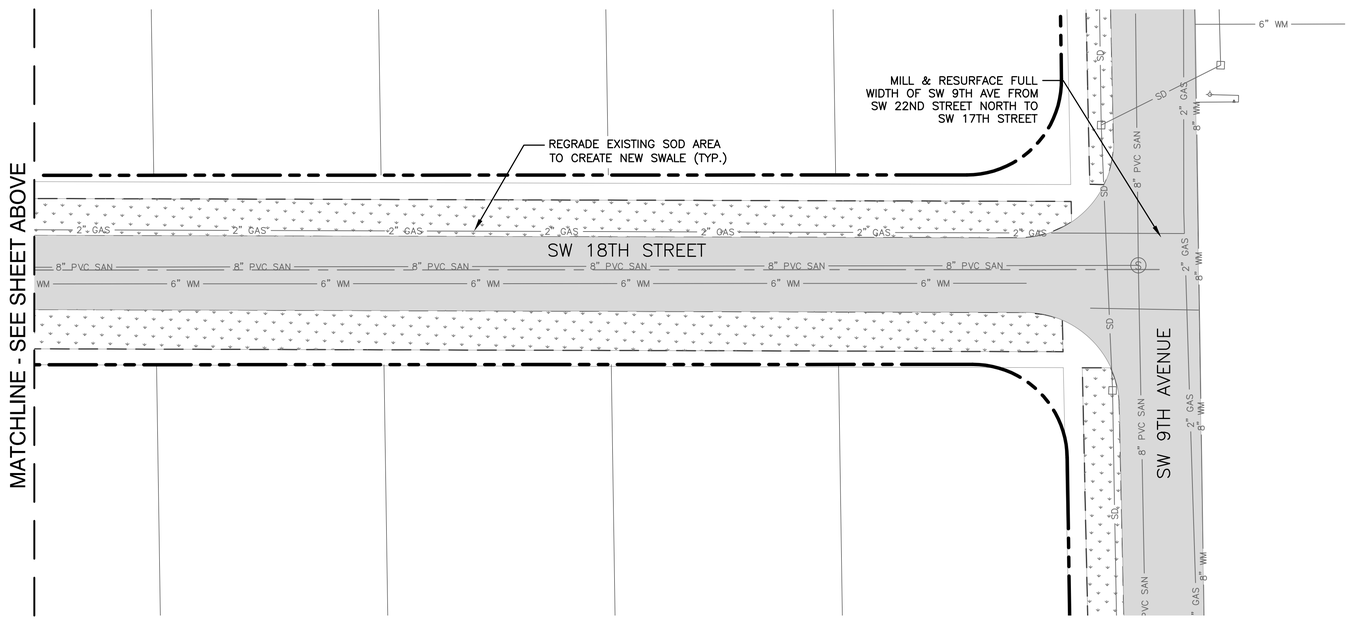

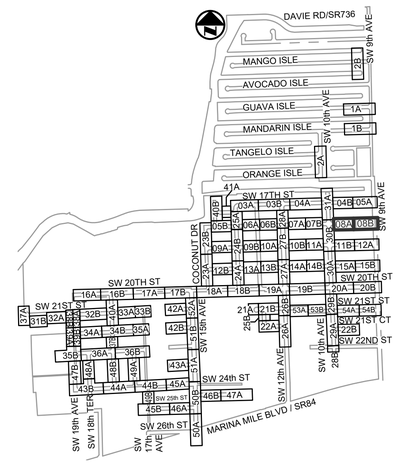

KEY MAP

N.T.S.

NOTES:

1. EXISTING UTILITY DEPTHS ARE UNKNOWN UNLESS OTHERWISE INDICATED. LOCATIONS AND DEPTHS ARE ESTIMATED.
2. 4,196 LF OF NEW/RESTORED SWALE PROPOSED FOR ENTIRE PROJECT (SEE DETAIL ON SHEET CZ-DT-22).
3. CONTRACTOR SHALL COORDINATE ALL ADJACENT TREE REMOVAL/RELOCATION WITH PROPERTY OWNER. AT OWNER'S DISCRETION CONTRACTOR SHALL MAKE TREE AVAILABLE OR PLAN/RELOCATE AT HOMEOWNER'S REQUEST WITH SIGNED WAIVER TO PLANT WITHIN PRIVATE PROPERTY.
4. ALL EXISTING UTILITIES MAY NOT BE SHOWN ON THIS PLAN. REFER TO EXISTING CONDITIONS PLANS FOR TYPE AND LOCATION OF EXISTING UTILITIES.
5. ALL EXISTING CATCH BASIN AND STORM DRAINS LOCATED WITHIN RIGHT-OF-WAY TO REMAIN UNLESS OTHERWISE SHOWN. THE CONTRACTOR SHALL NOTIFY THE ENGINEER OF RECORD PRIOR OF ANY REMOVAL OF ANY DRAINAGE STRUCTURE AND/OR PIPING BASINS AND STORM DRAINS REMOVED SHALL BE BACKFILLED PER CITY SPECIFICATIONS.
6. EXISTING CATCH BASINS LOCATED WITHIN RIGHT-OF-WAY MAY BE CONNECTED TO ADJACENT PROPERTY ROOF DRAINS. IF THIS SITUATION IS DISCOVERED DURING CONSTRUCTION THE CONTRACTOR SHALL NOTIFY THE ENGINEER OF RECORD AND THE CONTRACTOR SHALL NOT REMOVE ANY PIPE OR CATCH BASINS UNLESS AUTHORIZED TO DO BY THE ENGINEER OF RECORD.
7. CONTRACTOR IS RESPONSIBLE FOR TEMPORARY RELOCATION/COORDINATION OF EXISTING UTILITIES (WATER/SEWER) AS REQUIRED TO FACILITATE PROPOSED INFRASTRUCTURE.
8. ONCE ABANDONED, WATER MAIN CAN BE CUT AND REMOVED TO CONSTRUCT PROPOSED DRAINAGE. PLUG EXPOSED ENDS TO REMAIN.
9. EXISTING WATER MAIN/FORCE MAIN TO BE REMOVED AND REPLACED, AND NEW MAIN TO BE TESTED, APPROVED AND SERVICES CONNECTED PRIOR TO CONSTRUCTION OF STORM DRAINAGE.
10. ALL EXISTING DRAINAGE STRUCTURES TO REMAIN MAY REQUIRE ADJUSTMENT OF FRAME AND GRATE TO MEET PROPOSED GRADES.
11. CRACKED SIDEWALK FLAGS TO BE REMOVED EVEN IN AREAS NOTED TO REMAIN.
12. ALL EXISTING AND PROPOSED DRAINAGE STRUCTURES THAT ARE LOCATED IN A SWALE WITH AN OPEN GRATE SHALL BE PROVIDED WITH AN CONCRETE APRON.
13. ALL NEW ADA CURB RAMPS SHALL INCLUDE DETECTABLE WARNING STRIP PER CITY STD DETAIL-ROAD 013.

Always call 811 two full business days before you dig to have underground utilities located and marked.
Sunshine811.com

Hazen

HAZEN AND SAWYER
4000 HOLLYWOOD BLVD, SUITE 750N
HOLLYWOOD, FLORIDA 33021

Certificate of Authorization No: 2771

CRAVEN • THOMPSON AND ASSOCIATES, INC.
ENGINEERS • PLANNERS • SURVEYORS
3563 N.W. 53RD STREET, FORT LAUDERDALE, FLORIDA 33309
FAX: (954) 739-6409 TEL: (954) 739-6400
FLORIDA LICENSED ENGINEERING, SURVEYING & MAPPING BUSINESS No. 271
FLORIDA LICENSED LANDSCAPE ARCHITECTURE BUSINESS No. C000114

MATERIAL SHOWN HEREON IS THE PROPERTY OF CRAVEN-THOMPSON & ASSOCIATES, INC. AND SHALL NOT BE REPRODUCED OR USED FOR OTHER PROJECTS WITHOUT THE WRITTEN CONSENT OF CRAVEN-THOMPSON & ASSOCIATES, INC. WRITING CRAVEN • THOMPSON & ASSOCIATES, INC. COPYRIGHT © 2017

ENGINEER: PATRICK J. GIBNEY
REG. No.: 49428
DATE: 01/22/2021

TEL: 954-987-0066
FAX: 954-987-2949

DRAWN BY: XXX
DATE: 01/07/2019
DESIGNED BY: XXX
SCALE: 1"=20'
CHECKED BY: XXX
FIELD BOOK: XXXX

CITY OF FORT LAUDERALE
PUBLIC WORKS DEPARTMENT
ENGINEERING & ARCHITECTURE
100 North Andrews Avenue, Fort Lauderdale, Florida 33301

REVISIONS

NO.	DATE	BY	CHK'D	DESCRIPTION

Patrick J. Gibney, State of Florida, Professional Engineer, License No. 49428. This item has been electronically signed and sealed by Patrick J. Gibney on the date indicated here using an SHA authentication code. Printed copies of this document are not considered signed and sealed and the SHA authentication code must be verified on any electronic copies.

8/26/2021

CONSTRUCTION SET

PROJECT # 11868
STORMWATER IMPROVEMENTS
RIVER OAKS NEIGHBORHOOD
PAVING & GRADING PLAN

SHEET NO.
CP-ST-08

TOTAL: 255

CAD FILE:
11868-CP-ST-A

DRAWING FILE NO.
4-142-42

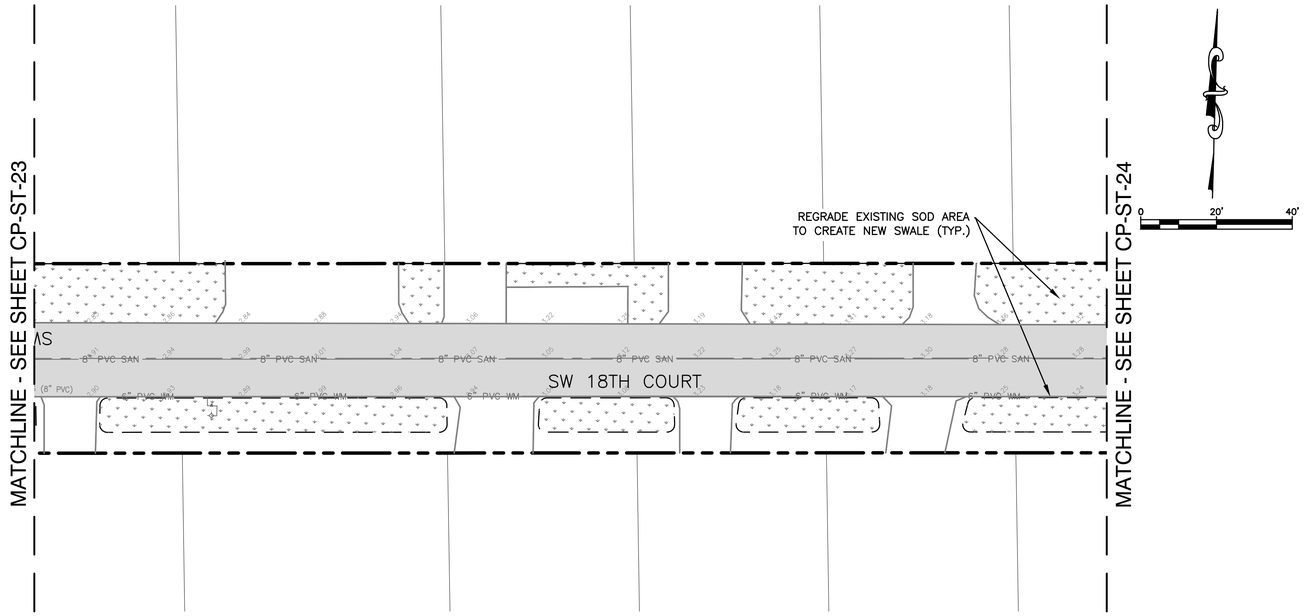

NOTE:
1. SW 13TH AVENUE SHALL BE MILLED AND RESURFACED FROM SW 20TH STREET NORTH TO SW 17TH STREET.
2. CONTRACTOR SHALL PROVIDE SWALES IN ACCORDANCE WITH SWALE DETAILS ALONG BOTH SIDES OF SW 13TH AVENUE FROM SW 20TH STREET NORTH TO SW 17TH STREET.

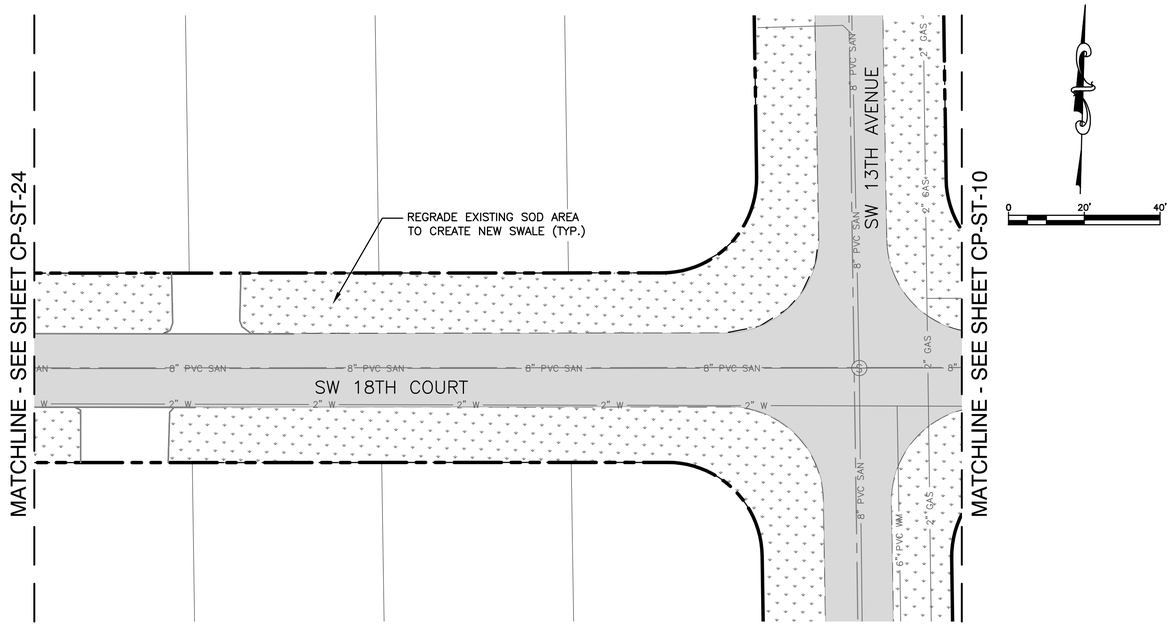

NOTES:

1. EXISTING UTILITY DEPTHS ARE UNKNOWN UNLESS OTHERWISE INDICATED. LOCATIONS AND DEPTHS ARE ESTIMATED.
2. 4,196 LF OF NEW/RESTORED SWALE PROPOSED FOR ENTIRE PROJECT (SEE DETAIL ON SHEET CZ-DT-22).
3. CONTRACTOR SHALL COORDINATE ALL ADJACENT TREE REMOVAL/RELOCATION WITH PROPERTY OWNER. AT OWNER'S DISCRETION CONTRACTOR SHALL MAKE TREE AVAILABLE OR PLAN/RELOCATE AT HOMEOWNER'S REQUEST WITH SIGNED WAIVER TO PLANT WITHIN PRIVATE PROPERTY.
4. ALL EXISTING UTILITIES MAY NOT BE SHOWN ON THIS PLAN. REFER TO EXISTING CONDITIONS PLANS FOR TYPE AND LOCATION OF EXISTING UTILITIES.
5. ALL EXISTING CATCH BASIN AND STORM DRAINS LOCATED WITHIN RIGHT-OF-WAY TO REMAIN UNLESS OTHERWISE SHOWN. THE CONTRACTOR SHALL NOTIFY THE ENGINEER OF RECORD PRIOR OF ANY REMOVAL OF ANY DRAINAGE STRUCTURE AND/OR PIPING BASINS AND STORM DRAINS REMOVED SHALL BE BACKFILLED PER CITY SPECIFICATIONS.
6. EXISTING CATCH BASINS LOCATED WITHIN RIGHT-OF-WAY MAY BE CONNECTED TO ADJACENT PROPERTY ROOF DRAINS. IF THIS SITUATION IS DISCOVERED DURING CONSTRUCTION THE CONTRACTOR SHALL NOTIFY THE ENGINEER OF RECORD AND THE CONTRACTOR SHALL NOT REMOVE ANY PIPE OR CATCH BASINS UNLESS AUTHORIZED TO DO BY THE ENGINEER OF RECORD.
7. CONTRACTOR IS RESPONSIBLE FOR TEMPORARY RELOCATION/COORDINATION OF EXISTING UTILITIES (WATER/SEWER) AS REQUIRED TO FACILITATE PROPOSED INFRASTRUCTURE.
8. ONCE ABANDONED, WATER MAIN CAN BE CUT AND REMOVED TO CONSTRUCT PROPOSED DRAINAGE. PLUG EXPOSED ENDS TO REMAIN.
9. EXISTING WATER MAIN/FORCE MAIN TO BE REMOVED AND REPLACED, AND NEW MAIN TO BE TESTED, APPROVED AND SERVICES CONNECTED PRIOR TO CONSTRUCTION OF STORM DRAINAGE.
10. ALL EXISTING DRAINAGE STRUCTURES TO REMAIN MAY REQUIRE ADJUSTMENT OF FRAME AND GRATE TO MEET PROPOSED GRADES.
11. CRACKED SIDEWALK FLAGS TO BE REMOVED EVEN IN AREAS NOTED TO REMAIN.
12. ALL EXISTING AND PROPOSED DRAINAGE STRUCTURES THAT ARE LOCATED IN A SWALE WITH AN OPEN GRATE SHALL BE PROVIDED WITH AN CONCRETE APRON.
13. ALL NEW ADA CURB RAMPS SHALL INCLUDE DETECTABLE WARNING STRIP PER CITY STD DETAIL-ROAD 013.

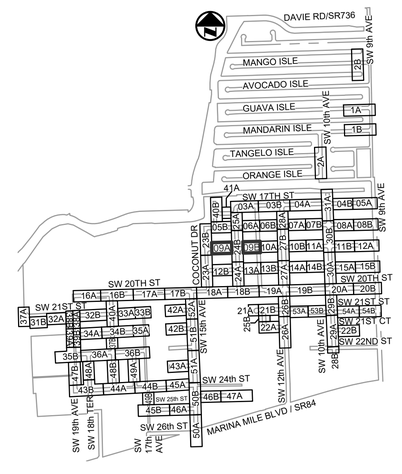

KEY MAP
N.T.S.

Hazen

HAZEN AND SAWYER
4000 HOLLYWOOD BLVD, SUITE 750N
HOLLYWOOD, FLORIDA 33021

Certificate of Authorization No: 2771

CRAVEN • THOMPSON AND ASSOCIATES, INC.
ENGINEERS • PLANNERS • SURVEYORS
3563 N.W. 53RD STREET, FORT LAUDERDALE, FLORIDA 33309
FAX: (954) 739-6409 TEL: (954) 739-6400
FLORIDA LICENSED ENGINEERING, SURVEYING & MAPPING BUSINESS No. 271
FLORIDA LICENSED LANDSCAPE ARCHITECTURE BUSINESS No. C000114

MATERIAL SHOWN HEREON IS THE PROPERTY OF CRAVEN-THOMPSON & ASSOCIATES, INC. AND SHALL NOT BE REPRODUCED OR USED FOR OTHER PROJECTS WITHOUT THE WRITTEN CONSENT OF CRAVEN-THOMPSON & ASSOCIATES, INC. COPYRIGHT © 2017

ENGINEER:
PATRICK J. GIBNEY
REG. No. 49428
DATE: 01/22/2021

TEL: 954-987-0066
FAX: 954-987-2949

DRAWN BY: XXX
DATE: 01/07/2019
DESIGNED BY: XXX
SCALE: 1"=20'
CHECKED BY: XXX
FIELD BOOK: XXXX

CITY OF FORT LAUDERDALE
PUBLIC WORKS DEPARTMENT
ENGINEERING & ARCHITECTURE
100 North Andrews Avenue, Fort Lauderdale, Florida 33301

REVISIONS

NO.	DATE	BY	CHK'D	DESCRIPTION

Patrick J. Gibney, State of Florida, Professional Engineer, License No. 49428. This item has been electronically signed and sealed by Patrick J. Gibney on the date indicated here using an SHA authentication code. Printed copies of this document are not considered signed and sealed and the SHA authentication code must be verified on any electronic copies.

8/26/2021

CONSTRUCTION SET

PROJECT # 11868
STORMWATER IMPROVEMENTS
RIVER OAKS NEIGHBORHOOD
PAVING & GRADING PLAN

SHEET NO.
CP-ST-09

TOTAL: 255

CAD FILE:
11868-CP-ST-A

DRAWING FILE NO.
4-142-42

Always call 811 two full business days before you dig to have underground utilities located and marked.
Sunshine811.com

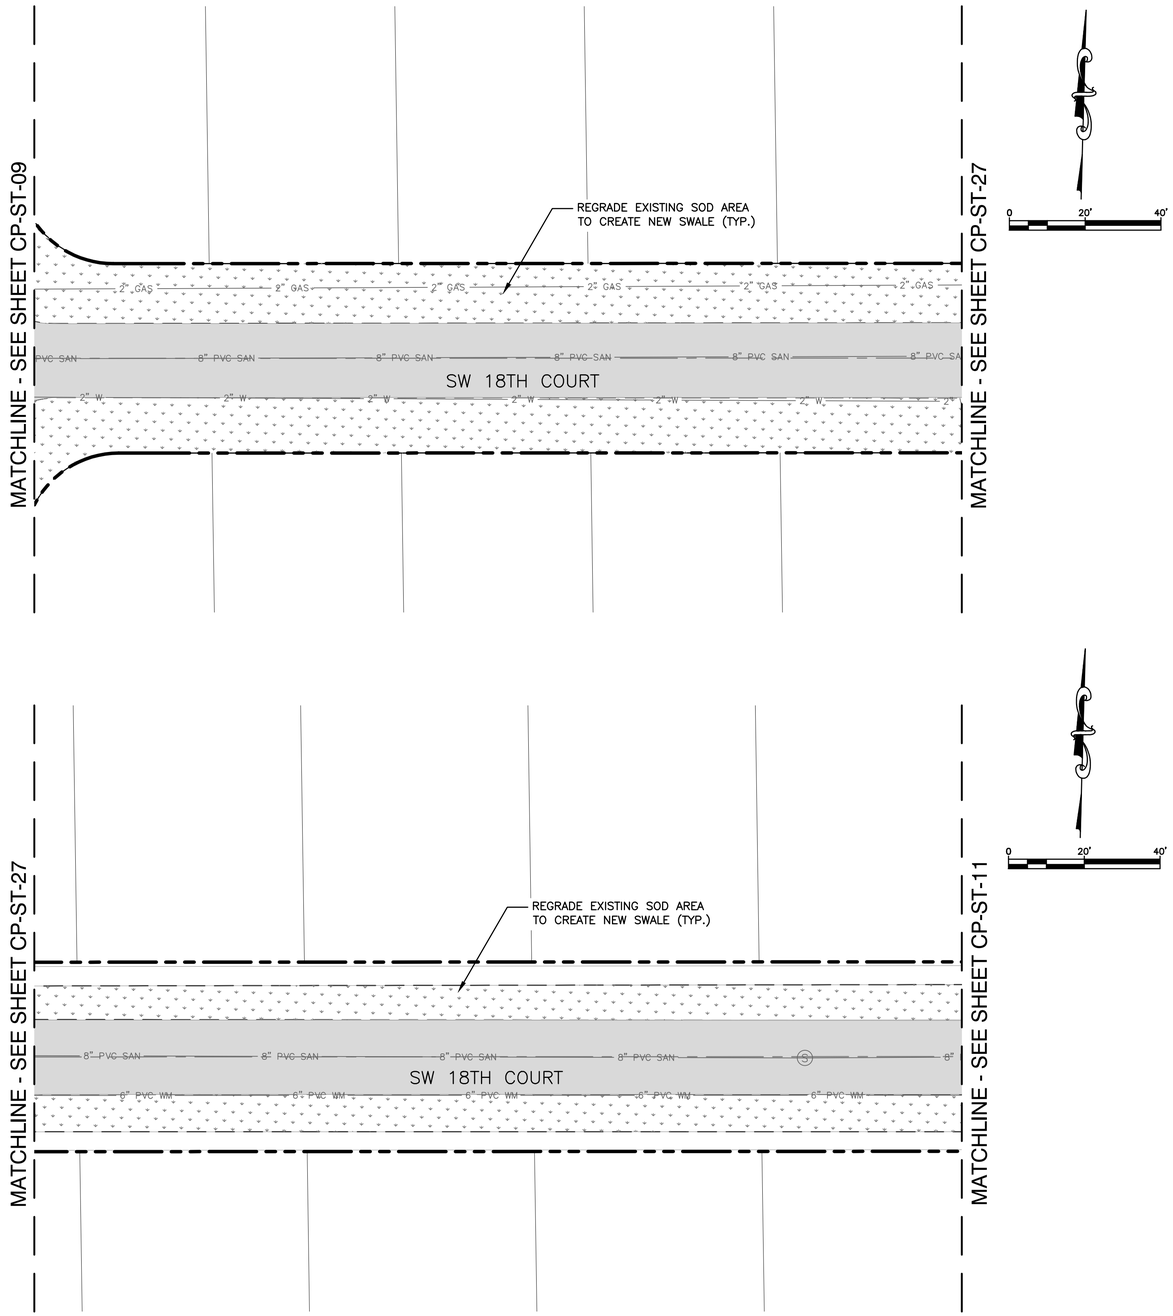

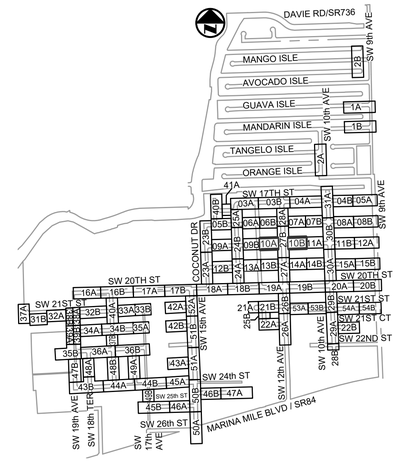

KEY MAP

N.T.S.

NOTES:

1. EXISTING UTILITY DEPTHS ARE UNKNOWN UNLESS OTHERWISE INDICATED. LOCATIONS AND DEPTHS ARE ESTIMATED.
2. 4,196 LF OF NEW/RESTORED SWALE PROPOSED FOR ENTIRE PROJECT (SEE DETAIL ON SHEET CZ-DT-22).
3. CONTRACTOR SHALL COORDINATE ALL ADJACENT TREE REMOVAL/RELOCATION WITH PROPERTY OWNER. AT OWNER'S DISCRETION CONTRACTOR SHALL MAKE TREE AVAILABLE OR PLAN/RELOCATE AT HOMEOWNER'S REQUEST WITH SIGNED WAIVER TO PLANT WITHIN PRIVATE PROPERTY.
4. ALL EXISTING UTILITIES MAY NOT BE SHOWN ON THIS PLAN. REFER TO EXISTING CONDITIONS PLANS FOR TYPE AND LOCATION OF EXISTING UTILITIES.
5. ALL EXISTING CATCH BASIN AND STORM DRAINS LOCATED WITHIN RIGHT-OF-WAY TO REMAIN UNLESS OTHERWISE SHOWN. THE CONTRACTOR SHALL NOTIFY THE ENGINEER OF RECORD PRIOR OF ANY REMOVAL OF ANY DRAINAGE STRUCTURE AND/OR PIPING BASINS AND STORM DRAINS REMOVED SHALL BE BACKFILLED PER CITY SPECIFICATIONS.
6. EXISTING CATCH BASINS LOCATED WITHIN RIGHT-OF-WAY MAY BE CONNECTED TO ADJACENT PROPERTY ROOF DRAINS. IF THIS SITUATION IS DISCOVERED DURING CONSTRUCTION THE CONTRACTOR SHALL NOTIFY THE ENGINEER OF RECORD AND THE CONTRACTOR SHALL NOT REMOVE ANY PIPE OR CATCH BASINS UNLESS AUTHORIZED TO DO BY THE ENGINEER OF RECORD.
7. CONTRACTOR IS RESPONSIBLE FOR TEMPORARY RELOCATION/COORDINATION OF EXISTING UTILITIES (WATER/SEWER) AS REQUIRED TO FACILITATE PROPOSED INFRASTRUCTURE.
8. ONCE ABANDONED, WATER MAIN CAN BE CUT AND REMOVED TO CONSTRUCT PROPOSED DRAINAGE. PLUG EXPOSED ENDS TO REMAIN.
9. EXISTING WATER MAIN/FORCE MAIN TO BE REMOVED AND REPLACED, AND NEW MAIN TO BE TESTED, APPROVED AND SERVICES CONNECTED PRIOR TO CONSTRUCTION OF STORM DRAINAGE.
10. ALL EXISTING DRAINAGE STRUCTURES TO REMAIN MAY REQUIRE ADJUSTMENT OF FRAME AND GRATE TO MEET PROPOSED GRADES.
11. CRACKED SIDEWALK FLAGS TO BE REMOVED EVEN IN AREAS NOTED TO REMAIN.
12. ALL EXISTING AND PROPOSED DRAINAGE STRUCTURES THAT ARE LOCATED IN A SWALE WITH AN OPEN GRATE SHALL BE PROVIDED WITH AN CONCRETE APRON.
13. ALL NEW ADA CURB RAMPS SHALL INCLUDE DETECTABLE WARNING STRIP PER CITY STD DETAIL-ROAD 013.

Hazen

HAZEN AND SAWYER
4000 HOLLYWOOD BLVD, SUITE 750N
HOLLYWOOD, FLORIDA 33021

Certificate of Authorization No: 2771

CRAVEN • THOMPSON AND ASSOCIATES, INC.
ENGINEERS • PLANNERS • SURVEYORS
3563 N.W. 53RD STREET, FORT LAUDERDALE, FLORIDA 33309
FAX: (954) 739-6409 TEL: (954) 739-6400
FLORIDA LICENSED ENGINEERING, SURVEYING & MAPPING BUSINESS No. 271
FLORIDA LICENSED LANDSCAPE ARCHITECTURE BUSINESS No. C000114

MATERIAL SHOWN HEREON IS THE PROPERTY OF CRAVEN-THOMPSON & ASSOCIATES, INC. AND SHALL NOT BE REPRODUCED OR USED FOR ANY PURPOSE WHATSOEVER WITHOUT THE EXPRESSED WRITTEN CONSENT OF CRAVEN • THOMPSON & ASSOCIATES, INC. COPYRIGHT © 2017

ENGINEER:
PATRICK J. GIBNEY
REG. No. 49428
DATE: 01/22/2021

TEL: 954-987-0066
FAX: 954-987-2949

DRAWN BY: XXX
DATE: 01/07/2019
DESIGNED BY: XXX
SCALE: 1"=20'
CHECKED BY: XXX
FIELD BOOK: XXXX

CITY OF FORT LAUDERDALE
PUBLIC WORKS DEPARTMENT
ENGINEERING & ARCHITECTURE
100 North Andrews Avenue, Fort Lauderdale, Florida 33301

REVISIONS

NO.	DATE	BY	CHK'D	DESCRIPTION

Patrick J. Gibney, State of Florida, Professional Engineer, License No. 49428. This item has been electronically signed and sealed by Patrick J. Gibney on the date indicated here using an SHA authentication code. Printed copies of this document are not considered signed and sealed and the SHA authentication code must be verified on any electronic copies.

8/26/2021

CONSTRUCTION SET

PROJECT # 11868
STORMWATER IMPROVEMENTS
RIVER OAKS NEIGHBORHOOD
PAVING & GRADING PLAN

SHEET NO.
CP-ST-10

TOTAL: 255

CAD FILE:
11868-CP-ST-A

DRAWING FILE NO.
4-142-42

Always call 811 two full business days before you dig to have underground utilities located and marked.
Sunshine811.com

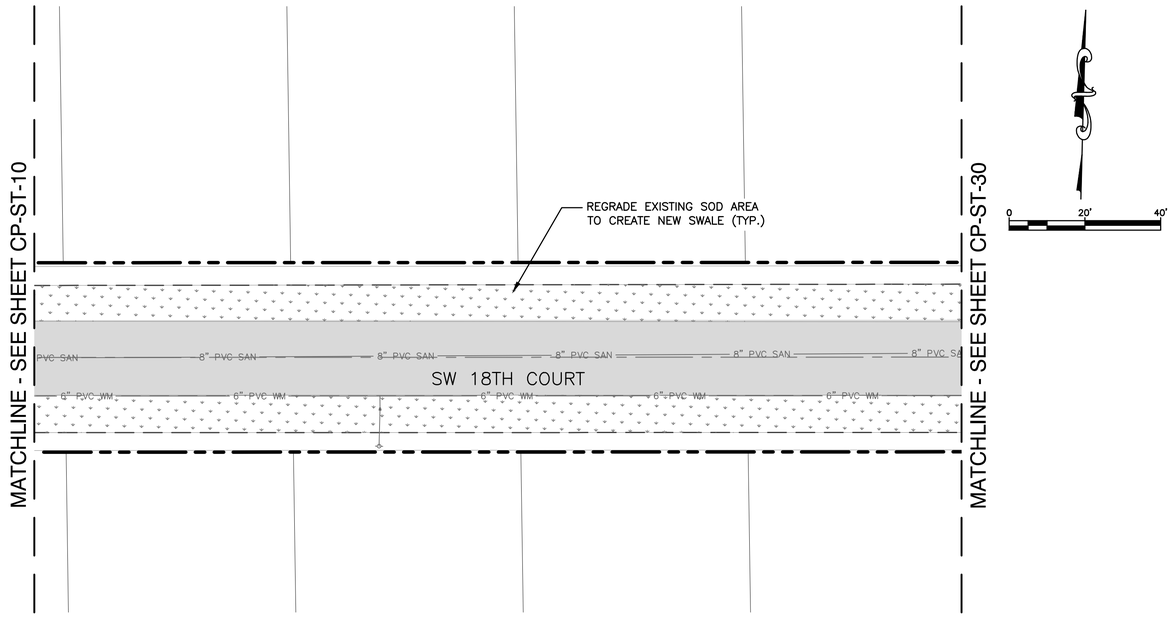

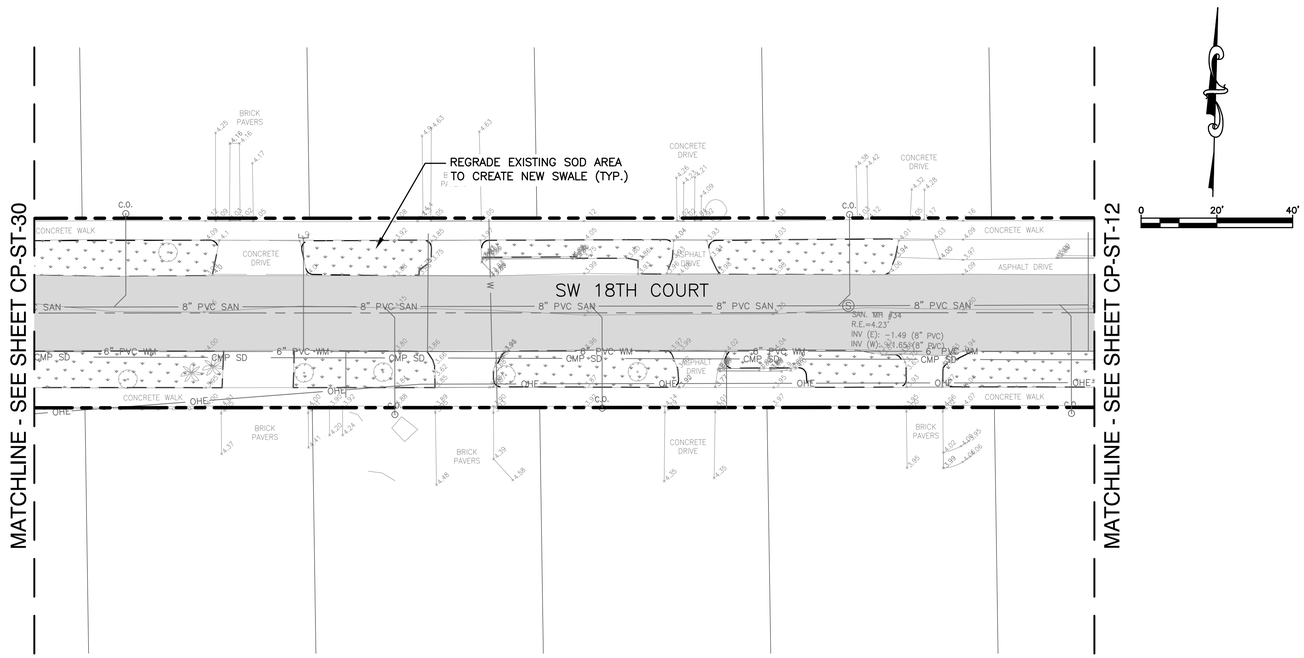

NOTES:

1. EXISTING UTILITY DEPTHS ARE UNKNOWN UNLESS OTHERWISE INDICATED. LOCATIONS AND DEPTHS ARE ESTIMATED.
2. 4,196 LF OF NEW/RESTORED SWALE PROPOSED FOR ENTIRE PROJECT (SEE DETAIL ON SHEET CZ-DT-22).
3. CONTRACTOR SHALL COORDINATE ALL ADJACENT TREE REMOVAL/RELOCATION WITH PROPERTY OWNER. AT OWNER'S DISCRETION CONTRACTOR SHALL MAKE TREE AVAILABLE OR PLAN/RELOCATE AT HOMEOWNER'S REQUEST WITH SIGNED WAIVER TO PLANT WITHIN PRIVATE PROPERTY.
4. ALL EXISTING UTILITIES MAY NOT BE SHOWN ON THIS PLAN. REFER TO EXISTING CONDITIONS PLANS FOR TYPE AND LOCATION OF EXISTING UTILITIES.
5. ALL EXISTING CATCH BASIN AND STORM DRAINS LOCATED WITHIN RIGHT-OF-WAY TO REMAIN UNLESS OTHERWISE SHOWN. THE CONTRACTOR SHALL NOTIFY THE ENGINEER OF RECORD PRIOR OF ANY REMOVAL OF ANY DRAINAGE STRUCTURE AND/OR PIPING BASINS AND STORM DRAINS REMOVED SHALL BE BACKFILLED PER CITY SPECIFICATIONS.
6. EXISTING CATCH BASINS LOCATED WITHIN RIGHT-OF-WAY MAY BE CONNECTED TO ADJACENT PROPERTY ROOF DRAINS. IF THIS SITUATION IS DISCOVERED DURING CONSTRUCTION THE CONTRACTOR SHALL NOTIFY THE ENGINEER OF RECORD AND THE CONTRACTOR SHALL NOT REMOVE ANY PIPE OR CATCH BASINS UNLESS AUTHORIZED TO DO BY THE ENGINEER OF RECORD.
7. CONTRACTOR IS RESPONSIBLE FOR TEMPORARY RELOCATION/COORDINATION OF EXISTING UTILITIES (WATER/SEWER) AS REQUIRED TO FACILITATE PROPOSED INFRASTRUCTURE.
8. ONCE ABANDONED, WATER MAIN CAN BE CUT AND REMOVED TO CONSTRUCT PROPOSED DRAINAGE. PLUG EXPOSED ENDS TO REMAIN.
9. EXISTING WATER MAIN/FORCE MAIN TO BE REMOVED AND REPLACED, AND NEW MAIN TO BE TESTED, APPROVED AND SERVICES CONNECTED PRIOR TO CONSTRUCTION OF STORM DRAINAGE.
10. ALL EXISTING DRAINAGE STRUCTURES TO REMAIN MAY REQUIRE ADJUSTMENT OF FRAME AND GRATE TO MEET PROPOSED GRADES.
11. CRACKED SIDEWALK FLAGS TO BE REMOVED EVEN IN AREAS NOTED TO REMAIN.
12. ALL EXISTING AND PROPOSED DRAINAGE STRUCTURES THAT ARE LOCATED IN A SWALE WITH AN OPEN GRATE SHALL BE PROVIDED WITH AN CONCRETE APRON.
13. ALL NEW ADA CURB RAMPS SHALL INCLUDE DETECTABLE WARNING STRIP PER CITY STD DETAIL-ROAD 013.

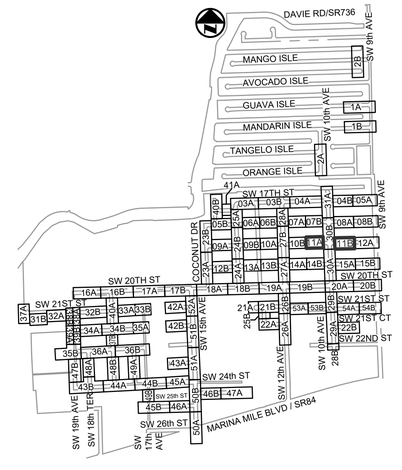

KEY MAP
N.T.S.

Patrick J. Gibney, State of Florida, Professional Engineer, License No. 49428. This item has been electronically signed and sealed by Patrick J. Gibney on the date indicated here using an SHA authentication code. Printed copies of this document are not considered signed and sealed and the SHA authentication code must be verified on any electronic copies.

8/26/2021

CONSTRUCTION SET

Always call 811 two full business days before you dig to have underground utilities located and marked.
Sunshine811.com

Hazen

HAZEN AND SAWYER
4000 HOLLYWOOD BLVD, SUITE 750N
HOLLYWOOD, FLORIDA 33021

Certificate of Authorization No: 2771

CRAVEN • THOMPSON AND ASSOCIATES, INC.
ENGINEERS • PLANNERS • SURVEYORS
3563 N.W. 53RD STREET, FORT LAUDERDALE, FLORIDA 33309
FAX: (954) 739-6409 TEL: (954) 739-6400
FLORIDA LICENSED ENGINEERING, SURVEYING & MAPPING BUSINESS No. 271
FLORIDA LICENSED LANDSCAPE ARCHITECTURE BUSINESS No. C000114

MATERIAL SHOWN HEREON IS THE PROPERTY OF CRAVEN-THOMPSON & ASSOCIATES, INC. AND SHALL NOT BE USED BY ANY PERSON, FIRM OR CORPORATION FOR ANY PURPOSE WHATSOEVER WITHOUT WRITTEN CRAVEN • THOMPSON & ASSOCIATES, INC. COPYRIGHT © 2017

ENGINEER: PATRICK J. GIBNEY
REG. No.: 49428
DATE: 01/22/2021

TEL: 954-987-0066
FAX: 954-987-2949

DRAWN BY: XXX
DATE: 01/07/2019
DESIGNED BY: XXX
SCALE: 1"=20'
CHECKED BY: XXX
FIELD BOOK: XXXX

CITY OF FORT LAUDERDALE
PUBLIC WORKS DEPARTMENT
ENGINEERING & ARCHITECTURE
100 North Andrews Avenue, Fort Lauderdale, Florida 33301

REVISIONS

NO.	DATE	BY	CHK'D	DESCRIPTION

PROJECT # 11868
STORMWATER IMPROVEMENTS
RIVER OAKS NEIGHBORHOOD
PAVING & GRADING PLAN

SHEET NO.
CP-ST-11

TOTAL: 255

CAD FILE:
11868-CP-ST-A

DRAWING FILE NO.
4-142-42

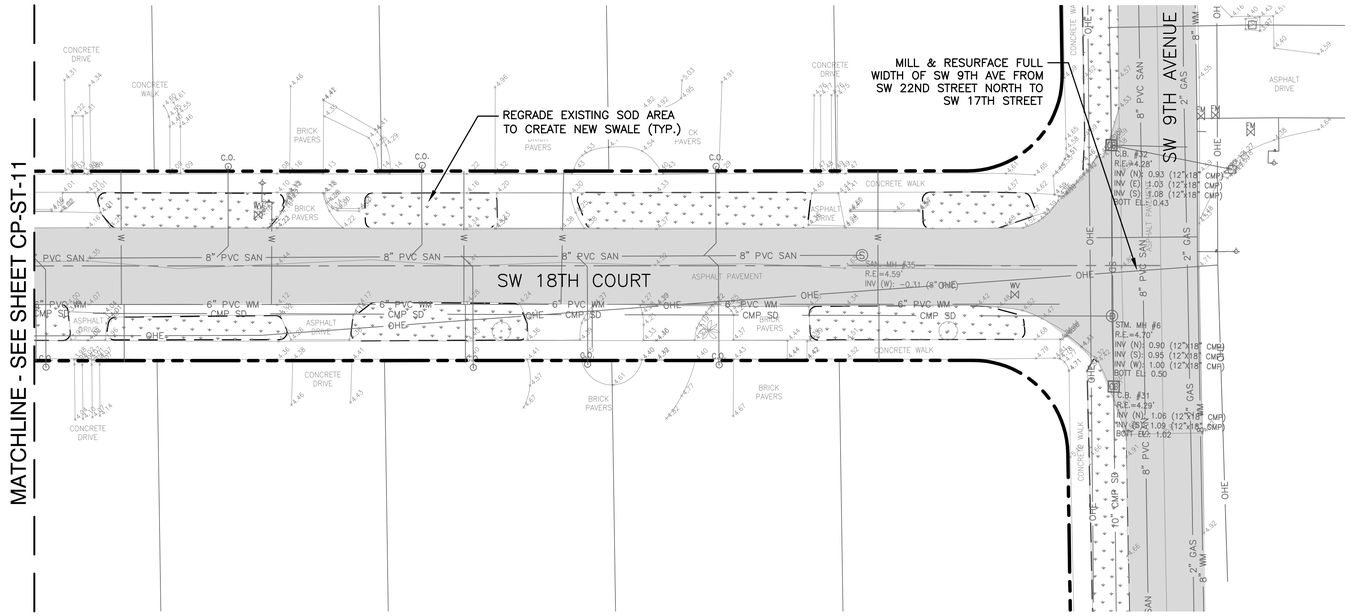

KEY MAP

N.T.S.

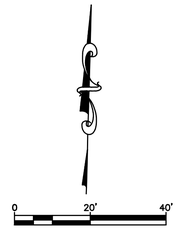

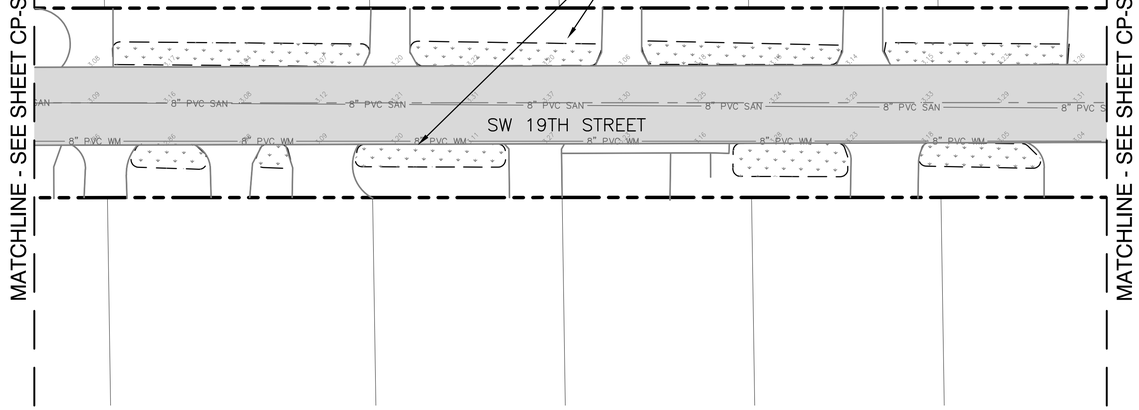

NOTES:

1. EXISTING UTILITY DEPTHS ARE UNKNOWN UNLESS OTHERWISE INDICATED. LOCATIONS AND DEPTHS ARE ESTIMATED.
2. 4,196 LF OF NEW/RESTORED SWALE PROPOSED FOR ENTIRE PROJECT (SEE DETAIL ON SHEET CZ-DT-22).
3. CONTRACTOR SHALL COORDINATE ALL ADJACENT TREE REMOVAL/RELOCATION WITH PROPERTY OWNER. AT OWNER'S DISCRETION CONTRACTOR SHALL MAKE TREE AVAILABLE OR PLAN/RELOCATE AT HOMEOWNER'S REQUEST WITH SIGNED WAIVER TO PLANT WITHIN PRIVATE PROPERTY.
4. ALL EXISTING UTILITIES MAY NOT BE SHOWN ON THIS PLAN. REFER TO EXISTING CONDITIONS PLANS FOR TYPE AND LOCATION OF EXISTING UTILITIES.
5. ALL EXISTING CATCH BASIN AND STORM DRAINS LOCATED WITHIN RIGHT-OF-WAY TO REMAIN UNLESS OTHERWISE SHOWN. THE CONTRACTOR SHALL NOTIFY THE ENGINEER OF RECORD PRIOR OF ANY REMOVAL OF ANY DRAINAGE STRUCTURE AND/OR PIPING BASINS AND STORM DRAINS REMOVED SHALL BE BACKFILLED PER CITY SPECIFICATIONS.
6. EXISTING CATCH BASINS LOCATED WITHIN RIGHT-OF-WAY MAY BE CONNECTED TO ADJACENT PROPERTY ROOF DRAINS. IF THIS SITUATION IS DISCOVERED DURING CONSTRUCTION THE CONTRACTOR SHALL NOTIFY THE ENGINEER OF RECORD AND THE CONTRACTOR SHALL NOT REMOVE ANY PIPE OR CATCH BASINS UNLESS AUTHORIZED TO DO BY THE ENGINEER OF RECORD.
7. CONTRACTOR IS RESPONSIBLE FOR TEMPORARY RELOCATION/COORDINATION OF EXISTING UTILITIES (WATER/SEWER) AS REQUIRED TO FACILITATE PROPOSED INFRASTRUCTURE.
8. ONCE ABANDONED, WATER MAIN CAN BE CUT AND REMOVED TO CONSTRUCT PROPOSED DRAINAGE. PLUG EXPOSED ENDS TO REMAIN.
9. EXISTING WATER MAIN/FORCE MAIN TO BE REMOVED AND REPLACED, AND NEW MAIN TO BE TESTED, APPROVED AND SERVICES CONNECTED PRIOR TO CONSTRUCTION OF STORM DRAINAGE.
10. ALL EXISTING DRAINAGE STRUCTURES TO REMAIN MAY REQUIRE ADJUSTMENT OF FRAME AND GRATE TO MEET PROPOSED GRADES.
11. CRACKED SIDEWALK FLAGS TO BE REMOVED EVEN IN AREAS NOTED TO REMAIN.
12. ALL EXISTING AND PROPOSED DRAINAGE STRUCTURES THAT ARE LOCATED IN A SWALE WITH AN OPEN GRATE SHALL BE PROVIDED WITH AN CONCRETE APRON.
13. ALL NEW ADA CURB RAMPS SHALL INCLUDE DETECTABLE WARNING STRIP PER CITY STD DETAIL-ROAD 013.

Always call 811 two full business days before you dig to have underground utilities located and marked.
Sunshine811.com

CONSTRUCTION SET

Patrick J. Gibney, State of Florida, Professional Engineer, License No. 49428. This item has been electronically signed and sealed by Patrick J. Gibney on the date indicated here using an SHA authentication code. Printed copies of this document are not considered signed and sealed and the SHA authentication code must be verified on any electronic copies.

8/26/2021

Hazen

HAZEN AND SAWYER
4000 HOLLYWOOD BLVD, SUITE 750N
HOLLYWOOD, FLORIDA 33021

Certificate of Authorization No: 2771

CRAVEN • THOMPSON AND ASSOCIATES, INC.
ENGINEERS • PLANNERS • SURVEYORS
3563 N.W. 53RD STREET, FORT LAUDERDALE, FLORIDA 33309
FAX: (954) 739-6409 TEL: (954) 739-6400

FLORIDA LICENSED ENGINEERING, SURVEYING & MAPPING BUSINESS No. 271
FLORIDA LICENSED LANDSCAPE ARCHITECTURE BUSINESS No. C000114

MATERIAL SHOWN HEREON IS THE PROPERTY OF CRAVEN-THOMPSON & ASSOCIATES, INC. AND SHALL NOT BE REPRODUCED OR USED FOR OTHER PROJECTS WITHOUT THE WRITTEN CONSENT OF CRAVEN-THOMPSON & ASSOCIATES, INC. COPYRIGHT © 2017

ENGINEER: PATRICK J. GIBNEY
REG. #: 49428
DATE: 01/22/2021

TEL: 954-987-0066
FAX: 954-987-2949

DRAWN BY: XXX
DATE: 01/07/2019
DESIGNED BY: XXX
SCALE: 1"=20'
CHECKED BY: XXX
FIELD BOOK: XXXX

CITY OF FORT LAUDERDALE
PUBLIC WORKS DEPARTMENT
ENGINEERING & ARCHITECTURE
100 North Andrews Avenue, Fort Lauderdale, Florida 33301

REVISIONS

NO.	DATE	BY	CHK'D	DESCRIPTION

PROJECT # 11868
STORMWATER IMPROVEMENTS
RIVER OAKS NEIGHBORHOOD
PAVING & GRADING PLAN

SHEET NO.
CP-ST-12

TOTAL: 255

CAD FILE:
11868-CP-ST-A

DRAWING FILE NO.
4-142-42

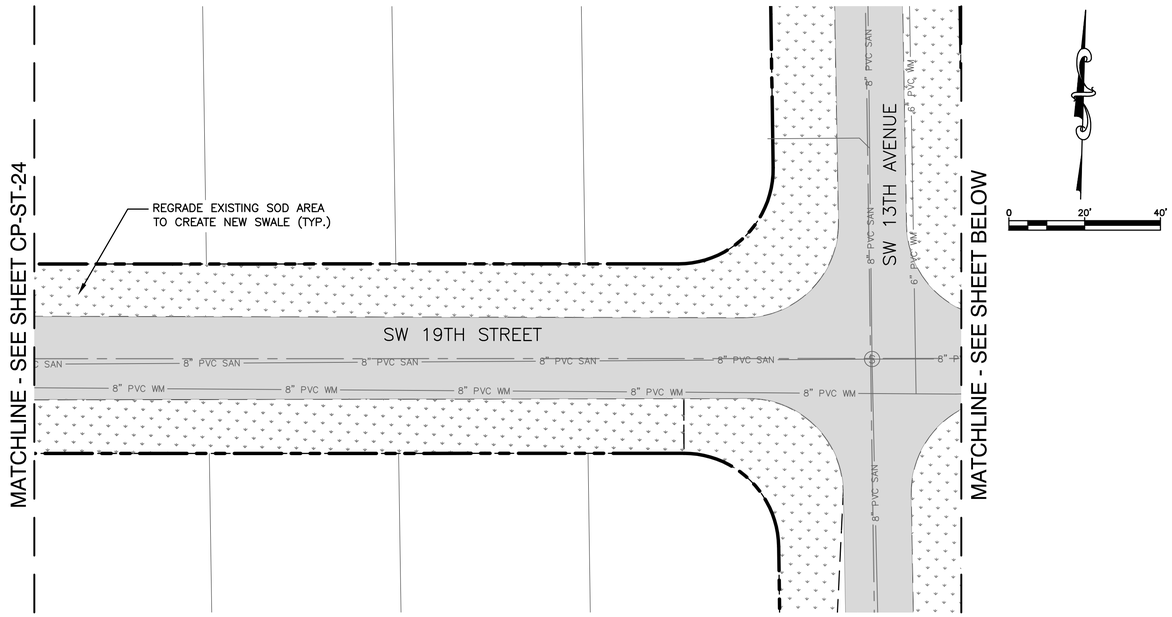

NOTE:
1. SW 13TH AVENUE SHALL BE MILLED AND RESURFACED FROM SW 20TH STREET NORTH TO SW 17TH STREET.
2. CONTRACTOR SHALL PROVIDE SWALES IN ACCORDANCE WITH SWALE DETAILS ALONG BOTH SIDES OF SW 13TH AVENUE FROM SW 20TH STREET NORTH TO SW 17TH STREET.

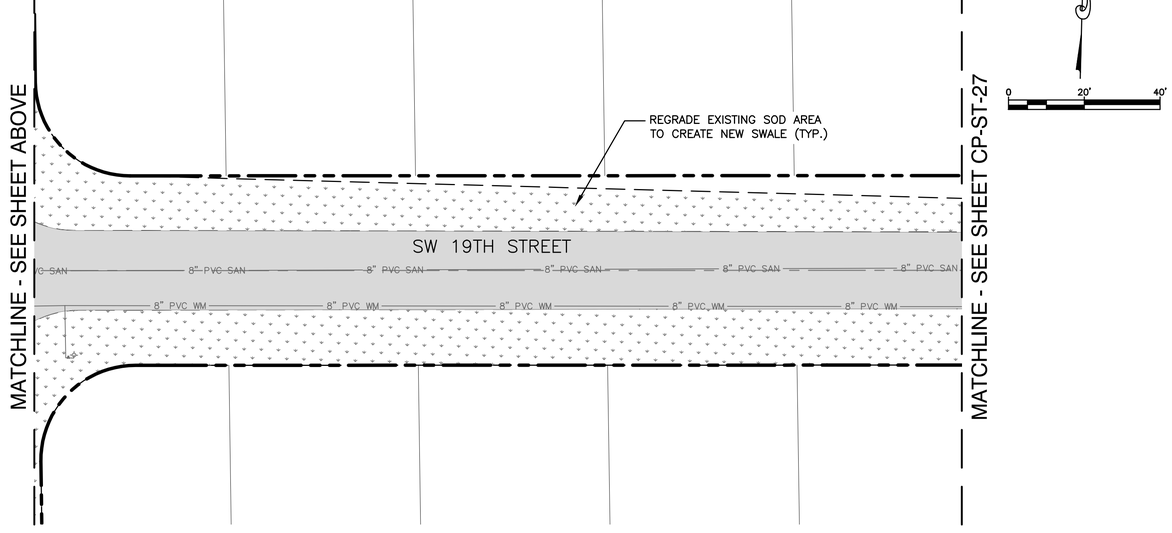

NOTES:

1. EXISTING UTILITY DEPTHS ARE UNKNOWN UNLESS OTHERWISE INDICATED. LOCATIONS AND DEPTHS ARE ESTIMATED.
2. 4,196 LF OF NEW/RESTORED SWALE PROPOSED FOR ENTIRE PROJECT (SEE DETAIL ON SHEET CZ-DT-22).
3. CONTRACTOR SHALL COORDINATE ALL ADJACENT TREE REMOVAL/RELOCATION WITH PROPERTY OWNER. AT OWNER'S DISCRETION CONTRACTOR SHALL MAKE TREE AVAILABLE OR PLAN/RELOCATE AT HOMEOWNER'S REQUEST WITH SIGNED WAIVER TO PLANT WITHIN PRIVATE PROPERTY.
4. ALL EXISTING UTILITIES MAY NOT BE SHOWN ON THIS PLAN. REFER TO EXISTING CONDITIONS PLANS FOR TYPE AND LOCATION OF EXISTING UTILITIES.
5. ALL EXISTING CATCH BASIN AND STORM DRAINS LOCATED WITHIN RIGHT-OF-WAY TO REMAIN UNLESS OTHERWISE SHOWN. THE CONTRACTOR SHALL NOTIFY THE ENGINEER OF RECORD PRIOR OF ANY REMOVAL OF ANY DRAINAGE STRUCTURE AND/OR PIPING BASINS AND STORM DRAINS REMOVED SHALL BE BACKFILLED PER CITY SPECIFICATIONS.
6. EXISTING CATCH BASINS LOCATED WITHIN RIGHT-OF-WAY MAY BE CONNECTED TO ADJACENT PROPERTY ROOF DRAINS. IF THIS SITUATION IS DISCOVERED DURING CONSTRUCTION THE CONTRACTOR SHALL NOTIFY THE ENGINEER OF RECORD AND THE CONTRACTOR SHALL NOT REMOVE ANY PIPE OR CATCH BASINS UNLESS AUTHORIZED TO DO BY THE ENGINEER OF RECORD.
7. CONTRACTOR IS RESPONSIBLE FOR TEMPORARY RELOCATION/COORDINATION OF EXISTING UTILITIES (WATER/SEWER) AS REQUIRED TO FACILITATE PROPOSED INFRASTRUCTURE.
8. ONCE ABANDONED, WATER MAIN CAN BE CUT AND REMOVED TO CONSTRUCT PROPOSED DRAINAGE. PLUG EXPOSED ENDS TO REMAIN.
9. EXISTING WATER MAIN/FORCE MAIN TO BE REMOVED AND REPLACED, AND NEW MAIN TO BE TESTED, APPROVED AND SERVICES CONNECTED PRIOR TO CONSTRUCTION OF STORM DRAINAGE.
10. ALL EXISTING DRAINAGE STRUCTURES TO REMAIN MAY REQUIRE ADJUSTMENT OF FRAME AND GRATE TO MEET PROPOSED GRADES.
11. CRACKED SIDEWALK FLAGS TO BE REMOVED EVEN IN AREAS NOTED TO REMAIN.
12. ALL EXISTING AND PROPOSED DRAINAGE STRUCTURES THAT ARE LOCATED IN A SWALE WITH AN OPEN GRATE SHALL BE PROVIDED WITH AN CONCRETE APRON.
13. ALL NEW ADA CURB RAMPS SHALL INCLUDE DETECTABLE WARNING STRIP PER CITY STD DETAIL-ROAD 013.

Hazen

HAZEN AND SAWYER
4000 HOLLYWOOD BLVD, SUITE 750N
HOLLYWOOD, FLORIDA 33021

Certificate of Authorization No: 2771

CRAVEN • THOMPSON AND ASSOCIATES, INC.
ENGINEERS • PLANNERS • SURVEYORS
3563 N.W. 53RD STREET, FORT LAUDERDALE, FLORIDA 33309
FAX: (954) 739-6409 TEL: (954) 739-6400
FLORIDA LICENSED ENGINEERING, SURVEYING & MAPPING BUSINESS No. 271
FLORIDA LICENSED LANDSCAPE ARCHITECTURE BUSINESS No. C000114

MATERIAL SHOWN HEREON IS THE PROPERTY OF CRAVEN-THOMPSON & ASSOCIATES, INC. AND SHALL NOT BE REPRODUCED OR USED FOR OTHER PROJECTS WITHOUT THE WRITTEN CONSENT OF CRAVEN-THOMPSON & ASSOCIATES, INC. WRITING CRAVEN • THOMPSON & ASSOCIATES, INC. COPYRIGHT © 2017

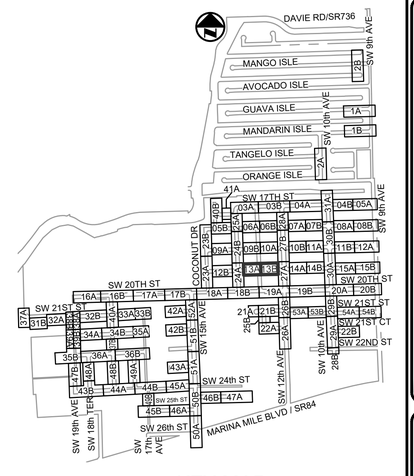

KEY MAP
N.T.S.

Patrick J. Gibney, State of Florida, Professional Engineer, License No. 49428. This item has been electronically signed and sealed by Patrick J. Gibney on the date indicated here using an SHA authentication code. Printed copies of this document are not considered signed and sealed and the SHA authentication code must be verified on any electronic copies.

8/26/2021

CONSTRUCTION SET

Always call 811 two full business days before you dig to have underground utilities located and marked.
Sunshine811.com

ENGINEER:
PATRICK J. GIBNEY
REG. No. 49428
DATE: 01/22/2021

TEL: 954-987-0066
FAX: 954-987-2949

DRAWN BY: XXX
DATE: 01/07/2019
DESIGNED BY: XXX
SCALE: 1"=20'
CHECKED BY: XXX
FIELD BOOK: XXXX

CITY OF FORT LAUDERALE
PUBLIC WORKS DEPARTMENT
ENGINEERING & ARCHITECTURE
100 North Andrews Avenue, Fort Lauderdale, Florida 33301

REVISIONS

NO.	DATE	BY	CHK'D	DESCRIPTION

PROJECT # 11868
STORMWATER IMPROVEMENTS
RIVER OAKS NEIGHBORHOOD
PAVING & GRADING PLAN

SHEET NO.
CP-ST-13

TOTAL: 255

CAD FILE:
11868-CP-ST-A

DRAWING FILE NO.
4-142-42

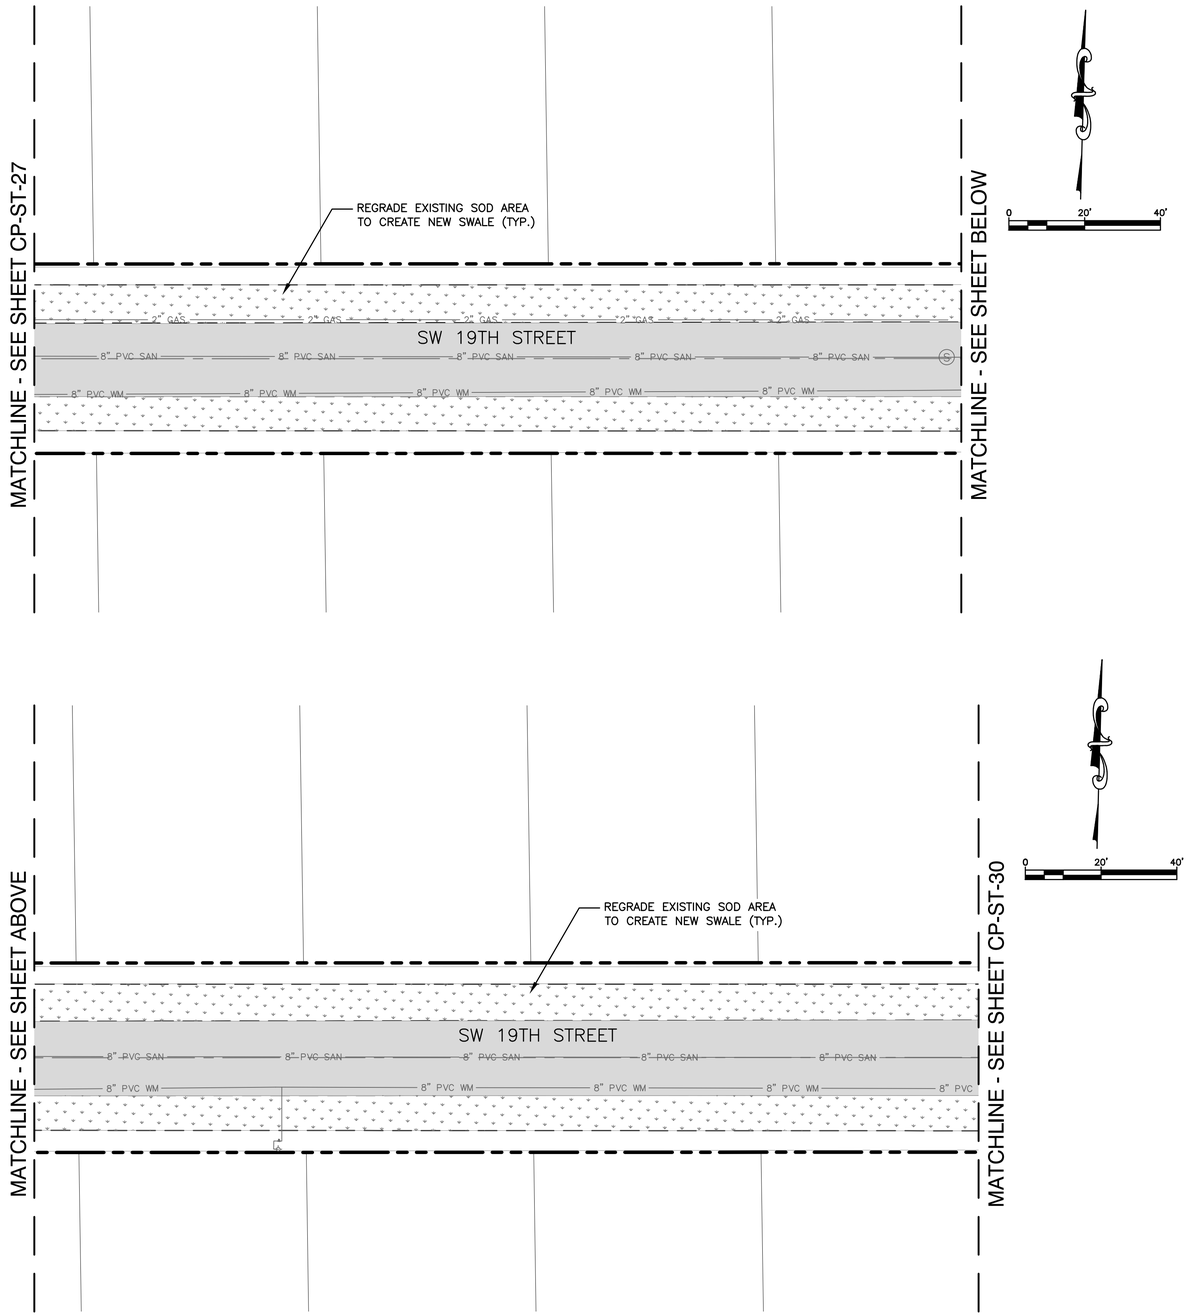

NOTES:

1. EXISTING UTILITY DEPTHS ARE UNKNOWN UNLESS OTHERWISE INDICATED. LOCATIONS AND DEPTHS ARE ESTIMATED.
2. 4,196 LF OF NEW/RESTORED SWALE PROPOSED FOR ENTIRE PROJECT (SEE DETAIL ON SHEET CZ-DT-22).
3. CONTRACTOR SHALL COORDINATE ALL ADJACENT TREE REMOVAL/RELOCATION WITH PROPERTY OWNER. AT OWNER'S DISCRETION CONTRACTOR SHALL MAKE TREE AVAILABLE OR PLAN/RELOCATE AT HOMEOWNER'S REQUEST WITH SIGNED WAIVER TO PLANT WITHIN PRIVATE PROPERTY.
4. ALL EXISTING UTILITIES MAY NOT BE SHOWN ON THIS PLAN. REFER TO EXISTING CONDITIONS PLANS FOR TYPE AND LOCATION OF EXISTING UTILITIES.
5. ALL EXISTING CATCH BASIN AND STORM DRAINS LOCATED WITHIN RIGHT-OF-WAY TO REMAIN UNLESS OTHERWISE SHOWN. THE CONTRACTOR SHALL NOTIFY THE ENGINEER OF RECORD PRIOR OF ANY REMOVAL OF ANY DRAINAGE STRUCTURE AND/OR PIPING BASINS AND STORM DRAINS REMOVED SHALL BE BACKFILLED PER CITY SPECIFICATIONS.
6. EXISTING CATCH BASINS LOCATED WITHIN RIGHT-OF-WAY MAY BE CONNECTED TO ADJACENT PROPERTY ROOF DRAINS. IF THIS SITUATION IS DISCOVERED DURING CONSTRUCTION THE CONTRACTOR SHALL NOTIFY THE ENGINEER OF RECORD AND THE CONTRACTOR SHALL NOT REMOVE ANY PIPE OR CATCH BASINS UNLESS AUTHORIZED TO DO BY THE ENGINEER OF RECORD.
7. CONTRACTOR IS RESPONSIBLE FOR TEMPORARY RELOCATION/COORDINATION OF EXISTING UTILITIES (WATER/SEWER) AS REQUIRED TO FACILITATE PROPOSED INFRASTRUCTURE.
8. ONCE ABANDONED, WATER MAIN CAN BE CUT AND REMOVED TO CONSTRUCT PROPOSED DRAINAGE. PLUG EXPOSED ENDS TO REMAIN.
9. EXISTING WATER MAIN/FORCE MAIN TO BE REMOVED AND REPLACED, AND NEW MAIN TO BE TESTED, APPROVED AND SERVICES CONNECTED PRIOR TO CONSTRUCTION OF STORM DRAINAGE.
10. ALL EXISTING DRAINAGE STRUCTURES TO REMAIN MAY REQUIRE ADJUSTMENT OF FRAME AND GRATE TO MEET PROPOSED GRADES.
11. CRACKED SIDEWALK FLAGS TO BE REMOVED EVEN IN AREAS NOTED TO REMAIN.
12. ALL EXISTING AND PROPOSED DRAINAGE STRUCTURES THAT ARE LOCATED IN A SWALE WITH AN OPEN GRATE SHALL BE PROVIDED WITH AN CONCRETE APRON.
13. ALL NEW ADA CURB RAMPS SHALL INCLUDE DETECTABLE WARNING STRIP PER CITY STD DETAIL-ROAD 013.

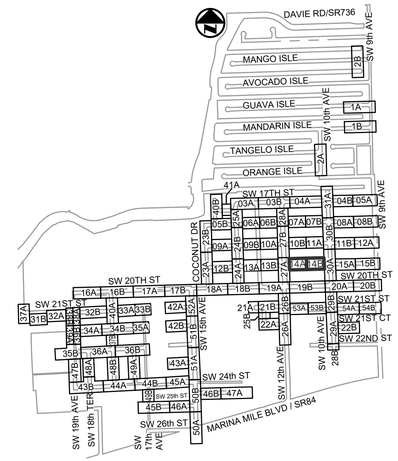

KEY MAP

N.T.S.

Hazen

HAZEN AND SAWYER
4000 HOLLYWOOD BLVD, SUITE 750N
HOLLYWOOD, FLORIDA 33021

Certificate of Authorization No: 2771

CRAVEN • THOMPSON AND ASSOCIATES, INC.
ENGINEERS • PLANNERS • SURVEYORS
3563 N.W. 53RD STREET, FORT LAUDERDALE, FLORIDA 33309
FAX: (954) 739-6409 TEL: (954) 739-6400
FLORIDA LICENSED ENGINEERING, SURVEYING & MAPPING BUSINESS No. 271
FLORIDA LICENSED LANDSCAPE ARCHITECTURE BUSINESS No. C000114

MATERIAL SHOWN HEREON IS THE PROPERTY OF CRAVEN-THOMPSON & ASSOCIATES, INC. AND SHALL NOT BE REPRODUCED OR USED FOR OTHER PROJECTS WITHOUT THE WRITTEN CONSENT OF CRAVEN-THOMPSON & ASSOCIATES, INC. WRITING CRAVEN • THOMPSON & ASSOCIATES, INC. COPYRIGHT ©2017

ENGINEER: PATRICK J. GIBNEY
REG. No.: 49428
DATE: 01/22/2021

TEL: 954-987-0066
FAX: 954-987-2949

DRAWN BY: XXX
DATE: 01/07/2019
DESIGNED BY: XXX
SCALE: 1"=20'
CHECKED BY: XXX
FIELD BOOK: XXXX

CITY OF FORT LAUDERALE
PUBLIC WORKS DEPARTMENT
ENGINEERING & ARCHITECTURE
100 North Andrews Avenue, Fort Lauderdale, Florida 33301

REVISIONS

NO.	DATE	BY	CHK'D	DESCRIPTION

Patrick J. Gibney, State of Florida, Professional Engineer, License No. 49428. This item has been electronically signed and sealed by Patrick J. Gibney on the date indicated here using an SHA authentication code. Printed copies of this document are not considered signed and sealed and the SHA authentication code must be verified on any electronic copies.

8/26/2021

CONSTRUCTION SET

PROJECT # 11868
STORMWATER IMPROVEMENTS
RIVER OAKS NEIGHBORHOOD
PAVING & GRADING PLAN

SHEET NO.
CP-ST-14

TOTAL: 255

CAD FILE: 11868-CP-ST-A

DRAWING FILE NO. 4-142-42

Always call 811 two full business days before you dig to have underground utilities located and marked.
Sunshine811.com

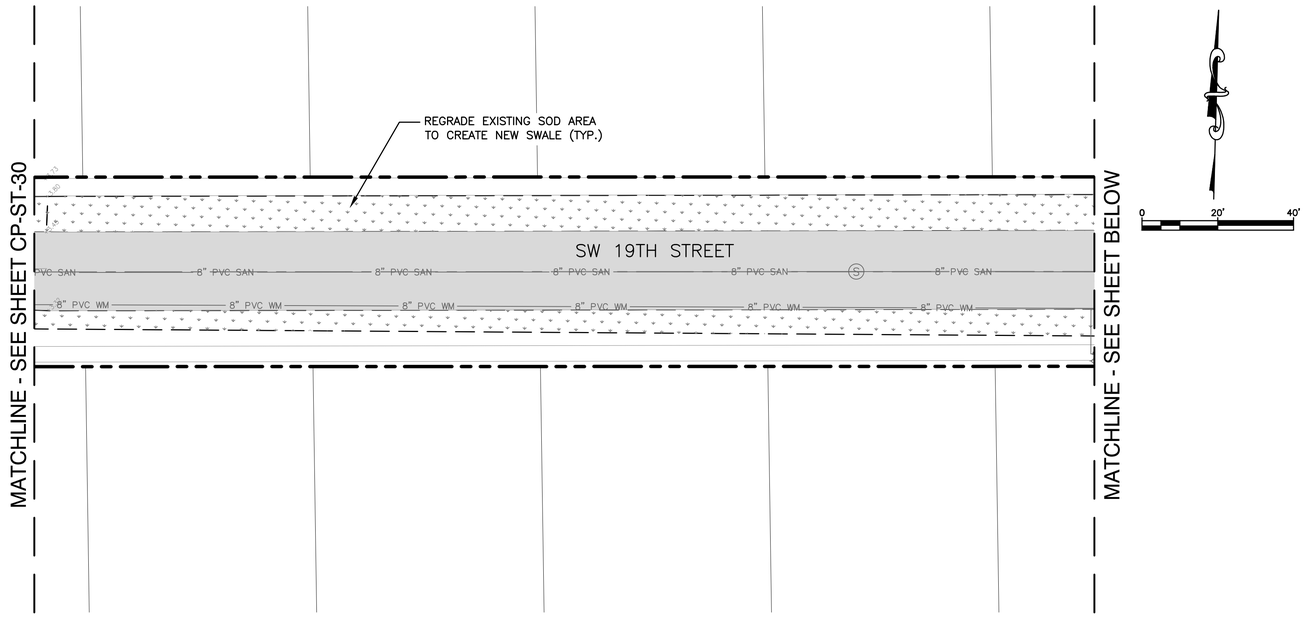

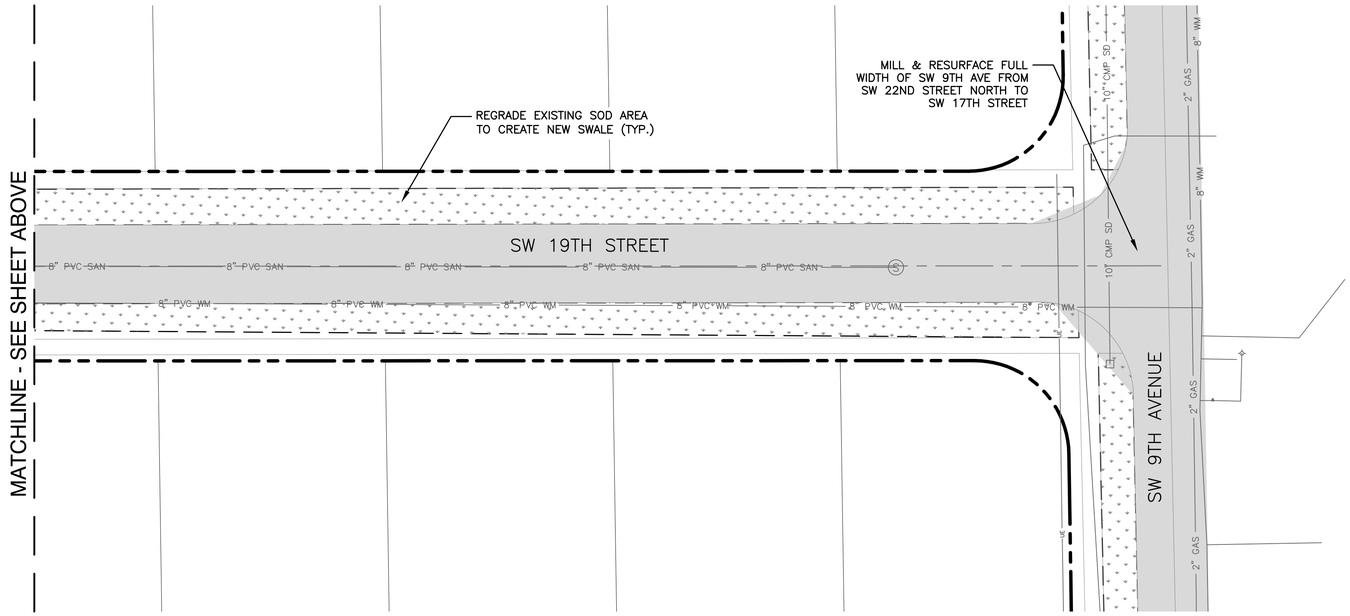

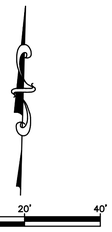

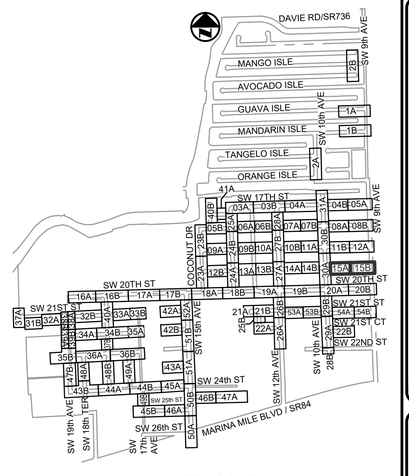

KEY MAP

N.T.S.

NOTES:

1. EXISTING UTILITY DEPTHS ARE UNKNOWN UNLESS OTHERWISE INDICATED. LOCATIONS AND DEPTHS ARE ESTIMATED.
2. 4,196 LF OF NEW/RESTORED SWALE PROPOSED FOR ENTIRE PROJECT (SEE DETAIL ON SHEET CZ-DT-22).
3. CONTRACTOR SHALL COORDINATE ALL ADJACENT TREE REMOVAL/RELOCATION WITH PROPERTY OWNER. AT OWNER'S DISCRETION CONTRACTOR SHALL MAKE TREE AVAILABLE OR PLAN/RELOCATE AT HOMEOWNER'S REQUEST WITH SIGNED WAIVER TO PLANT WITHIN PRIVATE PROPERTY.
4. ALL EXISTING UTILITIES MAY NOT BE SHOWN ON THIS PLAN. REFER TO EXISTING CONDITIONS PLANS FOR TYPE AND LOCATION OF EXISTING UTILITIES.
5. ALL EXISTING CATCH BASIN AND STORM DRAINS LOCATED WITHIN RIGHT-OF-WAY TO REMAIN UNLESS OTHERWISE SHOWN. THE CONTRACTOR SHALL NOTIFY THE ENGINEER OF RECORD PRIOR OF ANY REMOVAL OF ANY DRAINAGE STRUCTURE AND/OR PIPING BASINS AND STORM DRAINS REMOVED SHALL BE BACKFILLED PER CITY SPECIFICATIONS.
6. EXISTING CATCH BASINS LOCATED WITHIN RIGHT-OF-WAY MAY BE CONNECTED TO ADJACENT PROPERTY ROOF DRAINS. IF THIS SITUATION IS DISCOVERED DURING CONSTRUCTION THE CONTRACTOR SHALL NOTIFY THE ENGINEER OF RECORD AND THE CONTRACTOR SHALL NOT REMOVE ANY PIPE OR CATCH BASINS UNLESS AUTHORIZED TO DO BY THE ENGINEER OF RECORD.
7. CONTRACTOR IS RESPONSIBLE FOR TEMPORARY RELOCATION/COORDINATION OF EXISTING UTILITIES (WATER/SEWER) AS REQUIRED TO FACILITATE PROPOSED INFRASTRUCTURE.
8. ONCE ABANDONED, WATER MAIN CAN BE CUT AND REMOVED TO CONSTRUCT PROPOSED DRAINAGE. PLUG EXPOSED ENDS TO REMAIN.
9. EXISTING WATER MAIN/FORCE MAIN TO BE REMOVED AND REPLACED, AND NEW MAIN TO BE TESTED, APPROVED AND SERVICES CONNECTED PRIOR TO CONSTRUCTION OF STORM DRAINAGE.
10. ALL EXISTING DRAINAGE STRUCTURES TO REMAIN MAY REQUIRE ADJUSTMENT OF FRAME AND GRATE TO MEET PROPOSED GRADES.
11. CRACKED SIDEWALK FLAGS TO BE REMOVED EVEN IN AREAS NOTED TO REMAIN.
12. ALL EXISTING AND PROPOSED DRAINAGE STRUCTURES THAT ARE LOCATED IN A SWALE WITH AN OPEN GRATE SHALL BE PROVIDED WITH AN CONCRETE APRON.
13. ALL NEW ADA CURB RAMPS SHALL INCLUDE DETECTABLE WARNING STRIP PER CITY STD DETAIL-ROAD 013.

Always call 811 two full business days before you dig to have underground utilities located and marked.
Sunshine811.com

Patrick J. Gibney, State of Florida, Professional Engineer, License No. 49428. This item has been electronically signed and sealed by Patrick J. Gibney on the date indicated here using an SHA authentication code. Printed copies of this document are not considered signed and sealed and the SHA authentication code must be verified on any electronic copies.

8/26/2021

CONSTRUCTION SET

Hazen

HAZEN AND SAWYER
4000 HOLLYWOOD BLVD, SUITE 750N
HOLLYWOOD, FLORIDA 33021

Certificate of Authorization No: 2771

CRAVEN • THOMPSON AND ASSOCIATES, INC.
ENGINEERS • PLANNERS • SURVEYORS
3563 N.W. 53RD STREET, FORT LAUDERDALE, FLORIDA 33309
FAX: (954) 739-6409 TEL: (954) 739-6400
FLORIDA LICENSED ENGINEERING, SURVEYING & MAPPING BUSINESS No. 271
FLORIDA LICENSED LANDSCAPE ARCHITECTURE BUSINESS No. C000114

MATERIAL SHOWN HEREON IS THE PROPERTY OF CRAVEN-THOMPSON & ASSOCIATES, INC. AND SHALL NOT BE REPRODUCED, COPIED OR USED IN ANY MANNER WHATSOEVER EXCEPT BY AGREEMENT WITH CRAVEN • THOMPSON & ASSOCIATES, INC. COPYRIGHT © 2017

ENGINEER: PATRICK J. GIBNEY
REG. No.: 49428
DATE: 01/22/2021

TEL: 954-987-0066
FAX: 954-987-2949

DRAWN BY: XXX
DATE: 01/07/2019
DESIGNED BY: XXX
SCALE: 1"=20'
CHECKED BY: XXX
FIELD BOOK: XXXX

CITY OF FORT LAUDERALE
PUBLIC WORKS DEPARTMENT
ENGINEERING & ARCHITECTURE
100 North Andrews Avenue, Fort Lauderdale, Florida 33301

REVISIONS

NO.	DATE	BY	CHK'D	DESCRIPTION

PROJECT # 11868
STORMWATER IMPROVEMENTS
RIVER OAKS NEIGHBORHOOD
PAVING & GRADING PLAN

SHEET NO.
CP-ST-15

TOTAL: 255

CAD FILE:
11868-CP-ST-A

DRAWING FILE NO.
4-142-42

AM #22-0047

9/20/2022 9:05 AM

PLOT DATE: 8/26/2021 12:02 PM BY: ASCHEFFER XREFs= .\11868SURV,.\11868topo,R:\Engineering\2016\16-0042-001-01 Fort Lauderdale Stormwater Master Plan\Drawings\11868\11868XREFNOTES,R:\Engineering\2016\16-0042-001-01 Fort Lauderdale Stormwater Master Plan\Drawings\11868\11868XREFUTIL,..\11868TOPO,R:\Engineering\2016\16-0042-001-01 Fort Lauderdale Stormwater Master Plan\Drawings\11868\11868XREFPROP,..\11868TOPO,R:\Engineering\2016\16-0042-001-01 Fort Lauderdale Stormwater Master Plan\Drawings\11868\11868XREFEX,..\11868TOPO,R:\Engineering\2016\16-0042-001-01 Fort Lauderdale Stormwater Master Plan\Drawings\11868\11868XREFPROP-APPROVED,..\11868TOPO,R:\Engineering\2016\16-0042-001-01 Fort Lauderdale Stormwater Master Plan\Drawings\11868\11868XREFPROP-APPROVED-2,..\11868TOPO,R:\Engineering\2016\16-0042-001-01 Fort Lauderdale Stormwater Master Plan\Drawings\11868\11868XREFPROP-APPROVED-3,..\11868TOPO,R:\Engineering\2016\16-0042-001-01 Fort Lauderdale Stormwater Master Plan\Drawings\11868\11868XREFPROP-APPROVED-4,..\11868TOPO,R:\Engineering\2016\16-0042-001-01 Fort Lauderdale Stormwater Master Plan\Drawings\11868\11868XREFPROP-APPROVED-5,..\11868TOPO,R:\Engineering\2016\16-0042-001-01 Fort Lauderdale Stormwater Master Plan\Drawings\11868\11868XREFPROP-APPROVED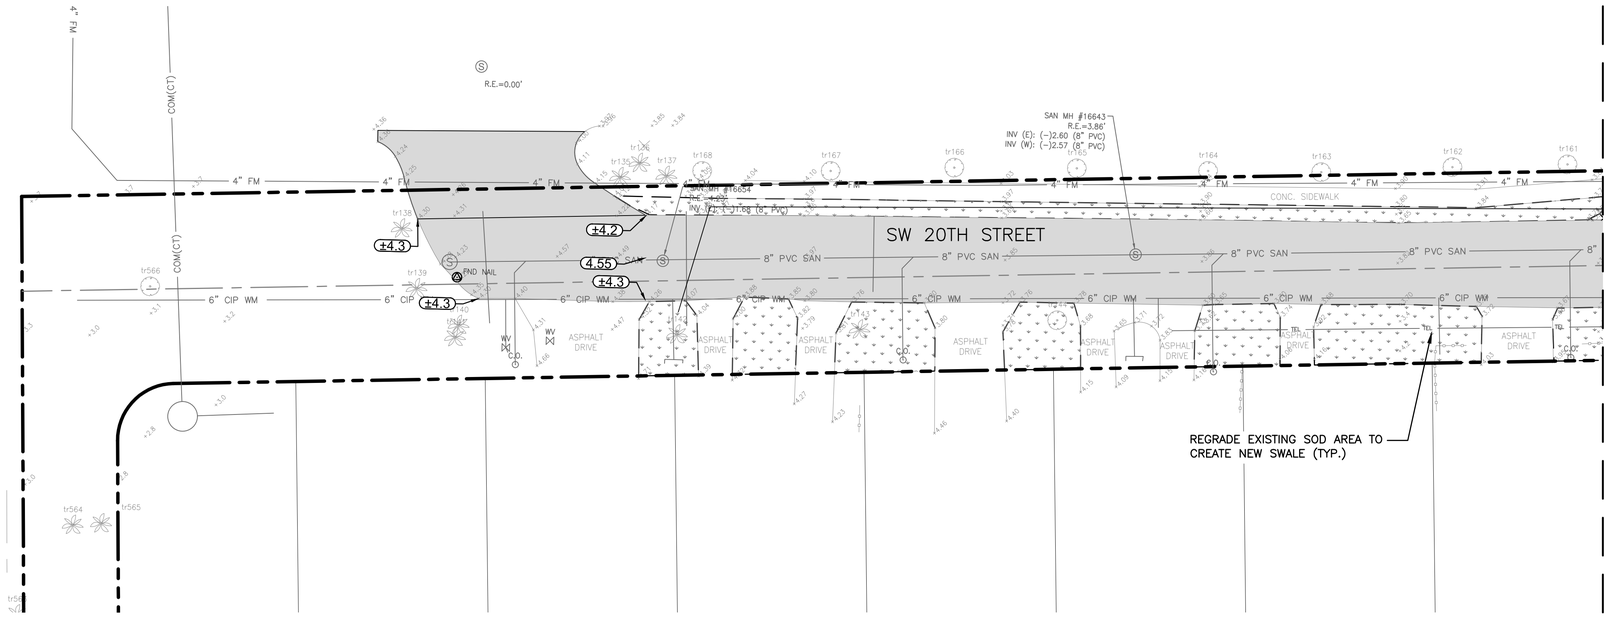

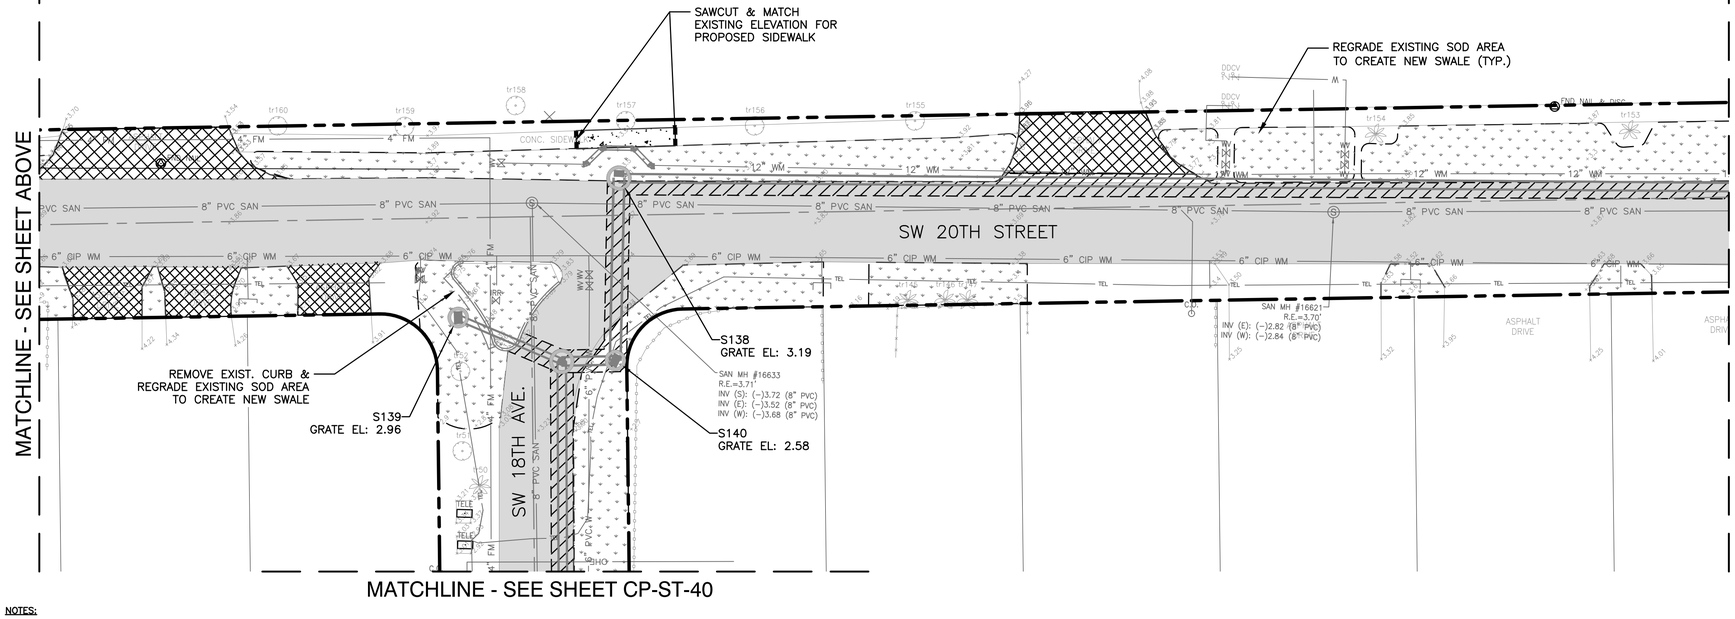

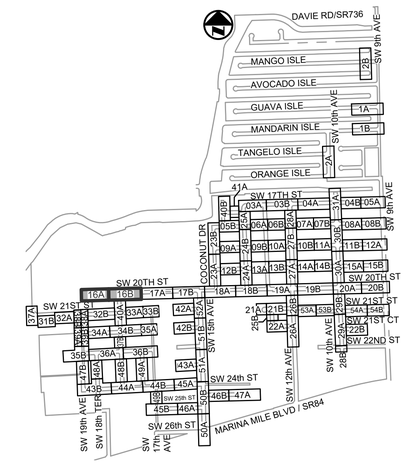

KEY MAP

N.T.S.

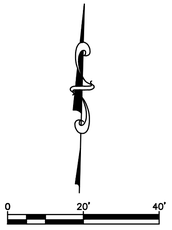

NOTES:

1. EXISTING UTILITY DEPTHS ARE UNKNOWN UNLESS OTHERWISE INDICATED. LOCATIONS AND DEPTHS ARE ESTIMATED.
2. 4,196 LF OF NEW/RESTORED SWALE PROPOSED FOR ENTIRE PROJECT (SEE DETAIL ON SHEET CZ-DT-22).
3. CONTRACTOR SHALL COORDINATE ALL ADJACENT TREE REMOVAL/RELOCATION WITH PROPERTY OWNER. AT OWNER'S DISCRETION CONTRACTOR SHALL MAKE TREE AVAILABLE OR PLAN/RELOCATE AT HOMEOWNER'S REQUEST WITH SIGNED WAIVER TO PLANT WITHIN PRIVATE PROPERTY.
4. ALL EXISTING UTILITIES MAY NOT BE SHOWN ON THIS PLAN. REFER TO EXISTING CONDITIONS PLANS FOR TYPE AND LOCATION OF EXISTING UTILITIES.
5. ALL EXISTING CATCH BASIN AND STORM DRAINS LOCATED WITHIN RIGHT-OF-WAY TO REMAIN UNLESS OTHERWISE SHOWN. THE CONTRACTOR SHALL NOTIFY THE ENGINEER OF RECORD PRIOR OF ANY REMOVAL OF ANY DRAINAGE STRUCTURE AND/OR PIPING BASINS AND STORM DRAINS REMOVED SHALL BE BACKFILLED PER CITY SPECIFICATIONS.
6. EXISTING CATCH BASINS LOCATED WITHIN RIGHT-OF-WAY MAY BE CONNECTED TO ADJACENT PROPERTY ROOF DRAINS. IF THIS SITUATION IS DISCOVERED DURING CONSTRUCTION THE CONTRACTOR SHALL NOTIFY THE ENGINEER OF RECORD AND THE CONTRACTOR SHALL NOT REMOVE ANY PIPE OR CATCH BASINS UNLESS AUTHORIZED TO DO BY THE ENGINEER OF RECORD.
7. CONTRACTOR IS RESPONSIBLE FOR TEMPORARY RELOCATION/COORDINATION OF EXISTING UTILITIES (WATER/SEWER) AS REQUIRED TO FACILITATE PROPOSED INFRASTRUCTURE.
8. ONCE ABANDONED, WATER MAIN CAN BE CUT AND REMOVED TO CONSTRUCT PROPOSED DRAINAGE. PLUG EXPOSED ENDS TO REMAIN.
9. EXISTING WATER MAIN/FORCE MAIN TO BE REMOVED AND REPLACED, AND NEW MAIN TO BE TESTED, APPROVED AND SERVICES CONNECTED PRIOR TO CONSTRUCTION OF STORM DRAINAGE.
10. ALL EXISTING DRAINAGE STRUCTURES TO REMAIN MAY REQUIRE ADJUSTMENT OF FRAME AND GRATE TO MEET PROPOSED GRADES.
11. CRACKED SIDEWALK FLAGS TO BE REMOVED EVEN IN AREAS NOTED TO REMAIN.
12. ALL EXISTING AND PROPOSED DRAINAGE STRUCTURES THAT ARE LOCATED IN A SWALE WITH AN OPEN GRATE SHALL BE PROVIDED WITH AN CONCRETE APRON.
13. ALL NEW ADA CURB RAMPS SHALL INCLUDE DETECTABLE WARNING STRIP PER CITY STD DETAIL-ROAD 013.

Always call 811 two full business days before you dig to have underground utilities located and marked.
Sunshine811.com

Patrick J. Gibney, State of Florida, Professional Engineer, License No. 49428. This item has been electronically signed and sealed by Patrick J. Gibney on the date indicated here using an SHA authentication code. Printed copies of this document are not considered signed and sealed and the SHA authentication code must be verified on any electronic copies.

8/26/2021

CONSTRUCTION SET

Hazen

HAZEN AND SAWYER
4000 HOLLYWOOD BLVD, SUITE 750N
HOLLYWOOD, FLORIDA 33021
Certificate of Authorization No: 2771

CRAVEN • THOMPSON AND ASSOCIATES, INC.
ENGINEERS • PLANNERS • SURVEYORS
3563 N.W. 53RD STREET, FORT LAUDERDALE, FLORIDA 33309
FAX: (954) 739-6409 TEL: (954) 739-6400
FLORIDA LICENSED ENGINEERING, SURVEYING & MAPPING BUSINESS No. 271
FLORIDA LICENSED LANDSCAPE ARCHITECTURE BUSINESS No. C000114

MATERIAL SHOWN HEREON IS THE PROPERTY OF CRAVEN-THOMPSON & ASSOCIATES, INC. AND SHALL NOT BE REPRODUCED, COPIED OR USED IN ANY MANNER WHATSOEVER EXCEPT BY CRAVEN-THOMPSON & ASSOCIATES, INC. WRITTEN CRAVEN • THOMPSON & ASSOCIATES, INC. COPYRIGHT © 2017

ENGINEER: PATRICK J. GIBNEY
REG. No.: 49428
DATE: 01/22/2021

TEL: 954-987-0066
FAX: 954-987-2949

DRAWN BY: XXX
DATE: 01/07/2019
DESIGNED BY: XXX
SCALE: 1"=20'
CHECKED BY: XXX
FIELD BOOK: XXXX

CITY OF FORT LAUDERDALE
PUBLIC WORKS DEPARTMENT
ENGINEERING & ARCHITECTURE
100 North Andrews Avenue, Fort Lauderdale, Florida 33301

REVISIONS

NO.	DATE	BY	CHK'D	DESCRIPTION

PROJECT # 11868
STORMWATER IMPROVEMENTS
RIVER OAKS NEIGHBORHOOD
PAVING & GRADING PLAN

SHEET NO.
CP-ST-16

TOTAL: 255

CAD FILE:
11868-CP-ST-A

DRAWING FILE NO.
4-142-42

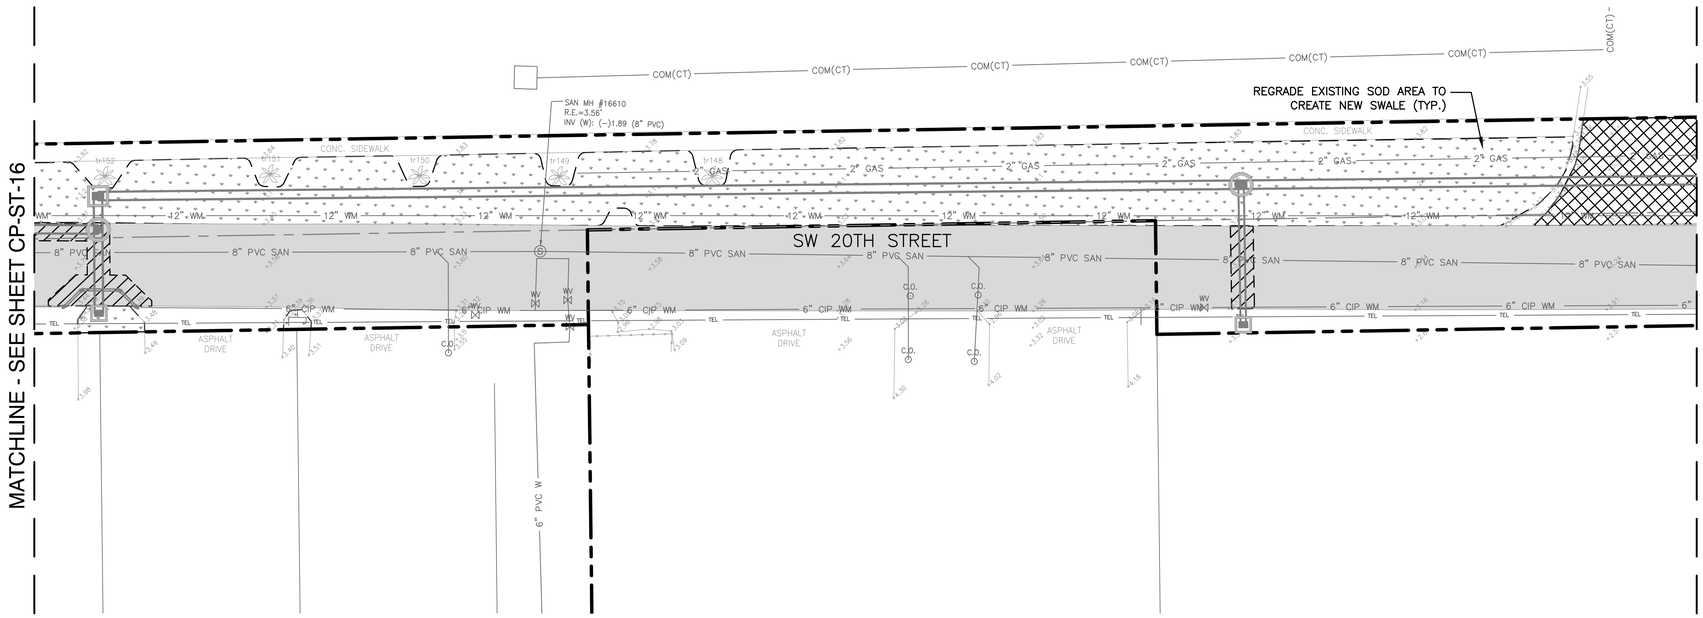

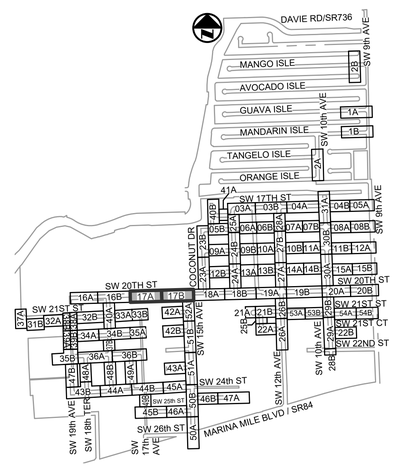

KEY MAP

N.T.S.

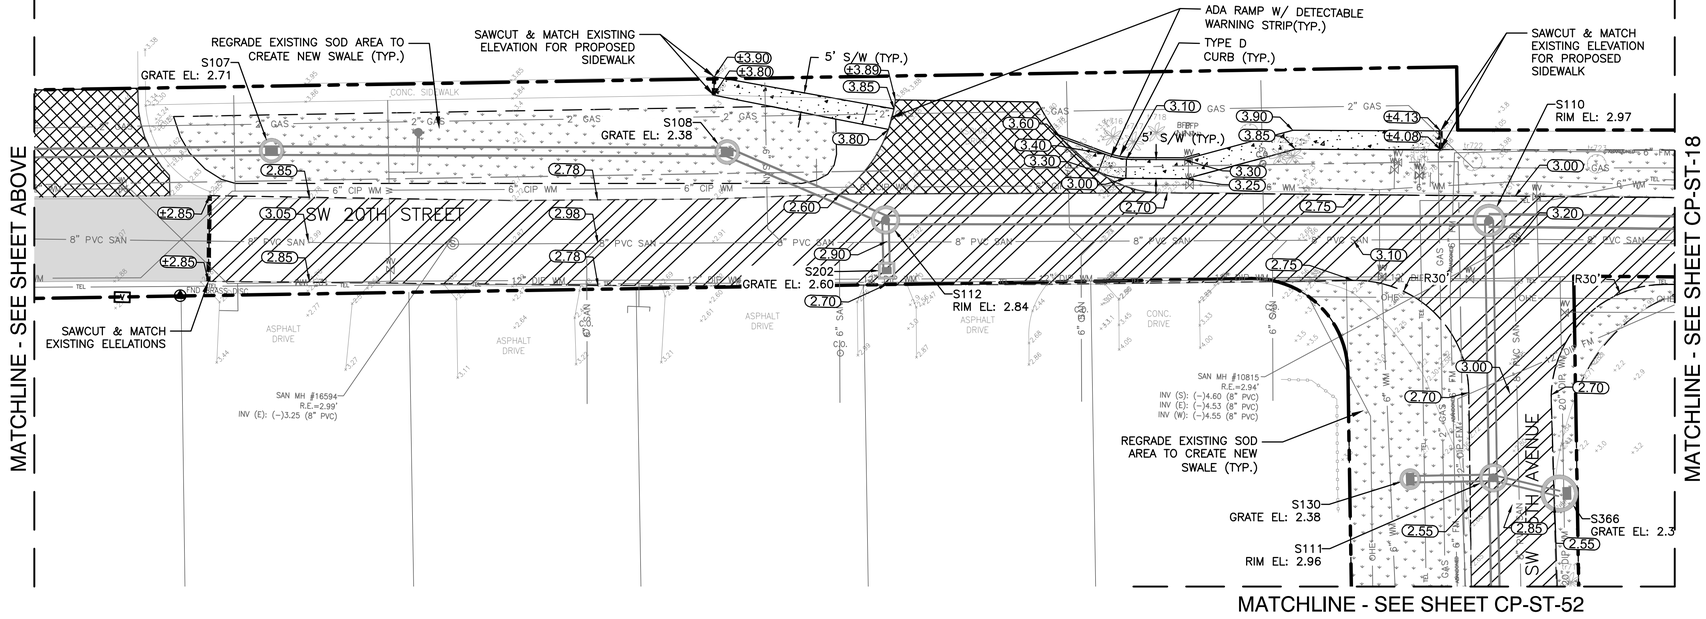

NOTES:

1. EXISTING UTILITY DEPTHS ARE UNKNOWN UNLESS OTHERWISE INDICATED. LOCATIONS AND DEPTHS ARE ESTIMATED.
2. 4,196 LF OF NEW/RESTORED SWALE PROPOSED FOR ENTIRE PROJECT (SEE DETAIL ON SHEET CZ–DT–22).
3. CONTRACTOR SHALL COORDINATE ALL ADJACENT TREE REMOVAL/RELOCATION WITH PROPERTY OWNER. AT OWNER'S DISCRETION CONTRACTOR SHALL MAKE TREE AVAILABLE OR PLAN/RELOCATE AT HOMEOWNER'S REQUEST WITH SIGNED WAIVER TO PLANT WITHIN PRIVATE PROPERTY.
4. ALL EXISTING UTILITIES MAY NOT BE SHOWN ON THIS PLAN. REFER TO EXISTING CONDITIONS PLANS FOR TYPE AND LOCATION OF EXISTING UTILITIES.
5. ALL EXISTING CATCH BASIN AND STORM DRAINS LOCATED WITHIN RIGHT–OF–WAY TO REMAIN UNLESS OTHERWISE SHOWN. THE CONTRACTOR SHALL NOTIFY THE ENGINEER OF RECORD PRIOR OF ANY REMOVAL OF ANY DRAINAGE STRUCTURE AND/OR PIPING BASINS AND STORM DRAINS REMOVED SHALL BE BACKFILLED PER CITY SPECIFICATIONS.
6. EXISTING CATCH BASINS LOCATED WITHIN RIGHT–OF–WAY MAY BE CONNECTED TO ADJACENT PROPERTY ROOF DRAINS. IF THIS SITUATION IS DISCOVERED DURING CONSTRUCTION THE CONTRACTOR SHALL NOTIFY THE ENGINEER OF RECORD AND THE CONTRACTOR SHALL NOT REMOVE ANY PIPE OR CATCH BASINS UNLESS AUTHORIZED TO DO BY THE ENGINEER OF RECORD.
7. CONTRACTOR IS RESPONSIBLE FOR TEMPORARY RELOCATION/COORDINATION OF EXISTING UTILITIES (WATER/SEWER) AS REQUIRED TO FACILITATE PROPOSED INFRASTRUCTURE.
8. ONCE ABANDONED, WATER MAIN CAN BE CUT AND REMOVED TO CONSTRUCT PROPOSED DRAINAGE. PLUG EXPOSED ENDS TO REMAIN.
9. EXISTING WATER MAIN/FORCE MAIN TO BE REMOVED AND REPLACED, AND NEW MAIN TO BE TESTED, APPROVED AND SERVICES CONNECTED PRIOR TO CONSTRUCTION OF STORM DRAINAGE.
10. ALL EXISTING DRAINAGE STRUCTURES TO REMAIN MAY REQUIRE ADJUSTMENT OF FRAME AND GRATE TO MEET PROPOSED GRADES.
11. CRACKED SIDEWALK FLAGS TO BE REMOVED EVEN IN AREAS NOTED TO REMAIN.
12. ALL EXISTING AND PROPOSED DRAINAGE STRUCTURES THAT ARE LOCATED IN A SWALE WITH AN OPEN GRATE SHALL BE PROVIDED WITH AN CONCRETE APRON.
13. ALL NEW ADA CURB RAMPS SHALL INCLUDE DETECTABLE WARNING STRIP PER CITY STD DETAIL–ROAD 013.

Always call 811 two full business days before you dig to have underground utilities located and marked.
Sunshine811.com

CONSTRUCTION SET

Patrick J. Gibney, State of Florida, Professional Engineer, License No. 49428 This item has been electronically signed and sealed by Patrick J. Gibney on the date indicated here using an SHA authentication code. Printed copies of this document are not considered signed and sealed and the SHA authentication code must be verified on any electronic copies.

8/26/2021

Hazen

HAZEN AND SAWYER
4000 HOLLYWOOD BLVD, SUITE 750N
HOLLYWOOD, FLORIDA 33021

Certificate of Authorization No: 2771

CRAVEN • THOMPSON AND ASSOCIATES, INC.
ENGINEERS • PLANNERS • SURVEYORS
3563 N.W. 53RD STREET, FORT LAUDERDALE, FLORIDA 33309
FAX: (954) 739-6409 TEL: (954) 739-6400
FLORIDA LICENSED ENGINEERING, SURVEYING & MAPPING BUSINESS No. 271
FLORIDA LICENSED LANDSCAPE ARCHITECTURE BUSINESS No. C000114

MATERIAL SHOWN HEREON IS THE PROPERTY OF CRAVEN•THOMPSON & ASSOCIATES, INC. AND SHALL NOT BE USED BY ANY PERSON, FIRM OR CORPORATION WITHOUT THE EXPRESS WRITTEN CONSENT OF CRAVEN • THOMPSON & ASSOCIATES, INC. COPYRIGHT © 2017

0 20' 40'

ENGINEER:
PATRICK J. GIBNEY
REG. No. 49428
DATE: 01/22/2021

TEL: 954-987-0066
FAX: 954-987-2949

DRAWN BY: XXX
DATE: 01/07/2019
DESIGNED BY: XXX
SCALE: 1"=20'
CHECKED BY: XXX
FIELD BOOK: XXXX

CITY OF FORT LAUDERALE
PUBLIC WORKS DEPARTMENT
ENGINEERING & ARCHITECTURE
100 North Andrews Avenue, Fort Lauderdale, Florida 33301

REVISIONS

NO.	DATE	BY	CHK'D	DESCRIPTION

PROJECT # 11868
STORMWATER IMPROVEMENTS
RIVER OAKS NEIGHBORHOOD
PAVING & GRADING PLAN

SHEET NO.
CP-ST-17

TOTAL: 255

CAD FILE:
11868–CP–ST–A

DRAWING FILE NO.
4–142–42

CAM #22-0847
Exhibit 1C p. 1591
Page 75 of 85

PLOT DATE: 8/26/2021 12:06 PM BY: ASCHEFFER XREFs= .\11868SURV,.\11868topo,R:\Engineering\2016\16-0042-001-01 Fort Lauderdale Stormwater Master Plan\Drawings\11868\11868XREFNOTES,R:\Engineering\2016\16-0042-001-01 Fort Lauderdale Stormwater Master Plan\Drawings\11868\11868XREFUTIL,.\11868TOPO,R:\Engineering\2016\16-0042-001-01 Fort Lauderdale Stormwater Master Plan\Drawings\11868\11868XREFCONTROL,.\11868XREFPROP,.\11868XREFPROP_ERSP,.\11868XREFPROP_ERSP_ERSP=ERSP_ERSP(1),.\11868XREFPROP_ERSP_ERSP=ERSP_ERSP(2),.\11868XREFPROP_ERSP_ERSP=ERSP_ERSP(3),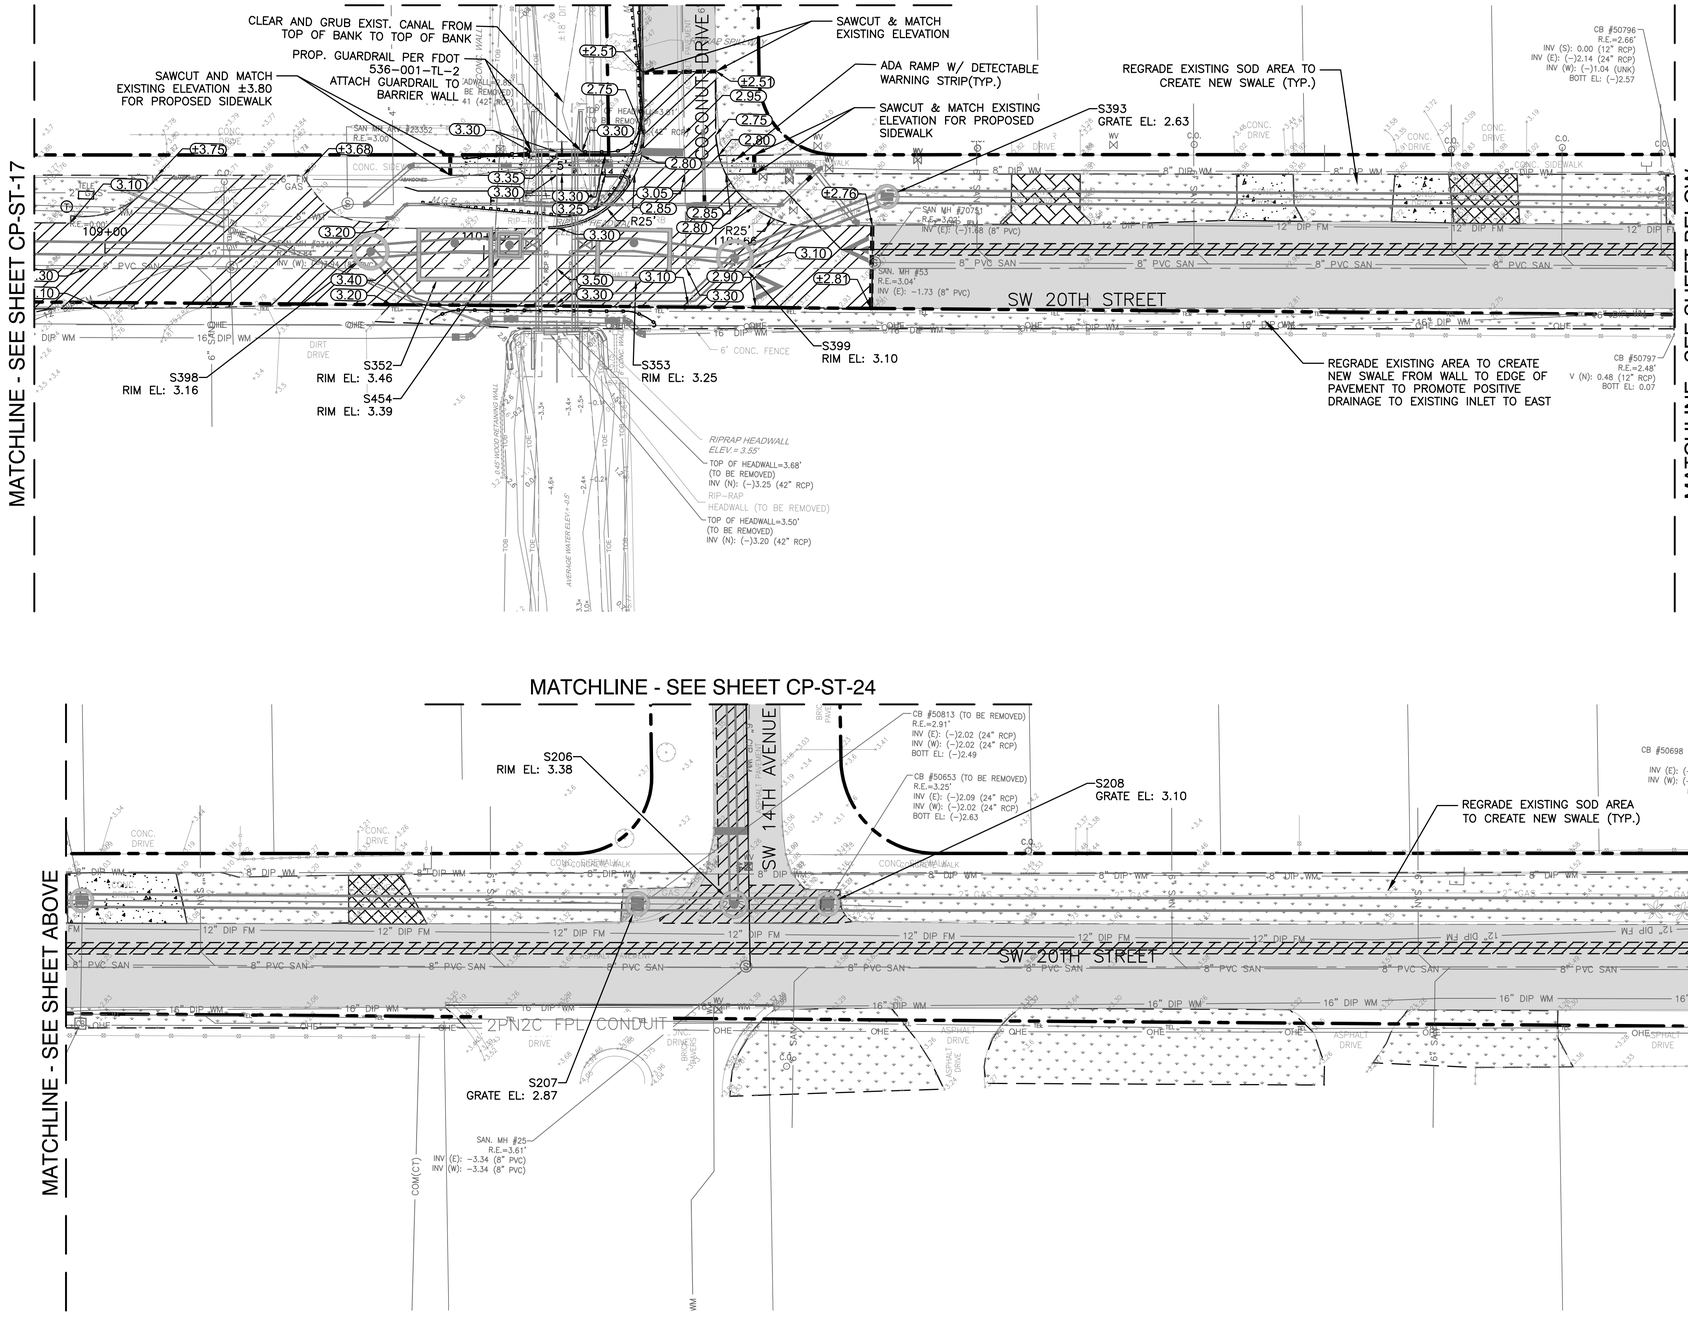

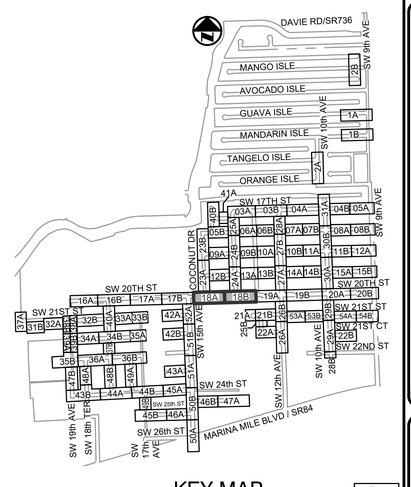

KEY MAP
N.T.S.

Hazen

HAZEN AND SAWYER
4000 HOLLYWOOD BLVD, SUITE 750N
HOLLYWOOD, FLORIDA 33021

Certificate of Authorization No: 2771

CRAVEN • THOMPSON AND ASSOCIATES, INC.
ENGINEERS • PLANNERS • SURVEYORS
3563 N.W. 53RD STREET, FORT LAUDERDALE, FLORIDA 33309
FAX: (954) 739-6409 TEL.: (954) 739-6400
FLORIDA LICENSED ENGINEERING, SURVEYING & MAPPING BUSINESS No. 271
FLORIDA LICENSED LANDSCAPE ARCHITECTURE BUSINESS No. C000114

MATERIAL SHOWN HEREON IS THE PROPERTY OF CRAVEN•THOMPSON & ASSOCIATES, INC. AND SHALL NOT BE REPRODUCED, COPIED OR USED IN ANY WAY WHATSOEVER EXCEPT BY CRAVEN•THOMPSON & ASSOCIATES, INC. WRITTING CRAVEN • THOMPSON & ASSOCIATES, INC. COPYRIGHT © 2017

ENGINEER: PATRICK J. GIBNEY
REG. NO.: 49428
DATE: 01/22/2021

TEL: 954-987-0066
FAX: 954-987-2949

DRAWN BY: XXX
DATE: 01/07/2019
DESIGNED BY: XXX
SCALE: 1"=20'
CHECKED BY: XXX
FIELD BOOK: XXXX

CITY OF FORT LAUDERALE
PUBLIC WORKS DEPARTMENT
ENGINEERING & ARCHITECTURE
100 North Andrews Avenue, Fort Lauderdale, Florida 33301

REVISIONS

NO.	DATE	BY	CHK'D	DESCRIPTION

Patrick J. Gibney, State of Florida, Professional Engineer, License No. 49428. This item has been electronically signed and sealed by Patrick J. Gibney on the date indicated here using an SHA authentication code. Printed copies of this document are not considered signed and sealed and the SHA authentication code must be verified on any electronic copies.

8/26/2021

CONSTRUCTION SET

PROJECT # 11868
STORMWATER IMPROVEMENTS
RIVER OAKS NEIGHBORHOOD
PAVING & GRADING PLAN

SHEET NO.
CP-ST-18

TOTAL: 255

CAD FILE: 11868-CP-ST-A

DRAWING FILE NO. 4-142-42

NOTES:

1. EXISTING UTILITY DEPTHS ARE UNKNOWN UNLESS OTHERWISE INDICATED. LOCATIONS AND DEPTHS ARE ESTIMATED.
2. 4,196 LF OF NEW/RESTORED SWALE PROPOSED FOR ENTIRE PROJECT (SEE DETAIL ON SHEET CZ-DT-22).
3. CONTRACTOR SHALL COORDINATE ALL ADJACENT TREE REMOVAL/RELOCATION WITH PROPERTY OWNER. AT OWNER'S DISCRETION CONTRACTOR SHALL MAKE TREE AVAILABLE OR PLAN/RELOCATE AT HOMEOWNER'S REQUEST WITH SIGNED WAIVER TO PLANT WITHIN PRIVATE PROPERTY.
4. ALL EXISTING UTILITIES MAY NOT BE SHOWN ON THIS PLAN. REFER TO EXISTING CONDITIONS PLANS FOR TYPE AND LOCATION OF EXISTING UTILITIES.
5. ALL EXISTING CATCH BASIN AND STORM DRAINS LOCATED WITHIN RIGHT-OF-WAY TO REMAIN UNLESS OTHERWISE SHOWN. THE CONTRACTOR SHALL NOTIFY THE ENGINEER OF RECORD PRIOR OF ANY REMOVAL OF ANY DRAINAGE STRUCTURE AND/OR PIPING BASINS AND STORM DRAINS REMOVED SHALL BE BACKFILLED PER CITY SPECIFICATIONS.
6. EXISTING CATCH BASINS LOCATED WITHIN RIGHT-OF-WAY MAY BE CONNECTED TO ADJACENT PROPERTY ROOF DRAINS. IF THIS SITUATION IS DISCOVERED DURING CONSTRUCTION THE CONTRACTOR SHALL NOTIFY THE ENGINEER OF RECORD AND THE CONTRACTOR SHALL NOT REMOVE ANY PIPE OR CATCH BASINS UNLESS AUTHORIZED TO DO BY THE ENGINEER OF RECORD.
7. CONTRACTOR IS RESPONSIBLE FOR TEMPORARY RELOCATION/COORDINATION OF EXISTING UTILITIES (WATER/SEWER) AS REQUIRED TO FACILITATE PROPOSED INFRASTRUCTURE.
8. ONCE ABANDONED, WATER MAIN CAN BE CUT AND REMOVED TO CONSTRUCT PROPOSED DRAINAGE. PLUG EXPOSED ENDS TO REMAIN.
9. EXISTING WATER MAIN/FORCE MAIN TO BE REMOVED AND REPLACED, AND NEW MAIN TO BE TESTED, APPROVED AND SERVICES CONNECTED PRIOR TO CONSTRUCTION OF STORM DRAINAGE.
10. ALL EXISTING DRAINAGE STRUCTURES TO REMAIN MAY REQUIRE ADJUSTMENT OF FRAME AND GRATE TO MEET PROPOSED GRADES.
11. CRACKED SIDEWALK FLAGS TO BE REMOVED EVEN IN AREAS NOTED TO REMAIN.
12. ALL EXISTING AND PROPOSED DRAINAGE STRUCTURES THAT ARE LOCATED IN A SWALE WITH AN OPEN GRATE SHALL BE PROVIDED WITH AN CONCRETE APRON.
13. ALL NEW ADA CURB RAMPS SHALL INCLUDE DETECTABLE WARNING STRIP PER CITY STD DETAIL-ROAD 013.

Always call 811 two full business days before you dig to have underground utilities located and marked.
Sunshine811.com

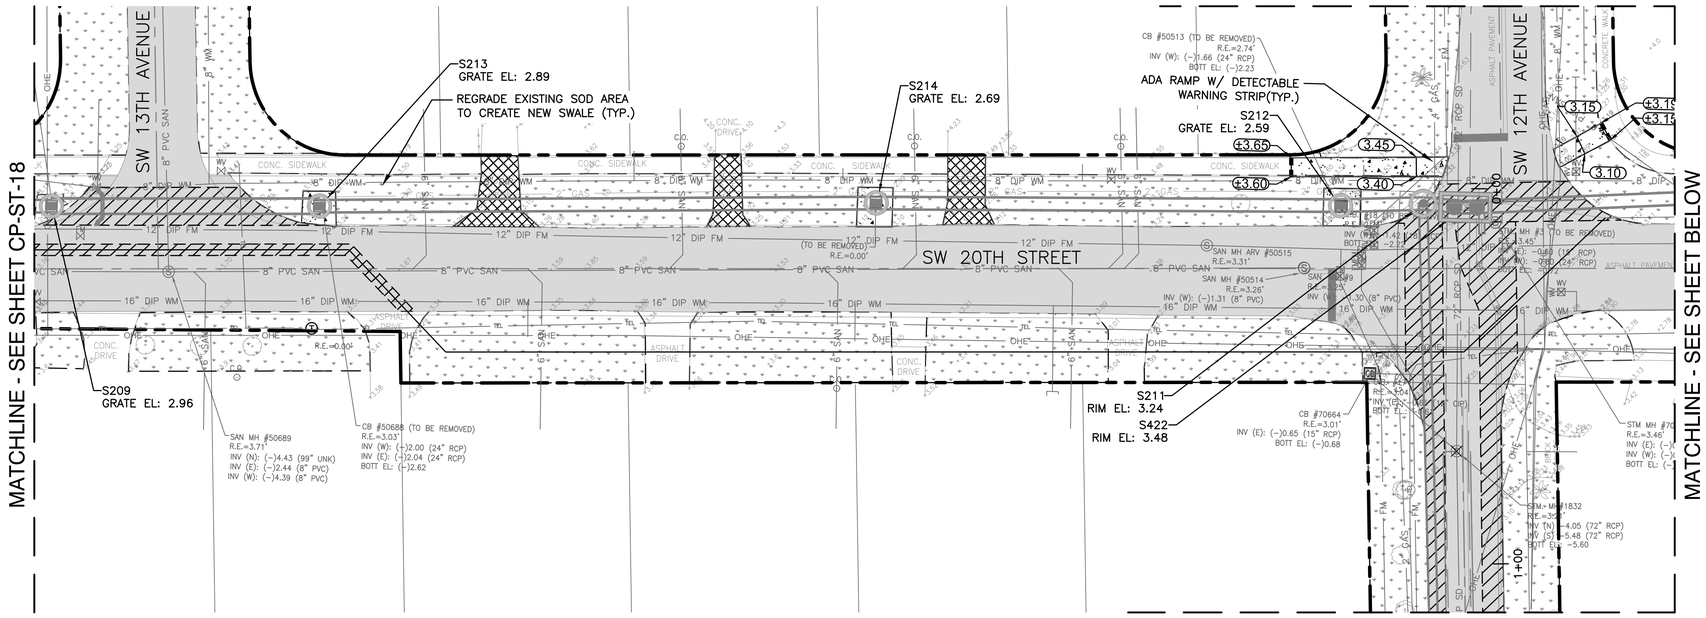

NOTE:
1. SW 13TH AVENUE SHALL BE MILLED AND RESURFACED FROM SW 20TH STREET NORTH TO SW 17TH STREET.
2. CONTRACTOR SHALL PROVIDE SWALES IN ACCORDANCE WITH SWALE DETAILS ALONG BOTH SIDES OF SW 13TH AVENUE FROM SW 20TH STREET NORTH TO SW 17TH STREET.

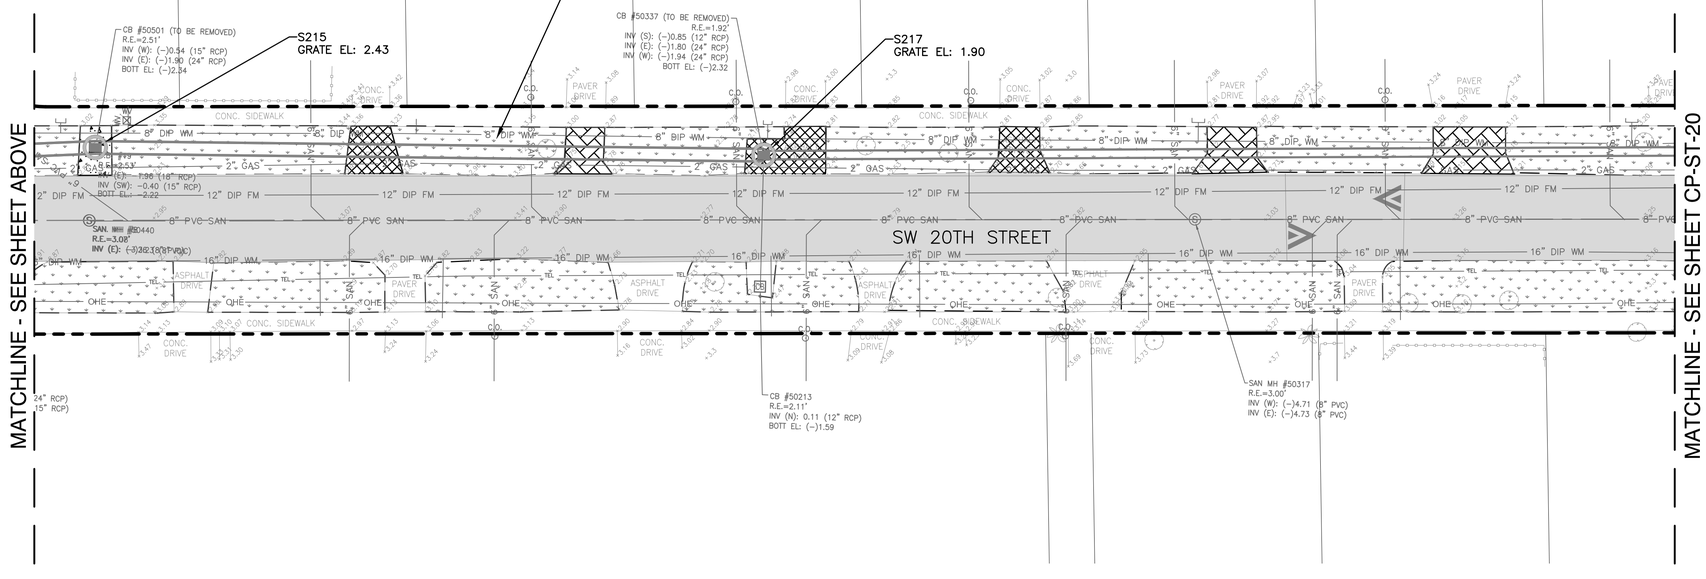

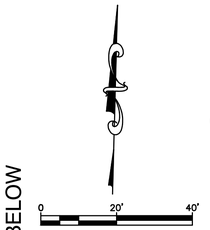

0 20' 40'

Hazen

HAZEN AND SAWYER
4000 HOLLYWOOD BLVD, SUITE 750N
HOLLYWOOD, FLORIDA 33021

Certificate of Authorization No: 2771

CRAVEN • THOMPSON AND ASSOCIATES, INC.
ENGINEERS • PLANNERS • SURVEYORS
3563 N.W. 53RD STREET, FORT LAUDERDALE, FLORIDA 33309
FAX: (954) 739-6409 TEL: (954) 739-6400
FLORIDA LICENSED ENGINEERING, SURVEYING & MAPPING BUSINESS No. 271
FLORIDA LICENSED LANDSCAPE ARCHITECTURE BUSINESS No. C000114

MATERIAL SHOWN HEREON IS THE PROPERTY OF CRAVEN-THOMPSON & ASSOCIATES, INC. AND SHALL NOT BE REPRODUCED, COPIED OR USED IN ANY MANNER WHATSOEVER WITHOUT THE EXPRESS WRITTEN PERMISSION OF CRAVEN • THOMPSON & ASSOCIATES, INC. COPYRIGHT © 2017

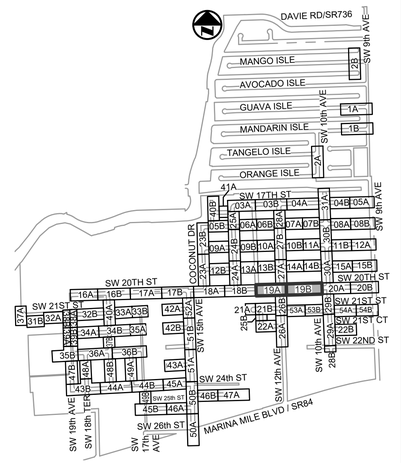

KEY MAP
N.T.S.

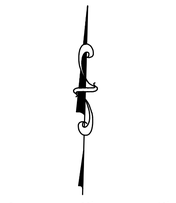

0 20' 40'

ENGINEER: PATRICK J. GIBNEY
REG. No. 49428
DATE: 01/22/2021

TEL: 954-987-0066
FAX: 954-987-2949

DRAWN BY: XXX
DESIGNED BY: XXX
DATE: 01/07/2019
SCALE: 1"=20'
CHECKED BY: XXX
FIELD BOOK: XXXX

CITY OF FORT LAUDERDALE
PUBLIC WORKS DEPARTMENT
ENGINEERING & ARCHITECTURE
100 North Andrews Avenue, Fort Lauderdale, Florida 33301

REVISIONS

NO.	DATE	BY	CHK'D	DESCRIPTION

Patrick J. Gibney, State of Florida, Professional Engineer, License No. 49428. This item has been electronically signed and sealed by Patrick J. Gibney on the date indicated here using an SHA authentication code. Printed copies of this document are not considered signed and sealed and the SHA authentication code must be verified on any electronic copies.

8/26/2021

CONSTRUCTION SET

PROJECT # 11868
STORMWATER IMPROVEMENTS
RIVER OAKS NEIGHBORHOOD
PAVING & GRADING PLAN

SHEET NO.
CP-ST-19

TOTAL: 255

CAD FILE:
11868-CP-ST-A

DRAWING FILE NO.
4-142-42

NOTES:

1. EXISTING UTILITY DEPTHS ARE UNKNOWN UNLESS OTHERWISE INDICATED. LOCATIONS AND DEPTHS ARE ESTIMATED.
2. 4,196 LF OF NEW/RESTORED SWALE PROPOSED FOR ENTIRE PROJECT (SEE DETAIL ON SHEET CZ-DT-22).
3. CONTRACTOR SHALL COORDINATE ALL ADJACENT TREE REMOVAL/RELOCATION WITH PROPERTY OWNER. AT OWNER'S DISCRETION CONTRACTOR SHALL MAKE TREE AVAILABLE OR PLAN/RELOCATE AT HOMEOWNER'S REQUEST WITH SIGNED WAIVER TO PLANT WITHIN PRIVATE PROPERTY.
4. ALL EXISTING UTILITIES MAY NOT BE SHOWN ON THIS PLAN. REFER TO EXISTING CONDITIONS PLANS FOR TYPE AND LOCATION OF EXISTING UTILITIES.
5. ALL EXISTING CATCH BASIN AND STORM DRAINS LOCATED WITHIN RIGHT-OF-WAY TO REMAIN UNLESS OTHERWISE SHOWN. THE CONTRACTOR SHALL NOTIFY THE ENGINEER OF RECORD PRIOR OF ANY REMOVAL OF ANY DRAINAGE STRUCTURE AND/OR PIPING BASINS AND STORM DRAINS REMOVED SHALL BE BACKFILLED PER CITY SPECIFICATIONS.
6. EXISTING CATCH BASINS LOCATED WITHIN RIGHT-OF-WAY MAY BE CONNECTED TO ADJACENT PROPERTY ROOF DRAINS. IF THIS SITUATION IS DISCOVERED DURING CONSTRUCTION THE CONTRACTOR SHALL NOTIFY THE ENGINEER OF RECORD AND THE CONTRACTOR SHALL NOT REMOVE ANY PIPE OR CATCH BASINS UNLESS AUTHORIZED TO DO BY THE ENGINEER OF RECORD.
7. CONTRACTOR IS RESPONSIBLE FOR TEMPORARY RELOCATION/COORDINATION OF EXISTING UTILITIES (WATER/SEWER) AS REQUIRED TO FACILITATE PROPOSED INFRASTRUCTURE.
8. ONCE ABANDONED, WATER MAIN CAN BE CUT AND REMOVED TO CONSTRUCT PROPOSED DRAINAGE. PLUG EXPOSED ENDS TO REMAIN.
9. EXISTING WATER MAIN/FORCE MAIN TO BE REMOVED AND REPLACED, AND NEW MAIN TO BE TESTED, APPROVED AND SERVICES CONNECTED PRIOR TO CONSTRUCTION OF STORM DRAINAGE.
10. ALL EXISTING DRAINAGE STRUCTURES TO REMAIN MAY REQUIRE ADJUSTMENT OF FRAME AND GRATE TO MEET PROPOSED GRADES.
11. CRACKED SIDEWALK FLAGS TO BE REMOVED EVEN IN AREAS NOTED TO REMAIN.
12. ALL EXISTING AND PROPOSED DRAINAGE STRUCTURES THAT ARE LOCATED IN A SWALE WITH AN OPEN GRATE SHALL BE PROVIDED WITH AN CONCRETE APRON.
13. ALL NEW ADA CURB RAMPS SHALL INCLUDE DETECTABLE WARNING STRIP PER CITY STD DETAIL-ROAD 013.

Always call 811 two full business days before you dig to have underground utilities located and marked.
Sunshine811.com

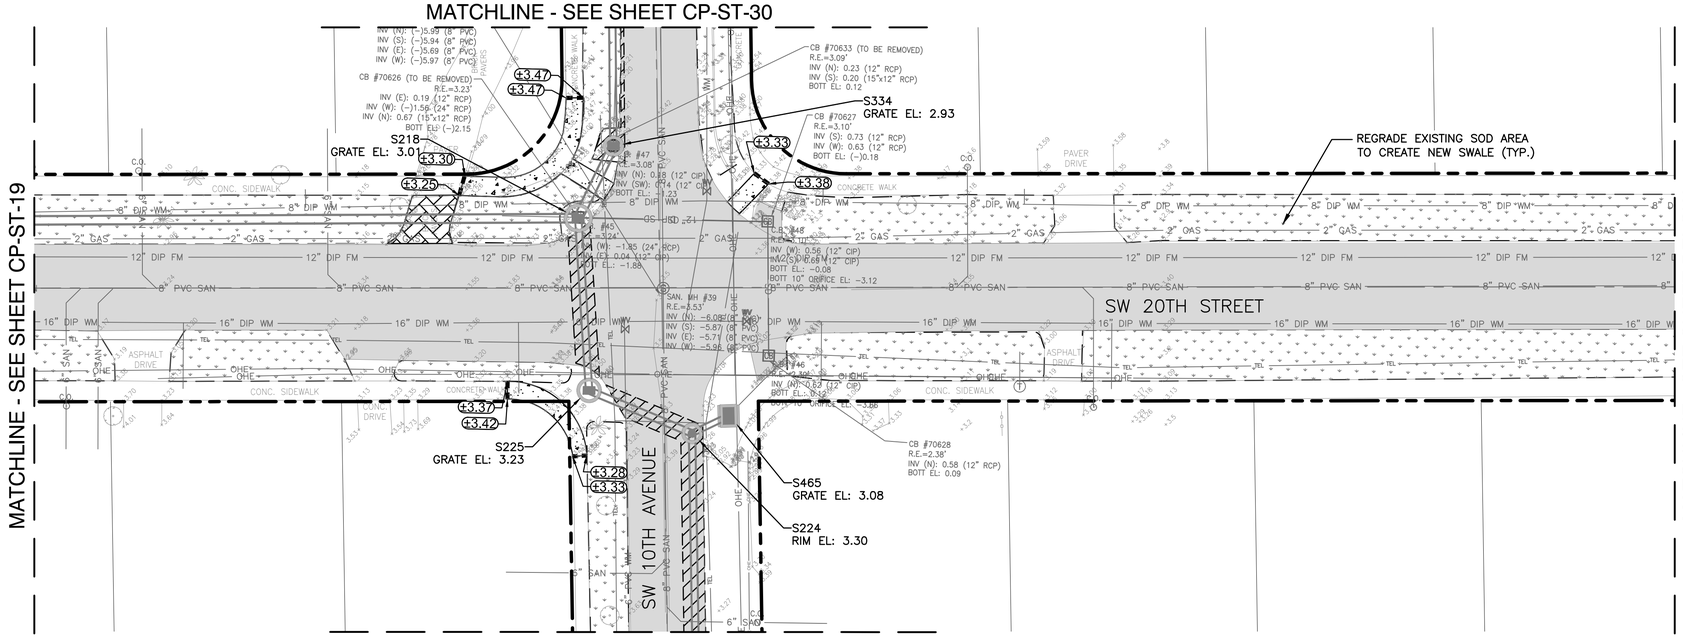

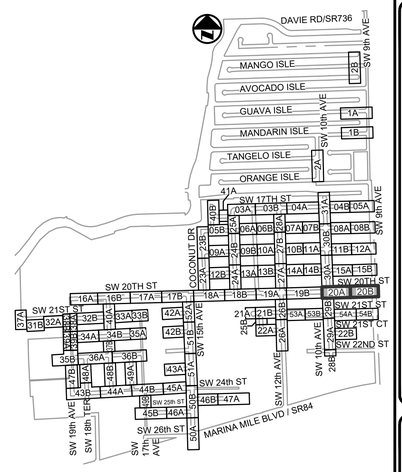

KEY MAP

N.T.S.

0 20' 40'

0 20' 40'

NOTES:

1. EXISTING UTILITY DEPTHS ARE UNKNOWN UNLESS OTHERWISE INDICATED. LOCATIONS AND DEPTHS ARE ESTIMATED.
2. 4,196 LF OF NEW/RESTORED SWALE PROPOSED FOR ENTIRE PROJECT (SEE DETAIL ON SHEET C2-DT-22).
3. CONTRACTOR SHALL COORDINATE ALL ADJACENT TREE REMOVAL/RELOCATION WITH PROPERTY OWNER. AT OWNER'S DISCRETION CONTRACTOR SHALL MAKE TREE AVAILABLE OR PLAN/RELOCATE AT HOMEOWNER'S REQUEST WITH SIGNED WAIVER TO PLANT WITHIN PRIVATE PROPERTY.
4. ALL EXISTING UTILITIES MAY NOT BE SHOWN ON THIS PLAN. REFER TO EXISTING CONDITIONS PLANS FOR TYPE AND LOCATION OF EXISTING UTILITIES.
5. ALL EXISTING CATCH BASIN AND STORM DRAINS LOCATED WITHIN RIGHT–OF–WAY TO REMAIN UNLESS OTHERWISE SHOWN. THE CONTRACTOR SHALL NOTIFY THE ENGINEER OF RECORD PRIOR OF ANY REMOVAL OF ANY DRAINAGE STRUCTURE AND/OR PIPING BASINS AND STORM DRAINS REMOVED SHALL BE BACKFILLED PER CITY SPECIFICATIONS.
6. EXISTING CATCH BASINS LOCATED WITHIN RIGHT–OF–WAY MAY BE CONNECTED TO ADJACENT PROPERTY ROOF DRAINS. IF THIS SITUATION IS DISCOVERED DURING CONSTRUCTION THE CONTRACTOR SHALL NOTIFY THE ENGINEER OF RECORD AND THE CONTRACTOR SHALL NOT REMOVE ANY PIPE OR CATCH BASINS UNLESS AUTHORIZED TO DO BY THE ENGINEER OF RECORD.
7. CONTRACTOR IS RESPONSIBLE FOR TEMPORARY RELOCATION/COORDINATION OF EXISTING UTILITIES (WATER/SEWER) AS REQUIRED TO FACILITATE PROPOSED INFRASTRUCTURE.
8. ONCE ABANDONED, WATER MAIN CAN BE CUT AND REMOVED TO CONSTRUCT PROPOSED DRAINAGE. PLUG EXPOSED ENDS TO REMAIN.
9. EXISTING WATER MAIN/FORCE MAIN TO BE REMOVED AND REPLACED, AND NEW MAIN TO BE TESTED, APPROVED AND SERVICES CONNECTED PRIOR TO CONSTRUCTION OF STORM DRAINAGE.
10. ALL EXISTING DRAINAGE STRUCTURES TO REMAIN MAY REQUIRE ADJUSTMENT OF FRAME AND GRATE TO MEET PROPOSED GRADES.
11. CRACKED SIDEWALK FLAGS TO BE REMOVED EVEN IN AREAS NOTED TO REMAIN.
12. ALL EXISTING AND PROPOSED DRAINAGE STRUCTURES THAT ARE LOCATED IN A SWALE WITH AN OPEN GRATE SHALL BE PROVIDED WITH AN CONCRETE APRON.
13. ALL NEW ADA CURB RAMPS SHALL INCLUDE DETECTABLE WARNING STRIP PER CITY STD DETAIL–ROAD 013.

Always call 811 two full business days before you dig to have underground utilities located and marked.
Sunshine811.com

Hazen

HAZEN AND SAWYER
4000 HOLLYWOOD BLVD, SUITE 750N
HOLLYWOOD, FLORIDA 33021

Certificate of Authorization No: 2771

CRAVEN • THOMPSON AND ASSOCIATES, INC.
ENGINEERS • PLANNERS • SURVEYORS
3563 N.W. 53RD STREET, FORT LAUDERDALE, FLORIDA 33309
FAX: (954) 739-6409 TEL: (954) 739-6400
FLORIDA LICENSED ENGINEERING, SURVEYING & MAPPING BUSINESS No. 271
FLORIDA LICENSED LANDSCAPE ARCHITECTURE BUSINESS No. C000114

MATERIAL SHOWN HEREON IS THE PROPERTY OF CRAVEN•THOMPSON & ASSOCIATES, INC. AND SHALL NOT BE REPRODUCED OR USED FOR ANY PURPOSE WITHOUT THE WRITTEN CONSENT OF CRAVEN•THOMPSON & ASSOCIATES, INC. WRITING CRAVEN • THOMPSON & ASSOCIATES, INC. COPYRIGHT © 2017

ENGINEER:
PATRICK J. GIBNEY
FLA. NO. 49428
DATE: 01/22/2021

TEL: 954-987-0066
FAX: 954-987-9940

DRAWN BY:	DATE:
XXX	01/07/2019
DESIGNED BY:	SCALE:
XXX	1"=20'
CHECKED BY:	FIELD BOOK:
XXX	XXXX

CITY OF FORT LAUDERDALE
PUBLIC WORKS DEPARTMENT
ENGINEERING & ARCHITECTURE
100 North Andrews Avenue, Fort Lauderdale, Florida 33301

REVISIONS

NO.	DATE	BY	CHK'D	DESCRIPTION

Patrick J. Gibney, State of Florida, Professional Engineer, License No. 49428. This item has been electronically signed and sealed by Patrick J. Gibney on the date indicated here using an SHA authentication code. Printed copies of this document are not considered signed and sealed and the SHA authentication code must be verified on any electronic copies.

8/26/202

CONSTRUCTION SET

PROJECT # 11868
STORMWATER IMPROVEMENTS
RIVER OAKS NEIGHBORHOOD
PAVING & GRADING PLAN

SHEET NO.
CP-ST-20

TOTAL: 255

CAD FILE:
11868–CP–ST–A

DRAWING FILE NO.
4–142–42

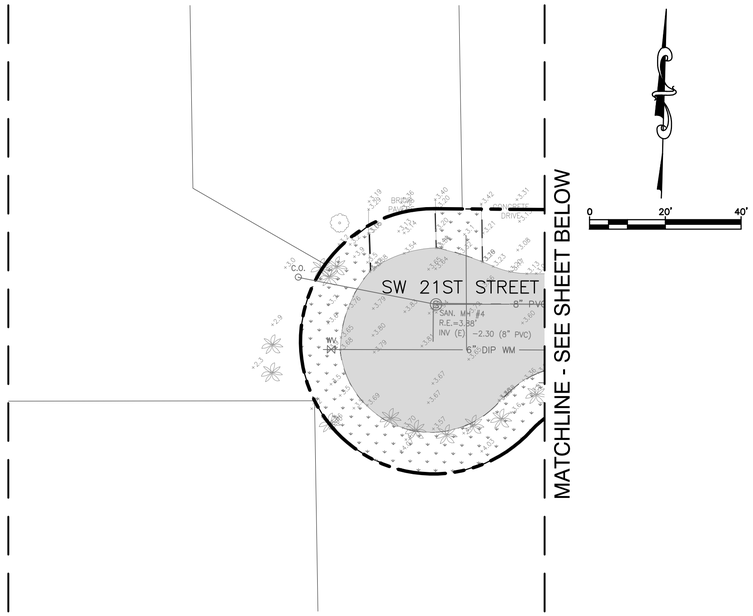

NOTE:
1. SW 21ST STREET FROM FROM SW 12TH AVENUE TO 9TH AVENUE SHALL BE MILLED AND RESURFACED.
2. CONTRACTOR SHALL PROVIDE SWALES IN ACCORDANCE WITH SWALE DETAILS ALONG BOTH SIDES OF SW 21ST STREET.

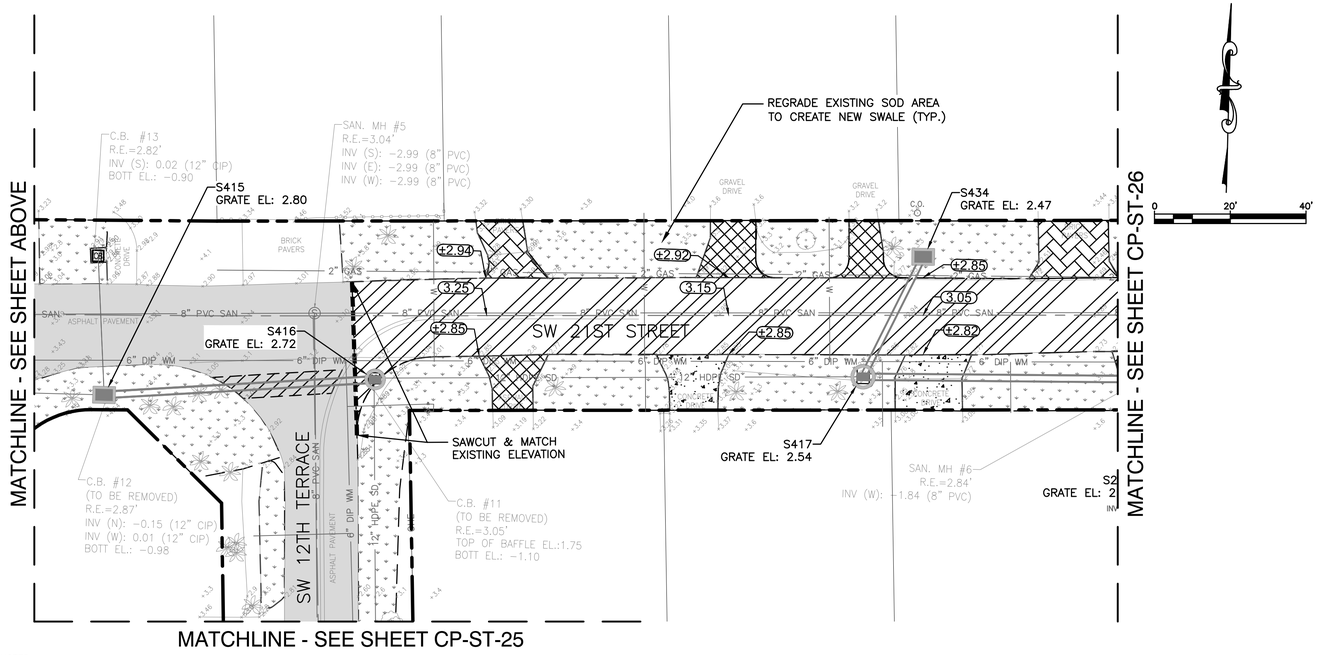

NOTES:

1. EXISTING UTILITY DEPTHS ARE UNKNOWN UNLESS OTHERWISE INDICATED. LOCATIONS AND DEPTHS ARE ESTIMATED.
2. 4,196 LF OF NEW/RESTORED SWALE PROPOSED FOR ENTIRE PROJECT (SEE DETAIL ON SHEET CZ-DT-22).
3. CONTRACTOR SHALL COORDINATE ALL ADJACENT TREE REMOVAL/RELOCATION WITH PROPERTY OWNER. AT OWNER'S DISCRETION CONTRACTOR SHALL MAKE TREE AVAILABLE OR PLAN/RELOCATE AT HOMEOWNER'S REQUEST WITH SIGNED WAIVER TO PLANT WITHIN PRIVATE PROPERTY.
4. ALL EXISTING UTILITIES MAY NOT BE SHOWN ON THIS PLAN. REFER TO EXISTING CONDITIONS PLANS FOR TYPE AND LOCATION OF EXISTING UTILITIES.
5. ALL EXISTING CATCH BASIN AND STORM DRAINS LOCATED WITHIN RIGHT-OF-WAY TO REMAIN UNLESS OTHERWISE SHOWN. THE CONTRACTOR SHALL NOTIFY THE ENGINEER OF RECORD PRIOR OF ANY REMOVAL OF ANY DRAINAGE STRUCTURE AND/OR PIPING BASINS AND STORM DRAINS REMOVED SHALL BE BACKFILLED PER CITY SPECIFICATIONS.
6. EXISTING CATCH BASINS LOCATED WITHIN RIGHT-OF-WAY MAY BE CONNECTED TO ADJACENT PROPERTY ROOF DRAINS. IF THIS SITUATION IS DISCOVERED DURING CONSTRUCTION THE CONTRACTOR SHALL NOTIFY THE ENGINEER OF RECORD AND THE CONTRACTOR SHALL NOT REMOVE ANY PIPE OR CATCH BASINS UNLESS AUTHORIZED TO DO BY THE ENGINEER OF RECORD.
7. CONTRACTOR IS RESPONSIBLE FOR TEMPORARY RELOCATION/COORDINATION OF EXISTING UTILITIES (WATER/SEWER) AS REQUIRED TO FACILITATE PROPOSED INFRASTRUCTURE.
8. ONCE ABANDONED, WATER MAIN CAN BE CUT AND REMOVED TO CONSTRUCT PROPOSED DRAINAGE. PLUG EXPOSED ENDS TO REMAIN.
9. EXISTING WATER MAIN/FORCE MAIN TO BE REMOVED AND REPLACED, AND NEW MAIN TO BE TESTED, APPROVED AND SERVICES CONNECTED PRIOR TO CONSTRUCTION OF STORM DRAINAGE.
10. ALL EXISTING DRAINAGE STRUCTURES TO REMAIN MAY REQUIRE ADJUSTMENT OF FRAME AND GRATE TO MEET PROPOSED GRADES.
11. CRACKED SIDEWALK FLAGS TO BE REMOVED EVEN IN AREAS NOTED TO REMAIN.
12. ALL EXISTING AND PROPOSED DRAINAGE STRUCTURES THAT ARE LOCATED IN A SWALE WITH AN OPEN GRATE SHALL BE PROVIDED WITH AN CONCRETE APRON.
13. ALL NEW ADA CURB RAMPS SHALL INCLUDE DETECTABLE WARNING STRIP PER CITY STD DETAIL-ROAD 013.

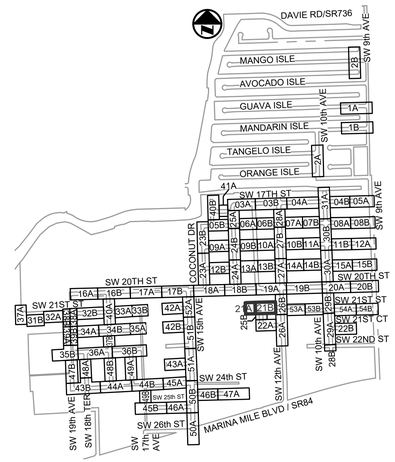

KEY MAP
N.T.S.

Hazen

HAZEN AND SAWYER
4000 HOLLYWOOD BLVD, SUITE 750N
HOLLYWOOD, FLORIDA 33021

Certificate of Authorization No: 2771

CRAVEN • THOMPSON AND ASSOCIATES, INC.
ENGINEERS • PLANNERS • SURVEYORS
3563 N.W. 53RD STREET, FORT LAUDERDALE, FLORIDA 33309
FAX: (954) 739-6409 TEL: (954) 739-6400
FLORIDA LICENSED ENGINEERING, SURVEYING & MAPPING BUSINESS No. 271
FLORIDA LICENSED LANDSCAPE ARCHITECTURE BUSINESS No. C000114

MATERIAL SHOWN HEREON IS THE PROPERTY OF CRAVEN-THOMPSON & ASSOCIATES, INC. AND SHALL NOT BE USED BY ANY PERSON, FIRM OR CORPORATION FOR ANY PURPOSE WHATSOEVER WITHOUT THE WRITTEN CRAVEN • THOMPSON & ASSOCIATES, INC. COPYRIGHT © 2017

ENGINEER: PATRICK J. GIBNEY
REG. No.: 49428
DATE: 01/22/2021

TEL: 954-987-0066
FAX: 954-987-2949

DRAWN BY: XXX
DESIGNED BY: XXX
CHECKED BY: XXX
DATE: 01/07/2019
SCALE: 1"=20'
FIELD BOOK: XXXX

CITY OF FORT LAUDERALE
PUBLIC WORKS DEPARTMENT
ENGINEERING & ARCHITECTURE
100 North Andrews Avenue, Fort Lauderdale, Florida 33301

REVISIONS

NO.	DATE	BY	CHK'D	DESCRIPTION

Patrick J. Gibney, State of Florida, Professional Engineer, License No. 49428. This item has been electronically signed and sealed by Patrick J. Gibney on the date indicated here using an SHA authentication code. Printed copies of this document are not considered signed and sealed and the SHA authentication code must be verified on any electronic copies.

8/26/2021

CONSTRUCTION SET

PROJECT # 11868
STORMWATER IMPROVEMENTS
RIVER OAKS NEIGHBORHOOD
PAVING & GRADING PLAN

SHEET NO.
CP-ST-21

TOTAL: 255

CAD FILE: 11868-CP-ST-A

DRAWING FILE NO. 4-142-42

Always call 811 two full business days before you dig to have underground utilities located and marked.
Sunshine811.com

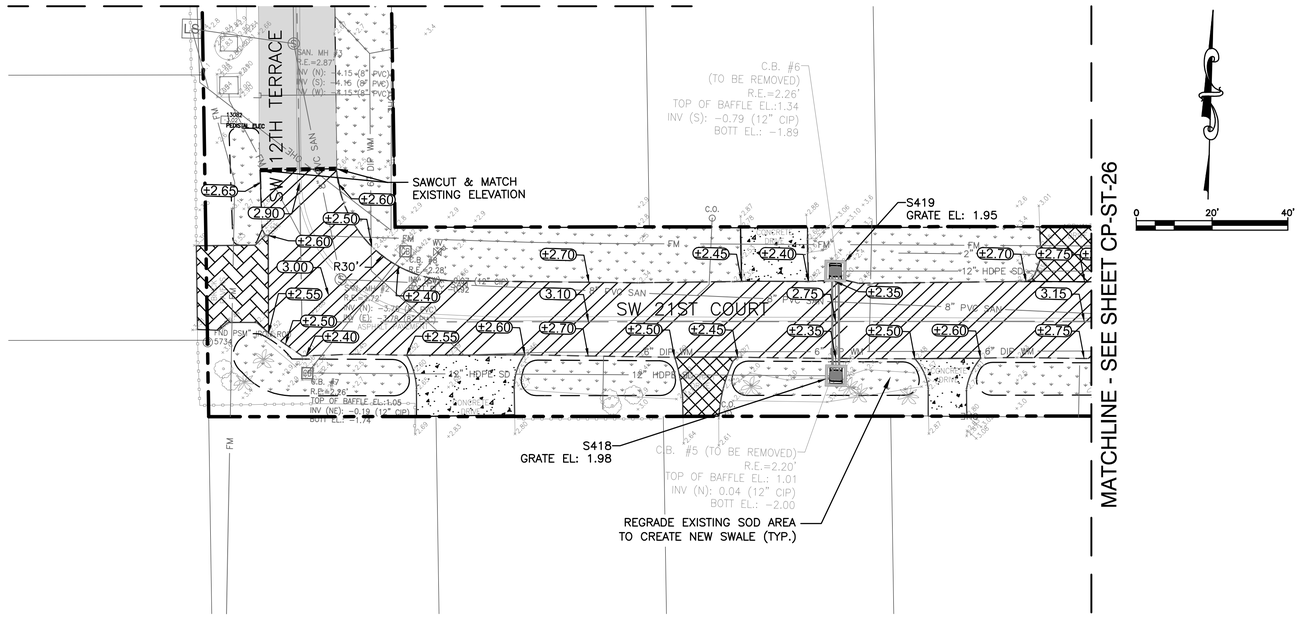

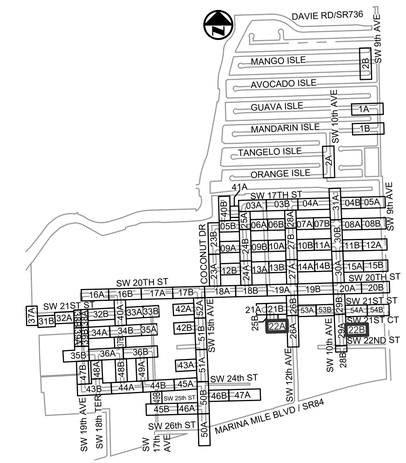

KEY MAP

N.T.S.

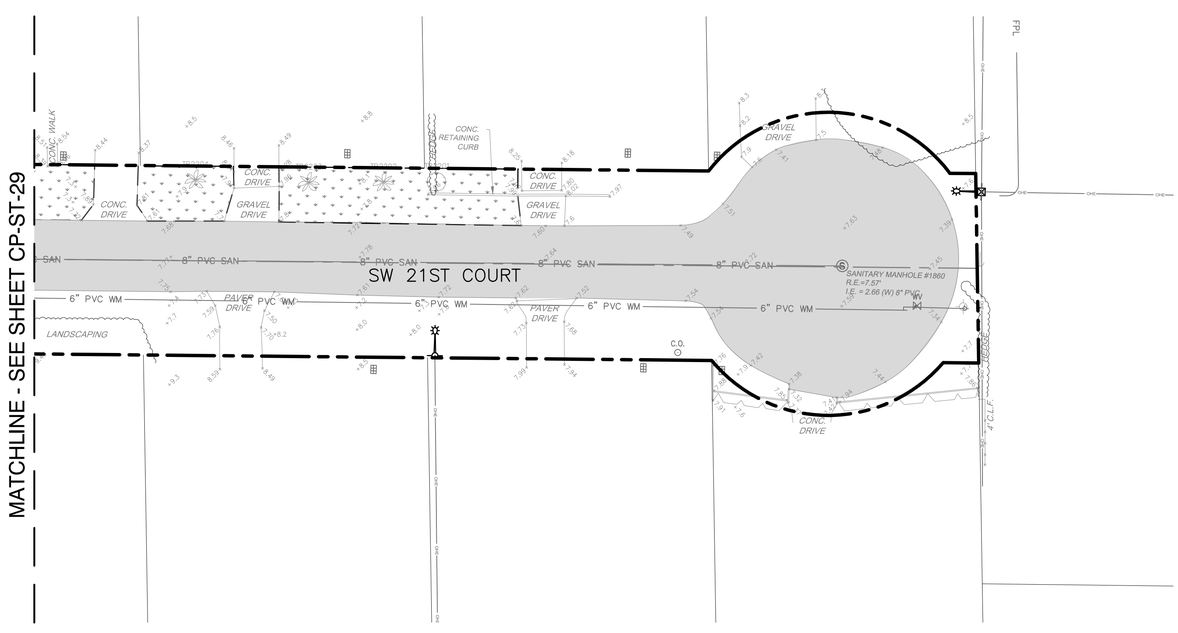

NOTES:

1. EXISTING UTILITY DEPTHS ARE UNKNOWN UNLESS OTHERWISE INDICATED. LOCATIONS AND DEPTHS ARE ESTIMATED.
2. 4,196 LF OF NEW/RESTORED SWALE PROPOSED FOR ENTIRE PROJECT (SEE DETAIL ON SHEET CZ-DT-22).
3. CONTRACTOR SHALL COORDINATE ALL ADJACENT TREE REMOVAL/RELOCATION WITH PROPERTY OWNER. AT OWNER'S DISCRETION CONTRACTOR SHALL MAKE TREE AVAILABLE OR PLAN/RELOCATE AT HOMEOWNER'S REQUEST WITH SIGNED WAIVER TO PLANT WITHIN PRIVATE PROPERTY.
4. ALL EXISTING UTILITIES MAY NOT BE SHOWN ON THIS PLAN. REFER TO EXISTING CONDITIONS PLANS FOR TYPE AND LOCATION OF EXISTING UTILITIES.
5. ALL EXISTING CATCH BASIN AND STORM DRAINS LOCATED WITHIN RIGHT-OF-WAY TO REMAIN UNLESS OTHERWISE SHOWN. THE CONTRACTOR SHALL NOTIFY THE ENGINEER OF RECORD PRIOR OF ANY REMOVAL OF ANY DRAINAGE STRUCTURE AND/OR PIPING BASINS AND STORM DRAINS REMOVED SHALL BE BACKFILLED PER CITY SPECIFICATIONS.
6. EXISTING CATCH BASINS LOCATED WITHIN RIGHT-OF-WAY MAY BE CONNECTED TO ADJACENT PROPERTY ROOF DRAINS. IF THIS SITUATION IS DISCOVERED DURING CONSTRUCTION THE CONTRACTOR SHALL NOTIFY THE ENGINEER OF RECORD AND THE CONTRACTOR SHALL NOT REMOVE ANY PIPE OR CATCH BASINS UNLESS AUTHORIZED TO DO BY THE ENGINEER OF RECORD.
7. CONTRACTOR IS RESPONSIBLE FOR TEMPORARY RELOCATION/COORDINATION OF EXISTING UTILITIES (WATER/SEWER) AS REQUIRED TO FACILITATE PROPOSED INFRASTRUCTURE.
8. ONCE ABANDONED, WATER MAIN CAN BE CUT AND REMOVED TO CONSTRUCT PROPOSED DRAINAGE. PLUG EXPOSED ENDS TO REMAIN.
9. EXISTING WATER MAIN/FORCE MAIN TO BE REMOVED AND REPLACED, AND NEW MAIN TO BE TESTED, APPROVED AND SERVICES CONNECTED PRIOR TO CONSTRUCTION OF STORM DRAINAGE.
10. ALL EXISTING DRAINAGE STRUCTURES TO REMAIN MAY REQUIRE ADJUSTMENT OF FRAME AND GRATE TO MEET PROPOSED GRADES.
11. CRACKED SIDEWALK FLAGS TO BE REMOVED EVEN IN AREAS NOTED TO REMAIN.
12. ALL EXISTING AND PROPOSED DRAINAGE STRUCTURES THAT ARE LOCATED IN A SWALE WITH AN OPEN GRATE SHALL BE PROVIDED WITH AN CONCRETE APRON.
13. ALL NEW ADA CURB RAMPS SHALL INCLUDE DETECTABLE WARNING STRIP PER CITY STD DETAIL-ROAD 013.

Always call 811 two full business days before you dig to have underground utilities located and marked.
Sunshine811.com

Hazen

HAZEN AND SAWYER
4000 HOLLYWOOD BLVD, SUITE 750N
HOLLYWOOD, FLORIDA 33021

Certificate of Authorization No: 2771

CRAVEN - THOMPSON AND ASSOCIATES, INC.
ENGINEERS • PLANNERS • SURVEYORS
3563 N.W. 53RD STREET, FORT LAUDERDALE, FLORIDA 33309
FAX: (954) 739-6409 TEL: (954) 739-6400
FLORIDA LICENSED ENGINEERING, SURVEYING & MAPPING BUSINESS No. 271
FLORIDA LICENSED LANDSCAPE ARCHITECTURE BUSINESS No. C000114

MATERIAL SHOWN HEREON IS THE PROPERTY OF CRAVEN-THOMPSON & ASSOCIATES, INC. AND SHALL NOT BE REPRODUCED OR USED FOR OTHER PROJECTS WITHOUT THE WRITTEN CONSENT OF CRAVEN - THOMPSON & ASSOCIATES, INC. COPYRIGHT © 2017

ENGINEER: PATRICK J. GIBNEY
REG. No.: 49428
DATE: 01/22/2021

TEL: 954-987-0066
FAX: 954-987-2949

DRAWN BY: XXX
DATE: 01/07/2019
DESIGNED BY: XXX
SCALE: 1"=20'
CHECKED BY: XXX
FIELD BOOK: XXXX

CITY OF FORT LAUDERALE
PUBLIC WORKS DEPARTMENT
ENGINEERING & ARCHITECTURE
100 North Andrews Avenue, Fort Lauderdale, Florida 33301

REVISIONS

NO.	DATE	BY	CHK'D	DESCRIPTION

Patrick J. Gibney, State of Florida, Professional Engineer, License No. 49428. This item has been electronically signed and sealed by Patrick J. Gibney on the date indicated here using an SHA authentication code. Printed copies of this document are not considered signed and sealed and the SHA authentication code must be verified on any electronic copies.

8/26/2021

CONSTRUCTION SET

PROJECT # 11868
STORMWATER IMPROVEMENTS
RIVER OAKS NEIGHBORHOOD
PAVING & GRADING PLAN

SHEET NO.
CP-ST-22

TOTAL: 255

CAD FILE: 11868-CP-ST-A

DRAWING FILE NO. 4-142-42

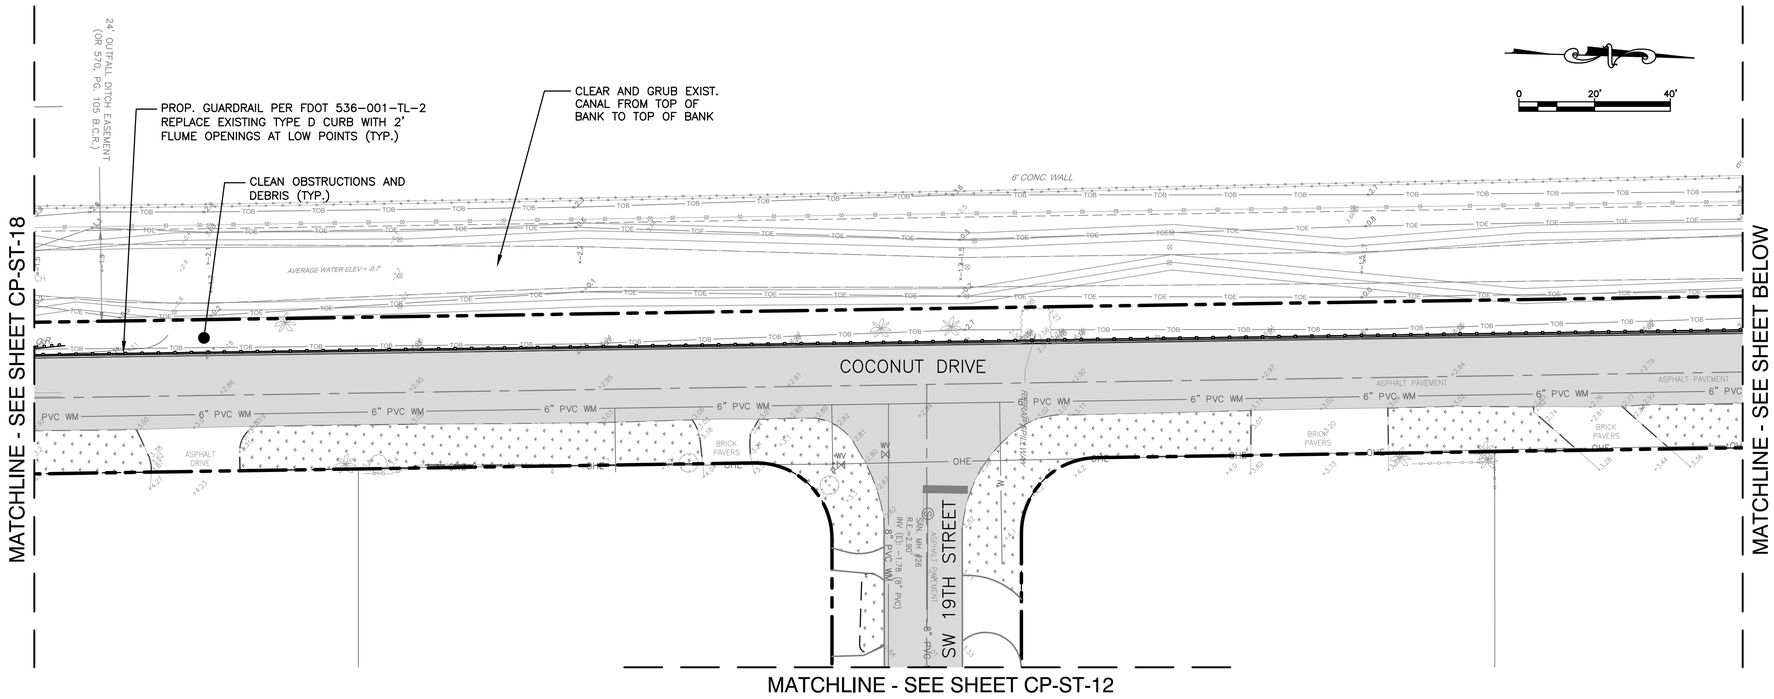

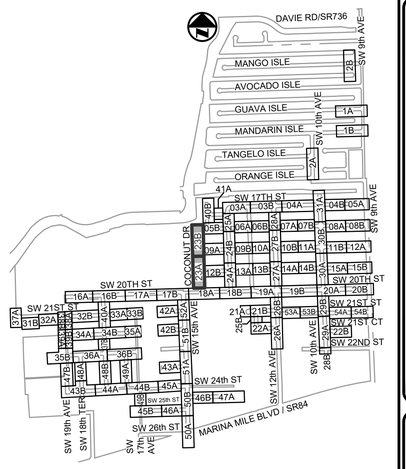

KEY MAP

N.T.S.

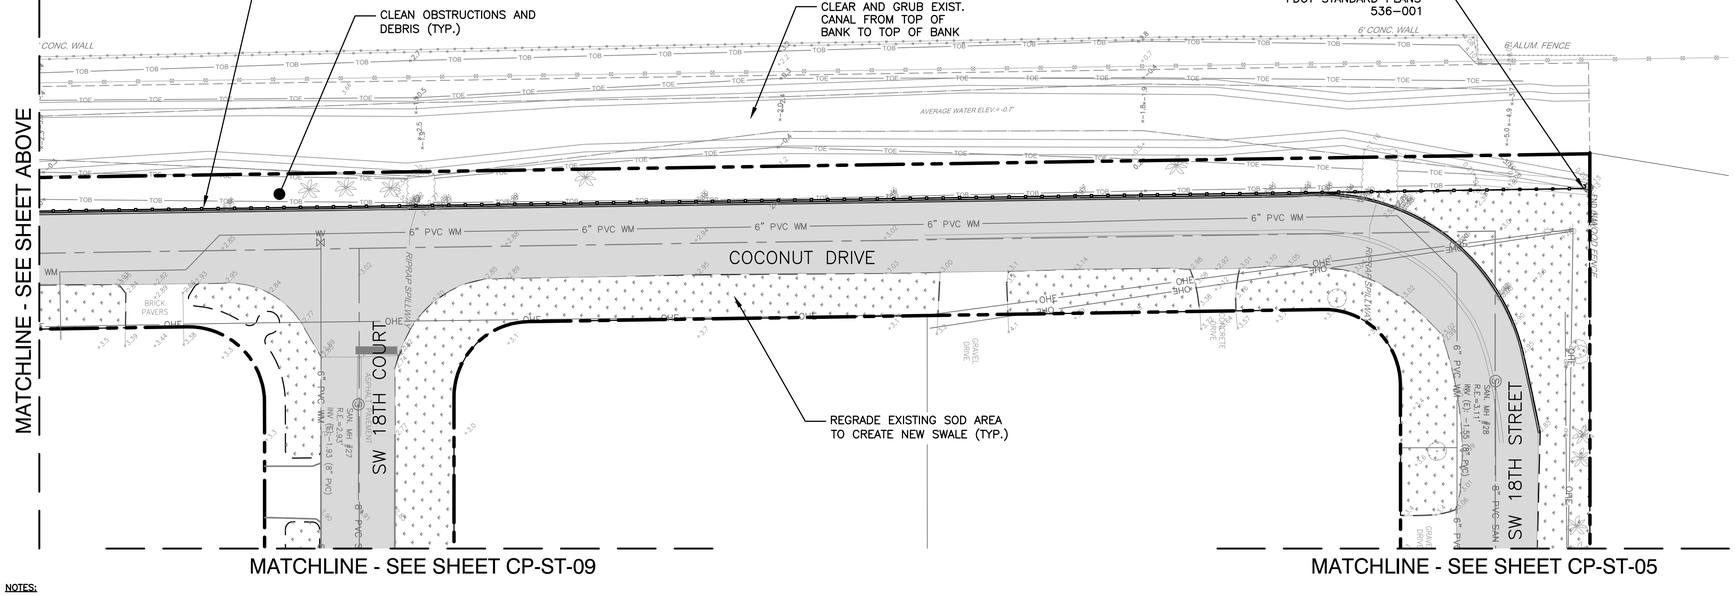

NOTES:

1. EXISTING UTILITY DEPTHS ARE UNKNOWN UNLESS OTHERWISE INDICATED. LOCATIONS AND DEPTHS ARE ESTIMATED.
2. 4,196 LF OF NEW/RESTORED SWALE PROPOSED FOR ENTIRE PROJECT (SEE DETAIL ON SHEET CZ-DT-22).
3. CONTRACTOR SHALL COORDINATE ALL ADJACENT TREE REMOVAL/RELOCATION WITH PROPERTY OWNER. AT OWNER'S DISCRETION CONTRACTOR SHALL MAKE TREE AVAILABLE OR PLAN/RELOCATE AT HOMEOWNER'S REQUEST WITH SIGNED WAIVER TO PLANT WITHIN PRIVATE PROPERTY.
4. ALL EXISTING UTILITIES MAY NOT BE SHOWN ON THIS PLAN. REFER TO EXISTING CONDITIONS PLANS FOR TYPE AND LOCATION OF EXISTING UTILITIES.
5. ALL EXISTING CATCH BASIN AND STORM DRAINS LOCATED WITHIN RIGHT-OF-WAY TO REMAIN UNLESS OTHERWISE SHOWN. THE CONTRACTOR SHALL NOTIFY THE ENGINEER OF RECORD PRIOR OF ANY REMOVAL OF ANY DRAINAGE STRUCTURE AND/OR PIPING BASINS AND STORM DRAINS REMOVED SHALL BE BACKFILLED PER CITY SPECIFICATIONS.
6. EXISTING CATCH BASINS LOCATED WITHIN RIGHT-OF-WAY MAY BE CONNECTED TO ADJACENT PROPERTY ROOF DRAINS. IF THIS SITUATION IS DISCOVERED DURING CONSTRUCTION THE CONTRACTOR SHALL NOTIFY THE ENGINEER OF RECORD AND THE CONTRACTOR SHALL NOT REMOVE ANY PIPE OR CATCH BASINS UNLESS AUTHORIZED TO DO BY THE ENGINEER OF RECORD.
7. CONTRACTOR IS RESPONSIBLE FOR TEMPORARY RELOCATION/COORDINATION OF EXISTING UTILITIES (WATER/SEWER) AS REQUIRED TO FACILITATE PROPOSED INFRASTRUCTURE.
8. ONCE ABANDONED, WATER MAIN CAN BE CUT AND REMOVED TO CONSTRUCT PROPOSED DRAINAGE. PLUG EXPOSED ENDS TO REMAIN.
9. EXISTING WATER MAIN/FORCE MAIN TO BE REMOVED AND REPLACED, AND NEW MAIN TO BE TESTED, APPROVED AND SERVICES CONNECTED PRIOR TO CONSTRUCTION OF STORM DRAINAGE.
10. ALL EXISTING DRAINAGE STRUCTURES TO REMAIN MAY REQUIRE ADJUSTMENT OF FRAME AND GRATE TO MEET PROPOSED GRADES.
11. CRACKED SIDEWALK FLAGS TO BE REMOVED EVEN IN AREAS NOTED TO REMAIN.
12. ALL EXISTING AND PROPOSED DRAINAGE STRUCTURES THAT ARE LOCATED IN A SWALE WITH AN OPEN GRATE SHALL BE PROVIDED WITH AN CONCRETE APRON.
13. ALL NEW ADA CURB RAMPS SHALL INCLUDE DETECTABLE WARNING STRIP PER CITY STD DETAIL-ROAD 013.

Always call 811 two full business days before you dig to have underground utilities located and marked.
Sunshine811.com

Hazen

HAZEN AND SAWYER
4000 HOLLYWOOD BLVD, SUITE 750N
HOLLYWOOD, FLORIDA 33021

Certificate of Authorization No: 2771

CRAVEN • THOMPSON AND ASSOCIATES, INC.
ENGINEERS • PLANNERS • SURVEYORS
3563 N.W. 53RD STREET, FORT LAUDERDALE, FLORIDA 33309
FAX: (954) 739-6409 TEL: (954) 739-6400
FLORIDA LICENSED ENGINEERING, SURVEYING & MAPPING BUSINESS No. 271
FLORIDA LICENSED LANDSCAPE ARCHITECTURE BUSINESS No. C000114

MATERIAL SHOWN HEREON IS THE PROPERTY OF CRAVEN•THOMPSON & ASSOCIATES, INC. AND SHALL NOT BE USED BY ANY PERSON, FIRM OR CORPORATION FOR ANY PURPOSE WHATSOEVER UNLESS AUTHORIZED IN WRITING BY CRAVEN • THOMPSON & ASSOCIATES, INC. COPYRIGHT © 2017

ENGINEER: PATRICK J. GIBNEY
REG. No.: 49428
DATE: 01/22/2021

TEL: 954-987-0066
FAX: 954-987-2949

DRAWN BY: XXX
DATE: 01/07/2019
DESIGNED BY: XXX
SCALE: 1"=20'
CHECKED BY: XXX
FIELD BOOK: XXXX

CITY OF FORT LAUDERDALE
PUBLIC WORKS DEPARTMENT
ENGINEERING & ARCHITECTURE
100 North Andrews Avenue, Fort Lauderdale, Florida 33301

REVISIONS

NO.	DATE	BY	CHK'D	DESCRIPTION

Patrick J. Gibney, State of Florida, Professional Engineer, License No. 49428. This item has been electronically signed and sealed by Patrick J. Gibney on the date indicated here using an SHA authentication code. Printed copies of this document are not considered signed and sealed and the SHA authentication code must be verified on any electronic copies.

8/26/2021

CONSTRUCTION SET

PROJECT # 11868
STORMWATER IMPROVEMENTS
RIVER OAKS NEIGHBORHOOD
PAVING & GRADING PLAN

SHEET NO.
CP-ST-23

TOTAL: 255

CAD FILE: 11868-CP-ST-A

DRAWING FILE NO. 4-142-42

9/20/2022 9:05 AM

PLOT DATE: 8/26/2021 12:16 PM BY: ASCHEFFER XREFs= ..\11868SURV,..\11868topo,R:\Engineering\2016\16-0042-001-01 Fort Lauderdale Stormwater Master Plan\Drawings\11868\11868XREFNOTES,R:\Engineering\2016\16-0042-001-01 Fort Lauderdale Stormwater Master Plan\Drawings\11868\11868XREFUTIL,..\11868TOPO,R:\Engineering\2016\16-0042-001-01 Fort Lauderdale Stormwater Master Plan\Drawings\11868\11868XREFMAP,..\11868XREFCMP1A,..\11868XREFCMP1B,..\11868XREFCMP2,..\11868XREFCMP3,..\11868XREFCMP4,..\11868XREFCMP1006,..\11868XREFCM

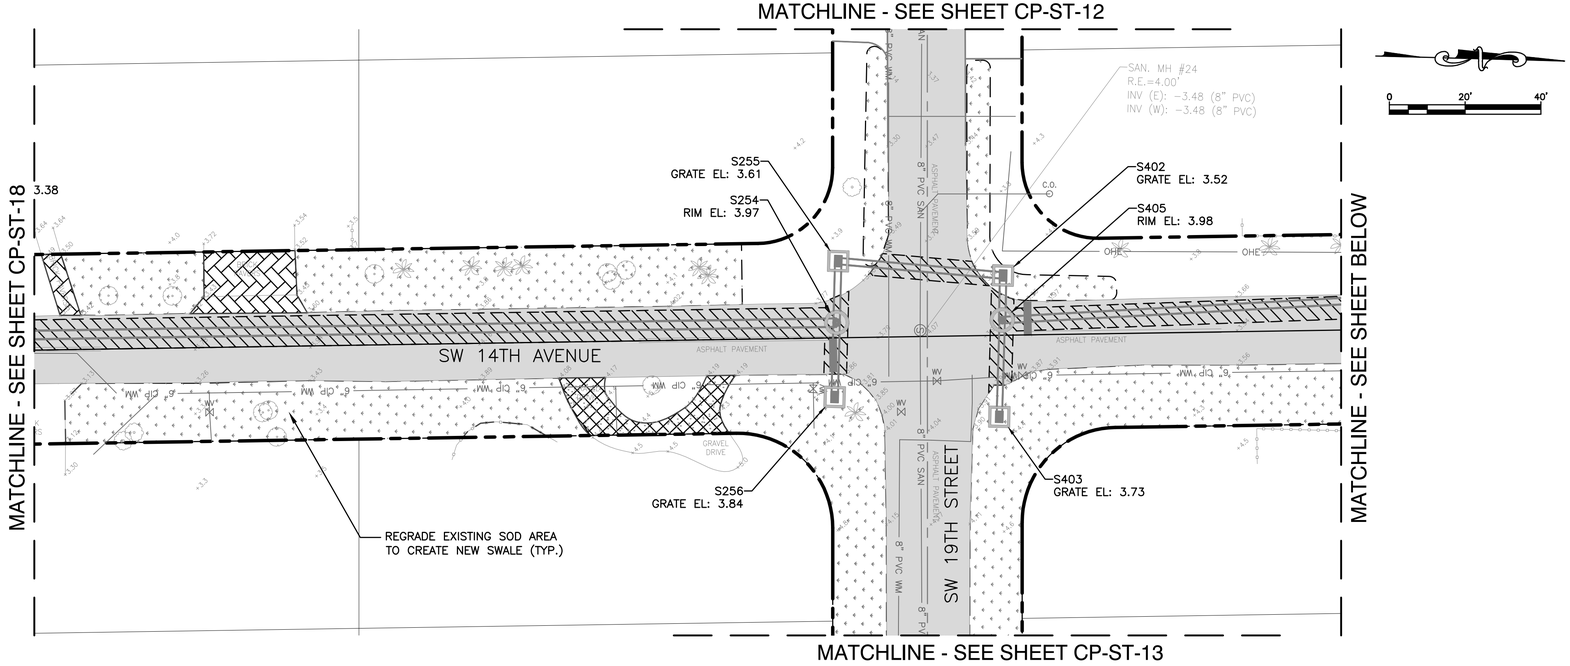

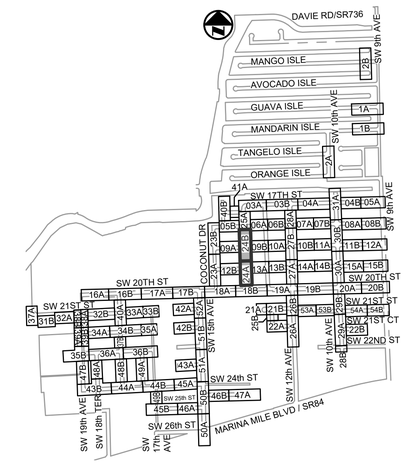

KEY MAP

N.T.S.

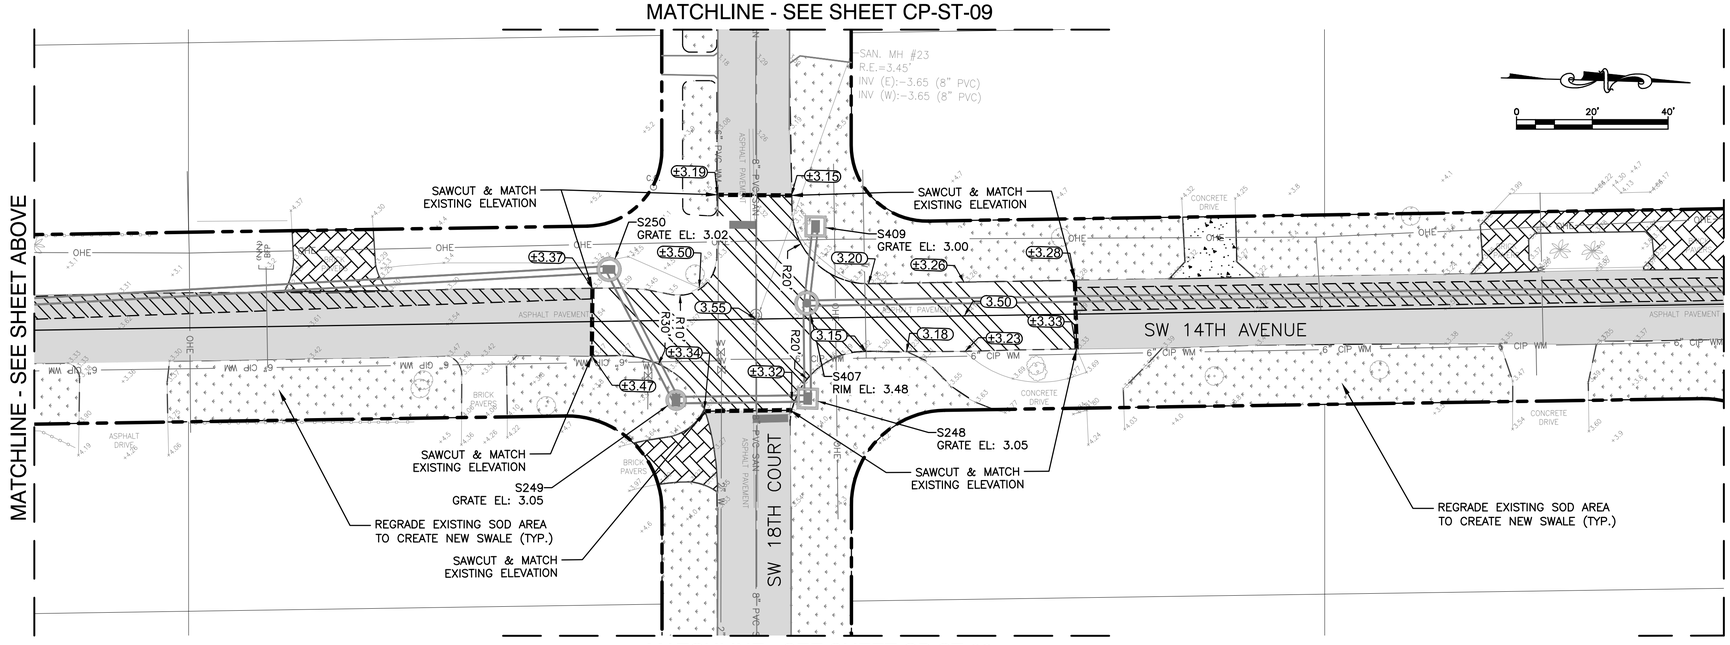

NOTES:

1. EXISTING UTILITY DEPTHS ARE UNKNOWN UNLESS OTHERWISE INDICATED. LOCATIONS AND DEPTHS ARE ESTIMATED.
2. 4,196 LF OF NEW/RESTORED SWALE PROPOSED FOR ENTIRE PROJECT (SEE DETAIL ON SHEET CZ-DT-22).
3. CONTRACTOR SHALL COORDINATE ALL ADJACENT TREE REMOVAL/RELOCATION WITH PROPERTY OWNER. AT OWNER'S DISCRETION CONTRACTOR SHALL MAKE TREE AVAILABLE OR PLAN/RELOCATE AT HOMEOWNER'S REQUEST WITH SIGNED WAIVER TO PLANT WITHIN PRIVATE PROPERTY.
4. ALL EXISTING UTILITIES MAY NOT BE SHOWN ON THIS PLAN. REFER TO EXISTING CONDITIONS PLANS FOR TYPE AND LOCATION OF EXISTING UTILITIES.
5. ALL EXISTING CATCH BASIN AND STORM DRAINS LOCATED WITHIN RIGHT-OF-WAY TO REMAIN UNLESS OTHERWISE SHOWN. THE CONTRACTOR SHALL NOTIFY THE ENGINEER OF RECORD PRIOR OF ANY REMOVAL OF ANY DRAINAGE STRUCTURE AND/OR PIPING BASINS AND STORM DRAINS REMOVED SHALL BE BACKFILLED PER CITY SPECIFICATIONS.
6. EXISTING CATCH BASINS LOCATED WITHIN RIGHT-OF-WAY MAY BE CONNECTED TO ADJACENT PROPERTY ROOF DRAINS. IF THIS SITUATION IS DISCOVERED DURING CONSTRUCTION THE CONTRACTOR SHALL NOTIFY THE ENGINEER OF RECORD AND THE CONTRACTOR SHALL NOT REMOVE ANY PIPE OR CATCH BASINS UNLESS AUTHORIZED TO DO BY THE ENGINEER OF RECORD.
7. CONTRACTOR IS RESPONSIBLE FOR TEMPORARY RELOCATION/COORDINATION OF EXISTING UTILITIES (WATER/SEWER) AS REQUIRED TO FACILITATE PROPOSED INFRASTRUCTURE.
8. ONCE ABANDONED, WATER MAIN CAN BE CUT AND REMOVED TO CONSTRUCT PROPOSED DRAINAGE. PLUG EXPOSED ENDS TO REMAIN.
9. EXISTING WATER MAIN/FORCE MAIN TO BE REMOVED AND REPLACED, AND NEW MAIN TO BE TESTED, APPROVED AND SERVICES CONNECTED PRIOR TO CONSTRUCTION OF STORM DRAINAGE.
10. ALL EXISTING DRAINAGE STRUCTURES TO REMAIN MAY REQUIRE ADJUSTMENT OF FRAME AND GRATE TO MEET PROPOSED GRADES.
11. CRACKED SIDEWALK FLAGS TO BE REMOVED EVEN IN AREAS NOTED TO REMAIN.
12. ALL EXISTING AND PROPOSED DRAINAGE STRUCTURES THAT ARE LOCATED IN A SWALE WITH AN OPEN GRATE SHALL BE PROVIDED WITH AN CONCRETE APRON.
13. ALL NEW ADA CURB RAMPS SHALL INCLUDE DETECTABLE WARNING STRIP PER CITY STD DETAIL-ROAD 013.

Always call 811 two full business days before you dig to have underground utilities located and marked.
Sunshine811.com

Hazen

HAZEN AND SAWYER
4000 HOLLYWOOD BLVD, SUITE 750N
HOLLYWOOD, FLORIDA 33021

Certificate of Authorization No: 2771

CRAVEN • THOMPSON AND ASSOCIATES, INC.
ENGINEERS • PLANNERS • SURVEYORS
3563 N.W. 53RD STREET, FORT LAUDERDALE, FLORIDA 33309
FAX: (954) 739-6409 TEL: (954) 739-6400
FLORIDA LICENSED ENGINEERING, SURVEYING & MAPPING BUSINESS No. 271
FLORIDA LICENSED LANDSCAPE ARCHITECTURE BUSINESS No. C000114

MATERIAL SHOWN HEREON IS THE PROPERTY OF CRAVEN-THOMPSON & ASSOCIATES, INC. AND SHALL NOT BE USED BY ANY PERSON, FIRM OR CORPORATION WITHOUT THE EXPRESS CONSENT OF CRAVEN-THOMPSON & ASSOCIATES, INC. AND WRITTEN CRAVEN • THOMPSON & ASSOCIATES, INC. COPYRIGHT © 2017

ENGINEER: PATRICK J. GIBNEY
REG. No.: 49428
DATE: 01/22/2021

TEL: 954-987-0066
FAX: 954-987-2949

DRAWN BY: XXX
DATE: 01/07/2019
DESIGNED BY: XXX
SCALE: 1"=20'
CHECKED BY: XXX
FIELD BOOK: XXXX

CITY OF FORT LAUDERALE
PUBLIC WORKS DEPARTMENT
ENGINEERING & ARCHITECTURE
100 North Andrews Avenue, Fort Lauderdale, Florida 33301

REVISIONS

NO.	DATE	BY	CHK'D	DESCRIPTION

Patrick J. Gibney, State of Florida, Professional Engineer, License No. 49428. This item has been electronically signed and sealed by Patrick J. Gibney on the date indicated here using an SHA authentication code. Printed copies of this document are not considered signed and sealed and the SHA authentication code must be verified on any electronic copies.

8/26/2021

CONSTRUCTION SET

PROJECT # 11868
STORMWATER IMPROVEMENTS
RIVER OAKS NEIGHBORHOOD
PAVING & GRADING PLAN

SHEET NO.
CP-ST-24

TOTAL: 255

CAD FILE: 11868-CP-ST-A

DRAWING FILE NO. 4-142-42

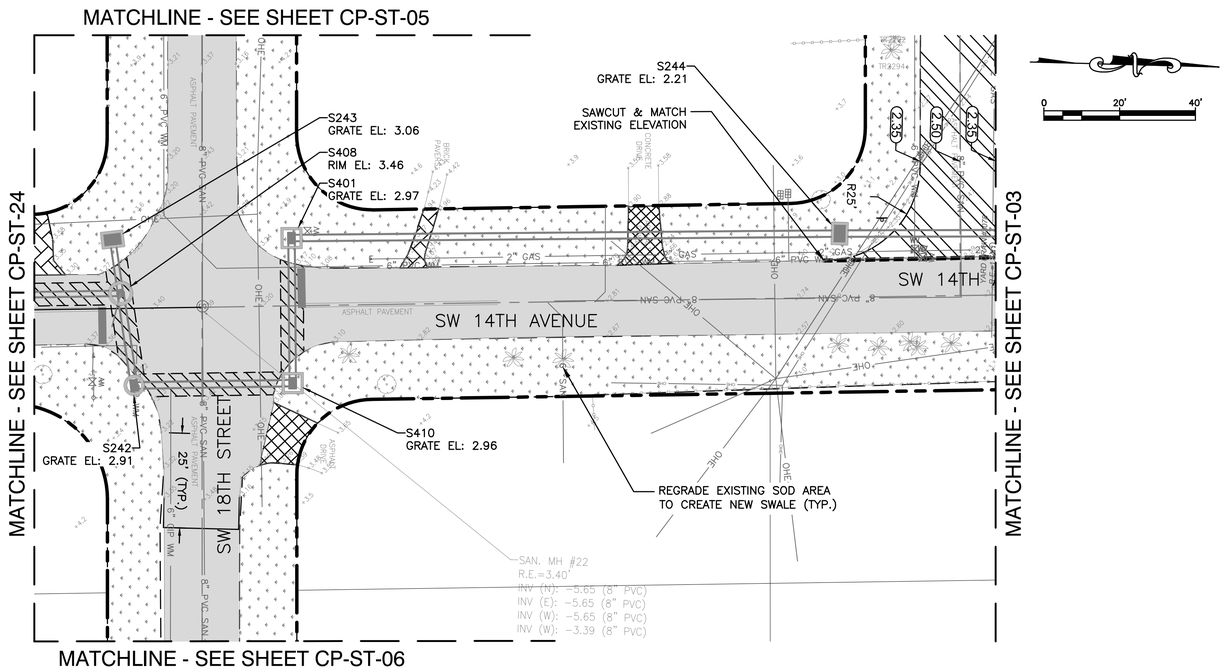

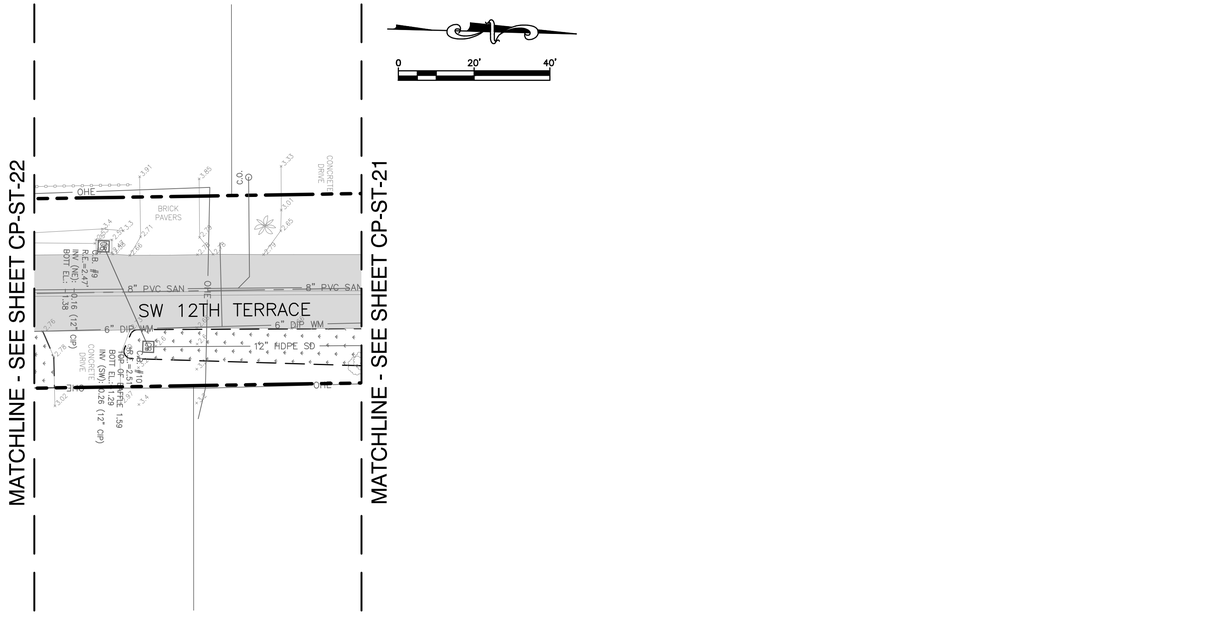

NOTES:

1. EXISTING UTILITY DEPTHS ARE UNKNOWN UNLESS OTHERWISE INDICATED. LOCATIONS AND DEPTHS ARE ESTIMATED.
2. 4,196 LF OF NEW/RESTORED SWALE PROPOSED FOR ENTIRE PROJECT (SEE DETAIL ON SHEET CZ-DT-22).
3. CONTRACTOR SHALL COORDINATE ALL ADJACENT TREE REMOVAL/RELOCATION WITH PROPERTY OWNER. AT OWNER'S DISCRETION CONTRACTOR SHALL MAKE TREE AVAILABLE OR PLAN/RELOCATE AT HOMEOWNER'S REQUEST WITH SIGNED WAIVER TO PLANT WITHIN PRIVATE PROPERTY.
4. ALL EXISTING UTILITIES MAY NOT BE SHOWN ON THIS PLAN. REFER TO EXISTING CONDITIONS PLANS FOR TYPE AND LOCATION OF EXISTING UTILITIES.
5. ALL EXISTING CATCH BASIN AND STORM DRAINS LOCATED WITHIN RIGHT-OF-WAY TO REMAIN UNLESS OTHERWISE SHOWN. THE CONTRACTOR SHALL NOTIFY THE ENGINEER OF RECORD PRIOR OF ANY REMOVAL OF ANY DRAINAGE STRUCTURE AND/OR PIPING BASINS AND STORM DRAINS REMOVED SHALL BE BACKFILLED PER CITY SPECIFICATIONS.
6. EXISTING CATCH BASINS LOCATED WITHIN RIGHT-OF-WAY MAY BE CONNECTED TO ADJACENT PROPERTY ROOF DRAINS. IF THIS SITUATION IS DISCOVERED DURING CONSTRUCTION THE CONTRACTOR SHALL NOTIFY THE ENGINEER OF RECORD AND THE CONTRACTOR SHALL NOT REMOVE ANY PIPE OR CATCH BASINS UNLESS AUTHORIZED TO DO BY THE ENGINEER OF RECORD.
7. CONTRACTOR IS RESPONSIBLE FOR TEMPORARY RELOCATION/COORDINATION OF EXISTING UTILITIES (WATER/SEWER) AS REQUIRED TO FACILITATE PROPOSED INFRASTRUCTURE.
8. ONCE ABANDONED, WATER MAIN CAN BE CUT AND REMOVED TO CONSTRUCT PROPOSED DRAINAGE. PLUG EXPOSED ENDS TO REMAIN.
9. EXISTING WATER MAIN/FORCE MAIN TO BE REMOVED AND REPLACED, AND NEW MAIN TO BE TESTED, APPROVED AND SERVICES CONNECTED PRIOR TO CONSTRUCTION OF STORM DRAINAGE.
10. ALL EXISTING DRAINAGE STRUCTURES TO REMAIN MAY REQUIRE ADJUSTMENT OF FRAME AND GRATE TO MEET PROPOSED GRADES.
11. CRACKED SIDEWALK FLAGS TO BE REMOVED EVEN IN AREAS NOTED TO REMAIN.
12. ALL EXISTING AND PROPOSED DRAINAGE STRUCTURES THAT ARE LOCATED IN A SWALE WITH AN OPEN GRATE SHALL BE PROVIDED WITH AN CONCRETE APRON.
13. ALL NEW ADA CURB RAMPS SHALL INCLUDE DETECTABLE WARNING STRIP PER CITY STD DETAIL-ROAD 013.

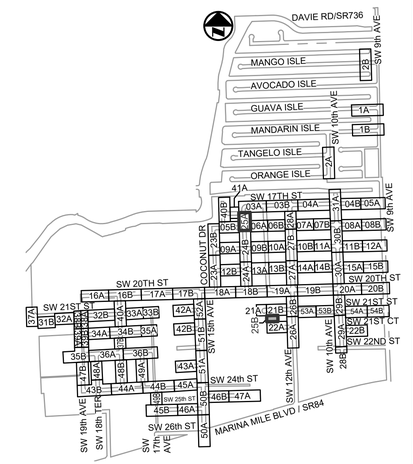

KEY MAP
N.T.S.

Patrick J. Gibney, State of Florida, Professional Engineer, License No. 49428. This item has been electronically signed and sealed by Patrick J. Gibney on the date indicated here using an SHA authentication code. Printed copies of this document are not considered signed and sealed and the SHA authentication code must be verified on any electronic copies.

8/26/2021

CONSTRUCTION SET

Always call 811 two full business days before you dig to have underground utilities located and marked.
Sunshine811.com

Hazen

HAZEN AND SAWYER
4000 HOLLYWOOD BLVD, SUITE 750N
HOLLYWOOD, FLORIDA 33021

Certificate of Authorization No: 2771

CRAVEN • THOMPSON AND ASSOCIATES, INC.
ENGINEERS • PLANNERS • SURVEYORS
3563 N.W. 53RD STREET, FORT LAUDERDALE, FLORIDA 33309
FAX: (954) 739-6409 TEL: (954) 739-6400
FLORIDA LICENSED ENGINEERING, SURVEYING & MAPPING BUSINESS No. 271
FLORIDA LICENSED LANDSCAPE ARCHITECTURE BUSINESS No. C000114

MATERIAL SHOWN HEREON IS THE PROPERTY OF CRAVEN-THOMPSON & ASSOCIATES, INC. AND SHALL NOT BE REPRODUCED OR USED FOR OTHER PROJECTS WITHOUT THE WRITTEN CONSENT OF CRAVEN-THOMPSON & ASSOCIATES, INC. COPYRIGHT © 2017

ENGINEER: PATRICK J. GIBNEY
REG. No.: 49428
DATE: 01/22/2021
TEL: 954-987-0066
FAX: 954-987-2949

DRAWN BY: XXX
DATE: 01/07/2019
DESIGNED BY: XXX
SCALE: 1"=20'
CHECKED BY: XXX
FIELD BOOK: XXXX

CITY OF FORT LAUDERDALE
PUBLIC WORKS DEPARTMENT
ENGINEERING & ARCHITECTURE
100 North Andrews Avenue, Fort Lauderdale, Florida 33301

REVISIONS

NO.	DATE	BY	CHK'D	DESCRIPTION

PROJECT # 11868
STORMWATER IMPROVEMENTS
RIVER OAKS NEIGHBORHOOD
PAVING & GRADING PLAN

SHEET NO.
CP-ST-25

TOTAL: 255

CAD FILE:
11868-CP-ST-A

DRAWING FILE NO.
4-142-42

MATCHLINE - SEE SHEET CP-ST-22

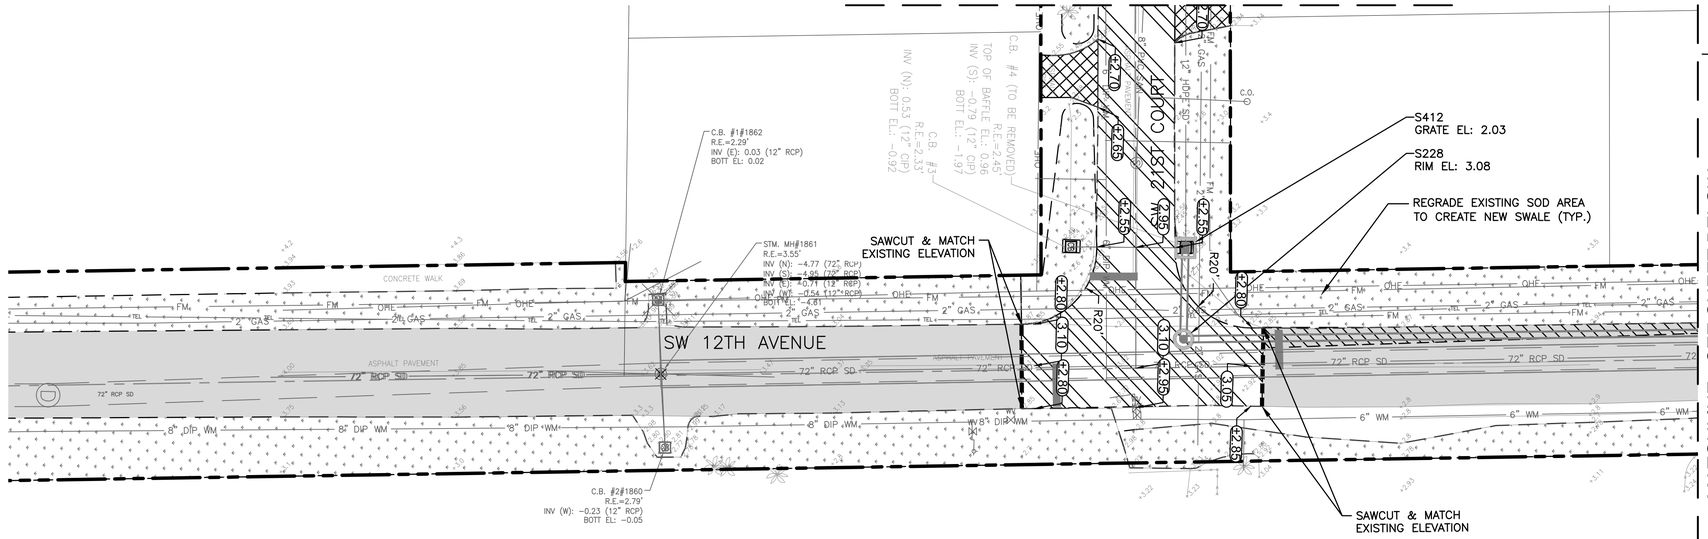

MATCHLINE - SEE SHEET BELOW

NOTE:
1. SW 12TH AVENUE FROM SW 21ST COURT SOUTH TO SR84 SHALL BE MILLED AND RESURFACED.
2. CONTRACTOR SHALL PROVIDE SWALES IN ACCORDANCE WITH SWALE DETAILS ALONG BOTH SIDES OF ALL ROADWAYS MILLED & RESURFACED.

MATCHLINE - SEE SHEET CP-ST-21

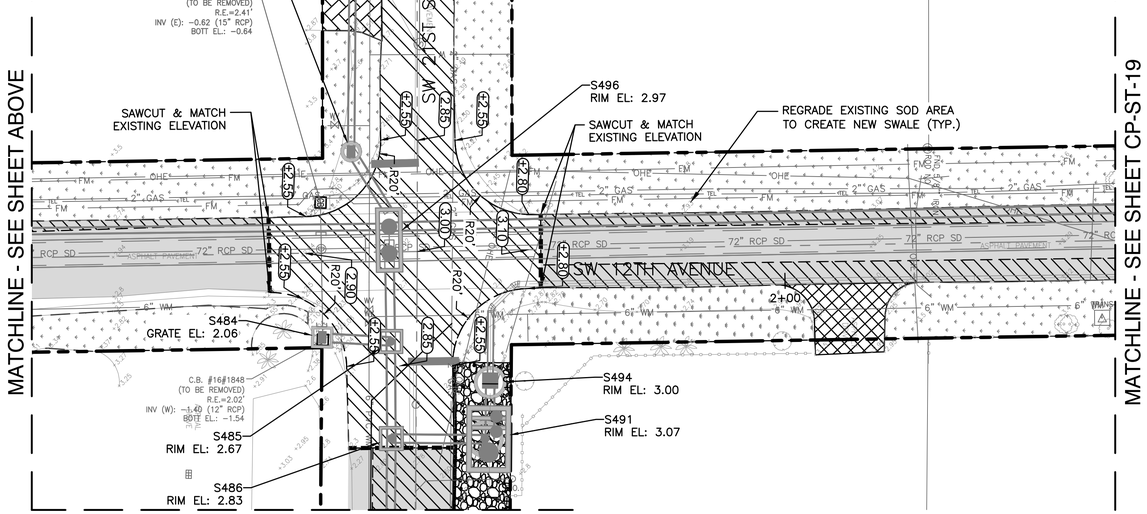

MATCHLINE - SEE SHEET CP-ST-19

MATCHLINE - SEE SHEET CP-ST-53

NOTES:

1. EXISTING UTILITY DEPTHS ARE UNKNOWN UNLESS OTHERWISE INDICATED. LOCATIONS AND DEPTHS ARE ESTIMATED.
2. 4,196 LF OF NEW/RESTORED SWALE PROPOSED FOR ENTIRE PROJECT (SEE DETAIL ON SHEET C2-DT-22).
3. CONTRACTOR SHALL COORDINATE ADJACENT TREE REMOVAL/RELOCATION WITH PROPERTY OWNER. AT OWNER'S DISCRETION CONTRACTOR SHALL MAKE TREE AVAILABLE OR PLAN/RELOCATE AT HOMEOWNER'S REQUEST WITH SIGNED WAIVER TO PLANT WITHIN PRIVATE PROPERTY.
4. ALL EXISTING UTILITIES MAY NOT BE SHOWN ON THIS PLAN. REFER TO EXISTING CONDITIONS PLANS FOR TYPE AND LOCATION OF EXISTING UTILITIES.
5. ALL EXISTING CATCH BASIN AND STORM DRAINS LOCATED WITHIN RIGHT-OF-WAY TO REMAIN UNLESS OTHERWISE SHOWN. THE CONTRACTOR SHALL NOTIFY THE ENGINEER OF RECORD PRIOR OF ANY REMOVAL OF ANY DRAINAGE STRUCTURE AND/OR PIPING BASINS AND STORM DRAINS REMOVED SHALL BE BACKFILLED PER CITY SPECIFICATIONS.
6. EXISTING CATCH BASINS LOCATED WITHIN RIGHT-OF-WAY MAY BE CONNECTED TO ADJACENT PROPERTY ROOF DRAINS. IF THIS SITUATION IS DISCOVERED DURING CONSTRUCTION THE CONTRACTOR SHALL NOTIFY THE ENGINEER OF RECORD AND THE CONTRACTOR SHALL NOT REMOVE ANY PIPE OR CATCH BASINS UNLESS AUTHORIZED TO DO BY THE ENGINEER OF RECORD.
7. CONTRACTOR IS RESPONSIBLE FOR TEMPORARY RELOCATION/COORDINATION OF EXISTING UTILITIES (WATER/SEWER) AS REQUIRED TO FACILITATE PROPOSED INFRASTRUCTURE.
8. ONCE ABANDONED, WATER MAIN CAN BE CUT AND REMOVED TO CONSTRUCT PROPOSED DRAINAGE. PLUG EXPOSED ENDS TO REMAIN.
9. EXISTING WATER MAIN/FORCE MAIN TO BE REMOVED AND REPLACED, AND NEW MAIN TO BE TESTED, APPROVED AND SERVICES CONNECTED PRIOR TO CONSTRUCTION OF STORM DRAINAGE.
10. ALL EXISTING DRAINAGE STRUCTURES TO REMAIN MAY REQUIRE ADJUSTMENT OF FRAME AND GRATE TO MEET PROPOSED GRADES.
11. CRACKED SIDEWALK FLAGS TO BE REMOVED EVEN IN AREAS NOTED TO REMAIN.
12. ALL EXISTING AND PROPOSED DRAINAGE STRUCTURES THAT ARE LOCATED IN A SWALE WITH AN OPEN GRATE SHALL BE PROVIDED WITH AN CONCRETE APRON.
13. ALL NEW ADA CURB RAMPS SHALL INCLUDE DETECTABLE WARNING STRIP PER CITY STD DETAIL-ROAD 013.

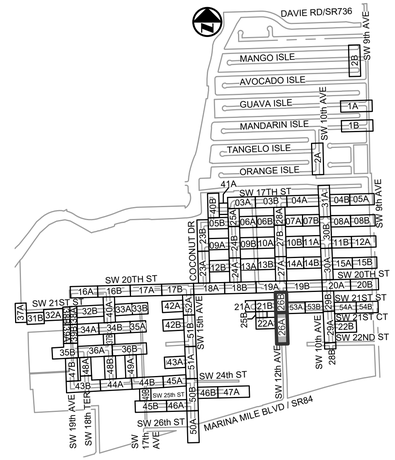

KEY MAP
N.T.S.

Hazen

HAZEN AND SAWYER
4000 HOLLYWOOD BLVD, SUITE 750N
HOLLYWOOD, FLORIDA 33021

Certificate of Authorization No: 2771

CRAVEN • THOMPSON AND ASSOCIATES, INC.
ENGINEERS • PLANNERS • SURVEYORS
3563 N.W. 53RD STREET, FORT LAUDERDALE, FLORIDA 33309
FAX: (954) 739-6409 TEL: (954) 739-6400
FLORIDA LICENSED ENGINEERING, SURVEYING & MAPPING BUSINESS No. 271
FLORIDA LICENSED LANDSCAPE ARCHITECTURE BUSINESS No. C000114

MATERIAL SHOWN HEREON IS THE PROPERTY OF CRAVEN-THOMPSON & ASSOCIATES, INC. AND SHALL NOT BE REPRODUCED OR USED FOR ANY PURPOSE WITHOUT THE WRITTEN CONSENT OF CRAVEN-THOMPSON & ASSOCIATES, INC.
WRITING CRAVEN • THOMPSON & ASSOCIATES, INC. COPYRIGHT © 2017

ENGINEER: PATRICK J. GIBNEY
REG. No.: 49428
DATE: 01/22/2021

TEL: 954-987-0066
FAX: 954-987-2949

DRAWN BY: XXX
DATE: 01/07/2019
DESIGNED BY: XXX
SCALE: 1"=20'
CHECKED BY: XXX
FIELD BOOK: XXXX

CITY OF FORT LAUDERDALE
PUBLIC WORKS DEPARTMENT
ENGINEERING & ARCHITECTURE
100 North Andrews Avenue, Fort Lauderdale, Florida 33301

REVISIONS

NO.	DATE	BY	CHK'D	DESCRIPTION

28 This item has been digitally signed and sealed by Patrick J. Gibney on the date indicated here. Printed copies of this document are not considered signed and sealed and the SHA authentication code must be verified on any electronic copies.

Patrick J. Gibney, State of Florida, Professional Engineer, License No. 49428. This item has been electronically signed and sealed by Patrick J. Gibney on the date indicated here. Printed copies of this document are not considered signed and sealed and the SHA authentication code must be verified on any electronic copies.

8/26/2021

CONSTRUCTION SET

PROJECT # 11868
STORMWATER IMPROVEMENTS
RIVER OAKS NEIGHBORHOOD
PAVING & GRADING PLAN

SHEET NO.
CP-ST-26

TOTAL: 255

CAD FILE:
11868-CP-ST-A

DRAWING FILE NO.
4-142-42

Always call 811 two full business days before you dig to have underground utilities located and marked.
Sunshine811.com

9/20/2022 9:05 AM

PLOT DATE: 8/26/2021 12:21 PM BY: ASCHEFFER XREFs= ..\11868SURV,..\11868topo,R:\Engineering\2016\16-0042-001-01 Fort Lauderdale Stormwater Master Plan\Drawings\11868\11868XREFNOTES,R:\Engineering\2016\16-0042-001-01 Fort Lauderdale Stormwater Master Plan\Drawings\11868\11868XREFUTIL,..\11868TOPO,Engineering\11868\CSDS\PROD0001\C00-CP-ST-FKMAP.dwg,Engineering\11868\CSDS\PROD0001\C00-CP-ST-FKMAP-Expand.dwg,Engineering\11868\CSDS\PROD0001\C00-CP-ST-FKMAP-Expand-1.dwg,Engineering\11868\CSDS\PROD0001\C00-CP-ST-FKMAP-Expand-2.dwg,Engineering\11868\CSDS\PROD0001\C00-CP-ST-FKMAP-Expand-3.dwg,Engineering\11868\CSDS\PROD0001\C00-CP-ST-FKMAP-Expand-4.dwg,Engineering\11868\CSDS\PROD0001\C00-CP-ST-FKMAP-Expand-5.dwg,Engineering\11868\CSDS\PROD0001\C00-CP-ST-FKMAP-Expand-6.dwg,Engineering\11868\CSDS\PROD0001\C00-CP-ST-FKMAP-Expand-7.dwg,Engineering\11868\CSDS\PROD0001\C00-CP-ST-FKMAP-Expand-8.dwg,Engineering\11868\CSDS\PROD0001\C00-CP-ST-FKMAP-Expand-9.dwg,Engineering\11868\CSDS\PROD0001\C00-CP-ST-FKMAP-Expand-10.dwg,Engineering\11868\CSDS\PROD0001\C00-CP-ST-FKMAP-Expand-11.dwg,Engineering\11868\CSDS\PROD0001\C00-CP-ST-FKMAP-Expand-12.dwg,Engineering\11868\CSDS\PROD0001\C00-CP-ST-FKMAP-Expand-13.dwg,Engineering\11868\CSDS\PROD0001\C00-CP-ST-FKMAP-Expand-14.dwg,Engineering\11868\CSDS\PROD0001\C00-CP-ST-FKMAP-Expand-15.dwg,Engineering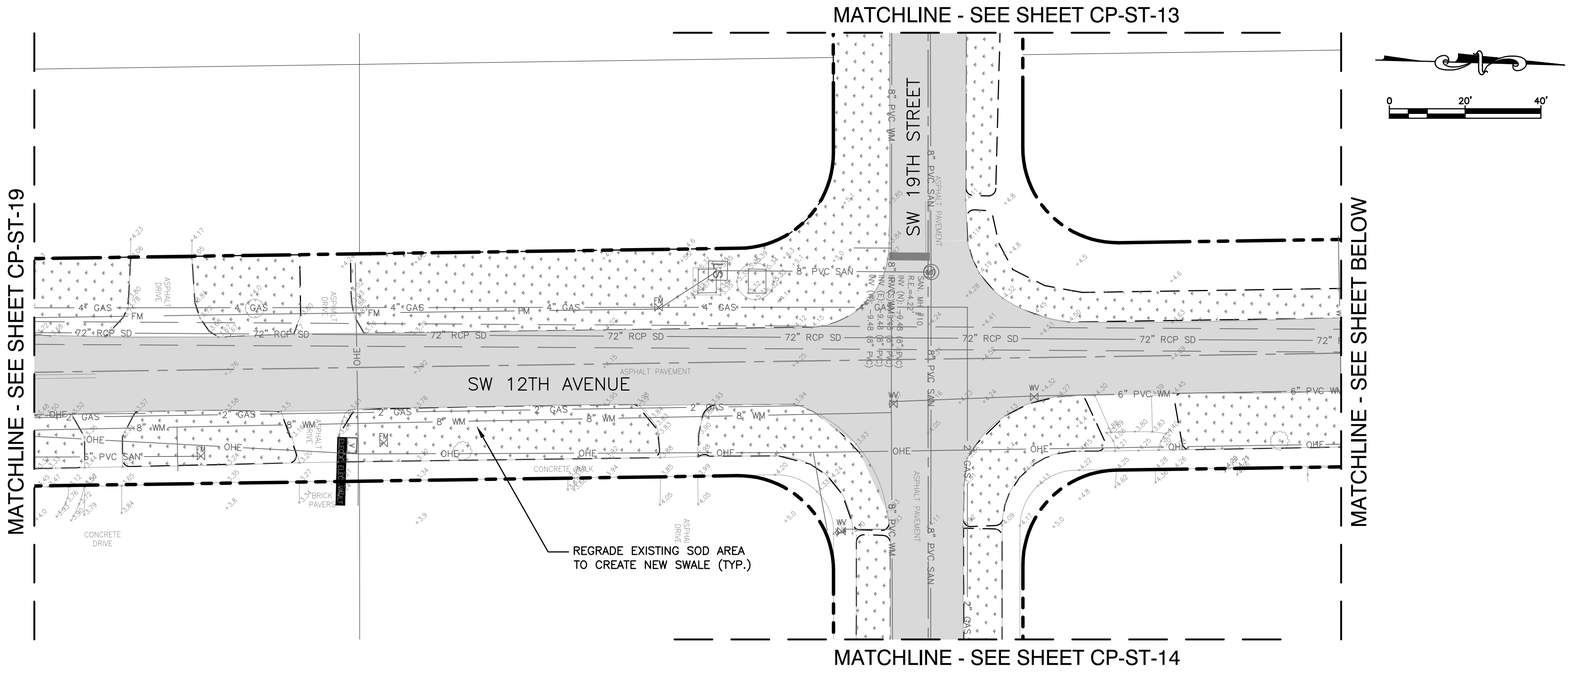

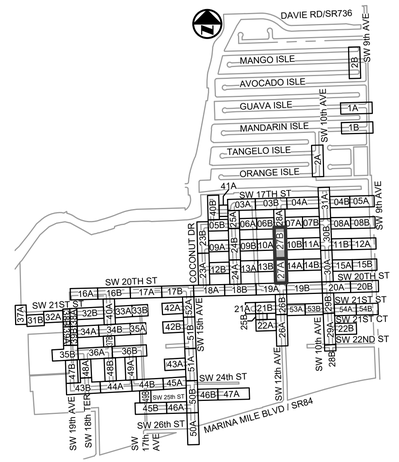

KEY MAP

N.T.S.

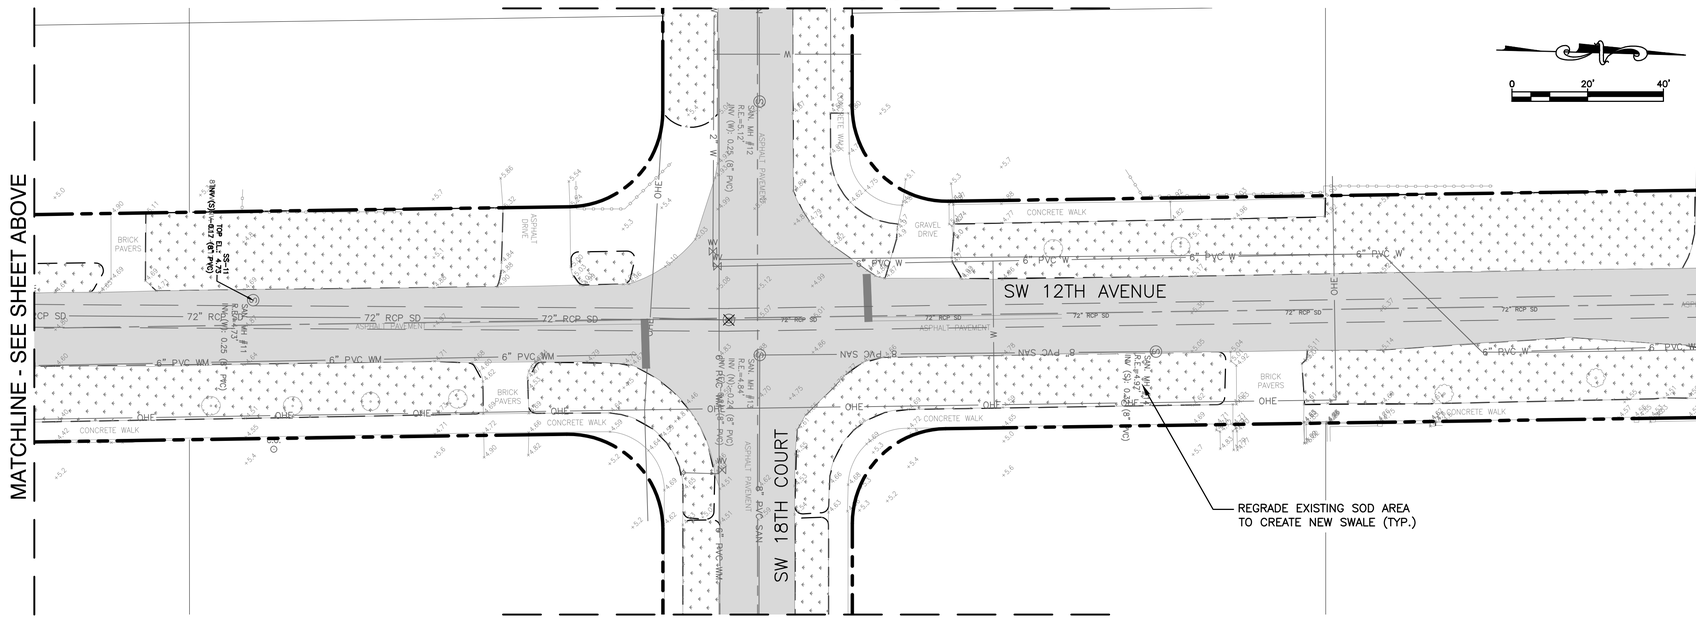

NOTES:

1. EXISTING UTILITY DEPTHS ARE UNKNOWN UNLESS OTHERWISE INDICATED. LOCATIONS AND DEPTHS ARE ESTIMATED.
2. 4,196 LF OF NEW/RESTORED SWALE PROPOSED FOR ENTIRE PROJECT (SEE DETAIL ON SHEET CZ-DT-22).
3. CONTRACTOR SHALL COORDINATE ALL ADJACENT TREE REMOVAL/RELOCATION WITH PROPERTY OWNER. AT OWNER'S DISCRETION CONTRACTOR SHALL MAKE TREE AVAILABLE OR PLAN/RELOCATE AT HOMEOWNER'S REQUEST WITH SIGNED WAIVER TO PLANT WITHIN PRIVATE PROPERTY.
4. ALL EXISTING UTILITIES MAY NOT BE SHOWN ON THIS PLAN. REFER TO EXISTING CONDITIONS PLANS FOR TYPE AND LOCATION OF EXISTING UTILITIES.
5. ALL EXISTING CATCH BASIN AND STORM DRAINS LOCATED WITHIN RIGHT-OF-WAY TO REMAIN UNLESS OTHERWISE SHOWN. THE CONTRACTOR SHALL NOTIFY THE ENGINEER OF RECORD PRIOR OF ANY REMOVAL OF ANY DRAINAGE STRUCTURE AND/OR PIPING BASINS AND STORM DRAINS REMOVED SHALL BE BACKFILLED PER CITY SPECIFICATIONS.
6. EXISTING CATCH BASINS LOCATED WITHIN RIGHT-OF-WAY MAY BE CONNECTED TO ADJACENT PROPERTY ROOF DRAINS. IF THIS SITUATION IS DISCOVERED DURING CONSTRUCTION THE CONTRACTOR SHALL NOTIFY THE ENGINEER OF RECORD AND THE CONTRACTOR SHALL NOT REMOVE ANY PIPE OR CATCH BASINS UNLESS AUTHORIZED TO DO BY THE ENGINEER OF RECORD.
7. CONTRACTOR IS RESPONSIBLE FOR TEMPORARY RELOCATION/COORDINATION OF EXISTING UTILITIES (WATER/SEWER) AS REQUIRED TO FACILITATE PROPOSED INFRASTRUCTURE.
8. ONCE ABANDONED, WATER MAIN CAN BE CUT AND REMOVED TO CONSTRUCT PROPOSED DRAINAGE. PLUG EXPOSED ENDS TO REMAIN.
9. EXISTING WATER MAIN/FORCE MAIN TO BE REMOVED AND REPLACED, AND NEW MAIN TO BE TESTED, APPROVED AND SERVICES CONNECTED PRIOR TO CONSTRUCTION OF STORM DRAINAGE.
10. ALL EXISTING DRAINAGE STRUCTURES TO REMAIN MAY REQUIRE ADJUSTMENT OF FRAME AND GRATE TO MEET PROPOSED GRADES.
11. CRACKED SIDEWALK FLAGS TO BE REMOVED EVEN IN AREAS NOTED TO REMAIN.
12. ALL EXISTING AND PROPOSED DRAINAGE STRUCTURES THAT ARE LOCATED IN A SWALE WITH AN OPEN GRATE SHALL BE PROVIDED WITH AN CONCRETE APRON.
13. ALL NEW ADA CURB RAMPS SHALL INCLUDE DETECTABLE WARNING STRIP PER CITY STD DETAIL-ROAD 013.

Hazen

HAZEN AND SAWYER
4000 HOLLYWOOD BLVD, SUITE 750N
HOLLYWOOD, FLORIDA 33021

Certificate of Authorization No: 2771

CRAVEN • THOMPSON AND ASSOCIATES, INC.
ENGINEERS • PLANNERS • SURVEYORS
3563 N.W. 53RD STREET, FORT LAUDERDALE, FLORIDA 33309
FAX: (954) 739-6409 TEL: (954) 739-6400
FLORIDA LICENSED ENGINEERING, SURVEYING & MAPPING BUSINESS No. 271
FLORIDA LICENSED LANDSCAPE ARCHITECTURE BUSINESS No. C000114

MATERIAL SHOWN HEREON IS THE PROPERTY OF CRAVEN-THOMPSON & ASSOCIATES, INC. AND SHALL NOT BE REPRODUCED OR USED FOR OTHER PROJECTS WITHOUT THE WRITTEN CONSENT OF CRAVEN-THOMPSON & ASSOCIATES, INC. COPYRIGHT © 2017

ENGINEER: PATRICK J. GIBNEY
REG. No.: 49428
DATE: 01/22/2021

TEL: 954-987-0066
FAX: 954-987-2949

DRAWN BY: XXX
DESIGNED BY: XXX
DATE: 01/07/2019
SCALE: 1"=20'
CHECKED BY: XXX
FIELD BOOK: XXXX

CITY OF FORT LAUDERALE
PUBLIC WORKS DEPARTMENT
ENGINEERING & ARCHITECTURE
100 North Andrews Avenue, Fort Lauderdale, Florida 33301

REVISIONS

NO.	DATE	BY	CHK'D	DESCRIPTION

Patrick J. Gibney, State of Florida, Professional Engineer, License No. 49428. This item has been electronically signed and sealed by Patrick J. Gibney on the date indicated here using an SHA authentication code. Printed copies of this document are not considered signed and sealed and the SHA authentication code must be verified on any electronic copies.

8/26/2021

CONSTRUCTION SET

PROJECT # 11868
STORMWATER IMPROVEMENTS
RIVER OAKS NEIGHBORHOOD
PAVING & GRADING PLAN

SHEET NO.
CP-ST-27

TOTAL: 255

CAD FILE: 11868-CP-ST-A

DRAWING FILE NO. 4-142-42

Always call 811 two full business days before you dig to have underground utilities located and marked.
Sunshine811.com