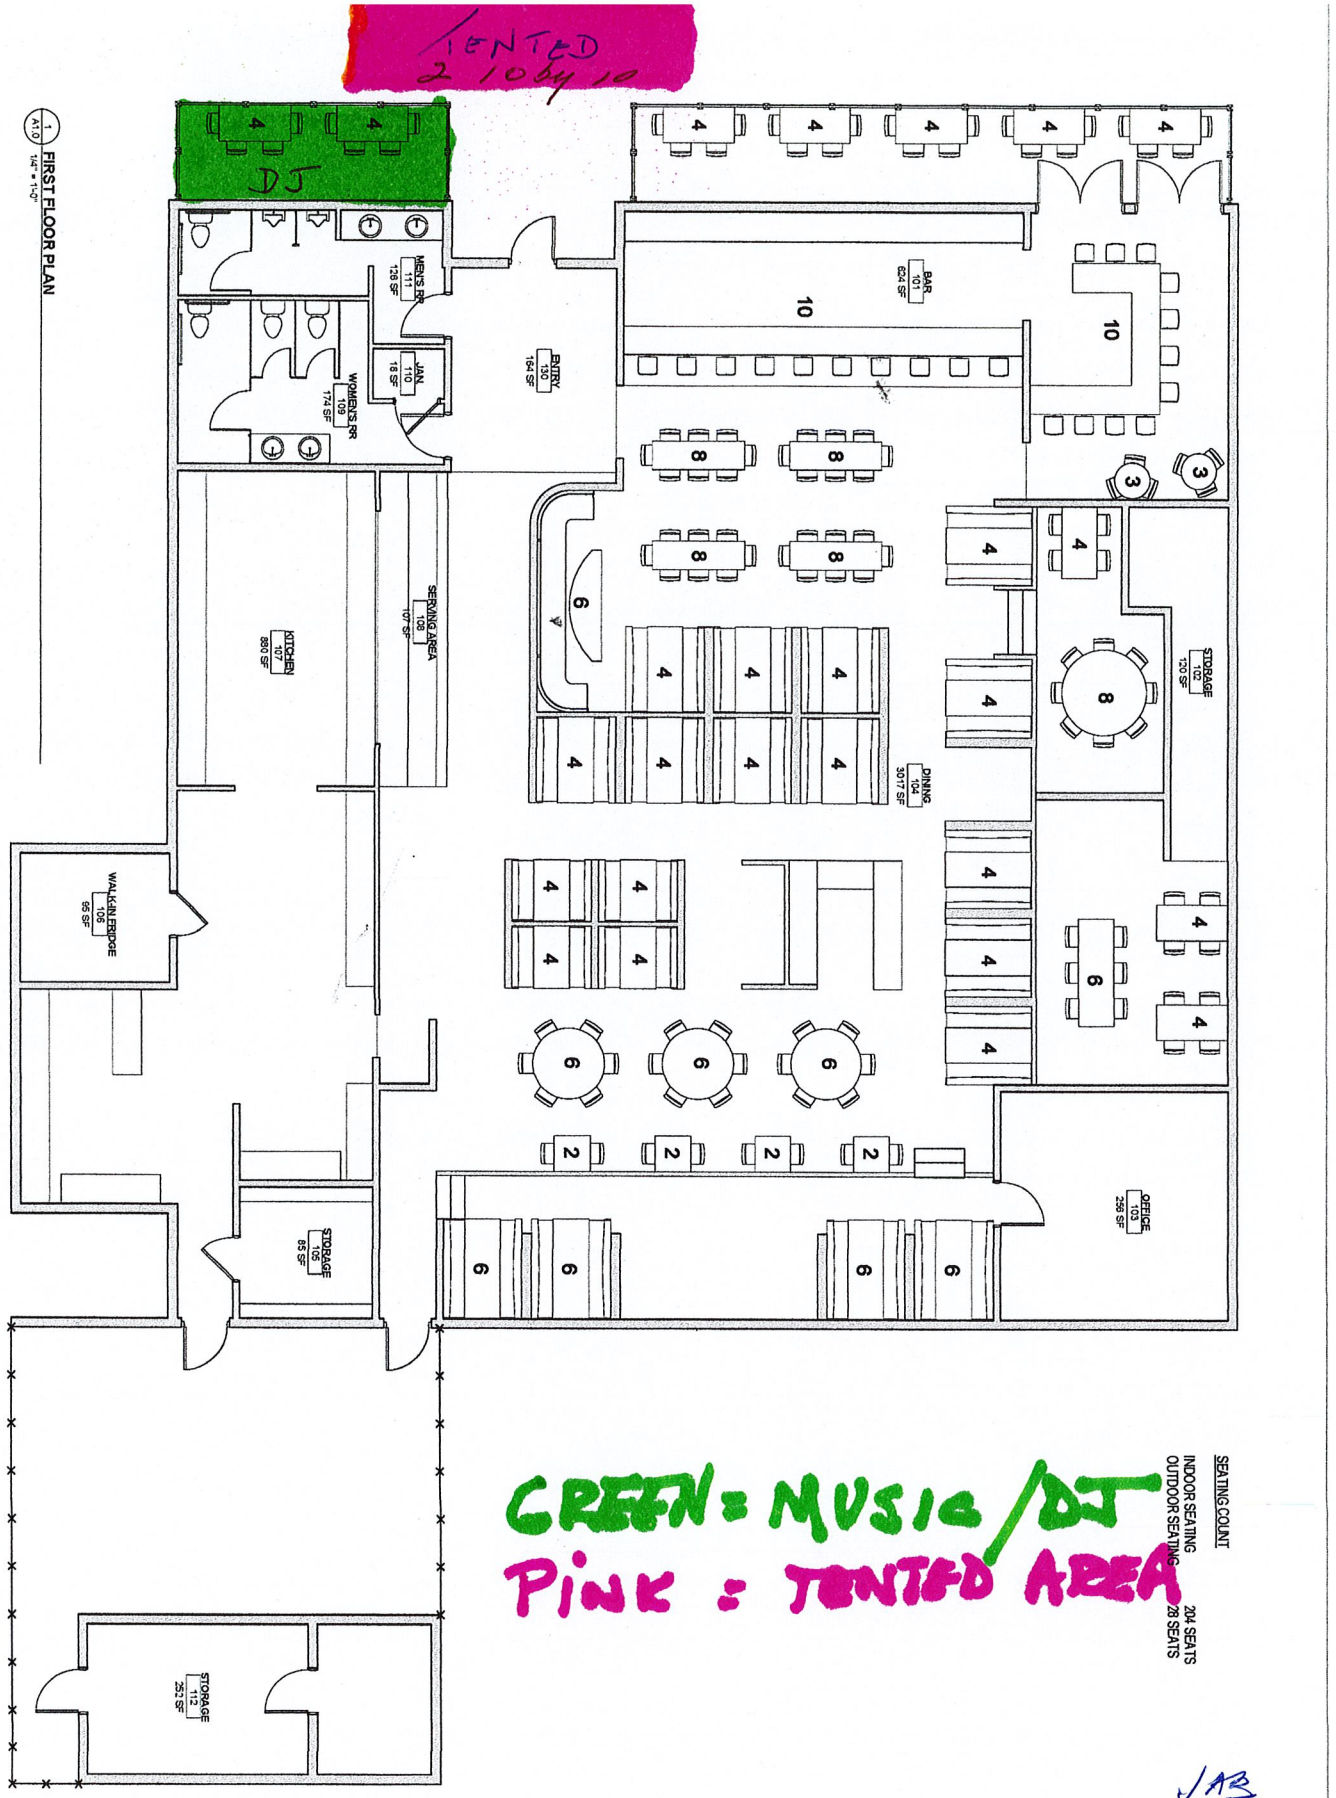


7/20/2017 1:53:37 PM S:\PROJECTS\EMPLOYEES\SUAREZ\CARLOS & PEPE S\CONCEPTUAL FLOOR PLAN.RTE

A1.0


Project No : NONE
Drawn By : TS
Checked By : CM
Date: 07-10-17
REVISIONS

Charles Michelson AR0009976

SALTZ MICHELSON ARCHITECTS
3501 Griffin Road
Ft. Lauderdale, FL 33312
(954) 265-2700 Fx:(954) 265-2701
sm@saltzmichelson.com
AA-0002897

CARLOS & PEPE'S RESTAURANT
Owner
Enter address here

CAM 19-0255
Exhibit 4a
Page 1 of 2

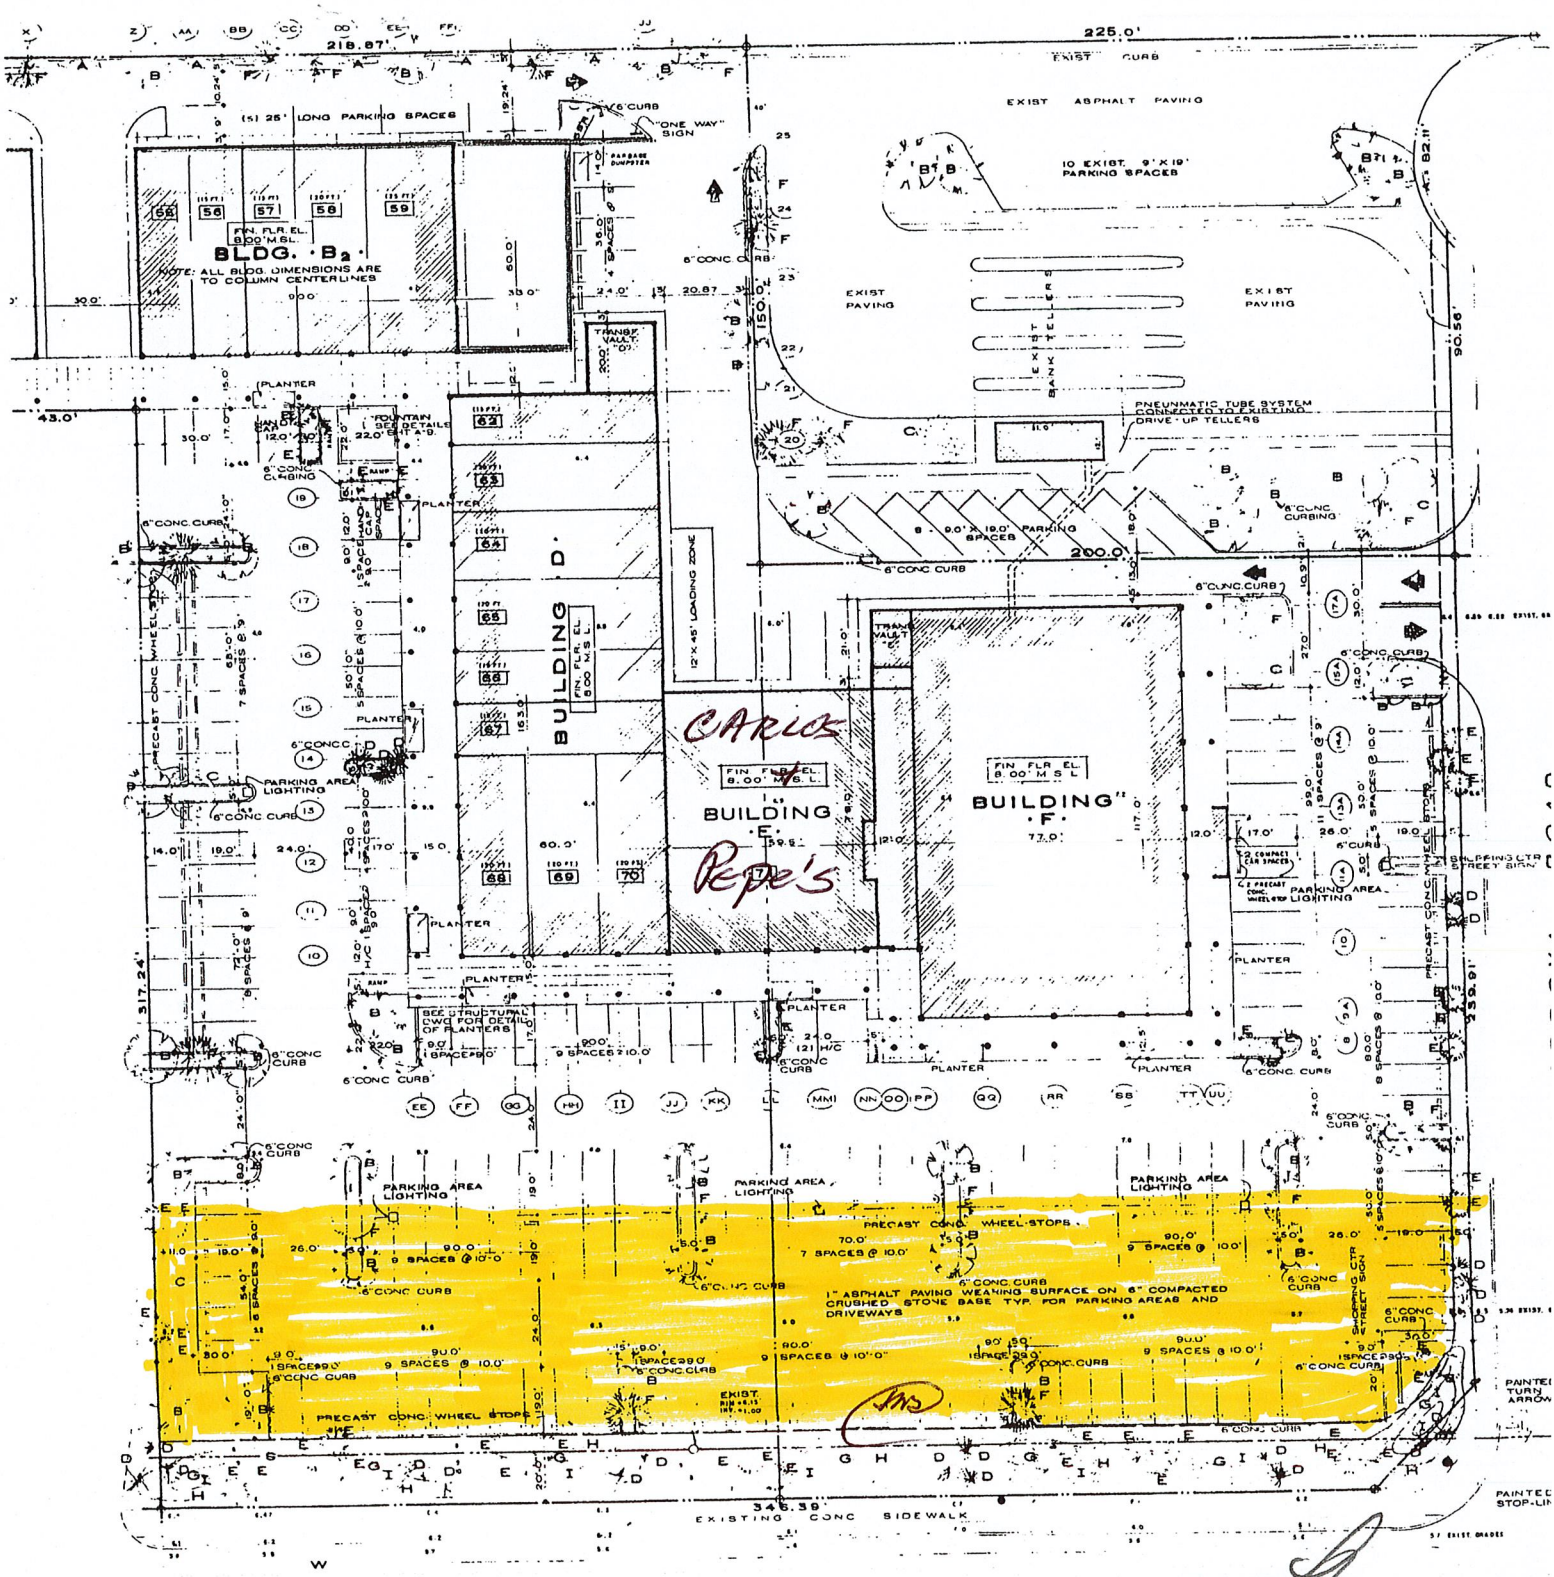

PARKING - CLASSIC CARS.

LANDLORD:

TENANT:

2/28/19

Santa Ana, LLC

CAM 18-0255
Exhibit 4a
Page 2 of 2