PHASE I ENVIRONMENTAL SITE ASSESSMENT

for

Federal Courthouse Garage
Southeast 4th Avenue and Southeast 11th Street
Fort Lauderdale, Florida

Prepared for:

DESMAN
100 SE 3rd Avenue, 10th Floor
Fort Lauderdale, Florida 33394

Prepared by:

Langan Engineering and Environmental Services, LLC
110 East Broward Boulevard, Suite 1500
Fort Lauderdale, Florida 33301

Maria DeBianchi	Candace E. Chin Fatt	Vincent D. Yarina, P.G., CEM
Staff Engineer	Senior Project Manager	Principal/Vice President

Report Date: 21 February 2024
180-Day Viability Date: 20 July 2024
330130301

DRAFT

LANGAN

TABLE OF CONTENTS

EXECUTIVE SUMMARY i

1. INTRODUCTION 1

1.1. PURPOSE 1
1.2. SCOPE OF SERVICES 1
1.3. USER RESPONSIBILITIES 2
1.4. LIMITING CONDITIONS/DEVIATIONS 2
1.5. DATA GAPS 3

2. SUBJECT PROPERTY DESCRIPTION AND CURRENT USE 4

2.1. LOCATION, LEGAL DESCRIPTION, AND OWNERSHIP 4
2.2. PHYSICAL SETTING 4
2.3. SUBJECT PROPERTY DESCRIPTION 5
2.4. CURRENT SUBJECT PROPERTY USE 5
2.5. HAZARDOUS SUBSTANCES AND PETROLEUM PRODUCTS 6
2.6. AIR EMISSIONS 6
2.7. WASTE MANAGEMENT 6
2.8. WASTEWATER 7
2.9. STORM WATER 7

3. SUBJECT PROPERTY HISTORY AND RECORDS REVIEW 8

3.1. HISTORICAL SUMMARY 8
3.2. REGULATORY DATABASE REVIEW 8
3.3. PRIOR REPORT REVIEW 8

4. ADJOINING PROPERTIES AND SURROUNDING AREA 9

4.1. CURRENT USE OF ADJOINING PROPERTIES AND SURROUNDING AREA 9
4.2. ADJOINING PROPERTIES AND SURROUNDING AREA HISTORY 9
4.3. REGULATORY DATABASE REVIEW 10

5. CONCLUSIONS, FINDINGS, AND OPINIONS 13

6. ENVIRONMENTAL PROFESSIONAL STATEMENT 14

7. REFERENCES 15

8. LIMITATIONS AND DEFINITIONS 16

8.1. ASTM DEFINITIONS 16
8.2. STANDARD ENVIRONMENTAL RECORD SOURCES 19

DRAFT

TABLES

Table ES-1 Conclusions, Findings and Opinions
Table 2-1 Utility Providers
Table 3-1 Subject Property History
Table 4-1 Current Use of Adjoining Properties and Surrounding Area
Table 4-2 Historical Use of Adjoining Properties
Table 5-1 Conclusions, Findings and Opinions
Table 7-1 Dates of Assessment Components

APPENDICES

Appendix A Figures
- Figure 1 Subject Property Location Map
- Figure 2 Subject Property Layout
- Figure 3 Nearby Properties Map

Appendix B User Provided Information
Appendix C Environmental Database Report
Appendix D Site Reconnaissance Checklist and Photographs
Appendix E Agency Records and Other Reports
Appendix F Historical Resources
Appendix G Resumes of Environmental Professionals

DRAFT

EXECUTIVE SUMMARY

Langan Engineering and Environmental Services, LLC (Langan, f/k/a Langan Engineering and Environmental Services, Inc.) completed a Phase I Environmental Site Assessment (ESA) of the Federal Courthouse Garage property located at Southeast 4th Avenue and Southeast 11th Street in Fort Lauderdale, Broward County, Florida (the "subject property") under the written authorization of Desman Design Management Group (DESMAN, "Client"). The city of Fort Lauderdale ('the User") has contracted DESMAN to prepare a design criteria package on their behalf for the construction of the future federal courthouse parking garage on the subject property.

The Phase I ESA was completed following the guidelines of ASTM International Standard Practice E1527-21 (ASTM E1527-21), the United States Environmental Protection Agency's (US EPA) All Appropriate Inquiries (AAI) Rule, and industry standard practice. The user requested this ESA as part of their environmental due diligence associated with the design criteria documentation for a proposed parking garage.

Subject Property Layout

The subject property is located on the northeast corner of the intersection of Southeast 11th Street and Southeast 4th Avenue and associated with the future federal courthouse on Southeast 3rd Avenue. It is an approximately 1.67-acre vacant parcel identified by the Broward County Property Appraiser as Parcel ID Number 5042 10 76 0020. The subject property is enclosed by temporary barriers/chain-link fence on the east, south, and west boundaries, and a silt fence on the north. It is accessed via a gate along Southeast 11th Street to the south. A temporary office trailer is located on the eastern portion of the subject property. Langan observed parked cars, and heavy equipment and machinery, reportedly associated with the construction activities on the west adjoining property. A lift station and generator were also observed on the southeast corner of the subject property. The generator was reportedly used to power the office trailer on the subject property.

Subject Property Current Use

The subject property is currently being utilized by Brasfield & Gorrie for a temporary construction office and associated parking and storage of heavy construction equipment and machinery for the construction of the new federal courthouse on the west adjoining property.

Subject Property History

The subject property was undeveloped land from as early as 1940. By the late 1950s, the eastern portion of the subject property was a paved parking lot. The western portions remained relatively unchanged until the early 1970s when land clearing activities were apparent. No significant changes were observed through 2023.

Adjoining Properties and Surrounding Area

The adjoining and surrounding areas were developed with roadways and sparse residential structures from as early as 1928, and the Tarpon River adjacent to the north. Residential development increased from the late 1940s through the 1960s as the area became more urbanized. The east adjoining property was developed with a church by the late 1940s and paved parking lot followed by a car dealership by the early 1950s. By the 1990s, some of the residences

DRAFT

were converted into use as offices. The surrounding has remained relatively unchanged from the late 1990s to present-day.

Conclusions

Langan completed a Phase I ESA of the subject property using the scope guidelines and inherent limitations of ASTM E1527-21. Table ES-1 presents the conclusions of the Phase I ESA.

Table ES-1 Conclusions, Findings and Opinions

ASTM E1527-21 Scope Items
Recognized Environmental Conditions (RECs)
Langan did not identify RECs.
Controlled Recognized Environmental Conditions (CRECs)
Langan did not identify CRECs.
Historical Recognized Environmental Conditions (HRECs)
Langan did not identify HRECs.
De Minimis Conditions
Langan did not identify de minimis conditions.
Significant Data Gaps
Langan did not identify significant data gaps.

DRAFT

1. INTRODUCTION

Langan Engineering and Environmental Services, LLC (Langan, f/k/a Langan Engineering and Environmental Services, Inc.) completed a Phase I Environmental Site Assessment (ESA) of the Federal Courthouse Garage property located at Southeast 4th Avenue and Southeast 11th Street in Fort Lauderdale, Broward County, Florida (the "subject property") under the written authorization of Desman Design Management Group (DESMAN, "Client"). The city of Fort Lauderdale ('the User") has contracted DESMAN to prepare a design criteria package on their behalf for the construction of the future federal courthouse parking garage on the subject property. A Subject Property Location Map is provided in Appendix A (Figure 1).

The Phase I ESA was completed following the guidelines of ASTM International Standard Practice E1527-21 (ASTM E1527-21), the United States Environmental Protection Agency's (US EPA) All Appropriate Inquiries (AAI) Rule, and industry standard practice. The user requested this ESA as part of their environmental due diligence associated with the design criteria documentation for a proposed parking garage.

1.1. Purpose

The purpose of this Phase I ESA is to identify recognized environmental conditions (REC) associated with the subject property. This purpose also includes identifying controlled recognized environmental conditions (CREC), historical recognized environmental conditions (HREC), de minimis conditions, and significant data gaps. The definitions of REC, CREC, HREC, de minimis condition and other select ASTM terms used in this report are in Section 8.

1.2. Scope of Services

Langan's scope of services consisted of the completion of a Phase I ESA following the guidelines of ASTM E1527-21. Langan's scope of services as it pertains to the elements of a Phase I ESA as specified in ASTM E1527-21 is described below.

1.2.1. Records Review and Local Government Interviews

Langan contracted a third-party provider to search environmental regulatory databases and provide historical records. The database search included select federal, state, local and tribal standard source environmental databases within the approximate search radii specified by ASTM E1527-21.

Based on information in the environmental database report, Langan did not consider submitting FOIA requests to supplement the database listings for adjoining or surrounding area properties necessary.

Langan reviewed online records including the Florida Department of Environmental Protection (FDEP) Information Portal and Oculus databases and the Broward County ENVIROS database. Langan supplemented the third party-provided historical records with review of online historical record sources including Google Earth Pro.

1.2.2. Site Reconnaissance and Owner/Operator/Occupant Interviews

On 23 January 2024, Maria DeBianchi, Staff Engineer of Langan, under supervision of Candace E. Chin Fatt, Senior Project Manager and an Environmental Professional, completed the site reconnaissance. Langan was accompanied by Gary Burk, Senior Superintendent of Brasfield & Gorrie and key site manager of the subject property, during the site reconnaissance. The site

DRAFT

reconnaissance consisted of traversing the exterior of the subject property to conduct visual observations and progressed to property boundaries to observe the adjoining and surrounding properties. The adjoining properties were observed from the subject property or from public rights-of-way. The weather at the time of the site reconnaissance was approximately 76°F and sunny. Limiting conditions encountered during the site reconnaissance, if any, are discussed in Section 8.3.

Mr. Burk conveyed to Langan that he was not aware of any storage tanks or monitoring wells on the subject property. Mr. Burk also stated that the subject property is not connected to public utilities and indicated he is not aware of any past or present environmental concerns in connection with the subject property.

1.2.3. Evaluation, Report and Parts Used in Concert

Langan evaluated the information obtained from the records reviews, site reconnaissance and interviews described above, and from the user as described in Section 1.3 in concert with each other. Langan's findings, opinions, and conclusions are discussed throughout this report. Significant assumptions, or deletions, deviations or exceptions to ASTM E1527-21 are noted in Section 1.4.

1.2.4. Non-ASTM Scope Services

The scope of services for the Phase I ESA did not include non-scope ASTM considerations, including per- and polyfluoroalkyl substances (PFAS).

1.3. User Responsibilities

Langan requested that the user provide the results of tasks the user is responsible for completing to satisfy the requirements of AAI. The tasks include: searching for known environmental liens and activity and use limitations (AULs) filed or recorded against the subject property, and provision of information related to specialized knowledge or experience of the user or the degree of obviousness relative to conditions indicative of releases or threatened releases; actual knowledge of the user regarding environmental liens or AULs related to the subject property; specialized knowledge or experience of the user; reasons for significantly lower purchase prices, and commonly known or reasonably ascertainable information within the local community about the subject property. Langan also requested that the user state the reason the Phase I ESA was requested. A summary of the user's responses is provided in Appendix B and relevant information provided by the user is discussed in applicable sections of this report.

Unless specifically included in the scope of services, Langan did not complete a title search or a search for environmental liens or AULs, as that is the responsibility of the user. If the user requested that Langan complete such searches on the user's behalf, the information was supplied to Langan by a vendor, and to the vendor by government sources; therefore, neither Langan nor the vendor can verify the completeness or accuracy of the title search, or AUL searches.

1.4. Limiting Conditions/Deviations

Langan was unable to observe the ground surface throughout approximately 5% of the subject property due to parked cars, machinery, and soil stockpiles. This limiting condition did not impact Langan's conclusions based on review of aerial photographs and other historical resources.

Langan did not delete or deviate from the ASTM E1527-21 guidelines during this Phase I ESA.

DRAFT

1.5. Data Gaps

Data gaps, if encountered, are discussed throughout the report. Significant data gaps, if any, are summarized in Section 5.0.

DRAFT

2. SUBJECT PROPERTY DESCRIPTION AND CURRENT USE

The following sections describe the subject property location, ownership, physical setting, and current layout and operations.

2.1. Location, Legal Description, and Ownership

The subject property is located on the northeast corner of the intersection of Southeast 11th Street and Southeast 4th Avenue. It is an approximately 1.67-acre vacant parcel identified by the Broward County Property Appraiser as Parcel ID Number 5042 10 76 0020, and currently owned by the United States of America. A legal description of the subject property is provided on the Property Appraiser website. A copy of the subject property summary is provided in Appendix E.

2.2. Physical Setting

The physical setting that includes the geologic, hydrogeologic, hydrologic, and topographic characteristics of the subject property and surrounding area are discussed below.

2.2.1. Topography

The 2017 United States Geological Survey (USGS) 7.5-minute quadrangle topographic map for Fort Lauderdale South, Florida depicts the subject property at an elevation of approximately 3 feet above mean sea level (amsl). The regional topography slopes downward toward the southeast and the Atlantic Ocean, which is located approximately 2 miles east of the subject property.

2.2.2. Geology

According to the U.S. Department of Agriculture's (USDA) Natural Resources Conservation Service (NRCS) Soil Survey Geographic (SSURGO) data for Broward County, soils at the subject property are comprised of *Immokalee, Dade, and urban land.* According to the EDR Physical Setting Source Information, the dominant soil types at the property are *fine sand* with varying infiltration rates.

According to the United States Geological Survey (USGS), "Biscayne Aquifer of Dade and Broward Counties, Report of Investigations No. 17", Southeastern Florida is underlain by alternating sequences of cemented and uncemented sedimentary deposits consisting of quartz and calcareous sands, limestone, and sandstone, which overlie the Mesozoic Age igneous basement rocks. These sediments were deposited from the Miocene to the Pleistocene Epochs (25 Ma to 0.01 Ma ago).

The primary geologic formations that are located within Broward Country are the Pamlico Sand Formation, the Miami Oolite Formation, the Fort Thompson Formation, the Anastasia Formation, the Key Largo Formation, the Tamiami Formation, and the Hawthorn Formation. The first formation encountered is the Pamlico Sand, which consists of a pale-orange to brown quartz sand that ranges from coarse to fine-grained in particle size. Within the Pamlico Sand Formation, localized zones of organic and fine-grained soils may be encountered. The next formation encountered is the Miami Oolite. The Miami Oolite is typically a white to yellowish massive cross-bedded oolitic limestone containing varying amounts of sand, usually in solution cavities. The next formations encountered are the Anastasia, the Fort Thompson, and the Key Largo. The Fort Thompson consists of pale-orange to yellow-brown, mottled, well-cemented limestone and is interbedded with lenses of shelly sandy micrite. The Anastasia is comprised of highly porous coralline limestone. These formations are probably interfingered near the Property. The Tamiami

DRAFT

and Hawthorn Formations underlie the above. The Tamiami consists of a partially cemented, gray sandy shelly limestone at the top and a fine to very fine-grained shelly quartz sand, with increasing silt and clay content toward the bottom. The Hawthorn Formation is primarily comprised of clay.

2.2.3. Hydrogeology

The Pamlico Sand, Miami Oolite Formation, the Anastasia Formation, the Key Largo limestone, and the Fort Thompson Formation compose the Biscayne Aquifer, which is the primary source of drinking water in southeastern Florida. According to the USGS, the Biscayne Aquifer is unconfined and recharged by local rainfall, and the regional hydraulic gradient is toward the southeast, but can be influenced seasonal variations and by canals, surface water bodies and pumping wells.

Surface water bodies are not present within the boundary of the subject property. The nearest surface water body is the Tarpon River adjoining the subject property to the north. Information regarding subject property-specific groundwater flow direction was unavailable, however, according to a 2019 site assessment conducted on the east adjoining property, groundwater flow was reported to be towards the northeast. Groundwater flow direction is expected to be towards the north and the Tarpon River.

2.3. Subject Property Description

Subject Property Layout

The subject property is located on the northeast corner of the intersection of Southeast 11th Street and Southeast 4th Avenue and associated with the future federal courthouse on Southeast 3rd Avenue. It is an approximately 1.67-acre vacant parcel identified by the Broward County Property Appraiser as Parcel ID Number 5042 10 76 0020. The subject property is enclosed by temporary barriers/chain-link fence on the east, south, and west boundaries, and a silt fence on the north. The Tarpon River is immediately north of the subject property. It is accessed via a gate along Southeast 11th Street to the south. A temporary office trailer is located on the eastern portion of the subject property. Langan observed parked cars and heavy equipment and machinery, reportedly associated with the construction activities on the west adjoining property. A lift station and generator were also observed on the southeast corner of the subject property. The generator was reportedly used to power the office trailer on the subject property.

A Subject Property Layout Map is provided in Figure 2 of Appendix A. Photographs of the subject property and a checklist documenting Langan's observations relative to the features, activities, uses and conditions outlined in Section 9.4 of ASTM E1527-21 are in Appendix D.

2.4. Current Subject Property Use

The subject property is currently being utilized by Brassfield & Gorrie as a temporary office and associated parking and a construction staging area for the federal courthouse building construction on the west adjoining property. According to the key site manager, the subject property is not connected to any of the public utilities. However, the utility providers in the area of the subject property are listed in the table below.

Table 2-1 Utility Providers

Utility	Providers
Electricity	Florida Power & Light (FPL)

DRAFT

Utility	Providers
Water and Sewer	City of Fort Lauderdale

2.5. Hazardous Substances and Petroleum Products

Langan did not observe hazardous substances, petroleum products or evidence of leaks, spills, pools of liquid or releases such as staining, or sheens associated with hazardous substances or petroleum products.

2.5.1. Underground Storage Tanks (USTs)

Langan did not observe evidence of USTs on the subject property.

2.5.2. Aboveground Storage Tanks (ASTs)

Langan did not observe evidence of ASTs on the subject property.

2.5.3. Drums, Totes, and Intermediate Bulk Containers

Langan did not observe or identify evidence of drums, totes, and/or intermediate bulk containers containing hazardous substances and/or petroleum products at the subject property.

2.5.4. Other Chemical Storage, Containers, or Equipment

Langan did not observe other chemical storage, containers, or equipment associated with hazardous substances and petroleum products on the subject property.

Langan observed a pole-mounted transformer on the southern boundary of the subject property. The transformer was not labeled as "non-PCB containing" and appeared to be in good condition with no evidence of leaks or discharges.

Langan observed a mobile generator on the southeast corner of the subject property. According to the key site manager, Mr. Burk, the generator is diesel fueled, and will be used to temporarily power the office trailer until the subject property is connected to FPL. Mr. Burk reported that the generator was not active at the time of Langan's site reconnaissance. No evidence of leaks or releases were observed.

2.6. Air Emissions

When in use, the mobile generator would be a source of air emissions, however, it was not yet in operation at the time of Langan's site reconnaissance and therefore was not considered to be a concern. No other sources of air emissions were observed at the subject property during the site reconnaissance.

2.7. Waste Management

The following sections describe current hazardous and non-hazardous waste streams, and observations of fill areas or other solid waste throughout the subject property.

2.7.1. Hazardous Waste

Langan did not observe or identify evidence of hazardous waste at the subject property.

2.7.2. Non-Hazardous Waste

Langan did not observe or identify evidence of non-hazardous waste at the subject property.

DRAFT

2.7.3. Fill Areas or Solid Waste

Langan did not observe areas that were apparently filled or graded by non-natural causes (or filled with material of unknown origin) that suggest the presence of garbage, construction debris, demolition debris, or other solid waste disposal, or mounds or depressions suggesting solid waste disposal.

Langan observed two roll-off waste containers on the eastern portion of the subject property. The containers are reportedly used to disposed of waste from the west adjoining construction activities. The containers were observed to be in good condition without obvious indications of a release or material threat of a future release. Solid waste is picked up by Coastal Waste & Recycling on an as-needed basis.

Additionally, Langan observed soil stockpiles on the northern portion of the subject property. According to Mr. Burk, the soil consists of topsoil and excess graded soil from portions of the subject property and will be used for onsite development. The soil did not originate from sources other than the subject property.

2.8. Wastewater

Langan did not observe or identify evidence of wastewater, septic systems or cesspools at the subject property.

2.9. Storm Water

Storm water at the subject property percolates through pervious areas. Langan did not observe evidence of impact (e.g., sheens, staining) to storm water pathways.

DRAFT

3. SUBJECT PROPERTY HISTORY AND RECORDS REVIEW

The following sections provide summaries of the historical uses of the subject property, and available information regarding documented environmental conditions associated with the historical uses.

3.1. Historical Summary

Langan compiled the following summary of the subject property history based on a review of readily available and reasonably ascertainable sources and interviews. Historical resources are provided in Appendix F.

Table 3-1 Subject Property History

Time Period	Historical Discussion
1940s	The subject property appears to be undeveloped land from as early as 1940.
1950s –1960s	By 1958, the eastern portion of the subject property appears developed as a paved parking lot and the remaining portions appear to be vacant, grass covered. An unpaved road traversing from west to the east toward the paved parking area is apparent.
1970s – Present	By 1971, the western portion of the subject property appears to be cleared with evidence of soil piles and earth work activities. The western portions appear to be vacant, grass-covered land by 1973. The subject property remained relatively unchanged through 2024.

3.2. Regulatory Database Review

The subject property was not identified in the regulatory databases searched. The environmental database report is attached in Appendix C.

3.3. Prior Report Review

Langan was not provided with prior reports related to the subject property.

DRAFT

4. ADJOINING PROPERTIES AND SURROUNDING AREA

The following sections describe current and historical uses of and database listings for adjoining properties and the surrounding area.

4.1. Current Use of Adjoining Properties and Surrounding Area

The current use of adjoining and surrounding properties is summarized in Table 4-1.

Table 4-1 Current Use of Adjoining Properties and Surrounding Area

Direction	Adjoining Properties	Surrounding Area
North	Tarpon River	Residential
East	Parking Lot (1005 S. Federal Highway)	Commercial and US 1
South	Parking Lot (500 SE 11th Street) for the Lorenzo Nissan Fort Lauderdale Dealership and Townhouses (402–408 SE 11th Street)	Commercial and Residential
Southwest	Celebrity Mortgage (320 SE 11th Street)	Commercial and Residential
West	Under construction (315 SE 11th Street and 320-321 SE 10th Court)	Commercial and Residential

Langan did not observe obvious conditions likely to represent environmental concerns for the subject property from current uses of adjoining or surrounding properties.

4.2. Adjoining Properties and Surrounding Area History

Langan compiled the following summaries of the adjoining properties and surrounding area history based on a review of historical resources and interviews. Historical resources are provided in Appendix F.

Table 4-2 Historical Use of Adjoining Properties

Direction	Adjoining Properties
North	The north adjoining property is depicted as the Tarpon River between the 1940s and the present day. Residential development is visible beyond the Tarpon River between 1949 and the present day. By 1958, more residences appear constructed, and by 1968, the original residences are no longer visible, as a new configuration of residential structures are evident. The properties appear to have remained in similar configuration from the 1970s through the present day. Langan does not consider the historical use of the north adjoining property an environmental concern for the subject property.
East	The east adjoining property appears undeveloped in 1940. By 1949, a paved road (Southeast 5th Avenue) is visible. By 1958, a paved parking lot connected to the subject property and associated with a church, and an automotive dealership is evident, and parked vehicles are present. The east adjoining configuration has remained relatively unchanged from 1958 to the present day. Langan does not consider the historical use of the east adjoining property an environmental concern for the subject property given the information reviewed in the files (See Section 4.3.2).
South	The south adjoining property appears undeveloped in 1940. Southeast 11th Street appears developed by 1949. By 1950, the south adjoining property (400-410 SE 11th Street) appears

DRAFT

Direction	Adjoining Properties
	developed with two structures, and by 1973, the eastern portion of the south adjoining property appears developed with an apartment building. The south adjoining property appears relatively unchanged until 1999, when the apartment building appears to have been razed and redeveloped as a paved parking lot. By 2007, the western portion of the south adjoining property appears to have been redeveloped with the current townhouses. The south adjoining property has remained relatively unchanged to the present day. Langan does not consider the historical use of the south adjoining property an environmental concern for the subject property.
West	The west adjoining property appears undeveloped from as early as 1928. Southeast 4th Avenue is depicted as formerly Perkins Avenue. By 1949, the west adjoining property appears developed with single-family residences (1001-1021 SE 4th Avenue). The properties at 315 SE 11th Street and 320 SE 10th Court were listed occupied by residents between 1948 and 1980, and then by law offices from 1986 until 2005. The west adjoining property appears relatively unchanged until 2023 when the property appears cleared. The west adjoining property is currently in the initial stages of construction. Langan does not consider the historical use of the west adjoining property an environmental concern for the subject property.

The adjoining and surrounding areas were developed roadways and sparse residential structures from as early as 1928. Residential development increased from the late 1940s through the 1960s as the area became more urbanized. By the 1990s, some of the residences were converted into offices. The surrounding has remained relatively unchanged from the late 1990s to present-day.

Langan does not consider the historical uses of the surrounding area properties an environmental concern for the subject property.

4.3. Regulatory Database Review

Langan reviewed the environmental database report to evaluate if adjoining or surrounding area properties identified in the database report are suspected to represent an environmental concern for the subject property (see Section 8.2). Langan did not consider review of regulatory agency files necessary to evaluate potential RECs for the subject property unless discussed in Section 4.3.1 or 4.3.2 below.

4.3.1. Adjoining Properties

Database listings for adjoining properties are summarized as follows.

Sheridan & I95 Citgo – 500 SE 11th Court (south adjoining, inferred down-gradient)

This facility is mapped on the south adjoining property and listed on the EDR Historical Auto database. According to the database report, it operated as a gasoline service station, not elsewhere classified (NEC), from 2011 through 2014. However, based on a review of other historical sources (i.e., aerial photographs, city directories) this address was developed as a residence with a salon from as early as 1962, and converted to an office in at least 2005. This address was also identified located >350 feet south of the subject property. Furthermore, based on the name of the listing it appears this is in another city and was incorrectly mapped. Based on the actual distance from the subject property and historical resource information, this listing is not considered to represent an environmental concern for the subject property.

DRAFT

4.3.2. Surrounding Area

Langan evaluated each of the database listings for surrounding area properties (see Section 8.2). Those warranting further discussion in the context of potential to represent an environmental concern for the subject property are discussed below.

Star Motors/Lorenzo Nissan Fort Lauderdale/Marlin Imports, Inc. – 1051 S. Federal Highway (approximately 229 feet east, inferred down-gradient)

This facility was identified on the Leaking UST (LUST), UST, Division of Waste Management Contaminated Site (DWM CONTAM), Financial Assurance, Broward County Hazardous Material (HM), AST, Hazardous Waste (Haz Waste), Resource Conservation and Recovery Act (RCRA) NonGenerator/No Longer Regulated (NLR), Facility Index System (FINDS), Enforcement and Compliance History Online (ECHO), and UST Finder databases.

According to the information obtained from the regulatory files reviewed, this facility has operated as an automotive sales and maintenance facility for over 60 years. The facility consists of a showroom and maintenance area that contains a north lift line with 10 hydraulic lift areas and a south lift line with 14 hydraulic lift areas. According to an FDEP Stationary Tank Inventory System Information Report dated 9 May 1992, the facility maintained seven storage tanks listed in the table below:

Tank Number	Size (gallons)	Contents	Type
1	275	Waste Oil	AST
2	275	New/Lube Oil	AST
3	1,000	Leaded Gasoline	UST
4	1,000	Waste Oil	UST
5	550	New/Lube Oil	AST
6	550	Miscellaneous Petroleum-Based Products	AST
7	275	Waste Oil	AST

According to a Storage Tank Registration Form dated 11 June 1998, the tanks were non-regulated and stored in the building.

On 17 November 2014, a Source Removal Report and No Further Action Proposal (SRR/NFAP) was prepared by CRB Geological & Environmental Services, Inc. (CRB). According to the SRR/NFAP, previous assessments were completed for a property transaction, and identified concentrations of polynuclear aromatic hydrocarbon (PAH) exceeding the Chapter 62-777 Florida Administrative Code (F.A.C.) Soil Cleanup Target Level (SCTLs) in the soil. The soil impacts were identified in the swale area on the western portion of the property and attributed to street surface runoff from Southeast 11th Street. Excavation activities were completed in October 2014 by CRB. Approximately 147.52 tons of impacted soil was excavated and transported offsite for disposal. Following excavation activities, CRB collected confirmation soil samples from the excavation sidewalls for laboratory analysis of PAHs by EPA Method 8270. Following backfilling activities, CRB installed one temporary monitoring well in the center of the former excavation and collected a confirmation groundwater sample for laboratory analysis of PAHs by EPA Method 8270. The

DRAFT

analytical results for the confirmation samples collected confirmed no detection of PAHs above their respective cleanup target levels. Based on the results, CRB recommended approving a No Further Action (NFA). On 8 December 2014, the Broward County Pollution Prevention Division (Division) issued a correspondence noting that they concurred that the requirements of NFA had been met. The Division issued further correspondence on 17 March 2015 in response to a Monitoring Well Abandonment Report dated 5 March 2015 by CRB, noting that the status of the case was reclassified to inactive.

A Discharge Report Form (DRF) was filed on 11 February 2019, for evidence of a discharge from the hydraulic fluid associated with the in-ground automotive lifts based on groundwater data collected during a Phase II ESA. Subsequently, a Site Assessment Report (SAR) dated 27 September 2019 was prepared by Grove Scientific & Engineering (GSE). According to the SAR, a Phase II ESA was completed by EE&G Environmental Services, LLC (EE&G) in September 2018 as part of due diligence for a property transaction. The Phase II ESA identified concentrations of total petroleum hydrocarbons (TPH) exceeding the GCTL in two of the groundwater samples collected in the vicinity of the inground hydraulic lifts. As such, the DRF was filed.

GSE's SAR included the advancement of eight soil borings and installation of five shallow monitoring wells and one deep monitoring well within the maintenance area. A total of eight soil samples were collected from each boring location at the 3-5' interval for laboratory analysis of volatile organic aromatics (VOAs) by EPA Method 8260, PAHs by EPA Method 8270, and TPHs by FL-PRO Method. A concentration of benzo(a)pyrene was detected exceeding the residential SCTL at SB-3. The remaining soil samples did not exceed either laboratory method detection limits (MDLs) or the SCTLs. A total of six groundwater samples were also collected for laboratory analysis of the same parameters as the soil samples. Analytical results did not detect any of the contaminants exceeding the MDLs or GCTLs. Groundwater flow was reported to be towards the northeast. Based on the soil and groundwater analytical results, GSE recommended NFA status for the subject site.

On 7 October 2019, the Environmental Engineering and Permitting Division (Division, previously the Pollution Prevention Division) issued correspondence in response to the SAR submitted by GSE, requesting delineation of the soil and groundwater contamination plumes.

Additional soil and groundwater assessments were completed in October 2019 and March 2020, and presented in a SAR Addenda (SARA) dated 5 December 2019 and Site Rehabilitation Completion Report and NFA Proposal (SRCR/NFAP) dated 31 March 2020. The delineation sampling completed confirmed that soil and/or groundwater contaminants of concern were not exceeding their respective cleanup target levels. As such, GSE recommended NFA.

The Division issued a Site Rehabilitation Completion Order (SRCO) on 12 June 2020.

This facility currently maintains a Hazardous Material License (#03656) for generating waste including petroleum products, coolant, batteries, absorbents, solvents, and fluorescent lightbulbs. The license is valid until 28 February 2025, and no violations have been reported.

Based on the current regulatory closure status for the reported discharge, the cross-gradient location of the facility, and lack of violations, this listing is not considered to represent an environmental concern for the subject property.

DRAFT

5. CONCLUSIONS, FINDINGS, AND OPINIONS

Langan completed a Phase I ESA consistent with the scope and limitations of ASTM E1527-21 for the subject property at Southeast 4th Avenue and Southeast 11th Street in Fort Lauderdale, Broward County, Florida. Exceptions to, or deletions from, ASTM E1527-21 are described in Section 8 of this report.

This assessment has revealed the following RECs, CRECs, HRECs, de minimis conditions, and significant data gaps in connection with the subject property as presented in Table 5-1.

Table 5-1 Conclusions, Findings and Opinions

ASTM E1527-21 Scope Items
Recognized Environmental Conditions (RECs)
Langan did not identify RECs.
Controlled Recognized Environmental Conditions (CRECs)
Langan did not identify CRECs.
Historical Recognized Environmental Conditions (HRECs)
Langan did not identify HRECs.
De Minimis Conditions
Langan did not identify de minimis conditions.
Significant Data Gaps
Langan did not identify significant data gaps.

DRAFT

6. ENVIRONMENTAL PROFESSIONAL STATEMENT

I declare that to the best of my professional knowledge and belief, I meet the definition of Environmental Professional as defined in Section 312.10 of 40 CFR Part 312 and I have the specific qualifications based on my education, training, and experience to assess a property of the nature, history, and setting of the subject property. I have developed and performed all appropriate inquiries in conformance with the standards and practices set forth in 40 CFR Part 312.

DRAFT

Candace E. Chin Fatt
Senior Project Manager (Environmental Professional)

Resumes outlining the qualifications of the project team and the Environmental Professional are included in Appendix G.

DRAFT

7. REFERENCES

Langan used the following sources to complete this Phase I ESA.

- ASTM E1527-21, Standard Practice for Environmental Property Assessments: Phase I Environmental Property Assessment Process, published 16 November 2021
- *Biscayne Aquifer of Dade and Broward Counties*, Melvin C. Schroeder, Howard Klein, and Nevin D. Hoy (USGS Report of Investigations No. 17), 1958
- Broward County ENVIROS database: https://dpep.broward.org/Enviros/Default.aspx?PossePresentation=FacilitySearchLinks
- Broward County Property Appraiser website: https://bcpa.net/RecMenu.asp
- EDR, Inc., Radius Map Report with GeoCheck, 19 January 2024
- EDR, Inc., City Directory Abstract Report, 22 January 2024
- EDR, Inc., Aerial Photographs, 19 January 2024
- EDR, Inc., Historical Topographic Map Report 19 January 2024
- EDR, Inc., Sanborn Map Report, 22 January 2024
- FDEP Information Portal: https://prodenv.dep.state.fl.us/DepNexus/public/searchPortal
- FDEP Oculus database: http://depedms.dep.state.fl.us/Oculus/servlet/login
- United States Department of Agriculture, SCS – Soil Survey

Table 7-1 Dates of Assessment Components

COMPONENT	DATE
Interviews	23 January 2024
Review of government records	19 January 2024
Site reconnaissance	23 January 2024
Declaration by Environmental Professional	21 February 2024

DRAFT

8. LIMITATIONS AND DEFINITIONS

This Phase I ESA report was prepared for Client and is intended to be used in its entirety. Excerpts taken from this report are not necessarily representative of the assessment findings. The Client is the sole intended beneficiary of the report. The user requested no special terms or conditions regarding this Phase I ESA.

Langan's scope of services, which is described in Section 1.2 and in the contract executed between Langan and the Client, was limited to that agreed to with the Client/user and no other services beyond those explicitly stated are implied. To the extent possible, the services performed and agreed upon for this Phase I ESA are consistent with the guidelines of ASTM E1527-21.

This report is not intended to be an exhaustive assessment of the subject property. The purpose of the Phase I ESA is to reduce uncertainty about unknown conditions at the subject property. No environmental site assessment can wholly eliminate uncertainty regarding the potential for RECs in connection with a subject property. Therefore, Langan cannot "verify", "insure", "certify", or "guarantee" that the subject property is free of environmental concerns.

No expressed or implied representation or warranty is included or intended in this report, except that our services were completed using the care and skill ordinarily followed by professionals providing similar services under similar circumstances in similar locations at the same point in time.

The conclusions provided in this report are based solely on information obtained through completing the standard activities required by ASTM E1527-21 and are intended exclusively for the purpose stated herein, at the specified subject property, as it existed at the point in time the assessment was completed. The conclusions provided in this report do not apply to conditions and features of which Langan was not made aware of through good faith efforts to complete the activities required by ASTM E1527-21 and did not have the opportunity to evaluate.

8.1. ASTM Definitions

The following definitions are provided in ASTM E1527-21 and presented below for reference. This section is not a comprehensive list of definitions provided in ASTM E1527-21 and is intended to summarize those pertinent to this Phase I ESA report.

Activity and use limitations (AULs): legal or physical restrictions or limitations on the use of, or access to, a site or facility: (1) to reduce or eliminate potential exposure to hazardous substances or petroleum products in the soil, soil vapor, groundwater, and/or surface water on the property, or (2) to prevent activities that could interfere with the effective-ness of a response action, in order to ensure maintenance of a condition of no significant risk to public health or the environment. These legal or physical restrictions, which may include institutional and/or engineering controls, are intended to prevent adverse impacts to individuals or populations that may be exposed to hazardous substances and petroleum products in the soil, soil vapor, groundwater, and/or surface water on a property.

Adjoining properties: any real property or properties the border of which is contiguous partially contiguous with that of the subject property, or that would be contiguous or partially contiguous with that of the subject property but for a street, road, or other public thoroughfare separating them.

DRAFT

All Appropriate Inquiries: that inquiry constituting all appropriate inquiries into the previous ownership and uses of the subject property consistent with good commercial and customary practice as defined in CERCLA, 42 U.S.C.§ 9601(35)(B) and 40 C.F.R. Part 312, that will qualify a party to a commercial real estate transaction for one of the threshold criteria for satisfying the LLPs to CERCLA liability (42U.S.C. §§ 9601(35)(A) & (B), § 9607(b)(3), § 9607(q), and§ 9607(r)), assuming compliance with other elements of the defense.

Approximate minimum search distance: the area for which records must be obtained and reviewed pursuant to ASTM E1527-21 Section 8 subject to the limitations provided in that section. This may include areas outside the subject property and shall be measured from the nearest subject property boundary. This term is used in lieu of radius to include irregularly shaped properties.

Business environmental risk (BER): a risk which can have a material environmental or environmentally-driven impact on the business associated with the current or planned use of commercial real estate, not necessarily related to those environmental issues required to be investigated in this practice. Consideration of BER issues may involve addressing one or more non-scope considerations.

Controlled recognized environmental condition (CREC): recognized environmental condition affecting the subject property that has been addressed to the satisfaction of the applicable regulatory authority or authorities with hazardous substances or petroleum products allowed to remain in place subject to implementation of required controls (for example, activity and use limitations or other property use limitations).

Data gap: a lack of or inability to obtain information required by this practice despite good faith efforts by the environmental professional to gather such information. Data gaps may result from incompleteness in any of the activities required by this practice, including, but not limited to, site reconnaissance (for example, an inability to conduct the site visit), and interviews (for example, an inability to interview the key site manager, regulatory officials, etc.).

De minimis condition: a condition related to a release that generally does not present a threat to human health or the environment and that generally would not be the subject of an enforcement action if brought to the attention of appropriate governmental agencies. A condition determined to be a de minimis condition is not a recognized environmental condition nor a controlled recognized environmental condition.

Engineering controls: physical modifications to a site or facility (for example, capping, slurry walls, or point of use water treatment) to reduce or eliminate the potential for exposure to hazardous substances or petroleum products in the soil or groundwater on a property. Engineering controls are a type of activity and use limitation (AUL).

Environment: environment shall have the same meaning as the definition of environment in CERCLA 42 U.S.C. § 9601(8).

Historical recognized environmental condition (HREC): previous release of hazardous substances or petroleum products affecting the subject property that has been addressed to the satisfaction of the applicable regulatory authority or authorities and meeting unrestricted use criteria established by the applicable regulatory authority or authorities without subjecting the subject property to any controls (for example, activity and use limitations or other property use limitations).A historical recognized environmental condition is not a recognized environmental condition.

DRAFT

Institutional controls (IC): a legal or administrative mechanism (for example, "deed restrictions," restrictive covenants, easements, or zoning) on the use of, or access to, a site or facility to (1) reduce or eliminate potential exposure to hazardous substances or petroleum products in the soil or groundwater on the property, or (2) to prevent activities that could interfere with the effectiveness of a response action, in order to ensure maintenance of a condition of no significant risk to public health or the environment. An institutional control is a type of activity and use limitation (AUL).

Key site manager: the person identified by the owner or operator of a subject property as having good knowledge of the uses and physical characteristics of the subject property.

Material threat: obvious threat which is likely to lead to a release and that, in the opinion of the environmental professional, would likely result in impact to public health or the environment.

Obvious: that which is plain or evident; a condition or fact that could not be ignored or overlooked by a reasonable observer.

Property use limitation: limitation or restriction on current or future use of a property in connection with a response to a release, in accordance with the applicable regulatory authority or authorities that allows hazardous sub-stances or petroleum products to remain in place at concentrations exceeding unrestricted use criteria.

Reasonably ascertainable: information that is (1) publicly available, (2) obtainable from its source within reasonable time and cost constraints, and (3) practically reviewable.

Recognized environmental conditions: (1) the presence of hazardous substances or petroleum products in, on, or at the subject property due to a release to the environment; (2) the likely presence of hazardous substances or petroleum products in, on, or at the subject property due to a release or likely release to the environment; or (3) the presence of hazardous substances or petroleum products in, on, or at the subject property under conditions that pose a material threat of a future release to the environment. For the purposes of this definition, "likely" is that which is neither certain nor proved, but can be expected or believed by a reasonable observer based on the logic and/or experience of the environmental professional, and/or available evidence, as stated in the report to support the opinions given therein.

Release: a release of any hazardous substance or petroleum product shall have the same meaning as the definition of "release" in CERCLA 42 U.S.C. § 9601(22). There are a number of statutory exclusions from the definition of release that may impact the environmental professional's opinions and conclusions, such as the normal application of fertilizer.

Significant data gap: a data gap that affects the ability of the environmental professional to identify a recognized environmental condition.

Site reconnaissance: that part that is contained in Section 9 of ASTM E1527-21 and addresses what should be done in connection with the site visit. The site reconnaissance includes, but is not limited to, the site visit done in connection with such a Phase I Environmental Site Assessment.

Site visit: the visit of the subject property during which observations are made constituting the site reconnaissance section of this practice.

Subject property: the property that is the subject of the environmental site assessment described in this practice.

DRAFT

User: the party seeking to use ASTM E1527-21 to complete an environmental site assessment of the subject property.

8.2. Standard Environmental Record Sources

Langan reviewed an environmental database search report prepared by an environmental database search provider for the subject property and surrounding area. The database search report includes a listing of properties identified on select federal, state, local and tribal standard source environmental databases within the approximate minimum search radii outlined in ASTM E1527-21. This information was supplied to Langan by the environmental database search provider, and to the environmental database search provider by government sources; therefore, neither Langan nor the environmental database search provider can verify the completeness and accuracy of the database information. Appendix C contains a copy of the report, with specific source and property descriptions, and the dates of the last update for each database searched. Langan reviewed the database search report on a record-by-record basis to evaluate if certain properties identified in the database report are likely to represent an environmental concern for the subject property. The evaluation criteria included factors such as distance, groundwater gradient, nature of the listing, and regulatory status. Unless specifically discussed in the body of this report, the facilities listed on the database do not appear to represent an environmental concern to the subject property.

DRAFT

Appendix A
Figures

DRAFT

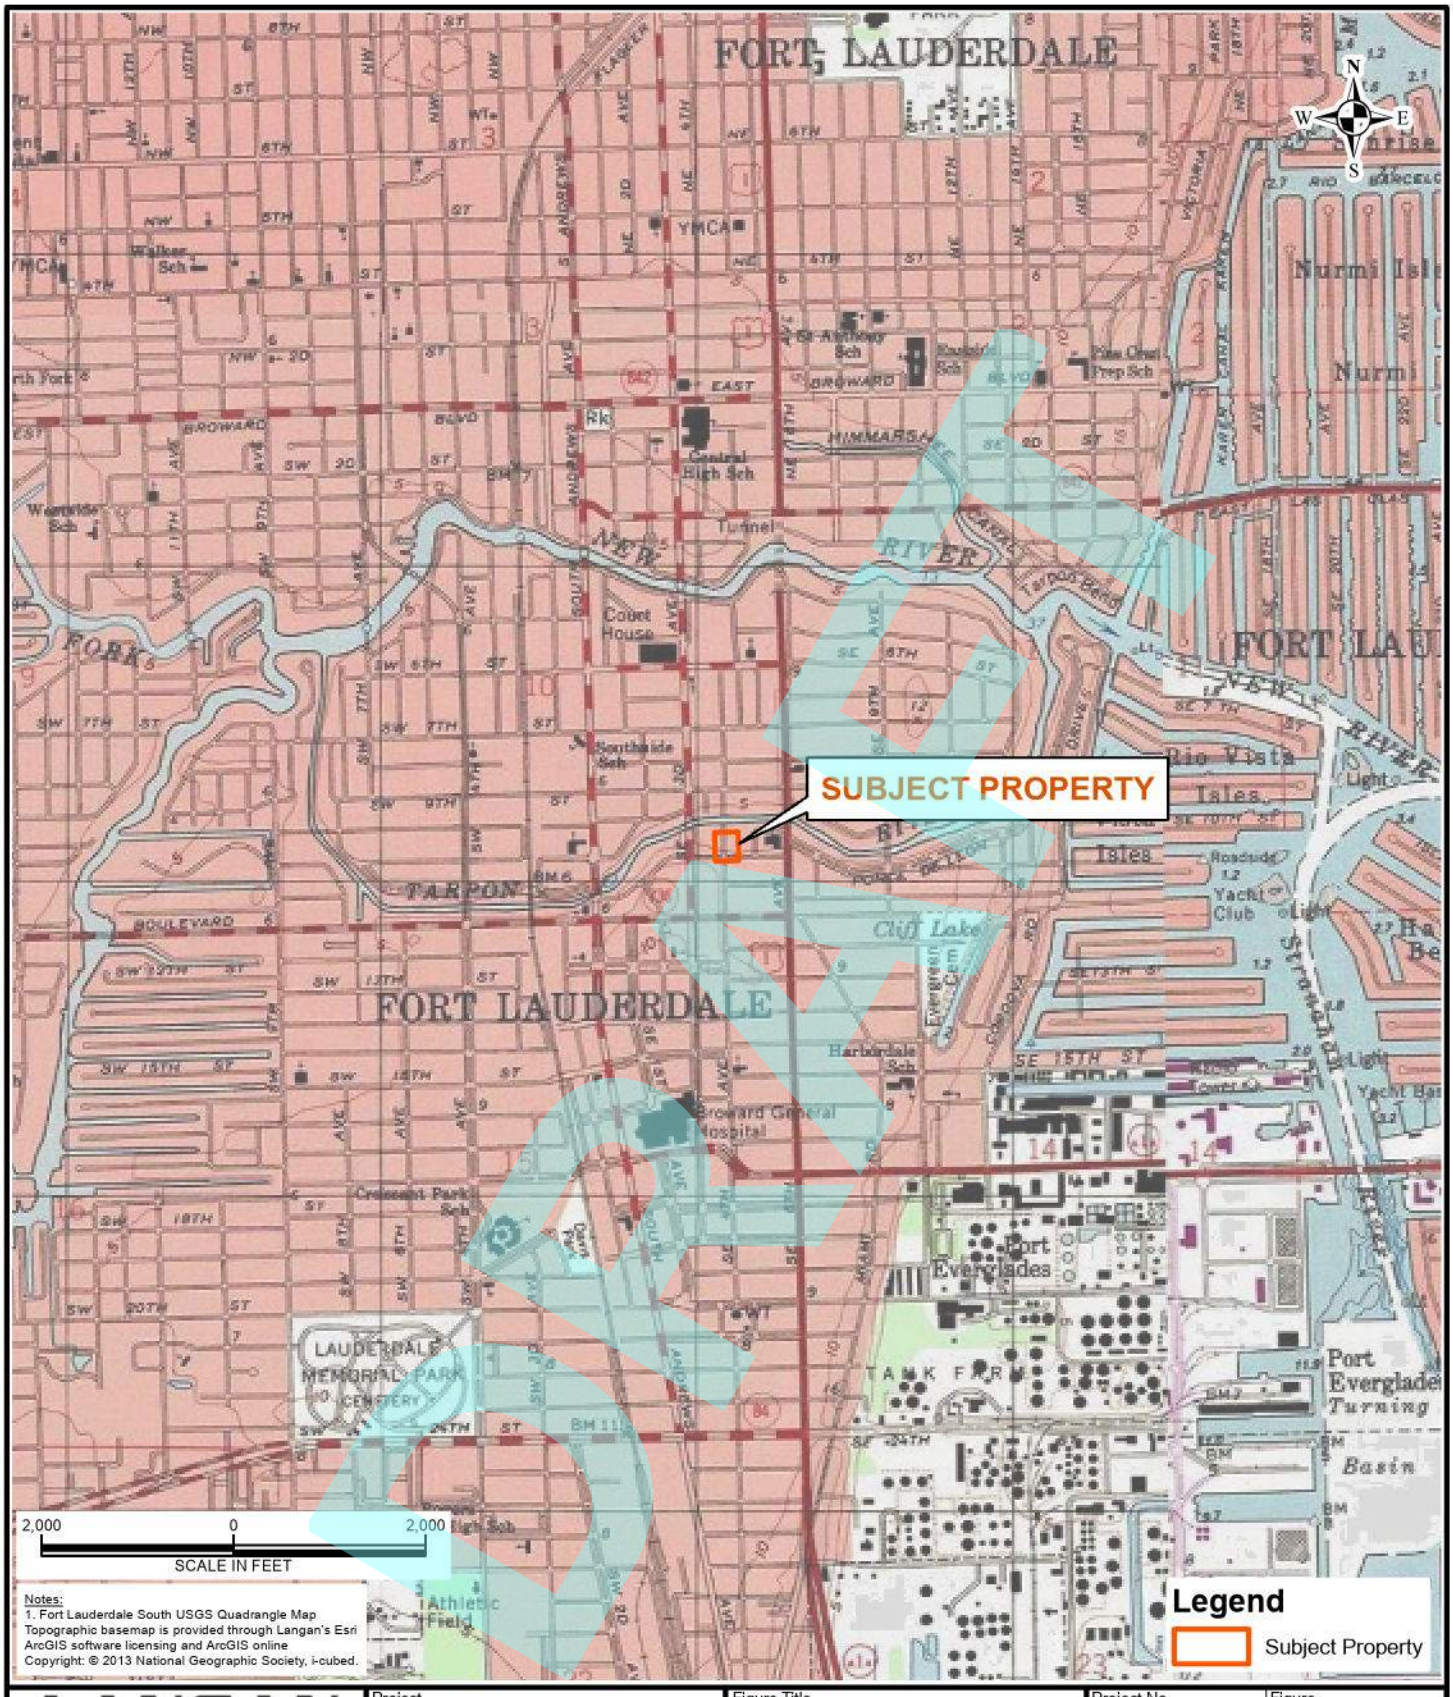

LANGAN
Langan Engineering and Environmental Services, Inc.
110 East Broward Boulevard, Suite 1500
Fort Lauderdale, FL 33301
T: 954.320.2100 F: 954.320.2101
www.langan.com
FBPE Registry No. 00006601/LB8172/LB8198

Project	CITY OF FORT LAUDERDALE – FEDERAL COURTHOUSE GARAGE SE 3RD AVENUE AND SE 11TH STREET FORT LAUDERDALE BROWARD COUNTY FL
Figure Title	SUBJECT PROPERTY LOCATION MAP
Project No.	330130301
Date	2/5/2024
Scale	1" = 2,000 feet
Drawn By	BLA
Figure	1

Path: \\langan.com\data\PIT\other\BArrington\GIS_Projects\330130301\330130301.aprx

© 2023 Langan

DRAFT

LANGAN
Langan Engineering and Environmental Services, Inc.
110 East Broward Boulevard, Suite 1500
Fort Lauderdale, FL 33301
T: 954.320.2100 F: 954.320.2101
www.langan.com
FBPE Registry No. 00006601/LB8172/LB8198

Project	CITY OF FORT LAUDERDALE – FEDERAL COURTHOUSE GARAGE SE 3RD AVENUE AND SE 11TH STREET FORT LAUDERDALE BROWARD COUNTY FL
Figure Title	SUBJECT PROPERTY LAYOUT
Project No.	330130301
Date	2/5/2024
Scale	1" = 70 feet
Drawn By	BLA
Figure	2

Path: \\langan.com\data\PIT\other\BArrington\GIS_Projects\330130301\330130301.aprx

© 2023 Langan

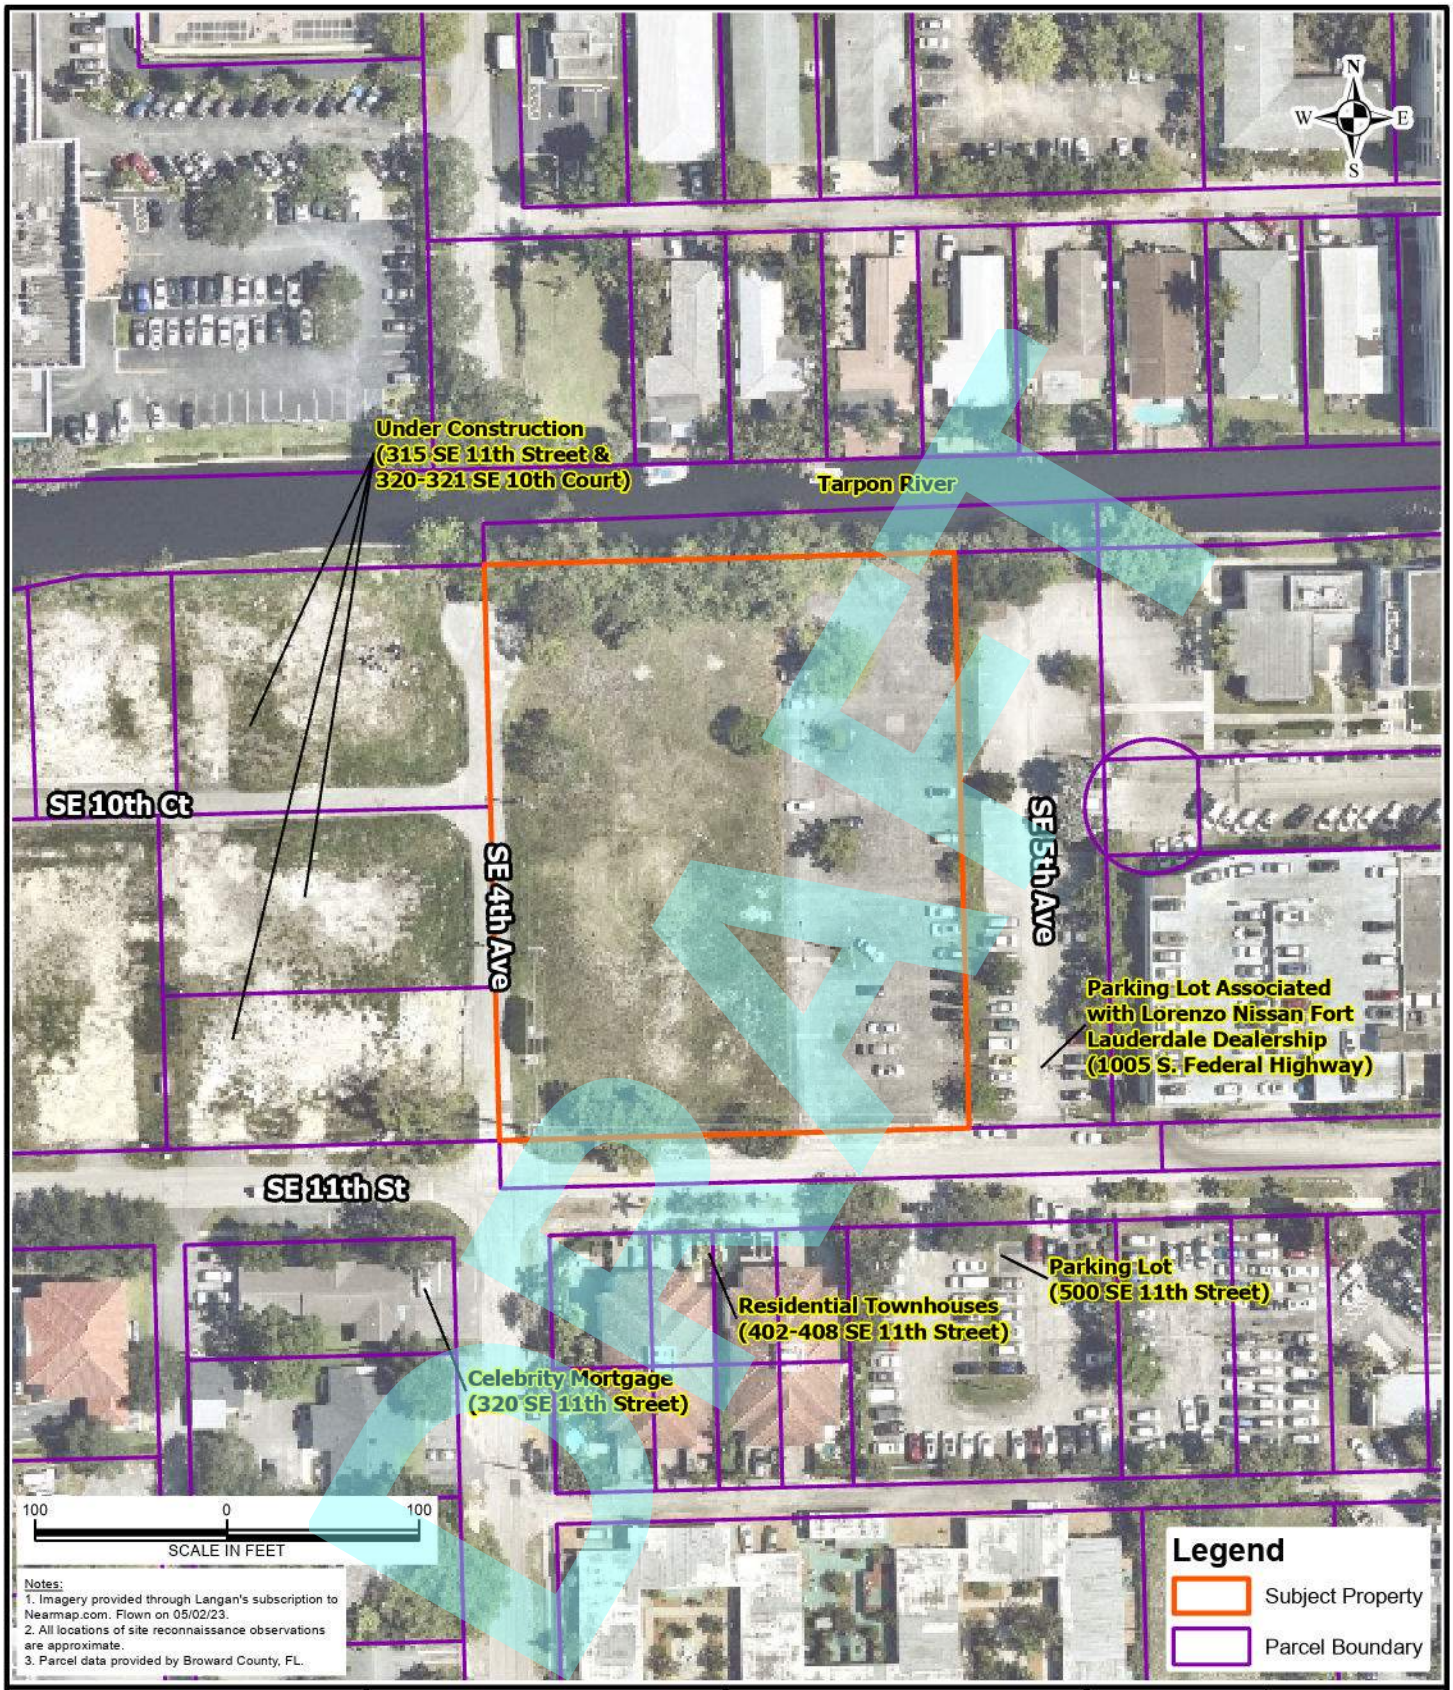

LANGAN
Langan Engineering and Environmental Services, Inc.
110 East Broward Boulevard, Suite 1500
Fort Lauderdale, FL 33301
T: 954.320.2100 F: 954.320.2101
www.langan.com
FBPE Registry No. 00006601/LB8172/LB8198

Project	CITY OF FORT LAUDERDALE – FEDERAL COURTHOUSE GARAGE SE 3RD AVENUE AND SE 11TH STREET FORT LAUDERDALE BROWARD COUNTY FL
Figure Title	NEARBY PROPERTIES MAP
Project No.	330130301
Date	2/5/2024
Scale	1" = 100 feet
Drawn By	BLA
Figure	3

Path: \\langan.com\data\PIT\other\BArrington\GIS_Projects\330130301\330130301.aprx

© 2023 Langan

Appendix B
User Provided Information

DRAFT

Appendix C
Environmental Database Report

DRAFT

Federal Courthouse Parking Garage
Federal Courthouse Parking Garage
FORT LAUDERDALE, FL 33316

Inquiry Number: 7545896.2s
January 19, 2024

The EDR Radius Map™ Report with GeoCheck®

DRAFT

6 Armstrong Road, 4th floor
Shelton, CT 06484
Toll Free: 800.352.0050
www.edrnet.com

TABLE OF CONTENTS

SECTION	PAGE
Executive Summary	ES1
Overview Map	2
Detail Map	3
Map Findings Summary	4
Map Findings	8
Orphan Summary	425
Government Records Searched/Data Currency Tracking	GR-1

GEOCHECK ADDENDUM

Physical Setting Source Addendum	A-1
Physical Setting Source Summary	A-2
Physical Setting SSURGO Soil Map	A-6
Physical Setting Source Map	A-10
Physical Setting Source Map Findings	A-12
Physical Setting Source Records Searched	PSGR-1

Thank you for your business.
Please contact EDR at 1-800-352-0050
with any questions or comments.

Disclaimer - Copyright and Trademark Notice

This Report contains certain information obtained from a variety of public and other sources reasonably available to Environmental Data Resources, LLC. It cannot be concluded from this Report that coverage information for the target and surrounding properties does not exist from other sources. This Report is provided on an "AS IS", "AS AVAILABLE" basis. **NO WARRANTY EXPRESS OR IMPLIED IS MADE WHATSOEVER IN CONNECTION WITH THIS REPORT. ENVIRONMENTAL DATA RESOURCES, LLC AND ITS SUBSIDIARIES, AFFILIATES AND THIRD PARTY SUPPLIERS DISCLAIM ALL WARRANTIES, OF ANY KIND OR NATURE, EXPRESS OR IMPLIED, ARISING OUT OF OR RELATED TO THIS REPORT OR ANY OF THE DATA AND INFORMATION PROVIDED IN THIS REPORT, INCLUDING WITHOUT LIMITATION, ANY WARRANTIES REGARDING ACCURACY, QUALITY, CORRECTNESS, COMPLETENESS, COMPREHENSIVENESS, SUITABILITY, MERCHANTABILITY, FITNESS FOR A PARTICULAR PURPOSE, TITLE, NON-INFRINGEMENT, MISAPPROPRIATION, OR OTHERWISE. ALL RISK IS ASSUMED BY THE USER. IN NO EVENT SHALL ENVIRONMENTAL DATA RESOURCES, LLC OR ITS SUBSIDIARIES, AFFILIATES OR THIRD PARTY SUPPLIERS BE LIABLE TO ANYONE FOR ANY DIRECT, INCIDENTAL, INDIRECT, SPECIAL, CONSEQUENTIAL OR OTHER DAMAGES OF ANY TYPE OR KIND (INCLUDING BUT NOT LIMITED TO LOSS OF PROFITS, LOSS OF USE, OR LOSS OF DATA) INFORMATION PROVIDED IN THIS REPORT.** Any analyses, estimates, ratings, environmental risk levels, or risk codes provided in this Report are provided for illustrative purposes only, and are not intended to provide, nor should they be interpreted as providing any facts regarding, or prediction or forecast of, any environmental risk for any property. Only an assessment performed by a qualified environmental professional can provide findings, opinions or conclusions regarding the environmental risk or conditions in, on or at any property.

Copyright 2024 by Environmental Data Resources, LLC. All rights reserved. Reproduction in any media or format, in whole or in part, of any report or map of Environmental Data Resources, LLC, or its affiliates, is prohibited without prior written permission.

EDR and its logos (including Sanborn and Sanborn Map) are trademarks of Environmental Data Resources, LLC or its affiliates. All other trademarks used herein are the property of their respective owners.

EXECUTIVE SUMMARY

A search of available environmental records was conducted by Environmental Data Resources, Inc (EDR). The report was designed to assist parties seeking to meet the search requirements of EPA's Standards and Practices for All Appropriate Inquiries (40 CFR Part 312), the ASTM Standard Practice for Environmental Site Assessments (E1527 - 21), the ASTM Standard Practice for Environmental Site Assessments for Forestland or Rural Property (E2247 - 16), the ASTM Standard Practice for Limited Environmental Due Diligence: Transaction Screen Process (E1528 - 22) or custom requirements developed for the evaluation of environmental risk associated with a parcel of real estate.

TARGET PROPERTY INFORMATION

ADDRESS

FEDERAL COURTHOUSE PARKING GARAGE
FORT LAUDERDALE, FL 33316

COORDINATES

Latitude (North):	26.1099500 - 26° 6' 35.82''
Longitude (West):	80.1386190 - 80° 8' 19.02''
Universal Tranverse Mercator:	Zone 17
UTM X (Meters):	586128.1
UTM Y (Meters):	2887982.0
Elevation:	3 ft. above sea level

USGS TOPOGRAPHIC MAP ASSOCIATED WITH TARGET PROPERTY

Target Property Map:	17176295 FORT LAUDERDALE SOUTH, FL
Version Date:	2021
Northeast Map:	17176305 POMPANO BEACH, FL
Version Date:	2021
Southeast Map:	17090458 PORT EVERGLADES, FL
Version Date:	2021
Northwest Map:	17176293 FORT LAUDERDALE NORTH, FL
Version Date:	2021

AERIAL PHOTOGRAPHY IN THIS REPORT

Portions of Photo from:	20191120
Source:	USDA

DRAFT

MAPPED SITES SUMMARY

Target Property Address:
FEDERAL COURTHOUSE PARKING GARAGE
FORT LAUDERDALE, FL 33316

Click on Map ID to see full detail.

MAP ID	SITE NAME	ADDRESS	DATABASE ACRONYMS	RELATIVE ELEVATION	DIST (ft. & mi.) DIRECTION
A1	SHERIDAN & I95 CITGO	500 SE 11TH CT	EDR Hist Auto	Higher	114, 0.022, SSE
A2	STAR MOTORS	1051 S FEDERAL HWY	LUST, UST, DWM CONTAM, Financial Assurance,...	Higher	229, 0.043, ESE
A3	STAR MOTORS	1051 S FEDERAL HWY	AST	Higher	229, 0.043, ESE
A4	LORENZO NISSAN FORT	1051 FEDERAL HWY S	HAZ WASTE	Higher	229, 0.043, ESE
A5	MARLIN IMPORTS INC	1051 S FEDERAL HWY	RCRA NonGen / NLR, FINDS, ECHO	Higher	229, 0.043, ESE
A6	MARLINS IMPORTS INC	1051 FEDERAL HWY S	HAZ WASTE	Higher	229, 0.043, ESE
A7	MARLIN IMPORTS INC-Q	1051 S FEDERAL HWY	AST	Higher	229, 0.043, ESE
A8	STAR MOTORS	1051 S FEDERAL HWY	UST FINDER	Higher	229, 0.043, ESE
B9	901 BUILDING	901 S FEDERAL HWY	UST FINDER	Higher	392, 0.074, NE
B10	901 BUILDING	901 S FEDERAL HWY	UST	Higher	392, 0.074, NE
B11	NEW CINGULAR WIRELES	901 S FEDERAL HWY	BROWARD CO. HM	Higher	392, 0.074, NE
B12	NEW CINGULAR WIRELES	901 FEDERAL HWY S	HAZ WASTE	Higher	392, 0.074, NE
B13	MADANIS TEXACO	901 SE 6TH AV	EDR Hist Auto	Higher	398, 0.075, NE
C14	THE LEGAL CENTER CON	888 3RD AVE SE	HAZ WASTE	Higher	476, 0.090, NNW
C15	THE LEGAL CENTER OFF	888 SE 3RD AVE	UST, Financial Assurance	Higher	476, 0.090, NNW
C16	THE LEGAL CENTER CON	888 SE 3RD AVE	BROWARD CO. HM	Higher	476, 0.090, NNW
C17	THE LEGAL CENTER OFF	888 SE 3RD AVE	UST FINDER	Higher	476, 0.090, NNW
D18	RODERMAN PROPERTY	1000 S FEDERAL HWY	UST FINDER RELEASE	Higher	521, 0.099, East
D19	RODERMAN PROPERTY	1000 S FEDERAL HWY	LUST, UST, DWM CONTAM	Higher	521, 0.099, East
E20	FASHION CLEANERS INC	1122 S FEDERAL HWY	EDR Hist Cleaner	Higher	526, 0.100, SE
E21	FASHION CLEANERS INC	1120 S FEDERAL HWY	EDR Hist Cleaner	Higher	534, 0.101, ESE
E22	J & P MARINE SERVICE	1126 S FEDERAL HWY 4	EDR Hist Auto	Higher	536, 0.102, SE
E23	T O C RETAIL INC	1135 S FEDERAL HWY	EDR Hist Auto	Higher	556, 0.105, SE
B24	RIO VISTA SER STA	900 SE 6TH AV	EDR Hist Auto	Higher	564, 0.107, NE
E25	DIPLOMAT PHOTO STUDI	1139 FEDERAL HWY S	HAZ WASTE	Higher	566, 0.107, SE
E26	DRY CLEANING DEPOT I	1124 S FEDERAL HWY	EDR Hist Cleaner	Higher	569, 0.108, ESE
B27	LEIS SHELL SERVICE	817 SE 6TH AV	EDR Hist Auto	Higher	580, 0.110, NNE
B28	FCE #3815	817 S FEDERAL HWY	UST	Higher	589, 0.112, NNE
B29	SHELL SERVICE STN	817 S FEDERAL HWY	Broward Co. EDIEAR, BROWARD CO. HM	Higher	589, 0.112, NNE
B30	RIO VISTA SHELL	817 S FEDERAL HWY	EDR Hist Auto	Higher	589, 0.112, NNE
F31	RYBALKA, VICTOR	212 SE 10TH ST	BROWARD CO. NOV	Higher	605, 0.115, WNW
F32	RYBALKA, YULIA	212 SE 10TH ST	BROWARD CO. NOV	Higher	605, 0.115, WNW
F33	TROPIC CARE MAINTENA	212 SE 10TH ST	BROWARD CO. NOV	Higher	605, 0.115, WNW
C34	COMMERCIAL TEXACO	800 S E 3RD AVE	EDR Hist Auto	Higher	617, 0.117, NNW
G35	QUIK MART	1199 SE 6TH AV	EDR Hist Auto	Higher	647, 0.123, SSE
G36	SUNSHINE #30000	1199 S FEDERAL HWY	LUST, UST, CLEANUP SITES, DWM CONTAM, Broward Co....	Higher	677, 0.128, SSE
G37	SUNSHINE #30000	1199 S FEDERAL HWY	UST FINDER, UST FINDER RELEASE	Higher	677, 0.128, SSE
H38	SHELL-FIRST COAST EN	817 SE 6TH AVE (S FE	LAST, LUST, UST, AST, CLEANUP SITES, DWM CONTAM,...	Higher	690, 0.131, NNE
H39	SHELL-FIRST COAST EN	817 SE 6TH AVE (S FE	UST FINDER, UST FINDER RELEASE	Higher	690, 0.131, NNE

DRAFT

MAPPED SITES SUMMARY

Target Property Address:
FEDERAL COURTHOUSE PARKING GARAGE
FORT LAUDERDALE, FL 33316

Click on Map ID to see full detail.

MAP ID	SITE NAME	ADDRESS	DATABASE ACRONYMS	RELATIVE ELEVATION	DIST (ft. & mi.) DIRECTION
H40	PEDIATRIC ASSOCIATES	789 S FEDERAL HWY	RCRA-VSQG	Higher	770, 0.146, NNE
G41	UNION 76 #9270-130	1150 S FEDERAL HWY	UST FINDER, UST FINDER RELEASE	Higher	788, 0.149, SE
G42	UNION 76 #9270-130	1150 S FEDERAL HWY	LUST, UST, DWM CONTAM	Higher	788, 0.149, SE
I43	AIDS HEALTHCARE FOUN	700 SE 3RD AVE	AST	Higher	834, 0.158, NNW
I44	AHF PHARMACY	700 SE 3RD AVE STE 1	RCRA-VSQG	Higher	834, 0.158, NNW
I45	AIDS HEALTHCARE FOUN	700 SE 3RD AVE	Financial Assurance, BROWARD CO. HM	Higher	834, 0.158, NNW
J46	DAVIE BLVD. OFFICE,	201 SE 12TH ST	BROWARD CO. NOV	Higher	880, 0.167, SW
J47	ARBOR TREE & LAND, I	201 SE 12TH ST	BROWARD CO. NOV	Higher	880, 0.167, SW
J48	TDON CONSTRUCTION, I	201 SE 12TH ST	BROWARD CO. NOV	Higher	880, 0.167, SW
G49	WALGREENS #6538	1201 S FEDERAL HWY	BROWARD CO. HM	Higher	900, 0.170, SSE
G50	SUNOCO-TWIN STATION	1201 S FEDERAL HWY	UST FINDER, UST FINDER RELEASE	Higher	900, 0.170, SSE
G51	SANPARA WASH A WAX	1201 S FEDERAL HWY	UST FINDER, UST FINDER RELEASE	Higher	900, 0.170, SSE
G52	SUNOCO-TWIN STATION	1201 S FEDERAL HWY	LUST, UST, CLEANUP SITES, DWM CONTAM, Broward Co....	Higher	900, 0.170, SSE
G53	SANPARA WASH A WAX	1201 S FEDERAL HWY	LUST, UST, DWM CONTAM	Higher	900, 0.170, SSE
K54	SYSTEMS ENGINEERING	727 S FEDERAL HWY	RCRA NonGen / NLR, FINDS, ECHO	Higher	992, 0.188, NNE
L55	FORT LAUDERDALE CAR	1220 S FEDERAL HWY	UST, Financial Assurance	Higher	1029, 0.195, SSE
L56	FORT LAUDERDALE CAR	1220 S FEDERAL HWY	UST FINDER	Higher	1029, 0.195, SSE
L57	INN N OUT	1231 S FEDERAL HWY	UST, Financial Assurance, BROWARD CO. HM	Higher	1165, 0.221, SSE
L58	INN N OUT	1231 S FEDERAL HWY	UST FINDER	Higher	1165, 0.221, SSE
L59	IN N OUT OIL CHANGE	1231 SO. FEDERAL HWY	RCRA-VSQG	Higher	1165, 0.221, SSE
K60	METROPCS (MIA287SW67	633 S FEDERAL HWY	BROWARD CO. HM	Higher	1226, 0.232, NNE
K61	FIRST UNITED BANK BU	633 FEDERAL HWY S	HAZ WASTE	Higher	1226, 0.232, NNE
K62	T-MOBILE USA, INC -	633 S FEDERAL HWY	BROWARD CO. HM	Higher	1226, 0.232, NNE
K63	VERIZON WIRELESS - E	633 S FEDERAL HWY	BROWARD CO. HM	Higher	1226, 0.232, NNE
K64	WILLIAM R SCHERER TR	633 S FEDERAL HWY	UST FINDER	Higher	1226, 0.232, NNE
K65	WILLIAM R SCHERER TR	633 S FEDERAL HWY	UST, Financial Assurance	Higher	1226, 0.232, NNE
M66	MOBIL #03 A30	631 S FEDERAL HWY	UST FINDER, UST FINDER RELEASE	Higher	1341, 0.254, NNE
M67	MOBIL #03 A30	631 S FEDERAL HWY	LUST, UST, DWM CONTAM	Higher	1341, 0.254, NNE
N68	FCE #3822	1144 S ANDREWS AVE	LUST, UST, DWM CONTAM, Financial Assurance	Higher	1354, 0.256, WSW
N69	SHELL-FIRST COAST EN	1144 S ANDREWS AVE	UST FINDER, UST FINDER RELEASE	Higher	1354, 0.256, WSW
N70	CENTRAL AUDIO VISUAL	1212 S ANDREWS AVE	UST FINDER, UST FINDER RELEASE	Higher	1508, 0.286, SW
N71	CENTRAL AUDIO VISUAL	1212 S ANDREWS AVE	LUST, UST, DWM CONTAM	Higher	1508, 0.286, SW
72	BROWARD CNTY SCHOOL	1301 SE 2ND AVE	UST FINDER RELEASE	Higher	1548, 0.293, SSW
O73	SHELL STATION	1201 S ANDREWS AVE	LUST, UST, DWM CONTAM	Higher	1706, 0.323, WSW
O74	SHELL STATION	1201 S ANDREWS AVE	UST FINDER, UST FINDER RELEASE	Higher	1706, 0.323, WSW
P75	110 TOWER	110 SE 6TH ST	UST FINDER, UST FINDER RELEASE	Higher	1770, 0.335, NNW
P76	110 TOWER	110 SE 6TH ST	LUST, UST, DWM CONTAM, Financial Assurance,...	Higher	1770, 0.335, NNW
Q77	BROWARD CNTY MAIN CO	644 S ANDREWS AVE	LUST, UST, SPILLS, ASBESTOS, DWM CONTAM	Higher	1865, 0.353, NW
Q78	BROWARD CNTY MAIN CO	644 S ANDREWS AVE	UST FINDER, UST FINDER RELEASE	Higher	1865, 0.353, NW

DRAFT

MAPPED SITES SUMMARY

Target Property Address:
FEDERAL COURTHOUSE PARKING GARAGE
FORT LAUDERDALE, FL 33316

Click on Map ID to see full detail.

MAP ID	SITE NAME	ADDRESS	DATABASE ACRONYMS	RELATIVE ELEVATION	DIST (ft. & mi.) DIRECTION
P79	BROWARD CNTY-COURTHO	201 SE 6TH ST	UST FINDER, UST FINDER RELEASE	Higher	1866, 0.353, NNW
P80	BROWARD COUNTY MAIN	201 SE 6TH ST	LUST, UST, DWM CONTAM, Broward Co. EDIEAR, HW GEN	Higher	1866, 0.353, NNW
P81	BROWARD CNTY-COURTHO	201 SE 6TH ST	LUST, UST, ENG CONTROLS, INST CONTROL, DWM CONTAM,...	Higher	1866, 0.353, NNW
O82	SANTOS PROPERTY	1213-1215 SW 1ST AVE	UST FINDER, UST FINDER RELEASE	Higher	1944, 0.368, WSW
O83	SANTOS PROPERTY	1213-1215 SW 1ST AVE	LUST, UST, DWM CONTAM, RESP PARTY	Higher	1944, 0.368, WSW
84	HARRY SANTOS & CO IN	1217 SW 1ST AVE	DWM CONTAM, ERIC WASTE CLEANUP	Higher	2037, 0.386, SW
R85	BROWARD CNTY-MAINTEN	524 SE 5TH CT	UST FINDER, UST FINDER RELEASE	Higher	2044, 0.387, NNE
R86	BROWARD CNTY-MAINTEN	524 SE 5TH CT	LUST, UST, DWM CONTAM	Higher	2044, 0.387, NNE
S87	BROWARD CNTY SHERIFF	555 SE 1ST AVE	LUST, UST, DWM CONTAM, Financial Assurance,...	Higher	2144, 0.406, NW
S88	BROWARD CNTY SHERIFF	555 SE 1ST AVE	UST FINDER, UST FINDER RELEASE	Higher	2144, 0.406, NW
T89	OZARK GROCERY	1401 S ANDREWS AVE	LUST, UST, DWM CONTAM, Financial Assurance	Higher	2346, 0.444, SW
T90	OZARK GROCERY	1401 S ANDREWS AVE	UST FINDER, UST FINDER RELEASE	Higher	2346, 0.444, SW
U91	NEW RIVER PROPERTIES	100 SW 6TH ST	Broward Co. EDIEAR, BROWARD CO. HM, NPDES	Higher	2413, 0.457, NW
U92	NEW RIVER PROPERTIES	100 SW 6TH ST	UST FINDER, UST FINDER RELEASE	Higher	2413, 0.457, NW
U93	NEW RIVER PROPERTY O	100-132 SW 6TH ST	DWM CONTAM	Higher	2413, 0.457, NW
U94	NEW RIVER PROPERTY O	100-132 SW 6TH ST	LUST, UST	Higher	2413, 0.457, NW
V95	FL POWER & LIGHT-ORC	642 SW 2ND AVE	UST FINDER RELEASE	Higher	2417, 0.458, WNW
V96	FPL ORCHID SUBSTATIO	642 SW 2ND AVE	LUST, UST, TANKS, DWM CONTAM	Higher	2417, 0.458, WNW
97	THE URBAN GROUP	1424 S ANDREWS AVE #	SWF/LF	Higher	2437, 0.462, SSW
T98	SELF STORAGE FACILIT	1401 SW 1ST AVE	ENG CONTROLS, INST CONTROL, DWM CONTAM, Broward...	Higher	2514, 0.476, SW
99	ONE PRICE DRY CLEANE	1575 S FEDERAL HWY	DWM CONTAM, BROWARD CO. HM, RESP PARTY, ERIC WASTE...	Higher	2566, 0.486, South
W100	FL POWER & LIGHT CO	501 S ANDREWS AVE	LUST, UST, DWM CONTAM	Higher	2595, 0.491, NW
W101	FL POWER & LIGHT CO	501 S ANDREWS AVE	UST FINDER, UST FINDER RELEASE	Higher	2595, 0.491, NW
X102	RIVERWALK RESIDENCES	333 N NEW RIVER DR E	LUST, UST	Higher	2616, 0.495, North
X103	RIVERWALK RESIDENCES	333 N. NEW RIVER DR.	AST, ASBESTOS, DWM CONTAM, BROWARD CO. HM, UIC,...	Higher	2616, 0.495, North

DRAFT

EXECUTIVE SUMMARY

TARGET PROPERTY SEARCH RESULTS

The target property was not listed in any of the databases searched by EDR.

DATABASES WITH NO MAPPED SITES

No mapped sites were found in EDR's search of available ("reasonably ascertainable ") government records either on the target property or within the search radius around the target property for the following databases:

STANDARD ENVIRONMENTAL RECORDS

Lists of Federal NPL (Superfund) sites

NPL ---------- National Priority List
Proposed NPL ---------- Proposed National Priority List Sites
NPL LIENS ---------- Federal Superfund Liens

Lists of Federal Delisted NPL sites

Delisted NPL ---------- National Priority List Deletions

Lists of Federal sites subject to CERCLA removals and CERCLA orders

FEDERAL FACILITY ---------- Federal Facility Site Information listing
SEMS ---------- Superfund Enterprise Management System

Lists of Federal CERCLA sites with NFRAP

SEMS-ARCHIVE ---------- Superfund Enterprise Management System Archive

Lists of Federal RCRA facilities undergoing Corrective Action

CORRACTS ---------- Corrective Action Report

Lists of Federal RCRA TSD facilities

RCRA-TSDF ---------- RCRA - Treatment, Storage and Disposal

Lists of Federal RCRA generators

RCRA-LQG ---------- RCRA - Large Quantity Generators
RCRA-SQG ---------- RCRA - Small Quantity Generators

Federal institutional controls / engineering controls registries

LUCIS ---------- Land Use Control Information System
US ENG CONTROLS ---------- Engineering Controls Sites List
US INST CONTROLS ---------- Institutional Controls Sites List

DRAFT

Federal ERNS list

ERNS ---------- Emergency Response Notification System

Lists of state- and tribal hazardous waste facilities

SHWS ---------- Florida's State-Funded Action Sites

Lists of state and tribal leaking storage tanks

INDIAN LUST ---------- Leaking Underground Storage Tanks on Indian Land

Lists of state and tribal registered storage tanks

FEMA UST ---------- Underground Storage Tank Listing
FF TANKS ---------- Federal Facilities Listing
INDIAN UST ---------- Underground Storage Tanks on Indian Land
TANKS ---------- Storage Tank Facility List

Lists of state and tribal voluntary cleanup sites

VCP ---------- Voluntary Cleanup Sites
INDIAN VCP ---------- Voluntary Cleanup Priority Listing

Lists of state and tribal brownfield sites

BROWNFIELDS ---------- Brownfields Sites Database

ADDITIONAL ENVIRONMENTAL RECORDS

Local Brownfield lists

US BROWNFIELDS ---------- A Listing of Brownfields Sites

Local Lists of Landfill / Solid Waste Disposal Sites

SWRCY ---------- Recycling Centers
INDIAN ODI ---------- Report on the Status of Open Dumps on Indian Lands
DEBRIS REGION 9 ---------- Torres Martinez Reservation Illegal Dump Site Locations
ODI ---------- Open Dump Inventory
IHS OPEN DUMPS ---------- Open Dumps on Indian Land

Local Lists of Hazardous waste / Contaminated Sites

US HIST CDL ---------- Delisted National Clandestine Laboratory Register
PRIORITYCLEANERS ---------- Priority Ranking List
Fl Sites ---------- Sites List
US CDL ---------- National Clandestine Laboratory Register

Local Land Records

LIENS 2 ---------- CERCLA Lien Information

Records of Emergency Release Reports

HMIRS ---------- Hazardous Materials Information Reporting System

DRAFT

SPILLS	Oil and Hazardous Materials Incidents
SPILLS 90	SPILLS 90 data from FirstSearch
SPILLS 80	SPILLS 80 data from FirstSearch

Other Ascertainable Records

FUDS	Formerly Used Defense Sites
DOD	Department of Defense Sites
SCRD DRYCLEANERS	State Coalition for Remediation of Drycleaners Listing
US FIN ASSUR	Financial Assurance Information
EPA WATCH LIST	EPA WATCH LIST
2020 COR ACTION	2020 Corrective Action Program List
TSCA	Toxic Substances Control Act
TRIS	Toxic Chemical Release Inventory System
SSTS	Section 7 Tracking Systems
ROD	Records Of Decision
RMP	Risk Management Plans
RAATS	RCRA Administrative Action Tracking System
PRP	Potentially Responsible Parties
PADS	PCB Activity Database System
ICIS	Integrated Compliance Information System
FTTS	FIFRA/ TSCA Tracking System - FIFRA (Federal Insecticide, Fungicide, & Rodenticide Act)/TSCA (Toxic Substances Control Act)
MLTS	Material Licensing Tracking System
COAL ASH DOE	Steam-Electric Plant Operation Data
COAL ASH EPA	Coal Combustion Residues Surface Impoundments List
PCB TRANSFORMER	PCB Transformer Registration Database
RADINFO	Radiation Information Database
HIST FTTS	FIFRA/TSCA Tracking System Administrative Case Listing
DOT OPS	Incident and Accident Data
CONSENT	Superfund (CERCLA) Consent Decrees
INDIAN RESERV	Indian Reservations
FUSRAP	Formerly Utilized Sites Remedial Action Program
UMTRA	Uranium Mill Tailings Sites
LEAD SMELTERS	Lead Smelter Sites
US AIRS	Aerometric Information Retrieval System Facility Subsystem
US MINES	Mines Master Index File
MINES MRDS	Mineral Resources Data System
ABANDONED MINES	Abandoned Mines
FINDS	Facility Index System/Facility Registry System
ECHO	Enforcement & Compliance History Information
DOCKET HWC	Hazardous Waste Compliance Docket Listing
UXO	Unexploded Ordnance Sites
FUELS PROGRAM	EPA Fuels Program Registered Listing
PFAS NPL	Superfund Sites with PFAS Detections Information
PFAS FEDERAL SITES	Federal Sites PFAS Information
PFAS TRIS	List of PFAS Added to the TRI
PFAS TSCA	PFAS Manufacture and Imports Information
PFAS RCRA MANIFEST	PFAS Transfers Identified In the RCRA Database Listing
PFAS ATSDR	PFAS Contamination Site Location Listing
PFAS WQP	Ambient Environmental Sampling for PFAS
PFAS NPDES	Clean Water Act Discharge Monitoring Information
PFAS ECHO	Facilities in Industries that May Be Handling PFAS Listing
PFAS ECHO FIRE TRAINING	Facilities in Industries that May Be Handling PFAS Listing
PFAS PART 139 AIRPORT	All Certified Part 139 Airports PFAS Information Listing

DRAFT

EXECUTIVE SUMMARY

AQUEOUS FOAM NRC ..... Aqueous Foam Related Incidents Listing
BIOSOLIDS ..... ICIS-NPDES Biosolids Facility Data
PFAS ..... PFOS and PFOA stand for perfluorooctane sulfonate and perfluorooctanoic acid
AQUEOUS FOAM ..... Former Fire Training Facility Assessments Listing
AIRS ..... Permitted Facilities Listing
ASBESTOS ..... ASBESTOS
CLEANUP SITES ..... DEP Cleanup Sites - Contamination Locator Map Listing
DEDB ..... Ethylene Dibromide Database Results
DRYCLEANERS ..... Drycleaning Facilities
Financial Assurance ..... Financial Assurance Information Listing
FL Cattle Dip. Vats ..... Cattle Dipping Vats
HW GEN ..... Hazardous Waste Generators
SOLCP ..... State-Owned Lands Cleanup Program Listing
SITE INV SITES ..... Site Investigation Section Sites Listing
TIER 2 ..... Tier 2 Facility Listing
UIC ..... Underground Injection Wells Database Listing
NPDES ..... Wastewater Facility Regulation Database
ERIC WASTE CLEANUP ..... Environmental Restoration Integrated Cleanup Listing

EDR HIGH RISK HISTORICAL RECORDS

EDR Exclusive Records

EDR MGP ..... EDR Proprietary Manufactured Gas Plants

EDR RECOVERED GOVERNMENT ARCHIVES

Exclusive Recovered Govt. Archives

RGA HWS ..... Recovered Government Archive State Hazardous Waste Facilities List
RGA LF ..... Recovered Government Archive Solid Waste Facilities List
RGA LUST ..... Recovered Government Archive Leaking Underground Storage Tank

SURROUNDING SITES: SEARCH RESULTS

Surrounding sites were identified in the following databases.

Elevations have been determined from the USGS Digital Elevation Model and should be evaluated on a relative (not an absolute) basis. Relative elevation information between sites of close proximity should be field verified. Sites with an elevation equal to or higher than the target property have been differentiated below from sites with an elevation lower than the target property.
Page numbers and map identification numbers refer to the EDR Radius Map report where detailed data on individual sites can be reviewed.

Sites listed in ***bold italics*** are in multiple databases.

Unmappable (orphan) sites are not considered in the foregoing analysis.

STANDARD ENVIRONMENTAL RECORDS

Lists of Federal RCRA generators

DRAFT

RCRA-VSQG: RCRAInfo is EPA's comprehensive information system, providing access to data supporting the Resource Conservation and Recovery Act (RCRA) of 1976 and the Hazardous and Solid Waste Amendments (HSWA) of 1984. The database includes selective information on sites which generate, transport, store, treat and/or dispose of hazardous waste as defined by the Resource Conservation and Recovery Act (RCRA). Very small quantity generators (VSQGs) generate less than 100 kg of hazardous waste, or less than 1 kg of acutely hazardous waste per month.

A review of the RCRA-VSQG list, as provided by EDR, and dated 12/04/2023 has revealed that there are 3 RCRA-VSQG sites within approximately 0.25 miles of the target property.

Equal/Higher Elevation	Address	Direction / Distance	Map ID	Page
PEDIATRIC ASSOCIATES EPA ID:: FLR000235218	789 S FEDERAL HWY	NNE 1/8 - 1/4 (0.146 mi.)	H40	115
AHF PHARMACY EPA ID:: FLR000209866	700 SE 3RD AVE STE 1	NNW 1/8 - 1/4 (0.158 mi.)	I44	128
IN N OUT OIL CHANGE EPA ID:: FLT990062721	1231 SO. FEDERAL HWY	SSE 1/8 - 1/4 (0.221 mi.)	L59	182

Lists of state and tribal landfills and solid waste disposal facilities

SWF/LF: The Solid Waste Facilities/Landfill Sites records typically contain an inventory of solid waste disposal facilities or landfills in a particular state. The data come from the Department of Environmental Protection's Facility Directory (Solid Waste Facilities).

A review of the SWF/LF list, as provided by EDR, has revealed that there is 1 SWF/LF site within approximately 0.5 miles of the target property.

Equal/Higher Elevation	Address	Direction / Distance	Map ID	Page
THE URBAN GROUP Database: SWF/LF, Date of Government Version: 10/09/2023 Facility-Site Id: 95975 Class Status: INACTIVE (I)	1424 S ANDREWS AVE #	SSW 1/4 - 1/2 (0.462 mi.)	97	394

Lists of state and tribal leaking storage tanks

LAST: The file for Leaking Aboveground Storage Tanks. Please remember STCM does not track the source of the discharge so the agency provides a list of facilities with an aboveground tank and an open discharge split by facilities with aboveground tanks only and facilities with aboveground and underground tanks.

A review of the LAST list, as provided by EDR, and dated 10/23/2023 has revealed that there is 1 LAST site within approximately 0.5 miles of the target property.

Equal/Higher Elevation	Address	Direction / Distance	Map ID	Page
SHELL-FIRST COAST EN Facility-Site Id: 8502546	***817 SE 6TH AVE (S FE***	***NNE 1/8 - 1/4 (0.131 mi.)***	***H38***	***67***

DRAFT

EXECUTIVE SUMMARY

LUST: The Leaking Underground Storage Tank Incident Reports contain an inventory of reported leaking underground storage tank incidents. The data come from the Department of Environmental Protection's PCTO1--Petroleum Contamination Detail Report.

A review of the LUST list, as provided by EDR, and dated 10/23/2023 has revealed that there are 23 LUST sites within approximately 0.5 miles of the target property.

Equal/Higher Elevation	Address	Direction / Distance	Map ID	Page
STAR MOTORS	***1051 S FEDERAL HWY***	***ESE 0 - 1/8 (0.043 mi.)***	***A2***	***8***
Facility Status: CLOSED				
Facility-Site Id: 8732166				
Discharge Cleanup Status: SRCR - SRCR COMPLETE				
RODERMAN PROPERTY	***1000 S FEDERAL HWY***	***E 0 - 1/8 (0.099 mi.)***	***D19***	***31***
Facility Status: CLOSED				
Facility-Site Id: 8942959				
Discharge Cleanup Status: NFA - NFA COMPLETE				
SUNSHINE #30000	***1199 S FEDERAL HWY***	***SSE 1/8 - 1/4 (0.128 mi.)***	***G36***	***45***
Facility Status: OPEN				
Facility-Site Id: 8501734				
Discharge Cleanup Status: RA - RA ONGOING				
SHELL-FIRST COAST EN	***817 SE 6TH AVE (S FE***	***NNE 1/8 - 1/4 (0.131 mi.)***	***H38***	***67***
Facility Status: OPEN				
Facility-Site Id: 8502546				
Discharge Cleanup Status: NREQ - CLEANUP NOT REQUIRED				
Discharge Cleanup Status: RAP - RAP ONGOING				
UNION 76 #9270-130	***1150 S FEDERAL HWY***	***SE 1/8 - 1/4 (0.149 mi.)***	***G42***	***121***
Facility Status: CLOSED				
Facility-Site Id: 8502825				
Discharge Cleanup Status: NFA - NFA COMPLETE				
SUNOCO-TWIN STATION	***1201 S FEDERAL HWY***	***SSE 1/8 - 1/4 (0.170 mi.)***	***G52***	***145***
Facility Status: OPEN				
Facility-Site Id: 8502819				
Discharge Cleanup Status: RA - RA ONGOING				
SANPARA WASH A WAX	***1201 S FEDERAL HWY***	***SSE 1/8 - 1/4 (0.170 mi.)***	***G53***	***167***
Facility Status: CLOSED				
Facility-Site Id: 9100965				
Discharge Cleanup Status: NFA - NFA COMPLETE				
MOBIL #03 A30	***631 S FEDERAL HWY***	***NNE 1/4 - 1/2 (0.254 mi.)***	***M67***	***189***
Facility Status: CLOSED				
Facility-Site Id: 8501598				
Discharge Cleanup Status: NFA - NFA COMPLETE				
FCE #3822	***1144 S ANDREWS AVE***	***WSW 1/4 - 1/2 (0.256 mi.)***	***N68***	***194***
Facility Status: OPEN				
Facility-Site Id: 8501934				
Discharge Cleanup Status: NFA - NFA COMPLETE				
CENTRAL AUDIO VISUAL	***1212 S ANDREWS AVE***	***SW 1/4 - 1/2 (0.286 mi.)***	***N71***	***259***
Facility Status: CLOSED				
Facility-Site Id: 9501544				
Discharge Cleanup Status: NFA - NFA COMPLETE				
SHELL STATION	***1201 S ANDREWS AVE***	***WSW 1/4 - 1/2 (0.323 mi.)***	***O73***	***264***
Facility Status: CLOSED				
Facility-Site Id: 8502656				

DRAFT

Discharge Cleanup Status: NFA - NFA COMPLETE

110 TOWER ***110 SE 6TH ST*** ***NNW 1/4 - 1/2 (0.335 mi.)*** ***P76*** ***276***
Facility Status: OPEN
Facility-Site Id: 8839863
Discharge Cleanup Status: NFA - NFA COMPLETE

BROWARD CNTY MAIN CO ***644 S ANDREWS AVE*** ***NW 1/4 - 1/2 (0.353 mi.)*** ***Q77*** ***291***
Facility Status: CLOSED
Facility-Site Id: 9813369
Discharge Cleanup Status: SRCR - SRCR COMPLETE

BROWARD COUNTY MAIN ***201 SE 6TH ST*** ***NNW 1/4 - 1/2 (0.353 mi.)*** ***P80*** ***307***
Facility Status: CLOSED
Facility-Site Id: 8625892
Discharge Cleanup Status: NREQ - CLEANUP NOT REQUIRED

BROWARD CNTY-COURTHO ***201 SE 6TH ST*** ***NNW 1/4 - 1/2 (0.353 mi.)*** ***P81*** ***313***
Facility Status: OPEN
Facility-Site Id: 8839715
Discharge Cleanup Status: NFAC - NO FURTHER ACTION WITH CONDITIONS

SANTOS PROPERTY ***1213-1215 SW 1ST AVE*** ***WSW 1/4 - 1/2 (0.368 mi.)*** ***O83*** ***345***
Facility Status: CLOSED
Facility-Site Id: 8628170
Discharge Cleanup Status: SRCR - SRCR COMPLETE

BROWARD CNTY-MAINTEN ***524 SE 5TH CT*** ***NNE 1/4 - 1/2 (0.387 mi.)*** ***R86*** ***355***
Facility Status: CLOSED
Facility-Site Id: 8732757
Discharge Cleanup Status: SRCR - SRCR COMPLETE

BROWARD CNTY SHERIFF ***555 SE 1ST AVE*** ***NW 1/4 - 1/2 (0.406 mi.)*** ***S87*** ***361***
Facility Status: OPEN
Facility-Site Id: 9101932
Discharge Cleanup Status: NFA - NFA COMPLETE

OZARK GROCERY ***1401 S ANDREWS AVE*** ***SW 1/4 - 1/2 (0.444 mi.)*** ***T89*** ***371***
Facility Status: CLOSED
Facility-Site Id: 8502433
Discharge Cleanup Status: NFA - NFA COMPLETE

NEW RIVER PROPERTY O ***100-132 SW 6TH ST*** ***NW 1/4 - 1/2 (0.457 mi.)*** ***U94*** ***384***
Facility Status: CLOSED
Facility-Site Id: 9816093
Discharge Cleanup Status: SRCR - SRCR COMPLETE

FPL ORCHID SUBSTATIO ***642 SW 2ND AVE*** ***WNW 1/4 - 1/2 (0.458 mi.)*** ***V96*** ***391***
Facility Status: CLOSED
Facility-Site Id: 9806113
Discharge Cleanup Status: NFA - NFA COMPLETE

FL POWER & LIGHT CO ***501 S ANDREWS AVE*** ***NW 1/4 - 1/2 (0.491 mi.)*** ***W100*** ***403***
Facility Status: CLOSED
Facility-Site Id: 8840991
Discharge Cleanup Status: NFA - NFA COMPLETE

RIVERWALK RESIDENCES ***333 N NEW RIVER DR E*** ***N 1/4 - 1/2 (0.495 mi.)*** ***X102*** ***411***
Facility Status: CLOSED
Facility-Site Id: 9818734
Discharge Cleanup Status: SRCR - SRCR COMPLETE

DRAFT

Lists of state and tribal registered storage tanks

UST: The Underground Storage Tank database contains registered USTs. Shortly after the September 11 event, the DEP was instructed to remove the detail about some of the storage tank facilities in the state from their reports. Federal-owned facilities and bulk storage facilities are included in that set.

A review of the UST list, as provided by EDR, has revealed that there are 13 UST sites within approximately 0.25 miles of the target property.

Equal/Higher Elevation	Address	Direction / Distance	Map ID	Page
STAR MOTORS	***1051 S FEDERAL HWY***	***ESE 0 - 1/8 (0.043 mi.)***	***A2***	***8***
Database: UST, Date of Government Version: 08/14/2023 Facility-Site Id: 8732166 Tank Status: E-NonReg Construction Tank Status: B-Removed from Site Facility Status: CLOSED				
901 BUILDING	901 S FEDERAL HWY	NE 0 - 1/8 (0.074 mi.)	B10	24
Database: UST, Date of Government Version: 08/14/2023 Facility-Site Id: 8732244 Tank Status: B-Removed from Site Facility Status: CLOSED				
THE LEGAL CENTER OFF	***888 SE 3RD AVE***	***NNW 0 - 1/8 (0.090 mi.)***	***C15***	***28***
Database: Broward Co. UST, Date of Government Version: 09/15/2021 Database: UST, Date of Government Version: 08/14/2023 Facility-Site Id: 9801872 Facility ID: 03914 Tank Status: B. Removed From Site Tank Status: B-Removed from Site Facility Status: CLOSED				
RODERMAN PROPERTY	***1000 S FEDERAL HWY***	***E 0 - 1/8 (0.099 mi.)***	***D19***	***31***
Database: UST, Date of Government Version: 08/14/2023 Facility-Site Id: 8942959 Tank Status: B-Removed from Site Facility Status: CLOSED				
FCE #3815	817 S FEDERAL HWY	NNE 0 - 1/8 (0.112 mi.)	B28	39
Database: Broward Co. UST, Date of Government Version: 09/15/2021 Facility ID: 03875 Tank Status: B. Removed From Site Tank Status: 1. Installation / Modification; Out-of-Service				
SUNSHINE #30000	***1199 S FEDERAL HWY***	***SSE 1/8 - 1/4 (0.128 mi.)***	***G36***	***45***
Database: Broward Co. UST, Date of Government Version: 09/15/2021 Database: UST, Date of Government Version: 08/14/2023 Facility-Site Id: 8501734 Facility ID: 02616 Tank Status: U. In-Service Tank Status: B-Removed from Site Tank Status: U-In Service Facility Status: OPEN				
SHELL-FIRST COAST EN	***817 SE 6TH AVE (S FE***	***NNE 1/8 - 1/4 (0.131 mi.)***	***H38***	***67***
Database: UST, Date of Government Version: 08/14/2023 Facility-Site Id: 8502546 Tank Status: B-Removed from Site				

DRAFT

Tank Status: U-In Service
Tank Status: D-Deleted - Data Error
Facility Status: OPEN

UNION 76 #9270-130 ***1150 S FEDERAL HWY*** ***SE 1/8 - 1/4 (0.149 mi.)*** ***G42*** ***121***
Database: UST, Date of Government Version: 08/14/2023
Facility-Site Id: 8502825
Tank Status: B-Removed from Site
Facility Status: CLOSED

SUNOCO-TWIN STATION ***1201 S FEDERAL HWY*** ***SSE 1/8 - 1/4 (0.170 mi.)*** ***G52*** ***145***
Database: Broward Co. UST, Date of Government Version: 09/15/2021
Database: UST, Date of Government Version: 08/14/2023
Facility-Site Id: 8502819
Facility ID: 02091
Tank Status: U. In-Service
Tank Status: B. Removed From Site
Tank Status: B-Removed from Site
Tank Status: U-In Service
Facility Status: OPEN

SANPARA WASH A WAX ***1201 S FEDERAL HWY*** ***SSE 1/8 - 1/4 (0.170 mi.)*** ***G53*** ***167***
Database: UST, Date of Government Version: 08/14/2023
Facility-Site Id: 9100965
Tank Status: B-Removed from Site
Facility Status: CLOSED

FORT LAUDERDALE CAR ***1220 S FEDERAL HWY*** ***SSE 1/8 - 1/4 (0.195 mi.)*** ***L55*** ***176***
Database: UST, Date of Government Version: 08/14/2023
Facility-Site Id: 8837926
Tank Status: B-Removed from Site
Facility Status: CLOSED

INN N OUT ***1231 S FEDERAL HWY*** ***SSE 1/8 - 1/4 (0.221 mi.)*** ***L57*** ***179***
Database: Broward Co. UST, Date of Government Version: 09/15/2021
Database: UST, Date of Government Version: 08/14/2023
Facility-Site Id: 9602643
Facility ID: 00428
Tank Status: B. Removed From Site
Tank Status: D-Deleted - Data Error
Tank Status: B-Removed from Site
Facility Status: CLOSED

WILLIAM R SCHERER TR ***633 S FEDERAL HWY*** ***NNE 1/8 - 1/4 (0.232 mi.)*** ***K65*** ***186***
Database: Broward Co. UST, Date of Government Version: 09/15/2021
Database: UST, Date of Government Version: 08/14/2023
Facility-Site Id: 9700932
Facility ID: 02975
Tank Status: B. Removed From Site
Tank Status: B-Removed from Site
Facility Status: CLOSED

AST: Shortly after the Sept 11 event, the DEP was instructed to remove the detail about some of the storage tank facilities in the state from their reports. Federal-owned facilities and bulk storage facilities are included in that set.

A review of the AST list, as provided by EDR, has revealed that there are 4 AST sites within

DRAFT

approximately 0.25 miles of the target property.

Equal/Higher Elevation	Address	Direction / Distance	Map ID	Page
STAR MOTORS	1051 S FEDERAL HWY	ESE 0 - 1/8 (0.043 mi.)	A3	13
Database: AST, Date of Government Version: 08/14/2023 Facility-Site Id: 8732166 Facility Status: CLOSED Facility Status: CLOSED				
MARLIN IMPORTS INC-Q	1051 S FEDERAL HWY	ESE 0 - 1/8 (0.043 mi.)	A7	20
Database: AST, Date of Government Version: 08/14/2023 Database: BROWARD CO AST, Date of Government Version: 09/15/2021 Facility-Site Id: 9300709 Facility Status: CLOSED Facility Status: CLOSED Facility ID: 03656 Tank Status: Z. Tank No Longer Contains Regulated Substance				
SHELL-FIRST COAST EN	***817 SE 6TH AVE (S FE***	***NNE 1/8 - 1/4 (0.131 mi.)***	***H38***	***67***
Database: AST, Date of Government Version: 08/14/2023 Facility-Site Id: 8502546 Facility Status: OPEN Facility Status: OPEN				
AIDS HEALTHCARE FOUN	700 SE 3RD AVE	NNW 1/8 - 1/4 (0.158 mi.)	I43	126
Database: AST, Date of Government Version: 08/14/2023 Database: BROWARD CO AST, Date of Government Version: 09/15/2021 Facility-Site Id: 9815989 Facility Status: OPEN Facility Status: OPEN Facility ID: 16972 Tank Status: U. In-Service				

State and tribal institutional control / engineering control registries

ENG CONTROLS: The registry is a database of all contaminated sites in the state of Florida which are subject to engineering controls. Engineering Controls encompass avariety of engineered remedies to contain and/or reduce , contamination , and/or physical barriers intended to limit access to property ECs include fences, signs, guards, landfill caps, provision of potable water , slurry walls, sheet pile (vertical caps), pumping and treatment of groundwater, monitoring wells, and vapor extraction systems.

A review of the ENG CONTROLS list, as provided by EDR, and dated 08/11/2023 has revealed that there are 2 ENG CONTROLS sites within approximately 0.5 miles of the target property.

Equal/Higher Elevation	Address	Direction / Distance	Map ID	Page
BROWARD CNTY-COURTHO	***201 SE 6TH ST***	***NNW 1/4 - 1/2 (0.353 mi.)***	***P81***	***313***
Facility-Site Id: ERIC_6680 Facility-Site Id: 8839715				
SELF STORAGE FACILIT	***1401 SW 1ST AVE***	***SW 1/4 - 1/2 (0.476 mi.)***	***T98***	***395***
Facility-Site Id: ERIC_17919				

DRAFT

INST CONTROL: The registry is a database of all contaminated sites in the state of Florida which are subject to institutional and engineering controls.

A review of the INST CONTROL list, as provided by EDR, and dated 08/11/2023 has revealed that there are 2 INST CONTROL sites within approximately 0.5 miles of the target property.

Equal/Higher Elevation	Address	Direction / Distance	Map ID	Page
BROWARD CNTY-COURTHO Facility-Site Id: ERIC_6680 Facility-Site Id: 8839715	***201 SE 6TH ST***	***NNW 1/4 - 1/2 (0.353 mi.)***	***P81***	***313***
SELF STORAGE FACILIT Facility-Site Id: ERIC_17919	***1401 SW 1ST AVE***	***SW 1/4 - 1/2 (0.476 mi.)***	***T98***	***395***

ADDITIONAL ENVIRONMENTAL RECORDS

Other Ascertainable Records

RCRA NonGen / NLR: RCRAInfo is EPA's comprehensive information system, providing access to data supporting the Resource Conservation and Recovery Act (RCRA) of 1976 and the Hazardous and Solid Waste Amendments (HSWA) of 1984. The database includes selective information on sites which generate, transport, store, treat and/or dispose of hazardous waste as defined by the Resource Conservation and Recovery Act (RCRA). Non-Generators do not presently generate hazardous waste.

A review of the RCRA NonGen / NLR list, as provided by EDR, and dated 12/04/2023 has revealed that there are 2 RCRA NonGen / NLR sites within approximately 0.25 miles of the target property.

Equal/Higher Elevation	Address	Direction / Distance	Map ID	Page
MARLIN IMPORTS INC EPA ID:: FLD069144921	***1051 S FEDERAL HWY***	***ESE 0 - 1/8 (0.043 mi.)***	***A5***	***16***
SYSTEMS ENGINEERING EPA ID:: FLD980519367	***727 S FEDERAL HWY***	***NNE 1/8 - 1/4 (0.188 mi.)***	***K54***	***173***

DWM CONTAM: A listing of active or known sites. The listing includes sites that need cleanup but are not actively being working on because the agency currently does not have funding (primarily petroleum and drycleaning).

A review of the DWM CONTAM list, as provided by EDR, and dated 07/14/2023 has revealed that there are 26 DWM CONTAM sites within approximately 0.5 miles of the target property.

Equal/Higher Elevation	Address	Direction / Distance	Map ID	Page
STAR MOTORS Program Site Id: 8732166	***1051 S FEDERAL HWY***	***ESE 0 - 1/8 (0.043 mi.)***	***A2***	***8***
RODERMAN PROPERTY Program Site Id: 8942959	***1000 S FEDERAL HWY***	***E 0 - 1/8 (0.099 mi.)***	***D19***	***31***
SUNSHINE #30000 Program Site Id: 8501734	***1199 S FEDERAL HWY***	***SSE 1/8 - 1/4 (0.128 mi.)***	***G36***	***45***
SHELL-FIRST COAST EN	***817 SE 6TH AVE (S FE***	***NNE 1/8 - 1/4 (0.131 mi.)***	***H38***	***67***

DRAFT

Program Site Id: 8502546				
UNION 76 #9270-130 Program Site Id: 8502825	***1150 S FEDERAL HWY***	***SE 1/8 - 1/4 (0.149 mi.)***	***G42***	***121***
SUNOCO-TWIN STATION Program Site Id: 8502819	***1201 S FEDERAL HWY***	***SSE 1/8 - 1/4 (0.170 mi.)***	***G52***	***145***
SANPARA WASH A WAX Program Site Id: 9100965	***1201 S FEDERAL HWY***	***SSE 1/8 - 1/4 (0.170 mi.)***	***G53***	***167***
MOBIL #03 A30 Program Site Id: 8501598	***631 S FEDERAL HWY***	***NNE 1/4 - 1/2 (0.254 mi.)***	***M67***	***189***
FCE #3822 Program Site Id: 8501934	***1144 S ANDREWS AVE***	***WSW 1/4 - 1/2 (0.256 mi.)***	***N68***	***194***
CENTRAL AUDIO VISUAL Program Site Id: 9501544	***1212 S ANDREWS AVE***	***SW 1/4 - 1/2 (0.286 mi.)***	***N71***	***259***
SHELL STATION Program Site Id: 8502656	***1201 S ANDREWS AVE***	***WSW 1/4 - 1/2 (0.323 mi.)***	***O73***	***264***
110 TOWER Program Site Id: 8839863	***110 SE 6TH ST***	***NNW 1/4 - 1/2 (0.335 mi.)***	***P76***	***276***
BROWARD CNTY MAIN CO Program Site Id: 9813369	***644 S ANDREWS AVE***	***NW 1/4 - 1/2 (0.353 mi.)***	***Q77***	***291***
BROWARD COUNTY MAIN Program Site Id: 8625892	***201 SE 6TH ST***	***NNW 1/4 - 1/2 (0.353 mi.)***	***P80***	***307***
BROWARD CNTY-COURTHO Program Site Id: 8839715	***201 SE 6TH ST***	***NNW 1/4 - 1/2 (0.353 mi.)***	***P81***	***313***
SANTOS PROPERTY Program Site Id: 8628170	***1213-1215 SW 1ST AVE***	***WSW 1/4 - 1/2 (0.368 mi.)***	***O83***	***345***
HARRY SANTOS & CO IN Program Site Id: ERIC_10105	***1217 SW 1ST AVE***	***SW 1/4 - 1/2 (0.386 mi.)***	***84***	***351***
BROWARD CNTY-MAINTEN Program Site Id: 8732757	***524 SE 5TH CT***	***NNE 1/4 - 1/2 (0.387 mi.)***	***R86***	***355***
BROWARD CNTY SHERIFF Program Site Id: 9101932	***555 SE 1ST AVE***	***NW 1/4 - 1/2 (0.406 mi.)***	***S87***	***361***
OZARK GROCERY Program Site Id: 8502433	***1401 S ANDREWS AVE***	***SW 1/4 - 1/2 (0.444 mi.)***	***T89***	***371***
NEW RIVER PROPERTY O Program Site Id: 9816093	100-132 SW 6TH ST	NW 1/4 - 1/2 (0.457 mi.)	U93	384
FPL ORCHID SUBSTATIO Program Site Id: 9806113	***642 SW 2ND AVE***	***WNW 1/4 - 1/2 (0.458 mi.)***	***V96***	***391***
SELF STORAGE FACILIT Program Site Id: ERIC_17919	***1401 SW 1ST AVE***	***SW 1/4 - 1/2 (0.476 mi.)***	***T98***	***395***
ONE PRICE DRY CLEANE Program Site Id: ERIC_10320	***1575 S FEDERAL HWY***	***S 1/4 - 1/2 (0.486 mi.)***	***99***	***400***
FL POWER & LIGHT CO Program Site Id: 8840991	***501 S ANDREWS AVE***	***NW 1/4 - 1/2 (0.491 mi.)***	***W100***	***403***
RIVERWALK RESIDENCES Program Site Id: 9818734	***333 N. NEW RIVER DR.***	***N 1/4 - 1/2 (0.495 mi.)***	***X103***	***413***

DRAFT

Broward Co. EDIEAR: Broward County Ediear.

A review of the Broward Co. EDIEAR list, as provided by EDR, and dated 08/21/2023 has revealed that there are 6 Broward Co. EDIEAR sites within approximately 0.5 miles of the target property.

Equal/Higher Elevation	Address	Direction / Distance	Map ID	Page
SHELL SERVICE STN Facility Id: 1562A	***817 S FEDERAL HWY***	***NNE 0 - 1/8 (0.112 mi.)***	***B29***	***40***
SUNSHINE #30000 Facility Id: 1459 Facility Id: 1007	***1199 S FEDERAL HWY***	***SSE 1/8 - 1/4 (0.128 mi.)***	***G36***	***45***
SUNOCO-TWIN STATION Facility Id: 1382	***1201 S FEDERAL HWY***	***SSE 1/8 - 1/4 (0.170 mi.)***	***G52***	***145***
BROWARD COUNTY MAIN Facility Id: 2947	***201 SE 6TH ST***	***NNW 1/4 - 1/2 (0.353 mi.)***	***P80***	***307***
NEW RIVER PROPERTIES Facility Id: 2098	***100 SW 6TH ST***	***NW 1/4 - 1/2 (0.457 mi.)***	***U91***	***379***
SELF STORAGE FACILIT Facility Id: 2114	***1401 SW 1ST AVE***	***SW 1/4 - 1/2 (0.476 mi.)***	***T98***	***395***

HAZ WASTE: The records in this data set are generated by county SQG Assessment, Notification and Verification Programs on-site surveys (see 403.7225 FS). The waste records are wastes observed during county inspections. Even though this state program targets SQGs and VSQGs for outreach, some counties choose to additionally look at their LQGs.

A review of the HAZ WASTE list, as provided by EDR, and dated 08/14/2023 has revealed that there are 6 HAZ WASTE sites within approximately 0.25 miles of the target property.

Equal/Higher Elevation	Address	Direction / Distance	Map ID	Page
LORENZO NISSAN FORT	1051 FEDERAL HWY S	ESE 0 - 1/8 (0.043 mi.)	A4	16
MARLINS IMPORTS INC	1051 FEDERAL HWY S	ESE 0 - 1/8 (0.043 mi.)	A6	19
NEW CINGULAR WIRELES	901 FEDERAL HWY S	NE 0 - 1/8 (0.074 mi.)	B12	27
THE LEGAL CENTER CON	888 3RD AVE SE	NNW 0 - 1/8 (0.090 mi.)	C14	27
DIPLOMAT PHOTO STUDI	1139 FEDERAL HWY S	SE 0 - 1/8 (0.107 mi.)	E25	37
FIRST UNITED BANK BU	633 FEDERAL HWY S	NNE 1/8 - 1/4 (0.232 mi.)	K61	184

HM Sites use or store greater than 25 Gallons of hazardous materials per month.

A review of the BROWARD CO. HM list, as provided by EDR, and dated 08/16/2023 has revealed that there are 12 BROWARD CO. HM sites within approximately 0.25 miles of the target property.

Equal/Higher Elevation	Address	Direction / Distance	Map ID	Page
STAR MOTORS Facility ID: 03656	***1051 S FEDERAL HWY***	***ESE 0 - 1/8 (0.043 mi.)***	***A2***	***8***
NEW CINGULAR WIRELES Facility ID: 06620	901 S FEDERAL HWY	NE 0 - 1/8 (0.074 mi.)	B11	26
THE LEGAL CENTER CON Facility ID: 03914	888 SE 3RD AVE	NNW 0 - 1/8 (0.090 mi.)	C16	29
SHELL SERVICE STN	***817 S FEDERAL HWY***	***NNE 0 - 1/8 (0.112 mi.)***	***B29***	***40***

DRAFT

Facility ID: 03875				
SUNSHINE #30000 Facility ID: 02616	***1199 S FEDERAL HWY***	***SSE 1/8 - 1/4 (0.128 mi.)***	***G36***	***45***
AIDS HEALTHCARE FOUN Facility ID: 16972	***700 SE 3RD AVE***	***NNW 1/8 - 1/4 (0.158 mi.)***	***I45***	***136***
WALGREENS #6538 Facility ID: 05421	1201 S FEDERAL HWY	SSE 1/8 - 1/4 (0.170 mi.)	G49	140
SUNOCO-TWIN STATION Facility ID: 02091	***1201 S FEDERAL HWY***	***SSE 1/8 - 1/4 (0.170 mi.)***	***G52***	***145***
INN N OUT Facility ID: 00428	***1231 S FEDERAL HWY***	***SSE 1/8 - 1/4 (0.221 mi.)***	***L57***	***179***
METROPCS (MIA287SW67 Facility ID: 06228 Facility ID: 02975	633 S FEDERAL HWY	NNE 1/8 - 1/4 (0.232 mi.)	K60	183
T-MOBILE USA, INC - Facility ID: 07838	633 S FEDERAL HWY	NNE 1/8 - 1/4 (0.232 mi.)	K62	184
VERIZON WIRELESS - E Facility ID: 06016	633 S FEDERAL HWY	NNE 1/8 - 1/4 (0.232 mi.)	K63	185

BROWARD CO. NOV: NOV Facilities have received a notice of violation letter under Broward County Chapter 27 code.

A review of the BROWARD CO. NOV list, as provided by EDR, and dated 08/16/2023 has revealed that there are 6 BROWARD CO. NOV sites within approximately 0.25 miles of the target property.

Equal/Higher Elevation	Address	Direction / Distance	Map ID	Page
RYBALKA, VICTOR Enforcement Number: NOV13-0020 Facility Status: NOV Issued	212 SE 10TH ST	WNW 0 - 1/8 (0.115 mi.)	F31	42
RYBALKA, YULIA Enforcement Number: NOV13-0020 Facility Status: NOV Issued	212 SE 10TH ST	WNW 0 - 1/8 (0.115 mi.)	F32	42
TROPIC CARE MAINTENA Enforcement Number: NOV13-0020 Facility Status: Closed Facility Status: NOV Issued	212 SE 10TH ST	WNW 0 - 1/8 (0.115 mi.)	F33	43
DAVIE BLVD. OFFICE, Enforcement Number: NOV15-0023 Facility Status: Closed	201 SE 12TH ST	SW 1/8 - 1/4 (0.167 mi.)	J46	137
ARBOR TREE & LAND, I Enforcement Number: NOV15-0023 Facility Status: Closed	201 SE 12TH ST	SW 1/8 - 1/4 (0.167 mi.)	J47	138
TDON CONSTRUCTION, I Enforcement Number: NOV15-0023 Facility Status: Closed	201 SE 12TH ST	SW 1/8 - 1/4 (0.167 mi.)	J48	139

DRAFT

RESP PARTY: Open, inactive and closed responsible party sites

A review of the RESP PARTY list, as provided by EDR, and dated 08/11/2023 has revealed that there are 3 RESP PARTY sites within approximately 0.5 miles of the target property.

Equal/Higher Elevation	Address	Direction / Distance	Map ID	Page
SANTOS PROPERTY Site Status: CLOSED	***1213-1215 SW 1ST AVE***	***WSW 1/4 - 1/2 (0.368 mi.)***	***O83***	***345***
SELF STORAGE FACILIT Site Status: CLOSEDWCOND	***1401 SW 1ST AVE***	***SW 1/4 - 1/2 (0.476 mi.)***	***T98***	***395***
ONE PRICE DRY CLEANE Site Status: CLOSED	***1575 S FEDERAL HWY***	***S 1/4 - 1/2 (0.486 mi.)***	***99***	***400***

UST FINDER: EPA developed UST Finder, a web map application containing a comprehensive, state-sourced national map of underground storage tank (UST) and leaking UST (LUST) data. It provides the attributes and locations of active and closed USTs, UST facilities, and LUST sites from states and from Tribal lands and US territories . UST Finder contains information about proximity of UST facilities and LUST sites to: surface and groundwater public drinking water protection areas; estimated number of private domestic wells and number of people living nearby; and flooding and wildfires.

A review of the UST FINDER list, as provided by EDR, and dated 06/08/2023 has revealed that there are 11 UST FINDER sites within approximately 0.25 miles of the target property.

Equal/Higher Elevation	Address	Direction / Distance	Map ID	Page
STAR MOTORS	1051 S FEDERAL HWY	ESE 0 - 1/8 (0.043 mi.)	A8	22
901 BUILDING	901 S FEDERAL HWY	NE 0 - 1/8 (0.074 mi.)	B9	23
THE LEGAL CENTER OFF	888 SE 3RD AVE	NNW 0 - 1/8 (0.090 mi.)	C17	30
SUNSHINE #30000	***1199 S FEDERAL HWY***	***SSE 1/8 - 1/4 (0.128 mi.)***	***G37***	***65***
SHELL-FIRST COAST EN	***817 SE 6TH AVE (S FE***	***NNE 1/8 - 1/4 (0.131 mi.)***	***H39***	***110***
UNION 76 #9270-130	***1150 S FEDERAL HWY***	***SE 1/8 - 1/4 (0.149 mi.)***	***G41***	***119***
SUNOCO-TWIN STATION	***1201 S FEDERAL HWY***	***SSE 1/8 - 1/4 (0.170 mi.)***	***G50***	***140***
SANPARA WASH A WAX	***1201 S FEDERAL HWY***	***SSE 1/8 - 1/4 (0.170 mi.)***	***G51***	***142***
FORT LAUDERDALE CAR	1220 S FEDERAL HWY	SSE 1/8 - 1/4 (0.195 mi.)	L56	178
INN N OUT	1231 S FEDERAL HWY	SSE 1/8 - 1/4 (0.221 mi.)	L58	181
WILLIAM R SCHERER TR	633 S FEDERAL HWY	NNE 1/8 - 1/4 (0.232 mi.)	K64	185

UST FINDER RELEASE: US EPA's UST Finder data is a national composite of leaking underground storage tanks. This data contains information about, and locations of, leaking underground storage tanks. Data was collected from state sources and standardized into a national profile by EPA's Office of Underground Storage Tanks, Office of Research and Development, and the Association of State and Territorial Solid Waste Management Officials.

A review of the UST FINDER RELEASE list, as provided by EDR, and dated 06/08/2023 has revealed that there are 21 UST FINDER RELEASE sites within approximately 0.5 miles of the target property.

Equal/Higher Elevation	Address	Direction / Distance	Map ID	Page
RODERMAN PROPERTY	1000 S FEDERAL HWY	E 0 - 1/8 (0.099 mi.)	D18	31
SUNSHINE #30000	***1199 S FEDERAL HWY***	***SSE 1/8 - 1/4 (0.128 mi.)***	***G37***	***65***
SHELL-FIRST COAST EN	***817 SE 6TH AVE (S FE***	***NNE 1/8 - 1/4 (0.131 mi.)***	***H39***	***110***
UNION 76 #9270-130	***1150 S FEDERAL HWY***	***SE 1/8 - 1/4 (0.149 mi.)***	***G41***	***119***
SUNOCO-TWIN STATION	***1201 S FEDERAL HWY***	***SSE 1/8 - 1/4 (0.170 mi.)***	***G50***	***140***
SANPARA WASH A WAX	***1201 S FEDERAL HWY***	***SSE 1/8 - 1/4 (0.170 mi.)***	***G51***	***142***
MOBIL #03 A30	***631 S FEDERAL HWY***	***NNE 1/4 - 1/2 (0.254 mi.)***	***M66***	***187***

DRAFT

Equal/Higher Elevation	Address	Direction / Distance	Map ID	Page
SHELL-FIRST COAST EN	***1144 S ANDREWS AVE***	***WSW 1/4 - 1/2 (0.256 mi.)***	***N69***	***253***
CENTRAL AUDIO VISUAL	***1212 S ANDREWS AVE***	***SW 1/4 - 1/2 (0.286 mi.)***	***N70***	***258***
BROWARD CNTY SCHOOL	1301 SE 2ND AVE	SSW 1/4 - 1/2 (0.293 mi.)	72	263
SHELL STATION	***1201 S ANDREWS AVE***	***WSW 1/4 - 1/2 (0.323 mi.)***	***O74***	***271***
110 TOWER	***110 SE 6TH ST***	***NNW 1/4 - 1/2 (0.335 mi.)***	***P75***	***274***
BROWARD CNTY MAIN CO	***644 S ANDREWS AVE***	***NW 1/4 - 1/2 (0.353 mi.)***	***Q78***	***302***
BROWARD CNTY-COURTHO	***201 SE 6TH ST***	***NNW 1/4 - 1/2 (0.353 mi.)***	***P79***	***305***
SANTOS PROPERTY	***1213-1215 SW 1ST AVE***	***WSW 1/4 - 1/2 (0.368 mi.)***	***O82***	***343***
BROWARD CNTY-MAINTEN	***524 SE 5TH CT***	***NNE 1/4 - 1/2 (0.387 mi.)***	***R85***	***353***
BROWARD CNTY SHERIFF	***555 SE 1ST AVE***	***NW 1/4 - 1/2 (0.406 mi.)***	***S88***	***369***
OZARK GROCERY	***1401 S ANDREWS AVE***	***SW 1/4 - 1/2 (0.444 mi.)***	***T90***	***377***
NEW RIVER PROPERTIES	***100 SW 6TH ST***	***NW 1/4 - 1/2 (0.457 mi.)***	***U92***	***381***
FL POWER & LIGHT-ORC	642 SW 2ND AVE	WNW 1/4 - 1/2 (0.458 mi.)	V95	390
FL POWER & LIGHT CO	***501 S ANDREWS AVE***	***NW 1/4 - 1/2 (0.491 mi.)***	***W101***	***409***

EDR HIGH RISK HISTORICAL RECORDS

EDR Exclusive Records

EDR Hist Auto: EDR has searched selected national collections of business directories and has collected listings of potential gas station/filling station/service station sites that were available to EDR researchers. EDR's review was limited to those categories of sources that might, in EDR's opinion, include gas station/filling station/service station establishments. The categories reviewed included, but were not limited to gas, gas station, gasoline station, filling station, auto, automobile repair, auto service station, service station, etc. This database falls within a category of information EDR classifies as "High Risk Historical Records", or HRHR. EDR's HRHR effort presents unique and sometimes proprietary data about past sites and operations that typically create environmental concerns, but may not show up in current government records searches.

A review of the EDR Hist Auto list, as provided by EDR, has revealed that there are 9 EDR Hist Auto sites within approximately 0.125 miles of the target property.

Equal/Higher Elevation	Address	Direction / Distance	Map ID	Page
SHERIDAN & I95 CITGO	500 SE 11TH CT	SSE 0 - 1/8 (0.022 mi.)	A1	8
MADANIS TEXACO	901 SE 6TH AV	NE 0 - 1/8 (0.075 mi.)	B13	27
J & P MARINE SERVICE	1126 S FEDERAL HWY 4	SE 0 - 1/8 (0.102 mi.)	E22	36
T O C RETAIL INC	1135 S FEDERAL HWY	SE 0 - 1/8 (0.105 mi.)	E23	37
RIO VISTA SER STA	900 SE 6TH AV	NE 0 - 1/8 (0.107 mi.)	B24	37
LEIS SHELL SERVICE	817 SE 6TH AV	NNE 0 - 1/8 (0.110 mi.)	B27	38
RIO VISTA SHELL	817 S FEDERAL HWY	NNE 0 - 1/8 (0.112 mi.)	B30	41
COMMERCIAL TEXACO	800 S E 3RD AVE	NNW 0 - 1/8 (0.117 mi.)	C34	44
QUIK MART	1199 SE 6TH AV	SSE 0 - 1/8 (0.123 mi.)	G35	44

EDR Hist Cleaner: EDR has searched selected national collections of business directories and has collected listings of potential dry cleaner sites that were available to EDR researchers. EDR's review was limited to those categories of sources that might, in EDR's opinion, include dry cleaning establishments. The categories reviewed included, but were not limited to dry cleaners, cleaners, laundry, laundromat, cleaning/laundry, wash & dry etc. This database falls within a category of information EDR classifies as "High Risk Historical

Records", or HRHR. EDR's HRHR effort presents unique and sometimes proprietary data about past sites and operations that typically create environmental concerns, but may not show up in current government records searches.

A review of the EDR Hist Cleaner list, as provided by EDR, has revealed that there are 3 EDR Hist Cleaner sites within approximately 0.125 miles of the target property.

Equal/Higher Elevation	Address	Direction / Distance	Map ID	Page
FASHION CLEANERS INC	1122 S FEDERAL HWY	SE 0 - 1/8 (0.100 mi.)	E20	36
FASHION CLEANERS INC	1120 S FEDERAL HWY	ESE 0 - 1/8 (0.101 mi.)	E21	36
DRY CLEANING DEPOT I	1124 S FEDERAL HWY	ESE 0 - 1/8 (0.108 mi.)	E26	38

DRAFT

EXECUTIVE SUMMARY

Due to poor or inadequate address information, the following sites were not mapped. Count: 3 records.

Site Name	Database(s)
WESTERN AUTO	PRP
READYY RECYCLING LLC	SWF/LF
SHELL-DAVIE AUTO CARE	LUST

DRAFT

OVERVIEW MAP - 7545896.2S

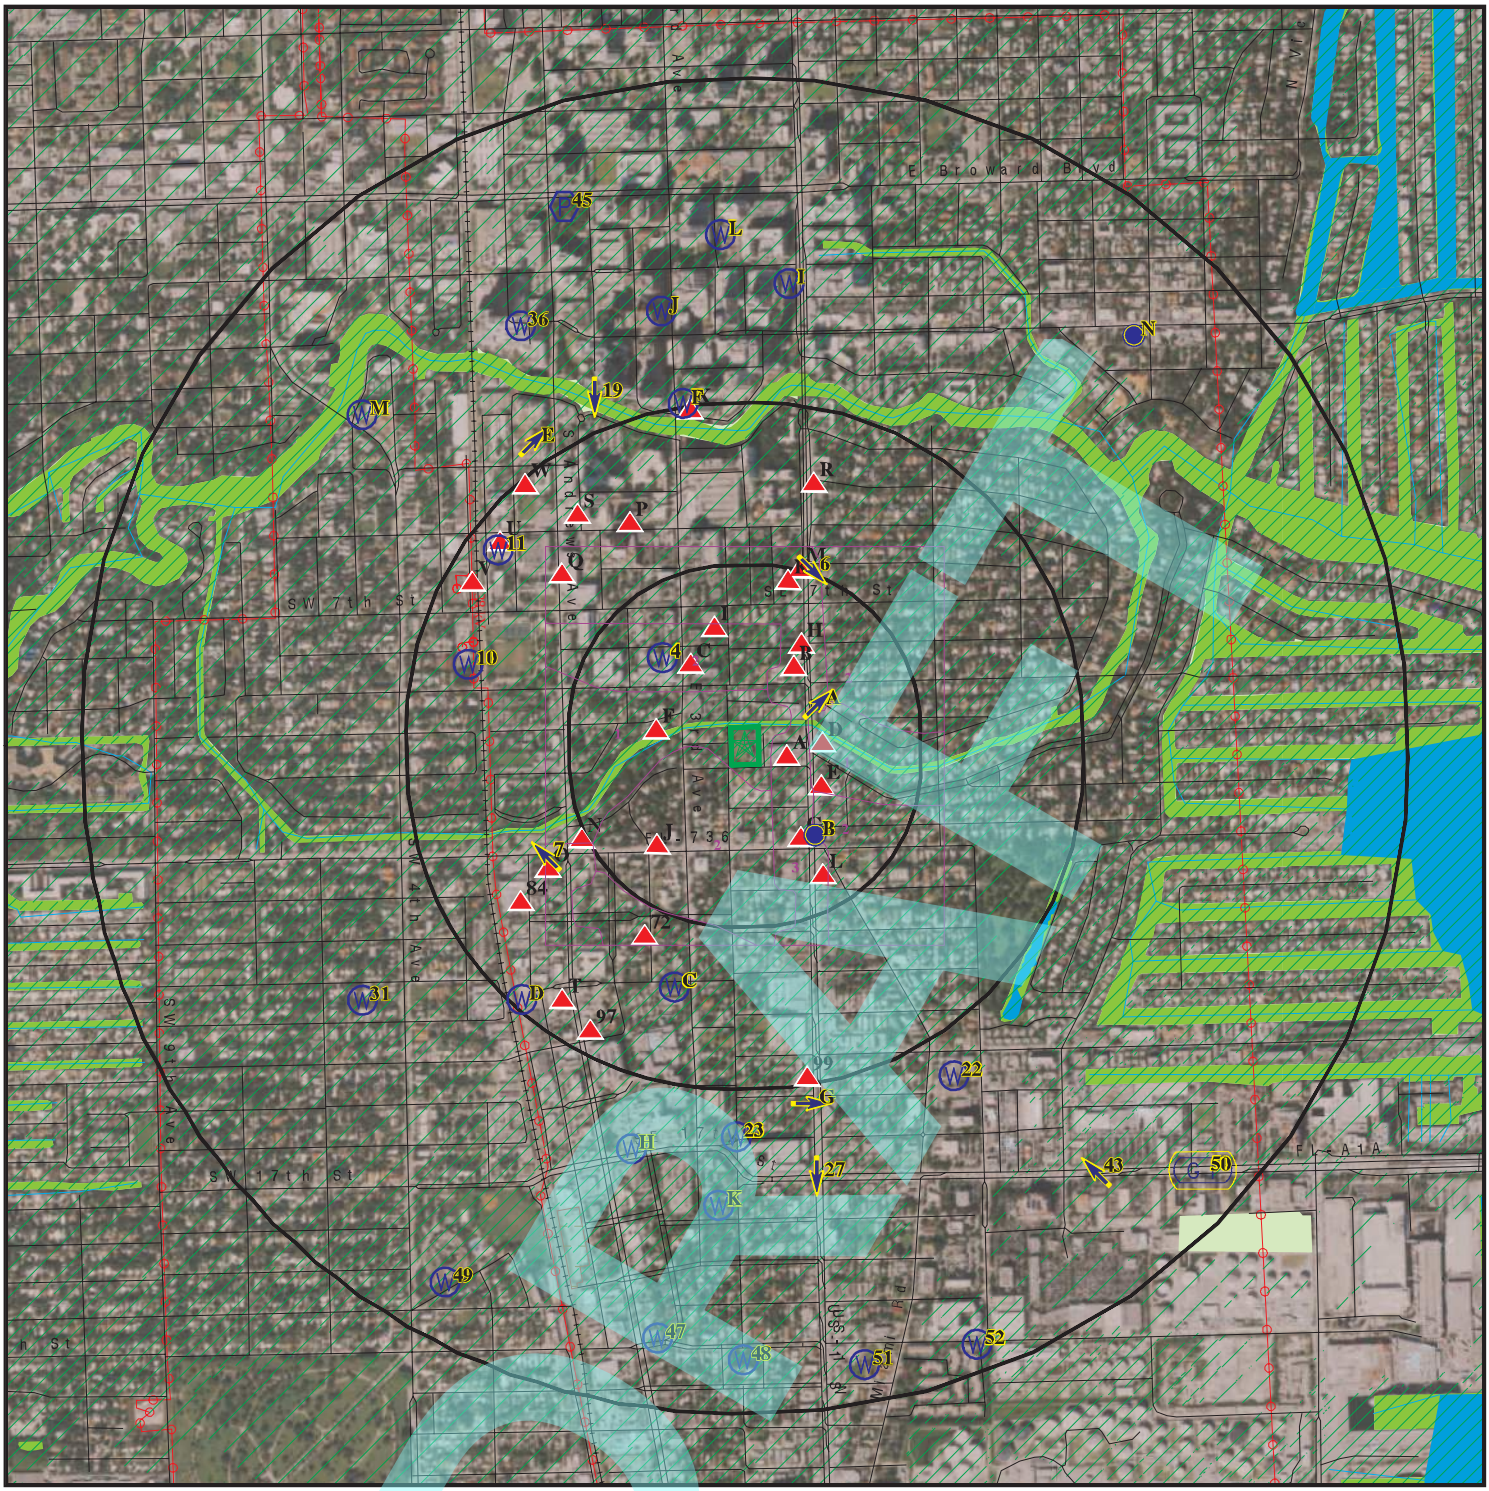

- Target Property
- Sites at elevations higher than or equal to the target property
- Sites at elevations lower than the target property
- Manufactured Gas Plants
- National Priority List Sites
- Dept. Defense Sites
- Indian Reservations BIA
- Power transmission lines
- Special Flood Hazard Area (1%)
- 0.2% Annual Chance Flood Hazard
- National Wetland Inventory
- State Wetlands
- FL Brownfield

This report includes Interactive Map Layers to display and/or hide map information. The legend includes only those icons for the default map view.

SITE NAME:	Federal Courthouse Parking Garage	CLIENT:	Langan Engineering
ADDRESS:	Federal Courthouse Parking Garage FORT LAUDERDALE FL 33316	CONTACT:	Maria Debianchi
		INQUIRY #:	7545896.2s
LAT/LONG:	26.10995 / 80.138619	DATE:	January 19, 2024 6:15 pm

CAM #26-0233
Exhibit 1B

Copyright © 2024 EDR, Inc. © 2015 TomTom Rel. 2015.

DETAIL MAP - 7545896.2S

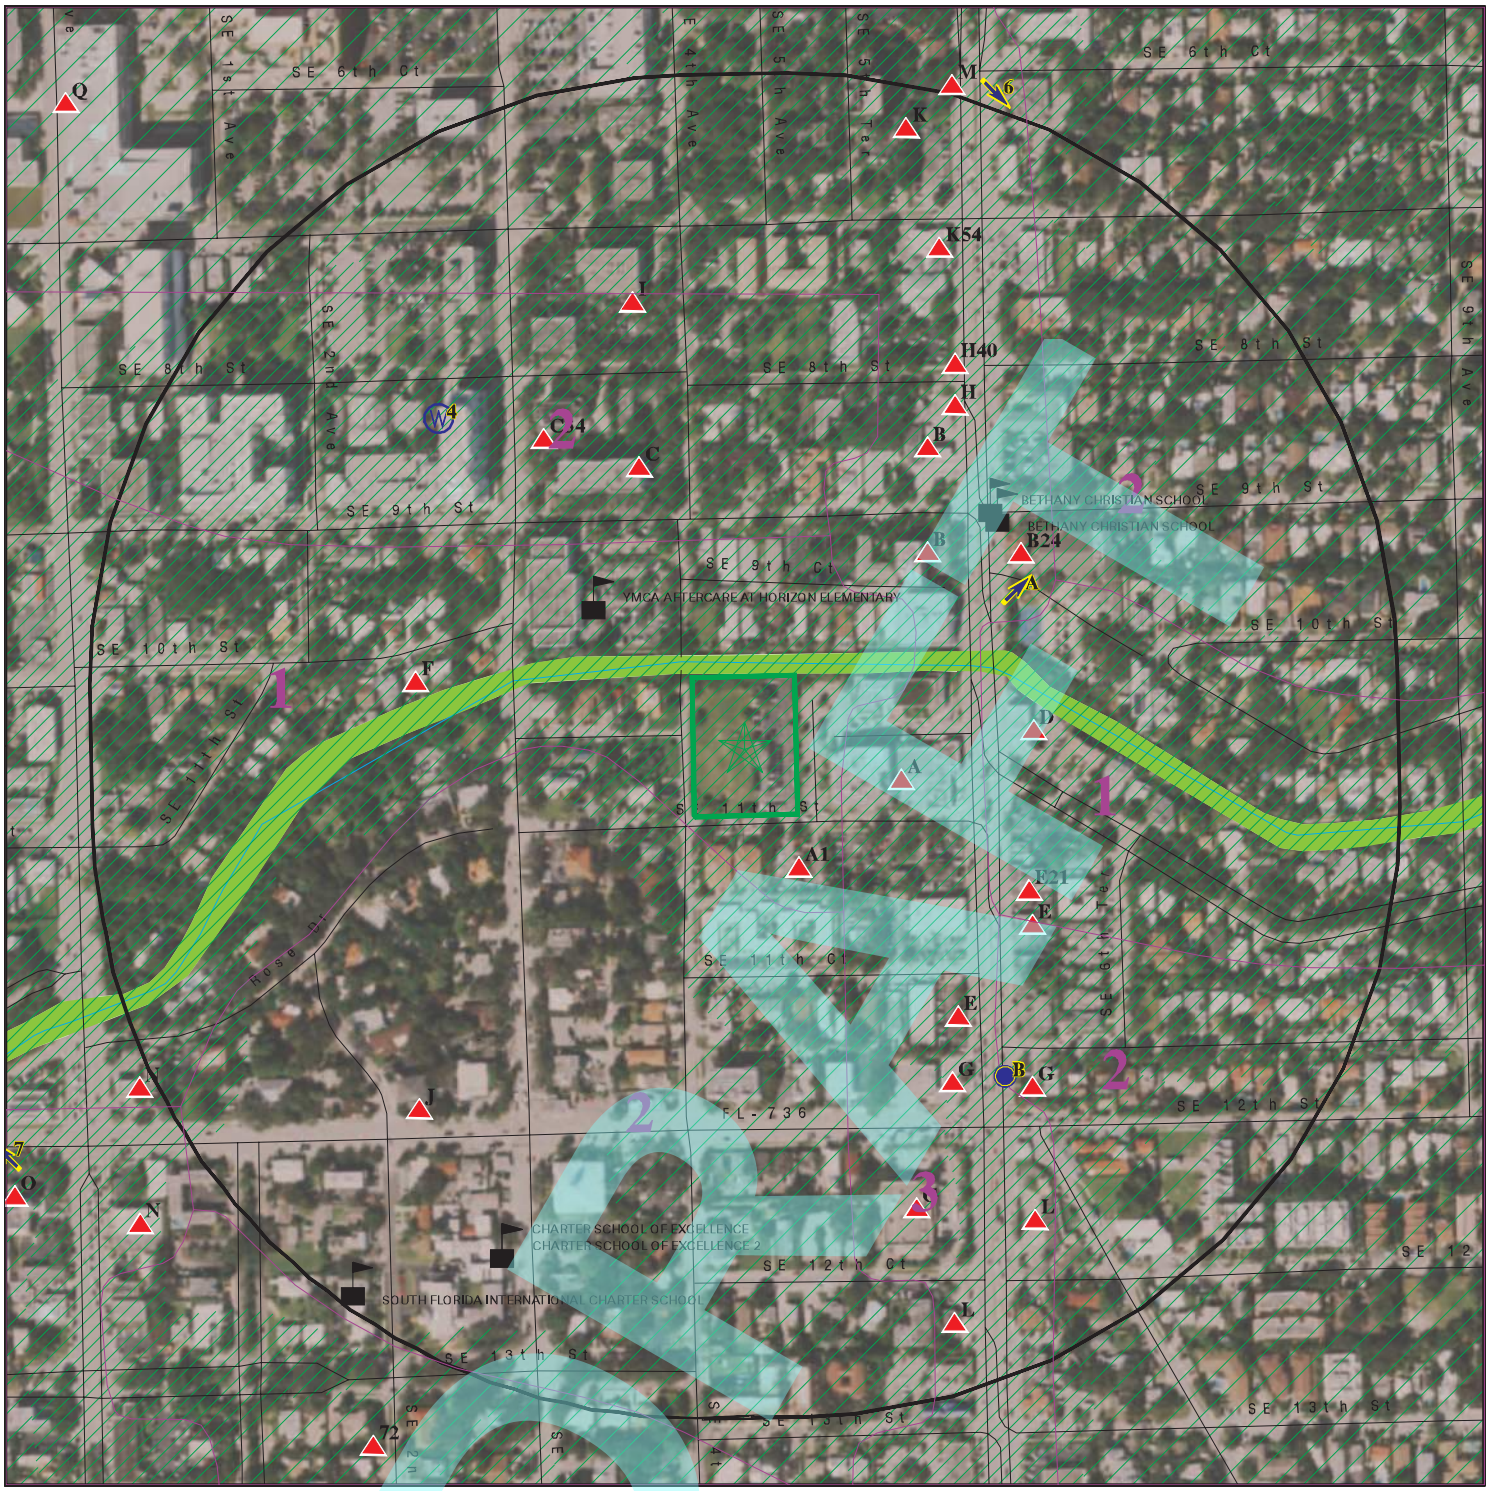

Target Property

Sites at elevations higher than or equal to the target property

Sites at elevations lower than the target property

Manufactured Gas Plants

Sensitive Receptors

National Priority List Sites

Dept. Defense Sites

0 1/16 1/8 1/4 Miles

Indian Reservations BIA

Special Flood Hazard Area (1%)

0.2% Annual Chance Flood Hazard

National Wetland Inventory

State Wetlands

FL Brownfield

N

This report includes Interactive Map Layers to display and/or hide map information. The legend includes only those icons for the default map view.

SITE NAME:	Federal Courthouse Parking Garage	CLIENT:	Langan Engineering
ADDRESS:	Federal Courthouse Parking Garage FORT LAUDERDALE FL 33316	CONTACT:	Maria Debianchi
		INQUIRY #:	7545896.2s
LAT/LONG:	26.10995 / 80.138619	DATE:	January 19, 2024 6:15 pm

CAM #26-0233
Exhibit 1B

Copyright © 2024 EDR, Inc. © 2015 TomTom Rel. 2015.

MAP FINDINGS SUMMARY

Database	Search Distance (Miles)	Target Property	< 1/8	1/8 - 1/4	1/4 - 1/2	1/2 - 1	> 1	Total Plotted
STANDARD ENVIRONMENTAL RECORDS								
Lists of Federal NPL (Superfund) sites								
NPL	1.000		0	0	0	0	NR	0
Proposed NPL	1.000		0	0	0	0	NR	0
NPL LIENS	1.000		0	0	0	0	NR	0
Lists of Federal Delisted NPL sites								
Delisted NPL	1.000		0	0	0	0	NR	0
Lists of Federal sites subject to CERCLA removals and CERCLA orders								
FEDERAL FACILITY	0.500		0	0	0	NR	NR	0
SEMS	0.500		0	0	0	NR	NR	0
Lists of Federal CERCLA sites with NFRAP								
SEMS-ARCHIVE	0.500		0	0	0	NR	NR	0
Lists of Federal RCRA facilities undergoing Corrective Action								
CORRACTS	1.000		0	0	0	0	NR	0
Lists of Federal RCRA TSD facilities								
RCRA-TSDF	0.500		0	0	0	NR	NR	0
Lists of Federal RCRA generators								
RCRA-LQG	0.250		0	0	NR	NR	NR	0
RCRA-SQG	0.250		0	0	NR	NR	NR	0
RCRA-VSQG	0.250		0	3	NR	NR	NR	3
Federal institutional controls / engineering controls registries								
LUCIS	0.500		0	0	0	NR	NR	0
US ENG CONTROLS	0.500		0	0	0	NR	NR	0
US INST CONTROLS	0.500		0	0	0	NR	NR	0
Federal ERNS list								
ERNS	0.001		0	NR	NR	NR	NR	0
Lists of state- and tribal hazardous waste facilities								
SHWS	1.000		0	0	0	0	NR	0
Lists of state and tribal landfills and solid waste disposal facilities								
SWF/LF	0.500		0	0	1	NR	NR	1
Lists of state and tribal leaking storage tanks								
LAST	0.500		0	1	0	NR	NR	1

DRAFT

MAP FINDINGS SUMMARY

Database	Search Distance (Miles)	Target Property	< 1/8	1/8 - 1/4	1/4 - 1/2	1/2 - 1	> 1	Total Plotted
LUST	0.500		2	5	16	NR	NR	23
INDIAN LUST	0.500		0	0	0	NR	NR	0
Lists of state and tribal registered storage tanks								
FEMA UST	0.250		0	0	NR	NR	NR	0
FF TANKS	0.250		0	0	NR	NR	NR	0
UST	0.250		5	8	NR	NR	NR	13
AST	0.250		2	2	NR	NR	NR	4
INDIAN UST	0.250		0	0	NR	NR	NR	0
TANKS	0.250		0	0	NR	NR	NR	0
State and tribal institutional control / engineering control registries								
ENG CONTROLS	0.500		0	0	2	NR	NR	2
INST CONTROL	0.500		0	0	2	NR	NR	2
Lists of state and tribal voluntary cleanup sites								
VCP	0.500		0	0	0	NR	NR	0
INDIAN VCP	0.500		0	0	0	NR	NR	0
Lists of state and tribal brownfield sites								
BROWNFIELDS	0.500		0	0	0	NR	NR	0
ADDITIONAL ENVIRONMENTAL RECORDS								
Local Brownfield lists								
US BROWNFIELDS	0.500		0	0	0	NR	NR	0
Local Lists of Landfill / Solid Waste Disposal Sites								
SWRCY	0.500		0	0	0	NR	NR	0
INDIAN ODI	0.500		0	0	0	NR	NR	0
DEBRIS REGION 9	0.500		0	0	0	NR	NR	0
ODI	0.500		0	0	0	NR	NR	0
IHS OPEN DUMPS	0.500		0	0	0	NR	NR	0
Local Lists of Hazardous waste / Contaminated Sites								
US HIST CDL	0.001		0	NR	NR	NR	NR	0
PRIORITYCLEANERS	0.500		0	0	0	NR	NR	0
Fl Sites	1.000		0	0	0	0	NR	0
US CDL	0.001		0	NR	NR	NR	NR	0
Local Land Records								
LIENS 2	0.001		0	NR	NR	NR	NR	0
Records of Emergency Release Reports								
HMIRS	0.001		0	NR	NR	NR	NR	0
SPILLS	0.001		0	NR	NR	NR	NR	0
SPILLS 90	0.001		0	NR	NR	NR	NR	0

DRAFT

MAP FINDINGS SUMMARY

Database	Search Distance (Miles)	Target Property	< 1/8	1/8 - 1/4	1/4 - 1/2	1/2 - 1	> 1	Total Plotted
SPILLS 80	0.001		0	NR	NR	NR	NR	0
Other Ascertainable Records								
RCRA NonGen / NLR	0.250		1	1	NR	NR	NR	2
FUDS	1.000		0	0	0	0	NR	0
DOD	1.000		0	0	0	0	NR	0
SCRD DRYCLEANERS	0.500		0	0	0	NR	NR	0
US FIN ASSUR	0.001		0	NR	NR	NR	NR	0
EPA WATCH LIST	0.001		0	NR	NR	NR	NR	0
2020 COR ACTION	0.250		0	0	NR	NR	NR	0
TSCA	0.001		0	NR	NR	NR	NR	0
TRIS	0.001		0	NR	NR	NR	NR	0
SSTS	0.001		0	NR	NR	NR	NR	0
ROD	1.000		0	0	0	0	NR	0
RMP	0.001		0	NR	NR	NR	NR	0
RAATS	0.001		0	NR	NR	NR	NR	0
PRP	0.001		0	NR	NR	NR	NR	0
PADS	0.001		0	NR	NR	NR	NR	0
ICIS	0.001		0	NR	NR	NR	NR	0
FTTS	0.001		0	NR	NR	NR	NR	0
MLTS	0.001		0	NR	NR	NR	NR	0
COAL ASH DOE	0.001		0	NR	NR	NR	NR	0
COAL ASH EPA	0.500		0	0	0	NR	NR	0
PCB TRANSFORMER	0.001		0	NR	NR	NR	NR	0
RADINFO	0.001		0	NR	NR	NR	NR	0
HIST FTTS	0.001		0	NR	NR	NR	NR	0
DOT OPS	0.001		0	NR	NR	NR	NR	0
CONSENT	1.000		0	0	0	0	NR	0
INDIAN RESERV	1.000		0	0	0	0	NR	0
FUSRAP	1.000		0	0	0	0	NR	0
UMTRA	0.500		0	0	0	NR	NR	0
LEAD SMELTERS	0.001		0	NR	NR	NR	NR	0
US AIRS	0.001		0	NR	NR	NR	NR	0
US MINES	0.250		0	0	NR	NR	NR	0
MINES MRDS	0.250		0	0	NR	NR	NR	0
ABANDONED MINES	0.250		0	0	NR	NR	NR	0
FINDS	0.001		0	NR	NR	NR	NR	0
ECHO	0.001		0	NR	NR	NR	NR	0
DOCKET HWC	0.001		0	NR	NR	NR	NR	0
UXO	1.000		0	0	0	0	NR	0
FUELS PROGRAM	0.250		0	0	NR	NR	NR	0
PFAS NPL	0.250		0	0	NR	NR	NR	0
PFAS FEDERAL SITES	0.250		0	0	NR	NR	NR	0
PFAS TRIS	0.250		0	0	NR	NR	NR	0
PFAS TSCA	0.250		0	0	NR	NR	NR	0
PFAS RCRA MANIFEST	0.250		0	0	NR	NR	NR	0
PFAS ATSDR	0.250		0	0	NR	NR	NR	0
PFAS WQP	0.250		0	0	NR	NR	NR	0
PFAS NPDES	0.250		0	0	NR	NR	NR	0
PFAS ECHO	0.250		0	0	NR	NR	NR	0
PFAS ECHO FIRE TRAINING	0.250		0	0	NR	NR	NR	0

DRAFT

MAP FINDINGS SUMMARY

Database	Search Distance (Miles)	Target Property	< 1/8	1/8 - 1/4	1/4 - 1/2	1/2 - 1	> 1	Total Plotted
PFAS PART 139 AIRPORT	0.250		0	0	NR	NR	NR	0
AQUEOUS FOAM NRC	0.250		0	0	NR	NR	NR	0
BIOSOLIDS	0.001		0	NR	NR	NR	NR	0
PFAS	0.250		0	0	NR	NR	NR	0
AQUEOUS FOAM	0.250		0	0	NR	NR	NR	0
AIRS	0.001		0	NR	NR	NR	NR	0
ASBESTOS	0.001		0	NR	NR	NR	NR	0
CLEANUP SITES	0.001		0	NR	NR	NR	NR	0
DEDB	0.250		0	0	NR	NR	NR	0
DRYCLEANERS	0.250		0	0	NR	NR	NR	0
DWM CONTAM	0.500		2	5	19	NR	NR	26
Broward Co. EDIEAR	0.500		1	2	3	NR	NR	6
Financial Assurance	0.001		0	NR	NR	NR	NR	0
FL Cattle Dip. Vats	0.250		0	0	NR	NR	NR	0
HAZ WASTE	0.250		5	1	NR	NR	NR	6
BROWARD CO. HM	0.250		4	8	NR	NR	NR	12
HW GEN	0.250		0	0	NR	NR	NR	0
BROWARD CO. NOV	0.250		3	3	NR	NR	NR	6
RESP PARTY	0.500		0	0	3	NR	NR	3
SOLCP	TP		NR	NR	NR	NR	NR	0
SITE INV SITES	0.500		0	0	0	NR	NR	0
TIER 2	0.001		0	NR	NR	NR	NR	0
UIC	0.001		0	NR	NR	NR	NR	0
NPDES	0.001		0	NR	NR	NR	NR	0
UST FINDER	0.250		3	8	NR	NR	NR	11
UST FINDER RELEASE	0.500		1	5	15	NR	NR	21
ERIC WASTE CLEANUP	TP		NR	NR	NR	NR	NR	0
EDR HIGH RISK HISTORICAL RECORDS								
EDR Exclusive Records								
EDR MGP	1.000		0	0	0	0	NR	0
EDR Hist Auto	0.125		9	NR	NR	NR	NR	9
EDR Hist Cleaner	0.125		3	NR	NR	NR	NR	3
EDR RECOVERED GOVERNMENT ARCHIVES								
Exclusive Recovered Govt. Archives								
RGA HWS	0.001		0	NR	NR	NR	NR	0
RGA LF	0.001		0	NR	NR	NR	NR	0
RGA LUST	0.001		0	NR	NR	NR	NR	0
- Totals --		0	41	52	61	0	0	154

NOTES:

TP = Target Property

NR = Not Requested at this Search Distance

Sites may be listed in more than one database

DRAFT

A1
SSE
< 1/8
0.022 mi.
114 ft.

SHERIDAN & I95 CITGO
500 SE 11TH CT
FORT LAUDERDALE, FL 33316

Site 1 of 8 in cluster A

EDR Hist Auto **1020364230**
N/A

Relative:
Higher

Actual:
4 ft.

EDR Hist Auto

Year:	Name:	Type:
2011	SHERIDAN & I95 CITGO	Gasoline Service Stations, NEC
2012	SHERIDAN & I95 CITGO	Gasoline Service Stations, NEC
2012	SHERIDAN & CITGO	Gasoline Service Stations
2013	SHERIDAN & I95 CITGO	Gasoline Service Stations, NEC
2013	SHERIDAN & CITGO	Gasoline Service Stations
2014	SHERIDAN & I95 CITGO	Gasoline Service Stations, NEC
2014	SHERIDAN & CITGO	Gasoline Service Stations

A2
ESE
< 1/8
0.043 mi.
229 ft.

STAR MOTORS
1051 S FEDERAL HWY
FORT LAUDERDALE, FL 33316

Site 2 of 8 in cluster A

LUST **U001343262**
UST **N/A**
DWM CONTAM
Financial Assurance
BROWARD CO. HM

Relative:
Higher

Actual:
4 ft.

LUST:

Name:	STAR MOTORS
Address:	1051 S FEDERAL HWY
City,State,Zip:	FORT LAUDERDALE, FL 33316
Region:	STATE
Facility Id:	8732166
Facility Status:	CLOSED
Facility Type:	C - Fuel user/Non-retail
Facility Phone:	(954)462-4381
Facility Cleanup Rank:	Not reported
District:	Southeast District
Lat/Long (dms):	26 6 35.1846999 / 80 8 15.5738
Section:	Not reported
Township:	Not reported
Range:	Not reported
Feature:	Not reported
Method:	UNVR
Datum:	0
Score:	Not reported
Score Effective Date:	Not reported
Score When Ranked:	Not reported
Operator:	JOHN GEISEN
Name Update:	Not reported
Address Update:	1998-05-11 00:00:00

Petroleum Cleanup PCT Facility Score:

Facility Cleanup Status:	CMPL - COMPLETED
Contact:	Not reported
Contact Company:	MARLIN IMPORTS INC
Contact Address:	1051 S FEDERAL HWY
Contact City/State/Zip:	FORT LAUDERDALE, FL 33316
Phone:	(305)462-4381
Bad Address Ind:	N
State:	FL
Zip:	33316, 1215
Score:	Not reported
Score Effective Date:	Not reported

DRAFT

STAR MOTORS (Continued) **U001343262**

Related Party ID: 13626
Primary RP Role: ACCOUNT OWNER
RP Begin Date: 1987-02-17
RP Zip: 1215
RP Extension: Not reported

Discharge Cleanup Summary:
Discharge Date: 2/10/2019
PCT Discharge Combined: Not reported
Cleanup Required: R - CLEANUP REQUIRED
Discharge Cleanup Status: SRCR - SRCR COMPLETE
Disch Cleanup Status Date: 6/17/2020
Cleanup Work Status: COMPLETED
Information Source: D - DISCHARGE NOTIFICATION
Other Source Description: Not reported
Eligibility Indicator: I - INELIGIBLE
Site Manager: JAIRAM_S
Site Mgr End Date: 6/17/2020
Tank Office: PCLP6 - BROWARD CNTY ENVIRONMENTAL PROTECTION DEPT

Contaminated Media:
Discharge Date: 2/10/2019
Pct Discharge Combined With: Not reported
Cleanup Required: R - CLEANUP REQUIRED
Discharge Cleanup Status: SRCR - SRCR COMPLETE
Disch Cleanup Status Date: 6/17/2020
Cleanup Work Status: COMPLETED
Information Source: D - DISCHARGE NOTIFICATION
Other Source Description: Not reported
Elig Indicator: I - INELIGIBLE
Site Manager: JAIRAM_S
Site Mgr End Date: 6/17/2020
Tank Office: PCLP6 - BROWARD CNTY ENVIRONME
Contaminated Drinking Wells: Not reported
Contaminated Monitoring Well: No
Contaminated Soil: No
Contaminated Surface Water: No
Contaminated Ground Water: Yes
Pollutant: O - New/Lube Oil
Pollutant Other Description: Hydraulic oil
Gallons Discharged: Not reported

Click here for Florida Oculus:

UST:
Facility ID: 8732166
Name: STAR MOTORS
Address: 1051 S FEDERAL HWY
City,State,Zip: FORT LAUDERDALE, FL 33316
Facility Phone: 9544624381
Facility Status: CLOSED
Facility Type: C
Type Description: Fuel user/Non-retail
Depco: P
Region: STATE
Positioning Method: UNVR
Latitude/Longitude: 26 8 40 / 80 7 10

DRAFT

STAR MOTORS (Continued) **U001343262**

UST:
- Tank ID: 3
- Tank Capacity: 1000
- Tank Location: UNDERGROUND
- Tank Status: E-NonReg Construction
- Status Date: 07/14/1998
- Install Date: Not reported
- Substance: A
- Content Description: Leaded Gas
- Vessel Indicator: TANK
- DEP Contractor: P

Owner:
- Owner ID: 13626
- Owner Name: MARLIN IMPORTS INC
- Owner Address: 1051 S FEDERAL HWY
- Owner Address 2: Not reported
- Owner City,State,Zip: FORT LAUDERDALE, FL 33316
- Owner Contact: Not reported
- Owner Phone: 3054624381

- Tank ID: 4
- Tank Capacity: 1000
- Tank Location: UNDERGROUND
- Tank Status: B-Removed from Site
- Status Date: Not reported
- Install Date: Not reported
- Substance: L
- Content Description: Waste Oil
- Vessel Indicator: TANK
- DEP Contractor: P

Owner:
- Owner ID: 13626
- Owner Name: MARLIN IMPORTS INC
- Owner Address: 1051 S FEDERAL HWY
- Owner Address 2: Not reported
- Owner City,State,Zip: FORT LAUDERDALE, FL 33316
- Owner Contact: Not reported
- Owner Phone: 3054624381

DWM CONTAM:
- Name: STAR MOTORS
- Address: 1051 S FEDERAL HWY
- City,State,Zip: FORT LAUDERDALE, FL
- Program Site Id: 8732166
- Lat DD: 26
- Lat MM: 8
- Lat SS: 40
- Long DD: 80
- Long MM: 7
- Long SS: 10
- Office/ District: SED
- Program Area: PETROLEUM

DRAFT

STAR MOTORS (Continued) **U001343262**

Priority Score:	Not reported
Datum:	0
Method:	UNVR
Facility Status:	CLOSED-STCM
Facility Type:	Not reported
Score Effective Date:	Not reported
Score When Ranked:	Not reported
Rank:	Not reported
Operator:	Not reported
Phone:	Not reported
Name Changed:	Not reported
Addr Changed:	Not reported
Related Party ID:	Not reported
Primary RP Role:	Not reported
RP Begin Date:	Not reported
RP Name:	Not reported
RP Address1:	Not reported
RP Address2:	Not reported
RP City:	Not reported
RP State:	Not reported
RP Zip5:	Not reported
RP Zip4:	Not reported
Contact:	Not reported
RP Phone:	Not reported
RP Extension:	Not reported
Site Manager:	Not reported

FL Financial Assurance 3:

Name:	MARLIN IMPORTS INC-QUAKER STATE
Address:	1051 S FEDERAL HWY
City,State,Zip:	FORT LAUDERDALE, FL 33316
Region:	3
Facility ID:	9300709
Facility Phone:	9544624381
Facility Status:	CLOSED
Facility Type:	C
Type Description:	Fuel user/Non-retail
DEP CO:	P
Finaincial Responsibility:	NONE
Insurance Company:	Not reported
Effective Date:	Not reported
Expire Date:	Not reported
Owner ID:	4210
Onwer Name:	QUAKER STATE CORP
Owner Address:	225 E JOHN CARPENTER FWY
Owner Address2:	ATTN: TIM RUSSELL
Owner City,St,Zip:	IRVING, TX 75062
Contact:	MIKE HEIL
Resp Party Phone:	2148680762

Name:	STAR MOTORS
Address:	1051 S FEDERAL HWY
City,State,Zip:	FORT LAUDERDALE, FL 33316
Region:	3
Facility ID:	8732166
Facility Phone:	9544624381
Facility Status:	CLOSED

DRAFT

STAR MOTORS (Continued) **U001343262**

Facility Type:	C
Type Description:	Fuel user/Non-retail
DEP CO:	P
Finaincial Responsibility:	INSURANCE
Insurance Company:	FPLIPA
Effective Date:	10/01/1989
Expire Date:	03/11/1998
Owner ID:	13626
Onwer Name:	MARLIN IMPORTS INC
Owner Address:	1051 S FEDERAL HWY
Owner Address2:	Not reported
Owner City,St,Zip:	FORT LAUDERDALE, FL 33316
Contact:	Not reported
Resp Party Phone:	3054624381

Name:	STAR MOTORS
Address:	1051 S FEDERAL HWY
City,State,Zip:	FORT LAUDERDALE, FL 33316
Region:	3
Facility ID:	8732166
Facility Phone:	9544624381
Facility Status:	CLOSED
Facility Type:	C
Type Description:	Fuel user/Non-retail
DEP CO:	P
Finaincial Responsibility:	NONE
Insurance Company:	Not reported
Effective Date:	01/01/2019
Expire Date:	12/31/2019
Owner ID:	13626
Onwer Name:	MARLIN IMPORTS INC
Owner Address:	1051 S FEDERAL HWY
Owner Address2:	Not reported
Owner City,St,Zip:	FORT LAUDERDALE, FL 33316
Contact:	Not reported
Resp Party Phone:	3054624381

Name:	STAR MOTORS
Address:	1051 S FEDERAL HWY
City,State,Zip:	FORT LAUDERDALE, FL 33316
Region:	3
Facility ID:	8732166
Facility Phone:	9544624381
Facility Status:	CLOSED
Facility Type:	C
Type Description:	Fuel user/Non-retail
DEP CO:	P
Finaincial Responsibility:	NONE
Insurance Company:	Not reported
Effective Date:	Not reported
Expire Date:	Not reported
Owner ID:	13626
Onwer Name:	MARLIN IMPORTS INC
Owner Address:	1051 S FEDERAL HWY
Owner Address2:	Not reported
Owner City,St,Zip:	FORT LAUDERDALE, FL 33316
Contact:	Not reported

DRAFT

STAR MOTORS (Continued) **U001343262**

Resp Party Phone: 3054624381

BROWARD CO. HM:
Name: LORENZO NISSAN FORT LAUDERDALE
Address: 1051 S FEDERAL HWY
City,State,Zip: FORT LAUDERDALE, FL 33316
Region: BROWARD
Facility ID: 03656
Alt Location: Not reported
Facility Status: OPEN

A3 **STAR MOTORS** **AST** **A100162717**
ESE **1051 S FEDERAL HWY** **N/A**
< 1/8 **FORT LAUDERDALE, FL 33316**
0.043 mi.
229 ft. **Site 3 of 8 in cluster A**

Relative:
Higher

Actual:
4 ft.

AST:
Facility ID: 8732166
Name: STAR MOTORS
Address: 1051 S FEDERAL HWY
City,State,Zip: FORT LAUDERDALE, FL 33316
Facility Phone: 9544624381
Facility Status: CLOSED
Facility Type: C
Type Description: Fuel user/Non-retail
Depco: P
Region: STATE
Positioning Method: UNVR
Latitude/Longitude: 26 8 40 / 80 7 10

Tank:
Tank ID: 1
Tank Capacity: 250
Tank Location: ABOVEGROUND
Tank Status: E-NonReg Construction
Status Date: 07/14/1998
Install Date: Not reported
Substance: L
Content Description: Waste Oil
Vessel Indicator: TANK
DEP Contractor: P

Owner:
Owner ID: 13626
Owner Name: MARLIN IMPORTS INC
Owner Address: 1051 S FEDERAL HWY
Owner Address 2: Not reported
Owner City,State,Zip: FORT LAUDERDALE, FL 33316
Owner Contact: Not reported
Owner Phone: 3054624381

Tank ID: 2
Tank Capacity: 250
Tank Location: ABOVEGROUND
Tank Status: E-NonReg Construction
Status Date: 07/14/1998

DRAFT

STAR MOTORS (Continued) **A100162717**

Install Date: Not reported
Substance: X
Content Description: Misc Petrol-Based Product
Vessel Indicator: TANK
DEP Contractor: P

Owner:
Owner ID: 13626
Owner Name: MARLIN IMPORTS INC
Owner Address: 1051 S FEDERAL HWY
Owner Address 2: Not reported
Owner City,State,Zip: FORT LAUDERDALE, FL 33316
Owner Contact: Not reported
Owner Phone: 3054624381

Tank ID: 5
Tank Capacity: 550
Tank Location: ABOVEGROUND
Tank Status: B-Removed from Site
Status Date: 03/31/1994
Install Date: Not reported
Substance: O
Content Description: New/Lube Oil
Vessel Indicator: TANK
DEP Contractor: P

Owner:
Owner ID: 13626
Owner Name: MARLIN IMPORTS INC
Owner Address: 1051 S FEDERAL HWY
Owner Address 2: Not reported
Owner City,State,Zip: FORT LAUDERDALE, FL 33316
Owner Contact: Not reported
Owner Phone: 3054624381

Tank ID: 6
Tank Capacity: 500
Tank Location: ABOVEGROUND
Tank Status: E-NonReg Construction
Status Date: 07/14/1998
Install Date: Not reported
Substance: X
Content Description: Misc Petrol-Based Product
Vessel Indicator: TANK
DEP Contractor: P

Owner:
Owner ID: 13626
Owner Name: MARLIN IMPORTS INC
Owner Address: 1051 S FEDERAL HWY
Owner Address 2: Not reported
Owner City,State,Zip: FORT LAUDERDALE, FL 33316
Owner Contact: Not reported
Owner Phone: 3054624381

Tank ID: 7

DRAFT

STAR MOTORS (Continued) **A100162717**

Tank Capacity: 250
Tank Location: ABOVEGROUND
Tank Status: E-NonReg Construction
Status Date: 07/14/1998
Install Date: Not reported
Substance: L
Content Description: Waste Oil
Vessel Indicator: TANK
DEP Contractor: P

Owner:
Owner ID: 13626
Owner Name: MARLIN IMPORTS INC
Owner Address: 1051 S FEDERAL HWY
Owner Address 2: Not reported
Owner City,State,Zip: FORT LAUDERDALE, FL 33316
Owner Contact: Not reported
Owner Phone: 3054624381

Tank ID: 8
Tank Capacity: 1000
Tank Location: ABOVEGROUND
Tank Status: E-NonReg Construction
Status Date: 07/14/1998
Install Date: Not reported
Substance: O
Content Description: New/Lube Oil
Vessel Indicator: TANK
DEP Contractor: P

Owner:
Owner ID: 13626
Owner Name: MARLIN IMPORTS INC
Owner Address: 1051 S FEDERAL HWY
Owner Address 2: Not reported
Owner City,State,Zip: FORT LAUDERDALE, FL 33316
Owner Contact: Not reported
Owner Phone: 3054624381

Tank ID: 9
Tank Capacity: 1000
Tank Location: ABOVEGROUND
Tank Status: E-NonReg Construction
Status Date: 07/14/1998
Install Date: 8/1/1993
Substance: O
Content Description: New/Lube Oil
Vessel Indicator: TANK
DEP Contractor: P

Owner:
Owner ID: 13626
Owner Name: MARLIN IMPORTS INC
Owner Address: 1051 S FEDERAL HWY
Owner Address 2: Not reported
Owner City,State,Zip: FORT LAUDERDALE, FL 33316
Owner Contact: Not reported

DRAFT

STAR MOTORS (Continued) **A100162717**

Owner Phone: 3054624381

A4
ESE
< 1/8
0.043 mi.
229 ft.

LORENZO NISSAN FORT LAUDERDALE **HAZ WASTE** **S129999671**
1051 FEDERAL HWY S **N/A**
FORT LAUDERDALE, FL 33316

Site 4 of 8 in cluster A

Relative:
Higher

Actual:
4 ft.

HAZ WASTE:

Facility ID:	102868
Name:	LORENZO NISSAN FORT LAUDERDALE
Address:	1051 FEDERAL HWY S
City,State,Zip:	FORT LAUDERDALE, FL 33316
County:	BROWARD
Telephone:	(954)527-3400
Email:	Not reported
Status:	A - ACTIVE - WASTE GENERATOR
Generator Status:	3 - Very Small Quantity Generator
EPA ID:	NA
Other ID:	03656
Old Facility ID:	617541
SIC:	5511 - RETAIL TRADE - NEW AND USED CAR DEALERS
Verified:	V - VERIFICATION BY ON-SITE VISIT
Verified Date:	02/20/2019
Hazardous Waste LBS/YEAR:	330
Wastes:	8

A5
ESE
< 1/8
0.043 mi.
229 ft.

MARLIN IMPORTS INC **RCRA NonGen / NLR** **1000285126**
1051 S FEDERAL HWY **FINDS** **FLD069144921**
FORT LAUDERDALE, FL 33316 **ECHO**

Site 5 of 8 in cluster A

Relative:
Higher

Actual:
4 ft.

RCRA Listings:

Date Form Received by Agency:	20130423
Handler Name:	Marlin Imports Inc
Handler Address:	1051 S FEDERAL HWY
Handler City,State,Zip:	FORT LAUDERDALE, FL 33316-1294
EPA ID:	FLD069144921
Contact Name:	JOE FALCO
Contact Address:	1051 S FEDERAL HWY
Contact City,State,Zip:	FORT LAUDERDALE, FL 33316-1215
Contact Telephone:	305-462-4381
Contact Fax:	Not reported
Contact Email:	Not reported
Contact Title:	GEN MANAGER
EPA Region:	04
Land Type:	Private
Federal Waste Generator Description:	Not a generator, verified
Non-Notifier:	Not reported
Biennial Report Cycle:	Not reported
Accessibility:	Not reported
Active Site Indicator:	Not reported
State District Owner:	Fl

DRAFT

MARLIN IMPORTS INC (Continued) **1000285126**

State District:	SE
Mailing Address:	1051 S FEDERAL HWY
Mailing City,State,Zip:	FORT LAUDERDALE, FL 33316-1215
Owner Name:	Joe Falco
Owner Type:	Private
Operator Name:	Not reported
Operator Type:	Not reported
Short-Term Generator Activity:	No
Importer Activity:	No
Mixed Waste Generator:	No
Transporter Activity:	No
Transfer Facility Activity:	No
Recycler Activity with Storage:	No
Small Quantity On-Site Burner Exemption:	No
Smelting Melting and Refining Furnace Exemption:	No
Underground Injection Control:	No
Off-Site Waste Receipt:	No
Universal Waste Indicator:	No
Universal Waste Destination Facility:	No
Federal Universal Waste:	No
Active Site State-Reg Handler:	---
Federal Facility Indicator:	Not reported
Hazardous Secondary Material Indicator:	N
Sub-Part K Indicator:	Not reported
2018 GPRA Permit Baseline:	Not on the Baseline
2018 GPRA Renewals Baseline:	Not on the Baseline
202 GPRA Corrective Action Baseline:	No
Subject to Corrective Action Universe:	No
Non-TSDFs Where RCRA CA has Been Imposed Universe:	No
Corrective Action Priority Ranking:	No NCAPS ranking
Environmental Control Indicator:	No
Institutional Control Indicator:	No
Human Exposure Controls Indicator:	N/A
Groundwater Controls Indicator:	N/A
Significant Non-Complier Universe:	No
Unaddressed Significant Non-Complier Universe:	No
Addressed Significant Non-Complier Universe:	No
Significant Non-Complier With a Compliance Schedule Universe:	No
Financial Assurance Required:	Not reported
Handler Date of Last Change:	20180106
Recognized Trader-Importer:	No
Recognized Trader-Exporter:	No
Importer of Spent Lead Acid Batteries:	No
Exporter of Spent Lead Acid Batteries:	No
Recycler Activity Without Storage:	No
Manifest Broker:	No
Sub-Part P Indicator:	No

Handler - Owner Operator:

Owner/Operator Indicator:	Owner
Owner/Operator Name: JOE FALCO	
Legal Status:	Private
Date Became Current:	19961018
Date Ended Current:	Not reported
Owner/Operator Address:	1051 S FEDERAL HWY
Owner/Operator City,State,Zip:	FORT LAUDERDALE, FL 33316-1215

DRAFT

MARLIN IMPORTS INC (Continued) **1000285126**

Owner/Operator Telephone:	Not reported
Owner/Operator Telephone Ext:	Not reported
Owner/Operator Fax:	Not reported
Owner/Operator Email:	Not reported
Owner/Operator Indicator:	Owner
Owner/Operator Name: JOE FALCO	
Legal Status:	Private
Date Became Current:	19961018
Date Ended Current:	Not reported
Owner/Operator Address:	1051 S FEDERAL HWY
Owner/Operator City,State,Zip:	FORT LAUDERDALE, FL 33316-1215
Owner/Operator Telephone:	Not reported
Owner/Operator Telephone Ext:	Not reported
Owner/Operator Fax:	Not reported
Owner/Operator Email:	Not reported
Owner/Operator Indicator:	Owner
Owner/Operator Name: FALCO JOE	
Legal Status:	Private
Date Became Current:	19961018
Date Ended Current:	Not reported
Owner/Operator Address:	1051 S FEDERAL HWY
Owner/Operator City,State,Zip:	FORT LAUDERDALE, FL 33316-1215
Owner/Operator Telephone:	Not reported
Owner/Operator Telephone Ext:	Not reported
Owner/Operator Fax:	Not reported
Owner/Operator Email:	Not reported

Historic Generators:

Receive Date:	20130423
Handler Name: MARLIN IMPORTS INC	
Federal Waste Generator Description:	Not a generator, verified
State District Owner:	Fl
Large Quantity Handler of Universal Waste:	No
Recognized Trader Importer:	No
Recognized Trader Exporter:	No
Spent Lead Acid Battery Importer:	No
Spent Lead Acid Battery Exporter:	No
Current Record:	Yes
Non Storage Recycler Activity:	Not reported
Electronic Manifest Broker:	Not reported
Receive Date:	19881219
Handler Name: MARLIN IMPORTS INC	
Federal Waste Generator Description:	Small Quantity Generator
State District Owner:	Fl
Large Quantity Handler of Universal Waste:	No
Recognized Trader Importer:	No
Recognized Trader Exporter:	No
Spent Lead Acid Battery Importer:	No
Spent Lead Acid Battery Exporter:	No
Current Record:	No
Non Storage Recycler Activity:	Not reported
Electronic Manifest Broker:	Not reported

DRAFT

MARLIN IMPORTS INC (Continued) **1000285126**

List of NAICS Codes and Descriptions:
NAICS Codes: No NAICS Codes Found

Facility Has Received Notices of Violations:
Violations: No Violations Found

Evaluation Action Summary:
Evaluations: No Evaluations Found

FINDS:
Registry ID: 110002535276

Click Here for FRS Facility Detail Report:

Environmental Interest/Information System:
The Florida Integrated Environmental System Today (FIESTA) Data Maintenance (FDM) System maintains entity, environmental interest, and affiliation data.
The Resource Conservation and Recovery Act Information System (RCRAInfo) is EPA's comprehensive information system in support of the Resource Conservation and Recovery Act (RCRA) of 1976 and the Hazardous and Solid Waste Amendments (HSWA) of 1984. It tracks many types of information about generators, transporters, treaters, storers, and disposers of hazardous waste.

Click this hyperlink while viewing on your computer to access additional FINDS: detail in the EDR Site Report.

ECHO:

Envid:	1000285126
Registry ID:	110002535276
DFR URL:	http://echo.epa.gov/detailed-facility-report?fid=110002535276
Name:	MARLIN IMPORTS INC
Address:	1051 S FEDERAL HWY
City,State,Zip:	FORT LAUDERDALE, FL 33316

A6 **MARLINS IMPORTS INC** **HAZ WASTE** **S130179252**
ESE **1051 FEDERAL HWY S** **N/A**
< 1/8 **FORT LAUDERDALE, FL 33316**
0.043 mi.
229 ft. **Site 6 of 8 in cluster A**

Relative:
Higher

Actual:
4 ft.

HAZ WASTE:

Facility ID:	7844
Name:	MARLINS IMPORTS INC
Address:	1051 FEDERAL HWY S
City,State,Zip:	FORT LAUDERDALE, FL 33316
County:	BROWARD
Telephone:	()-
Email:	Not reported
Status:	O - OUT OF BUSINESS
Generator Status:	N - NOT A HAZARDOUS WASTE GENERATOR
EPA ID:	FLD069144921
Other ID:	15278
Old Facility ID:	612205
SIC:	5511 - RETAIL TRADE - NEW AND USED CAR DEALERS

DRAFT

MARLINS IMPORTS INC (Continued) **S130179252**

Verified: X - ESQG VERIFICATION
Verified Date: 04/23/2013
Hazardous Waste LBS/YEAR: 0
Wastes: 0

A7 **MARLIN IMPORTS INC-QUAKER STATE** **AST** **A100379417**
ESE **1051 S FEDERAL HWY** **N/A**
< 1/8 **FORT LAUDERDALE, FL 33316**
0.043 mi.
229 ft. **Site 7 of 8 in cluster A**

Relative:
Higher

Actual:
4 ft.

AST:
Facility ID: 9300709
Name: MARLIN IMPORTS INC-QUAKER STATE
Address: 1051 S FEDERAL HWY
City,State,Zip: FORT LAUDERDALE, FL 33316
Facility Phone: 9544624381
Facility Status: CLOSED
Facility Type: C
Type Description: Fuel user/Non-retail
Depco: P
Region: STATE
Positioning Method: AGPS
Latitude/Longitude: 26 6 37 / 80 8 15

Tank:
Tank ID: 2
Tank Capacity: 560
Tank Location: ABOVEGROUND
Tank Status: E-NonReg Construction
Status Date: 06/01/1999
Install Date: Not reported
Substance: O
Content Description: New/Lube Oil
Vessel Indicator: TANK
DEP Contractor: P

Owner:
Owner ID: 4210
Owner Name: QUAKER STATE CORP
Owner Address: 225 E JOHN CARPENTER FWY
Owner Address 2: ATTN: TIM RUSSELL
Owner City,State,Zip: IRVING, TX 75062
Owner Contact: MIKE HEIL
Owner Phone: 2148680762

Tank ID: 3
Tank Capacity: 1000
Tank Location: ABOVEGROUND
Tank Status: E-NonReg Construction
Status Date: 06/01/1999
Install Date: 8/1/1993
Substance: O
Content Description: New/Lube Oil
Vessel Indicator: TANK
DEP Contractor: P

Owner:

DRAFT

MARLIN IMPORTS INC-QUAKER STATE (Continued) **A100379417**

Owner ID:	4210
Owner Name:	QUAKER STATE CORP
Owner Address:	225 E JOHN CARPENTER FWY
Owner Address 2:	ATTN: TIM RUSSELL
Owner City,State,Zip:	IRVING, TX 75062
Owner Contact:	MIKE HEIL
Owner Phone:	2148680762

Tank ID:	1
Tank Capacity:	560
Tank Location:	ABOVEGROUND
Tank Status:	E-NonReg Construction
Status Date:	06/01/1999
Install Date:	Not reported
Substance:	O
Content Description:	New/Lube Oil
Vessel Indicator:	TANK
DEP Contractor:	P

Owner:

Owner ID:	4210
Owner Name:	QUAKER STATE CORP
Owner Address:	225 E JOHN CARPENTER FWY
Owner Address 2:	ATTN: TIM RUSSELL
Owner City,State,Zip:	IRVING, TX 75062
Owner Contact:	MIKE HEIL
Owner Phone:	2148680762

BROWARD CO AST:

Name:	LORENZO NISSAN FORT LAUDERDALE
Address:	1051 S FEDERAL HWY
City,State,Zip:	FORT LAUDERDALE, FL 33316
Facility ID:	03656
Storage Tank ID:	03656-01
Tank Status:	Z. Tank No Longer Contains Regulated Substance
Install Date:	03/01/1993
Tank Size:	1000
DEP Site ID:	068732166
Tank Construction:	C. Steel
Substance:	O. New & Lube Oil
Tank Type:	Above ground

Name:	LORENZO NISSAN FORT LAUDERDALE
Address:	1051 S FEDERAL HWY
City,State,Zip:	FORT LAUDERDALE, FL 33316
Facility ID:	03656
Storage Tank ID:	03656-02
Tank Status:	Z. Tank No Longer Contains Regulated Substance
Install Date:	03/15/1989
Tank Size:	550
DEP Site ID:	068732166
Tank Construction:	Y. Polyethylene
Substance:	O. New & Lube Oil
Tank Type:	Above ground

DRAFT

A8
ESE
< 1/8
0.043 mi.
229 ft.

STAR MOTORS
1051 S FEDERAL HWY
FORT LAUDERDALE, FL 33316

Site 8 of 8 in cluster A

UST FINDER **1028237010**
N/A

Relative:
Higher

Actual:
4 ft.

UST FINDER:

Object ID:	60874
Facility ID:	FL8732166
Name:	STAR MOTORS
Address:	1051 S FEDERAL HWY
City,State,Zip:	FORT LAUDERDALE, FL 33316
Address Match Type:	Not reported
Open USTs:	0
Closed USTs:	1
TOS USTs:	0
Population 1500ft:	506
Private Wells 1500ft:	0
Within 100yr Floodplain:	No
Land Use:	Developed, Medium Intensity
Within SPA:	No
SPA PWS Facility ID:	Not reported
SPA Water Type:	Not reported
SPA Facility Type:	Not reported
SPA HUC12:	Not reported
Within WHPA:	No
WHPA PWS Facility ID:	Not reported
WHPA Water Type:	Not reported
WHPA Facility Type:	Not reported
WHPA HUC12:	Not reported
Facility Status:	Closed UST(s)
Date of Last Inspection:	Not reported
EPA Region:	4
Tribe:	Not reported
Coordinate Source:	State
X Coord:	-80.11944443999999
Y Coord:	26.14444444
Latitude:	26.14444444
Longitude:	-80.11944444

UST FINDER:

Object ID:	306093
Facility ID:	FL8732166
Tank ID:	FL8732166-4
Tank Status:	Closed
Installation Date:	Not reported
Removal Date:	Not reported
Tank Capacity:	1000
Substances:	Waste Oil
Tank Wall Type:	Not reported

DRAFT

B9 **901 BUILDING** **UST FINDER** **1028237072**
NE **901 S FEDERAL HWY** **N/A**
< 1/8 **FORT LAUDERDALE, FL 33316**
0.074 mi.
392 ft. **Site 1 of 10 in cluster B**

Relative:
Higher

Actual:
7 ft.

UST FINDER:

Object ID:	79761
Facility ID:	FL8732244
Name:	901 BUILDING
Address:	901 S FEDERAL HWY
City,State,Zip:	FORT LAUDERDALE, FL 33316
Address Match Type:	PointAddress
Open USTs:	0
Closed USTs:	5
TOS USTs:	0
Population 1500ft:	1058
Private Wells 1500ft:	0
Within 100yr Floodplain:	No
Land Use:	Developed, Medium Intensity
Within SPA:	No
SPA PWS Facility ID:	Not reported
SPA Water Type:	Not reported
SPA Facility Type:	Not reported
SPA HUC12:	Not reported
Within WHPA:	No
WHPA PWS Facility ID:	Not reported
WHPA Water Type:	Not reported
WHPA Facility Type:	Not reported
WHPA HUC12:	Not reported
Facility Status:	Closed UST(s)
Date of Last Inspection:	Not reported
EPA Region:	4
Tribe:	Not reported
Coordinate Source:	Geocode
X Coord:	-80.137141055
Y Coord:	26.111096246
Latitude:	26.1110962456287
Longitude:	-80.1371410545616

UST FINDER:

Object ID:	306344
Facility ID:	FL8732244
Tank ID:	FL8732244-5
Tank Status:	Closed
Installation Date:	Not reported
Removal Date:	Not reported
Tank Capacity:	4000
Substances:	Leaded Gas
Tank Wall Type:	Not reported

Object ID:	306345
Facility ID:	FL8732244
Tank ID:	FL8732244-4
Tank Status:	Closed
Installation Date:	Not reported
Removal Date:	Not reported
Tank Capacity:	4000
Substances:	Leaded Gas
Tank Wall Type:	Not reported

DRAFT

901 BUILDING (Continued) **1028237072**

Object ID:	306346
Facility ID:	FL8732244
Tank ID:	FL8732244-3
Tank Status:	Closed
Installation Date:	Not reported
Removal Date:	Not reported
Tank Capacity:	4000
Substances:	Leaded Gas
Tank Wall Type:	Not reported

Object ID:	306347
Facility ID:	FL8732244
Tank ID:	FL8732244-2
Tank Status:	Closed
Installation Date:	Not reported
Removal Date:	Not reported
Tank Capacity:	4000
Substances:	Leaded Gas
Tank Wall Type:	Not reported

Object ID:	306348
Facility ID:	FL8732244
Tank ID:	FL8732244-1
Tank Status:	Closed
Installation Date:	Not reported
Removal Date:	Not reported
Tank Capacity:	550
Substances:	Waste Oil
Tank Wall Type:	Not reported

B10 **901 BUILDING** **UST** **U001343274**
NE **901 S FEDERAL HWY** **N/A**
< 1/8 **FORT LAUDERDALE, FL 33316**
0.074 mi.
392 ft. **Site 2 of 10 in cluster B**

Relative:
Higher

Actual:
7 ft.

UST:

Facility ID:	8732244
Name:	901 BUILDING
Address:	901 S FEDERAL HWY
City,State,Zip:	FORT LAUDERDALE, FL 33316
Facility Phone:	3055250003
Facility Status:	CLOSED
Facility Type:	C
Type Description:	Fuel user/Non-retail
Depco:	P
Region:	STATE
Positioning Method:	Not reported
Latitude/Longitude:	Not reported

UST:

Tank ID:	1
Tank Capacity:	550
Tank Location:	UNDERGROUND
Tank Status:	B-Removed from Site
Status Date:	Not reported
Install Date:	Not reported

DRAFT

901 BUILDING (Continued) **U001343274**

Substance: L
Content Description: Waste Oil
Vessel Indicator: TANK
DEP Contractor: P

Owner:
Owner ID: 13995
Owner Name: MCGEE, BILL JR
Owner Address: 901 S FEDERAL HWY
Owner Address 2: Not reported
Owner City,State,Zip: FORT LAUDERDALE, FL 33316
Owner Contact: BILL MCGEE JR.
Owner Phone: 3055250003

Tank ID: 2
Tank Capacity: 4000
Tank Location: UNDERGROUND
Tank Status: B-Removed from Site
Status Date: Not reported
Install Date: Not reported
Substance: A
Content Description: Leaded Gas
Vessel Indicator: TANK
DEP Contractor: P

Owner:
Owner ID: 13995
Owner Name: MCGEE, BILL JR
Owner Address: 901 S FEDERAL HWY
Owner Address 2: Not reported
Owner City,State,Zip: FORT LAUDERDALE, FL 33316
Owner Contact: BILL MCGEE JR.
Owner Phone: 3055250003

Tank ID: 3
Tank Capacity: 4000
Tank Location: UNDERGROUND
Tank Status: B-Removed from Site
Status Date: Not reported
Install Date: Not reported
Substance: A
Content Description: Leaded Gas
Vessel Indicator: TANK
DEP Contractor: P

Owner:
Owner ID: 13995
Owner Name: MCGEE, BILL JR
Owner Address: 901 S FEDERAL HWY
Owner Address 2: Not reported
Owner City,State,Zip: FORT LAUDERDALE, FL 33316
Owner Contact: BILL MCGEE JR.
Owner Phone: 3055250003

Tank ID: 4
Tank Capacity: 4000

DRAFT

901 BUILDING (Continued) **U001343274**

Tank Location: UNDERGROUND
Tank Status: B-Removed from Site
Status Date: Not reported
Install Date: Not reported
Substance: A
Content Description: Leaded Gas
Vessel Indicator: TANK
DEP Contractor: P

Owner:
Owner ID: 13995
Owner Name: MCGEE, BILL JR
Owner Address: 901 S FEDERAL HWY
Owner Address 2: Not reported
Owner City,State,Zip: FORT LAUDERDALE, FL 33316
Owner Contact: BILL MCGEE JR.
Owner Phone: 3055250003

Tank ID: 5
Tank Capacity: 4000
Tank Location: UNDERGROUND
Tank Status: B-Removed from Site
Status Date: Not reported
Install Date: Not reported
Substance: A
Content Description: Leaded Gas
Vessel Indicator: TANK
DEP Contractor: P

Owner:
Owner ID: 13995
Owner Name: MCGEE, BILL JR
Owner Address: 901 S FEDERAL HWY
Owner Address 2: Not reported
Owner City,State,Zip: FORT LAUDERDALE, FL 33316
Owner Contact: BILL MCGEE JR.
Owner Phone: 3055250003

B11 **NEW CINGULAR WIRELESS #17204 / F105 CONDO F105** **BROWARD CO. HM** **S107675907**
NE **901 S FEDERAL HWY** **N/A**
< 1/8 **FORT LAUDERDALE, FL 33316**
0.074 mi.
392 ft. **Site 3 of 10 in cluster B**

Relative: Higher
Actual: 7 ft.

BROWARD CO. HM:
Name: NEW CINGULAR WIRELESS #17204 / F105 CONDO F105; USID14431
Address: 901 S FEDERAL HWY
City,State,Zip: FORT LAUDERDALE, FL 33316
Region: BROWARD
Facility ID: 06620
Alt Location: Not reported
Facility Status: OPEN

DRAFT

B12 **NEW CINGULAR WIRELESS #17204 / F105** **HAZ WASTE** **S130079947**
NE **901 FEDERAL HWY S** **N/A**
< 1/8 **FORT LAUDERDALE, FL 33316**
0.074 mi.
392 ft. **Site 4 of 10 in cluster B**

Relative: **Higher**
Actual: **7 ft.**

HAZ WASTE:

Facility ID:	200083
Name:	NEW CINGULAR WIRELESS #17204 / F105
Address:	901 FEDERAL HWY S
City,State,Zip:	FORT LAUDERDALE, FL 33316
County:	BROWARD
Telephone:	(214)464-2626
Email:	Not reported
Status:	A - ACTIVE - WASTE GENERATOR
Generator Status:	N - NOT A HAZARDOUS WASTE GENERATOR
EPA ID:	NA
Other ID:	06620
Old Facility ID:	Not reported
SIC:	4812 - TRANS. & UTILITIES - RADIOTELEPHONE COMMUNICATIONS
Verified:	V - VERIFICATION BY ON-SITE VISIT
Verified Date:	12/03/2020
Hazardous Waste LBS/YEAR:	0
Wastes:	1

B13 **MADANIS TEXACO** **EDR Hist Auto** **1009041684**
NE **901 SE 6TH AV** **N/A**
< 1/8 **FORT_LAUDERDALE, FL**
0.075 mi.
398 ft. **Site 5 of 10 in cluster B**

Relative: **Higher**
Actual: **8 ft.**

EDR Hist Auto

Year:	Name:	Type:
1951	SOUTH FEDERAL TEXACO SER	GAS FILLING STATIONS
1957	SOUTH FEDERAL TEXACO SERVICE	GASOLINE SERVICE STATIONS
1957	SOUTH FEDERAL TEXACO SERVICE	GASOLINE SERVICE STATIONS
1965	SOUTH FEDERAL TEXACO	GASOLINE STATIONS
1965	SOUTH FEDERAL TEXACO	GASOLINE STATIONS
1970	SOUTH FEDERAL TEXACO	GASOLINE STATIONS
1970	SOUTH FEDERAL TEXACO	GASOLINE STATIONS
1975	GUSTAFSONS TEXACO	GASOLINE STATIONS
1975	GUSTAFSONS TEXACO	GASOLINE STATIONS
1980	MADANIS TEXACO	GASOLINE STATIONS
1980	MADANIS TEXACO	GASOLINE STATIONS

C14 **THE LEGAL CENTER CONDOMINIU, ASSOCIATION** **HAZ WASTE** **S130095073**
NNW **888 3RD AVE SE** **N/A**
< 1/8 **FORT LAUDERDALE, FL 33316**
0.090 mi.
476 ft. **Site 1 of 5 in cluster C**

Relative: **Higher**
Actual: **6 ft.**

HAZ WASTE:

Facility ID:	216206
Name:	THE LEGAL CENTER CONDOMINIU, ASSOCIATION
Address:	888 3RD AVE SE
City,State,Zip:	FORT LAUDERDALE, FL 33316
County:	BROWARD

DRAFT

THE LEGAL CENTER CONDOMINIU, ASSOCIATION (Continued) **S130095073**

Telephone:	(954)652-2038
Email:	Not reported
Status:	A - ACTIVE - WASTE GENERATOR
Generator Status:	N - NOT A HAZARDOUS WASTE GENERATOR
EPA ID:	NA
Other ID:	03914
Old Facility ID:	Not reported
SIC:	6512 - FIN, INS & REAL EST - NONRESIDENTIAL BUILDING OPERATORS
Verified:	V - VERIFICATION BY ON-SITE VISIT
Verified Date:	06/21/2021
Hazardous Waste LBS/YEAR:	0
Wastes:	1

C15 **THE LEGAL CENTER OFFICE BUILDING** **UST** **U003699226**
NNW **888 SE 3RD AVE** **Financial Assurance** **N/A**
< 1/8 **FORT LAUDERDALE, FL 33301**
0.090 mi.
476 ft. **Site 2 of 5 in cluster C**

Relative:
Higher

Actual:
6 ft.

Broward Co. UST:

Name:	THE LEGAL CENTER CONDOMINIUM ASSOCIATION
Address:	888 SE 3RD AVE
City,State,Zip:	FORT LAUDERDALE, FL 33316
DEP Site Id:	069801872
Facility ID:	03914
Storage Tank ID:	03914-01
Tank Construction:	E. Fiberglass
Tank Size:	500
Install Date:	01/01/1980
Tank Status:	B. Removed From Site
Substance:	G. Diesel; Emergency Generator
Tank Type:	Underground

UST:

Facility ID:	9801872
Name:	THE LEGAL CENTER OFFICE BUILDING
Address:	888 SE 3RD AVE
City,State,Zip:	FORT LAUDERDALE, FL 33301
Facility Phone:	9542703924
Facility Status:	CLOSED
Facility Type:	C
Type Description:	Fuel user/Non-retail
Depco:	P
Region:	STATE
Positioning Method:	AGPS
Latitude/Longitude:	26 6 41 / 80 8 22

UST:

Tank ID:	1
Tank Capacity:	500
Tank Location:	UNDERGROUND
Tank Status:	B-Removed from Site
Status Date:	10/01/2009
Install Date:	11/1/1985
Substance:	G
Content Description:	Emerg Generator Diesel
Vessel Indicator:	TANK
DEP Contractor:	P

DRAFT

THE LEGAL CENTER OFFICE BUILDING (Continued) **U003699226**

Owner:
- Owner ID: 49181
- Owner Name: COURTHOUSE LEGAL CENTRE ASSOC INC
- Owner Address: PO BOX 182
- Owner Address 2: ATTN: SMD REALTY
- Owner City,State,Zip: FORT LAUDERDALE, FL 33302
- Owner Contact: RICHARD JARCHOW
- Owner Phone: 9545243000

FL Financial Assurance 3:
- Name: THE LEGAL CENTER OFFICE BUILDING
- Address: 888 SE 3RD AVE
- City,State,Zip: FORT LAUDERDALE, FL 33301
- Region: 3
- Facility ID: 9801872
- Facility Phone: 9542703924
- Facility Status: CLOSED
- Facility Type: C
- Type Description: Fuel user/Non-retail
- DEP CO: P
- Finaincial Responsibility: INSURANCE
- Insurance Company: ZURICH-AMERICAN
- Effective Date: 09/01/2008
- Expire Date: 01/02/2010
- Owner ID: 49181
- Onwer Name: COURTHOUSE LEGAL CENTRE ASSOC INC
- Owner Address: PO BOX 182
- Owner Address2: ATTN: SMD REALTY
- Owner City,St,Zip: FORT LAUDERDALE, FL 33302
- Contact: RICHARD JARCHOW
- Resp Party Phone: 9545243000

C16 **THE LEGAL CENTER CONDOMINIUM ASSOCIATION** **BROWARD CO. HM** **S107677016**
NNW **888 SE 3RD AVE** **N/A**
< 1/8 **FORT LAUDERDALE, FL 33316**
0.090 mi.
476 ft. **Site 3 of 5 in cluster C**

Relative:
Higher

Actual:
6 ft.

BROWARD CO. HM:
- Name: THE LEGAL CENTER CONDOMINIUM ASSOCIATION
- Address: 888 SE 3RD AVE
- City,State,Zip: FORT LAUDERDALE, FL 33316
- Region: BROWARD
- Facility ID: 03914
- Alt Location: Not reported
- Facility Status: OPEN

DRAFT

C17
NNW
< 1/8
0.090 mi.
476 ft.

THE LEGAL CENTER OFFICE BUILDING
888 SE 3RD AVE
FORT LAUDERDALE, FL 33301

Site 4 of 5 in cluster C

UST FINDER **1028253987**
N/A

Relative:
Higher

Actual:
6 ft.

UST FINDER:

Object ID:	60979
Facility ID:	FL9801872
Name:	THE LEGAL CENTER OFFICE BUILDING
Address:	888 SE 3RD AVE
City,State,Zip:	FORT LAUDERDALE, FL 33301
Address Match Type:	Not reported
Open USTs:	0
Closed USTs:	1
TOS USTs:	0
Population 1500ft:	949
Private Wells 1500ft:	0
Within 100yr Floodplain:	No
Land Use:	Developed, Medium Intensity
Within SPA:	No
SPA PWS Facility ID:	Not reported
SPA Water Type:	Not reported
SPA Facility Type:	Not reported
SPA HUC12:	Not reported
Within WHPA:	No
WHPA PWS Facility ID:	Not reported
WHPA Water Type:	Not reported
WHPA Facility Type:	Not reported
WHPA HUC12:	Not reported
Facility Status:	Closed UST(s)
Date of Last Inspection:	Not reported
EPA Region:	4
Tribe:	Not reported
Coordinate Source:	State
X Coord:	-80.13944444
Y Coord:	26.1113888900001
Latitude:	26.11138889
Longitude:	-80.13944444

UST FINDER:

Object ID:	228138
Facility ID:	FL9801872
Tank ID:	FL9801872-1
Tank Status:	Closed
Installation Date:	1985/11/01 16:00:00+00
Removal Date:	Not reported
Tank Capacity:	500
Substances:	Emerg Generator Diesel
Tank Wall Type:	Not reported

DRAFT

D18
East
< 1/8
0.099 mi.
521 ft.

RODERMAN PROPERTY
1000 S FEDERAL HWY
FORT LAUDERDALE, FL 0

Site 1 of 2 in cluster D

UST FINDER RELEASE **1028958965**
N/A

Relative:
Higher

Actual:
5 ft.

UST FINDER RELEASE:

Object ID:	124938
Facility ID:	FL8942959
Lust ID:	FL27898
Name:	RODERMAN PROPERTY
Address:	1000 S FEDERAL HWY
City,State,Zip:	FORT LAUDERDALE, FL 0
Address Match Type:	Not reported
Reported Date:	1988/12/03 16:00:00+00
Status:	No Further Action
Substance:	Not reported
Population within 1500ft:	2356
Domestic Wells within 1500ft:	7
Land Use:	Developed, Low Intensity
Within SPA:	No
SPA PWS Facility ID:	Not reported
SPA Water Type:	Not reported
SPA Facility Type:	Not reported
SPA HUC12:	Not reported
Within WHPA:	No
WHPA PWS Facility ID:	Not reported
WHPA Water Type:	Not reported
WHPA Facility Type:	Not reported
WHPA HUC12:	Not reported
Within 100yr Floodplain:	No
Tribe:	Not reported
EPA Region:	4
NFA Letter 1:	Not reported
NFA Letter 2:	Not reported
NFA Letter 3:	Not reported
NFA Letter 4:	Not reported
Closed With Residual Contaminate:	Not reported
Coordinate Source:	State
X Coord:	-80.13611
Y Coord:	26.1166700000001
Latitude:	26.1166699999999
Longitude:	-80.13611

D19
East
< 1/8
0.099 mi.
521 ft.

RODERMAN PROPERTY
1000 S FEDERAL HWY
FORT LAUDERDALE, FL 33316

Site 2 of 2 in cluster D

LUST **U001343758**
UST **N/A**
DWM CONTAM

Relative:
Higher

Actual:
5 ft.

LUST:

Name:	RODERMAN PROPERTY
Address:	1000 S FEDERAL HWY
City,State,Zip:	FORT LAUDERDALE, FL 33316
Region:	STATE
Facility Id:	8942959
Facility Status:	CLOSED
Facility Type:	C - Fuel user/Non-retail
Facility Phone:	(305)761-8810
Facility Cleanup Rank:	11086

DRAFT

RODERMAN PROPERTY (Continued) **U001343758**

District:	Southeast District
Lat/Long (dms):	26 6 35.9260999 / 80 8 11.9408999
Section:	Not reported
Township:	Not reported
Range:	Not reported
Feature:	Not reported
Method:	UNVR
Datum:	0
Score:	5
Score Effective Date:	2012-08-21 00:00:00
Score When Ranked:	9
Operator:	RODERMAN,GLENN R. & BARRY G.
Name Update:	Not reported
Address Update:	Not reported

Petroleum Cleanup PCT Facility Score:

Facility Cleanup Status:	CMPL - COMPLETED
Contact:	GLENN RODERMAN
Contact Company:	RODERMAN, BARRY G & GLENN R
Contact Address:	100 S FEDERAL HWY
Contact City/State/Zip:	FORT LAUDERDALE, FL 33301
Phone:	(305)761-8810
Bad Address Ind:	Y
State:	FL
Zip:	33316, 1237
Score:	5
Score Effective Date:	2012-08-21 00:00:00
Related Party ID:	18554
Primary RP Role:	ACCOUNT OWNER
RP Begin Date:	1994-05-20
RP Zip:	1937
RP Extension:	Not reported

Discharge Cleanup Summary:

Discharge Date:	12/3/1988
PCT Discharge Combined:	Not reported
Cleanup Required:	R - CLEANUP REQUIRED
Discharge Cleanup Status:	NFA - NFA COMPLETE
Disch Cleanup Status Date:	7/17/2013
Cleanup Work Status:	COMPLETED
Information Source:	E - EDI
Other Source Description:	Not reported
Eligibility Indicator:	E - ELIGIBLE
Site Manager:	TRUEBLOOD_K
Site Mgr End Date:	7/17/2013
Tank Office:	PCTM5 - PETROLEUM CLEANUP TEAM 5

Petroleum Cleanup Program Eligibility:

Facility ID:	8942959
Discharge Date:	12/3/1988
Pct Discharge Combined With:	Not reported
Cleanup Required:	R - CLEANUP REQUIRED
Discharge Cleanup Status:	NFA - NFA COMPLETE
Disch Cleanup Status Date:	7/17/2013
Cleanup Work Status:	COMPLETED
Information Source:	E - EDI
Other Source Description:	Not reported
Application Received Date:	12/23/1988

DRAFT

RODERMAN PROPERTY (Continued) **U001343758**

Cleanup Program:	E - EARLY DETECTION INCENTIVE
Eligibility Status:	8/10/1990
Elig Status Date:	8/10/1990
Letter Of Intent Date:	5/28/1996
Redetermined:	No
Inspection Date:	4/17/1990
Site Manager:	TRUEBLOOD_K
Site Mgr End Date:	7/17/2013
Tank Office:	PCTM5 - PETROLEUM CLEANUP TEAM 5
Deductible Amount:	Not reported
Deductible Paid To Date:	0
Co-Pay Amount:	Not reported
Co-Pay Paid To Date:	0
Cap Amount:	0

Contaminated Media:

Discharge Date:	12/3/1988
Pct Discharge Combined With:	Not reported
Cleanup Required:	R - CLEANUP REQUIRED
Discharge Cleanup Status:	NFA - NFA COMPLETE
Disch Cleanup Status Date:	7/17/2013
Cleanup Work Status:	COMPLETED
Information Source:	E - EDI
Other Source Description:	Not reported
Elig Indicator:	E - ELIGIBLE
Site Manager:	TRUEBLOOD_K
Site Mgr End Date:	7/17/2013
Tank Office:	PCTM5 - PETROLEUM CLEANUP TEAM
Contaminated Drinking Wells:	0
Contaminated Monitoring Well:	No
Contaminated Soil:	Yes
Contaminated Surface Water:	No
Contaminated Ground Water:	No
Pollutant:	M - Fuel Oil - Onsite Heat
Pollutant Other Description:	Not reported
Gallons Discharged:	Not reported

Task Information:

District:	SED
Facility ID:	8942959
Facility Status:	CLOSED
Facility Type:	C - Fuel user/Non-retail -
County:	BROWARD
County ID:	6
Cleanup Eligibility Status:	E
Source Effective Date:	07-17-2013
Discharge Date:	12-03-1988
Cleanup Required:	R - CLEANUP REQUIRED
Discharge Cleanup Status:	NFA - NFA COMPLETE
Disch Cleanup Status Date:	07-17-2013
SRC Action Type:	NFA - NO FURTHER ACTION
SRC Submit Date:	01-18-2013
SRC Review Date:	03-27-2013
SRC Completion Status:	A - APPROVED
SRC Issue Date:	07-17-2013
SRC Comment:	Not reported
Cleanup Work Status:	COMPLETED
Site Mgr:	TRUEBLOOD_K

DRAFT

RODERMAN PROPERTY (Continued) **U001343758**

Site Mgr End Date:	07-17-2013
Tank Office:	PCTM5 - Team 5
SR Task ID:	25797
SR Cleanup Responsible:	RP - RESPONSIBLE PARTY
SR Funding Eligibility Type:	-
SR Actual Cost:	Not reported
SR Completion Date:	Not reported
SR Payment Date:	Not reported
SR Oral Date:	Not reported
SR Written Date:	Not reported
SR Soil Removal:	Not reported
SR Free Product Removal:	Not reported
SR Soil Tonnage Removed:	Not reported
SR Soil Treatment:	Not reported
SR Other Treatment:	Not reported
SR Alternate Proc Received Date:	Not reported
SR Alternate Procedure Status:	Not reported
SR Alternate Procedure Status Date:	Not reported
SR Alternate Procedure Comments:	Not reported
SA Task ID:	25798
SA Cleanup Responsible:	RP - RESPONSIBLE PARTY
SA Funding Eligibility Type:	-
SA Actual Cost:	Not reported
SA Completion Date:	Not reported
SA Payment Date:	Not reported
RAP Task ID:	25799
RAP Cleanup Responsible ID:	RP - RESPONSIBLE PARTY
RAP Funding Eligibility Type:	-
RAP Actual Cost:	Not reported
RAP Completion Date:	Not reported
RAP Payment Date:	Not reported
RAP Last Order Approved:	Not reported
RA Task ID:	25800
RA Cleanup Responsible:	RP - RESPONSIBLE PARTY
RA Funding Eligibility Type:	-
RA Years to Complete:	0
RA Actual Cost:	Not reported

Click here for Florida Oculus:

UST:

Facility ID:	8942959
Name:	RODERMAN PROPERTY
Address:	1000 S FEDERAL HWY
City,State,Zip:	FORT LAUDERDALE, FL 33316
Facility Phone:	3057618810
Facility Status:	CLOSED
Facility Type:	C
Type Description:	Fuel user/Non-retail
Depco:	P
Region:	STATE
Positioning Method:	UNVR
Latitude/Longitude:	26 7 0 / 80 8 10

UST:

Tank ID:	1
Tank Capacity:	500

DRAFT

RODERMAN PROPERTY (Continued) **U001343758**

Tank Location:	UNDERGROUND
Tank Status:	B-Removed from Site
Status Date:	01/31/1989
Install Date:	Not reported
Substance:	M
Content Description:	Fuel Oil - Onsite Heat
Vessel Indicator:	TANK
DEP Contractor:	P

Owner:

Owner ID:	18554
Owner Name:	RODERMAN, BARRY G & GLENN R
Owner Address:	100 S FEDERAL HWY
Owner Address 2:	Not reported
Owner City,State,Zip:	FORT LAUDERDALE, FL 33301
Owner Contact:	GLENN RODERMAN
Owner Phone:	3057618810

DWM CONTAM:

Name:	RODERMAN PROPERTY
Address:	1000 S FEDERAL HWY
City,State,Zip:	FORT LAUDERDALE, FL
Program Site Id:	8942959
Lat DD:	26
Lat MM:	7
Lat SS:	0
Long DD:	80
Long MM:	8
Long SS:	10
Office/ District:	SED
Program Area:	PETROLEUM
Priority Score:	Not reported
Datum:	0
Method:	UNVR
Facility Status:	CLOSED-STCM
Facility Type:	Not reported
Score Effective Date:	Not reported
Score When Ranked:	Not reported
Rank:	Not reported
Operator:	Not reported
Phone:	Not reported
Name Changed:	Not reported
Addr Changed:	Not reported
Related Party ID:	Not reported
Primary RP Role:	Not reported
RP Begin Date:	Not reported
RP Name:	Not reported
RP Address1:	Not reported
RP Address2:	Not reported
RP City:	Not reported
RP State:	Not reported
RP Zip5:	Not reported
RP Zip4:	Not reported
Contact:	Not reported
RP Phone:	Not reported

DRAFT

RODERMAN PROPERTY (Continued) **U001343758**

RP Extension: Not reported
Site Manager: Not reported

E20
SE
< 1/8
0.100 mi.
526 ft.

FASHION CLEANERS INC **EDR Hist Cleaner** **1019986755**
1122 S FEDERAL HWY **N/A**
FORT LAUDERDALE, FL 33316

Site 1 of 6 in cluster E

Relative:
Higher

EDR Hist Cleaner

Actual:
4 ft.

Year:	Name:	Type:
1995	FASHION CLEANERS INC	Drycleaning Plants, Except Rugs
1996	FASHION CLEANERS INC	Drycleaning Plants, Except Rugs
1997	FASHION CLEANERS INC	Drycleaning Plants, Except Rugs
1997	FASHION CLEANERS INC	Drycleaning Plants, Except Rugs
1998	FASHION CLEANERS INC	Drycleaning Plants, Except Rugs
1998	FASHION CLEANERS INC	Drycleaning Plants, Except Rugs
1999	FASHION CLEANERS INC	Drycleaning Plants, Except Rugs
2000	FASHION CLEANERS INC	Drycleaning Plants, Except Rugs
2001	FASHION CLEANERS INC	Drycleaning Plants, Except Rugs
2002	FASHION CLEANERS INC	Drycleaning Plants, Except Rugs
2003	FASHION CLEANERS INC	Drycleaning Plants, Except Rugs
2004	FASHION CLEANERS INC	Drycleaning Plants, Except Rugs
2005	FASHION CLEANERS INC	Drycleaning Plants, Except Rugs
2006	FASHION CLEANERS INC	Drycleaning Plants, Except Rugs

E21
ESE
< 1/8
0.101 mi.
534 ft.

FASHION CLEANERS INC **EDR Hist Cleaner** **1019986754**
1120 S FEDERAL HWY **N/A**
FORT LAUDERDALE, FL 33316

Site 2 of 6 in cluster E

Relative:
Higher

EDR Hist Cleaner

Actual:
4 ft.

Year:	Name:	Type:
1996	FASHION CLEANERS INC	Drycleaning Plants, Except Rugs

E22
SE
< 1/8
0.102 mi.
536 ft.

J & P MARINE SERVICES INC **EDR Hist Auto** **1020730563**
1126 S FEDERAL HWY 438 **N/A**
FORT LAUDERDALE, FL 33316

Site 3 of 6 in cluster E

Relative:
Higher

EDR Hist Auto

Actual:
4 ft.

Year:	Name:	Type:
1991	D&M QUALITY FURNITURE	General Automotive Repair Shops
1992	D&M QUALITY FURNITURE	General Automotive Repair Shops
1993	D&M QUALITY FURNITURE	General Automotive Repair Shops
2000	J & P MARINE SERVICES INC	Gasoline Service Stations, NEC
2001	J & P MARINE SERVICES INC	Gasoline Service Stations, NEC
2002	J & P MARINE SERVICES INC	Gasoline Service Stations, NEC
2003	J & P MARINE SERVICES INC	Gasoline Service Stations, NEC
2004	J & P MARINE SERVICES INC	Gasoline Service Stations, NEC

DRAFT

J & P MARINE SERVICES INC (Continued) **1020730563**

2005	J & P MARINE SERVICES INC	Gasoline Service Stations, NEC
2006	J & P MARINE SERVICES INC	Gasoline Service Stations, NEC
2007	J & P MARINE SERVICES INC	Gasoline Service Stations, NEC
2008	J & P MARINE SERVICES INC	Gasoline Service Stations, NEC
2010	J & P MARINE SERVICES INC	Gasoline Service Stations, NEC
2011	J & P MARINE SERVICES INC	Gasoline Service Stations, NEC
2012	J & P MARINE SERVICES INC	Gasoline Service Stations, NEC
2013	J & P MARINE SERVICES INC	Gasoline Service Stations, NEC
2014	J & P MARINE SERVICES INC	Gasoline Service Stations, NEC

E23 **T O C RETAIL INC** **EDR Hist Auto** **1021874690**
SE **1135 S FEDERAL HWY** **N/A**
< 1/8 **FORT LAUDERDALE, FL 33316**
0.105 mi.
556 ft. **Site 4 of 6 in cluster E**

Relative: EDR Hist Auto
Higher

Actual:
5 ft.

Year:	Name:	Type:
1989	MUNFORD INC	Convenience Stores
1990	MUNFORD INC	Convenience Stores
1991	T O C RETAIL INC	Convenience Stores
1992	T O C RETAIL INC	Convenience Stores
1993	T O C RETAIL INC	Convenience Stores
1994	T O C RETAIL INC	Convenience Stores
1995	E-Z SERVE CONVENIENCE STORES	Convenience Stores
1996	E-Z SERVE CONVENIENCE STORES	Convenience Stores
1999	SWIFTY SERVE CORP	Furniture Stores
2000	SWIFTY SERVE CORP	Convenience Stores

B24 **RIO VISTA SER STA** **EDR Hist Auto** **1009041677**
NE **900 SE 6TH AV** **N/A**
< 1/8 **FORT_LAUDERDALE, FL**
0.107 mi.
564 ft. **Site 6 of 10 in cluster B**

Relative: EDR Hist Auto
Higher

Actual:
8 ft.

Year:	Name:	Type:
1951	RIO VISTA SER STA	GAS FILLING STATIONS

E25 **DIPLOMAT PHOTO STUDIO & LAB** **HAZ WASTE** **S130156984**
SE **1139 FEDERAL HWY S** **N/A**
< 1/8 **FORT LAUDERDALE, FL 33316**
0.107 mi.
566 ft. **Site 5 of 6 in cluster E**

Relative: HAZ WASTE:
Higher

Actual:
5 ft.

Facility ID:	5305
Name:	DIPLOMAT PHOTO STUDIO & LAB
Address:	1139 FEDERAL HWY S
City,State,Zip:	FORT LAUDERDALE, FL 33316
County:	BROWARD
Telephone:	(954)764-5738
Email:	Not reported

DRAFT

DIPLOMAT PHOTO STUDIO & LAB (Continued) **S130156984**

Status:	O - OUT OF BUSINESS
Generator Status:	N - NOT A HAZARDOUS WASTE GENERATOR
EPA ID:	Not reported
Other ID:	00390
Old Facility ID:	607211
SIC:	7384 - SERVICES - PHOTOFINISHING LABORATORIES
Verified:	V - VERIFICATION BY ON-SITE VISIT
Verified Date:	08/07/2001
Hazardous Waste LBS/YEAR:	0
Wastes:	0

E26 **DRY CLEANING DEPOT INC** **EDR Hist Cleaner** **1019976571**
ESE **1124 S FEDERAL HWY** **N/A**
< 1/8 **FORT LAUDERDALE, FL 33316**
0.108 mi.
569 ft. **Site 6 of 6 in cluster E**

Relative: EDR Hist Cleaner
Higher

Actual: **4 ft.**

Year:	Name:	Type:
1994	DRY CLEANING DEPOT INC	Drycleaning Plants, Except Rugs, NEC
1995	DRY CLEANING DEPOT INC	Drycleaning Plants, Except Rugs, NEC

B27 **LEIS SHELL SERVICE** **EDR Hist Auto** **1009041612**
NNE **817 SE 6TH AV** **N/A**
< 1/8 **FORT_LAUDERDALE, FL**
0.110 mi.
580 ft. **Site 7 of 10 in cluster B**

Relative: EDR Hist Auto
Higher

Actual: **8 ft.**

Year:	Name:	Type:
1951	SHELL SER STA	GAS FILLING STATIONS
1957	OWENS SHELL SERVICE	GASOLINE SERVICE STATIONS
1957	OWENS SHELL SERVICE	GASOLINE SERVICE STATIONS
1965	WADES SHELL SERVICE	GASOLINE STATIONS
1965	WADES SHELL SERVICE	GASOLINE STATIONS
1970	LEIS SHELL SERVICE	GASOLINE STATIONS
1970	LEIS SHELL SERVICE	GASOLINE STATIONS
1975	RIO VISTA SHELL	GASOLINE STATIONS
1975	RIO VISTA SHELL	GASOLINE STATIONS
1980	RIO VISTA SHELL	GASOLINE STATIONS
1980	RIO VISTA SHELL	GASOLINE STATIONS
1986	RIO VISTA SHELL	GASOLINE STATIONS
1986	RIO VISTA SHELL	GASOLINE STATIONS

DRAFT

B28
NNE
< 1/8
0.112 mi.
589 ft.

FCE #3815
817 S FEDERAL HWY
FORT LAUDERDALE, FL 33316

Site 8 of 10 in cluster B

UST **U003298841**
N/A

Relative:
Higher

Actual:
8 ft.

Broward Co. UST:

Name:	FCE #3815
Address:	817 S FEDERAL HWY
City,State,Zip:	FORT LAUDERDALE, FL 33316
DEP Site Id:	068502546
Facility ID:	03875
Storage Tank ID:	03875-01
Tank Construction:	E. Fiberglass
Tank Size:	10000
Install Date:	01/01/1980
Tank Status:	B. Removed From Site
Substance:	B. Unleaded Gasoline
Tank Type:	Underground

Name:	FCE #3815
Address:	817 S FEDERAL HWY
City,State,Zip:	FORT LAUDERDALE, FL 33316
DEP Site Id:	068502546
Facility ID:	03875
Storage Tank ID:	03875-02
Tank Construction:	E. Fiberglass
Tank Size:	10000
Install Date:	01/01/1980
Tank Status:	B. Removed From Site
Substance:	B. Unleaded Gasoline
Tank Type:	Underground

Name:	FCE #3815
Address:	817 S FEDERAL HWY
City,State,Zip:	FORT LAUDERDALE, FL 33316
DEP Site Id:	068502546
Facility ID:	03875
Storage Tank ID:	03875-03
Tank Construction:	E. Fiberglass
Tank Size:	10000
Install Date:	01/01/1980
Tank Status:	B. Removed From Site
Substance:	B. Unleaded Gasoline
Tank Type:	Underground

Name:	FCE #3815
Address:	817 S FEDERAL HWY
City,State,Zip:	FORT LAUDERDALE, FL 33316
DEP Site Id:	068502546
Facility ID:	03875
Storage Tank ID:	03875-04
Tank Construction:	E. Fiberglass
Tank Size:	550
Install Date:	Not reported
Tank Status:	B. Removed From Site
Substance:	L. Waste Oil/Used Oil
Tank Type:	Underground

DRAFT

FCE #3815 (Continued) **U003298841**

Name:	FCE #3815
Address:	817 S FEDERAL HWY
City,State,Zip:	FORT LAUDERDALE, FL 33316
DEP Site Id:	068502546
Facility ID:	03875
Storage Tank ID:	03875-05
Tank Construction:	E. Fiberglass
Tank Size:	12000
Install Date:	07/05/2006
Tank Status:	1. Installation / Modification; Out-of-Service
Substance:	B. Unleaded Gasoline
Tank Type:	Underground

Name:	FCE #3815
Address:	817 S FEDERAL HWY
City,State,Zip:	FORT LAUDERDALE, FL 33316
DEP Site Id:	068502546
Facility ID:	03875
Storage Tank ID:	03875-06
Tank Construction:	E. Fiberglass
Tank Size:	10000
Install Date:	07/05/2006
Tank Status:	1. Installation / Modification; Out-of-Service
Substance:	B. Unleaded Gasoline
Tank Type:	Underground

Name:	FCE #3815
Address:	817 S FEDERAL HWY
City,State,Zip:	FORT LAUDERDALE, FL 33316
DEP Site Id:	068502546
Facility ID:	03875
Storage Tank ID:	03875-07
Tank Construction:	E. Fiberglass
Tank Size:	10000
Install Date:	07/05/2006
Tank Status:	1. Installation / Modification; Out-of-Service
Substance:	B. Unleaded Gasoline
Tank Type:	Underground

B29 **SHELL SERVICE STN** **Broward Co. EDIEAR** **S105015177**
NNE **817 S FEDERAL HWY** **BROWARD CO. HM** **N/A**
< 1/8 **FORT LAUDERDALE, FL 33316**
0.112 mi.
589 ft. **Site 9 of 10 in cluster B**

Relative:
Higher

Actual:
8 ft.

Broward Co. EDIEAR:

Name:	SHELL SERVICE STN
Address:	817 S FEDERAL HWY
City,State,Zip:	FORT LAUDERDALE, FL 33316
Facility ID:	1562A
Facility Department:	068502546
Program Type:	FDEP
Facility Type:	GAS STATION
Pollutant Type:	PETROLEUM
Lead Agency:	BCEPD

BROWARD CO. HM:

DRAFT

SHELL SERVICE STN (Continued) **S105015177**

Name: FCE #3815
Address: 817 S FEDERAL HWY
City,State,Zip: FORT LAUDERDALE, FL 33316
Region: BROWARD
Facility ID: 03875
Alt Location: Not reported
Facility Status: OPEN

B30 **RIO VISTA SHELL** **EDR Hist Auto** **1020246458**
NNE **817 S FEDERAL HWY** **N/A**
< 1/8 **FT LAUDERDALE, FL 33316**
0.112 mi.
589 ft. **Site 10 of 10 in cluster B**

Relative: EDR Hist Auto
Higher

Actual:
8 ft.

Year:	Name:	Type:
1969	CASEYS SHELL SERVICE STATION	Gasoline Service Stations
1970	CASEYS SHELL SERVICE STATION	Gasoline Service Stations
1973	RIO VISTA SHELL	Gasoline Service Stations
1974	RIO VISTA SHELL	Gasoline Service Stations
1975	RIO VISTA SHELL	Gasoline Service Stations
1976	RIO VISTA SHELL	Gasoline Service Stations
1977	RIO VISTA SHELL	Gasoline Service Stations
1978	RIO VISTA SHELL	Gasoline Service Stations
1979	RIO VISTA SHELL	Gasoline Service Stations
1980	RIO VISTA SHELL	Gasoline Service Stations
1980	RIO VISTA SHELL	Gasoline Service Stations
1982	RIO VISTA SHELL	Gasoline Service Stations
1982	RIO VISTA SHELL	Gasoline Service Stations
1983	RIO VISTA SHELL	Gasoline Service Stations
1983	RIO VISTA SHELL	Gasoline Service Stations
1985	RIO VISTA SHELL	Gasoline Service Stations
1986	RIO VISTA SHELL	Gasoline Service Stations
1987	RIO VISTA SHELL	Gasoline Service Stations
1988	RIO VISTA SHELL	Gasoline Service Stations
1989	RIO VISTA SHELL	Gasoline Service Stations
1990	RIO VISTA SHELL	Gasoline Service Stations
1991	RIO VISTA SHELL	Gasoline Service Stations
1992	RIO VISTA SHELL	Gasoline Service Stations
1993	RIO VISTA SHELL	Gasoline Service Stations
1994	RIO VISTA SHELL	Gasoline Service Stations
1995	RIO VISTA SHELL	Gasoline Service Stations
1996	S & G SHELL INC	Gasoline Service Stations
1997	S & G SHELL INC	Gasoline Service Stations
1998	S & G SHELL INC	Gasoline Service Stations
1999	S & G SHELL INC	Gasoline Service Stations
2000	S & G SHELL INC	Gasoline Service Stations
2001	S & G SHELL INC	Gasoline Service Stations
2002	S & G SHELL INC	Gasoline Service Stations
2003	S & G SHELL INC	Gasoline Service Stations
2004	S & G SHELL INC	Gasoline Service Stations
2005	S & G SHELL INC	Gasoline Service Stations
2006	S & G SHELL INC	Gasoline Service Stations
2007	S & G SHELL INC	Gasoline Service Stations
2008	L&P PETROLEUM MGT INC	Gasoline Service Stations
2009	L&P PETROLEUM MGT INC	Gasoline Service Stations
2010	L&P PETROLEUM MGT INC	Gasoline Service Stations

DRAFT

RIO VISTA SHELL (Continued) **1020246458**

2011	L&P PETROLEUM MGT INC	Gasoline Service Stations
2012	L&P PETROLEUM MGT INC	Gasoline Service Stations
2013	L&P PETROLEUM MGT INC	Gasoline Service Stations
2014	L&P PETROLEUM MGT INC	Gasoline Service Stations

F31 **RYBALKA, VICTOR** **BROWARD CO. NOV** **S116555946**
WNW **212 SE 10TH ST** **N/A**
< 1/8 **FORT LAUDERDALE, FL 33316**
0.115 mi.
605 ft. **Site 1 of 3 in cluster F**

Relative:
Higher

Actual:
3 ft.

BROWARD CO. NOV:

Name:	RYBALKA, VICTOR
Address:	212 SE 10TH ST
City,State,Zip:	FORT LAUDERDALE, FL 33316
Notice of Violation:	09/17/2013
Facility Status:	NOV Issued
Region:	BROWARD
Enforcement Number:	NOV13-0020
Code Section Number:	27-333(a)(1) Effective 11/9/2004 Aquatic and Wetland Resources: Prohibitions
Completed Date:	Not reported
Closest Major Intersection:	Not reported

Name:	RYBALKA, VICTOR
Address:	212 SE 10TH ST
City,State,Zip:	FORT LAUDERDALE, FL 33316
Notice of Violation:	09/17/2013
Facility Status:	NOV Issued
Region:	BROWARD
Enforcement Number:	NOV13-0020
Code Section Number:	27-333(a)(2) Effective 11/9/2004 Aquatic and Wetland Resources: Prohibitions
Completed Date:	Not reported
Closest Major Intersection:	Not reported

F32 **RYBALKA, YULIA** **BROWARD CO. NOV** **S116555947**
WNW **212 SE 10TH ST** **N/A**
< 1/8 **FORT LAUDERDALE, FL 33316**
0.115 mi.
605 ft. **Site 2 of 3 in cluster F**

Relative:
Higher

Actual:
3 ft.

BROWARD CO. NOV:

Name:	RYBALKA, YULIA
Address:	212 SE 10TH ST
City,State,Zip:	FORT LAUDERDALE, FL 33316
Notice of Violation:	09/17/2013
Facility Status:	NOV Issued
Region:	BROWARD
Enforcement Number:	NOV13-0020
Code Section Number:	27-333(a)(1) Effective 11/9/2004 Aquatic and Wetland Resources: Prohibitions
Completed Date:	Not reported
Closest Major Intersection:	Not reported

Name:	RYBALKA, YULIA
Address:	212 SE 10TH ST
City,State,Zip:	FORT LAUDERDALE, FL 33316
Notice of Violation:	09/17/2013

DRAFT

RYBALKA, YULIA (Continued) **S116555947**

Facility Status: NOV Issued
Region: BROWARD
Enforcement Number: NOV13-0020
Code Section Number: 27-333(a)(2) Effective 11/9/2004 Aquatic and Wetland Resources: Prohibitions
Completed Date: Not reported
Closest Major Intersection: Not reported

F33 **TROPIC CARE MAINTENANCE, L.L.C.** **BROWARD CO. NOV** **S116555948**
WNW **212 SE 10TH ST** **N/A**
< 1/8 **FORT LAUDERDALE, FL 33316**
0.115 mi.
605 ft. **Site 3 of 3 in cluster F**

Relative:
Higher

Actual:
3 ft.

BROWARD CO. NOV:
Name: Not reported
Address: 212 SE 10TH ST
City,State,Zip: FORT LAUDERDALE, FL 33316
Notice of Violation: 09/17/2013
Facility Status: Closed
Region: BROWARD
Enforcement Number: NOV13-0020
Code Section Number: 27-333(a)(1) Effective 11/9/2004 Aquatic and Wetland Resources: Prohibitions
Completed Date: 04/24/2023
Closest Major Intersection: Not reported

Name: Not reported
Address: 212 SE 10TH ST
City,State,Zip: FORT LAUDERDALE, FL 33316
Notice of Violation: 09/17/2013
Facility Status: Closed
Region: BROWARD
Enforcement Number: NOV13-0020
Code Section Number: 27-333(a)(2) Effective 11/9/2004 Aquatic and Wetland Resources: Prohibitions
Completed Date: 04/24/2023
Closest Major Intersection: Not reported

Name: TROPIC CARE MAINTENANCE, L.L.C.
Address: 212 SE 10TH ST
City,State,Zip: FORT LAUDERDALE, FL 33316
Notice of Violation: 09/17/2013
Facility Status: Closed
Region: BROWARD
Enforcement Number: NOV13-0020
Code Section Number: 27-333(a)(1) Effective 11/9/2004 Aquatic and Wetland Resources: Prohibitions
Completed Date: 04/24/2023
Closest Major Intersection: Not reported

Name: TROPIC CARE MAINTENANCE, L.L.C.
Address: 212 SE 10TH ST
City,State,Zip: FORT LAUDERDALE, FL 33316
Notice of Violation: 09/17/2013
Facility Status: Closed
Region: BROWARD
Enforcement Number: NOV13-0020
Code Section Number: 27-333(a)(2) Effective 11/9/2004 Aquatic and Wetland Resources: Prohibitions
Completed Date: 04/24/2023
Closest Major Intersection: Not reported

DRAFT

TROPIC CARE MAINTENANCE, L.L.C. (Continued) **S116555948**

Name:	TROPIC CARE MAINTENANCE, L.L.C.
Address:	212 SE 10TH ST
City,State,Zip:	FORT LAUDERDALE, FL 33316
Notice of Violation:	09/17/2013
Facility Status:	NOV Issued
Region:	BROWARD
Enforcement Number:	NOV13-0020
Code Section Number:	27-333(a)(1) Effective 11/9/2004 Aquatic and Wetland Resources: Prohibitions
Completed Date:	Not reported
Closest Major Intersection:	Not reported

Name:	TROPIC CARE MAINTENANCE, L.L.C.
Address:	212 SE 10TH ST
City,State,Zip:	FORT LAUDERDALE, FL 33316
Notice of Violation:	09/17/2013
Facility Status:	NOV Issued
Region:	BROWARD
Enforcement Number:	NOV13-0020
Code Section Number:	27-333(a)(2) Effective 11/9/2004 Aquatic and Wetland Resources: Prohibitions
Completed Date:	Not reported
Closest Major Intersection:	Not reported

C34 **COMMERCIAL TEXACO** **EDR Hist Auto** **1020642335**
NNW **800 S E 3RD AVE** **N/A**
< 1/8 **FT LAUDERDALE, FL 33316**
0.117 mi.
617 ft. **Site 5 of 5 in cluster C**

Relative: EDR Hist Auto
Higher

Actual:
7 ft.

Year:	Name:	Type:
1986	COMMERCIAL TEXACO	Gasoline Service Stations
1987	COMMERCIAL TEXACO	Gasoline Service Stations
1988	COMMERCIAL TEXACO	Gasoline Service Stations
1989	COMMERCIAL TEXACO	Gasoline Service Stations
1990	COMMERCIAL TEXACO	Gasoline Service Stations
1991	COMMERCIAL TEXACO	Gasoline Service Stations
1992	COMMERCIAL TEXACO	Gasoline Service Stations
1993	COMMERCIAL TEXACO	Gasoline Service Stations
1994	COMMERCIAL TEXACO	Gasoline Service Stations
1995	COMMERCIAL TEXACO	Gasoline Service Stations

G35 **QUIK MART** **EDR Hist Auto** **1009041773**
SSE **1199 SE 6TH AV** **N/A**
< 1/8 **FORT_LAUDERDALE, FL**
0.123 mi.
647 ft. **Site 1 of 10 in cluster G**

Relative: EDR Hist Auto
Higher

Actual:
5 ft.

Year:	Name:	Type:
1951	FIVE POINT SER STA	GAS FILLING STATIONS
1957	KRIPS CITY SERVICE STATION	GASOLINE SERVICE STATIONS
1957	KRIPS CITY SERVICE STATION	GASOLINE SERVICE STATIONS
1965	DELIA CITIES SERVICE	GASOLINE STATIONS
1965	DELIA CITIES SERVICE	GASOLINE STATIONS

DRAFT

QUIK MART (Continued) **1009041773**

1970	GENES CITGO SERVICE	GASOLINE STATIONS
1970	GENES CITGO SERVICE	GASOLINE STATIONS
1975	J C CITGO SERVICE	GASOLINE STATIONS
1975	J C CITGO SERVICE	GASOLINE STATIONS
1980	QUIK MART	GASOLINE STATIONS
1980	QUIK MART	GASOLINE STATIONS
1986	QUIK MART	GASOLINE STATIONS
1986	QUIK MART	GASOLINE STATIONS

G36 **SUNSHINE #30000** **LUST** **U001342325**
SSE **1199 S FEDERAL HWY** **UST** **N/A**
1/8-1/4 **FORT LAUDERDALE, FL 33316** **CLEANUP SITES**
0.128 mi. **DWM CONTAM**
677 ft. **Site 2 of 10 in cluster G** **Broward Co. EDIEAR**
Financial Assurance
Relative: **BROWARD CO. HM**
Higher

Actual: **5 ft.**

LUST:

Name:	SUNSHINE #00
Address:	1199 S FEDERAL HWY
City,State,Zip:	FORT LAUDERDALE, FL 33316
Region:	STATE
Facility Id:	8501734
Facility Status:	OPEN
Facility Type:	A - Retail Station
Facility Phone:	(305)354-4200
Facility Cleanup Rank:	12937
District:	Southeast District
Lat/Long (dms):	26 6 28.7691000 / 80 8 14.1443999
Section:	10
Township:	50S
Range:	42E
Feature:	Not reported
Method:	AGPS
Datum:	0
Score:	10
Score Effective Date:	2009-07-15 00:00:00
Score When Ranked:	6
Operator:	SUNSHINE GASOLINE DIST. INC.
Name Update:	2019-01-18 00:00:00
Address Update:	2006-08-31 00:00:00

Petroleum Cleanup PCT Facility Score:

Facility Cleanup Status:	ONGO - ONGOING
Contact:	MAXIMO ALVAREZ / SANDRA REUS / MARIO ZAMORA
Contact Company:	SUNSHINE GASOLINE DISTRIBUTORS INC
Contact Address:	1650 NW 87TH AVE
Contact City/State/Zip:	Miami, FL 33172
Phone:	(305)477-5800
Bad Address Ind:	N
State:	FL
Zip:	33316, 1228
Score:	10
Score Effective Date:	2009-07-15 00:00:00
Related Party ID:	21275
Primary RP Role:	ACCOUNT OWNER
RP Begin Date:	1992-02-25
RP Zip:	2614

DRAFT

SUNSHINE #30000 (Continued) **U001342325**

RP Extension: Not reported

Discharge Cleanup Summary:
- Discharge Date: 4/8/1986
- PCT Discharge Combined: Not reported
- Cleanup Required: R - CLEANUP REQUIRED
- Discharge Cleanup Status: RA - RA ONGOING
- Disch Cleanup Status Date: 9/13/1994
- Cleanup Work Status: ACTIVE
- Information Source: E - EDI
- Other Source Description: Not reported
- Eligibility Indicator: E - ELIGIBLE
- Site Manager: SALAZAR_JC_1
- Site Mgr End Date: Not reported
- Tank Office: PCTM5 - PETROLEUM CLEANUP TEAM 5

Petroleum Cleanup Program Eligibility:
- Facility ID: 8501734
- Discharge Date: 4/8/1986
- Pct Discharge Combined With: Not reported
- Cleanup Required: R - CLEANUP REQUIRED
- Discharge Cleanup Status: RA - RA ONGOING
- Disch Cleanup Status Date: 9/13/1994
- Cleanup Work Status: INACTIVE
- Information Source: E - EDI
- Other Source Description: Not reported
- Application Received Date: 4/9/1986
- Cleanup Program: E - EARLY DETECTION INCENTIVE
- Eligibility Status: 8/11/1988
- Elig Status Date: 8/11/1988
- Letter Of Intent Date: 7/11/1986
- Redetermined: No
- Inspection Date: 11/5/1986
- Site Manager: SALAZAR_JC_1
- Site Mgr End Date: Not reported
- Tank Office: PCTM5 - PETROLEUM CLEANUP TEAM 5
- Deductible Amount: Not reported
- Deductible Paid To Date: 0
- Co-Pay Amount: Not reported
- Co-Pay Paid To Date: 0
- Cap Amount: 0

Contaminated Media:
- Discharge Date: 4/8/1986
- Pct Discharge Combined With: Not reported
- Cleanup Required: R - CLEANUP REQUIRED
- Discharge Cleanup Status: RA - RA ONGOING
- Disch Cleanup Status Date: 9/13/1994
- Cleanup Work Status: INACTIVE
- Information Source: E - EDI
- Other Source Description: Not reported
- Elig Indicator: E - ELIGIBLE
- Site Manager: SALAZAR_JC_1
- Site Mgr End Date: Not reported
- Tank Office: PCTM5 - PETROLEUM CLEANUP TEAM
- Contaminated Drinking Wells: 0
- Contaminated Monitoring Well: Yes
- Contaminated Soil: Yes

DRAFT

SUNSHINE #30000 (Continued) **U001342325**

Contaminated Surface Water:	No
Contaminated Ground Water:	Yes
Pollutant:	Z - Other Non Regulated
Pollutant Other Description:	Not reported
Gallons Discharged:	Not reported

Task Information:

District:	SED
Facility ID:	8501734
Facility Status:	OPEN
Facility Type:	A - Retail Station -
County:	BROWARD
County ID:	6
Cleanup Eligibility Status:	E
Source Effective Date:	Not reported
Discharge Date:	04-08-1986
Cleanup Required:	R - CLEANUP REQUIRED
Discharge Cleanup Status:	RA - RA ONGOING
Disch Cleanup Status Date:	09-13-1994
SRC Action Type:	-
SRC Submit Date:	Not reported
SRC Review Date:	Not reported
SRC Completion Status:	-
SRC Issue Date:	Not reported
SRC Comment:	Not reported
Cleanup Work Status:	INACTIVE
Site Mgr:	BROCK_MD
Site Mgr End Date:	05-14-2015
Tank Office:	PCTM5 - Team 5
SR Task ID:	27895
SR Cleanup Responsible:	RP - RESPONSIBLE PARTY
SR Funding Eligibility Type:	-
SR Actual Cost:	Not reported
SR Completion Date:	Not reported
SR Payment Date:	Not reported
SR Oral Date:	Not reported
SR Written Date:	Not reported
SR Soil Removal:	Not reported
SR Free Product Removal:	Not reported
SR Soil Tonnage Removed:	Not reported
SR Soil Treatment:	Not reported
SR Other Treatment:	Not reported
SR Alternate Proc Received Date:	Not reported
SR Alternate Procedure Status:	Not reported
SR Alternate Procedure Status Date:	Not reported
SR Alternate Procedure Comments:	Not reported
SA Task ID:	27896
SA Cleanup Responsible:	RP - RESPONSIBLE PARTY
SA Funding Eligibility Type:	-
SA Actual Cost:	Not reported
SA Completion Date:	07-21-1987
SA Payment Date:	09-14-1990
RAP Task ID:	27897
RAP Cleanup Responsible ID:	RP - RESPONSIBLE PARTY
RAP Funding Eligibility Type:	-
RAP Actual Cost:	Not reported
RAP Completion Date:	03-21-1990
RAP Payment Date:	09-14-1990

DRAFT

SUNSHINE #30000 (Continued) **U001342325**

RAP Last Order Approved: Not reported
RA Task ID: 27898
RA Cleanup Responsible: RP - RESPONSIBLE PARTY
RA Funding Eligibility Type: -
RA Years to Complete: Not reported
RA Actual Cost: $133,145.16

Click here for Florida Oculus:

Broward Co. UST:
Name: SUNSHINE #30000
Address: 1199 S FEDERAL HWY
City,State,Zip: FORT LAUDERDALE, FL 33316
DEP Site Id: 068501734
Facility ID: 02616
Storage Tank ID: 02616-01
Tank Construction: E. Fiberglass
Tank Size: 12000
Install Date: 12/21/1993
Tank Status: U. In-Service
Substance: B. Unleaded Gasoline
Tank Type: Underground

Name: SUNSHINE #30000
Address: 1199 S FEDERAL HWY
City,State,Zip: FORT LAUDERDALE, FL 33316
DEP Site Id: 068501734
Facility ID: 02616
Storage Tank ID: 02616-02
Tank Construction: E. Fiberglass
Tank Size: 12000
Install Date: 12/21/1993
Tank Status: U. In-Service
Substance: B. Unleaded Gasoline
Tank Type: Underground

UST:
Facility ID: 8501734
Name: SUNSHINE #00
Address: 1199 S FEDERAL HWY
City,State,Zip: FORT LAUDERDALE, FL 33316
Facility Phone: 3053544200
Facility Status: OPEN
Facility Type: A
Type Description: Retail Station
Depco: P
Region: STATE
Positioning Method: AGPS
Latitude/Longitude: 26 6 28 / 80 8 16

UST:
Tank ID: 1
Tank Capacity: 12000
Tank Location: UNDERGROUND
Tank Status: B-Removed from Site
Status Date: 10/31/1993
Install Date: 7/1/1976

DRAFT

SUNSHINE #30000 (Continued) **U001342325**

Substance: A
Content Description: Leaded Gas
Vessel Indicator: TANK
DEP Contractor: P

Owner:
Owner ID: 21275
Owner Name: SUNSHINE GASOLINE DISTRIBUTORS INC
Owner Address: 1650 NW 87TH AVE
Owner Address 2: ATTN: STORAGE TANK REGIS
Owner City,State,Zip: Miami, FL 33172
Owner Contact: MAXIMO ALVAREZ / SANDRA REUS / MARIO ZAMORA
Owner Phone: 3054775800

Construction:
Tank ID: 4
Construction Category: A
Construction Description: Ball check valve

Tank ID: 4
Construction Category: F
Construction Description: Fiberglass clad steel

Tank ID: 4
Construction Category: I
Construction Description: Double wall

Tank ID: 5
Construction Category: A
Construction Description: Ball check valve

Tank ID: 5
Construction Category: F
Construction Description: Fiberglass clad steel

Tank ID: 5
Construction Category: I
Construction Description: Double wall

Piping:
Tank ID: 4
Piping Category: J
Piping Description: Pressurized piping system

Tank ID: 4
Piping Category: K
Piping Description: Dispenser liners

Tank ID: 4
Piping Category: M
Piping Description: Double wall - pipe jacket

Tank ID: 4
Piping Category: N
Piping Description: Approved synthetic material

Tank ID: 5

DRAFT

SUNSHINE #30000 (Continued) **U001342325**

Piping Category: J
Piping Description: Pressurized piping system

Tank ID: 5
Piping Category: K
Piping Description: Dispenser liners

Tank ID: 5
Piping Category: M
Piping Description: Double wall - pipe jacket

Tank ID: 5
Piping Category: N
Piping Description: Approved synthetic material

Monitoring:
Tank ID: 4
Petro Monitoring Category: L
Monitoring Description: Automatic tank gauging - USTs

Tank ID: 4
Petro Monitoring Category: F
Monitoring Description: Monitor dbl wall tank space

Tank ID: 4
Petro Monitoring Category: H
Monitoring Description: Mechanical line leak detector

Tank ID: 4
Petro Monitoring Category: K
Monitoring Description: Monitor dbl wall pipe space

Tank ID: 5
Petro Monitoring Category: L
Monitoring Description: Automatic tank gauging - USTs

Tank ID: 5
Petro Monitoring Category: F
Monitoring Description: Monitor dbl wall tank space

Tank ID: 5
Petro Monitoring Category: H
Monitoring Description: Mechanical line leak detector

Tank ID: 5
Petro Monitoring Category: K
Monitoring Description: Monitor dbl wall pipe space

Tank ID: 2
Tank Capacity: 12000
Tank Location: UNDERGROUND
Tank Status: B-Removed from Site
Status Date: 10/31/1993
Install Date: 7/1/1976
Substance: 8
Content Description: Ethanol E10

DRAFT

SUNSHINE #30000 (Continued) **U001342325**

Vessel Indicator: TANK
DEP Contractor: P

Owner:
Owner ID: 21275
Owner Name: SUNSHINE GASOLINE DISTRIBUTORS INC
Owner Address: 1650 NW 87TH AVE
Owner Address 2: ATTN: STORAGE TANK REGIS
Owner City,State,Zip: Miami, FL 33172
Owner Contact: MAXIMO ALVAREZ / SANDRA REUS / MARIO ZAMORA
Owner Phone: 3054775800

Construction:
Tank ID: 4
Construction Category: A
Construction Description: Ball check valve

Tank ID: 4
Construction Category: F
Construction Description: Fiberglass clad steel

Tank ID: 4
Construction Category: I
Construction Description: Double wall

Tank ID: 5
Construction Category: A
Construction Description: Ball check valve

Tank ID: 5
Construction Category: F
Construction Description: Fiberglass clad steel

Tank ID: 5
Construction Category: I
Construction Description: Double wall

Piping:
Tank ID: 4
Piping Category: J
Piping Description: Pressurized piping system

Tank ID: 4
Piping Category: K
Piping Description: Dispenser liners

Tank ID: 4
Piping Category: M
Piping Description: Double wall - pipe jacket

Tank ID: 4
Piping Category: N
Piping Description: Approved synthetic material

Tank ID: 5
Piping Category: J
Piping Description: Pressurized piping system

DRAFT

SUNSHINE #30000 (Continued) **U001342325**

Tank ID: 5
Piping Category: K
Piping Description: Dispenser liners

Tank ID: 5
Piping Category: M
Piping Description: Double wall - pipe jacket

Tank ID: 5
Piping Category: N
Piping Description: Approved synthetic material

Monitoring:
Tank ID: 4
Petro Monitoring Category: L
Monitoring Description: Automatic tank gauging - USTs

Tank ID: 4
Petro Monitoring Category: F
Monitoring Description: Monitor dbl wall tank space

Tank ID: 4
Petro Monitoring Category: H
Monitoring Description: Mechanical line leak detector

Tank ID: 4
Petro Monitoring Category: K
Monitoring Description: Monitor dbl wall pipe space

Tank ID: 5
Petro Monitoring Category: L
Monitoring Description: Automatic tank gauging - USTs

Tank ID: 5
Petro Monitoring Category: F
Monitoring Description: Monitor dbl wall tank space

Tank ID: 5
Petro Monitoring Category: H
Monitoring Description: Mechanical line leak detector

Tank ID: 5
Petro Monitoring Category: K
Monitoring Description: Monitor dbl wall pipe space

Tank ID: 3
Tank Capacity: 12000
Tank Location: UNDERGROUND
Tank Status: B-Removed from Site
Status Date: 10/31/1993
Install Date: 7/1/1976
Substance: 8
Content Description: Ethanol E10
Vessel Indicator: TANK
DEP Contractor: P

DRAFT

SUNSHINE #30000 (Continued) **U001342325**

Owner:
- Owner ID: 21275
- Owner Name: SUNSHINE GASOLINE DISTRIBUTORS INC
- Owner Address: 1650 NW 87TH AVE
- Owner Address 2: ATTN: STORAGE TANK REGIS
- Owner City,State,Zip: Miami, FL 33172
- Owner Contact: MAXIMO ALVAREZ / SANDRA REUS / MARIO ZAMORA
- Owner Phone: 3054775800

Construction:
- Tank ID: 4
- Construction Category: A
- Construction Description: Ball check valve

- Tank ID: 4
- Construction Category: F
- Construction Description: Fiberglass clad steel

- Tank ID: 4
- Construction Category: I
- Construction Description: Double wall

- Tank ID: 5
- Construction Category: A
- Construction Description: Ball check valve

- Tank ID: 5
- Construction Category: F
- Construction Description: Fiberglass clad steel

- Tank ID: 5
- Construction Category: I
- Construction Description: Double wall

Piping:
- Tank ID: 4
- Piping Category: J
- Piping Description: Pressurized piping system

- Tank ID: 4
- Piping Category: K
- Piping Description: Dispenser liners

- Tank ID: 4
- Piping Category: M
- Piping Description: Double wall - pipe jacket

- Tank ID: 4
- Piping Category: N
- Piping Description: Approved synthetic material

- Tank ID: 5
- Piping Category: J
- Piping Description: Pressurized piping system

- Tank ID: 5

DRAFT

SUNSHINE #30000 (Continued) **U001342325**

Piping Category: K
Piping Description: Dispenser liners

Tank ID: 5
Piping Category: M
Piping Description: Double wall - pipe jacket

Tank ID: 5
Piping Category: N
Piping Description: Approved synthetic material

Monitoring:
Tank ID: 4
Petro Monitoring Category: L
Monitoring Description: Automatic tank gauging - USTs

Tank ID: 4
Petro Monitoring Category: F
Monitoring Description: Monitor dbl wall tank space

Tank ID: 4
Petro Monitoring Category: H
Monitoring Description: Mechanical line leak detector

Tank ID: 4
Petro Monitoring Category: K
Monitoring Description: Monitor dbl wall pipe space

Tank ID: 5
Petro Monitoring Category: L
Monitoring Description: Automatic tank gauging - USTs

Tank ID: 5
Petro Monitoring Category: F
Monitoring Description: Monitor dbl wall tank space

Tank ID: 5
Petro Monitoring Category: H
Monitoring Description: Mechanical line leak detector

Tank ID: 5
Petro Monitoring Category: K
Monitoring Description: Monitor dbl wall pipe space

Tank ID: 4
Tank Capacity: 12000
Tank Location: UNDERGROUND
Tank Status: U-In Service
Status Date: 01/18/2019
Install Date: 10/1/1993
Substance: 8
Content Description: Ethanol E10
Vessel Indicator: TANK
DEP Contractor: P

Owner:

DRAFT

SUNSHINE #30000 (Continued) **U001342325**

Owner ID: 21275
Owner Name: SUNSHINE GASOLINE DISTRIBUTORS INC
Owner Address: 1650 NW 87TH AVE
Owner Address 2: ATTN: STORAGE TANK REGIS
Owner City,State,Zip: Miami, FL 33172
Owner Contact: MAXIMO ALVAREZ / SANDRA REUS / MARIO ZAMORA
Owner Phone: 3054775800

Construction:
Tank ID: 4
Construction Category: A
Construction Description: Ball check valve

Tank ID: 4
Construction Category: F
Construction Description: Fiberglass clad steel

Tank ID: 4
Construction Category: I
Construction Description: Double wall

Tank ID: 5
Construction Category: A
Construction Description: Ball check valve

Tank ID: 5
Construction Category: F
Construction Description: Fiberglass clad steel

Tank ID: 5
Construction Category: I
Construction Description: Double wall

Piping:
Tank ID: 4
Piping Category: J
Piping Description: Pressurized piping system

Tank ID: 4
Piping Category: K
Piping Description: Dispenser liners

Tank ID: 4
Piping Category: M
Piping Description: Double wall - pipe jacket

Tank ID: 4
Piping Category: N
Piping Description: Approved synthetic material

Tank ID: 5
Piping Category: J
Piping Description: Pressurized piping system

Tank ID: 5
Piping Category: K

DRAFT

SUNSHINE #30000 (Continued) **U001342325**

Piping Description: Dispenser liners

Tank ID: 5
Piping Category: M
Piping Description: Double wall - pipe jacket

Tank ID: 5
Piping Category: N
Piping Description: Approved synthetic material

Monitoring:
Tank ID: 4
Petro Monitoring Category: L
Monitoring Description: Automatic tank gauging - USTs

Tank ID: 4
Petro Monitoring Category: F
Monitoring Description: Monitor dbl wall tank space

Tank ID: 4
Petro Monitoring Category: H
Monitoring Description: Mechanical line leak detector

Tank ID: 4
Petro Monitoring Category: K
Monitoring Description: Monitor dbl wall pipe space

Tank ID: 5
Petro Monitoring Category: L
Monitoring Description: Automatic tank gauging - USTs

Tank ID: 5
Petro Monitoring Category: F
Monitoring Description: Monitor dbl wall tank space

Tank ID: 5
Petro Monitoring Category: H
Monitoring Description: Mechanical line leak detector

Tank ID: 5
Petro Monitoring Category: K
Monitoring Description: Monitor dbl wall pipe space

Tank ID: 5
Tank Capacity: 12000
Tank Location: UNDERGROUND
Tank Status: U-In Service
Status Date: 01/18/2019
Install Date: 10/1/1993
Substance: 8
Content Description: Ethanol E10
Vessel Indicator: TANK
DEP Contractor: P

Owner:
Owner ID: 21275

DRAFT

SUNSHINE #30000 (Continued) **U001342325**

Owner Name: SUNSHINE GASOLINE DISTRIBUTORS INC
Owner Address: 1650 NW 87TH AVE
Owner Address 2: ATTN: STORAGE TANK REGIS
Owner City,State,Zip: Miami, FL 33172
Owner Contact: MAXIMO ALVAREZ / SANDRA REUS / MARIO ZAMORA
Owner Phone: 3054775800

Construction:
Tank ID: 4
Construction Category: A
Construction Description: Ball check valve

Tank ID: 4
Construction Category: F
Construction Description: Fiberglass clad steel

Tank ID: 4
Construction Category: I
Construction Description: Double wall

Tank ID: 5
Construction Category: A
Construction Description: Ball check valve

Tank ID: 5
Construction Category: F
Construction Description: Fiberglass clad steel

Tank ID: 5
Construction Category: I
Construction Description: Double wall

Piping:
Tank ID: 4
Piping Category: J
Piping Description: Pressurized piping system

Tank ID: 4
Piping Category: K
Piping Description: Dispenser liners

Tank ID: 4
Piping Category: M
Piping Description: Double wall - pipe jacket

Tank ID: 4
Piping Category: N
Piping Description: Approved synthetic material

Tank ID: 5
Piping Category: J
Piping Description: Pressurized piping system

Tank ID: 5
Piping Category: K
Piping Description: Dispenser liners

DRAFT

SUNSHINE #30000 (Continued) **U001342325**

Tank ID: 5
Piping Category: M
Piping Description: Double wall - pipe jacket

Tank ID: 5
Piping Category: N
Piping Description: Approved synthetic material

Monitoring:
Tank ID: 4
Petro Monitoring Category: L
Monitoring Description: Automatic tank gauging - USTs

Tank ID: 4
Petro Monitoring Category: F
Monitoring Description: Monitor dbl wall tank space

Tank ID: 4
Petro Monitoring Category: H
Monitoring Description: Mechanical line leak detector

Tank ID: 4
Petro Monitoring Category: K
Monitoring Description: Monitor dbl wall pipe space

Tank ID: 5
Petro Monitoring Category: L
Monitoring Description: Automatic tank gauging - USTs

Tank ID: 5
Petro Monitoring Category: F
Monitoring Description: Monitor dbl wall tank space

Tank ID: 5
Petro Monitoring Category: H
Monitoring Description: Mechanical line leak detector

Tank ID: 5
Petro Monitoring Category: K
Monitoring Description: Monitor dbl wall pipe space

CLEANUP SITES:
Name: SUNSHINE #00
Address: 1199 S FEDERAL HWY
City,State,Zip: FORT LAUDERDALE, FL 33316
DEP Cleanup Site Key: 76694520
Source Database Name: Storage Tank Contamination Monitoring
Source Database Id: 8501734
CPAC Program Area Id: TK
CLLC Cleanup Category Key: PETRO
RSC2 Remediation Status Key: ACTIVE
Data Load Date: 08/10/2023
OC3 Office Id: SED
Physical Address Line 2: Not reported

DRAFT

SUNSHINE #30000 (Continued) **U001342325**

OIC Object Of Interest Id:	FACIL
PC2 Proximity Id:	EXACT
Calc Coordinates Accuracy Level Id:	4
CMC2 Coordinate Method Id:	Digital Aerial Photography With Ground Control
DC4 Datum Id:	High Accuracy Reference Network
VSC1 Verification Status:	REVIEWED
Collect Username:	HYDE_J
Collect Date:	12/24/2003
Collect Affiliation:	CONTRACTOR
Map Source:	1999 doqs
Map Source Scale:	4078
Interpolation Scale:	Not reported
Verifier Username:	HYDE_J
Verifier Affiliation:	CONTRACTOR
Verification Date:	12/24/2003
Verified Coordinate Method Id:	Digital Aerial Photography With Ground Control
Source Database Name Code:	STCM
CMC2 Coordinate Method ID Code:	DPHO
DC4 Datum ID Code:	HARN
Verified Coordinate Method ID Code:	DPHO
Comments:	Not reported
Latitude/Longitude (deg/min/sec):	26 6 / 80 8

DWM CONTAM:

Name:	SUNSHINE #00
Address:	1199 S FEDERAL HWY
City,State,Zip:	FORT LAUDERDALE, FL 33316
Program Site Id:	8501734
Lat DD:	26
Lat MM:	6
Lat SS:	28
Long DD:	80
Long MM:	8
Long SS:	16
Office/ District:	SED
Program Area:	PETROLEUM
Priority Score:	Not reported
Datum:	0
Method:	AGPS
Facility Status:	OPEN-STCM
Facility Type:	A - Retail Station
Score Effective Date:	2009-07-15 00:00:00
Score When Ranked:	6
Rank:	12937
Operator:	Not reported
Phone:	Not reported
Name Changed:	Not reported
Addr Changed:	Not reported
Related Party ID:	21275
Primary RP Role:	ACCOUNT OWNER
RP Begin Date:	2/25/1992
RP Name:	SUNSHINE GASOLINE DISTRIBUTORS INC
RP Address1:	1650 NW 87TH AVE
RP Address2:	ATTN: STORAGE TANK REGIS
RP City:	MIAMI
RP State:	FL
RP Zip5:	2614

DRAFT

SUNSHINE #30000 (Continued) **U001342325**

RP Zip4: 33172
Contact: MAXIMO ALVAREZ
RP Phone: (305)477-5800
RP Extension: Not reported
Site Manager: SALAZAR_JC_1

Broward Co. EDIEAR:
Name: CITGO QUICK MART
Address: 1199 S FEDERAL HWY
City,State,Zip: FORT LAUDERDALE, FL 33316
Facility ID: 1459
Facility Department: 068502664
Program Type: FDEP
Facility Type: GAS STATION
Pollutant Type: PETROLEUM
Lead Agency: BCEPD

Name: CITGO QUICK MART
Address: 1199 S FEDERAL HWY
City,State,Zip: FORT LAUDERDALE, FL 33316
Facility ID: 1007
Facility Department: 068501734
Program Type: FDEP
Facility Type: GAS STATION
Pollutant Type: PETROLEUM
Lead Agency: BCEPD

FL Financial Assurance 3:
Name: SUNSHINE #00
Address: 1199 S FEDERAL HWY
City,State,Zip: FORT LAUDERDALE, FL 33316
Region: 3
Facility ID: 8501734
Facility Phone: 3053544200
Facility Status: OPEN
Facility Type: A
Type Description: Retail Station
DEP CO: P
Finaincial Responsibility: INSURANCE
Insurance Company: LIBERTY SURPLUS INSURANCE CORP
Effective Date: 09/25/2010
Expire Date: 09/25/2011
Owner ID: 21275
Onwer Name: SUNSHINE GASOLINE DISTRIBUTORS INC
Owner Address: 1650 NW 87TH AVE
Owner Address2: ATTN: STORAGE TANK REGIS
Owner City,St,Zip: Miami, FL 33172
Contact: MAXIMO ALVAREZ / SANDRA REUS / MARIO ZAMORA
Resp Party Phone: 3054775800

Name: SUNSHINE #00
Address: 1199 S FEDERAL HWY
City,State,Zip: FORT LAUDERDALE, FL 33316
Region: 3
Facility ID: 8501734
Facility Phone: 3053544200

DRAFT

SUNSHINE #30000 (Continued) **U001342325**

Facility Status: OPEN
Facility Type: A
Type Description: Retail Station
DEP CO: P
Finaincial Responsibility: INSURANCE
Insurance Company: LIBERTY SURPLUS INSURANCE CORP
Effective Date: 09/25/2011
Expire Date: 09/25/2012
Owner ID: 21275
Onwer Name: SUNSHINE GASOLINE DISTRIBUTORS INC
Owner Address: 1650 NW 87TH AVE
Owner Address2: ATTN: STORAGE TANK REGIS
Owner City,St,Zip: Miami, FL 33172
Contact: MAXIMO ALVAREZ / SANDRA REUS / MARIO ZAMORA
Resp Party Phone: 3054775800

Name: SUNSHINE #00
Address: 1199 S FEDERAL HWY
City,State,Zip: FORT LAUDERDALE, FL 33316
Region: 3
Facility ID: 8501734
Facility Phone: 3053544200
Facility Status: OPEN
Facility Type: A
Type Description: Retail Station
DEP CO: P
Finaincial Responsibility: INSURANCE
Insurance Company: LIBERTY SURPLUS INSURANCE CORP
Effective Date: 09/25/2013
Expire Date: 09/25/2014
Owner ID: 21275
Onwer Name: SUNSHINE GASOLINE DISTRIBUTORS INC
Owner Address: 1650 NW 87TH AVE
Owner Address2: ATTN: STORAGE TANK REGIS
Owner City,St,Zip: Miami, FL 33172
Contact: MAXIMO ALVAREZ / SANDRA REUS / MARIO ZAMORA
Resp Party Phone: 3054775800

Name: SUNSHINE #00
Address: 1199 S FEDERAL HWY
City,State,Zip: FORT LAUDERDALE, FL 33316
Region: 3
Facility ID: 8501734
Facility Phone: 3053544200
Facility Status: OPEN
Facility Type: A
Type Description: Retail Station
DEP CO: P
Finaincial Responsibility: INSURANCE
Insurance Company: LIBERTY SURPLUS INSURANCE CORP
Effective Date: 09/25/2015
Expire Date: 09/25/2016
Owner ID: 21275
Onwer Name: SUNSHINE GASOLINE DISTRIBUTORS INC
Owner Address: 1650 NW 87TH AVE
Owner Address2: ATTN: STORAGE TANK REGIS
Owner City,St,Zip: Miami, FL 33172

DRAFT

SUNSHINE #30000 (Continued) **U001342325**

Contact: MAXIMO ALVAREZ / SANDRA REUS / MARIO ZAMORA
Resp Party Phone: 3054775800

Name: SUNSHINE #00
Address: 1199 S FEDERAL HWY
City,State,Zip: FORT LAUDERDALE, FL 33316
Region: 3
Facility ID: 8501734
Facility Phone: 3053544200
Facility Status: OPEN
Facility Type: A
Type Description: Retail Station
DEP CO: P
Finaincial Responsibility: INSURANCE
Insurance Company: NAUTILUS INSURANCE COMPANY
Effective Date: 09/25/2016
Expire Date: 09/25/2017
Owner ID: 21275
Onwer Name: SUNSHINE GASOLINE DISTRIBUTORS INC
Owner Address: 1650 NW 87TH AVE
Owner Address2: ATTN: STORAGE TANK REGIS
Owner City,St,Zip: Miami, FL 33172
Contact: MAXIMO ALVAREZ / SANDRA REUS / MARIO ZAMORA
Resp Party Phone: 3054775800

Name: SUNSHINE #00
Address: 1199 S FEDERAL HWY
City,State,Zip: FORT LAUDERDALE, FL 33316
Region: 3
Facility ID: 8501734
Facility Phone: 3053544200
Facility Status: OPEN
Facility Type: A
Type Description: Retail Station
DEP CO: P
Finaincial Responsibility: INSURANCE
Insurance Company: NAUTILUS INSURANCE COMPANY
Effective Date: 09/25/2020
Expire Date: 09/25/2021
Owner ID: 21275
Onwer Name: SUNSHINE GASOLINE DISTRIBUTORS INC
Owner Address: 1650 NW 87TH AVE
Owner Address2: ATTN: STORAGE TANK REGIS
Owner City,St,Zip: Miami, FL 33172
Contact: MAXIMO ALVAREZ / SANDRA REUS / MARIO ZAMORA
Resp Party Phone: 3054775800

Name: SUNSHINE #00
Address: 1199 S FEDERAL HWY
City,State,Zip: FORT LAUDERDALE, FL 33316
Region: 3
Facility ID: 8501734
Facility Phone: 3053544200
Facility Status: OPEN
Facility Type: A
Type Description: Retail Station
DEP CO: P

DRAFT

SUNSHINE #30000 (Continued) **U001342325**

Finaincial Responsibility:	INSURANCE
Insurance Company:	NAUTILUS INSURANCE COMPANY
Effective Date:	09/25/2021
Expire Date:	09/25/2022
Owner ID:	21275
Onwer Name:	SUNSHINE GASOLINE DISTRIBUTORS INC
Owner Address:	1650 NW 87TH AVE
Owner Address2:	ATTN: STORAGE TANK REGIS
Owner City,St,Zip:	Miami, FL 33172
Contact:	MAXIMO ALVAREZ / SANDRA REUS / MARIO ZAMORA
Resp Party Phone:	3054775800
Name:	SUNSHINE #00
Address:	1199 S FEDERAL HWY
City,State,Zip:	FORT LAUDERDALE, FL 33316
Region:	3
Facility ID:	8501734
Facility Phone:	3053544200
Facility Status:	OPEN
Facility Type:	A
Type Description:	Retail Station
DEP CO:	P
Finaincial Responsibility:	INSURANCE
Insurance Company:	NAUTILUS INSURANCE COMPANY
Effective Date:	09/25/2022
Expire Date:	09/25/2023
Owner ID:	21275
Onwer Name:	SUNSHINE GASOLINE DISTRIBUTORS INC
Owner Address:	1650 NW 87TH AVE
Owner Address2:	ATTN: STORAGE TANK REGIS
Owner City,St,Zip:	Miami, FL 33172
Contact:	MAXIMO ALVAREZ / SANDRA REUS / MARIO ZAMORA
Resp Party Phone:	3054775800
Name:	SUNSHINE #00
Address:	1199 S FEDERAL HWY
City,State,Zip:	FORT LAUDERDALE, FL 33316
Region:	3
Facility ID:	8501734
Facility Phone:	3053544200
Facility Status:	OPEN
Facility Type:	A
Type Description:	Retail Station
DEP CO:	P
Finaincial Responsibility:	INSURANCE
Insurance Company:	ZURICH-AMERICAN
Effective Date:	01/02/2010
Expire Date:	09/25/2010
Owner ID:	21275
Onwer Name:	SUNSHINE GASOLINE DISTRIBUTORS INC
Owner Address:	1650 NW 87TH AVE
Owner Address2:	ATTN: STORAGE TANK REGIS
Owner City,St,Zip:	Miami, FL 33172
Contact:	MAXIMO ALVAREZ / SANDRA REUS / MARIO ZAMORA
Resp Party Phone:	3054775800
Name:	SUNSHINE #00

DRAFT

SUNSHINE #30000 (Continued) **U001342325**

Address:	1199 S FEDERAL HWY
City,State,Zip:	FORT LAUDERDALE, FL 33316
Region:	3
Facility ID:	8501734
Facility Phone:	3053544200
Facility Status:	OPEN
Facility Type:	A
Type Description:	Retail Station
DEP CO:	P
Finaincial Responsibility:	INSURANCE
Insurance Company:	ZURICH-AMERICAN
Effective Date:	09/25/2008
Expire Date:	01/02/2010
Owner ID:	21275
Onwer Name:	SUNSHINE GASOLINE DISTRIBUTORS INC
Owner Address:	1650 NW 87TH AVE
Owner Address2:	ATTN: STORAGE TANK REGIS
Owner City,St,Zip:	Miami, FL 33172
Contact:	MAXIMO ALVAREZ / SANDRA REUS / MARIO ZAMORA
Resp Party Phone:	3054775800

Name:	SUNSHINE #00
Address:	1199 S FEDERAL HWY
City,State,Zip:	FORT LAUDERDALE, FL 33316
Region:	3
Facility ID:	8501734
Facility Phone:	3053544200
Facility Status:	OPEN
Facility Type:	A
Type Description:	Retail Station
DEP CO:	P
Finaincial Responsibility:	INSURANCE
Insurance Company:	ZURICH-AMERICAN
Effective Date:	09/25/2008
Expire Date:	09/25/2009
Owner ID:	21275
Onwer Name:	SUNSHINE GASOLINE DISTRIBUTORS INC
Owner Address:	1650 NW 87TH AVE
Owner Address2:	ATTN: STORAGE TANK REGIS
Owner City,St,Zip:	Miami, FL 33172
Contact:	MAXIMO ALVAREZ / SANDRA REUS / MARIO ZAMORA
Resp Party Phone:	3054775800

BROWARD CO. HM:

Name:	SUNSHINE #30000
Address:	1199 S FEDERAL HWY
City,State,Zip:	FORT LAUDERDALE, FL 33316
Region:	BROWARD
Facility ID:	02616
Alt Location:	Not reported
Facility Status:	OPEN

DRAFT

G37
SSE
1/8-1/4
0.128 mi.
677 ft.

SUNSHINE #30000
1199 S FEDERAL HWY
FORT LAUDERDALE, FL 33316

Site 3 of 10 in cluster G

UST FINDER **1028219327**
UST FINDER RELEASE **N/A**

Relative:
Higher

Actual:
5 ft.

UST FINDER:

Object ID:	73419
Facility ID:	FL8501734
Name:	SUNSHINE #30000
Address:	1199 S FEDERAL HWY
City,State,Zip:	FORT LAUDERDALE, FL 33316
Address Match Type:	Not reported
Open USTs:	2
Closed USTs:	3
TOS USTs:	0
Population 1500ft:	1203
Private Wells 1500ft:	0
Within 100yr Floodplain:	No
Land Use:	Developed, Medium Intensity
Within SPA:	No
SPA PWS Facility ID:	Not reported
SPA Water Type:	Not reported
SPA Facility Type:	Not reported
SPA HUC12:	Not reported
Within WHPA:	No
WHPA PWS Facility ID:	Not reported
WHPA Water Type:	Not reported
WHPA Facility Type:	Not reported
WHPA HUC12:	Not reported
Facility Status:	Open UST(s)
Date of Last Inspection:	Not reported
EPA Region:	4
Tribe:	Not reported
Coordinate Source:	State
X Coord:	-80.13777778
Y Coord:	26.10777778
Latitude:	26.10777778
Longitude:	-80.13777778

UST FINDER:

Object ID:	257806
Facility ID:	FL8501734
Tank ID:	FL8501734-1
Tank Status:	Closed
Installation Date:	1976/07/01 16:00:00+00
Removal Date:	Not reported
Tank Capacity:	12000
Substances:	Leaded Gas
Tank Wall Type:	Not reported

Object ID:	257807
Facility ID:	FL8501734
Tank ID:	FL8501734-2
Tank Status:	Closed
Installation Date:	1976/07/01 16:00:00+00
Removal Date:	Not reported
Tank Capacity:	12000
Substances:	Unleaded Gas
Tank Wall Type:	Not reported

DRAFT

SUNSHINE #30000 (Continued) **1028219327**

Object ID:	257808
Facility ID:	FL8501734
Tank ID:	FL8501734-3
Tank Status:	Closed
Installation Date:	1976/07/01 16:00:00+00
Removal Date:	Not reported
Tank Capacity:	12000
Substances:	Unleaded Gas
Tank Wall Type:	Not reported

Object ID:	209150
Facility ID:	FL8501734
Tank ID:	FL8501734-4
Tank Status:	Open
Installation Date:	1993/10/01 15:59:59+00
Removal Date:	Not reported
Tank Capacity:	12000
Substances:	Unleaded Gas
Tank Wall Type:	Not reported

Object ID:	209151
Facility ID:	FL8501734
Tank ID:	FL8501734-5
Tank Status:	Open
Installation Date:	1993/10/01 15:59:59+00
Removal Date:	Not reported
Tank Capacity:	12000
Substances:	Unleaded Gas
Tank Wall Type:	Not reported

UST FINDER RELEASE:

Object ID:	124850
Facility ID:	FL8501734
Lust ID:	FL34356
Name:	SUNSHINE #30000
Address:	1199 S FEDERAL HWY
City,State,Zip:	FORT LAUDERDALE, FL 0
Address Match Type:	Not reported
Reported Date:	1986/04/08 16:00:00+00
Status:	Open
Substance:	Not reported
Population within 1500ft:	1202
Domestic Wells within 1500ft:	0
Land Use:	Developed, Medium Intensity
Within SPA:	No
SPA PWS Facility ID:	Not reported
SPA Water Type:	Not reported
SPA Facility Type:	Not reported
SPA HUC12:	Not reported
Within WHPA:	No
WHPA PWS Facility ID:	Not reported
WHPA Water Type:	Not reported
WHPA Facility Type:	Not reported
WHPA HUC12:	Not reported
Within 100yr Floodplain:	No
Tribe:	Not reported

DRAFT

SUNSHINE #30000 (Continued) **1028219327**

EPA Region:	4
NFA Letter 1:	Not reported
NFA Letter 2:	Not reported
NFA Letter 3:	Not reported
NFA Letter 4:	Not reported
Closed With Residual Contaminate:	Not reported
Coordinate Source:	State
X Coord:	-80.13778
Y Coord:	26.10778
Latitude:	26.10778
Longitude:	-80.13778

H38 **SHELL-FIRST COAST ENERGY #3815** **LAST** **U003180750**
NNE **817 SE 6TH AVE (S FEDERAL HWY)** **LUST** **N/A**
1/8-1/4 **FORT LAUDERDALE, FL 33316** **UST**
0.131 mi. **AST**
690 ft. **Site 1 of 3 in cluster H** **CLEANUP SITES**
DWM CONTAM
Relative: **Financial Assurance**
Higher

Actual: **9 ft.**

LAST:

Name:	SHELL-FIRST COAST ENERGY #3815
Address:	817 SE 6TH AVE (S FEDERAL HWY)
City,State,Zip:	FORT LAUDERDALE, FL 33316
Facility Id:	8502546
Placement:	AST UST
Tank Contents:	Waste Oil
Tank Size:	500
Latitude:	26 7'32"
Longitude:	80 8'13"

Click here for Florida Oculus:

LUST:

Name:	SHELL-FIRST COAST ENERGY #3815
Address:	817 SE 6TH AVE (S FEDERAL HWY)
City,State,Zip:	FORT LAUDERDALE, FL 33316
Region:	STATE
Facility Id:	8502546
Facility Status:	OPEN
Facility Type:	A - Retail Station
Facility Phone:	(904)596-3200
Facility Cleanup Rank:	8060
District:	Southeast District
Lat/Long (dms):	26 6 41.4607000 / 80 8 14.7462
Section:	Not reported
Township:	Not reported
Range:	Not reported
Feature:	Not reported
Method:	AGPS
Datum:	0
Score:	10
Score Effective Date:	2012-09-04 00:00:00
Score When Ranked:	11
Operator:	ENVIRONMENTAL DIRECTOR
Name Update:	2014-04-08 00:00:00
Address Update:	2010-10-05 00:00:00

DRAFT

SHELL-FIRST COAST ENERGY #3815 (Continued) **U003180750**

Petroleum Cleanup PCT Facility Score:

Facility Cleanup Status:	ONGO - ONGOING
Contact:	KEVIN KUSMIREK / ENVIRONMENTAL DEPARTMENT
Contact Company:	FIRST COAST ENERGY LLP
Contact Address:	6867 SOUTHPOINT DR N
Contact City/State/Zip:	Jacksonville, FL 32216
Phone:	(904)596-3242
Bad Address Ind:	N
State:	FL
Zip:	33316, 1220
Score:	10
Score Effective Date:	2012-09-04 00:00:00
Related Party ID:	45875
Primary RP Role:	ACCOUNT OWNER
RP Begin Date:	2009-07-30
RP Zip:	6940
RP Extension:	Not reported

Discharge Cleanup Summary:

Discharge Date:	1/28/1997
PCT Discharge Combined:	Not reported
Cleanup Required:	N - NO CLEANUP REQUIRED
Discharge Cleanup Status:	NREQ - CLEANUP NOT REQUIRED
Disch Cleanup Status Date:	1/3/2002
Cleanup Work Status:	COMPLETED
Information Source:	D - DISCHARGE NOTIFICATION
Other Source Description:	Not reported
Eligibility Indicator:	I - INELIGIBLE
Site Manager:	Not reported
Site Mgr End Date:	Not reported
Tank Office:	-
Discharge Date:	7/17/1990
PCT Discharge Combined:	Not reported
Cleanup Required:	N - NO CLEANUP REQUIRED
Discharge Cleanup Status:	NREQ - CLEANUP NOT REQUIRED
Disch Cleanup Status Date:	5/4/2009
Cleanup Work Status:	COMPLETED
Information Source:	D - DISCHARGE NOTIFICATION
Other Source Description:	Not reported
Eligibility Indicator:	I - INELIGIBLE
Site Manager:	Not reported
Site Mgr End Date:	Not reported
Tank Office:	-
Discharge Date:	11/6/1995
PCT Discharge Combined:	Not reported
Cleanup Required:	N - NO CLEANUP REQUIRED
Discharge Cleanup Status:	NREQ - CLEANUP NOT REQUIRED
Disch Cleanup Status Date:	4/23/2001
Cleanup Work Status:	COMPLETED
Information Source:	D - DISCHARGE NOTIFICATION
Other Source Description:	Not reported
Eligibility Indicator:	I - INELIGIBLE
Site Manager:	Not reported
Site Mgr End Date:	Not reported
Tank Office:	-
Discharge Date:	12/30/1988

DRAFT

SHELL-FIRST COAST ENERGY #3815 (Continued) **U003180750**

PCT Discharge Combined:	Not reported
Cleanup Required:	R - CLEANUP REQUIRED
Discharge Cleanup Status:	RAP - RAP ONGOING
Disch Cleanup Status Date:	8/2/1993
Cleanup Work Status:	ACTIVE
Information Source:	E - EDI
Other Source Description:	Not reported
Eligibility Indicator:	E - ELIGIBLE
Site Manager:	FLORES_LM_3
Site Mgr End Date:	Not reported
Tank Office:	PCLP6 - BROWARD CNTY ENVIRONMENTAL PROTECTION DEPT

Petroleum Cleanup Program Eligibility:

Facility ID:	8502546
Discharge Date:	1/28/1997
Pct Discharge Combined With:	Not reported
Cleanup Required:	N - NO CLEANUP REQUIRED
Discharge Cleanup Status:	NREQ - CLEANUP NOT REQUIRED
Disch Cleanup Status Date:	1/3/2002
Cleanup Work Status:	COMPLETED
Information Source:	D - DISCHARGE NOTIFICATION
Other Source Description:	Not reported
Application Received Date:	4/3/1997
Cleanup Program:	P - PETROLEUM LIABILITY AND RESTORATION INSURANCE PROGRAM
Eligibility Status:	4/25/1997
Elig Status Date:	4/25/1997
Letter Of Intent Date:	2/10/1997
Redetermined:	No
Inspection Date:	1/31/1997
Site Manager:	Not reported
Site Mgr End Date:	Not reported
Tank Office:	-
Deductible Amount:	Not reported
Deductible Paid To Date:	Not reported
Co-Pay Amount:	Not reported
Co-Pay Paid To Date:	Not reported
Cap Amount:	0
Facility ID:	8502546
Discharge Date:	11/6/1995
Pct Discharge Combined With:	Not reported
Cleanup Required:	N - NO CLEANUP REQUIRED
Discharge Cleanup Status:	NREQ - CLEANUP NOT REQUIRED
Disch Cleanup Status Date:	4/23/2001
Cleanup Work Status:	COMPLETED
Information Source:	D - DISCHARGE NOTIFICATION
Other Source Description:	Not reported
Application Received Date:	11/13/1995
Cleanup Program:	P - PETROLEUM LIABILITY AND RESTORATION INSURANCE PROGRAM
Eligibility Status:	2/29/1996
Elig Status Date:	2/29/1996
Letter Of Intent Date:	11/13/1995
Redetermined:	No
Inspection Date:	11/8/1995
Site Manager:	Not reported
Site Mgr End Date:	Not reported
Tank Office:	-
Deductible Amount:	Not reported
Deductible Paid To Date:	Not reported

DRAFT

SHELL-FIRST COAST ENERGY #3815 (Continued) **U003180750**

Co-Pay Amount:	Not reported
Co-Pay Paid To Date:	Not reported
Cap Amount:	0
Facility ID:	8502546
Discharge Date:	12/30/1988
Pct Discharge Combined With:	Not reported
Cleanup Required:	R - CLEANUP REQUIRED
Discharge Cleanup Status:	RAP - RAP ONGOING
Disch Cleanup Status Date:	8/2/1993
Cleanup Work Status:	ACTIVE
Information Source:	E - EDI
Other Source Description:	Not reported
Application Received Date:	1/3/1989
Cleanup Program:	E - EARLY DETECTION INCENTIVE
Eligibility Status:	10/23/1990
Elig Status Date:	10/23/1990
Letter Of Intent Date:	9/11/1989
Redetermined:	No
Inspection Date:	8/22/1990
Site Manager:	FLORES_LM_3
Site Mgr End Date:	Not reported
Tank Office:	PCLP6 - BROWARD CNTY ENVIRONMENTAL PROTECTION DEPT
Deductible Amount:	Not reported
Deductible Paid To Date:	0
Co-Pay Amount:	Not reported
Co-Pay Paid To Date:	0
Cap Amount:	0
Facility ID:	8502546
Discharge Date:	7/17/1990
Pct Discharge Combined With:	Not reported
Cleanup Required:	N - NO CLEANUP REQUIRED
Discharge Cleanup Status:	NREQ - CLEANUP NOT REQUIRED
Disch Cleanup Status Date:	5/4/2009
Cleanup Work Status:	COMPLETED
Information Source:	D - DISCHARGE NOTIFICATION
Other Source Description:	Not reported
Application Received Date:	11/13/1995
Cleanup Program:	P - PETROLEUM LIABILITY AND RESTORATION INSURANCE PROGRAM
Eligibility Status:	2/29/1996
Elig Status Date:	2/29/1996
Letter Of Intent Date:	11/13/1995
Redetermined:	No
Inspection Date:	9/17/1990
Site Manager:	Not reported
Site Mgr End Date:	Not reported
Tank Office:	-
Deductible Amount:	Not reported
Deductible Paid To Date:	Not reported
Co-Pay Amount:	Not reported
Co-Pay Paid To Date:	Not reported
Cap Amount:	0

Contaminated Media:

Discharge Date:	12/30/1988
Pct Discharge Combined With:	Not reported
Cleanup Required:	R - CLEANUP REQUIRED
Discharge Cleanup Status:	RAP - RAP ONGOING
Disch Cleanup Status Date:	8/2/1993

DRAFT

SHELL-FIRST COAST ENERGY #3815 (Continued) **U003180750**

Cleanup Work Status:	ACTIVE
Information Source:	E - EDI
Other Source Description:	Not reported
Elig Indicator:	E - ELIGIBLE
Site Manager:	FLORES_LM_3
Site Mgr End Date:	Not reported
Tank Office:	PCLP6 - BROWARD CNTY ENVIRONME
Contaminated Drinking Wells:	Not reported
Contaminated Monitoring Well:	Not reported
Contaminated Soil:	Not reported
Contaminated Surface Water:	Not reported
Contaminated Ground Water:	Not reported
Pollutant:	A - Leaded Gas
Pollutant Other Description:	Not reported
Gallons Discharged:	Not reported

Task Information:

District:	SED
Facility ID:	8502546
Facility Status:	OPEN
Facility Type:	A - Retail Station -
County:	BROWARD
County ID:	6
Cleanup Eligibility Status:	I
Source Effective Date:	Not reported
Discharge Date:	01-28-1997
Cleanup Required:	N - NO CLEANUP REQUIRED
Discharge Cleanup Status:	NREQ - CLEANUP NOT REQUIRED
Disch Cleanup Status Date:	01-03-2002
SRC Action Type:	-
SRC Submit Date:	Not reported
SRC Review Date:	Not reported
SRC Completion Status:	-
SRC Issue Date:	Not reported
SRC Comment:	Not reported
Cleanup Work Status:	COMPLETED
Site Mgr:	Not reported
Site Mgr End Date:	Not reported
Tank Office:	-
SR Task ID:	Not reported
SR Cleanup Responsible:	-
SR Funding Eligibility Type:	-
SR Actual Cost:	Not reported
SR Completion Date:	Not reported
SR Payment Date:	Not reported
SR Oral Date:	Not reported
SR Written Date:	Not reported
SR Soil Removal:	Not reported
SR Free Product Removal:	Not reported
SR Soil Tonnage Removed:	Not reported
SR Soil Treatment:	Not reported
SR Other Treatment:	Not reported
SR Alternate Proc Received Date:	Not reported
SR Alternate Procedure Status:	Not reported
SR Alternate Procedure Status Date:	Not reported
SR Alternate Procedure Comments:	Not reported
SA Task ID:	Not reported
SA Cleanup Responsible:	-

DRAFT

SHELL-FIRST COAST ENERGY #3815 (Continued) **U003180750**

SA Funding Eligibility Type:	-
SA Actual Cost:	Not reported
SA Completion Date:	Not reported
SA Payment Date:	Not reported
RAP Task ID:	Not reported
RAP Cleanup Responsible ID:	-
RAP Funding Eligibility Type:	-
RAP Actual Cost:	Not reported
RAP Completion Date:	Not reported
RAP Payment Date:	Not reported
RAP Last Order Approved:	Not reported
RA Task ID:	Not reported
RA Cleanup Responsible:	-
RA Funding Eligibility Type:	-
RA Years to Complete:	Not reported
RA Actual Cost:	Not reported
District:	SED
Facility ID:	8502546
Facility Status:	OPEN
Facility Type:	A - Retail Station -
County:	BROWARD
County ID:	6
Cleanup Eligibility Status:	I
Source Effective Date:	Not reported
Discharge Date:	07-17-1990
Cleanup Required:	N - NO CLEANUP REQUIRED
Discharge Cleanup Status:	NREQ - CLEANUP NOT REQUIRED
Disch Cleanup Status Date:	05-04-2009
SRC Action Type:	-
SRC Submit Date:	Not reported
SRC Review Date:	Not reported
SRC Completion Status:	-
SRC Issue Date:	Not reported
SRC Comment:	Not reported
Cleanup Work Status:	COMPLETED
Site Mgr:	Not reported
Site Mgr End Date:	Not reported
Tank Office:	-
SR Task ID:	Not reported
SR Cleanup Responsible:	-
SR Funding Eligibility Type:	-
SR Actual Cost:	Not reported
SR Completion Date:	Not reported
SR Payment Date:	Not reported
SR Oral Date:	Not reported
SR Written Date:	Not reported
SR Soil Removal:	Not reported
SR Free Product Removal:	Not reported
SR Soil Tonnage Removed:	Not reported
SR Soil Treatment:	Not reported
SR Other Treatment:	Not reported
SR Alternate Proc Received Date:	Not reported
SR Alternate Procedure Status:	Not reported
SR Alternate Procedure Status Date:	Not reported
SR Alternate Procedure Comments:	Not reported
SA Task ID:	Not reported
SA Cleanup Responsible:	-

DRAFT

SHELL-FIRST COAST ENERGY #3815 (Continued) **U003180750**

SA Funding Eligibility Type:	-
SA Actual Cost:	Not reported
SA Completion Date:	Not reported
SA Payment Date:	Not reported
RAP Task ID:	Not reported
RAP Cleanup Responsible ID:	-
RAP Funding Eligibility Type:	-
RAP Actual Cost:	Not reported
RAP Completion Date:	Not reported
RAP Payment Date:	Not reported
RAP Last Order Approved:	Not reported
RA Task ID:	Not reported
RA Cleanup Responsible:	-
RA Funding Eligibility Type:	-
RA Years to Complete:	Not reported
RA Actual Cost:	Not reported
District:	SED
Facility ID:	8502546
Facility Status:	OPEN
Facility Type:	A - Retail Station -
County:	BROWARD
County ID:	6
Cleanup Eligibility Status:	I
Source Effective Date:	Not reported
Discharge Date:	11-06-1995
Cleanup Required:	N - NO CLEANUP REQUIRED
Discharge Cleanup Status:	NREQ - CLEANUP NOT REQUIRED
Disch Cleanup Status Date:	04-23-2001
SRC Action Type:	-
SRC Submit Date:	Not reported
SRC Review Date:	Not reported
SRC Completion Status:	-
SRC Issue Date:	Not reported
SRC Comment:	Not reported
Cleanup Work Status:	COMPLETED
Site Mgr:	Not reported
Site Mgr End Date:	Not reported
Tank Office:	-
SR Task ID:	Not reported
SR Cleanup Responsible:	-
SR Funding Eligibility Type:	-
SR Actual Cost:	Not reported
SR Completion Date:	Not reported
SR Payment Date:	Not reported
SR Oral Date:	Not reported
SR Written Date:	Not reported
SR Soil Removal:	Not reported
SR Free Product Removal:	Not reported
SR Soil Tonnage Removed:	Not reported
SR Soil Treatment:	Not reported
SR Other Treatment:	Not reported
SR Alternate Proc Received Date:	Not reported
SR Alternate Procedure Status:	Not reported
SR Alternate Procedure Status Date:	Not reported
SR Alternate Procedure Comments:	Not reported
SA Task ID:	Not reported
SA Cleanup Responsible:	-

DRAFT

SHELL-FIRST COAST ENERGY #3815 (Continued) **U003180750**

SA Funding Eligibility Type:	-
SA Actual Cost:	Not reported
SA Completion Date:	Not reported
SA Payment Date:	Not reported
RAP Task ID:	Not reported
RAP Cleanup Responsible ID:	-
RAP Funding Eligibility Type:	-
RAP Actual Cost:	Not reported
RAP Completion Date:	Not reported
RAP Payment Date:	Not reported
RAP Last Order Approved:	Not reported
RA Task ID:	Not reported
RA Cleanup Responsible:	-
RA Funding Eligibility Type:	-
RA Years to Complete:	Not reported
RA Actual Cost:	Not reported
District:	SED
Facility ID:	8502546
Facility Status:	OPEN
Facility Type:	A - Retail Station -
County:	BROWARD
County ID:	6
Cleanup Eligibility Status:	E
Source Effective Date:	Not reported
Discharge Date:	12-30-1988
Cleanup Required:	R - CLEANUP REQUIRED
Discharge Cleanup Status:	RAP - RAP ONGOING
Disch Cleanup Status Date:	08-02-1993
SRC Action Type:	-
SRC Submit Date:	Not reported
SRC Review Date:	Not reported
SRC Completion Status:	-
SRC Issue Date:	Not reported
SRC Comment:	Not reported
Cleanup Work Status:	INACTIVE
Site Mgr:	BAILEY_K
Site Mgr End Date:	03-14-2014
Tank Office:	PCTM5 - Team 5
SR Task ID:	Not reported
SR Cleanup Responsible:	-
SR Funding Eligibility Type:	-
SR Actual Cost:	Not reported
SR Completion Date:	Not reported
SR Payment Date:	Not reported
SR Oral Date:	Not reported
SR Written Date:	Not reported
SR Soil Removal:	Not reported
SR Free Product Removal:	Not reported
SR Soil Tonnage Removed:	Not reported
SR Soil Treatment:	Not reported
SR Other Treatment:	Not reported
SR Alternate Proc Received Date:	Not reported
SR Alternate Procedure Status:	Not reported
SR Alternate Procedure Status Date:	Not reported
SR Alternate Procedure Comments:	Not reported
SA Task ID:	89812
SA Cleanup Responsible:	-

DRAFT

SHELL-FIRST COAST ENERGY #3815 (Continued) **U003180750**

SA Funding Eligibility Type:	-
SA Actual Cost:	Not reported
SA Completion Date:	Not reported
SA Payment Date:	Not reported
RAP Task ID:	89813
RAP Cleanup Responsible ID:	-
RAP Funding Eligibility Type:	-
RAP Actual Cost:	Not reported
RAP Completion Date:	Not reported
RAP Payment Date:	Not reported
RAP Last Order Approved:	Not reported
RA Task ID:	Not reported
RA Cleanup Responsible:	-
RA Funding Eligibility Type:	-
RA Years to Complete:	Not reported
RA Actual Cost:	Not reported

Click here for Florida Oculus:

UST:

Facility ID:	8502546
Name:	SHELL-FIRST COAST ENERGY #3815
Address:	817 SE 6TH AVE (S FEDERAL HWY)
City,State,Zip:	FORT LAUDERDALE, FL 33316
Facility Phone:	9045963200
Facility Status:	OPEN
Facility Type:	A
Type Description:	Retail Station
Depco:	P
Region:	STATE
Positioning Method:	AGPS
Latitude/Longitude:	26 7 32 / 80 8 13

UST:

Tank ID:	1
Tank Capacity:	10000
Tank Location:	UNDERGROUND
Tank Status:	B-Removed from Site
Status Date:	04/01/2006
Install Date:	8/1/1980
Substance:	B
Content Description:	Unleaded Gas
Vessel Indicator:	TANK
DEP Contractor:	P

Owner:

Owner ID:	45875
Owner Name:	FIRST COAST ENERGY LLP
Owner Address:	6867 SOUTHPOINT DR N
Owner Address 2:	ATTN: KEVIN KUSMIREK
Owner City,State,Zip:	Jacksonville, FL 32216
Owner Contact:	KEVIN KUSMIREK / ENVIRONMENTAL DEPARTMENT
Owner Phone:	9045963242

Construction:

Tank ID:	8
Construction Category:	E

DRAFT

SHELL-FIRST COAST ENERGY #3815 (Continued) **U003180750**

Construction Description: Fiberglass

Tank ID: 8
Construction Category: N
Construction Description: Flow shut-Off

Tank ID: 8
Construction Category: P
Construction Description: Level gauges/alarms

Tank ID: 8
Construction Category: I
Construction Description: Double wall

Tank ID: 9
Construction Category: E
Construction Description: Fiberglass

Tank ID: 9
Construction Category: N
Construction Description: Flow shut-Off

Tank ID: 9
Construction Category: P
Construction Description: Level gauges/alarms

Tank ID: 9
Construction Category: I
Construction Description: Double wall

Tank ID: 10
Construction Category: E
Construction Description: Fiberglass

Tank ID: 10
Construction Category: N
Construction Description: Flow shut-Off

Tank ID: 10
Construction Category: P
Construction Description: Level gauges/alarms

Tank ID: 10
Construction Category: I
Construction Description: Double wall

Piping:
Tank ID: 8
Piping Category: C
Piping Description: Fiberglass

Tank ID: 8
Piping Category: F
Piping Description: Double wall

Tank ID: 8
Piping Category: J

DRAFT

SHELL-FIRST COAST ENERGY #3815 (Continued) **U003180750**

Piping Description: Pressurized piping system

Tank ID: 9
Piping Category: C
Piping Description: Fiberglass

Tank ID: 9
Piping Category: F
Piping Description: Double wall

Tank ID: 9
Piping Category: J
Piping Description: Pressurized piping system

Tank ID: 10
Piping Category: C
Piping Description: Fiberglass

Tank ID: 10
Piping Category: F
Piping Description: Double wall

Tank ID: 10
Piping Category: J
Piping Description: Pressurized piping system

Monitoring:
Tank ID: 8
Petro Monitoring Category: 1
Monitoring Description: Continuous electronic sensing

Tank ID: 8
Petro Monitoring Category: F
Monitoring Description: Monitor dbl wall tank space

Tank ID: 8
Petro Monitoring Category: G
Monitoring Description: Electronic line leak detector

Tank ID: 8
Petro Monitoring Category: L
Monitoring Description: Automatic tank gauging - USTs

Tank ID: 9
Petro Monitoring Category: F
Monitoring Description: Monitor dbl wall tank space

Tank ID: 9
Petro Monitoring Category: G
Monitoring Description: Electronic line leak detector

Tank ID: 9
Petro Monitoring Category: L
Monitoring Description: Automatic tank gauging - USTs

Tank ID: 9
Petro Monitoring Category: 1

DRAFT

SHELL-FIRST COAST ENERGY #3815 (Continued) **U003180750**

Monitoring Description: Continuous electronic sensing

Tank ID: 10
Petro Monitoring Category: 1
Monitoring Description: Continuous electronic sensing

Tank ID: 10
Petro Monitoring Category: F
Monitoring Description: Monitor dbl wall tank space

Tank ID: 10
Petro Monitoring Category: G
Monitoring Description: Electronic line leak detector

Tank ID: 10
Petro Monitoring Category: L
Monitoring Description: Automatic tank gauging - USTs

Tank ID: 2
Tank Capacity: 10000
Tank Location: UNDERGROUND
Tank Status: B-Removed from Site
Status Date: 04/01/2006
Install Date: 8/1/1980
Substance: B
Content Description: Unleaded Gas
Vessel Indicator: TANK
DEP Contractor: P

Owner:
Owner ID: 45875
Owner Name: FIRST COAST ENERGY LLP
Owner Address: 6867 SOUTHPOINT DR N
Owner Address 2: ATTN: KEVIN KUSMIREK
Owner City,State,Zip: Jacksonville, FL 32216
Owner Contact: KEVIN KUSMIREK / ENVIRONMENTAL DEPARTMENT
Owner Phone: 9045963242

Construction:
Tank ID: 8
Construction Category: E
Construction Description: Fiberglass

Tank ID: 8
Construction Category: N
Construction Description: Flow shut-Off

Tank ID: 8
Construction Category: P
Construction Description: Level gauges/alarms

Tank ID: 8
Construction Category: I
Construction Description: Double wall

Tank ID: 9

DRAFT

SHELL-FIRST COAST ENERGY #3815 (Continued) **U003180750**

Construction Category: E
Construction Description: Fiberglass

Tank ID: 9
Construction Category: N
Construction Description: Flow shut-Off

Tank ID: 9
Construction Category: P
Construction Description: Level gauges/alarms

Tank ID: 9
Construction Category: I
Construction Description: Double wall

Tank ID: 10
Construction Category: E
Construction Description: Fiberglass

Tank ID: 10
Construction Category: N
Construction Description: Flow shut-Off

Tank ID: 10
Construction Category: P
Construction Description: Level gauges/alarms

Tank ID: 10
Construction Category: I
Construction Description: Double wall

Piping:
Tank ID: 8
Piping Category: C
Piping Description: Fiberglass

Tank ID: 8
Piping Category: F
Piping Description: Double wall

Tank ID: 8
Piping Category: J
Piping Description: Pressurized piping system

Tank ID: 9
Piping Category: C
Piping Description: Fiberglass

Tank ID: 9
Piping Category: F
Piping Description: Double wall

Tank ID: 9
Piping Category: J
Piping Description: Pressurized piping system

Tank ID: 10

DRAFT

SHELL-FIRST COAST ENERGY #3815 (Continued) **U003180750**

Piping Category: C
Piping Description: Fiberglass

Tank ID: 10
Piping Category: F
Piping Description: Double wall

Tank ID: 10
Piping Category: J
Piping Description: Pressurized piping system

Monitoring:
Tank ID: 8
Petro Monitoring Category: 1
Monitoring Description: Continuous electronic sensing

Tank ID: 8
Petro Monitoring Category: F
Monitoring Description: Monitor dbl wall tank space

Tank ID: 8
Petro Monitoring Category: G
Monitoring Description: Electronic line leak detector

Tank ID: 8
Petro Monitoring Category: L
Monitoring Description: Automatic tank gauging - USTs

Tank ID: 9
Petro Monitoring Category: F
Monitoring Description: Monitor dbl wall tank space

Tank ID: 9
Petro Monitoring Category: G
Monitoring Description: Electronic line leak detector

Tank ID: 9
Petro Monitoring Category: L
Monitoring Description: Automatic tank gauging - USTs

Tank ID: 9
Petro Monitoring Category: 1
Monitoring Description: Continuous electronic sensing

Tank ID: 10
Petro Monitoring Category: 1
Monitoring Description: Continuous electronic sensing

Tank ID: 10
Petro Monitoring Category: F
Monitoring Description: Monitor dbl wall tank space

Tank ID: 10
Petro Monitoring Category: G
Monitoring Description: Electronic line leak detector

Tank ID: 10

DRAFT

SHELL-FIRST COAST ENERGY #3815 (Continued) **U003180750**

Petro Monitoring Category: L
Monitoring Description: Automatic tank gauging - USTs

Tank ID: 3
Tank Capacity: 10000
Tank Location: UNDERGROUND
Tank Status: B-Removed from Site
Status Date: 04/01/2006
Install Date: 8/1/1980
Substance: B
Content Description: Unleaded Gas
Vessel Indicator: TANK
DEP Contractor: P

Owner:
Owner ID: 45875
Owner Name: FIRST COAST ENERGY LLP
Owner Address: 6867 SOUTHPOINT DR N
Owner Address 2: ATTN: KEVIN KUSMIREK
Owner City,State,Zip: Jacksonville, FL 32216
Owner Contact: KEVIN KUSMIREK / ENVIRONMENTAL DEPARTMENT
Owner Phone: 9045963242

Construction:
Tank ID: 8
Construction Category: E
Construction Description: Fiberglass

Tank ID: 8
Construction Category: N
Construction Description: Flow shut-Off

Tank ID: 8
Construction Category: P
Construction Description: Level gauges/alarms

Tank ID: 8
Construction Category: I
Construction Description: Double wall

Tank ID: 9
Construction Category: E
Construction Description: Fiberglass

Tank ID: 9
Construction Category: N
Construction Description: Flow shut-Off

Tank ID: 9
Construction Category: P
Construction Description: Level gauges/alarms

Tank ID: 9
Construction Category: I
Construction Description: Double wall

DRAFT

SHELL-FIRST COAST ENERGY #3815 (Continued) **U003180750**

Tank ID: 10
Construction Category: E
Construction Description: Fiberglass

Tank ID: 10
Construction Category: N
Construction Description: Flow shut-Off

Tank ID: 10
Construction Category: P
Construction Description: Level gauges/alarms

Tank ID: 10
Construction Category: I
Construction Description: Double wall

Piping:
Tank ID: 8
Piping Category: C
Piping Description: Fiberglass

Tank ID: 8
Piping Category: F
Piping Description: Double wall

Tank ID: 8
Piping Category: J
Piping Description: Pressurized piping system

Tank ID: 9
Piping Category: C
Piping Description: Fiberglass

Tank ID: 9
Piping Category: F
Piping Description: Double wall

Tank ID: 9
Piping Category: J
Piping Description: Pressurized piping system

Tank ID: 10
Piping Category: C
Piping Description: Fiberglass

Tank ID: 10
Piping Category: F
Piping Description: Double wall

Tank ID: 10
Piping Category: J
Piping Description: Pressurized piping system

Monitoring:
Tank ID: 8
Petro Monitoring Category: 1

DRAFT

SHELL-FIRST COAST ENERGY #3815 (Continued) **U003180750**

Monitoring Description: Continuous electronic sensing

Tank ID: 8
Petro Monitoring Category: F
Monitoring Description: Monitor dbl wall tank space

Tank ID: 8
Petro Monitoring Category: G
Monitoring Description: Electronic line leak detector

Tank ID: 8
Petro Monitoring Category: L
Monitoring Description: Automatic tank gauging - USTs

Tank ID: 9
Petro Monitoring Category: F
Monitoring Description: Monitor dbl wall tank space

Tank ID: 9
Petro Monitoring Category: G
Monitoring Description: Electronic line leak detector

Tank ID: 9
Petro Monitoring Category: L
Monitoring Description: Automatic tank gauging - USTs

Tank ID: 9
Petro Monitoring Category: 1
Monitoring Description: Continuous electronic sensing

Tank ID: 10
Petro Monitoring Category: 1
Monitoring Description: Continuous electronic sensing

Tank ID: 10
Petro Monitoring Category: F
Monitoring Description: Monitor dbl wall tank space

Tank ID: 10
Petro Monitoring Category: G
Monitoring Description: Electronic line leak detector

Tank ID: 10
Petro Monitoring Category: L
Monitoring Description: Automatic tank gauging - USTs

Tank ID: 8
Tank Capacity: 10000
Tank Location: UNDERGROUND
Tank Status: U-In Service
Status Date: 01/01/2006
Install Date: 1/1/2006
Substance: B
Content Description: Unleaded Gas
Vessel Indicator: TANK
DEP Contractor: P

DRAFT

SHELL-FIRST COAST ENERGY #3815 (Continued) **U003180750**

Owner:
- Owner ID: 45875
- Owner Name: FIRST COAST ENERGY LLP
- Owner Address: 6867 SOUTHPOINT DR N
- Owner Address 2: ATTN: KEVIN KUSMIREK
- Owner City,State,Zip: Jacksonville, FL 32216
- Owner Contact: KEVIN KUSMIREK / ENVIRONMENTAL DEPARTMENT
- Owner Phone: 9045963242

Construction:
- Tank ID: 8
- Construction Category: E
- Construction Description: Fiberglass

- Tank ID: 8
- Construction Category: N
- Construction Description: Flow shut-Off

- Tank ID: 8
- Construction Category: P
- Construction Description: Level gauges/alarms

- Tank ID: 8
- Construction Category: I
- Construction Description: Double wall

- Tank ID: 9
- Construction Category: E
- Construction Description: Fiberglass

- Tank ID: 9
- Construction Category: N
- Construction Description: Flow shut-Off

- Tank ID: 9
- Construction Category: P
- Construction Description: Level gauges/alarms

- Tank ID: 9
- Construction Category: I
- Construction Description: Double wall

- Tank ID: 10
- Construction Category: E
- Construction Description: Fiberglass

- Tank ID: 10
- Construction Category: N
- Construction Description: Flow shut-Off

- Tank ID: 10
- Construction Category: P
- Construction Description: Level gauges/alarms

- Tank ID: 10
- Construction Category: I

DRAFT

SHELL-FIRST COAST ENERGY #3815 (Continued) **U003180750**

Construction Description: Double wall

Piping:

Tank ID:	8
Piping Category:	C
Piping Description:	Fiberglass
Tank ID:	8
Piping Category:	F
Piping Description:	Double wall
Tank ID:	8
Piping Category:	J
Piping Description:	Pressurized piping system
Tank ID:	9
Piping Category:	C
Piping Description:	Fiberglass
Tank ID:	9
Piping Category:	F
Piping Description:	Double wall
Tank ID:	9
Piping Category:	J
Piping Description:	Pressurized piping system
Tank ID:	10
Piping Category:	C
Piping Description:	Fiberglass
Tank ID:	10
Piping Category:	F
Piping Description:	Double wall
Tank ID:	10
Piping Category:	J
Piping Description:	Pressurized piping system

Monitoring:

Tank ID:	8
Petro Monitoring Category:	1
Monitoring Description:	Continuous electronic sensing
Tank ID:	8
Petro Monitoring Category:	F
Monitoring Description:	Monitor dbl wall tank space
Tank ID:	8
Petro Monitoring Category:	G
Monitoring Description:	Electronic line leak detector
Tank ID:	8
Petro Monitoring Category:	L
Monitoring Description:	Automatic tank gauging - USTs

DRAFT

SHELL-FIRST COAST ENERGY #3815 (Continued) **U003180750**

Tank ID: 9
Petro Monitoring Category: F
Monitoring Description: Monitor dbl wall tank space

Tank ID: 9
Petro Monitoring Category: G
Monitoring Description: Electronic line leak detector

Tank ID: 9
Petro Monitoring Category: L
Monitoring Description: Automatic tank gauging - USTs

Tank ID: 9
Petro Monitoring Category: 1
Monitoring Description: Continuous electronic sensing

Tank ID: 10
Petro Monitoring Category: 1
Monitoring Description: Continuous electronic sensing

Tank ID: 10
Petro Monitoring Category: F
Monitoring Description: Monitor dbl wall tank space

Tank ID: 10
Petro Monitoring Category: G
Monitoring Description: Electronic line leak detector

Tank ID: 10
Petro Monitoring Category: L
Monitoring Description: Automatic tank gauging - USTs

Tank ID: 9
Tank Capacity: 10000
Tank Location: UNDERGROUND
Tank Status: U-In Service
Status Date: 01/01/2006
Install Date: 1/1/2006
Substance: B
Content Description: Unleaded Gas
Vessel Indicator: TANK
DEP Contractor: P

Owner:
Owner ID: 45875
Owner Name: FIRST COAST ENERGY LLP
Owner Address: 6867 SOUTHPOINT DR N
Owner Address 2: ATTN: KEVIN KUSMIREK
Owner City,State,Zip: Jacksonville, FL 32216
Owner Contact: KEVIN KUSMIREK / ENVIRONMENTAL DEPARTMENT
Owner Phone: 9045963242

Construction:
Tank ID: 8
Construction Category: E
Construction Description: Fiberglass

DRAFT

SHELL-FIRST COAST ENERGY #3815 (Continued) **U003180750**

Tank ID: 8
Construction Category: N
Construction Description: Flow shut-Off

Tank ID: 8
Construction Category: P
Construction Description: Level gauges/alarms

Tank ID: 8
Construction Category: I
Construction Description: Double wall

Tank ID: 9
Construction Category: E
Construction Description: Fiberglass

Tank ID: 9
Construction Category: N
Construction Description: Flow shut-Off

Tank ID: 9
Construction Category: P
Construction Description: Level gauges/alarms

Tank ID: 9
Construction Category: I
Construction Description: Double wall

Tank ID: 10
Construction Category: E
Construction Description: Fiberglass

Tank ID: 10
Construction Category: N
Construction Description: Flow shut-Off

Tank ID: 10
Construction Category: P
Construction Description: Level gauges/alarms

Tank ID: 10
Construction Category: I
Construction Description: Double wall

Piping:
Tank ID: 8
Piping Category: C
Piping Description: Fiberglass

Tank ID: 8
Piping Category: F
Piping Description: Double wall

Tank ID: 8
Piping Category: J
Piping Description: Pressurized piping system

DRAFT

SHELL-FIRST COAST ENERGY #3815 (Continued) **U003180750**

Tank ID: 9
Piping Category: C
Piping Description: Fiberglass

Tank ID: 9
Piping Category: F
Piping Description: Double wall

Tank ID: 9
Piping Category: J
Piping Description: Pressurized piping system

Tank ID: 10
Piping Category: C
Piping Description: Fiberglass

Tank ID: 10
Piping Category: F
Piping Description: Double wall

Tank ID: 10
Piping Category: J
Piping Description: Pressurized piping system

Monitoring:
Tank ID: 8
Petro Monitoring Category: 1
Monitoring Description: Continuous electronic sensing

Tank ID: 8
Petro Monitoring Category: F
Monitoring Description: Monitor dbl wall tank space

Tank ID: 8
Petro Monitoring Category: G
Monitoring Description: Electronic line leak detector

Tank ID: 8
Petro Monitoring Category: L
Monitoring Description: Automatic tank gauging - USTs

Tank ID: 9
Petro Monitoring Category: F
Monitoring Description: Monitor dbl wall tank space

Tank ID: 9
Petro Monitoring Category: G
Monitoring Description: Electronic line leak detector

Tank ID: 9
Petro Monitoring Category: L
Monitoring Description: Automatic tank gauging - USTs

Tank ID: 9
Petro Monitoring Category: 1
Monitoring Description: Continuous electronic sensing

DRAFT

SHELL-FIRST COAST ENERGY #3815 (Continued) **U003180750**

Tank ID: 10
Petro Monitoring Category: 1
Monitoring Description: Continuous electronic sensing

Tank ID: 10
Petro Monitoring Category: F
Monitoring Description: Monitor dbl wall tank space

Tank ID: 10
Petro Monitoring Category: G
Monitoring Description: Electronic line leak detector

Tank ID: 10
Petro Monitoring Category: L
Monitoring Description: Automatic tank gauging - USTs

Tank ID: 10
Tank Capacity: 12000
Tank Location: UNDERGROUND
Tank Status: U-In Service
Status Date: 01/01/2006
Install Date: 1/1/2006
Substance: B
Content Description: Unleaded Gas
Vessel Indicator: TANK
DEP Contractor: P

Owner:
Owner ID: 45875
Owner Name: FIRST COAST ENERGY LLP
Owner Address: 6867 SOUTHPOINT DR N
Owner Address 2: ATTN: KEVIN KUSMIREK
Owner City,State,Zip: Jacksonville, FL 32216
Owner Contact: KEVIN KUSMIREK / ENVIRONMENTAL DEPARTMENT
Owner Phone: 9045963242

Construction:
Tank ID: 8
Construction Category: E
Construction Description: Fiberglass

Tank ID: 8
Construction Category: N
Construction Description: Flow shut-Off

Tank ID: 8
Construction Category: P
Construction Description: Level gauges/alarms

Tank ID: 8
Construction Category: I
Construction Description: Double wall

Tank ID: 9
Construction Category: E
Construction Description: Fiberglass

DRAFT

SHELL-FIRST COAST ENERGY #3815 (Continued) **U003180750**

Tank ID: 9
Construction Category: N
Construction Description: Flow shut-Off

Tank ID: 9
Construction Category: P
Construction Description: Level gauges/alarms

Tank ID: 9
Construction Category: I
Construction Description: Double wall

Tank ID: 10
Construction Category: E
Construction Description: Fiberglass

Tank ID: 10
Construction Category: N
Construction Description: Flow shut-Off

Tank ID: 10
Construction Category: P
Construction Description: Level gauges/alarms

Tank ID: 10
Construction Category: I
Construction Description: Double wall

Piping:
Tank ID: 8
Piping Category: C
Piping Description: Fiberglass

Tank ID: 8
Piping Category: F
Piping Description: Double wall

Tank ID: 8
Piping Category: J
Piping Description: Pressurized piping system

Tank ID: 9
Piping Category: C
Piping Description: Fiberglass

Tank ID: 9
Piping Category: F
Piping Description: Double wall

Tank ID: 9
Piping Category: J
Piping Description: Pressurized piping system

Tank ID: 10
Piping Category: C
Piping Description: Fiberglass

DRAFT

SHELL-FIRST COAST ENERGY #3815 (Continued) **U003180750**

Tank ID: 10
Piping Category: F
Piping Description: Double wall

Tank ID: 10
Piping Category: J
Piping Description: Pressurized piping system

Monitoring:
Tank ID: 8
Petro Monitoring Category: 1
Monitoring Description: Continuous electronic sensing

Tank ID: 8
Petro Monitoring Category: F
Monitoring Description: Monitor dbl wall tank space

Tank ID: 8
Petro Monitoring Category: G
Monitoring Description: Electronic line leak detector

Tank ID: 8
Petro Monitoring Category: L
Monitoring Description: Automatic tank gauging - USTs

Tank ID: 9
Petro Monitoring Category: F
Monitoring Description: Monitor dbl wall tank space

Tank ID: 9
Petro Monitoring Category: G
Monitoring Description: Electronic line leak detector

Tank ID: 9
Petro Monitoring Category: L
Monitoring Description: Automatic tank gauging - USTs

Tank ID: 9
Petro Monitoring Category: 1
Monitoring Description: Continuous electronic sensing

Tank ID: 10
Petro Monitoring Category: 1
Monitoring Description: Continuous electronic sensing

Tank ID: 10
Petro Monitoring Category: F
Monitoring Description: Monitor dbl wall tank space

Tank ID: 10
Petro Monitoring Category: G
Monitoring Description: Electronic line leak detector

Tank ID: 10
Petro Monitoring Category: L
Monitoring Description: Automatic tank gauging - USTs

DRAFT

SHELL-FIRST COAST ENERGY #3815 (Continued) **U003180750**

Tank ID: 6
Tank Capacity: 10000
Tank Location: UNDERGROUND
Tank Status: D-Deleted - Data Error
Status Date: 12/01/1985
Install Date: 12/1/1985
Substance: D
Content Description: Vehicular Diesel
Vessel Indicator: TANK
DEP Contractor: P

Owner:
Owner ID: 45875
Owner Name: FIRST COAST ENERGY LLP
Owner Address: 6867 SOUTHPOINT DR N
Owner Address 2: ATTN: KEVIN KUSMIREK
Owner City,State,Zip: Jacksonville, FL 32216
Owner Contact: KEVIN KUSMIREK / ENVIRONMENTAL DEPARTMENT
Owner Phone: 9045963242

Construction:
Tank ID: 8
Construction Category: E
Construction Description: Fiberglass

Tank ID: 8
Construction Category: N
Construction Description: Flow shut-Off

Tank ID: 8
Construction Category: P
Construction Description: Level gauges/alarms

Tank ID: 8
Construction Category: I
Construction Description: Double wall

Tank ID: 9
Construction Category: E
Construction Description: Fiberglass

Tank ID: 9
Construction Category: N
Construction Description: Flow shut-Off

Tank ID: 9
Construction Category: P
Construction Description: Level gauges/alarms

Tank ID: 9
Construction Category: I
Construction Description: Double wall

Tank ID: 10
Construction Category: E
Construction Description: Fiberglass

DRAFT

SHELL-FIRST COAST ENERGY #3815 (Continued) **U003180750**

Tank ID: 10
Construction Category: N
Construction Description: Flow shut-Off

Tank ID: 10
Construction Category: P
Construction Description: Level gauges/alarms

Tank ID: 10
Construction Category: I
Construction Description: Double wall

Piping:
Tank ID: 8
Piping Category: C
Piping Description: Fiberglass

Tank ID: 8
Piping Category: F
Piping Description: Double wall

Tank ID: 8
Piping Category: J
Piping Description: Pressurized piping system

Tank ID: 9
Piping Category: C
Piping Description: Fiberglass

Tank ID: 9
Piping Category: F
Piping Description: Double wall

Tank ID: 9
Piping Category: J
Piping Description: Pressurized piping system

Tank ID: 10
Piping Category: C
Piping Description: Fiberglass

Tank ID: 10
Piping Category: F
Piping Description: Double wall

Tank ID: 10
Piping Category: J
Piping Description: Pressurized piping system

Monitoring:
Tank ID: 8
Petro Monitoring Category: 1
Monitoring Description: Continuous electronic sensing

Tank ID: 8
Petro Monitoring Category: F

DRAFT

SHELL-FIRST COAST ENERGY #3815 (Continued) **U003180750**

Monitoring Description: Monitor dbl wall tank space

Tank ID: 8
Petro Monitoring Category: G
Monitoring Description: Electronic line leak detector

Tank ID: 8
Petro Monitoring Category: L
Monitoring Description: Automatic tank gauging - USTs

Tank ID: 9
Petro Monitoring Category: F
Monitoring Description: Monitor dbl wall tank space

Tank ID: 9
Petro Monitoring Category: G
Monitoring Description: Electronic line leak detector

Tank ID: 9
Petro Monitoring Category: L
Monitoring Description: Automatic tank gauging - USTs

Tank ID: 9
Petro Monitoring Category: 1
Monitoring Description: Continuous electronic sensing

Tank ID: 10
Petro Monitoring Category: 1
Monitoring Description: Continuous electronic sensing

Tank ID: 10
Petro Monitoring Category: F
Monitoring Description: Monitor dbl wall tank space

Tank ID: 10
Petro Monitoring Category: G
Monitoring Description: Electronic line leak detector

Tank ID: 10
Petro Monitoring Category: L
Monitoring Description: Automatic tank gauging - USTs

Tank ID: 5
Tank Capacity: 2000
Tank Location: UNDERGROUND
Tank Status: D-Deleted - Data Error
Status Date: 03/01/1989
Install Date: 3/1/1989
Substance: Z
Content Description: Other Non Regulated
Vessel Indicator: TANK
DEP Contractor: P

Owner:
Owner ID: 45875
Owner Name: FIRST COAST ENERGY LLP
Owner Address: 6867 SOUTHPOINT DR N

DRAFT

SHELL-FIRST COAST ENERGY #3815 (Continued) **U003180750**

Owner Address 2: ATTN: KEVIN KUSMIREK
Owner City,State,Zip: Jacksonville, FL 32216
Owner Contact: KEVIN KUSMIREK / ENVIRONMENTAL DEPARTMENT
Owner Phone: 9045963242

Construction:
Tank ID: 8
Construction Category: E
Construction Description: Fiberglass

Tank ID: 8
Construction Category: N
Construction Description: Flow shut-Off

Tank ID: 8
Construction Category: P
Construction Description: Level gauges/alarms

Tank ID: 8
Construction Category: I
Construction Description: Double wall

Tank ID: 9
Construction Category: E
Construction Description: Fiberglass

Tank ID: 9
Construction Category: N
Construction Description: Flow shut-Off

Tank ID: 9
Construction Category: P
Construction Description: Level gauges/alarms

Tank ID: 9
Construction Category: I
Construction Description: Double wall

Tank ID: 10
Construction Category: E
Construction Description: Fiberglass

Tank ID: 10
Construction Category: N
Construction Description: Flow shut-Off

Tank ID: 10
Construction Category: P
Construction Description: Level gauges/alarms

Tank ID: 10
Construction Category: I
Construction Description: Double wall

Piping:
Tank ID: 8

DRAFT

SHELL-FIRST COAST ENERGY #3815 (Continued) **U003180750**

Piping Category: C
Piping Description: Fiberglass

Tank ID: 8
Piping Category: F
Piping Description: Double wall

Tank ID: 8
Piping Category: J
Piping Description: Pressurized piping system

Tank ID: 9
Piping Category: C
Piping Description: Fiberglass

Tank ID: 9
Piping Category: F
Piping Description: Double wall

Tank ID: 9
Piping Category: J
Piping Description: Pressurized piping system

Tank ID: 10
Piping Category: C
Piping Description: Fiberglass

Tank ID: 10
Piping Category: F
Piping Description: Double wall

Tank ID: 10
Piping Category: J
Piping Description: Pressurized piping system

Monitoring:
Tank ID: 8
Petro Monitoring Category: 1
Monitoring Description: Continuous electronic sensing

Tank ID: 8
Petro Monitoring Category: F
Monitoring Description: Monitor dbl wall tank space

Tank ID: 8
Petro Monitoring Category: G
Monitoring Description: Electronic line leak detector

Tank ID: 8
Petro Monitoring Category: L
Monitoring Description: Automatic tank gauging - USTs

Tank ID: 9
Petro Monitoring Category: F
Monitoring Description: Monitor dbl wall tank space

Tank ID: 9

DRAFT

SHELL-FIRST COAST ENERGY #3815 (Continued) **U003180750**

Petro Monitoring Category: G
Monitoring Description: Electronic line leak detector

Tank ID: 9
Petro Monitoring Category: L
Monitoring Description: Automatic tank gauging - USTs

Tank ID: 9
Petro Monitoring Category: 1
Monitoring Description: Continuous electronic sensing

Tank ID: 10
Petro Monitoring Category: 1
Monitoring Description: Continuous electronic sensing

Tank ID: 10
Petro Monitoring Category: F
Monitoring Description: Monitor dbl wall tank space

Tank ID: 10
Petro Monitoring Category: G
Monitoring Description: Electronic line leak detector

Tank ID: 10
Petro Monitoring Category: L
Monitoring Description: Automatic tank gauging - USTs

Tank ID: 4
Tank Capacity: 550
Tank Location: UNDERGROUND
Tank Status: B-Removed from Site
Status Date: 08/01/1998
Install Date: 1/1/1985
Substance: L
Content Description: Waste Oil
Vessel Indicator: TANK
DEP Contractor: P

Owner:
Owner ID: 45875
Owner Name: FIRST COAST ENERGY LLP
Owner Address: 6867 SOUTHPOINT DR N
Owner Address 2: ATTN: KEVIN KUSMIREK
Owner City,State,Zip: Jacksonville, FL 32216
Owner Contact: KEVIN KUSMIREK / ENVIRONMENTAL DEPARTMENT
Owner Phone: 9045963242

Construction:
Tank ID: 8
Construction Category: E
Construction Description: Fiberglass

Tank ID: 8
Construction Category: N
Construction Description: Flow shut-Off

DRAFT

SHELL-FIRST COAST ENERGY #3815 (Continued) **U003180750**

Tank ID: 8
Construction Category: P
Construction Description: Level gauges/alarms

Tank ID: 8
Construction Category: I
Construction Description: Double wall

Tank ID: 9
Construction Category: E
Construction Description: Fiberglass

Tank ID: 9
Construction Category: N
Construction Description: Flow shut-Off

Tank ID: 9
Construction Category: P
Construction Description: Level gauges/alarms

Tank ID: 9
Construction Category: I
Construction Description: Double wall

Tank ID: 10
Construction Category: E
Construction Description: Fiberglass

Tank ID: 10
Construction Category: N
Construction Description: Flow shut-Off

Tank ID: 10
Construction Category: P
Construction Description: Level gauges/alarms

Tank ID: 10
Construction Category: I
Construction Description: Double wall

Piping:
Tank ID: 8
Piping Category: C
Piping Description: Fiberglass

Tank ID: 8
Piping Category: F
Piping Description: Double wall

Tank ID: 8
Piping Category: J
Piping Description: Pressurized piping system

Tank ID: 9
Piping Category: C
Piping Description: Fiberglass

DRAFT

SHELL-FIRST COAST ENERGY #3815 (Continued) **U003180750**

Tank ID: 9
Piping Category: F
Piping Description: Double wall

Tank ID: 9
Piping Category: J
Piping Description: Pressurized piping system

Tank ID: 10
Piping Category: C
Piping Description: Fiberglass

Tank ID: 10
Piping Category: F
Piping Description: Double wall

Tank ID: 10
Piping Category: J
Piping Description: Pressurized piping system

Monitoring:
Tank ID: 8
Petro Monitoring Category: 1
Monitoring Description: Continuous electronic sensing

Tank ID: 8
Petro Monitoring Category: F
Monitoring Description: Monitor dbl wall tank space

Tank ID: 8
Petro Monitoring Category: G
Monitoring Description: Electronic line leak detector

Tank ID: 8
Petro Monitoring Category: L
Monitoring Description: Automatic tank gauging - USTs

Tank ID: 9
Petro Monitoring Category: F
Monitoring Description: Monitor dbl wall tank space

Tank ID: 9
Petro Monitoring Category: G
Monitoring Description: Electronic line leak detector

Tank ID: 9
Petro Monitoring Category: L
Monitoring Description: Automatic tank gauging - USTs

Tank ID: 9
Petro Monitoring Category: 1
Monitoring Description: Continuous electronic sensing

Tank ID: 10
Petro Monitoring Category: 1
Monitoring Description: Continuous electronic sensing

DRAFT

SHELL-FIRST COAST ENERGY #3815 (Continued) **U003180750**

Tank ID: 10
Petro Monitoring Category: F
Monitoring Description: Monitor dbl wall tank space

Tank ID: 10
Petro Monitoring Category: G
Monitoring Description: Electronic line leak detector

Tank ID: 10
Petro Monitoring Category: L
Monitoring Description: Automatic tank gauging - USTs

AST:
Facility ID: 8502546
Name: SHELL-FIRST COAST ENERGY #3815
Address: 817 SE 6TH AVE (S FEDERAL HWY)
City,State,Zip: FORT LAUDERDALE, FL 33316
Facility Phone: 9045963200
Facility Status: OPEN
Facility Type: A
Type Description: Retail Station
Depco: P
Region: STATE
Positioning Method: AGPS
Latitude/Longitude: 26 7 32 / 80 8 13

Tank:
Tank ID: 7
Tank Capacity: 500
Tank Location: ABOVEGROUND
Tank Status: U-In Service
Status Date: 06/01/1998
Install Date: 6/1/1998
Substance: L
Content Description: Waste Oil
Vessel Indicator: TANK
DEP Contractor: P

Piping:
Tank ID: 8
Piping Category: C
Piping Description: Fiberglass

Tank ID: 8
Piping Category: F
Piping Description: Double wall

Tank ID: 8
Piping Category: J
Piping Description: Pressurized piping system

Tank ID: 9
Piping Category: C
Piping Description: Fiberglass

Tank ID: 9

DRAFT

SHELL-FIRST COAST ENERGY #3815 (Continued) **U003180750**

Piping Category: F
Piping Description: Double wall

Tank ID: 9
Piping Category: J
Piping Description: Pressurized piping system

Tank ID: 10
Piping Category: C
Piping Description: Fiberglass

Tank ID: 10
Piping Category: F
Piping Description: Double wall

Tank ID: 10
Piping Category: J
Piping Description: Pressurized piping system

Monitoring:
Tank ID: 8
Petro Monitoring Category: 1
Monitoring Description: Continuous electronic sensing

Tank ID: 8
Petro Monitoring Category: F
Monitoring Description: Monitor dbl wall tank space

Tank ID: 8
Petro Monitoring Category: G
Monitoring Description: Electronic line leak detector

Tank ID: 8
Petro Monitoring Category: L
Monitoring Description: Automatic tank gauging - USTs

Tank ID: 9
Petro Monitoring Category: F
Monitoring Description: Monitor dbl wall tank space

Tank ID: 9
Petro Monitoring Category: G
Monitoring Description: Electronic line leak detector

Tank ID: 9
Petro Monitoring Category: L
Monitoring Description: Automatic tank gauging - USTs

Tank ID: 9
Petro Monitoring Category: 1
Monitoring Description: Continuous electronic sensing

Tank ID: 10
Petro Monitoring Category: 1
Monitoring Description: Continuous electronic sensing

Tank ID: 10

DRAFT

SHELL-FIRST COAST ENERGY #3815 (Continued) **U003180750**

Petro Monitoring Category: F
Monitoring Description: Monitor dbl wall tank space

Tank ID: 10
Petro Monitoring Category: G
Monitoring Description: Electronic line leak detector

Tank ID: 10
Petro Monitoring Category: L
Monitoring Description: Automatic tank gauging - USTs

Owner:
Owner ID: 45875
Owner Name: FIRST COAST ENERGY LLP
Owner Address: 6867 SOUTHPOINT DR N
Owner Address 2: ATTN: KEVIN KUSMIREK
Owner City,State,Zip: Jacksonville, FL 32216
Owner Contact: KEVIN KUSMIREK / ENVIRONMENTAL DEPARTMENT
Owner Phone: 9045963242

Construction:
Tank ID: 8
Construction Category: E
Construction Description: Fiberglass

Tank ID: 8
Construction Category: N
Construction Description: Flow shut-Off

Tank ID: 8
Construction Category: P
Construction Description: Level gauges/alarms

Tank ID: 8
Construction Category: I
Construction Description: Double wall

Tank ID: 9
Construction Category: E
Construction Description: Fiberglass

Tank ID: 9
Construction Category: N
Construction Description: Flow shut-Off

Tank ID: 9
Construction Category: P
Construction Description: Level gauges/alarms

Tank ID: 9
Construction Category: I
Construction Description: Double wall

Tank ID: 10
Construction Category: E
Construction Description: Fiberglass

DRAFT

SHELL-FIRST COAST ENERGY #3815 (Continued) **U003180750**

Tank ID: 10
Construction Category: N
Construction Description: Flow shut-Off

Tank ID: 10
Construction Category: P
Construction Description: Level gauges/alarms

Tank ID: 10
Construction Category: I
Construction Description: Double wall

CLEANUP SITES:
Name: SHELL-FIRST COAST ENERGY #3815
Address: 817 SE 6TH AVE (S FEDERAL HWY)
City,State,Zip: FORT LAUDERDALE, FL 33316
DEP Cleanup Site Key: 76694587
Source Database Name: Storage Tank Contamination Monitoring
Source Database Id: 8502546
CPAC Program Area Id: TK
CLLC Cleanup Category Key: PETRO
RSC2 Remediation Status Key: ACTIVE
Data Load Date: 08/10/2023
OC3 Office Id: SED
Physical Address Line 2: Not reported
OIC Object Of Interest Id: FACIL
PC2 Proximity Id: EXACT
Calc Coordinates Accuracy Level Id: 4
CMC2 Coordinate Method Id: Digital Aerial Photography With Ground Control
DC4 Datum Id: High Accuracy Reference Network
VSC1 Verification Status: REVIEWED
Collect Username: HYDE_J
Collect Date: 12/16/2003
Collect Affiliation: CONTRACTOR
Map Source: 1999 doqs
Map Source Scale: 2095
Interpolation Scale: Not reported
Verifier Username: HYDE_J
Verifier Affiliation: CONTRACTOR
Verification Date: 12/16/2003
Verified Coordinate Method Id: Digital Aerial Photography With Ground Control
Source Database Name Code: STCM
CMC2 Coordinate Method ID Code: DPHO
DC4 Datum ID Code: HARN
Verified Coordinate Method ID Code: DPHO
Comments: Not reported
Latitude/Longitude (deg/min/sec): 26 6 / 80 8

DWM CONTAM:
Name: SHELL-FIRST COAST ENERGY #3815
Address: 817 SE 6TH AVE (S FEDERAL HWY)
City,State,Zip: FORT LAUDERDALE, FL 33316
Program Site Id: 8502546
Lat DD: 26

DRAFT

SHELL-FIRST COAST ENERGY #3815 (Continued) **U003180750**

Lat MM:	7
Lat SS:	32
Long DD:	80
Long MM:	8
Long SS:	13
Office/ District:	SED
Program Area:	PETROLEUM
Priority Score:	Not reported
Datum:	0
Method:	AGPS
Facility Status:	CLOSED-STCM
Facility Type:	A - Retail Station
Score Effective Date:	2012-09-04 00:00:00
Score When Ranked:	11
Rank:	8060
Operator:	Not reported
Phone:	Not reported
Name Changed:	Not reported
Addr Changed:	Not reported
Related Party ID:	45875
Primary RP Role:	ACCOUNT OWNER
RP Begin Date:	7/30/2009
RP Name:	FIRST COAST ENERGY LLP
RP Address1:	7014 A C SKINNER PKWY STE 290
RP Address2:	ATTN: KEVIN KUSMIREK
RP City:	JACKSONVILLE
RP State:	FL
RP Zip5:	6940
RP Zip4:	32256
Contact:	ENVIRONMENTAL DEPARTMENT
RP Phone:	(904)596-3200
RP Extension:	Not reported
Site Manager:	Not reported
Name:	SHELL-FIRST COAST ENERGY #3815
Address:	817 SE 6TH AVE (S FEDERAL HWY)
City,State,Zip:	FORT LAUDERDALE, FL 33316
Program Site Id:	8502546
Lat DD:	26
Lat MM:	7
Lat SS:	32
Long DD:	80
Long MM:	8
Long SS:	13
Office/ District:	SED
Program Area:	PETROLEUM
Priority Score:	Not reported
Datum:	0
Method:	AGPS
Facility Status:	CLOSED-STCM
Facility Type:	A - Retail Station
Score Effective Date:	2012-09-04 00:00:00
Score When Ranked:	11
Rank:	8060
Operator:	Not reported
Phone:	Not reported
Name Changed:	Not reported

DRAFT

SHELL-FIRST COAST ENERGY #3815 (Continued) **U003180750**

Addr Changed:	Not reported
Related Party ID:	45875
Primary RP Role:	ACCOUNT OWNER
RP Begin Date:	7/30/2009
RP Name:	FIRST COAST ENERGY LLP
RP Address1:	7014 A C SKINNER PKWY STE 290
RP Address2:	ATTN: KEVIN KUSMIREK
RP City:	JACKSONVILLE
RP State:	FL
RP Zip5:	6940
RP Zip4:	32256
Contact:	ENVIRONMENTAL DEPARTMENT
RP Phone:	(904)596-3200
RP Extension:	Not reported
Site Manager:	Not reported

Name:	SHELL-FIRST COAST ENERGY #3815
Address:	817 SE 6TH AVE (S FEDERAL HWY)
City,State,Zip:	FORT LAUDERDALE, FL 33316
Program Site Id:	8502546
Lat DD:	26
Lat MM:	7
Lat SS:	32
Long DD:	80
Long MM:	8
Long SS:	13
Office/ District:	SED
Program Area:	PETROLEUM
Priority Score:	Not reported
Datum:	0
Method:	AGPS
Facility Status:	CLOSED-STCM
Facility Type:	A - Retail Station
Score Effective Date:	2012-09-04 00:00:00
Score When Ranked:	11
Rank:	8060
Operator:	Not reported
Phone:	Not reported
Name Changed:	Not reported
Addr Changed:	Not reported
Related Party ID:	45875
Primary RP Role:	ACCOUNT OWNER
RP Begin Date:	7/30/2009
RP Name:	FIRST COAST ENERGY LLP
RP Address1:	7014 A C SKINNER PKWY STE 290
RP Address2:	ATTN: KEVIN KUSMIREK
RP City:	JACKSONVILLE
RP State:	FL
RP Zip5:	6940
RP Zip4:	32256
Contact:	ENVIRONMENTAL DEPARTMENT
RP Phone:	(904)596-3200
RP Extension:	Not reported
Site Manager:	Not reported

Name:	SHELL-FIRST COAST ENERGY #3815
Address:	817 SE 6TH AVE (S FEDERAL HWY)

DRAFT

SHELL-FIRST COAST ENERGY #3815 (Continued) **U003180750**

City,State,Zip:	FORT LAUDERDALE, FL 33316
Program Site Id:	8502546
Lat DD:	26
Lat MM:	7
Lat SS:	32
Long DD:	80
Long MM:	8
Long SS:	13
Office/ District:	SED
Program Area:	PETROLEUM
Priority Score:	Not reported
Datum:	0
Method:	AGPS
Facility Status:	OPEN-STCM
Facility Type:	A - Retail Station
Score Effective Date:	2012-09-04 00:00:00
Score When Ranked:	11
Rank:	8060
Operator:	Not reported
Phone:	Not reported
Name Changed:	Not reported
Addr Changed:	Not reported
Related Party ID:	45875
Primary RP Role:	ACCOUNT OWNER
RP Begin Date:	7/30/2009
RP Name:	FIRST COAST ENERGY LLP
RP Address1:	7014 A C SKINNER PKWY STE 290
RP Address2:	ATTN: KEVIN KUSMIREK
RP City:	JACKSONVILLE
RP State:	FL
RP Zip5:	6940
RP Zip4:	32256
Contact:	ENVIRONMENTAL DEPARTMENT
RP Phone:	(904)596-3200
RP Extension:	Not reported
Site Manager:	FLORES_LM_3

FL Financial Assurance 3:

Name:	SHELL-FIRST COAST ENERGY #3815
Address:	817 SE 6TH AVE (S FEDERAL HWY)
City,State,Zip:	FORT LAUDERDALE, FL 33316
Region:	3
Facility ID:	8502546
Facility Phone:	9045963200
Facility Status:	OPEN
Facility Type:	A
Type Description:	Retail Station
DEP CO:	P
Finaincial Responsibility:	INSURANCE
Insurance Company:	AMERICAN SAFETY
Effective Date:	04/23/2014
Expire Date:	04/23/2015
Owner ID:	45875
Onwer Name:	FIRST COAST ENERGY LLP
Owner Address:	6867 SOUTHPOINT DR N
Owner Address2:	ATTN: KEVIN KUSMIREK
Owner City,St,Zip:	Jacksonville, FL 32216

DRAFT

SHELL-FIRST COAST ENERGY #3815 (Continued) **U003180750**

Contact:	KEVIN KUSMIREK / ENVIRONMENTAL DEPARTMENT
Resp Party Phone:	9045963242
Name:	SHELL-FIRST COAST ENERGY #3815
Address:	817 SE 6TH AVE (S FEDERAL HWY)
City,State,Zip:	FORT LAUDERDALE, FL 33316
Region:	3
Facility ID:	8502546
Facility Phone:	9045963200
Facility Status:	OPEN
Facility Type:	A
Type Description:	Retail Station
DEP CO:	P
Finaincial Responsibility:	INSURANCE
Insurance Company:	CRUM & FORSTER INDEMNITY
Effective Date:	04/23/2014
Expire Date:	04/23/2016
Owner ID:	45875
Onwer Name:	FIRST COAST ENERGY LLP
Owner Address:	6867 SOUTHPOINT DR N
Owner Address2:	ATTN: KEVIN KUSMIREK
Owner City,St,Zip:	Jacksonville, FL 32216
Contact:	KEVIN KUSMIREK / ENVIRONMENTAL DEPARTMENT
Resp Party Phone:	9045963242
Name:	SHELL-FIRST COAST ENERGY #3815
Address:	817 SE 6TH AVE (S FEDERAL HWY)
City,State,Zip:	FORT LAUDERDALE, FL 33316
Region:	3
Facility ID:	8502546
Facility Phone:	9045963200
Facility Status:	OPEN
Facility Type:	A
Type Description:	Retail Station
DEP CO:	P
Finaincial Responsibility:	INSURANCE
Insurance Company:	CRUM & FORSTER SPECIALTY INS. CO.
Effective Date:	04/23/2016
Expire Date:	04/23/2018
Owner ID:	45875
Onwer Name:	FIRST COAST ENERGY LLP
Owner Address:	6867 SOUTHPOINT DR N
Owner Address2:	ATTN: KEVIN KUSMIREK
Owner City,St,Zip:	Jacksonville, FL 32216
Contact:	KEVIN KUSMIREK / ENVIRONMENTAL DEPARTMENT
Resp Party Phone:	9045963242
Name:	SHELL-FIRST COAST ENERGY #3815
Address:	817 SE 6TH AVE (S FEDERAL HWY)
City,State,Zip:	FORT LAUDERDALE, FL 33316
Region:	3
Facility ID:	8502546
Facility Phone:	9045963200
Facility Status:	OPEN
Facility Type:	A
Type Description:	Retail Station
DEP CO:	P

DRAFT

SHELL-FIRST COAST ENERGY #3815 (Continued) **U003180750**

Finaincial Responsibility:	INSURANCE
Insurance Company:	HUDSON SPECIALTY INSURANCE COMPANY
Effective Date:	03/02/2012
Expire Date:	04/02/2013
Owner ID:	45875
Onwer Name:	FIRST COAST ENERGY LLP
Owner Address:	6867 SOUTHPOINT DR N
Owner Address2:	ATTN: KEVIN KUSMIREK
Owner City,St,Zip:	Jacksonville, FL 32216
Contact:	KEVIN KUSMIREK / ENVIRONMENTAL DEPARTMENT
Resp Party Phone:	9045963242
Name:	SHELL-FIRST COAST ENERGY #3815
Address:	817 SE 6TH AVE (S FEDERAL HWY)
City,State,Zip:	FORT LAUDERDALE, FL 33316
Region:	3
Facility ID:	8502546
Facility Phone:	9045963200
Facility Status:	OPEN
Facility Type:	A
Type Description:	Retail Station
DEP CO:	P
Finaincial Responsibility:	INSURANCE
Insurance Company:	LIBERTY SURPLUS INSURANCE CORP
Effective Date:	04/02/2009
Expire Date:	04/02/2010
Owner ID:	45875
Onwer Name:	FIRST COAST ENERGY LLP
Owner Address:	6867 SOUTHPOINT DR N
Owner Address2:	ATTN: KEVIN KUSMIREK
Owner City,St,Zip:	Jacksonville, FL 32216
Contact:	KEVIN KUSMIREK / ENVIRONMENTAL DEPARTMENT
Resp Party Phone:	9045963242
Name:	SHELL-FIRST COAST ENERGY #3815
Address:	817 SE 6TH AVE (S FEDERAL HWY)
City,State,Zip:	FORT LAUDERDALE, FL 33316
Region:	3
Facility ID:	8502546
Facility Phone:	9045963200
Facility Status:	OPEN
Facility Type:	A
Type Description:	Retail Station
DEP CO:	P
Finaincial Responsibility:	INSURANCE
Insurance Company:	LIBERTY SURPLUS INSURANCE CORP
Effective Date:	04/02/2010
Expire Date:	04/02/2011
Owner ID:	45875
Onwer Name:	FIRST COAST ENERGY LLP
Owner Address:	6867 SOUTHPOINT DR N
Owner Address2:	ATTN: KEVIN KUSMIREK
Owner City,St,Zip:	Jacksonville, FL 32216
Contact:	KEVIN KUSMIREK / ENVIRONMENTAL DEPARTMENT
Resp Party Phone:	9045963242
Name:	SHELL-FIRST COAST ENERGY #3815

DRAFT

SHELL-FIRST COAST ENERGY #3815 (Continued) **U003180750**

Address:	817 SE 6TH AVE (S FEDERAL HWY)
City,State,Zip:	FORT LAUDERDALE, FL 33316
Region:	3
Facility ID:	8502546
Facility Phone:	9045963200
Facility Status:	OPEN
Facility Type:	A
Type Description:	Retail Station
DEP CO:	P
Finaincial Responsibility:	INSURANCE
Insurance Company:	LIBERTY SURPLUS INSURANCE CORP
Effective Date:	04/02/2011
Expire Date:	04/02/2012
Owner ID:	45875
Onwer Name:	FIRST COAST ENERGY LLP
Owner Address:	6867 SOUTHPOINT DR N
Owner Address2:	ATTN: KEVIN KUSMIREK
Owner City,St,Zip:	Jacksonville, FL 32216
Contact:	KEVIN KUSMIREK / ENVIRONMENTAL DEPARTMENT
Resp Party Phone:	9045963242

Name:	SHELL-FIRST COAST ENERGY #3815
Address:	817 SE 6TH AVE (S FEDERAL HWY)
City,State,Zip:	FORT LAUDERDALE, FL 33316
Region:	3
Facility ID:	8502546
Facility Phone:	9045963200
Facility Status:	OPEN
Facility Type:	A
Type Description:	Retail Station
DEP CO:	P
Finaincial Responsibility:	INSURANCE
Insurance Company:	NAUTILUS INSURANCE COMPANY
Effective Date:	04/23/2018
Expire Date:	04/23/2020
Owner ID:	45875
Onwer Name:	FIRST COAST ENERGY LLP
Owner Address:	6867 SOUTHPOINT DR N
Owner Address2:	ATTN: KEVIN KUSMIREK
Owner City,St,Zip:	Jacksonville, FL 32216
Contact:	KEVIN KUSMIREK / ENVIRONMENTAL DEPARTMENT
Resp Party Phone:	9045963242

Name:	SHELL-FIRST COAST ENERGY #3815
Address:	817 SE 6TH AVE (S FEDERAL HWY)
City,State,Zip:	FORT LAUDERDALE, FL 33316
Region:	3
Facility ID:	8502546
Facility Phone:	9045963200
Facility Status:	OPEN
Facility Type:	A
Type Description:	Retail Station
DEP CO:	P
Finaincial Responsibility:	INSURANCE
Insurance Company:	NAUTILUS INSURANCE COMPANY
Effective Date:	04/23/2020
Expire Date:	04/23/2021

DRAFT

SHELL-FIRST COAST ENERGY #3815 (Continued) **U003180750**

Owner ID:	45875
Onwer Name:	FIRST COAST ENERGY LLP
Owner Address:	6867 SOUTHPOINT DR N
Owner Address2:	ATTN: KEVIN KUSMIREK
Owner City,St,Zip:	Jacksonville, FL 32216
Contact:	KEVIN KUSMIREK / ENVIRONMENTAL DEPARTMENT
Resp Party Phone:	9045963242
Name:	SHELL-FIRST COAST ENERGY #3815
Address:	817 SE 6TH AVE (S FEDERAL HWY)
City,State,Zip:	FORT LAUDERDALE, FL 33316
Region:	3
Facility ID:	8502546
Facility Phone:	9045963200
Facility Status:	OPEN
Facility Type:	A
Type Description:	Retail Station
DEP CO:	P
Finaincial Responsibility:	INSURANCE
Insurance Company:	NAUTILUS INSURANCE COMPANY
Effective Date:	04/23/2022
Expire Date:	04/23/2023
Owner ID:	45875
Onwer Name:	FIRST COAST ENERGY LLP
Owner Address:	6867 SOUTHPOINT DR N
Owner Address2:	ATTN: KEVIN KUSMIREK
Owner City,St,Zip:	Jacksonville, FL 32216
Contact:	KEVIN KUSMIREK / ENVIRONMENTAL DEPARTMENT
Resp Party Phone:	9045963242

H39 **SHELL-FIRST COAST ENERGY #3815** **UST FINDER** **1028219674**
NNE **817 SE 6TH AVE (S FEDERAL HWY)** **UST FINDER RELEASE** **N/A**
1/8-1/4 **FORT LAUDERDALE, FL 0**
0.131 mi.
690 ft. **Site 2 of 3 in cluster H**

Relative:
Higher

Actual:
9 ft.

UST FINDER:

Object ID:	77065
Facility ID:	FL8502546
Name:	SHELL-FIRST COAST ENERGY #3815
Address:	817 SE 6TH AVE (S FEDERAL HWY)
City,State,Zip:	FORT LAUDERDALE, FL 33316
Address Match Type:	Not reported
Open USTs:	3
Closed USTs:	4
TOS USTs:	0
Population 1500ft:	1937
Private Wells 1500ft:	2
Within 100yr Floodplain:	No
Land Use:	Developed, High Intensity
Within SPA:	No
SPA PWS Facility ID:	Not reported
SPA Water Type:	Not reported
SPA Facility Type:	Not reported
SPA HUC12:	Not reported
Within WHPA:	No
WHPA PWS Facility ID:	Not reported
WHPA Water Type:	Not reported

DRAFT

SHELL-FIRST COAST ENERGY #3815 (Continued) **1028219674**

WHPA Facility Type: Not reported
WHPA HUC12: Not reported
Facility Status: Open UST(s)
Date of Last Inspection: Not reported
EPA Region: 4
Tribe: Not reported
Coordinate Source: State
X Coord: -80.13694444
Y Coord: 26.1255555600001
Latitude: 26.12555556
Longitude: -80.13694444

UST FINDER:
Object ID: 246708
Facility ID: FL8502546
Tank ID: FL8502546-1
Tank Status: Closed
Installation Date: 1980/08/01 16:00:00+00
Removal Date: Not reported
Tank Capacity: 10000
Substances: Unleaded Gas
Tank Wall Type: Not reported

Object ID: 246709
Facility ID: FL8502546
Tank ID: FL8502546-2
Tank Status: Closed
Installation Date: 1980/08/01 16:00:00+00
Removal Date: Not reported
Tank Capacity: 10000
Substances: Unleaded Gas
Tank Wall Type: Not reported

Object ID: 246710
Facility ID: FL8502546
Tank ID: FL8502546-3
Tank Status: Closed
Installation Date: 1980/08/01 16:00:00+00
Removal Date: Not reported
Tank Capacity: 10000
Substances: Unleaded Gas
Tank Wall Type: Not reported

Object ID: 199370
Facility ID: FL8502546
Tank ID: FL8502546-8
Tank Status: Open
Installation Date: 2006/01/01 15:59:59+00
Removal Date: Not reported
Tank Capacity: 10000
Substances: Unleaded Gas
Tank Wall Type: Not reported

Object ID: 199371
Facility ID: FL8502546
Tank ID: FL8502546-9
Tank Status: Open
Installation Date: 2006/01/01 15:59:59+00

DRAFT

SHELL-FIRST COAST ENERGY #3815 (Continued) **1028219674**

Removal Date:	Not reported
Tank Capacity:	10000
Substances:	Unleaded Gas
Tank Wall Type:	Not reported
Object ID:	199372
Facility ID:	FL8502546
Tank ID:	FL8502546-10
Tank Status:	Open
Installation Date:	2006/01/01 15:59:59+00
Removal Date:	Not reported
Tank Capacity:	12000
Substances:	Unleaded Gas
Tank Wall Type:	Not reported
Object ID:	231438
Facility ID:	FL8502546
Tank ID:	FL8502546-4
Tank Status:	Closed
Installation Date:	1985/01/01 16:00:00+00
Removal Date:	Not reported
Tank Capacity:	550
Substances:	Waste Oil
Tank Wall Type:	Not reported

UST FINDER RELEASE:

Object ID:	124887
Facility ID:	FL8502546
Lust ID:	FL25324
Name:	SHELL-FIRST COAST ENERGY #3815
Address:	817 SE 6TH AVE (S FEDERAL HWY)
City,State,Zip:	FORT LAUDERDALE, FL 0
Address Match Type:	Not reported
Reported Date:	1988/12/30 16:00:00+00
Status:	Open
Substance:	Not reported
Population within 1500ft:	1937
Domestic Wells within 1500ft:	2
Land Use:	Developed, High Intensity
Within SPA:	No
SPA PWS Facility ID:	Not reported
SPA Water Type:	Not reported
SPA Facility Type:	Not reported
SPA HUC12:	Not reported
Within WHPA:	No
WHPA PWS Facility ID:	Not reported
WHPA Water Type:	Not reported
WHPA Facility Type:	Not reported
WHPA HUC12:	Not reported
Within 100yr Floodplain:	No
Tribe:	Not reported
EPA Region:	4
NFA Letter 1:	Not reported
NFA Letter 2:	Not reported
NFA Letter 3:	Not reported
NFA Letter 4:	Not reported

DRAFT

SHELL-FIRST COAST ENERGY #3815 (Continued) **1028219674**

Closed With Residual Contaminate:	Not reported
Coordinate Source:	State
X Coord:	-80.13694
Y Coord:	26.1255600000001
Latitude:	26.12556
Longitude:	-80.1369399999999
Object ID:	124888
Facility ID:	FL8502546
Lust ID:	FL22994
Name:	SHELL-FIRST COAST ENERGY #3815
Address:	817 SE 6TH AVE (S FEDERAL HWY)
City,State,Zip:	FORT LAUDERDALE, FL 0
Address Match Type:	Not reported
Reported Date:	1990/07/17 15:59:59+00
Status:	No Further Action
Substance:	Not reported
Population within 1500ft:	1937
Domestic Wells within 1500ft:	2
Land Use:	Developed, High Intensity
Within SPA:	No
SPA PWS Facility ID:	Not reported
SPA Water Type:	Not reported
SPA Facility Type:	Not reported
SPA HUC12:	Not reported
Within WHPA:	No
WHPA PWS Facility ID:	Not reported
WHPA Water Type:	Not reported
WHPA Facility Type:	Not reported
WHPA HUC12:	Not reported
Within 100yr Floodplain:	No
Tribe:	Not reported
EPA Region:	4
NFA Letter 1:	Not reported
NFA Letter 2:	Not reported
NFA Letter 3:	Not reported
NFA Letter 4:	Not reported
Closed With Residual Contaminate:	Not reported
Coordinate Source:	State
X Coord:	-80.13694
Y Coord:	26.1255600000001
Latitude:	26.12556
Longitude:	-80.1369399999999
Object ID:	124889
Facility ID:	FL8502546
Lust ID:	FL11569
Name:	SHELL-FIRST COAST ENERGY #3815
Address:	817 SE 6TH AVE (S FEDERAL HWY)
City,State,Zip:	FORT LAUDERDALE, FL 0
Address Match Type:	Not reported
Reported Date:	1995/11/06 15:59:59+00
Status:	No Further Action
Substance:	Not reported
Population within 1500ft:	1937
Domestic Wells within 1500ft:	2
Land Use:	Developed, High Intensity

DRAFT

SHELL-FIRST COAST ENERGY #3815 (Continued) **1028219674**

Within SPA:	No
SPA PWS Facility ID:	Not reported
SPA Water Type:	Not reported
SPA Facility Type:	Not reported
SPA HUC12:	Not reported
Within WHPA:	No
WHPA PWS Facility ID:	Not reported
WHPA Water Type:	Not reported
WHPA Facility Type:	Not reported
WHPA HUC12:	Not reported
Within 100yr Floodplain:	No
Tribe:	Not reported
EPA Region:	4
NFA Letter 1:	Not reported
NFA Letter 2:	Not reported
NFA Letter 3:	Not reported
NFA Letter 4:	Not reported
Closed With Residual Contaminate:	Not reported
Coordinate Source:	State
X Coord:	-80.13694
Y Coord:	26.1255600000001
Latitude:	26.12556
Longitude:	-80.1369399999999
Object ID:	124890
Facility ID:	FL8502546
Lust ID:	FL10243
Name:	SHELL-FIRST COAST ENERGY #3815
Address:	817 SE 6TH AVE (S FEDERAL HWY)
City,State,Zip:	FORT LAUDERDALE, FL 0
Address Match Type:	Not reported
Reported Date:	1997/01/28 15:59:59+00
Status:	No Further Action
Substance:	Not reported
Population within 1500ft:	1937
Domestic Wells within 1500ft:	2
Land Use:	Developed, High Intensity
Within SPA:	No
SPA PWS Facility ID:	Not reported
SPA Water Type:	Not reported
SPA Facility Type:	Not reported
SPA HUC12:	Not reported
Within WHPA:	No
WHPA PWS Facility ID:	Not reported
WHPA Water Type:	Not reported
WHPA Facility Type:	Not reported
WHPA HUC12:	Not reported
Within 100yr Floodplain:	No
Tribe:	Not reported
EPA Region:	4
NFA Letter 1:	Not reported
NFA Letter 2:	Not reported
NFA Letter 3:	Not reported
NFA Letter 4:	Not reported
Closed With Residual Contaminate:	Not reported
Coordinate Source:	State
X Coord:	-80.13694

DRAFT

SHELL-FIRST COAST ENERGY #3815 (Continued) **1028219674**

Y Coord:	26.1255600000001
Latitude:	26.12556
Longitude:	-80.1369399999999

H40 **PEDIATRIC ASSOCIATES FORT LAUDERDALE SOUTH** **RCRA-VSQG** **1026494848**
NNE **789 S FEDERAL HWY** **FLR000235218**
1/8-1/4 **FORT LAUDERDALE, FL 33316**
0.146 mi.
770 ft. **Site 3 of 3 in cluster H**

Relative:
Higher

Actual:
9 ft.

RCRA Listings:

Date Form Received by Agency:	20200527
Handler Name:	Pediatric Associates Fort Lauderdale South
Handler Address:	789 S FEDERAL HWY
Handler City,State,Zip:	FORT LAUDERDALE, FL 33316-1245
EPA ID:	FLR000235218
Contact Name:	JESSICA LE
Contact Address:	789 S FEDERAL HWY
Contact City,State,Zip:	FORT LAUDERDALE, FL 33316-0000
Contact Telephone:	954-315-5784
Contact Fax:	Not reported
Contact Email:	JLE@PEDIATRICASSOCIATES.COM
Contact Title:	PRACTICE MGR
EPA Region:	04
Land Type:	Private
Federal Waste Generator Description:	Conditionally Exempt Small Quantity Generator
Non-Notifier:	Not reported
Biennial Report Cycle:	Not reported
Accessibility:	Not reported
Active Site Indicator:	Handler Activities
State District Owner:	Fl
State District:	SE
Mailing Address:	789 S FEDERAL HWY
Mailing City,State,Zip:	FORT LAUDERDALE, FL 33316-1245
Owner Name:	Saltzman, Tanis, Pittell, Levin & Jacobs
Owner Type:	Private
Operator Name:	Saltzman, Tanis, Pittell, Levin & Jacobs
Operator Type:	Private
Short-Term Generator Activity:	No
Importer Activity:	No
Mixed Waste Generator:	No
Transporter Activity:	No
Transfer Facility Activity:	No
Recycler Activity with Storage:	No
Small Quantity On-Site Burner Exemption:	No
Smelting Melting and Refining Furnace Exemption:	No
Underground Injection Control:	No
Off-Site Waste Receipt:	No
Universal Waste Indicator:	No
Universal Waste Destination Facility:	No
Federal Universal Waste:	No
Active Site State-Reg Handler:	---
Federal Facility Indicator:	Not reported
Hazardous Secondary Material Indicator:	N
Sub-Part K Indicator:	Not reported
2018 GPRA Permit Baseline:	Not on the Baseline
2018 GPRA Renewals Baseline:	Not on the Baseline
202 GPRA Corrective Action Baseline:	No

DRAFT

PEDIATRIC ASSOCIATES FORT LAUDERDALE SOUTH (Continued) **1026494848**

Subject to Corrective Action Universe:	No
Non-TSDFs Where RCRA CA has Been Imposed Universe:	No
Corrective Action Priority Ranking:	No NCAPS ranking
Environmental Control Indicator:	No
Institutional Control Indicator:	No
Human Exposure Controls Indicator:	N/A
Groundwater Controls Indicator:	N/A
Significant Non-Complier Universe:	No
Unaddressed Significant Non-Complier Universe:	No
Addressed Significant Non-Complier Universe:	No
Significant Non-Complier With a Compliance Schedule Universe:	No
Financial Assurance Required:	Not reported
Handler Date of Last Change:	20231027
Recognized Trader-Importer:	No
Recognized Trader-Exporter:	No
Importer of Spent Lead Acid Batteries:	No
Exporter of Spent Lead Acid Batteries:	No
Recycler Activity Without Storage:	No
Manifest Broker:	No
Sub-Part P Indicator:	H

Hazardous Waste Summary:

Waste Code:	D001
Waste Description:	Ignitable Waste
Waste Code:	D004
Waste Description:	Arsenic
Waste Code:	D005
Waste Description:	Barium
Waste Code:	D007
Waste Description:	Chromium
Waste Code:	D009
Waste Description:	Mercury
Waste Code:	D010
Waste Description:	Selenium
Waste Code:	D011
Waste Description:	Silver
Waste Code:	D013
Waste Description:	Lindane (1,2,3,4,5,6-Hexa-Chlorocyclohexane, Gamma Isomer)
Waste Code:	D024
Waste Description:	M-Cresol
Waste Code:	P001
Waste Description:	2h-1-Benzopyran-2-One, 4-Hydroxy-3-(3-Oxo-1-Phenylbutyl)-, & Salts, When Present At Concentrations Greater Than 0.3% (Or) Warfarin, & Salts, When Present At Concentrations Greater Than 0.3%
Waste Code:	P012
Waste Description:	Arsenic Oxide As2o3 (Or) Arsenic Trioxide

DRAFT

PEDIATRIC ASSOCIATES FORT LAUDERDALE SOUTH (Continued) **1026494848**

Waste Code: P108
Waste Description: Strychnidin-10-One, & Salts (Or) Strychnine, & Salts

Waste Code: P188
Waste Description: Benzoic Acid, 2-Hydroxy-, Compd. With (3as-Cis)-1,2,3,3a,8,8a-Hexahydro-1,3a,8-Trimethylpyrrolo[2,3-B]Indol-5-Yl Methylcarbamate Ester (1:1) (Or) Physostigmine Salicylate

Waste Code: U002
Waste Description: 2-Propanone (I) (Or) Acetone (I)

Waste Code: U026
Waste Description: Chlornaphazin (Or) Naphthalenamine, N,N'-Bis(2-Chloroethyl)-

Waste Code: U034
Waste Description: Acetaldehyde, Trichloro- (Or) Chloral

Waste Code: U035
Waste Description: Benzenebutanoic Acid, 4-[Bis(2-Chloroethyl)Amino]- (Or) Chlorambucil

Waste Code: U058
Waste Description: 2h-1,3,2-Oxazaphosphorin-2-Amine, N,N-Bis(2-Chloroethyl)Tetrahydro-, 2-Oxide (Or) Cyclophosphamide

Waste Code: U059
Waste Description: 5,12-Naphthacenedione, 8-Acetyl-10-[(3-Amino-2,3,6-Trideoxy)-Alpha-L-Lyxo-Hexopyranosyl)Oxy]-7,8,9,10-Tetrahydro-6,8,11-Trihydroxy-1-Methoxy-, (8s-Cis)- (Or) Daunomycin

Waste Code: U089
Waste Description: Diethylstilbesterol (Or) Phenol, 4,4'-(1,2-Diethyl-1,2-Ethenediyl)Bis, (E)-

Waste Code: U101
Waste Description: 2,4-Dimethylphenol (Or) Phenol, 2,4-Dimethyl-

Waste Code: U129
Waste Description: Cyclohexane, 1,2,3,4,5,6-Hexachloro-, (1alpha, 2alpha, 3beta, 4alpha, 5alpha, 6beta)- (Or) Lindane

Waste Code: U150
Waste Description: L-Phenylalanine, 4-[Bis(2-Chloroethyl)Amino]- (Or) Melphalan

Waste Code: U205
Waste Description: Selenium Sulfide (Or) Selenium Sulfide Ses2 (R,T)

Handler - Owner Operator:

Owner/Operator Indicator:	Owner
Owner/Operator Name:	SALTZMAN, TANIS, PITTELL, LEVIN & JACOBS
Legal Status:	Private
Date Became Current:	20190329
Date Ended Current:	Not reported
Owner/Operator Address:	900 S PINE ISLAND RD STE 800
Owner/Operator City,State,Zip:	PLANTATION, FL 33324-0000
Owner/Operator Telephone:	954-965-6400
Owner/Operator Telephone Ext:	Not reported

DRAFT

PEDIATRIC ASSOCIATES FORT LAUDERDALE SOUTH (Continued) **1026494848**

Owner/Operator Fax: Not reported
Owner/Operator Email: Not reported

Owner/Operator Indicator: Operator
Owner/Operator Name: SALTZMAN, TANIS, PITTELL, LEVIN & JACOBS
Legal Status: Private
Date Became Current: 20190329
Date Ended Current: Not reported
Owner/Operator Address: 900 S PINE ISLAND RD STE 800
Owner/Operator City,State,Zip: PLANTATION, FL 33324-0000
Owner/Operator Telephone: 954-965-6400
Owner/Operator Telephone Ext: Not reported
Owner/Operator Fax: Not reported
Owner/Operator Email: Not reported

Historic Generators:
Receive Date: 20200527
Handler Name: PEDIATRIC ASSOCIATES FORT LAUDERDALE SOUTH
Federal Waste Generator Description: Conditionally Exempt Small Quantity Generator
State District Owner: Fl
Large Quantity Handler of Universal Waste: No
Recognized Trader Importer: No
Recognized Trader Exporter: No
Spent Lead Acid Battery Importer: No
Spent Lead Acid Battery Exporter: No
Current Record: Yes
Non Storage Recycler Activity: No
Electronic Manifest Broker: No

List of NAICS Codes and Descriptions:
NAICS Code: 621493
NAICS Description: FREESTANDING AMBULATORY SURGICAL AND EMERGENCY CENTERS

NAICS Code: 622110
NAICS Description: GENERAL MEDICAL AND SURGICAL HOSPITALS

NAICS Code: 622310
NAICS Description: SPECIALTY (EXCEPT PSYCHIATRIC AND SUBSTANCE ABUSE) HOSPITALS

Facility Has Received Notices of Violations:
Violations: No Violations Found

Evaluation Action Summary:
Evaluations: No Evaluations Found

DRAFT

G41
SE
1/8-1/4
0.149 mi.
788 ft.

UNION 76 #9270-130
1150 S FEDERAL HWY
FORT LAUDERDALE, FL 33316

Site 4 of 10 in cluster G

UST FINDER **1028219791**
UST FINDER RELEASE **N/A**

Relative:
Higher

Actual:
5 ft.

UST FINDER:

Object ID:	79412
Facility ID:	FL8502825
Name:	UNION 76 #9270-130
Address:	1150 S FEDERAL HWY
City,State,Zip:	FORT LAUDERDALE, FL 33316
Address Match Type:	Not reported
Open USTs:	0
Closed USTs:	5
TOS USTs:	0
Population 1500ft:	966
Private Wells 1500ft:	0
Within 100yr Floodplain:	No
Land Use:	Developed, Medium Intensity
Within SPA:	No
SPA PWS Facility ID:	Not reported
SPA Water Type:	Not reported
SPA Facility Type:	Not reported
SPA HUC12:	Not reported
Within WHPA:	No
WHPA PWS Facility ID:	Not reported
WHPA Water Type:	Not reported
WHPA Facility Type:	Not reported
WHPA HUC12:	Not reported
Facility Status:	Closed UST(s)
Date of Last Inspection:	Not reported
EPA Region:	4
Tribe:	Not reported
Coordinate Source:	State
X Coord:	-80.14
Y Coord:	26.10777778
Latitude:	26.10777778
Longitude:	-80.14

UST FINDER:

Object ID:	274215
Facility ID:	FL8502825
Tank ID:	FL8502825-1
Tank Status:	Closed
Installation Date:	1967/07/01 16:00:01+00
Removal Date:	Not reported
Tank Capacity:	4000
Substances:	Leaded Gas
Tank Wall Type:	Not reported

Object ID:	274216
Facility ID:	FL8502825
Tank ID:	FL8502825-2
Tank Status:	Closed
Installation Date:	1967/07/01 16:00:01+00
Removal Date:	Not reported
Tank Capacity:	4000
Substances:	Leaded Gas
Tank Wall Type:	Not reported

DRAFT

UNION 76 #9270-130 (Continued) **1028219791**

Object ID:	274217
Facility ID:	FL8502825
Tank ID:	FL8502825-3
Tank Status:	Closed
Installation Date:	1967/07/01 16:00:01+00
Removal Date:	Not reported
Tank Capacity:	4000
Substances:	Unleaded Gas
Tank Wall Type:	Not reported

Object ID:	274218
Facility ID:	FL8502825
Tank ID:	FL8502825-4
Tank Status:	Closed
Installation Date:	1967/07/01 16:00:01+00
Removal Date:	Not reported
Tank Capacity:	4000
Substances:	Unleaded Gas
Tank Wall Type:	Not reported

Object ID:	274219
Facility ID:	FL8502825
Tank ID:	FL8502825-5
Tank Status:	Closed
Installation Date:	1967/07/01 16:00:01+00
Removal Date:	Not reported
Tank Capacity:	550
Substances:	Waste Oil
Tank Wall Type:	Not reported

UST FINDER RELEASE:

Object ID:	124769
Facility ID:	FL8502825
Lust ID:	FL30016
Name:	UNION 76 #9270-130
Address:	1150 S FEDERAL HWY
City,State,Zip:	FORT LAUDERDALE, FL 0
Address Match Type:	Not reported
Reported Date:	1988/08/15 16:00:00+00
Status:	No Further Action
Substance:	Not reported
Population within 1500ft:	966
Domestic Wells within 1500ft:	0
Land Use:	Developed, Medium Intensity
Within SPA:	No
SPA PWS Facility ID:	Not reported
SPA Water Type:	Not reported
SPA Facility Type:	Not reported
SPA HUC12:	Not reported
Within WHPA:	No
WHPA PWS Facility ID:	Not reported
WHPA Water Type:	Not reported
WHPA Facility Type:	Not reported
WHPA HUC12:	Not reported
Within 100yr Floodplain:	No
Tribe:	Not reported

DRAFT

UNION 76 #9270-130 (Continued) **1028219791**

EPA Region:	4
NFA Letter 1:	Not reported
NFA Letter 2:	Not reported
NFA Letter 3:	Not reported
NFA Letter 4:	Not reported
Closed With Residual Contaminate:	Not reported
Coordinate Source:	State
X Coord:	-80.14
Y Coord:	26.10778
Latitude:	26.10778
Longitude:	-80.14

G42 **UNION 76 #9270-130** **LUST** **U001342718**
SE **1150 S FEDERAL HWY** **UST** **N/A**
1/8-1/4 **FORT LAUDERDALE, FL 33316** **DWM CONTAM**
0.149 mi.
788 ft. **Site 5 of 10 in cluster G**

Relative:
Higher

Actual:
5 ft.

LUST:

Name:	UNION 76 #9270-130
Address:	1150 S FEDERAL HWY
City,State,Zip:	FORT LAUDERDALE, FL 33316
Region:	STATE
Facility Id:	8502825
Facility Status:	CLOSED
Facility Type:	A - Retail Station
Facility Phone:	(305)525-3011
Facility Cleanup Rank:	Not reported
District:	Southeast District
Lat/Long (dms):	26 6 28.5443 / 80 8 12.0703
Section:	11
Township:	50S
Range:	42E
Feature:	Not reported
Method:	AGPS
Datum:	0
Score:	11
Score Effective Date:	1997-11-04 00:00:00
Score When Ranked:	Not reported
Operator:	RIVERA PEORO
Name Update:	Not reported
Address Update:	Not reported

Petroleum Cleanup PCT Facility Score:

Facility Cleanup Status:	CMPL - COMPLETED
Contact:	JOHN HARRIS
Contact Company:	UNOCAL CORP
Contact Address:	3885 CRESTWOOD PKY NW #175
Contact City/State/Zip:	DULUTH, GA 30096
Phone:	(404)320-2285
Bad Address Ind:	Y
State:	FL
Zip:	33316, 1216
Score:	11
Score Effective Date:	1997-11-04 00:00:00
Related Party ID:	22694
Primary RP Role:	ACCOUNT OWNER
RP Begin Date:	1994-05-20

DRAFT

UNION 76 #9270-130 (Continued) **U001342718**

RP Zip: 5004
RP Extension: Not reported

Discharge Cleanup Summary:
Discharge Date: 8/15/1988
PCT Discharge Combined: Not reported
Cleanup Required: R - CLEANUP REQUIRED
Discharge Cleanup Status: NFA - NFA COMPLETE
Disch Cleanup Status Date: 1/24/1991
Cleanup Work Status: COMPLETED
Information Source: E - EDI
Other Source Description: Not reported
Eligibility Indicator: E - ELIGIBLE
Site Manager: Not reported
Site Mgr End Date: Not reported
Tank Office: -

Petroleum Cleanup Program Eligibility:
Facility ID: 8502825
Discharge Date: 8/15/1988
Pct Discharge Combined With: Not reported
Cleanup Required: R - CLEANUP REQUIRED
Discharge Cleanup Status: NFA - NFA COMPLETE
Disch Cleanup Status Date: 1/24/1991
Cleanup Work Status: COMPLETED
Information Source: E - EDI
Other Source Description: Not reported
Application Received Date: 8/19/1988
Cleanup Program: E - EARLY DETECTION INCENTIVE
Eligibility Status: 6/30/1993
Elig Status Date: 6/30/1993
Letter Of Intent Date: 4/27/1989
Redetermined: No
Inspection Date: 11/4/1988
Site Manager: Not reported
Site Mgr End Date: Not reported
Tank Office: -
Deductible Amount: Not reported
Deductible Paid To Date: 0
Co-Pay Amount: Not reported
Co-Pay Paid To Date: 0
Cap Amount: 0

Task Information:
District: SED
Facility ID: 8502825
Facility Status: CLOSED
Facility Type: A - Retail Station -
County: BROWARD
County ID: 6
Cleanup Eligibility Status: E
Source Effective Date: 01-24-1991
Discharge Date: 08-15-1988
Cleanup Required: R - CLEANUP REQUIRED
Discharge Cleanup Status: NFA - NFA COMPLETE
Disch Cleanup Status Date: 01-24-1991
SRC Action Type: NFA - NO FURTHER ACTION
SRC Submit Date: 10-05-1990

DRAFT

UNION 76 #9270-130 (Continued) **U001342718**

SRC Review Date:	01-15-1991
SRC Completion Status:	A - APPROVED
SRC Issue Date:	01-24-1991
SRC Comment:	APPROVED
Cleanup Work Status:	COMPLETED
Site Mgr:	Not reported
Site Mgr End Date:	Not reported
Tank Office:	-
SR Task ID:	26762
SR Cleanup Responsible:	RP - RESPONSIBLE PARTY
SR Funding Eligibility Type:	-
SR Actual Cost:	Not reported
SR Completion Date:	06-13-1989
SR Payment Date:	Not reported
SR Oral Date:	Not reported
SR Written Date:	Not reported
SR Soil Removal:	Y
SR Free Product Removal:	Not reported
SR Soil Tonnage Removed:	90
SR Soil Treatment:	Not reported
SR Other Treatment:	Not reported
SR Alternate Proc Received Date:	Not reported
SR Alternate Procedure Status:	Not reported
SR Alternate Procedure Status Date:	Not reported
SR Alternate Procedure Comments:	Not reported
SA Task ID:	26763
SA Cleanup Responsible:	RP - RESPONSIBLE PARTY
SA Funding Eligibility Type:	-
SA Actual Cost:	Not reported
SA Completion Date:	Not reported
SA Payment Date:	Not reported
RAP Task ID:	26764
RAP Cleanup Responsible ID:	NA - NOT APPLICABLE
RAP Funding Eligibility Type:	-
RAP Actual Cost:	Not reported
RAP Completion Date:	Not reported
RAP Payment Date:	Not reported
RAP Last Order Approved:	Not reported
RA Task ID:	26765
RA Cleanup Responsible:	NA - NOT APPLICABLE
RA Funding Eligibility Type:	-
RA Years to Complete:	Not reported
RA Actual Cost:	Not reported

Click here for Florida Oculus:

UST:

Facility ID:	8502825
Name:	UNION 76 #9270-130
Address:	1150 S FEDERAL HWY
City,State,Zip:	FORT LAUDERDALE, FL 33316
Facility Phone:	3055253011
Facility Status:	CLOSED
Facility Type:	A
Type Description:	Retail Station
Depco:	P
Region:	STATE

DRAFT

UNION 76 #9270-130 (Continued) **U001342718**

Positioning Method: AGPS
Latitude/Longitude: 26 6 28 / 80 8 24

UST:
Tank ID: 1
Tank Capacity: 4000
Tank Location: UNDERGROUND
Tank Status: B-Removed from Site
Status Date: 05/31/1989
Install Date: 7/1/1967
Substance: A
Content Description: Leaded Gas
Vessel Indicator: TANK
DEP Contractor: P

Owner:
Owner ID: 22694
Owner Name: UNOCAL CORP
Owner Address: 3885 CRESTWOOD PKY NW #175
Owner Address 2: ATTN: JOHN HARRIS
Owner City,State,Zip: DULUTH, GA 30096
Owner Contact: JOHN HARRIS
Owner Phone: 4043202285

Tank ID: 2
Tank Capacity: 4000
Tank Location: UNDERGROUND
Tank Status: B-Removed from Site
Status Date: 05/31/1989
Install Date: 7/1/1967
Substance: A
Content Description: Leaded Gas
Vessel Indicator: TANK
DEP Contractor: P

Owner:
Owner ID: 22694
Owner Name: UNOCAL CORP
Owner Address: 3885 CRESTWOOD PKY NW #175
Owner Address 2: ATTN: JOHN HARRIS
Owner City,State,Zip: DULUTH, GA 30096
Owner Contact: JOHN HARRIS
Owner Phone: 4043202285

Tank ID: 3
Tank Capacity: 4000
Tank Location: UNDERGROUND
Tank Status: B-Removed from Site
Status Date: 05/31/1989
Install Date: 7/1/1967
Substance: B
Content Description: Unleaded Gas
Vessel Indicator: TANK
DEP Contractor: P

Owner:
Owner ID: 22694

DRAFT

UNION 76 #9270-130 (Continued) **U001342718**

Owner Name:	UNOCAL CORP
Owner Address:	3885 CRESTWOOD PKY NW #175
Owner Address 2:	ATTN: JOHN HARRIS
Owner City,State,Zip:	DULUTH, GA 30096
Owner Contact:	JOHN HARRIS
Owner Phone:	4043202285

Tank ID:	4
Tank Capacity:	4000
Tank Location:	UNDERGROUND
Tank Status:	B-Removed from Site
Status Date:	05/31/1989
Install Date:	7/1/1967
Substance:	B
Content Description:	Unleaded Gas
Vessel Indicator:	TANK
DEP Contractor:	P

Owner:

Owner ID:	22694
Owner Name:	UNOCAL CORP
Owner Address:	3885 CRESTWOOD PKY NW #175
Owner Address 2:	ATTN: JOHN HARRIS
Owner City,State,Zip:	DULUTH, GA 30096
Owner Contact:	JOHN HARRIS
Owner Phone:	4043202285

Tank ID:	5
Tank Capacity:	550
Tank Location:	UNDERGROUND
Tank Status:	B-Removed from Site
Status Date:	05/31/1989
Install Date:	7/1/1967
Substance:	L
Content Description:	Waste Oil
Vessel Indicator:	TANK
DEP Contractor:	P

Owner:

Owner ID:	22694
Owner Name:	UNOCAL CORP
Owner Address:	3885 CRESTWOOD PKY NW #175
Owner Address 2:	ATTN: JOHN HARRIS
Owner City,State,Zip:	DULUTH, GA 30096
Owner Contact:	JOHN HARRIS
Owner Phone:	4043202285

DWM CONTAM:

Name:	UNION 76 #9270-130
Address:	1150 S FEDERAL HWY
City,State,Zip:	FORT LAUDERDALE, FL
Program Site Id:	8502825
Lat DD:	26
Lat MM:	6

DRAFT

UNION 76 #9270-130 (Continued) **U001342718**

Lat SS:	28
Long DD:	80
Long MM:	8
Long SS:	24
Office/ District:	SED
Program Area:	PETROLEUM
Priority Score:	Not reported
Datum:	0
Method:	AGPS
Facility Status:	CLOSED-STCM
Facility Type:	Not reported
Score Effective Date:	Not reported
Score When Ranked:	Not reported
Rank:	Not reported
Operator:	Not reported
Phone:	Not reported
Name Changed:	Not reported
Addr Changed:	Not reported
Related Party ID:	Not reported
Primary RP Role:	Not reported
RP Begin Date:	Not reported
RP Name:	Not reported
RP Address1:	Not reported
RP Address2:	Not reported
RP City:	Not reported
RP State:	Not reported
RP Zip5:	Not reported
RP Zip4:	Not reported
Contact:	Not reported
RP Phone:	Not reported
RP Extension:	Not reported
Site Manager:	Not reported

I43 **AIDS HEALTHCARE FOUNDATION** **AST** **A100430463**
NNW **700 SE 3RD AVE** **N/A**
1/8-1/4 **FORT LAUDERDALE, FL 33316**
0.158 mi.
834 ft. **Site 1 of 3 in cluster I**

Relative:
Higher

Actual:
8 ft.

AST:

Facility ID:	9815989
Name:	AIDS HEALTHCARE FOUNDATION
Address:	700 SE 3RD AVE
City,State,Zip:	FORT LAUDERDALE, FL 33316
Facility Phone:	9546543201
Facility Status:	OPEN
Facility Type:	C
Type Description:	Fuel user/Non-retail
Depco:	P
Region:	STATE
Positioning Method:	Not reported
Latitude/Longitude:	Not reported

Tank:

Tank ID:	1
Tank Capacity:	1386
Tank Location:	ABOVEGROUND
Tank Status:	U-In Service

DRAFT

AIDS HEALTHCARE FOUNDATION (Continued) **A100430463**

Status Date: 01/01/2017
Install Date: 1/1/2017
Substance: G
Content Description: Emerg Generator Diesel
Vessel Indicator: TANK
DEP Contractor: P

Piping:
Tank ID: 1
Piping Category: A
Piping Description: Abv, no soil contact

Monitoring:
Tank ID: 1
Petro Monitoring Category: Q
Monitoring Description: Visual inspection of ASTs

Tank ID: 1
Petro Monitoring Category: F
Monitoring Description: Monitor dbl wall tank space

Tank ID: 1
Petro Monitoring Category: 1
Monitoring Description: Continuous electronic sensing

Owner:
Owner ID: 76028
Owner Name: AIDS HEALTHCARE FOUNDATION INC
Owner Address: 6255 W SUNSET BLVD, 21ST FL
Owner Address 2: Not reported
Owner City,State,Zip: LOS ANGELES, CA 90028
Owner Contact: LYLE H HOING
Owner Phone: Not reported

Construction:
Tank ID: 1
Construction Category: M
Construction Description: Spill containment bucket

Tank ID: 1
Construction Category: I
Construction Description: Double wall

Tank ID: 1
Construction Category: P
Construction Description: Level gauges/alarms

Tank ID: 1
Construction Category: C
Construction Description: Steel

BROWARD CO AST:
Name: AIDS HEALTHCARE FOUNDATION (AHF)
Address: 700 SE 3RD AVE

DRAFT

AIDS HEALTHCARE FOUNDATION (Continued) **A100430463**

City,State,Zip:	FORT LAUDERDALE, FL 33316
Facility ID:	16972
Storage Tank ID:	16972-01
Tank Status:	U. In-Service
Install Date:	03/07/2018
Tank Size:	1386
DEP Site ID:	069815989
Tank Construction:	C. Steel
Substance:	G. Diesel; Emergency Generator
Tank Type:	Above ground

I44 **AHF PHARMACY** **RCRA-VSQG** **1016955747**
NNW **700 SE 3RD AVE STE 100** **FLR000209866**
1/8-1/4 **FORT LAUDERDALE, FL 33316**
0.158 mi.
834 ft. **Site 2 of 3 in cluster I**

Relative: **Higher**
Actual: **8 ft.**

RCRA Listings:

Date Form Received by Agency:	20221104
Handler Name:	Ahf Pharmacy
Handler Address:	700 SE 3RD AVE STE 100
Handler City,State,Zip:	FORT LAUDERDALE, FL 33316-1154
EPA ID:	FLR000209866
Contact Name:	RANA KORKIS
Contact Address:	700 SE 3RD AVE STE 100
Contact City,State,Zip:	FORT LAUDERDALE, FL 33316-0000
Contact Telephone:	954-761-4534
Contact Fax:	Not reported
Contact Email:	RANA.KORKIS@AHFRX.ORG
Contact Title:	PHARMACIST IN CHARGE
EPA Region:	04
Land Type:	Private
Federal Waste Generator Description:	Conditionally Exempt Small Quantity Generator
Non-Notifier:	Not reported
Biennial Report Cycle:	Not reported
Accessibility:	Not reported
Active Site Indicator:	Handler Activities
State District Owner:	Fl
State District:	SE
Mailing Address:	700 SE 3RD AVE STE 100
Mailing City,State,Zip:	FORT LAUDERDALE, FL 33316-1154
Owner Name:	Ahf Mco Of Florida Inc
Owner Type:	Private
Operator Name:	Ahf Pharmacy
Operator Type:	Private
Short-Term Generator Activity:	No
Importer Activity:	No
Mixed Waste Generator:	No
Transporter Activity:	No
Transfer Facility Activity:	No
Recycler Activity with Storage:	No
Small Quantity On-Site Burner Exemption:	No
Smelting Melting and Refining Furnace Exemption:	No
Underground Injection Control:	No
Off-Site Waste Receipt:	No
Universal Waste Indicator:	No
Universal Waste Destination Facility:	No
Federal Universal Waste:	No

DRAFT

AHF PHARMACY (Continued) **1016955747**

Active Site State-Reg Handler:	---
Federal Facility Indicator:	Not reported
Hazardous Secondary Material Indicator:	N
Sub-Part K Indicator:	Not reported
2018 GPRA Permit Baseline:	Not on the Baseline
2018 GPRA Renewals Baseline:	Not on the Baseline
202 GPRA Corrective Action Baseline:	No
Subject to Corrective Action Universe:	No
Non-TSDFs Where RCRA CA has Been Imposed Universe:	No
Corrective Action Priority Ranking:	No NCAPS ranking
Environmental Control Indicator:	No
Institutional Control Indicator:	No
Human Exposure Controls Indicator:	N/A
Groundwater Controls Indicator:	N/A
Significant Non-Complier Universe:	No
Unaddressed Significant Non-Complier Universe:	No
Addressed Significant Non-Complier Universe:	No
Significant Non-Complier With a Compliance Schedule Universe:	No
Financial Assurance Required:	Not reported
Handler Date of Last Change:	20231117
Recognized Trader-Importer:	No
Recognized Trader-Exporter:	No
Importer of Spent Lead Acid Batteries:	No
Exporter of Spent Lead Acid Batteries:	No
Recycler Activity Without Storage:	No
Manifest Broker:	No
Sub-Part P Indicator:	H

Hazardous Waste Summary:

Waste Code:	D001
Waste Description:	Ignitable Waste

Handler - Owner Operator:

Owner/Operator Indicator:	Owner
Owner/Operator Name:	AHF MCO OF FLORIDA INC
Legal Status:	Private
Date Became Current:	20140106
Date Ended Current:	Not reported
Owner/Operator Address:	700 SE 3RD AVE STE 100
Owner/Operator City,State,Zip:	FORT LAUDERDALE, FL 33316-0000
Owner/Operator Telephone:	561-392-5890
Owner/Operator Telephone Ext:	Not reported
Owner/Operator Fax:	Not reported
Owner/Operator Email:	Not reported

Owner/Operator Indicator:	Operator
Owner/Operator Name:	AHF PHARMACY
Legal Status:	Private
Date Became Current:	20140106
Date Ended Current:	Not reported
Owner/Operator Address:	700 SE 3RD AVE STE 100
Owner/Operator City,State,Zip:	FORT LAUDERDALE, FL 33316-1154
Owner/Operator Telephone:	561-392-5890
Owner/Operator Telephone Ext:	Not reported
Owner/Operator Fax:	Not reported

DRAFT

AHF PHARMACY (Continued) **1016955747**

Owner/Operator Email: Not reported

Owner/Operator Indicator: Owner
Owner/Operator Name: AHF MCO OF FLORIDA INC
Legal Status: Private
Date Became Current: 20140106
Date Ended Current: Not reported
Owner/Operator Address: 700 SE 3RD AVE STE 100
Owner/Operator City,State,Zip: FORT LAUDERDALE, FL 33316
Owner/Operator Telephone: Not reported
Owner/Operator Telephone Ext: Not reported
Owner/Operator Fax: Not reported
Owner/Operator Email: Not reported

Owner/Operator Indicator: Operator
Owner/Operator Name: AHF PHARMACY
Legal Status: Private
Date Became Current: 20140106
Date Ended Current: Not reported
Owner/Operator Address: 700 SE 3RD AVE STE 100
Owner/Operator City,State,Zip: FORT LAUDERDALE, FL 33316-1154
Owner/Operator Telephone: 386-274-5582
Owner/Operator Telephone Ext: Not reported
Owner/Operator Fax: Not reported
Owner/Operator Email: Not reported

Owner/Operator Indicator: Operator
Owner/Operator Name: AHF PHARMACY
Legal Status: Private
Date Became Current: 20140106
Date Ended Current: Not reported
Owner/Operator Address: 700 SE 3RD AVE STE 100
Owner/Operator City,State,Zip: FORT LAUDERDALE, FL 33316-1154
Owner/Operator Telephone: Not reported
Owner/Operator Telephone Ext: Not reported
Owner/Operator Fax: Not reported
Owner/Operator Email: Not reported

Owner/Operator Indicator: Owner
Owner/Operator Name: AHF MCO OF FLORIDA INC
Legal Status: Private
Date Became Current: 20140106
Date Ended Current: Not reported
Owner/Operator Address: 700 SE 3RD AVE STE 100
Owner/Operator City,State,Zip: FORT LAUDERDALE, FL 33316-0000
Owner/Operator Telephone: 386-274-5582
Owner/Operator Telephone Ext: Not reported
Owner/Operator Fax: Not reported
Owner/Operator Email: Not reported

Historic Generators:
Receive Date: 20221018
Handler Name: AHF PHARMACY
Federal Waste Generator Description: Small Quantity Generator
State District Owner: Fl
Large Quantity Handler of Universal Waste: No
Recognized Trader Importer: No

DRAFT

AHF PHARMACY (Continued) **1016955747**

Recognized Trader Exporter:	No
Spent Lead Acid Battery Importer:	No
Spent Lead Acid Battery Exporter:	No
Current Record:	No
Non Storage Recycler Activity:	No
Electronic Manifest Broker:	No

Receive Date:	20140423
Handler Name:	AHF PHARMACY
Federal Waste Generator Description:	Small Quantity Generator
State District Owner:	FI
Large Quantity Handler of Universal Waste:	No
Recognized Trader Importer:	No
Recognized Trader Exporter:	No
Spent Lead Acid Battery Importer:	No
Spent Lead Acid Battery Exporter:	No
Current Record:	No
Non Storage Recycler Activity:	Not reported
Electronic Manifest Broker:	Not reported

Receive Date:	20221104
Handler Name:	AHF PHARMACY
Federal Waste Generator Description:	Conditionally Exempt Small Quantity Generator
State District Owner:	FI
Large Quantity Handler of Universal Waste:	No
Recognized Trader Importer:	No
Recognized Trader Exporter:	No
Spent Lead Acid Battery Importer:	No
Spent Lead Acid Battery Exporter:	No
Current Record:	Yes
Non Storage Recycler Activity:	No
Electronic Manifest Broker:	No

List of NAICS Codes and Descriptions:

NAICS Code:	446110
NAICS Description:	PHARMACIES AND DRUG STORES

NAICS Code:	456110
NAICS Description:	PHARMACIES AND DRUG RETAILERS

Has the Facility Received Notices of Violations:

Found Violation:	Yes
Agency Which Determined Violation:	State
Violation Short Description:	State Statute or Regulation
Date Violation was Determined:	20221018
Actual Return to Compliance Date:	20221207
Return to Compliance Qualifier:	Unverifiable
Violation Responsible Agency:	State
Scheduled Compliance Date:	Not reported
Enforcement Identifier:	Not reported
Date of Enforcement Action:	Not reported
Enforcement Responsible Agency:	Not reported
Enforcement Docket Number:	Not reported
Enforcement Attorney:	Not reported
Corrective Action Component:	Not reported
Appeal Initiated Date:	Not reported

DRAFT

AHF PHARMACY (Continued) **1016955747**

Appeal Resolution Date:	Not reported
Disposition Status Date:	Not reported
Disposition Status:	Not reported
Disposition Status Description:	Not reported
Consent/Final Order Sequence Number:	Not reported
Consent/Final Order Respondent Name:	Not reported
Consent/Final Order Lead Agency:	Not reported
Enforcement Type:	Not reported
Enforcement Responsible Person:	Not reported
Enforcement Responsible Sub-Organization:	Not reported
SEP Sequence Number:	Not reported
SEP Expenditure Amount:	Not reported
SEP Scheduled Completion Date:	Not reported
SEP Actual Date:	Not reported
SEP Defaulted Date:	Not reported
SEP Type:	Not reported
SEP Type Description:	Not reported
Proposed Amount:	Not reported
Final Monetary Amount:	Not reported
Paid Amount:	Not reported
Final Count:	Not reported
Final Amount:	Not reported

Found Violation:	Yes
Agency Which Determined Violation:	State
Violation Short Description:	Hazardous Waste Pharmaceuticals
Date Violation was Determined:	20221018
Actual Return to Compliance Date:	20221207
Return to Compliance Qualifier:	Unverifiable
Violation Responsible Agency:	State
Scheduled Compliance Date:	Not reported
Enforcement Identifier:	Not reported
Date of Enforcement Action:	Not reported
Enforcement Responsible Agency:	Not reported
Enforcement Docket Number:	Not reported
Enforcement Attorney:	Not reported
Corrective Action Component:	Not reported
Appeal Initiated Date:	Not reported
Appeal Resolution Date:	Not reported
Disposition Status Date:	Not reported
Disposition Status:	Not reported
Disposition Status Description:	Not reported
Consent/Final Order Sequence Number:	Not reported
Consent/Final Order Respondent Name:	Not reported
Consent/Final Order Lead Agency:	Not reported
Enforcement Type:	Not reported
Enforcement Responsible Person:	Not reported
Enforcement Responsible Sub-Organization:	Not reported
SEP Sequence Number:	Not reported
SEP Expenditure Amount:	Not reported
SEP Scheduled Completion Date:	Not reported
SEP Actual Date:	Not reported
SEP Defaulted Date:	Not reported
SEP Type:	Not reported
SEP Type Description:	Not reported
Proposed Amount:	Not reported
Final Monetary Amount:	Not reported

DRAFT

AHF PHARMACY (Continued) **1016955747**

Paid Amount: Not reported
Final Count: Not reported
Final Amount: Not reported

Found Violation: Yes
Agency Which Determined Violation: State
Violation Short Description: Hazardous Waste Pharmaceuticals
Date Violation was Determined: 20221018
Actual Return to Compliance Date: 20221207
Return to Compliance Qualifier: Unverifiable
Violation Responsible Agency: State
Scheduled Compliance Date: Not reported
Enforcement Identifier: Not reported
Date of Enforcement Action: Not reported
Enforcement Responsible Agency: Not reported
Enforcement Docket Number: Not reported
Enforcement Attorney: Not reported
Corrective Action Component: Not reported
Appeal Initiated Date: Not reported
Appeal Resolution Date: Not reported
Disposition Status Date: Not reported
Disposition Status: Not reported
Disposition Status Description: Not reported
Consent/Final Order Sequence Number: Not reported
Consent/Final Order Respondent Name: Not reported
Consent/Final Order Lead Agency: Not reported
Enforcement Type: Not reported
Enforcement Responsible Person: Not reported
Enforcement Responsible Sub-Organization: Not reported
SEP Sequence Number: Not reported
SEP Expenditure Amount: Not reported
SEP Scheduled Completion Date: Not reported
SEP Actual Date: Not reported
SEP Defaulted Date: Not reported
SEP Type: Not reported
SEP Type Description: Not reported
Proposed Amount: Not reported
Final Monetary Amount: Not reported
Paid Amount: Not reported
Final Count: Not reported
Final Amount: Not reported

Found Violation: Yes
Agency Which Determined Violation: State
Violation Short Description: Hazardous Waste Pharmaceuticals
Date Violation was Determined: 20221018
Actual Return to Compliance Date: 20221207
Return to Compliance Qualifier: Unverifiable
Violation Responsible Agency: State
Scheduled Compliance Date: Not reported
Enforcement Identifier: Not reported
Date of Enforcement Action: Not reported
Enforcement Responsible Agency: Not reported
Enforcement Docket Number: Not reported
Enforcement Attorney: Not reported
Corrective Action Component: Not reported
Appeal Initiated Date: Not reported

DRAFT

AHF PHARMACY (Continued) **1016955747**

Appeal Resolution Date:	Not reported
Disposition Status Date:	Not reported
Disposition Status:	Not reported
Disposition Status Description:	Not reported
Consent/Final Order Sequence Number:	Not reported
Consent/Final Order Respondent Name:	Not reported
Consent/Final Order Lead Agency:	Not reported
Enforcement Type:	Not reported
Enforcement Responsible Person:	Not reported
Enforcement Responsible Sub-Organization:	Not reported
SEP Sequence Number:	Not reported
SEP Expenditure Amount:	Not reported
SEP Scheduled Completion Date:	Not reported
SEP Actual Date:	Not reported
SEP Defaulted Date:	Not reported
SEP Type:	Not reported
SEP Type Description:	Not reported
Proposed Amount:	Not reported
Final Monetary Amount:	Not reported
Paid Amount:	Not reported
Final Count:	Not reported
Final Amount:	Not reported

Found Violation:	Yes
Agency Which Determined Violation:	State
Violation Short Description:	Hazardous Waste Pharmaceuticals
Date Violation was Determined:	20221018
Actual Return to Compliance Date:	20221207
Return to Compliance Qualifier:	Unverifiable
Violation Responsible Agency:	State
Scheduled Compliance Date:	Not reported
Enforcement Identifier:	Not reported
Date of Enforcement Action:	Not reported
Enforcement Responsible Agency:	Not reported
Enforcement Docket Number:	Not reported
Enforcement Attorney:	Not reported
Corrective Action Component:	Not reported
Appeal Initiated Date:	Not reported
Appeal Resolution Date:	Not reported
Disposition Status Date:	Not reported
Disposition Status:	Not reported
Disposition Status Description:	Not reported
Consent/Final Order Sequence Number:	Not reported
Consent/Final Order Respondent Name:	Not reported
Consent/Final Order Lead Agency:	Not reported
Enforcement Type:	Not reported
Enforcement Responsible Person:	Not reported
Enforcement Responsible Sub-Organization:	Not reported
SEP Sequence Number:	Not reported
SEP Expenditure Amount:	Not reported
SEP Scheduled Completion Date:	Not reported
SEP Actual Date:	Not reported
SEP Defaulted Date:	Not reported
SEP Type:	Not reported
SEP Type Description:	Not reported
Proposed Amount:	Not reported
Final Monetary Amount:	Not reported

DRAFT

AHF PHARMACY (Continued) **1016955747**

Paid Amount: Not reported
Final Count: Not reported
Final Amount: Not reported

Evaluation Action Summary:
Evaluation Date: 20221018
Evaluation Responsible Agency: State
Found Violation: Yes
Evaluation Type Description: COMPLIANCE EVALUATION INSPECTION
Evaluation Responsible Person Identifier: JKP
Evaluation Responsible Sub-Organization: SE
Actual Return to Compliance Date: 20221207
Scheduled Compliance Date: Not reported
Date of Request: Not reported
Date Response Received: Not reported
Request Agency: Not reported
Former Citation: Not reported

Evaluation Date: 20221018
Evaluation Responsible Agency: State
Found Violation: Yes
Evaluation Type Description: COMPLIANCE EVALUATION INSPECTION
Evaluation Responsible Person Identifier: JKP
Evaluation Responsible Sub-Organization: SE
Actual Return to Compliance Date: 20221207
Scheduled Compliance Date: Not reported
Date of Request: Not reported
Date Response Received: Not reported
Request Agency: Not reported
Former Citation: Not reported

Evaluation Date: 20221018
Evaluation Responsible Agency: State
Found Violation: Yes
Evaluation Type Description: COMPLIANCE EVALUATION INSPECTION
Evaluation Responsible Person Identifier: JKP
Evaluation Responsible Sub-Organization: SE
Actual Return to Compliance Date: 20221207
Scheduled Compliance Date: Not reported
Date of Request: Not reported
Date Response Received: Not reported
Request Agency: Not reported
Former Citation: Not reported

Evaluation Date: 20221018
Evaluation Responsible Agency: State
Found Violation: Yes
Evaluation Type Description: COMPLIANCE EVALUATION INSPECTION
Evaluation Responsible Person Identifier: JKP
Evaluation Responsible Sub-Organization: SE
Actual Return to Compliance Date: 20221207
Scheduled Compliance Date: Not reported
Date of Request: Not reported
Date Response Received: Not reported
Request Agency: Not reported
Former Citation: Not reported

DRAFT

AHF PHARMACY (Continued) **1016955747**

Evaluation Date:	20221018
Evaluation Responsible Agency:	State
Found Violation:	Yes
Evaluation Type Description:	COMPLIANCE EVALUATION INSPECTION
Evaluation Responsible Person Identifier:	JKP
Evaluation Responsible Sub-Organization:	SE
Actual Return to Compliance Date:	20221207
Scheduled Compliance Date:	Not reported
Date of Request:	Not reported
Date Response Received:	Not reported
Request Agency:	Not reported
Former Citation:	Not reported

I45 **AIDS HEALTHCARE FOUNDATION** **Financial Assurance** **S120039819**
NNW **700 SE 3RD AVE** **BROWARD CO. HM** **N/A**
1/8-1/4 **FORT LAUDERDALE, FL 33316**
0.158 mi.
834 ft. **Site 3 of 3 in cluster I**

Relative:
Higher

Actual:
8 ft.

FL Financial Assurance 3:

Name:	AIDS HEALTHCARE FOUNDATION
Address:	700 SE 3RD AVE
City,State,Zip:	FORT LAUDERDALE, FL 33316
Region:	3
Facility ID:	9815989
Facility Phone:	9546543201
Facility Status:	OPEN
Facility Type:	C
Type Description:	Fuel user/Non-retail
DEP CO:	P
Finaincial Responsibility:	INSURANCE
Insurance Company:	ACE AMERICAN INSURANCE COMPANY
Effective Date:	01/24/2018
Expire Date:	01/24/2019
Owner ID:	76028
Onwer Name:	AIDS HEALTHCARE FOUNDATION INC
Owner Address:	6255 W SUNSET BLVD, 21ST FL
Owner Address2:	Not reported
Owner City,St,Zip:	LOS ANGELES, CA 90028
Contact:	LYLE H HOING
Resp Party Phone:	Not reported

Name:	AIDS HEALTHCARE FOUNDATION
Address:	700 SE 3RD AVE
City,State,Zip:	FORT LAUDERDALE, FL 33316
Region:	3
Facility ID:	9815989
Facility Phone:	9546543201
Facility Status:	OPEN
Facility Type:	C
Type Description:	Fuel user/Non-retail
DEP CO:	P
Finaincial Responsibility:	INSURANCE
Insurance Company:	ACE AMERICAN INSURANCE COMPANY
Effective Date:	04/01/2022
Expire Date:	04/01/2023
Owner ID:	76028

DRAFT

AIDS HEALTHCARE FOUNDATION (Continued) **S120039819**

Onwer Name: AIDS HEALTHCARE FOUNDATION INC
Owner Address: 6255 W SUNSET BLVD, 21ST FL
Owner Address2: Not reported
Owner City,St,Zip: LOS ANGELES, CA 90028
Contact: LYLE H HOING
Resp Party Phone: Not reported

BROWARD CO. HM:
Name: AIDS HEALTHCARE FOUNDATION (AHF)
Address: 700 SE 3RD AVE
City,State,Zip: FORT LAUDERDALE, FL 33316
Region: BROWARD
Facility ID: 16972
Alt Location: Not reported
Facility Status: OPEN

J46 **DAVIE BLVD. OFFICE, LLC** **BROWARD CO. NOV** **S117861711**
SW **201 SE 12TH ST** **N/A**
1/8-1/4 **FORT LAUDERDALE, FL 33316**
0.167 mi.
880 ft. **Site 1 of 3 in cluster J**

Relative:
Higher

Actual:
9 ft.

BROWARD CO. NOV:
Name: DAVIE BLVD. OFFICE, LLC
Address: 201 SE 12TH ST
City,State,Zip: FORT LAUDERDALE, FL 33316
Notice of Violation: 03/09/2015
Facility Status: Closed
Region: BROWARD
Enforcement Number: NOV15-0023
Code Section Number: Not reported
Completed Date: 06/29/2015
Closest Major Intersection: Not reported

Name: DAVIE BLVD. OFFICE, LLC
Address: 201 SE 12TH ST
City,State,Zip: FORT LAUDERDALE, FL 33316
Notice of Violation: 03/09/2015
Facility Status: Closed
Region: BROWARD
Enforcement Number: NOV15-0023
Code Section Number: 27-180(b)(2) Notice of Demolition or Asbestos Renovation
Completed Date: 06/29/2015
Closest Major Intersection: Not reported

Name: DAVIE BLVD. OFFICE, LLC
Address: 201 SE 12TH ST
City,State,Zip: FORT LAUDERDALE, FL 33316
Notice of Violation: 03/09/2015
Facility Status: Closed
Region: BROWARD
Enforcement Number: NOV15-0023
Code Section Number: 27-180(b)(2) Notice of Demolition or Asbestos Renovation
Completed Date: 06/29/2015
Closest Major Intersection: Not reported

Name: DAVIE BLVD. OFFICE, LLC

DRAFT

DAVIE BLVD. OFFICE, LLC (Continued) **S117861711**

Address: 201 SE 12TH ST
City,State,Zip: FORT LAUDERDALE, FL 33316
Notice of Violation: 03/09/2015
Facility Status: Closed
Region: BROWARD
Enforcement Number: NOV15-0023
Code Section Number: Not reported
Completed Date: 06/29/2015
Closest Major Intersection: Not reported

J47 **ARBOR TREE & LAND, INC. D/B/A ATL DIVERSIFIED INDU** **BROWARD CO. NOV** **S117861710**
SW **201 SE 12TH ST** **N/A**
1/8-1/4 **FORT LAUDERDALE, FL 33316**
0.167 mi.
880 ft. **Site 2 of 3 in cluster J**

Relative:
Higher

Actual:
9 ft.

BROWARD CO. NOV:
Name: ARBOR TREE & LAND, INC. D/B/A ATL DIVERSIFIED INDUSTRIES
Address: 201 SE 12TH ST
City,State,Zip: FORT LAUDERDALE, FL 33316
Notice of Violation: 03/09/2015
Facility Status: Closed
Region: BROWARD
Enforcement Number: NOV15-0023
Code Section Number: Not reported
Completed Date: 06/29/2015
Closest Major Intersection: Not reported

Name: ARBOR TREE & LAND, INC. D/B/A ATL DIVERSIFIED INDUSTRIES
Address: 201 SE 12TH ST
City,State,Zip: FORT LAUDERDALE, FL 33316
Notice of Violation: 03/09/2015
Facility Status: Closed
Region: BROWARD
Enforcement Number: NOV15-0023
Code Section Number: 27-180(b)(2) Notice of Demolition or Asbestos Renovation
Completed Date: 06/29/2015
Closest Major Intersection: Not reported

Name: ARBOR TREE & LAND, INC. D/B/A ATL DIVERSIFIED INDUSTRIES D/B/A ATL DIVERSIFIED INDUSTRIES
Address: 201 SE 12TH ST
City,State,Zip: FORT LAUDERDALE, FL 33316
Notice of Violation: 03/09/2015
Facility Status: Closed
Region: BROWARD
Enforcement Number: NOV15-0023
Code Section Number: Not reported
Completed Date: 06/29/2015
Closest Major Intersection: Not reported

Name: ARBOR TREE & LAND, INC. D/B/A ATL DIVERSIFIED INDUSTRIES D/B/A ATL DIVERSIFIED INDUSTRIES
Address: 201 SE 12TH ST
City,State,Zip: FORT LAUDERDALE, FL 33316
Notice of Violation: 03/09/2015
Facility Status: Closed
Region: BROWARD
Enforcement Number: NOV15-0023
Code Section Number: 27-180(b)(2) Notice of Demolition or Asbestos Renovation

DRAFT

ARBOR TREE & LAND, INC. D/B/A ATL DIVERSIFIED INDUSTRIES D/B (Continued) **S117861710**

Completed Date: 06/29/2015
Closest Major Intersection: Not reported

J48
SW
1/8-1/4
0.167 mi.
880 ft.

Relative:
Higher

Actual:
9 ft.

TDON CONSTRUCTION, INC. **BROWARD CO. NOV** **S117861712**
201 SE 12TH ST **N/A**
FORT LAUDERDALE, FL 33316

Site 3 of 3 in cluster J

BROWARD CO. NOV:
Name: TDON CONSTRUCTION, INC.
Address: 201 SE 12TH ST
City,State,Zip: FORT LAUDERDALE, FL 33316
Notice of Violation: 03/09/2015
Facility Status: Closed
Region: BROWARD
Enforcement Number: NOV15-0023
Code Section Number: Not reported
Completed Date: 06/29/2015
Closest Major Intersection: Not reported

Name: TDON CONSTRUCTION, INC.
Address: 201 SE 12TH ST
City,State,Zip: FORT LAUDERDALE, FL 33316
Notice of Violation: 03/09/2015
Facility Status: Closed
Region: BROWARD
Enforcement Number: NOV15-0023
Code Section Number: 27-180(b)(2) Notice of Demolition or Asbestos Renovation
Completed Date: 06/29/2015
Closest Major Intersection: Not reported

Name: TDON CONSTRUCTION, INC.
Address: 201 SE 12TH ST
City,State,Zip: FORT LAUDERDALE, FL 33316
Notice of Violation: 03/09/2015
Facility Status: Closed
Region: BROWARD
Enforcement Number: NOV15-0023
Code Section Number: 27-180(b)(2) Notice of Demolition or Asbestos Renovation
Completed Date: 06/29/2015
Closest Major Intersection: Not reported

Name: TDON CONSTRUCTION, INC.
Address: 201 SE 12TH ST
City,State,Zip: FORT LAUDERDALE, FL 33316
Notice of Violation: 03/09/2015
Facility Status: Closed
Region: BROWARD
Enforcement Number: NOV15-0023
Code Section Number: Not reported
Completed Date: 06/29/2015
Closest Major Intersection: Not reported

DRAFT

G49 **WALGREENS #6538** **BROWARD CO. HM** **S107677313**
SSE **1201 S FEDERAL HWY** **N/A**
1/8-1/4 **FORT LAUDERDALE, FL 33316**
0.170 mi.
900 ft. **Site 6 of 10 in cluster G**

Relative:
Higher

Actual:
7 ft.

BROWARD CO. HM:
Name: WALGREENS #6538
Address: 1201 S FEDERAL HWY
City,State,Zip: FORT LAUDERDALE, FL 33316
Region: BROWARD
Facility ID: 05421
Alt Location: Not reported
Facility Status: OPEN

G50 **SUNOCO-TWIN STATION** **UST FINDER** **1028219786**
SSE **1201 S FEDERAL HWY** **UST FINDER RELEASE** **N/A**
1/8-1/4 **DANIA BEACH, FL 33304**
0.170 mi.
900 ft. **Site 7 of 10 in cluster G**

Relative:
Higher

Actual:
7 ft.

UST FINDER:
Object ID: 77164
Facility ID: FL8502819
Name: SUNOCO-TWIN STATION
Address: 1201 S FEDERAL HWY
City,State,Zip: DANIA BEACH, FL 33304
Address Match Type: Not reported
Open USTs: 2
Closed USTs: 4
TOS USTs: 0
Population 1500ft: 2136
Private Wells 1500ft: 1
Within 100yr Floodplain: No
Land Use: Developed, Medium Intensity
Within SPA: No
SPA PWS Facility ID: Not reported
SPA Water Type: Not reported
SPA Facility Type: Not reported
SPA HUC12: Not reported
Within WHPA: No
WHPA PWS Facility ID: Not reported
WHPA Water Type: Not reported
WHPA Facility Type: Not reported
WHPA HUC12: Not reported
Facility Status: Open UST(s)
Date of Last Inspection: Not reported
EPA Region: 4
Tribe: Not reported
Coordinate Source: State
X Coord: -80.1430555599999
Y Coord: 26.0363888900001
Latitude: 26.03638889
Longitude: -80.14305556

UST FINDER:
Object ID: 244824
Facility ID: FL8502819
Tank ID: FL8502819-1
Tank Status: Closed

DRAFT

SUNOCO-TWIN STATION (Continued) **1028219786**

Installation Date:	1981/07/01 16:00:00+00
Removal Date:	Not reported
Tank Capacity:	8000
Substances:	Unleaded Gas
Tank Wall Type:	Not reported

Object ID:	244825
Facility ID:	FL8502819
Tank ID:	FL8502819-2
Tank Status:	Closed
Installation Date:	1981/07/01 16:00:00+00
Removal Date:	Not reported
Tank Capacity:	8000
Substances:	Unleaded Gas
Tank Wall Type:	Not reported

Object ID:	244826
Facility ID:	FL8502819
Tank ID:	FL8502819-3
Tank Status:	Closed
Installation Date:	1981/07/01 16:00:00+00
Removal Date:	Not reported
Tank Capacity:	8000
Substances:	Unleaded Gas
Tank Wall Type:	Not reported

Object ID:	244827
Facility ID:	FL8502819
Tank ID:	FL8502819-4
Tank Status:	Closed
Installation Date:	1981/07/01 16:00:00+00
Removal Date:	Not reported
Tank Capacity:	8000
Substances:	Unleaded Gas
Tank Wall Type:	Not reported

Object ID:	206562
Facility ID:	FL8502819
Tank ID:	FL8502819-5
Tank Status:	Open
Installation Date:	1997/02/01 15:59:59+00
Removal Date:	Not reported
Tank Capacity:	12000
Substances:	Unleaded Gas
Tank Wall Type:	Not reported

Object ID:	206563
Facility ID:	FL8502819
Tank ID:	FL8502819-6
Tank Status:	Open
Installation Date:	1997/02/01 15:59:59+00
Removal Date:	Not reported
Tank Capacity:	12000
Substances:	Unleaded Gas
Tank Wall Type:	Not reported

DRAFT

SUNOCO-TWIN STATION (Continued) **1028219786**

UST FINDER RELEASE:

Object ID:	124608
Facility ID:	FL8502819
Lust ID:	FL29560
Name:	SUNOCO-TWIN STATION
Address:	1201 S FEDERAL HWY
City,State,Zip:	DANIA BEACH, FL 0
Address Match Type:	Not reported
Reported Date:	1988/09/23 16:00:00+00
Status:	Open
Substance:	Not reported
Population within 1500ft:	2135
Domestic Wells within 1500ft:	1
Land Use:	Developed, Medium Intensity
Within SPA:	No
SPA PWS Facility ID:	Not reported
SPA Water Type:	Not reported
SPA Facility Type:	Not reported
SPA HUC12:	Not reported
Within WHPA:	No
WHPA PWS Facility ID:	Not reported
WHPA Water Type:	Not reported
WHPA Facility Type:	Not reported
WHPA HUC12:	Not reported
Within 100yr Floodplain:	No
Tribe:	Not reported
EPA Region:	4
NFA Letter 1:	Not reported
NFA Letter 2:	Not reported
NFA Letter 3:	Not reported
NFA Letter 4:	Not reported
Closed With Residual Contaminate:	Not reported
Coordinate Source:	State
X Coord:	-80.1430599999999
Y Coord:	26.03639
Latitude:	26.03639
Longitude:	-80.14306

G51 **SANPARA WASH A WAX** **UST FINDER** **1028245954**
SSE **1201 S FEDERAL HWY** **UST FINDER RELEASE** **N/A**
1/8-1/4 **FORT LAUDERDALE, FL 33316**
0.170 mi.
900 ft. **Site 8 of 10 in cluster G**

Relative:
Higher

Actual:
7 ft.

UST FINDER:

Object ID:	80846
Facility ID:	FL9100965
Name:	SANPARA WASH A WAX
Address:	1201 S FEDERAL HWY
City,State,Zip:	FORT LAUDERDALE, FL 33316
Address Match Type:	Not reported
Open USTs:	0
Closed USTs:	6
TOS USTs:	0
Population 1500ft:	1147
Private Wells 1500ft:	0
Within 100yr Floodplain:	No

DRAFT

SANPARA WASH A WAX (Continued) **1028245954**

Land Use:	Developed, Medium Intensity
Within SPA:	No
SPA PWS Facility ID:	Not reported
SPA Water Type:	Not reported
SPA Facility Type:	Not reported
SPA HUC12:	Not reported
Within WHPA:	No
WHPA PWS Facility ID:	Not reported
WHPA Water Type:	Not reported
WHPA Facility Type:	Not reported
WHPA HUC12:	Not reported
Facility Status:	Closed UST(s)
Date of Last Inspection:	Not reported
EPA Region:	4
Tribe:	Not reported
Coordinate Source:	State
X Coord:	-80.13833333
Y Coord:	26.10750000000001
Latitude:	26.1075
Longitude:	-80.13833333

UST FINDER:

Object ID:	299189
Facility ID:	FL9100965
Tank ID:	FL9100965-1
Tank Status:	Closed
Installation Date:	Not reported
Removal Date:	Not reported
Tank Capacity:	4000
Substances:	Generic Gasoline
Tank Wall Type:	Not reported

Object ID:	299190
Facility ID:	FL9100965
Tank ID:	FL9100965-2
Tank Status:	Closed
Installation Date:	Not reported
Removal Date:	Not reported
Tank Capacity:	4000
Substances:	Generic Gasoline
Tank Wall Type:	Not reported

Object ID:	299191
Facility ID:	FL9100965
Tank ID:	FL9100965-3
Tank Status:	Closed
Installation Date:	Not reported
Removal Date:	Not reported
Tank Capacity:	4000
Substances:	Generic Gasoline
Tank Wall Type:	Not reported

Object ID:	299192
Facility ID:	FL9100965
Tank ID:	FL9100965-4
Tank Status:	Closed
Installation Date:	Not reported
Removal Date:	Not reported

DRAFT

SANPARA WASH A WAX (Continued) **1028245954**

Tank Capacity:	8000
Substances:	Generic Gasoline
Tank Wall Type:	Not reported
Object ID:	299193
Facility ID:	FL9100965
Tank ID:	FL9100965-5
Tank Status:	Closed
Installation Date:	Not reported
Removal Date:	Not reported
Tank Capacity:	300
Substances:	Waste Oil
Tank Wall Type:	Not reported
Object ID:	299194
Facility ID:	FL9100965
Tank ID:	FL9100965-6
Tank Status:	Closed
Installation Date:	Not reported
Removal Date:	Not reported
Tank Capacity:	550
Substances:	Waste Oil
Tank Wall Type:	Not reported

UST FINDER RELEASE:

Object ID:	124834
Facility ID:	FL9100965
Lust ID:	FL32922
Name:	SANPARA WASH A WAX
Address:	1201 S FEDERAL HWY
City,State,Zip:	FORT LAUDERDALE, FL 0
Address Match Type:	Not reported
Reported Date:	1987/04/13 16:00:00+00
Status:	No Further Action
Substance:	Not reported
Population within 1500ft:	1147
Domestic Wells within 1500ft:	0
Land Use:	Developed, Medium Intensity
Within SPA:	No
SPA PWS Facility ID:	Not reported
SPA Water Type:	Not reported
SPA Facility Type:	Not reported
SPA HUC12:	Not reported
Within WHPA:	No
WHPA PWS Facility ID:	Not reported
WHPA Water Type:	Not reported
WHPA Facility Type:	Not reported
WHPA HUC12:	Not reported
Within 100yr Floodplain:	No
Tribe:	Not reported
EPA Region:	4
NFA Letter 1:	Not reported
NFA Letter 2:	Not reported
NFA Letter 3:	Not reported
NFA Letter 4:	Not reported
Closed With Residual Contaminate:	Not reported

DRAFT

SANPARA WASH A WAX (Continued) **1028245954**

Coordinate Source:	State
X Coord:	-80.1383299999999
Y Coord:	26.1075000000001
Latitude:	26.1075
Longitude:	-80.1383299999999

G52 **SUNOCO-TWIN STATION** **LUST** **1000736292**
SSE **1201 S FEDERAL HWY** **UST** **N/A**
1/8-1/4 **DANIA BEACH, FL 33304** **CLEANUP SITES**
0.170 mi. **DWM CONTAM**
900 ft. **Site 9 of 10 in cluster G** **Broward Co. EDIEAR**
Financial Assurance
Relative: **BROWARD CO. HM**
Higher

Actual: **7 ft.**

LUST:

Name:	SUNOCO-TWIN STATION
Address:	1201 S FEDERAL HWY
City,State,Zip:	DANIA BEACH, FL 33304
Region:	STATE
Facility Id:	8502819
Facility Status:	OPEN
Facility Type:	A - Retail Station
Facility Phone:	(800)651-7003
Facility Cleanup Rank:	8533
District:	Southeast District
Lat/Long (dms):	26 2 11.5086999 / 80 8 34.8614000
Section:	3
Township:	51S
Range:	42E
Feature:	Not reported
Method:	AGPS
Datum:	0
Score:	11
Score Effective Date:	2012-07-13 00:00:00
Score When Ranked:	10
Operator:	GABRIEL VOLANTE
Name Update:	2004-03-05 00:00:00
Address Update:	2004-03-05 00:00:00

Petroleum Cleanup PCT Facility Score:

Facility Cleanup Status:	ONGO - ONGOING
Contact:	GABRIEL VOLANTE
Contact Company:	TWIN OIL COMPANY
Contact Address:	15300 NW 7TH AVE
Contact City/State/Zip:	MIAMI, FL 33169
Phone:	(305)688-9613
Bad Address Ind:	N
State:	FL
Zip:	33304, 2038
Score:	11
Score Effective Date:	2012-07-13 00:00:00
Related Party ID:	22501
Primary RP Role:	ACCOUNT OWNER
RP Begin Date:	1986-01-01
RP Zip:	6204
RP Extension:	Not reported

DRAFT

SUNOCO-TWIN STATION (Continued) **1000736292**

Discharge Cleanup Summary:

Discharge Date:	9/23/1988
PCT Discharge Combined:	Not reported
Cleanup Required:	R - CLEANUP REQUIRED
Discharge Cleanup Status:	RA - RA ONGOING
Disch Cleanup Status Date:	1/22/2021
Cleanup Work Status:	ACTIVE
Information Source:	E - EDI
Other Source Description:	Not reported
Eligibility Indicator:	E - ELIGIBLE
Site Manager:	SINGLETON_D
Site Mgr End Date:	Not reported
Tank Office:	PCLP6 - BROWARD CNTY ENVIRONMENTAL PROTECTION DEPT

Petroleum Cleanup Program Eligibility:

Facility ID:	8502819
Discharge Date:	9/23/1988
Pct Discharge Combined With:	Not reported
Cleanup Required:	R - CLEANUP REQUIRED
Discharge Cleanup Status:	RA - RA ONGOING
Disch Cleanup Status Date:	1/22/2021
Cleanup Work Status:	ACTIVE
Information Source:	E - EDI
Other Source Description:	Not reported
Application Received Date:	9/26/1988
Cleanup Program:	E - EARLY DETECTION INCENTIVE
Eligibility Status:	7/17/1991
Elig Status Date:	7/17/1991
Letter Of Intent Date:	6/3/1991
Redetermined:	No
Inspection Date:	10/17/1989
Site Manager:	SINGLETON_D
Site Mgr End Date:	Not reported
Tank Office:	PCLP6 - BROWARD CNTY ENVIRONMENTAL PROTECTION DEPT
Deductible Amount:	Not reported
Deductible Paid To Date:	0
Co-Pay Amount:	Not reported
Co-Pay Paid To Date:	0
Cap Amount:	0

Contaminated Media:

Discharge Date:	9/23/1988
Pct Discharge Combined With:	Not reported
Cleanup Required:	R - CLEANUP REQUIRED
Discharge Cleanup Status:	RA - RA ONGOING
Disch Cleanup Status Date:	1/22/2021
Cleanup Work Status:	ACTIVE
Information Source:	E - EDI
Other Source Description:	Not reported
Elig Indicator:	E - ELIGIBLE
Site Manager:	SINGLETON_D
Site Mgr End Date:	Not reported
Tank Office:	PCLP6 - BROWARD CNTY ENVIRONME
Contaminated Drinking Wells:	0
Contaminated Monitoring Well:	Yes
Contaminated Soil:	No
Contaminated Surface Water:	No
Contaminated Ground Water:	Yes

DRAFT

SUNOCO-TWIN STATION (Continued) **1000736292**

Pollutant:	Y - Unknown/Not Reported
Pollutant Other Description:	Not reported
Gallons Discharged:	Not reported

Task Information:

District:	SED
Facility ID:	8502819
Facility Status:	OPEN
Facility Type:	A - Retail Station -
County:	BROWARD
County ID:	6
Cleanup Eligibility Status:	E
Source Effective Date:	05-13-1997
Discharge Date:	09-23-1988
Cleanup Required:	R - CLEANUP REQUIRED
Discharge Cleanup Status:	RAP - RAP ONGOING
Disch Cleanup Status Date:	08-30-1994
SRC Action Type:	NFA - NO FURTHER ACTION
SRC Submit Date:	05-07-1997
SRC Review Date:	05-13-1997
SRC Completion Status:	I - INCOMPLETE
SRC Issue Date:	Not reported
SRC Comment:	Not reported
Cleanup Work Status:	INACTIVE
Site Mgr:	MOORE_JJ
Site Mgr End Date:	Not reported
Tank Office:	PCLP6 - Broward County
SR Task ID:	26774
SR Cleanup Responsible:	ST - STATE
SR Funding Eligibility Type:	-
SR Actual Cost:	Not reported
SR Completion Date:	Not reported
SR Payment Date:	Not reported
SR Oral Date:	Not reported
SR Written Date:	Not reported
SR Soil Removal:	Not reported
SR Free Product Removal:	Not reported
SR Soil Tonnage Removed:	Not reported
SR Soil Treatment:	Not reported
SR Other Treatment:	Not reported
SR Alternate Proc Received Date:	Not reported
SR Alternate Procedure Status:	Not reported
SR Alternate Procedure Status Date:	Not reported
SR Alternate Procedure Comments:	Not reported
SA Task ID:	26775
SA Cleanup Responsible:	ST - STATE
SA Funding Eligibility Type:	-
SA Actual Cost:	Not reported
SA Completion Date:	08-27-1993
SA Payment Date:	Not reported
RAP Task ID:	26776
RAP Cleanup Responsible ID:	RP - RESPONSIBLE PARTY
RAP Funding Eligibility Type:	-
RAP Actual Cost:	Not reported
RAP Completion Date:	09-20-1994
RAP Payment Date:	Not reported
RAP Last Order Approved:	1994-09-20 00:00:00
RA Task ID:	26777

DRAFT

SUNOCO-TWIN STATION (Continued) **1000736292**

RA Cleanup Responsible: ST - STATE
RA Funding Eligibility Type: -
RA Years to Complete: Not reported
RA Actual Cost: Not reported

Click here for Florida Oculus:

Broward Co. UST:

Name: SUNOCO-TWIN STATION
Address: 1201 S FEDERAL HWY
City,State,Zip: DANIA BEACH, FL 33004
DEP Site Id: 068502819
Facility ID: 02091
Storage Tank ID: 02091-01
Tank Construction: F. Fiberglass-clad steel
Tank Size: 10000
Install Date: 02/20/1997
Tank Status: U. In-Service
Substance: B. Unleaded Gasoline
Tank Type: Underground

Name: SUNOCO-TWIN STATION
Address: 1201 S FEDERAL HWY
City,State,Zip: DANIA BEACH, FL 33004
DEP Site Id: 068502819
Facility ID: 02091
Storage Tank ID: 02091-02
Tank Construction: F. Fiberglass-clad steel
Tank Size: 10000
Install Date: 02/20/1997
Tank Status: U. In-Service
Substance: B. Unleaded Gasoline
Tank Type: Underground

Name: SUNOCO-TWIN STATION
Address: 1201 S FEDERAL HWY
City,State,Zip: DANIA BEACH, FL 33004
DEP Site Id: 068502819
Facility ID: 02091
Storage Tank ID: 02091-03
Tank Construction: C. Steel
Tank Size: 8000
Install Date: 01/01/1981
Tank Status: B. Removed From Site
Substance: B. Unleaded Gasoline
Tank Type: Underground

Name: SUNOCO-TWIN STATION
Address: 1201 S FEDERAL HWY
City,State,Zip: DANIA BEACH, FL 33004
DEP Site Id: 068502819
Facility ID: 02091
Storage Tank ID: 02091-04
Tank Construction: C. Steel
Tank Size: 8000
Install Date: 01/01/1981
Tank Status: B. Removed From Site

DRAFT

SUNOCO-TWIN STATION (Continued) **1000736292**

Substance: B. Unleaded Gasoline
Tank Type: Underground

Name: SUNOCO-TWIN STATION
Address: 1201 S FEDERAL HWY
City,State,Zip: DANIA BEACH, FL 33004
DEP Site Id: 068502819
Facility ID: 02091
Storage Tank ID: 02091-05
Tank Construction: C. Steel
Tank Size: 8000
Install Date: 01/01/1981
Tank Status: B. Removed From Site
Substance: B. Unleaded Gasoline
Tank Type: Underground

Name: SUNOCO-TWIN STATION
Address: 1201 S FEDERAL HWY
City,State,Zip: DANIA BEACH, FL 33004
DEP Site Id: 068502819
Facility ID: 02091
Storage Tank ID: 02091-06
Tank Construction: C. Steel
Tank Size: 8000
Install Date: 01/01/1981
Tank Status: B. Removed From Site
Substance: B. Unleaded Gasoline
Tank Type: Underground

UST:
Facility ID: 8502819
Name: SUNOCO-TWIN STATION
Address: 1201 S FEDERAL HWY
City,State,Zip: DANIA BEACH, FL 33304
Facility Phone: 8006517003
Facility Status: OPEN
Facility Type: A
Type Description: Retail Station
Depco: C
Region: STATE
Positioning Method: AGPS
Latitude/Longitude: 26 2 11 / 80 8 35

UST:
Tank ID: 1
Tank Capacity: 8000
Tank Location: UNDERGROUND
Tank Status: B-Removed from Site
Status Date: 03/06/1997
Install Date: 7/1/1981
Substance: B
Content Description: Unleaded Gas
Vessel Indicator: TANK
DEP Contractor: C

Owner:
Owner ID: 22501
Owner Name: TWIN OIL COMPANY

DRAFT

SUNOCO-TWIN STATION (Continued) **1000736292**

Owner Address: 15300 NW 7TH AVE
Owner Address 2: ATTN: STORAGE TANK REGIS
Owner City,State,Zip: MIAMI, FL 33169
Owner Contact: GABRIEL VOLANTE
Owner Phone: 3056889613

Construction:
Tank ID: 5
Construction Category: A
Construction Description: Ball check valve

Tank ID: 5
Construction Category: F
Construction Description: Fiberglass clad steel

Tank ID: 5
Construction Category: I
Construction Description: Double wall

Tank ID: 5
Construction Category: M
Construction Description: Spill containment bucket

Tank ID: 6
Construction Category: A
Construction Description: Ball check valve

Tank ID: 6
Construction Category: F
Construction Description: Fiberglass clad steel

Tank ID: 6
Construction Category: I
Construction Description: Double wall

Tank ID: 6
Construction Category: M
Construction Description: Spill containment bucket

Piping:
Tank ID: 5
Piping Category: C
Piping Description: Fiberglass

Tank ID: 5
Piping Category: F
Piping Description: Double wall

Tank ID: 5
Piping Category: K
Piping Description: Dispenser liners

Tank ID: 6
Piping Category: C
Piping Description: Fiberglass

DRAFT

SUNOCO-TWIN STATION (Continued) **1000736292**

Tank ID: 6
Piping Category: F
Piping Description: Double wall

Tank ID: 6
Piping Category: K
Piping Description: Dispenser liners

Monitoring:
Tank ID: 5
Petro Monitoring Category: 8
Monitoring Description: Manually sampled wells

Tank ID: 5
Petro Monitoring Category: F
Monitoring Description: Monitor dbl wall tank space

Tank ID: 5
Petro Monitoring Category: L
Monitoring Description: Automatic tank gauging - USTs

Tank ID: 6
Petro Monitoring Category: 8
Monitoring Description: Manually sampled wells

Tank ID: 6
Petro Monitoring Category: F
Monitoring Description: Monitor dbl wall tank space

Tank ID: 6
Petro Monitoring Category: L
Monitoring Description: Automatic tank gauging - USTs

Tank ID: 5
Petro Monitoring Category: 3
Monitoring Description: Electronic monitor pipe sumps

Tank ID: 5
Petro Monitoring Category: 4
Monitoring Description: Visual inspect dispenser liners

Tank ID: 6
Petro Monitoring Category: 3
Monitoring Description: Electronic monitor pipe sumps

Tank ID: 6
Petro Monitoring Category: 4
Monitoring Description: Visual inspect dispenser liners

Tank ID: 2
Tank Capacity: 8000
Tank Location: UNDERGROUND
Tank Status: B-Removed from Site
Status Date: 03/06/1997
Install Date: 7/1/1981
Substance: B

DRAFT

SUNOCO-TWIN STATION (Continued) **1000736292**

Content Description: Unleaded Gas
Vessel Indicator: TANK
DEP Contractor: C

Owner:
Owner ID: 22501
Owner Name: TWIN OIL COMPANY
Owner Address: 15300 NW 7TH AVE
Owner Address 2: ATTN: STORAGE TANK REGIS
Owner City,State,Zip: MIAMI, FL 33169
Owner Contact: GABRIEL VOLANTE
Owner Phone: 3056889613

Construction:
Tank ID: 5
Construction Category: A
Construction Description: Ball check valve

Tank ID: 5
Construction Category: F
Construction Description: Fiberglass clad steel

Tank ID: 5
Construction Category: I
Construction Description: Double wall

Tank ID: 5
Construction Category: M
Construction Description: Spill containment bucket

Tank ID: 6
Construction Category: A
Construction Description: Ball check valve

Tank ID: 6
Construction Category: F
Construction Description: Fiberglass clad steel

Tank ID: 6
Construction Category: I
Construction Description: Double wall

Tank ID: 6
Construction Category: M
Construction Description: Spill containment bucket

Piping:
Tank ID: 5
Piping Category: C
Piping Description: Fiberglass

Tank ID: 5
Piping Category: F
Piping Description: Double wall

Tank ID: 5
Piping Category: K

DRAFT

SUNOCO-TWIN STATION (Continued) **1000736292**

Piping Description: Dispenser liners

Tank ID: 6
Piping Category: C
Piping Description: Fiberglass

Tank ID: 6
Piping Category: F
Piping Description: Double wall

Tank ID: 6
Piping Category: K
Piping Description: Dispenser liners

Monitoring:
Tank ID: 5
Petro Monitoring Category: 8
Monitoring Description: Manually sampled wells

Tank ID: 5
Petro Monitoring Category: F
Monitoring Description: Monitor dbl wall tank space

Tank ID: 5
Petro Monitoring Category: L
Monitoring Description: Automatic tank gauging - USTs

Tank ID: 6
Petro Monitoring Category: 8
Monitoring Description: Manually sampled wells

Tank ID: 6
Petro Monitoring Category: F
Monitoring Description: Monitor dbl wall tank space

Tank ID: 6
Petro Monitoring Category: L
Monitoring Description: Automatic tank gauging - USTs

Tank ID: 5
Petro Monitoring Category: 3
Monitoring Description: Electronic monitor pipe sumps

Tank ID: 5
Petro Monitoring Category: 4
Monitoring Description: Visual inspect dispenser liners

Tank ID: 6
Petro Monitoring Category: 3
Monitoring Description: Electronic monitor pipe sumps

Tank ID: 6
Petro Monitoring Category: 4
Monitoring Description: Visual inspect dispenser liners

Tank ID: 3

DRAFT

SUNOCO-TWIN STATION (Continued) **1000736292**

Tank Capacity: 8000
Tank Location: UNDERGROUND
Tank Status: B-Removed from Site
Status Date: 03/06/1997
Install Date: 7/1/1981
Substance: B
Content Description: Unleaded Gas
Vessel Indicator: TANK
DEP Contractor: C

Owner:
Owner ID: 22501
Owner Name: TWIN OIL COMPANY
Owner Address: 15300 NW 7TH AVE
Owner Address 2: ATTN: STORAGE TANK REGIS
Owner City,State,Zip: MIAMI, FL 33169
Owner Contact: GABRIEL VOLANTE
Owner Phone: 3056889613

Construction:
Tank ID: 5
Construction Category: A
Construction Description: Ball check valve

Tank ID: 5
Construction Category: F
Construction Description: Fiberglass clad steel

Tank ID: 5
Construction Category: I
Construction Description: Double wall

Tank ID: 5
Construction Category: M
Construction Description: Spill containment bucket

Tank ID: 6
Construction Category: A
Construction Description: Ball check valve

Tank ID: 6
Construction Category: F
Construction Description: Fiberglass clad steel

Tank ID: 6
Construction Category: I
Construction Description: Double wall

Tank ID: 6
Construction Category: M
Construction Description: Spill containment bucket

Piping:
Tank ID: 5
Piping Category: C
Piping Description: Fiberglass

DRAFT

SUNOCO-TWIN STATION (Continued) **1000736292**

Tank ID: 5
Piping Category: F
Piping Description: Double wall

Tank ID: 5
Piping Category: K
Piping Description: Dispenser liners

Tank ID: 6
Piping Category: C
Piping Description: Fiberglass

Tank ID: 6
Piping Category: F
Piping Description: Double wall

Tank ID: 6
Piping Category: K
Piping Description: Dispenser liners

Monitoring:
Tank ID: 5
Petro Monitoring Category: 8
Monitoring Description: Manually sampled wells

Tank ID: 5
Petro Monitoring Category: F
Monitoring Description: Monitor dbl wall tank space

Tank ID: 5
Petro Monitoring Category: L
Monitoring Description: Automatic tank gauging - USTs

Tank ID: 6
Petro Monitoring Category: 8
Monitoring Description: Manually sampled wells

Tank ID: 6
Petro Monitoring Category: F
Monitoring Description: Monitor dbl wall tank space

Tank ID: 6
Petro Monitoring Category: L
Monitoring Description: Automatic tank gauging - USTs

Tank ID: 5
Petro Monitoring Category: 3
Monitoring Description: Electronic monitor pipe sumps

Tank ID: 5
Petro Monitoring Category: 4
Monitoring Description: Visual inspect dispenser liners

Tank ID: 6
Petro Monitoring Category: 3
Monitoring Description: Electronic monitor pipe sumps

DRAFT

SUNOCO-TWIN STATION (Continued) **1000736292**

Tank ID: 6
Petro Monitoring Category: 4
Monitoring Description: Visual inspect dispenser liners

Tank ID: 4
Tank Capacity: 8000
Tank Location: UNDERGROUND
Tank Status: B-Removed from Site
Status Date: 03/06/1997
Install Date: 7/1/1981
Substance: B
Content Description: Unleaded Gas
Vessel Indicator: TANK
DEP Contractor: C

Owner:
Owner ID: 22501
Owner Name: TWIN OIL COMPANY
Owner Address: 15300 NW 7TH AVE
Owner Address 2: ATTN: STORAGE TANK REGIS
Owner City,State,Zip: MIAMI, FL 33169
Owner Contact: GABRIEL VOLANTE
Owner Phone: 3056889613

Construction:
Tank ID: 5
Construction Category: A
Construction Description: Ball check valve

Tank ID: 5
Construction Category: F
Construction Description: Fiberglass clad steel

Tank ID: 5
Construction Category: I
Construction Description: Double wall

Tank ID: 5
Construction Category: M
Construction Description: Spill containment bucket

Tank ID: 6
Construction Category: A
Construction Description: Ball check valve

Tank ID: 6
Construction Category: F
Construction Description: Fiberglass clad steel

Tank ID: 6
Construction Category: I
Construction Description: Double wall

Tank ID: 6
Construction Category: M
Construction Description: Spill containment bucket

DRAFT

SUNOCO-TWIN STATION (Continued) **1000736292**

Piping:

Tank ID:	5
Piping Category:	C
Piping Description:	Fiberglass
Tank ID:	5
Piping Category:	F
Piping Description:	Double wall
Tank ID:	5
Piping Category:	K
Piping Description:	Dispenser liners
Tank ID:	6
Piping Category:	C
Piping Description:	Fiberglass
Tank ID:	6
Piping Category:	F
Piping Description:	Double wall
Tank ID:	6
Piping Category:	K
Piping Description:	Dispenser liners

Monitoring:

Tank ID:	5
Petro Monitoring Category:	8
Monitoring Description:	Manually sampled wells
Tank ID:	5
Petro Monitoring Category:	F
Monitoring Description:	Monitor dbl wall tank space
Tank ID:	5
Petro Monitoring Category:	L
Monitoring Description:	Automatic tank gauging - USTs
Tank ID:	6
Petro Monitoring Category:	8
Monitoring Description:	Manually sampled wells
Tank ID:	6
Petro Monitoring Category:	F
Monitoring Description:	Monitor dbl wall tank space
Tank ID:	6
Petro Monitoring Category:	L
Monitoring Description:	Automatic tank gauging - USTs
Tank ID:	5
Petro Monitoring Category:	3
Monitoring Description:	Electronic monitor pipe sumps
Tank ID:	5
Petro Monitoring Category:	4

DRAFT

SUNOCO-TWIN STATION (Continued) **1000736292**

Monitoring Description: Visual inspect dispenser liners

Tank ID: 6
Petro Monitoring Category: 3
Monitoring Description: Electronic monitor pipe sumps

Tank ID: 6
Petro Monitoring Category: 4
Monitoring Description: Visual inspect dispenser liners

Tank ID: 5
Tank Capacity: 12000
Tank Location: UNDERGROUND
Tank Status: U-In Service
Status Date: 02/01/1997
Install Date: 2/1/1997
Substance: B
Content Description: Unleaded Gas
Vessel Indicator: TANK
DEP Contractor: C

Owner:
Owner ID: 22501
Owner Name: TWIN OIL COMPANY
Owner Address: 15300 NW 7TH AVE
Owner Address 2: ATTN: STORAGE TANK REGIS
Owner City,State,Zip: MIAMI, FL 33169
Owner Contact: GABRIEL VOLANTE
Owner Phone: 3056889613

Construction:
Tank ID: 5
Construction Category: A
Construction Description: Ball check valve

Tank ID: 5
Construction Category: F
Construction Description: Fiberglass clad steel

Tank ID: 5
Construction Category: I
Construction Description: Double wall

Tank ID: 5
Construction Category: M
Construction Description: Spill containment bucket

Tank ID: 6
Construction Category: A
Construction Description: Ball check valve

Tank ID: 6
Construction Category: F
Construction Description: Fiberglass clad steel

Tank ID: 6

DRAFT

SUNOCO-TWIN STATION (Continued) **1000736292**

Construction Category: I
Construction Description: Double wall

Tank ID: 6
Construction Category: M
Construction Description: Spill containment bucket

Piping:
Tank ID: 5
Piping Category: C
Piping Description: Fiberglass

Tank ID: 5
Piping Category: F
Piping Description: Double wall

Tank ID: 5
Piping Category: K
Piping Description: Dispenser liners

Tank ID: 6
Piping Category: C
Piping Description: Fiberglass

Tank ID: 6
Piping Category: F
Piping Description: Double wall

Tank ID: 6
Piping Category: K
Piping Description: Dispenser liners

Monitoring:
Tank ID: 5
Petro Monitoring Category: 8
Monitoring Description: Manually sampled wells

Tank ID: 5
Petro Monitoring Category: F
Monitoring Description: Monitor dbl wall tank space

Tank ID: 5
Petro Monitoring Category: L
Monitoring Description: Automatic tank gauging - USTs

Tank ID: 6
Petro Monitoring Category: 8
Monitoring Description: Manually sampled wells

Tank ID: 6
Petro Monitoring Category: F
Monitoring Description: Monitor dbl wall tank space

Tank ID: 6
Petro Monitoring Category: L
Monitoring Description: Automatic tank gauging - USTs

DRAFT

SUNOCO-TWIN STATION (Continued) **1000736292**

Tank ID: 5
Petro Monitoring Category: 3
Monitoring Description: Electronic monitor pipe sumps

Tank ID: 5
Petro Monitoring Category: 4
Monitoring Description: Visual inspect dispenser liners

Tank ID: 6
Petro Monitoring Category: 3
Monitoring Description: Electronic monitor pipe sumps

Tank ID: 6
Petro Monitoring Category: 4
Monitoring Description: Visual inspect dispenser liners

Tank ID: 6
Tank Capacity: 12000
Tank Location: UNDERGROUND
Tank Status: U-In Service
Status Date: 02/01/1997
Install Date: 2/1/1997
Substance: B
Content Description: Unleaded Gas
Vessel Indicator: TANK
DEP Contractor: C

Owner:
Owner ID: 22501
Owner Name: TWIN OIL COMPANY
Owner Address: 15300 NW 7TH AVE
Owner Address 2: ATTN: STORAGE TANK REGIS
Owner City,State,Zip: MIAMI, FL 33169
Owner Contact: GABRIEL VOLANTE
Owner Phone: 3056889613

Construction:
Tank ID: 5
Construction Category: A
Construction Description: Ball check valve

Tank ID: 5
Construction Category: F
Construction Description: Fiberglass clad steel

Tank ID: 5
Construction Category: I
Construction Description: Double wall

Tank ID: 5
Construction Category: M
Construction Description: Spill containment bucket

Tank ID: 6
Construction Category: A
Construction Description: Ball check valve

DRAFT

SUNOCO-TWIN STATION (Continued) **1000736292**

Tank ID: 6
Construction Category: F
Construction Description: Fiberglass clad steel

Tank ID: 6
Construction Category: I
Construction Description: Double wall

Tank ID: 6
Construction Category: M
Construction Description: Spill containment bucket

Piping:
Tank ID: 5
Piping Category: C
Piping Description: Fiberglass

Tank ID: 5
Piping Category: F
Piping Description: Double wall

Tank ID: 5
Piping Category: K
Piping Description: Dispenser liners

Tank ID: 6
Piping Category: C
Piping Description: Fiberglass

Tank ID: 6
Piping Category: F
Piping Description: Double wall

Tank ID: 6
Piping Category: K
Piping Description: Dispenser liners

Monitoring:
Tank ID: 5
Petro Monitoring Category: 8
Monitoring Description: Manually sampled wells

Tank ID: 5
Petro Monitoring Category: F
Monitoring Description: Monitor dbl wall tank space

Tank ID: 5
Petro Monitoring Category: L
Monitoring Description: Automatic tank gauging - USTs

Tank ID: 6
Petro Monitoring Category: 8
Monitoring Description: Manually sampled wells

Tank ID: 6
Petro Monitoring Category: F

DRAFT

SUNOCO-TWIN STATION (Continued) **1000736292**

Monitoring Description: Monitor dbl wall tank space

Tank ID: 6
Petro Monitoring Category: L
Monitoring Description: Automatic tank gauging - USTs

Tank ID: 5
Petro Monitoring Category: 3
Monitoring Description: Electronic monitor pipe sumps

Tank ID: 5
Petro Monitoring Category: 4
Monitoring Description: Visual inspect dispenser liners

Tank ID: 6
Petro Monitoring Category: 3
Monitoring Description: Electronic monitor pipe sumps

Tank ID: 6
Petro Monitoring Category: 4
Monitoring Description: Visual inspect dispenser liners

CLEANUP SITES:
Name: SUNOCO-TWIN STATION
Address: 1201 S FEDERAL HWY
City,State,Zip: DANIA BEACH, FL 33304
DEP Cleanup Site Key: 76694493
Source Database Name: Storage Tank Contamination Monitoring
Source Database Id: 8502819
CPAC Program Area Id: TK
CLLC Cleanup Category Key: PETRO
RSC2 Remediation Status Key: ACTIVE
Data Load Date: 08/10/2023
OC3 Office Id: SED
Physical Address Line 2: Not reported
OIC Object Of Interest Id: FACIL
PC2 Proximity Id: EXACT
Calc Coordinates Accuracy Level Id: 4
CMC2 Coordinate Method Id: Digital Aerial Photography With Ground Control
DC4 Datum Id: High Accuracy Reference Network
VSC1 Verification Status: REVIEWED
Collect Username: HYDE_J
Collect Date: 12/10/2003
Collect Affiliation: CONTRACTOR
Map Source: 1999 doqs
Map Source Scale: 4078
Interpolation Scale: Not reported
Verifier Username: HYDE_J
Verifier Affiliation: CONTRACTOR
Verification Date: 12/10/2003
Verified Coordinate Method Id: Digital Aerial Photography With Ground Control
Source Database Name Code: STCM
CMC2 Coordinate Method ID Code: DPHO
DC4 Datum ID Code: HARN
Verified Coordinate Method ID Code: DPHO

DRAFT

SUNOCO-TWIN STATION (Continued) **1000736292**

Comments: Not reported
Latitude/Longitude (deg/min/sec): 26 2 / 80 8

DWM CONTAM:
Name: SUNOCO-TWIN STATION
Address: 1201 S FEDERAL HWY
City,State,Zip: DANIA BEACH, FL 33304
Program Site Id: 8502819
Lat DD: 26
Lat MM: 2
Lat SS: 11
Long DD: 80
Long MM: 8
Long SS: 35
Office/ District: SED
Program Area: PETROLEUM
Priority Score: Not reported
Datum: 0
Method: AGPS
Facility Status: OPEN-STCM
Facility Type: A - Retail Station
Score Effective Date: 2012-07-13 00:00:00
Score When Ranked: 10
Rank: 8533
Operator: Not reported
Phone: Not reported
Name Changed: Not reported
Addr Changed: Not reported
Related Party ID: 22501
Primary RP Role: ACCOUNT OWNER
RP Begin Date: 1/1/1986
RP Name: TWIN OIL COMPANY
RP Address1: 15300 NW 7TH AVE
RP Address2: ATTN: STORAGE TANK REGIS
RP City: MIAMI
RP State: FL
RP Zip5: 6204
RP Zip4: 33169
Contact: GABE VOLANTE
RP Phone: (305)688-9613
RP Extension: Not reported
Site Manager: SINGLETON_D

Broward Co. EDIEAR:
Name: TWIN MINI SHOP
Address: 1201 S FEDERAL HWY
City,State,Zip: DANIA BEACH, FL 33004
Facility ID: 1382
Facility Department: 068502819
Program Type: FDEP
Facility Type: GAS STATION
Pollutant Type: PETROLEUM
Lead Agency: BCEPD

FL Financial Assurance 3:
Name: SUNOCO-TWIN STATION

DRAFT

SUNOCO-TWIN STATION (Continued) **1000736292**

Address:	1201 S FEDERAL HWY
City,State,Zip:	DANIA BEACH, FL 33304
Region:	3
Facility ID:	8502819
Facility Phone:	8006517003
Facility Status:	OPEN
Facility Type:	A
Type Description:	Retail Station
DEP CO:	C
Finaincial Responsibility:	INSURANCE
Insurance Company:	COMMERCE & INDUSTRY
Effective Date:	12/15/2008
Expire Date:	12/15/2009
Owner ID:	22501
Onwer Name:	TWIN OIL COMPANY
Owner Address:	15300 NW 7TH AVE
Owner Address2:	ATTN: STORAGE TANK REGIS
Owner City,St,Zip:	MIAMI, FL 33169
Contact:	GABRIEL VOLANTE
Resp Party Phone:	3056889613

Name:	SUNOCO-TWIN STATION
Address:	1201 S FEDERAL HWY
City,State,Zip:	DANIA BEACH, FL 33304
Region:	3
Facility ID:	8502819
Facility Phone:	8006517003
Facility Status:	OPEN
Facility Type:	A
Type Description:	Retail Station
DEP CO:	C
Finaincial Responsibility:	INSURANCE
Insurance Company:	COMMERCE & INDUSTRY
Effective Date:	12/15/2009
Expire Date:	12/15/2010
Owner ID:	22501
Onwer Name:	TWIN OIL COMPANY
Owner Address:	15300 NW 7TH AVE
Owner Address2:	ATTN: STORAGE TANK REGIS
Owner City,St,Zip:	MIAMI, FL 33169
Contact:	GABRIEL VOLANTE
Resp Party Phone:	3056889613

Name:	SUNOCO-TWIN STATION
Address:	1201 S FEDERAL HWY
City,State,Zip:	DANIA BEACH, FL 33304
Region:	3
Facility ID:	8502819
Facility Phone:	8006517003
Facility Status:	OPEN
Facility Type:	A
Type Description:	Retail Station
DEP CO:	C
Finaincial Responsibility:	INSURANCE
Insurance Company:	COMMERCE & INDUSTRY
Effective Date:	12/15/2010
Expire Date:	12/15/2011

DRAFT

SUNOCO-TWIN STATION (Continued) **1000736292**

Owner ID:	22501
Onwer Name:	TWIN OIL COMPANY
Owner Address:	15300 NW 7TH AVE
Owner Address2:	ATTN: STORAGE TANK REGIS
Owner City,St,Zip:	MIAMI, FL 33169
Contact:	GABRIEL VOLANTE
Resp Party Phone:	3056889613
Name:	SUNOCO-TWIN STATION
Address:	1201 S FEDERAL HWY
City,State,Zip:	DANIA BEACH, FL 33304
Region:	3
Facility ID:	8502819
Facility Phone:	8006517003
Facility Status:	OPEN
Facility Type:	A
Type Description:	Retail Station
DEP CO:	C
Finaincial Responsibility:	INSURANCE
Insurance Company:	COMMERCE & INDUSTRY
Effective Date:	12/15/2011
Expire Date:	12/15/2012
Owner ID:	22501
Onwer Name:	TWIN OIL COMPANY
Owner Address:	15300 NW 7TH AVE
Owner Address2:	ATTN: STORAGE TANK REGIS
Owner City,St,Zip:	MIAMI, FL 33169
Contact:	GABRIEL VOLANTE
Resp Party Phone:	3056889613
Name:	SUNOCO-TWIN STATION
Address:	1201 S FEDERAL HWY
City,State,Zip:	DANIA BEACH, FL 33304
Region:	3
Facility ID:	8502819
Facility Phone:	8006517003
Facility Status:	OPEN
Facility Type:	A
Type Description:	Retail Station
DEP CO:	C
Finaincial Responsibility:	INSURANCE
Insurance Company:	COMMERCE & INDUSTRY
Effective Date:	12/15/2014
Expire Date:	12/15/2015
Owner ID:	22501
Onwer Name:	TWIN OIL COMPANY
Owner Address:	15300 NW 7TH AVE
Owner Address2:	ATTN: STORAGE TANK REGIS
Owner City,St,Zip:	MIAMI, FL 33169
Contact:	GABRIEL VOLANTE
Resp Party Phone:	3056889613
Name:	SUNOCO-TWIN STATION
Address:	1201 S FEDERAL HWY
City,State,Zip:	DANIA BEACH, FL 33304
Region:	3
Facility ID:	8502819

DRAFT

SUNOCO-TWIN STATION (Continued) **1000736292**

Facility Phone:	8006517003
Facility Status:	OPEN
Facility Type:	A
Type Description:	Retail Station
DEP CO:	C
Finaincial Responsibility:	INSURANCE
Insurance Company:	COMMERCE & INDUSTRY
Effective Date:	12/15/2016
Expire Date:	12/15/2017
Owner ID:	22501
Onwer Name:	TWIN OIL COMPANY
Owner Address:	15300 NW 7TH AVE
Owner Address2:	ATTN: STORAGE TANK REGIS
Owner City,St,Zip:	MIAMI, FL 33169
Contact:	GABRIEL VOLANTE
Resp Party Phone:	3056889613

Name:	SUNOCO-TWIN STATION
Address:	1201 S FEDERAL HWY
City,State,Zip:	DANIA BEACH, FL 33304
Region:	3
Facility ID:	8502819
Facility Phone:	8006517003
Facility Status:	OPEN
Facility Type:	A
Type Description:	Retail Station
DEP CO:	C
Finaincial Responsibility:	INSURANCE
Insurance Company:	COMMERCE & INDUSTRY
Effective Date:	12/15/2018
Expire Date:	12/15/2019
Owner ID:	22501
Onwer Name:	TWIN OIL COMPANY
Owner Address:	15300 NW 7TH AVE
Owner Address2:	ATTN: STORAGE TANK REGIS
Owner City,St,Zip:	MIAMI, FL 33169
Contact:	GABRIEL VOLANTE
Resp Party Phone:	3056889613

Name:	SUNOCO-TWIN STATION
Address:	1201 S FEDERAL HWY
City,State,Zip:	DANIA BEACH, FL 33304
Region:	3
Facility ID:	8502819
Facility Phone:	8006517003
Facility Status:	OPEN
Facility Type:	A
Type Description:	Retail Station
DEP CO:	C
Finaincial Responsibility:	INSURANCE
Insurance Company:	COMMERCE & INDUSTRY INSURANCE CO
Effective Date:	12/15/2020
Expire Date:	12/15/2021
Owner ID:	22501
Onwer Name:	TWIN OIL COMPANY
Owner Address:	15300 NW 7TH AVE
Owner Address2:	ATTN: STORAGE TANK REGIS

DRAFT

SUNOCO-TWIN STATION (Continued) **1000736292**

Owner City,St,Zip: MIAMI, FL 33169
Contact: GABRIEL VOLANTE
Resp Party Phone: 3056889613

BROWARD CO. HM:
Name: SUNOCO-TWIN STATION
Address: 1201 S FEDERAL HWY
City,State,Zip: DANIA BEACH, FL 33004
Region: BROWARD
Facility ID: 02091
Alt Location: Not reported
Facility Status: OPEN

G53 **SANPARA WASH A WAX** **LUST U001344061**
SSE **1201 S FEDERAL HWY** **UST N/A**
1/8-1/4 **FORT LAUDERDALE, FL 33316** **DWM CONTAM**
0.170 mi.
900 ft. **Site 10 of 10 in cluster G**

Relative: Higher
Actual: 7 ft.

LUST:
Name: SANPARA WASH A WAX
Address: 1201 S FEDERAL HWY
City,State,Zip: FORT LAUDERDALE, FL 33316
Region: STATE
Facility Id: 9100965
Facility Status: CLOSED
Facility Type: C - Fuel user/Non-retail
Facility Phone: (954)462-0232
Facility Cleanup Rank: Not reported
District: Southeast District
Lat/Long (dms): 26 6 26.7465000 / 80 8 14.4247999
Section: Not reported
Township: Not reported
Range: Not reported
Feature: Not reported
Method: AGPS
Datum: 0
Score: 10
Score Effective Date: 1997-11-04 00:00:00
Score When Ranked: Not reported
Operator: FT LAUDERDALE
Name Update: Not reported
Address Update: Not reported

Petroleum Cleanup PCT Facility Score:
Facility Cleanup Status: CMPL - COMPLETED
Contact: BLANCHE HIGGINS
Contact Company: HIGGINS, BLANCHE
Contact Address: 1711 SE 7TH ST
Contact City/State/Zip: FORT LAUDERDALE, FL 33316
Phone: (305)462-0232
Bad Address Ind: N
State: FL
Zip: 33316, 2038
Score: 10
Score Effective Date: 1997-11-04 00:00:00
Related Party ID: 9991
Primary RP Role: ACCOUNT OWNER

DRAFT

SANPARA WASH A WAX (Continued) **U001344061**

RP Begin Date: 1991-03-18
RP Zip: 1403
RP Extension: Not reported

Discharge Cleanup Summary:
Discharge Date: 4/13/1987
PCT Discharge Combined: Not reported
Cleanup Required: R - CLEANUP REQUIRED
Discharge Cleanup Status: NFA - NFA COMPLETE
Disch Cleanup Status Date: 5/29/2003
Cleanup Work Status: COMPLETED
Information Source: A - ABANDONED TANK RESTORATION
Other Source Description: Not reported
Eligibility Indicator: E - ELIGIBLE
Site Manager: CUMBER_A
Site Mgr End Date: 5/29/2003
Tank Office: PCLP6 - BROWARD CNTY ENVIRONMENTAL PROTECTION DEPT

Petroleum Cleanup Program Eligibility:
Facility ID: 9100965
Discharge Date: 4/13/1987
Pct Discharge Combined With: Not reported
Cleanup Required: R - CLEANUP REQUIRED
Discharge Cleanup Status: NFA - NFA COMPLETE
Disch Cleanup Status Date: 5/29/2003
Cleanup Work Status: COMPLETED
Information Source: A - ABANDONED TANK RESTORATION
Other Source Description: Not reported
Application Received Date: 10/8/1991
Cleanup Program: A - ABANDONED TANK RESTORATION PROGRAM
Eligibility Status: 10/15/1991
Elig Status Date: 10/15/1991
Letter Of Intent Date: 10/8/1991
Redetermined: No
Inspection Date: 5/15/1991
Site Manager: CUMBER_A
Site Mgr End Date: 5/29/2003
Tank Office: PCLP6 - BROWARD CNTY ENVIRONMENTAL PROTECTION DEPT
Deductible Amount: 500
Deductible Paid To Date: 500
Co-Pay Amount: 0
Co-Pay Paid To Date: 0
Cap Amount: 0

Contaminated Media:
Discharge Date: 4/13/1987
Pct Discharge Combined With: Not reported
Cleanup Required: R - CLEANUP REQUIRED
Discharge Cleanup Status: NFA - NFA COMPLETE
Disch Cleanup Status Date: 5/29/2003
Cleanup Work Status: COMPLETED
Information Source: A - ABANDONED TANK RESTORATION
Other Source Description: Not reported
Elig Indicator: E - ELIGIBLE
Site Manager: CUMBER_A
Site Mgr End Date: 5/29/2003
Tank Office: PCLP6 - BROWARD CNTY ENVIRONME
Contaminated Drinking Wells: 0

DRAFT

SANPARA WASH A WAX (Continued) **U001344061**

Contaminated Monitoring Well:	Yes
Contaminated Soil:	Yes
Contaminated Surface Water:	No
Contaminated Ground Water:	Yes
Pollutant:	A - Leaded Gas
Pollutant Other Description:	Not reported
Gallons Discharged:	Not reported
Discharge Date:	4/13/1987
Pct Discharge Combined With:	Not reported
Cleanup Required:	R - CLEANUP REQUIRED
Discharge Cleanup Status:	NFA - NFA COMPLETE
Disch Cleanup Status Date:	5/29/2003
Cleanup Work Status:	COMPLETED
Information Source:	A - ABANDONED TANK RESTORATION
Other Source Description:	Not reported
Elig Indicator:	E - ELIGIBLE
Site Manager:	CUMBER_A
Site Mgr End Date:	5/29/2003
Tank Office:	PCLP6 - BROWARD CNTY ENVIRONME
Contaminated Drinking Wells:	0
Contaminated Monitoring Well:	Yes
Contaminated Soil:	Yes
Contaminated Surface Water:	No
Contaminated Ground Water:	Yes
Pollutant:	B - Unleaded Gas
Pollutant Other Description:	Not reported
Gallons Discharged:	Not reported

Task Information:

District:	SED
Facility ID:	9100965
Facility Status:	CLOSED
Facility Type:	C - Fuel user/Non-retail -
County:	BROWARD
County ID:	6
Cleanup Eligibility Status:	E
Source Effective Date:	05-08-2003
Discharge Date:	04-13-1987
Cleanup Required:	R - CLEANUP REQUIRED
Discharge Cleanup Status:	NFA - NFA COMPLETE
Disch Cleanup Status Date:	05-29-2003
SRC Action Type:	NFA - NO FURTHER ACTION
SRC Submit Date:	07-06-2001
SRC Review Date:	08-14-2001
SRC Completion Status:	A - APPROVED
SRC Issue Date:	05-29-2003
SRC Comment:	Not reported
Cleanup Work Status:	COMPLETED
Site Mgr:	CUMBER_A
Site Mgr End Date:	05-29-2003
Tank Office:	PCLP6 - Broward County
SR Task ID:	Not reported
SR Cleanup Responsible:	-
SR Funding Eligibility Type:	-
SR Actual Cost:	Not reported
SR Completion Date:	Not reported
SR Payment Date:	Not reported
SR Oral Date:	Not reported

DRAFT

SANPARA WASH A WAX (Continued) **U001344061**

SR Written Date:	Not reported
SR Soil Removal:	Not reported
SR Free Product Removal:	Not reported
SR Soil Tonnage Removed:	Not reported
SR Soil Treatment:	Not reported
SR Other Treatment:	Not reported
SR Alternate Proc Received Date:	Not reported
SR Alternate Procedure Status:	Not reported
SR Alternate Procedure Status Date:	Not reported
SR Alternate Procedure Comments:	Not reported
SA Task ID:	25104
SA Cleanup Responsible:	-
SA Funding Eligibility Type:	-
SA Actual Cost:	$19,164.15
SA Completion Date:	03-13-1992
SA Payment Date:	05-19-1993
RAP Task ID:	25105
RAP Cleanup Responsible ID:	RP - RESPONSIBLE PARTY
RAP Funding Eligibility Type:	-
RAP Actual Cost:	Not reported
RAP Completion Date:	Not reported
RAP Payment Date:	Not reported
RAP Last Order Approved:	1995-05-31 00:00:00
RA Task ID:	62989
RA Cleanup Responsible:	-
RA Funding Eligibility Type:	-
RA Years to Complete:	0
RA Actual Cost:	Not reported

Click here for Florida Oculus:

UST:

Facility ID:	9100965
Name:	SANPARA WASH A WAX
Address:	1201 S FEDERAL HWY
City,State,Zip:	FORT LAUDERDALE, FL 33316
Facility Phone:	9544620232
Facility Status:	CLOSED
Facility Type:	C
Type Description:	Fuel user/Non-retail
Depco:	P
Region:	STATE
Positioning Method:	AGPS
Latitude/Longitude:	26 6 27 / 80 8 18

UST:

Tank ID:	1
Tank Capacity:	4000
Tank Location:	UNDERGROUND
Tank Status:	B-Removed from Site
Status Date:	03/31/1987
Install Date:	Not reported
Substance:	P
Content Description:	Generic Gasoline
Vessel Indicator:	TANK
DEP Contractor:	P

DRAFT

SANPARA WASH A WAX (Continued) **U001344061**

Owner:
Owner ID: 9991
Owner Name: HIGGINS, BLANCHE
Owner Address: 1711 SE 7TH ST
Owner Address 2: Not reported
Owner City,State,Zip: FORT LAUDERDALE, FL 33316
Owner Contact: BLANCHE HIGGINS
Owner Phone: 3054620232

Tank ID: 2
Tank Capacity: 4000
Tank Location: UNDERGROUND
Tank Status: B-Removed from Site
Status Date: 03/31/1987
Install Date: Not reported
Substance: P
Content Description: Generic Gasoline
Vessel Indicator: TANK
DEP Contractor: P

Owner:
Owner ID: 9991
Owner Name: HIGGINS, BLANCHE
Owner Address: 1711 SE 7TH ST
Owner Address 2: Not reported
Owner City,State,Zip: FORT LAUDERDALE, FL 33316
Owner Contact: BLANCHE HIGGINS
Owner Phone: 3054620232

Tank ID: 4
Tank Capacity: 8000
Tank Location: UNDERGROUND
Tank Status: B-Removed from Site
Status Date: 03/31/1987
Install Date: Not reported
Substance: P
Content Description: Generic Gasoline
Vessel Indicator: TANK
DEP Contractor: P

Owner:
Owner ID: 9991
Owner Name: HIGGINS, BLANCHE
Owner Address: 1711 SE 7TH ST
Owner Address 2: Not reported
Owner City,State,Zip: FORT LAUDERDALE, FL 33316
Owner Contact: BLANCHE HIGGINS
Owner Phone: 3054620232

Tank ID: 3
Tank Capacity: 4000
Tank Location: UNDERGROUND
Tank Status: B-Removed from Site
Status Date: 03/31/1987
Install Date: Not reported

DRAFT

SANPARA WASH A WAX (Continued) **U001344061**

Substance: P
Content Description: Generic Gasoline
Vessel Indicator: TANK
DEP Contractor: P

Owner:
Owner ID: 9991
Owner Name: HIGGINS, BLANCHE
Owner Address: 1711 SE 7TH ST
Owner Address 2: Not reported
Owner City,State,Zip: FORT LAUDERDALE, FL 33316
Owner Contact: BLANCHE HIGGINS
Owner Phone: 3054620232

Tank ID: 5
Tank Capacity: 300
Tank Location: UNDERGROUND
Tank Status: B-Removed from Site
Status Date: Not reported
Install Date: Not reported
Substance: L
Content Description: Waste Oil
Vessel Indicator: TANK
DEP Contractor: P

Owner:
Owner ID: 9991
Owner Name: HIGGINS, BLANCHE
Owner Address: 1711 SE 7TH ST
Owner Address 2: Not reported
Owner City,State,Zip: FORT LAUDERDALE, FL 33316
Owner Contact: BLANCHE HIGGINS
Owner Phone: 3054620232

Tank ID: 6
Tank Capacity: 550
Tank Location: UNDERGROUND
Tank Status: B-Removed from Site
Status Date: Not reported
Install Date: Not reported
Substance: L
Content Description: Waste Oil
Vessel Indicator: TANK
DEP Contractor: P

Owner:
Owner ID: 9991
Owner Name: HIGGINS, BLANCHE
Owner Address: 1711 SE 7TH ST
Owner Address 2: Not reported
Owner City,State,Zip: FORT LAUDERDALE, FL 33316
Owner Contact: BLANCHE HIGGINS
Owner Phone: 3054620232

DRAFT

SANPARA WASH A WAX (Continued) **U001344061**

DWM CONTAM:

Name:	SANPARA WASH A WAX
Address:	1201 S FEDERAL HWY
City,State,Zip:	FORT LAUDERDALE, FL
Program Site Id:	9100965
Lat DD:	26
Lat MM:	6
Lat SS:	27
Long DD:	80
Long MM:	8
Long SS:	18
Office/ District:	SED
Program Area:	PETROLEUM
Priority Score:	Not reported
Datum:	0
Method:	AGPS
Facility Status:	CLOSED-STCM
Facility Type:	Not reported
Score Effective Date:	Not reported
Score When Ranked:	Not reported
Rank:	Not reported
Operator:	Not reported
Phone:	Not reported
Name Changed:	Not reported
Addr Changed:	Not reported
Related Party ID:	Not reported
Primary RP Role:	Not reported
RP Begin Date:	Not reported
RP Name:	Not reported
RP Address1:	Not reported
RP Address2:	Not reported
RP City:	Not reported
RP State:	Not reported
RP Zip5:	Not reported
RP Zip4:	Not reported
Contact:	Not reported
RP Phone:	Not reported
RP Extension:	Not reported
Site Manager:	Not reported

K54 **SYSTEMS ENGINEERING LABORATORIES** **RCRA NonGen / NLR** **1000699308**
NNE **727 S FEDERAL HWY** **FINDS** **FLD980519367**
1/8-1/4 **FORT LAUDERDALE, FL 33316** **ECHO**
0.188 mi.
992 ft. **Site 1 of 7 in cluster K**

Relative:
Higher

Actual:
8 ft.

RCRA Listings:

Date Form Received by Agency:	19881214
Handler Name:	Systems Engineering Laboratories
Handler Address:	S FEDERAL HWY
Handler City,State,Zip:	FORT LAUDERDALE, FL 33316-1218
EPA ID:	FLD980519367
Contact Name:	LOUIS M SZEKELY
Contact Address:	W SUNRISE BLVD
Contact City,State,Zip:	PLANTATION, FL 33313-4406
Contact Telephone:	305-797-2406
Contact Fax:	Not reported

DRAFT

SYSTEMS ENGINEERING LABORATORIES (Continued) **1000699308**

Contact Email:	Not reported
Contact Title:	Not reported
EPA Region:	04
Land Type:	Private
Federal Waste Generator Description:	Not a generator, verified
Non-Notifier:	Not reported
Biennial Report Cycle:	Not reported
Accessibility:	Not reported
Active Site Indicator:	Not reported
State District Owner:	FI
State District:	SE
Mailing Address:	W SUNRISE BLVD
Mailing City,State,Zip:	PLANTATION, FL 33313-4406
Owner Name:	Louis Szekely
Owner Type:	Private
Operator Name:	Not reported
Operator Type:	Not reported
Short-Term Generator Activity:	No
Importer Activity:	No
Mixed Waste Generator:	No
Transporter Activity:	No
Transfer Facility Activity:	No
Recycler Activity with Storage:	No
Small Quantity On-Site Burner Exemption:	No
Smelting Melting and Refining Furnace Exemption:	No
Underground Injection Control:	No
Off-Site Waste Receipt:	No
Universal Waste Indicator:	No
Universal Waste Destination Facility:	No
Federal Universal Waste:	No
Active Site State-Reg Handler:	---
Federal Facility Indicator:	Not reported
Hazardous Secondary Material Indicator:	N
Sub-Part K Indicator:	Not reported
2018 GPRA Permit Baseline:	Not on the Baseline
2018 GPRA Renewals Baseline:	Not on the Baseline
202 GPRA Corrective Action Baseline:	No
Subject to Corrective Action Universe:	No
Non-TSDFs Where RCRA CA has Been Imposed Universe:	No
Corrective Action Priority Ranking:	No NCAPS ranking
Environmental Control Indicator:	No
Institutional Control Indicator:	No
Human Exposure Controls Indicator:	N/A
Groundwater Controls Indicator:	N/A
Significant Non-Complier Universe:	No
Unaddressed Significant Non-Complier Universe:	No
Addressed Significant Non-Complier Universe:	No
Significant Non-Complier With a Compliance Schedule Universe:	No
Financial Assurance Required:	Not reported
Handler Date of Last Change:	20110623
Recognized Trader-Importer:	No
Recognized Trader-Exporter:	No
Importer of Spent Lead Acid Batteries:	No
Exporter of Spent Lead Acid Batteries:	No
Recycler Activity Without Storage:	No
Manifest Broker:	No
Sub-Part P Indicator:	No

DRAFT

SYSTEMS ENGINEERING LABORATORIES (Continued) **1000699308**

Handler - Owner Operator:

Owner/Operator Indicator:	Owner
Owner/Operator Name: SZEKELY LOUIS	
Legal Status:	Private
Date Became Current:	19961018
Date Ended Current:	Not reported
Owner/Operator Address:	6901 W SUNRISE BLVD
Owner/Operator City,State,Zip:	PLANTATION, FL 33313-4406
Owner/Operator Telephone:	Not reported
Owner/Operator Telephone Ext:	Not reported
Owner/Operator Fax:	Not reported
Owner/Operator Email:	Not reported

Owner/Operator Indicator:	Owner
Owner/Operator Name: LOUIS SZEKELY	
Legal Status:	Private
Date Became Current:	19961018
Date Ended Current:	Not reported
Owner/Operator Address:	6901 W SUNRISE BLVD
Owner/Operator City,State,Zip:	PLANTATION, FL 33313-4406
Owner/Operator Telephone:	Not reported
Owner/Operator Telephone Ext:	Not reported
Owner/Operator Fax:	Not reported
Owner/Operator Email:	Not reported

Historic Generators:

Receive Date:	19881214
Handler Name: SYSTEMS ENGINEERING LABORATORIES	
Federal Waste Generator Description:	Not a generator, verified
State District Owner:	FI
Large Quantity Handler of Universal Waste:	No
Recognized Trader Importer:	No
Recognized Trader Exporter:	No
Spent Lead Acid Battery Importer:	No
Spent Lead Acid Battery Exporter:	No
Current Record:	Yes
Non Storage Recycler Activity:	Not reported
Electronic Manifest Broker:	Not reported

List of NAICS Codes and Descriptions:

NAICS Codes:	No NAICS Codes Found

Facility Has Received Notices of Violations:

Violations:	No Violations Found

Evaluation Action Summary:

Evaluations:	No Evaluations Found

FINDS:

Registry ID: 110002541349

Click Here for FRS Facility Detail Report:

DRAFT

SYSTEMS ENGINEERING LABORATORIES (Continued) **1000699308**

Environmental Interest/Information System:
The Florida Integrated Environmental System Today (FIESTA) Data Maintenance (FDM) System maintains entity, environmental interest, and affiliation data.
The Resource Conservation and Recovery Act Information System (RCRAInfo) is EPA's comprehensive information system in support of the Resource Conservation and Recovery Act (RCRA) of 1976 and the Hazardous and Solid Waste Amendments (HSWA) of 1984. It tracks many types of information about generators, transporters, treaters, storers, and disposers of hazardous waste.

Click this hyperlink while viewing on your computer to access additional FINDS: detail in the EDR Site Report.

ECHO:

Envid:	1000699308
Registry ID:	110002541349
DFR URL:	http://echo.epa.gov/detailed-facility-report?fid=110002541349
Name:	SYSTEMS ENGINEERING LABORATORIES
Address:	727 S FEDERAL HWY
City,State,Zip:	FORT LAUDERDALE, FL 33316

L55 **FORT LAUDERDALE CAR WASH-WASH A RAMA INC** **UST** **U001343530**
SSE **1220 S FEDERAL HWY** **Financial Assurance** **N/A**
1/8-1/4 **FORT LAUDERDALE, FL 33316**
0.195 mi.
1029 ft. **Site 1 of 5 in cluster L**

Relative:
Higher

Actual:
6 ft.

UST:

Facility ID:	8837926
Name:	FORT LAUDERDALE CAR WASH-WASH A RAMA INC
Address:	1220 S FEDERAL HWY
City,State,Zip:	FORT LAUDERDALE, FL 33316
Facility Phone:	9545227128
Facility Status:	CLOSED
Facility Type:	A
Type Description:	Retail Station
Depco:	P
Region:	STATE
Positioning Method:	AGPS
Latitude/Longitude:	26 0 24 / 80 8 10

UST:

Tank ID:	1
Tank Capacity:	8000
Tank Location:	UNDERGROUND
Tank Status:	B-Removed from Site
Status Date:	02/01/1999
Install Date:	9/1/1980
Substance:	B
Content Description:	Unleaded Gas
Vessel Indicator:	TANK
DEP Contractor:	P

Owner:

Owner ID:	20188
Owner Name:	SOLINSKY, JACK
Owner Address:	1220 S FEDERAL HWY
Owner Address 2:	Not reported

DRAFT

FORT LAUDERDALE CAR WASH-WASH A RAMA INC (Continued) **U001343530**

Owner City,State,Zip: FORT LAUDERDALE, FL 33316
Owner Contact: JACK SOLINSKY
Owner Phone: 7278230960

Tank ID: 2
Tank Capacity: 8000
Tank Location: UNDERGROUND
Tank Status: B-Removed from Site
Status Date: 02/01/1999
Install Date: 9/1/1980
Substance: B
Content Description: Unleaded Gas
Vessel Indicator: TANK
DEP Contractor: P

Owner:
Owner ID: 20188
Owner Name: SOLINSKY, JACK
Owner Address: 1220 S FEDERAL HWY
Owner Address 2: Not reported
Owner City,State,Zip: FORT LAUDERDALE, FL 33316
Owner Contact: JACK SOLINSKY
Owner Phone: 7278230960

FL Financial Assurance 3:
Name: FORT LAUDERDALE CAR WASH-WASH A RAMA INC
Address: 1220 S FEDERAL HWY
City,State,Zip: FORT LAUDERDALE, FL 33316
Region: 3
Facility ID: 8837926
Facility Phone: 9545227128
Facility Status: CLOSED
Facility Type: A
Type Description: Retail Station
DEP CO: P
Finaincial Responsibility: INSURANCE
Insurance Company: COMMERCE & INDUSTRY
Effective Date: 12/31/1999
Expire Date: 12/31/2000
Owner ID: 20188
Onwer Name: SOLINSKY, JACK
Owner Address: 1220 S FEDERAL HWY
Owner Address2: Not reported
Owner City,St,Zip: FORT LAUDERDALE, FL 33316
Contact: JACK SOLINSKY
Resp Party Phone: 7278230960

DRAFT

L56 **FORT LAUDERDALE CAR WASH-WASH A RAMA INC** **UST FINDER** **1028240195**
SSE **1220 S FEDERAL HWY** **N/A**
1/8-1/4 **FORT LAUDERDALE, FL 33316**
0.195 mi.
1029 ft. **Site 2 of 5 in cluster L**

Relative:
Higher

Actual:
6 ft.

UST FINDER:

Object ID:	68151
Facility ID:	FL8837926
Name:	FORT LAUDERDALE CAR WASH-WASH A RAMA INC
Address:	1220 S FEDERAL HWY
City,State,Zip:	FORT LAUDERDALE, FL 33316
Address Match Type:	Not reported
Open USTs:	0
Closed USTs:	2
TOS USTs:	0
Population 1500ft:	1413
Private Wells 1500ft:	0
Within 100yr Floodplain:	No
Land Use:	Developed, Low Intensity
Within SPA:	No
SPA PWS Facility ID:	Not reported
SPA Water Type:	Not reported
SPA Facility Type:	Not reported
SPA HUC12:	Not reported
Within WHPA:	No
WHPA PWS Facility ID:	Not reported
WHPA Water Type:	Not reported
WHPA Facility Type:	Not reported
WHPA HUC12:	Not reported
Facility Status:	Closed UST(s)
Date of Last Inspection:	Not reported
EPA Region:	4
Tribe:	Not reported
Coordinate Source:	State
X Coord:	-80.1361111099999
Y Coord:	26.0066666700001
Latitude:	26.00666667
Longitude:	-80.13611111

UST FINDER:

Object ID:	246192
Facility ID:	FL8837926
Tank ID:	FL8837926-2
Tank Status:	Closed
Installation Date:	1980/09/01 16:00:00+00
Removal Date:	Not reported
Tank Capacity:	8000
Substances:	Unleaded Gas
Tank Wall Type:	Not reported

Object ID:	246193
Facility ID:	FL8837926
Tank ID:	FL8837926-1
Tank Status:	Closed
Installation Date:	1980/09/01 16:00:00+00
Removal Date:	Not reported
Tank Capacity:	8000
Substances:	Unleaded Gas
Tank Wall Type:	Not reported

DRAFT

L57 **INN N OUT** **UST** **U003167594**
SSE **1231 S FEDERAL HWY** **Financial Assurance** **N/A**
1/8-1/4 **FORT LAUDERDALE, FL 33316** **BROWARD CO. HM**
0.221 mi.
1165 ft. **Site 3 of 5 in cluster L**

Relative:
Higher

Actual:
7 ft.

Broward Co. UST:

Name:	INN-N-OUT
Address:	1231 S FEDERAL HWY
City,State,Zip:	FORT LAUDERDALE, FL 33316
DEP Site Id:	069602643
Facility ID:	00428
Storage Tank ID:	00428-01
Tank Construction:	Not reported
Tank Size:	500
Install Date:	12/01/1986
Tank Status:	B. Removed From Site
Substance:	L. Waste Oil/Used Oil
Tank Type:	Underground

UST:

Facility ID:	9602643
Name:	INN N OUT
Address:	1231 S FEDERAL HWY
City,State,Zip:	FORT LAUDERDALE, FL 33316
Facility Phone:	9545225972
Facility Status:	CLOSED
Facility Type:	C
Type Description:	Fuel user/Non-retail
Depco:	P
Region:	STATE
Positioning Method:	AGPS
Latitude/Longitude:	26 6 22 / 80 8 14

UST:

Tank ID:	2
Tank Capacity:	500
Tank Location:	UNDERGROUND
Tank Status:	D-Deleted - Data Error
Status Date:	06/27/2000
Install Date:	12/1/1986
Substance:	L
Content Description:	Waste Oil
Vessel Indicator:	TANK
DEP Contractor:	P

Owner:

Owner ID:	45116
Owner Name:	SCHER, WILLIAM
Owner Address:	220 STONE BROOK OVAL
Owner Address 2:	Not reported
Owner City,State,Zip:	ORANGE, OH 44022
Owner Contact:	BILL SCHER
Owner Phone:	2162484481

Tank ID:	1
Tank Capacity:	500
Tank Location:	UNDERGROUND
Tank Status:	B-Removed from Site

DRAFT

INN N OUT (Continued) **U003167594**

Status Date:	10/01/1998
Install Date:	12/1/1986
Substance:	L
Content Description:	Waste Oil
Vessel Indicator:	TANK
DEP Contractor:	P

Owner:

Owner ID:	45116
Owner Name:	SCHER, WILLIAM
Owner Address:	220 STONE BROOK OVAL
Owner Address 2:	Not reported
Owner City,State,Zip:	ORANGE, OH 44022
Owner Contact:	BILL SCHER
Owner Phone:	2162484481

FL Financial Assurance 3:

Name:	INN N OUT
Address:	1231 S FEDERAL HWY
City,State,Zip:	FORT LAUDERDALE, FL 33316
Region:	3
Facility ID:	9602643
Facility Phone:	9545225972
Facility Status:	CLOSED
Facility Type:	C
Type Description:	Fuel user/Non-retail
DEP CO:	P
Finaincial Responsibility:	NONE
Insurance Company:	Not reported
Effective Date:	Not reported
Expire Date:	Not reported
Owner ID:	45116
Onwer Name:	SCHER, WILLIAM
Owner Address:	220 STONE BROOK OVAL
Owner Address2:	Not reported
Owner City,St,Zip:	ORANGE, OH 44022
Contact:	BILL SCHER
Resp Party Phone:	2162484481

BROWARD CO. HM:

Name:	INN-N-OUT
Address:	1231 S FEDERAL HWY
City,State,Zip:	FORT LAUDERDALE, FL 33316
Region:	BROWARD
Facility ID:	00428
Alt Location:	Not reported
Facility Status:	OPEN

DRAFT

L58 **INN N OUT** **UST FINDER** **1028252733**
SSE **1231 S FEDERAL HWY** **N/A**
1/8-1/4 **FORT LAUDERDALE, FL 33316**
0.221 mi.
1165 ft. **Site 4 of 5 in cluster L**

Relative:
Higher

Actual:
7 ft.

UST FINDER:

Object ID:	60990
Facility ID:	FL9602643
Name:	INN N OUT
Address:	1231 S FEDERAL HWY
City,State,Zip:	FORT LAUDERDALE, FL 33316
Address Match Type:	Not reported
Open USTs:	0
Closed USTs:	1
TOS USTs:	0
Population 1500ft:	1515
Private Wells 1500ft:	0
Within 100yr Floodplain:	No
Land Use:	Developed, Medium Intensity
Within SPA:	No
SPA PWS Facility ID:	Not reported
SPA Water Type:	Not reported
SPA Facility Type:	Not reported
SPA HUC12:	Not reported
Within WHPA:	No
WHPA PWS Facility ID:	Not reported
WHPA Water Type:	Not reported
WHPA Facility Type:	Not reported
WHPA HUC12:	Not reported
Facility Status:	Closed UST(s)
Date of Last Inspection:	Not reported
EPA Region:	4
Tribe:	Not reported
Coordinate Source:	State
X Coord:	-80.13722222
Y Coord:	26.10611111
Latitude:	26.10611111
Longitude:	-80.13722222

UST FINDER:

Object ID:	224280
Facility ID:	FL9602643
Tank ID:	FL9602643-1
Tank Status:	Closed
Installation Date:	1986/12/01 16:00:00+00
Removal Date:	Not reported
Tank Capacity:	500
Substances:	Waste Oil
Tank Wall Type:	Not reported

DRAFT

L59
SSE
1/8-1/4
0.221 mi.
1165 ft.

IN N OUT OIL CHANGE
1231 SO. FEDERAL HWY
FT. LAUDERDALE, FL 33316

Site 5 of 5 in cluster L

RCRA-VSQG | **1014468535** / **FLT990062721**

Relative:
Higher

Actual:
7 ft.

RCRA Listings:

Date Form Received by Agency:	19990416
Handler Name:	In N Out Oil Change
Handler Address:	SO. FEDERAL HWY
Handler City,State,Zip:	FT. LAUDERDALE, FL 33316
EPA ID:	FLT990062721
Contact Name:	Not reported
Contact Address:	Not reported
Contact City,State,Zip:	Not reported
Contact Telephone:	Not reported
Contact Fax:	Not reported
Contact Email:	Not reported
Contact Title:	Not reported
EPA Region:	04
Land Type:	Other
Federal Waste Generator Description:	Conditionally Exempt Small Quantity Generator
Non-Notifier:	Not reported
Biennial Report Cycle:	Not reported
Accessibility:	Not reported
Active Site Indicator:	Handler Activities
State District Owner:	FI
State District:	SE
Mailing Address:	Not reported
Mailing City,State,Zip:	Not reported
Owner Name:	Not reported
Owner Type:	Not reported
Operator Name:	Not reported
Operator Type:	Not reported
Short-Term Generator Activity:	Yes
Importer Activity:	No
Mixed Waste Generator:	No
Transporter Activity:	No
Transfer Facility Activity:	No
Recycler Activity with Storage:	No
Small Quantity On-Site Burner Exemption:	No
Smelting Melting and Refining Furnace Exemption:	No
Underground Injection Control:	No
Off-Site Waste Receipt:	No
Universal Waste Indicator:	No
Universal Waste Destination Facility:	No
Federal Universal Waste:	No
Active Site State-Reg Handler:	---
Federal Facility Indicator:	Not reported
Hazardous Secondary Material Indicator:	NN
Sub-Part K Indicator:	Not reported
2018 GPRA Permit Baseline:	Not on the Baseline
2018 GPRA Renewals Baseline:	Not on the Baseline
202 GPRA Corrective Action Baseline:	No
Subject to Corrective Action Universe:	No
Non-TSDFs Where RCRA CA has Been Imposed Universe:	No
Corrective Action Priority Ranking:	No NCAPS ranking
Environmental Control Indicator:	No
Institutional Control Indicator:	No

DRAFT

IN N OUT OIL CHANGE (Continued) **1014468535**

Human Exposure Controls Indicator:	N/A
Groundwater Controls Indicator:	N/A
Significant Non-Complier Universe:	No
Unaddressed Significant Non-Complier Universe:	No
Addressed Significant Non-Complier Universe:	No
Significant Non-Complier With a Compliance Schedule Universe:	No
Financial Assurance Required:	Not reported
Handler Date of Last Change:	20110623
Recognized Trader-Importer:	No
Recognized Trader-Exporter:	No
Importer of Spent Lead Acid Batteries:	No
Exporter of Spent Lead Acid Batteries:	No
Recycler Activity Without Storage:	Not reported
Manifest Broker:	Not reported
Sub-Part P Indicator:	No

Historic Generators:

Receive Date:	19990416
Handler Name: IN N OUT OIL CHANGE	
Federal Waste Generator Description:	Conditionally Exempt Small Quantity Generator
State District Owner:	Fl
Large Quantity Handler of Universal Waste:	No
Recognized Trader Importer:	No
Recognized Trader Exporter:	No
Spent Lead Acid Battery Importer:	No
Spent Lead Acid Battery Exporter:	No
Current Record:	Yes
Non Storage Recycler Activity:	Not reported
Electronic Manifest Broker:	Not reported

List of NAICS Codes and Descriptions:
NAICS Codes: No NAICS Codes Found

Facility Has Received Notices of Violations:
Violations: No Violations Found

Evaluation Action Summary:
Evaluations: No Evaluations Found

K60 **METROPCS (MIA287SW67)** **BROWARD CO. HM** **S107675652**
NNE **633 S FEDERAL HWY** **N/A**
1/8-1/4 **FORT LAUDERDALE, FL 33301**
0.232 mi.
1226 ft. **Site 2 of 7 in cluster K**

Relative:
Higher

Actual:
8 ft.

BROWARD CO. HM:

Name:	METROPCS (MIA287SW67)
Address:	633 S FEDERAL HWY
City,State,Zip:	FORT LAUDERDALE, FL 33301
Region:	BROWARD
Facility ID:	06228
Alt Location:	Not reported
Facility Status:	CLOSED

METROPCS (MIA287SW67) (Continued) **S107675652**

Name: FIRST UNITED BANK BUILDING
Address: 633 S FEDERAL HWY
City,State,Zip: FORT LAUDERDALE, FL 33301
Region: BROWARD
Facility ID: 02975
Alt Location: Not reported
Facility Status: OPEN

K61 **FIRST UNITED BANK BUILDING** **HAZ WASTE** **S130079907**
NNE **633 FEDERAL HWY S** **N/A**
1/8-1/4 **FORT LAUDERDALE, FL 33301**
0.232 mi.
1226 ft. **Site 3 of 7 in cluster K**

Relative:
Higher

Actual:
8 ft.

HAZ WASTE:

Facility ID:	200038
Name:	FIRST UNITED BANK BUILDING
Address:	633 FEDERAL HWY S
City,State,Zip:	FORT LAUDERDALE, FL 33301
County:	BROWARD
Telephone:	(954)761-1000
Email:	Not reported
Status:	A - ACTIVE - WASTE GENERATOR
Generator Status:	N - NOT A HAZARDOUS WASTE GENERATOR
EPA ID:	NA
Other ID:	02975
Old Facility ID:	Not reported
SIC:	6512 - FIN, INS & REAL EST - NONRESIDENTIAL BUILDING OPERATORS
Verified:	V - VERIFICATION BY ON-SITE VISIT
Verified Date:	10/06/2021
Hazardous Waste LBS/YEAR:	0
Wastes:	1

K62 **T-MOBILE USA, INC - EQUITABLE BANK** **BROWARD CO. HM** **S107676925**
NNE **633 S FEDERAL HWY** **N/A**
1/8-1/4 **FORT LAUDERDALE, FL 33301**
0.232 mi.
1226 ft. **Site 4 of 7 in cluster K**

Relative:
Higher

Actual:
8 ft.

BROWARD CO. HM:

Name: T-MOBILE USA, INC - EQUITABLE BANK
Address: 633 S FEDERAL HWY
City,State,Zip: FORT LAUDERDALE, FL 33301
Region: BROWARD
Facility ID: 07838
Alt Location: Not reported
Facility Status: OPEN

DRAFT

K63 **VERIZON WIRELESS - EQUITABLE BANK BUILDING** **BROWARD CO. HM** **S107677215**
NNE **633 S FEDERAL HWY** **N/A**
1/8-1/4 **FORT LAUDERDALE, FL 33301**
0.232 mi.
1226 ft. **Site 5 of 7 in cluster K**

Relative:
Higher

Actual:
8 ft.

BROWARD CO. HM:

Name:	VERIZON WIRELESS - EQUITABLE BANK BUILDING
Address:	633 S FEDERAL HWY
City,State,Zip:	FORT LAUDERDALE, FL 33301
Region:	BROWARD
Facility ID:	06016
Alt Location:	Not reported
Facility Status:	OPEN

K64 **WILLIAM R SCHERER TRUSTEE** **UST FINDER** **1028253051**
NNE **633 S FEDERAL HWY** **N/A**
1/8-1/4 **FORT LAUDERDALE, FL 33301**
0.232 mi.
1226 ft. **Site 6 of 7 in cluster K**

Relative:
Higher

Actual:
8 ft.

UST FINDER:

Object ID:	60975
Facility ID:	FL9700932
Name:	WILLIAM R SCHERER TRUSTEE
Address:	633 S FEDERAL HWY
City,State,Zip:	FORT LAUDERDALE, FL 33301
Address Match Type:	Not reported
Open USTs:	0
Closed USTs:	1
TOS USTs:	0
Population 1500ft:	1834
Private Wells 1500ft:	0
Within 100yr Floodplain:	No
Land Use:	Developed, Low Intensity
Within SPA:	No
SPA PWS Facility ID:	Not reported
SPA Water Type:	Not reported
SPA Facility Type:	Not reported
SPA HUC12:	Not reported
Within WHPA:	No
WHPA PWS Facility ID:	Not reported
WHPA Water Type:	Not reported
WHPA Facility Type:	Not reported
WHPA HUC12:	Not reported
Facility Status:	Closed UST(s)
Date of Last Inspection:	Not reported
EPA Region:	4
Tribe:	Not reported
Coordinate Source:	State
X Coord:	-80.13888889
Y Coord:	26.11333333
Latitude:	26.11333333
Longitude:	-80.13888889

UST FINDER:

Object ID:	291525
Facility ID:	FL9700932
Tank ID:	FL9700932-1
Tank Status:	Closed

DRAFT

WILLIAM R SCHERER TRUSTEE (Continued) **1028253051**

Installation Date:	Not reported
Removal Date:	Not reported
Tank Capacity:	550
Substances:	Emerg Generator Diesel
Tank Wall Type:	Not reported

K65 **WILLIAM R SCHERER TRUSTEE** **UST** **U003180747**
NNE **633 S FEDERAL HWY** **Financial Assurance** **N/A**
1/8-1/4 **FORT LAUDERDALE, FL 33301**
0.232 mi.
1226 ft. **Site 7 of 7 in cluster K**

Relative:
Higher

Actual:
8 ft.

Broward Co. UST:

Name:	FIRST UNITED BANK BUILDING
Address:	633 S FEDERAL HWY
City,State,Zip:	FORT LAUDERDALE, FL 33301
DEP Site Id:	069700932
Facility ID:	02975
Storage Tank ID:	02975-01
Tank Construction:	E. Fiberglass
Tank Size:	550
Install Date:	07/01/1987
Tank Status:	B. Removed From Site
Substance:	G. Diesel; Emergency Generator
Tank Type:	Underground

UST:

Facility ID:	9700932
Name:	WILLIAM R SCHERER TRUSTEE
Address:	633 S FEDERAL HWY
City,State,Zip:	FORT LAUDERDALE, FL 33301
Facility Phone:	9547611000
Facility Status:	CLOSED
Facility Type:	C
Type Description:	Fuel user/Non-retail
Depco:	P
Region:	STATE
Positioning Method:	AGPS
Latitude/Longitude:	26 6 48 / 80 8 20

UST:

Tank ID:	1
Tank Capacity:	550
Tank Location:	UNDERGROUND
Tank Status:	B-Removed from Site
Status Date:	03/19/2010
Install Date:	Not reported
Substance:	G
Content Description:	Emerg Generator Diesel
Vessel Indicator:	TANK
DEP Contractor:	P

Owner:

Owner ID:	46277
Owner Name:	SCHERER, WILLIAM R TRUSTEE
Owner Address:	PO BOX 1182
Owner Address 2:	Not reported

DRAFT

WILLIAM R SCHERER TRUSTEE (Continued) **U003180747**

Owner City,State,Zip: FORT LAUDERDALE, FL 33301
Owner Contact: JENNIFER FORRESTER
Owner Phone: 9547613291

FL Financial Assurance 3:
Name: WILLIAM R SCHERER TRUSTEE
Address: 633 S FEDERAL HWY
City,State,Zip: FORT LAUDERDALE, FL 33301
Region: 3
Facility ID: 9700932
Facility Phone: 9547611000
Facility Status: CLOSED
Facility Type: C
Type Description: Fuel user/Non-retail
DEP CO: P
Finaincial Responsibility: INSURANCE
Insurance Company: COMMERCE & INDUSTRY
Effective Date: 08/07/2009
Expire Date: 08/07/2010
Owner ID: 46277
Onwer Name: SCHERER, WILLIAM R TRUSTEE
Owner Address: PO BOX 1182
Owner Address2: Not reported
Owner City,St,Zip: FORT LAUDERDALE, FL 33301
Contact: JENNIFER FORRESTER
Resp Party Phone: 9547613291

M66 **MOBIL #03 A30** **UST FINDER** **1028219270**
NNE **631 S FEDERAL HWY** **UST FINDER RELEASE** **N/A**
1/4-1/2 **FORT LAUDERDALE, FL 33301**
0.254 mi.
1341 ft. **Site 1 of 2 in cluster M**

Relative:
Higher

Actual:
9 ft.

UST FINDER:
Object ID: 73415
Facility ID: FL8501598
Name: MOBIL #03 A30
Address: 631 S FEDERAL HWY
City,State,Zip: FORT LAUDERDALE, FL 33301
Address Match Type: Not reported
Open USTs: 0
Closed USTs: 3
TOS USTs: 0
Population 1500ft: 1678
Private Wells 1500ft: 0
Within 100yr Floodplain: No
Land Use: Developed, Low Intensity
Within SPA: No
SPA PWS Facility ID: Not reported
SPA Water Type: Not reported
SPA Facility Type: Not reported
SPA HUC12: Not reported
Within WHPA: No
WHPA PWS Facility ID: Not reported
WHPA Water Type: Not reported

DRAFT

MOBIL #03 A30 (Continued) **1028219270**

WHPA Facility Type:	Not reported
WHPA HUC12:	Not reported
Facility Status:	Closed UST(s)
Date of Last Inspection:	Not reported
EPA Region:	4
Tribe:	Not reported
Coordinate Source:	State
X Coord:	-80.1361111099999
Y Coord:	26.11277778
Latitude:	26.11277778
Longitude:	-80.13611111

UST FINDER:

Object ID:	250627
Facility ID:	FL8501598
Tank ID:	FL8501598-1
Tank Status:	Closed
Installation Date:	1979/07/01 16:00:00+00
Removal Date:	Not reported
Tank Capacity:	6000
Substances:	Unleaded Gas
Tank Wall Type:	Not reported

Object ID:	250628
Facility ID:	FL8501598
Tank ID:	FL8501598-2
Tank Status:	Closed
Installation Date:	1979/07/01 16:00:00+00
Removal Date:	Not reported
Tank Capacity:	6000
Substances:	Unleaded Gas
Tank Wall Type:	Not reported

Object ID:	250629
Facility ID:	FL8501598
Tank ID:	FL8501598-3
Tank Status:	Closed
Installation Date:	1979/07/01 16:00:00+00
Removal Date:	Not reported
Tank Capacity:	6000
Substances:	Leaded Gas
Tank Wall Type:	Not reported

UST FINDER RELEASE:

Object ID:	124937
Facility ID:	FL8501598
Lust ID:	FL31544
Name:	MOBIL #03 A30
Address:	631 S FEDERAL HWY
City,State,Zip:	FORT LAUDERDALE, FL 0
Address Match Type:	Not reported
Reported Date:	1987/11/12 16:00:00+00
Status:	No Further Action
Substance:	Not reported
Population within 1500ft:	1679
Domestic Wells within 1500ft:	0

DRAFT

MOBIL #03 A30 (Continued) **1028219270**

Land Use:	Developed, Low Intensity
Within SPA:	No
SPA PWS Facility ID:	Not reported
SPA Water Type:	Not reported
SPA Facility Type:	Not reported
SPA HUC12:	Not reported
Within WHPA:	No
WHPA PWS Facility ID:	Not reported
WHPA Water Type:	Not reported
WHPA Facility Type:	Not reported
WHPA HUC12:	Not reported
Within 100yr Floodplain:	No
Tribe:	Not reported
EPA Region:	4
NFA Letter 1:	Not reported
NFA Letter 2:	Not reported
NFA Letter 3:	Not reported
NFA Letter 4:	Not reported
Closed With Residual Contaminate:	Not reported
Coordinate Source:	State
X Coord:	-80.13611
Y Coord:	26.11278
Latitude:	26.11278
Longitude:	-80.13611

M67 **MOBIL #03 A30** **LUST** **U001543862**
NNE **631 S FEDERAL HWY** **UST** **N/A**
1/4-1/2 **FORT LAUDERDALE, FL 33301** **DWM CONTAM**
0.254 mi.
1341 ft. **Site 2 of 2 in cluster M**

Relative:
Higher

Actual:
9 ft.

LUST:

Name:	MOBIL #03 A30
Address:	631 S FEDERAL HWY
City,State,Zip:	FORT LAUDERDALE, FL 33301
Region:	STATE
Facility Id:	8501598
Facility Status:	CLOSED
Facility Type:	A - Retail Station
Facility Phone:	(305)463-9119
Facility Cleanup Rank:	Not reported
District:	Southeast District
Lat/Long (dms):	26 6 46.1000000 / 80 8 14.67
Section:	10
Township:	50S
Range:	42E
Feature:	Not reported
Method:	AGPS
Datum:	0
Score:	10
Score Effective Date:	1997-11-04 00:00:00
Score When Ranked:	Not reported
Operator:	BASHARET AHMAD
Name Update:	2001-10-25 00:00:00
Address Update:	Not reported

Petroleum Cleanup PCT Facility Score:

Facility Cleanup Status:	CMPL - COMPLETED

DRAFT

MOBIL #03 A30 (Continued) **U001543862**

Contact:	GVR COMPLIANCE MANAGER / ALT PH: (800) 253-8054
Contact Company:	EXXONMOBIL OIL CORP
Contact Address:	7300 W FRIENDLY AVE
Contact City/State/Zip:	GREENSBORO, NC 27410
Phone:	(303)986-8011
Bad Address Ind:	N
State:	FL
Zip:	33301, 3109
Score:	10
Score Effective Date:	1997-11-04 00:00:00
Related Party ID:	14745
Primary RP Role:	ACCOUNT OWNER
RP Begin Date:	1994-05-20
RP Zip:	6232
RP Extension:	Not reported

Discharge Cleanup Summary:

Discharge Date:	11/12/1987
PCT Discharge Combined:	Not reported
Cleanup Required:	R - CLEANUP REQUIRED
Discharge Cleanup Status:	NFA - NFA COMPLETE
Disch Cleanup Status Date:	6/23/1997
Cleanup Work Status:	COMPLETED
Information Source:	E - EDI
Other Source Description:	Not reported
Eligibility Indicator:	E - ELIGIBLE
Site Manager:	Not reported
Site Mgr End Date:	Not reported
Tank Office:	-

Petroleum Cleanup Program Eligibility:

Facility ID:	8501598
Discharge Date:	11/12/1987
Pct Discharge Combined With:	Not reported
Cleanup Required:	R - CLEANUP REQUIRED
Discharge Cleanup Status:	NFA - NFA COMPLETE
Disch Cleanup Status Date:	6/23/1997
Cleanup Work Status:	COMPLETED
Information Source:	E - EDI
Other Source Description:	Not reported
Application Received Date:	11/16/1987
Cleanup Program:	E - EARLY DETECTION INCENTIVE
Eligibility Status:	3/4/1988
Elig Status Date:	3/4/1988
Letter Of Intent Date:	Not reported
Redetermined:	No
Inspection Date:	1/13/1987
Site Manager:	Not reported
Site Mgr End Date:	Not reported
Tank Office:	-
Deductible Amount:	Not reported
Deductible Paid To Date:	0
Co-Pay Amount:	Not reported
Co-Pay Paid To Date:	0
Cap Amount:	0

Task Information:

District:	SED

DRAFT

MOBIL #03 A30 (Continued) **U001543862**

Facility ID:	8501598
Facility Status:	CLOSED
Facility Type:	A - Retail Station -
County:	BROWARD
County ID:	6
Cleanup Eligibility Status:	E
Source Effective Date:	06-23-1997
Discharge Date:	11-12-1987
Cleanup Required:	R - CLEANUP REQUIRED
Discharge Cleanup Status:	NFA - NFA COMPLETE
Disch Cleanup Status Date:	06-23-1997
SRC Action Type:	NFA - NO FURTHER ACTION
SRC Submit Date:	06-12-1997
SRC Review Date:	06-23-1997
SRC Completion Status:	A - APPROVED
SRC Issue Date:	06-23-1997
SRC Comment:	Not reported
Cleanup Work Status:	COMPLETED
Site Mgr:	Not reported
Site Mgr End Date:	Not reported
Tank Office:	-
SR Task ID:	28037
SR Cleanup Responsible:	ST - STATE
SR Funding Eligibility Type:	-
SR Actual Cost:	Not reported
SR Completion Date:	Not reported
SR Payment Date:	Not reported
SR Oral Date:	Not reported
SR Written Date:	Not reported
SR Soil Removal:	Not reported
SR Free Product Removal:	Not reported
SR Soil Tonnage Removed:	Not reported
SR Soil Treatment:	Not reported
SR Other Treatment:	Not reported
SR Alternate Proc Received Date:	Not reported
SR Alternate Procedure Status:	Not reported
SR Alternate Procedure Status Date:	Not reported
SR Alternate Procedure Comments:	Not reported
SA Task ID:	28038
SA Cleanup Responsible:	ST - STATE
SA Funding Eligibility Type:	-
SA Actual Cost:	Not reported
SA Completion Date:	06-23-1997
SA Payment Date:	Not reported
RAP Task ID:	28039
RAP Cleanup Responsible ID:	ST - STATE
RAP Funding Eligibility Type:	-
RAP Actual Cost:	Not reported
RAP Completion Date:	Not reported
RAP Payment Date:	Not reported
RAP Last Order Approved:	Not reported
RA Task ID:	28040
RA Cleanup Responsible:	ST - STATE
RA Funding Eligibility Type:	-
RA Years to Complete:	Not reported
RA Actual Cost:	Not reported

DRAFT

MOBIL #03 A30 (Continued) **U001543862**

Click here for Florida Oculus:

UST:

Facility ID:	8501598
Name:	MOBIL #03 A30
Address:	631 S FEDERAL HWY
City,State,Zip:	FORT LAUDERDALE, FL 33301
Facility Phone:	3054639119
Facility Status:	CLOSED
Facility Type:	A
Type Description:	Retail Station
Depco:	P
Region:	STATE
Positioning Method:	AGPS
Latitude/Longitude:	26 6 46 / 80 8 10

UST:

Tank ID:	1
Tank Capacity:	6000
Tank Location:	UNDERGROUND
Tank Status:	B-Removed from Site
Status Date:	11/30/1987
Install Date:	7/1/1979
Substance:	B
Content Description:	Unleaded Gas
Vessel Indicator:	TANK
DEP Contractor:	P

Owner:

Owner ID:	14745
Owner Name:	EXXONMOBIL OIL CORP
Owner Address:	7300 W FRIENDLY AVE
Owner Address 2:	GILBARCO VEEDER-ROOT INC MS F-76
Owner City,State,Zip:	GREENSBORO, NC 27410
Owner Contact:	GVR COMPLIANCE MANAGER / ALT PH: (800) 253-8054
Owner Phone:	3039868011

Tank ID:	2
Tank Capacity:	6000
Tank Location:	UNDERGROUND
Tank Status:	B-Removed from Site
Status Date:	11/30/1987
Install Date:	7/1/1979
Substance:	B
Content Description:	Unleaded Gas
Vessel Indicator:	TANK
DEP Contractor:	P

Owner:

Owner ID:	14745
Owner Name:	EXXONMOBIL OIL CORP
Owner Address:	7300 W FRIENDLY AVE
Owner Address 2:	GILBARCO VEEDER-ROOT INC MS F-76
Owner City,State,Zip:	GREENSBORO, NC 27410
Owner Contact:	GVR COMPLIANCE MANAGER / ALT PH: (800) 253-8054
Owner Phone:	3039868011

DRAFT

MOBIL #03 A30 (Continued) **U001543862**

Tank ID:	3
Tank Capacity:	6000
Tank Location:	UNDERGROUND
Tank Status:	B-Removed from Site
Status Date:	11/30/1987
Install Date:	7/1/1979
Substance:	A
Content Description:	Leaded Gas
Vessel Indicator:	TANK
DEP Contractor:	P

Owner:

Owner ID:	14745
Owner Name:	EXXONMOBIL OIL CORP
Owner Address:	7300 W FRIENDLY AVE
Owner Address 2:	GILBARCO VEEDER-ROOT INC MS F-76
Owner City,State,Zip:	GREENSBORO, NC 27410
Owner Contact:	GVR COMPLIANCE MANAGER / ALT PH: (800) 253-8054
Owner Phone:	3039868011

DWM CONTAM:

Name:	MOBIL #03 A30
Address:	631 S FEDERAL HWY
City,State,Zip:	FORT LAUDERDALE, FL
Program Site Id:	8501598
Lat DD:	26
Lat MM:	6
Lat SS:	46
Long DD:	80
Long MM:	8
Long SS:	10
Office/ District:	SED
Program Area:	PETROLEUM
Priority Score:	Not reported
Datum:	0
Method:	AGPS
Facility Status:	CLOSED-STCM
Facility Type:	Not reported
Score Effective Date:	Not reported
Score When Ranked:	Not reported
Rank:	Not reported
Operator:	Not reported
Phone:	Not reported
Name Changed:	Not reported
Addr Changed:	Not reported
Related Party ID:	Not reported
Primary RP Role:	Not reported
RP Begin Date:	Not reported
RP Name:	Not reported
RP Address1:	Not reported
RP Address2:	Not reported
RP City:	Not reported
RP State:	Not reported
RP Zip5:	Not reported
RP Zip4:	Not reported

DRAFT

MOBIL #03 A30 (Continued) **U001543862**

Contact: Not reported
RP Phone: Not reported
RP Extension: Not reported
Site Manager: Not reported

N68 **FCE #3822** **LUST** **U001342387**
WSW **1144 S ANDREWS AVE** **UST** **N/A**
1/4-1/2 **FORT LAUDERDALE, FL 33316** **DWM CONTAM**
0.256 mi. **Financial Assurance**
1354 ft. **Site 1 of 4 in cluster N**

Relative:
Higher

Actual:
4 ft.

LUST:
Name: SHELL-FIRST COAST ENERGY #1841
Address: 1144 S ANDREWS AVE
City,State,Zip: FORT LAUDERDALE, FL 33316
Region: STATE
Facility Id: 8501934
Facility Status: OPEN
Facility Type: A - Retail Station
Facility Phone: (904)596-3200
Facility Cleanup Rank: 8533
District: Southeast District
Lat/Long (dms): 26 6 27.8565 / 80 8 33.4568000
Section: 10
Township: 50S
Range: 42E
Feature: Not reported
Method: AGPS
Datum: 0
Score: 10
Score Effective Date: 2007-03-27 00:00:00
Score When Ranked: 10
Operator: ENVIRONMENTAL DIRECTOR
Name Update: 2020-02-04 00:00:00
Address Update: 2010-10-05 00:00:00

Petroleum Cleanup PCT Facility Score:
Facility Cleanup Status: CMPL - COMPLETED
Contact: KEVIN KUSMIREK / ENVIRONMENTAL DEPARTMENT
Contact Company: FIRST COAST ENERGY LLP
Contact Address: 6867 SOUTHPOINT DR N
Contact City/State/Zip: Jacksonville, FL 32216
Phone: (904)596-3242
Bad Address Ind: N
State: FL
Zip: 33316, 1051
Score: 10
Score Effective Date: 2007-03-27 00:00:00
Related Party ID: 45875
Primary RP Role: ACCOUNT OWNER
RP Begin Date: 2009-07-30
RP Zip: 6940
RP Extension: Not reported

Discharge Cleanup Summary:
Discharge Date: 1/8/2001
PCT Discharge Combined: Not reported
Cleanup Required: R - CLEANUP REQUIRED

DRAFT

FCE #3822 (Continued) **U001342387**

Discharge Cleanup Status:	NFA - NFA COMPLETE
Disch Cleanup Status Date:	12/17/2009
Cleanup Work Status:	COMPLETED
Information Source:	D - DISCHARGE NOTIFICATION
Other Source Description:	Not reported
Eligibility Indicator:	E - ELIGIBLE
Site Manager:	ARRAZOLA_NR
Site Mgr End Date:	12/17/2009
Tank Office:	PCLP6 - BROWARD CNTY ENVIRONMENTAL PROTECTION DEPT
Discharge Date:	2/12/1991
PCT Discharge Combined:	Not reported
Cleanup Required:	R - CLEANUP REQUIRED
Discharge Cleanup Status:	NFA - NFA COMPLETE
Disch Cleanup Status Date:	12/17/2009
Cleanup Work Status:	COMPLETED
Information Source:	D - DISCHARGE NOTIFICATION
Other Source Description:	Not reported
Eligibility Indicator:	E - ELIGIBLE
Site Manager:	ARRAZOLA_NR
Site Mgr End Date:	12/17/2009
Tank Office:	PCLP6 - BROWARD CNTY ENVIRONMENTAL PROTECTION DEPT
Discharge Date:	11/7/1986
PCT Discharge Combined:	Not reported
Cleanup Required:	R - CLEANUP REQUIRED
Discharge Cleanup Status:	NFA - NFA COMPLETE
Disch Cleanup Status Date:	8/30/1993
Cleanup Work Status:	COMPLETED
Information Source:	E - EDI
Other Source Description:	Not reported
Eligibility Indicator:	E - ELIGIBLE
Site Manager:	Not reported
Site Mgr End Date:	Not reported
Tank Office:	-

Petroleum Cleanup Program Eligibility:

Facility ID:	8501934
Discharge Date:	1/8/2001
Pct Discharge Combined With:	Not reported
Cleanup Required:	R - CLEANUP REQUIRED
Discharge Cleanup Status:	NFA - NFA COMPLETE
Disch Cleanup Status Date:	12/17/2009
Cleanup Work Status:	COMPLETED
Information Source:	D - DISCHARGE NOTIFICATION
Other Source Description:	Not reported
Application Received Date:	6/24/2002
Cleanup Program:	S - SITE REHABILITATION FUNDING AGREEMENT
Eligibility Status:	6/24/2002
Elig Status Date:	6/24/2002
Letter Of Intent Date:	Not reported
Redetermined:	No
Inspection Date:	1/12/2001
Site Manager:	ARRAZOLA_NR
Site Mgr End Date:	12/17/2009
Tank Office:	PCLP6 - BROWARD CNTY ENVIRONMENTAL PROTECTION DEPT
Deductible Amount:	Not reported
Deductible Paid To Date:	Not reported
Co-Pay Amount:	Not reported
Co-Pay Paid To Date:	Not reported

DRAFT

FCE #3822 (Continued) **U001342387**

Cap Amount:	0
Facility ID:	8501934
Discharge Date:	11/7/1986
Pct Discharge Combined With:	Not reported
Cleanup Required:	R - CLEANUP REQUIRED
Discharge Cleanup Status:	NFA - NFA COMPLETE
Disch Cleanup Status Date:	8/30/1993
Cleanup Work Status:	COMPLETED
Information Source:	E - EDI
Other Source Description:	Not reported
Application Received Date:	12/18/1997
Cleanup Program:	E - EARLY DETECTION INCENTIVE
Eligibility Status:	5/12/1987
Elig Status Date:	5/12/1987
Letter Of Intent Date:	Not reported
Redetermined:	No
Inspection Date:	3/30/1987
Site Manager:	Not reported
Site Mgr End Date:	Not reported
Tank Office:	-
Deductible Amount:	Not reported
Deductible Paid To Date:	0
Co-Pay Amount:	Not reported
Co-Pay Paid To Date:	0
Cap Amount:	0
Facility ID:	8501934
Discharge Date:	2/12/1991
Pct Discharge Combined With:	Not reported
Cleanup Required:	R - CLEANUP REQUIRED
Discharge Cleanup Status:	NFA - NFA COMPLETE
Disch Cleanup Status Date:	12/17/2009
Cleanup Work Status:	COMPLETED
Information Source:	D - DISCHARGE NOTIFICATION
Other Source Description:	Not reported
Application Received Date:	2/15/1991
Cleanup Program:	P - PETROLEUM LIABILITY AND RESTORATION INSURANCE PROGRAM
Eligibility Status:	4/15/1991
Elig Status Date:	4/15/1991
Letter Of Intent Date:	10/12/1995
Redetermined:	No
Inspection Date:	3/14/1991
Site Manager:	ARRAZOLA_NR
Site Mgr End Date:	12/17/2009
Tank Office:	PCLP6 - BROWARD CNTY ENVIRONMENTAL PROTECTION DEPT
Deductible Amount:	500
Deductible Paid To Date:	500
Co-Pay Amount:	0
Co-Pay Paid To Date:	0
Cap Amount:	1200000

Contaminated Media:

Discharge Date:	1/8/2001
Pct Discharge Combined With:	Not reported
Cleanup Required:	R - CLEANUP REQUIRED
Discharge Cleanup Status:	NFA - NFA COMPLETE
Disch Cleanup Status Date:	12/17/2009
Cleanup Work Status:	COMPLETED
Information Source:	D - DISCHARGE NOTIFICATION

DRAFT

FCE #3822 (Continued) **U001342387**

Other Source Description:	Not reported
Elig Indicator:	E - ELIGIBLE
Site Manager:	ARRAZOLA_NR
Site Mgr End Date:	12/17/2009
Tank Office:	PCLP6 - BROWARD CNTY ENVIRONME
Contaminated Drinking Wells:	Not reported
Contaminated Monitoring Well:	Yes
Contaminated Soil:	Not reported
Contaminated Surface Water:	Not reported
Contaminated Ground Water:	Yes
Pollutant:	B - Unleaded Gas
Pollutant Other Description:	Not reported
Gallons Discharged:	Not reported
Discharge Date:	2/12/1991
Pct Discharge Combined With:	Not reported
Cleanup Required:	R - CLEANUP REQUIRED
Discharge Cleanup Status:	NFA - NFA COMPLETE
Disch Cleanup Status Date:	12/17/2009
Cleanup Work Status:	COMPLETED
Information Source:	D - DISCHARGE NOTIFICATION
Other Source Description:	Not reported
Elig Indicator:	E - ELIGIBLE
Site Manager:	ARRAZOLA_NR
Site Mgr End Date:	12/17/2009
Tank Office:	PCLP6 - BROWARD CNTY ENVIRONME
Contaminated Drinking Wells:	Not reported
Contaminated Monitoring Well:	Not reported
Contaminated Soil:	Not reported
Contaminated Surface Water:	Not reported
Contaminated Ground Water:	Not reported
Pollutant:	B - Unleaded Gas
Pollutant Other Description:	Not reported
Gallons Discharged:	Not reported

Task Information:

District:	SED
Facility ID:	8501934
Facility Status:	OPEN
Facility Type:	A - Retail Station -
County:	BROWARD
County ID:	6
Cleanup Eligibility Status:	E
Source Effective Date:	11-20-2009
Discharge Date:	01-08-2001
Cleanup Required:	R - CLEANUP REQUIRED
Discharge Cleanup Status:	NFA - NFA COMPLETE
Disch Cleanup Status Date:	12-17-2009
SRC Action Type:	NFA - NO FURTHER ACTION
SRC Submit Date:	10-23-2009
SRC Review Date:	10-29-2009
SRC Completion Status:	A - APPROVED
SRC Issue Date:	12-17-2009
SRC Comment:	Not reported
Cleanup Work Status:	COMPLETED
Site Mgr:	ARRAZOLA_NR
Site Mgr End Date:	12-17-2009
Tank Office:	PCLP6 - Broward County
SR Task ID:	Not reported

DRAFT

FCE #3822 (Continued) **U001342387**

SR Cleanup Responsible:	-
SR Funding Eligibility Type:	-
SR Actual Cost:	Not reported
SR Completion Date:	Not reported
SR Payment Date:	Not reported
SR Oral Date:	Not reported
SR Written Date:	Not reported
SR Soil Removal:	Not reported
SR Free Product Removal:	Not reported
SR Soil Tonnage Removed:	Not reported
SR Soil Treatment:	Not reported
SR Other Treatment:	Not reported
SR Alternate Proc Received Date:	Not reported
SR Alternate Procedure Status:	Not reported
SR Alternate Procedure Status Date:	Not reported
SR Alternate Procedure Comments:	Not reported
SA Task ID:	68791
SA Cleanup Responsible:	-
SA Funding Eligibility Type:	-
SA Actual Cost:	Not reported
SA Completion Date:	Not reported
SA Payment Date:	Not reported
RAP Task ID:	75158
RAP Cleanup Responsible ID:	-
RAP Funding Eligibility Type:	-
RAP Actual Cost:	Not reported
RAP Completion Date:	Not reported
RAP Payment Date:	Not reported
RAP Last Order Approved:	Not reported
RA Task ID:	77975
RA Cleanup Responsible:	-
RA Funding Eligibility Type:	-
RA Years to Complete:	0
RA Actual Cost:	Not reported
District:	SED
Facility ID:	8501934
Facility Status:	OPEN
Facility Type:	A - Retail Station -
County:	BROWARD
County ID:	6
Cleanup Eligibility Status:	E
Source Effective Date:	11-20-2009
Discharge Date:	02-12-1991
Cleanup Required:	R - CLEANUP REQUIRED
Discharge Cleanup Status:	NFA - NFA COMPLETE
Disch Cleanup Status Date:	12-17-2009
SRC Action Type:	NFA - NO FURTHER ACTION
SRC Submit Date:	10-23-2009
SRC Review Date:	10-29-2009
SRC Completion Status:	A - APPROVED
SRC Issue Date:	12-17-2009
SRC Comment:	Not reported
Cleanup Work Status:	COMPLETED
Site Mgr:	ARRAZOLA_NR
Site Mgr End Date:	12-17-2009
Tank Office:	PCLP6 - Broward County
SR Task ID:	Not reported

DRAFT

FCE #3822 (Continued) **U001342387**

SR Cleanup Responsible:	-
SR Funding Eligibility Type:	-
SR Actual Cost:	Not reported
SR Completion Date:	Not reported
SR Payment Date:	Not reported
SR Oral Date:	Not reported
SR Written Date:	Not reported
SR Soil Removal:	Not reported
SR Free Product Removal:	Not reported
SR Soil Tonnage Removed:	Not reported
SR Soil Treatment:	Not reported
SR Other Treatment:	Not reported
SR Alternate Proc Received Date:	Not reported
SR Alternate Procedure Status:	Not reported
SR Alternate Procedure Status Date:	Not reported
SR Alternate Procedure Comments:	Not reported
SA Task ID:	Not reported
SA Cleanup Responsible:	-
SA Funding Eligibility Type:	-
SA Actual Cost:	Not reported
SA Completion Date:	Not reported
SA Payment Date:	Not reported
RAP Task ID:	79142
RAP Cleanup Responsible ID:	-
RAP Funding Eligibility Type:	-
RAP Actual Cost:	Not reported
RAP Completion Date:	Not reported
RAP Payment Date:	Not reported
RAP Last Order Approved:	Not reported
RA Task ID:	79141
RA Cleanup Responsible:	-
RA Funding Eligibility Type:	-
RA Years to Complete:	0
RA Actual Cost:	Not reported
District:	SED
Facility ID:	8501934
Facility Status:	OPEN
Facility Type:	A - Retail Station -
County:	BROWARD
County ID:	6
Cleanup Eligibility Status:	E
Source Effective Date:	08-30-1993
Discharge Date:	11-07-1986
Cleanup Required:	R - CLEANUP REQUIRED
Discharge Cleanup Status:	NFA - NFA COMPLETE
Disch Cleanup Status Date:	08-30-1993
SRC Action Type:	NFA - NO FURTHER ACTION
SRC Submit Date:	02-03-1993
SRC Review Date:	08-20-1993
SRC Completion Status:	A - APPROVED
SRC Issue Date:	08-30-1993
SRC Comment:	Not reported
Cleanup Work Status:	COMPLETED
Site Mgr:	Not reported
Site Mgr End Date:	Not reported
Tank Office:	-
SR Task ID:	27629

DRAFT

FCE #3822 (Continued) **U001342387**

SR Cleanup Responsible:	ST - STATE
SR Funding Eligibility Type:	-
SR Actual Cost:	Not reported
SR Completion Date:	04-27-1992
SR Payment Date:	Not reported
SR Oral Date:	Not reported
SR Written Date:	Not reported
SR Soil Removal:	Y
SR Free Product Removal:	Not reported
SR Soil Tonnage Removed:	156
SR Soil Treatment:	Not reported
SR Other Treatment:	Not reported
SR Alternate Proc Received Date:	Not reported
SR Alternate Procedure Status:	Not reported
SR Alternate Procedure Status Date:	Not reported
SR Alternate Procedure Comments:	Not reported
SA Task ID:	27630
SA Cleanup Responsible:	ST - STATE
SA Funding Eligibility Type:	-
SA Actual Cost:	Not reported
SA Completion Date:	08-30-1993
SA Payment Date:	Not reported
RAP Task ID:	27631
RAP Cleanup Responsible ID:	RP - RESPONSIBLE PARTY
RAP Funding Eligibility Type:	-
RAP Actual Cost:	Not reported
RAP Completion Date:	Not reported
RAP Payment Date:	Not reported
RAP Last Order Approved:	Not reported
RA Task ID:	27632
RA Cleanup Responsible:	RP - RESPONSIBLE PARTY
RA Funding Eligibility Type:	-
RA Years to Complete:	Not reported
RA Actual Cost:	Not reported

Click here for Florida Oculus:

Broward Co. UST:

Name:	FCE #3822
Address:	1144 S ANDREWS AVE
City,State,Zip:	FORT LAUDERDALE, FL 33316
DEP Site Id:	068501934
Facility ID:	03872
Storage Tank ID:	03872-01
Tank Construction:	E. Fiberglass
Tank Size:	10000
Install Date:	09/11/2003
Tank Status:	1. Installation / Modification; Out-of-Service
Substance:	B. Unleaded Gasoline
Tank Type:	Underground

Name:	FCE #3822
Address:	1144 S ANDREWS AVE
City,State,Zip:	FORT LAUDERDALE, FL 33316
DEP Site Id:	068501934
Facility ID:	03872
Storage Tank ID:	03872-02

DRAFT

FCE #3822 (Continued) **U001342387**

Tank Construction:	E. Fiberglass
Tank Size:	10000
Install Date:	09/11/2003
Tank Status:	1. Installation / Modification; Out-of-Service
Substance:	B. Unleaded Gasoline
Tank Type:	Underground

Name:	FCE #3822
Address:	1144 S ANDREWS AVE
City,State,Zip:	FORT LAUDERDALE, FL 33316
DEP Site Id:	068501934
Facility ID:	03872
Storage Tank ID:	03872-03
Tank Construction:	E. Fiberglass
Tank Size:	10000
Install Date:	09/11/2003
Tank Status:	U. In-Service
Substance:	B. Unleaded Gasoline
Tank Type:	Underground

Name:	FCE #3822
Address:	1144 S ANDREWS AVE
City,State,Zip:	FORT LAUDERDALE, FL 33316
DEP Site Id:	068501934
Facility ID:	03872
Storage Tank ID:	03872-04
Tank Construction:	E. Fiberglass
Tank Size:	550
Install Date:	09/11/2003
Tank Status:	B. Removed From Site
Substance:	L. Waste Oil/Used Oil
Tank Type:	Underground

UST:

Facility ID:	8501934
Name:	SHELL-FIRST COAST ENERGY #1841
Address:	1144 S ANDREWS AVE
City,State,Zip:	FORT LAUDERDALE, FL 33316
Facility Phone:	9045963200
Facility Status:	OPEN
Facility Type:	A
Type Description:	Retail Station
Depco:	P
Region:	STATE
Positioning Method:	AGPS
Latitude/Longitude:	26 3 46 / 80 12 30

UST:

Tank ID:	1
Tank Capacity:	1000
Tank Location:	UNDERGROUND
Tank Status:	B-Removed from Site
Status Date:	Not reported
Install Date:	7/1/1968
Substance:	Z
Content Description:	Other Non Regulated
Vessel Indicator:	TANK

DRAFT

FCE #3822 (Continued) **U001342387**

DEP Contractor: P

Owner:
Owner ID: 45875
Owner Name: FIRST COAST ENERGY LLP
Owner Address: 6867 SOUTHPOINT DR N
Owner Address 2: ATTN: KEVIN KUSMIREK
Owner City,State,Zip: Jacksonville, FL 32216
Owner Contact: KEVIN KUSMIREK / ENVIRONMENTAL DEPARTMENT
Owner Phone: 9045963242

Construction:
Tank ID: 11
Construction Category: I
Construction Description: Double wall

Tank ID: 11
Construction Category: N
Construction Description: Flow shut-Off

Tank ID: 12
Construction Category: I
Construction Description: Double wall

Tank ID: 12
Construction Category: N
Construction Description: Flow shut-Off

Tank ID: 13
Construction Category: I
Construction Description: Double wall

Tank ID: 13
Construction Category: N
Construction Description: Flow shut-Off

Tank ID: 11
Construction Category: A
Construction Description: Ball check valve

Tank ID: 11
Construction Category: E
Construction Description: Fiberglass

Tank ID: 11
Construction Category: M
Construction Description: Spill containment bucket

Tank ID: 12
Construction Category: A
Construction Description: Ball check valve

Tank ID: 12
Construction Category: E
Construction Description: Fiberglass

Tank ID: 12

DRAFT

FCE #3822 (Continued) **U001342387**

Construction Category: M
Construction Description: Spill containment bucket

Tank ID: 13
Construction Category: A
Construction Description: Ball check valve

Tank ID: 13
Construction Category: E
Construction Description: Fiberglass

Tank ID: 13
Construction Category: M
Construction Description: Spill containment bucket

Tank ID: 11
Construction Category: O
Construction Description: Tight fill

Tank ID: 12
Construction Category: O
Construction Description: Tight fill

Tank ID: 13
Construction Category: O
Construction Description: Tight fill

Piping:
Tank ID: 11
Piping Category: K
Piping Description: Dispenser liners

Tank ID: 11
Piping Category: C
Piping Description: Fiberglass

Tank ID: 11
Piping Category: J
Piping Description: Pressurized piping system

Tank ID: 12
Piping Category: K
Piping Description: Dispenser liners

Tank ID: 12
Piping Category: C
Piping Description: Fiberglass

Tank ID: 12
Piping Category: J
Piping Description: Pressurized piping system

Tank ID: 13
Piping Category: K
Piping Description: Dispenser liners

Tank ID: 13

DRAFT

FCE #3822 (Continued) **U001342387**

Piping Category: C
Piping Description: Fiberglass

Tank ID: 13
Piping Category: J
Piping Description: Pressurized piping system

Tank ID: 11
Piping Category: F
Piping Description: Double wall

Tank ID: 12
Piping Category: F
Piping Description: Double wall

Tank ID: 13
Piping Category: F
Piping Description: Double wall

Monitoring:
Tank ID: 13
Petro Monitoring Category: 2
Monitoring Description: Visual inspect pipe sumps

Tank ID: 11
Petro Monitoring Category: F
Monitoring Description: Monitor dbl wall tank space

Tank ID: 11
Petro Monitoring Category: 2
Monitoring Description: Visual inspect pipe sumps

Tank ID: 13
Petro Monitoring Category: F
Monitoring Description: Monitor dbl wall tank space

Tank ID: 11
Petro Monitoring Category: 3
Monitoring Description: Electronic monitor pipe sumps

Tank ID: 12
Petro Monitoring Category: 5
Monitoring Description: Electronic monitor dispenser liners

Tank ID: 11
Petro Monitoring Category: H
Monitoring Description: Mechanical line leak detector

Tank ID: 13
Petro Monitoring Category: H
Monitoring Description: Mechanical line leak detector

Tank ID: 13
Petro Monitoring Category: 3
Monitoring Description: Electronic monitor pipe sumps

Tank ID: 12

DRAFT

FCE #3822 (Continued) **U001342387**

Petro Monitoring Category: 3
Monitoring Description: Electronic monitor pipe sumps

Tank ID: 10
Tank Capacity: 1000
Tank Location: UNDERGROUND
Tank Status: B-Removed from Site
Status Date: 05/31/1992
Install Date: 1/1/1987
Substance: L
Content Description: Waste Oil
Vessel Indicator: TANK
DEP Contractor: P

Owner:
Owner ID: 45875
Owner Name: FIRST COAST ENERGY LLP
Owner Address: 6867 SOUTHPOINT DR N
Owner Address 2: ATTN: KEVIN KUSMIREK
Owner City,State,Zip: Jacksonville, FL 32216
Owner Contact: KEVIN KUSMIREK / ENVIRONMENTAL DEPARTMENT
Owner Phone: 9045963242

Construction:
Tank ID: 11
Construction Category: I
Construction Description: Double wall

Tank ID: 11
Construction Category: N
Construction Description: Flow shut-Off

Tank ID: 12
Construction Category: I
Construction Description: Double wall

Tank ID: 12
Construction Category: N
Construction Description: Flow shut-Off

Tank ID: 13
Construction Category: I
Construction Description: Double wall

Tank ID: 13
Construction Category: N
Construction Description: Flow shut-Off

Tank ID: 11
Construction Category: A
Construction Description: Ball check valve

Tank ID: 11
Construction Category: E
Construction Description: Fiberglass

DRAFT

FCE #3822 (Continued) **U001342387**

Tank ID: 11
Construction Category: M
Construction Description: Spill containment bucket

Tank ID: 12
Construction Category: A
Construction Description: Ball check valve

Tank ID: 12
Construction Category: E
Construction Description: Fiberglass

Tank ID: 12
Construction Category: M
Construction Description: Spill containment bucket

Tank ID: 13
Construction Category: A
Construction Description: Ball check valve

Tank ID: 13
Construction Category: E
Construction Description: Fiberglass

Tank ID: 13
Construction Category: M
Construction Description: Spill containment bucket

Tank ID: 11
Construction Category: O
Construction Description: Tight fill

Tank ID: 12
Construction Category: O
Construction Description: Tight fill

Tank ID: 13
Construction Category: O
Construction Description: Tight fill

Piping:
Tank ID: 11
Piping Category: K
Piping Description: Dispenser liners

Tank ID: 11
Piping Category: C
Piping Description: Fiberglass

Tank ID: 11
Piping Category: J
Piping Description: Pressurized piping system

Tank ID: 12
Piping Category: K
Piping Description: Dispenser liners

DRAFT

FCE #3822 (Continued) **U001342387**

Tank ID: 12
Piping Category: C
Piping Description: Fiberglass

Tank ID: 12
Piping Category: J
Piping Description: Pressurized piping system

Tank ID: 13
Piping Category: K
Piping Description: Dispenser liners

Tank ID: 13
Piping Category: C
Piping Description: Fiberglass

Tank ID: 13
Piping Category: J
Piping Description: Pressurized piping system

Tank ID: 11
Piping Category: F
Piping Description: Double wall

Tank ID: 12
Piping Category: F
Piping Description: Double wall

Tank ID: 13
Piping Category: F
Piping Description: Double wall

Monitoring:
Tank ID: 13
Petro Monitoring Category: 2
Monitoring Description: Visual inspect pipe sumps

Tank ID: 11
Petro Monitoring Category: F
Monitoring Description: Monitor dbl wall tank space

Tank ID: 11
Petro Monitoring Category: 2
Monitoring Description: Visual inspect pipe sumps

Tank ID: 13
Petro Monitoring Category: F
Monitoring Description: Monitor dbl wall tank space

Tank ID: 11
Petro Monitoring Category: 3
Monitoring Description: Electronic monitor pipe sumps

Tank ID: 12
Petro Monitoring Category: 5
Monitoring Description: Electronic monitor dispenser liners

DRAFT

FCE #3822 (Continued) **U001342387**

Tank ID: 11
Petro Monitoring Category: H
Monitoring Description: Mechanical line leak detector

Tank ID: 13
Petro Monitoring Category: H
Monitoring Description: Mechanical line leak detector

Tank ID: 13
Petro Monitoring Category: 3
Monitoring Description: Electronic monitor pipe sumps

Tank ID: 12
Petro Monitoring Category: 3
Monitoring Description: Electronic monitor pipe sumps

Tank ID: 2
Tank Capacity: 3000
Tank Location: UNDERGROUND
Tank Status: B-Removed from Site
Status Date: Not reported
Install Date: 7/1/1968
Substance: A
Content Description: Leaded Gas
Vessel Indicator: TANK
DEP Contractor: P

Owner:
Owner ID: 45875
Owner Name: FIRST COAST ENERGY LLP
Owner Address: 6867 SOUTHPOINT DR N
Owner Address 2: ATTN: KEVIN KUSMIREK
Owner City,State,Zip: Jacksonville, FL 32216
Owner Contact: KEVIN KUSMIREK / ENVIRONMENTAL DEPARTMENT
Owner Phone: 9045963242

Construction:
Tank ID: 11
Construction Category: I
Construction Description: Double wall

Tank ID: 11
Construction Category: N
Construction Description: Flow shut-Off

Tank ID: 12
Construction Category: I
Construction Description: Double wall

Tank ID: 12
Construction Category: N
Construction Description: Flow shut-Off

Tank ID: 13
Construction Category: I
Construction Description: Double wall

DRAFT

FCE #3822 (Continued) **U001342387**

Tank ID: 13
Construction Category: N
Construction Description: Flow shut-Off

Tank ID: 11
Construction Category: A
Construction Description: Ball check valve

Tank ID: 11
Construction Category: E
Construction Description: Fiberglass

Tank ID: 11
Construction Category: M
Construction Description: Spill containment bucket

Tank ID: 12
Construction Category: A
Construction Description: Ball check valve

Tank ID: 12
Construction Category: E
Construction Description: Fiberglass

Tank ID: 12
Construction Category: M
Construction Description: Spill containment bucket

Tank ID: 13
Construction Category: A
Construction Description: Ball check valve

Tank ID: 13
Construction Category: E
Construction Description: Fiberglass

Tank ID: 13
Construction Category: M
Construction Description: Spill containment bucket

Tank ID: 11
Construction Category: O
Construction Description: Tight fill

Tank ID: 12
Construction Category: O
Construction Description: Tight fill

Tank ID: 13
Construction Category: O
Construction Description: Tight fill

Piping:
Tank ID: 11
Piping Category: K
Piping Description: Dispenser liners

DRAFT

FCE #3822 (Continued) **U001342387**

Tank ID: 11
Piping Category: C
Piping Description: Fiberglass

Tank ID: 11
Piping Category: J
Piping Description: Pressurized piping system

Tank ID: 12
Piping Category: K
Piping Description: Dispenser liners

Tank ID: 12
Piping Category: C
Piping Description: Fiberglass

Tank ID: 12
Piping Category: J
Piping Description: Pressurized piping system

Tank ID: 13
Piping Category: K
Piping Description: Dispenser liners

Tank ID: 13
Piping Category: C
Piping Description: Fiberglass

Tank ID: 13
Piping Category: J
Piping Description: Pressurized piping system

Tank ID: 11
Piping Category: F
Piping Description: Double wall

Tank ID: 12
Piping Category: F
Piping Description: Double wall

Tank ID: 13
Piping Category: F
Piping Description: Double wall

Monitoring:
Tank ID: 13
Petro Monitoring Category: 2
Monitoring Description: Visual inspect pipe sumps

Tank ID: 11
Petro Monitoring Category: F
Monitoring Description: Monitor dbl wall tank space

Tank ID: 11
Petro Monitoring Category: 2
Monitoring Description: Visual inspect pipe sumps

DRAFT

FCE #3822 (Continued) **U001342387**

Tank ID: 13
Petro Monitoring Category: F
Monitoring Description: Monitor dbl wall tank space

Tank ID: 11
Petro Monitoring Category: 3
Monitoring Description: Electronic monitor pipe sumps

Tank ID: 12
Petro Monitoring Category: 5
Monitoring Description: Electronic monitor dispenser liners

Tank ID: 11
Petro Monitoring Category: H
Monitoring Description: Mechanical line leak detector

Tank ID: 13
Petro Monitoring Category: H
Monitoring Description: Mechanical line leak detector

Tank ID: 13
Petro Monitoring Category: 3
Monitoring Description: Electronic monitor pipe sumps

Tank ID: 12
Petro Monitoring Category: 3
Monitoring Description: Electronic monitor pipe sumps

Tank ID: 3
Tank Capacity: 3000
Tank Location: UNDERGROUND
Tank Status: B-Removed from Site
Status Date: Not reported
Install Date: 7/1/1968
Substance: A
Content Description: Leaded Gas
Vessel Indicator: TANK
DEP Contractor: P

Owner:
Owner ID: 45875
Owner Name: FIRST COAST ENERGY LLP
Owner Address: 6867 SOUTHPOINT DR N
Owner Address 2: ATTN: KEVIN KUSMIREK
Owner City,State,Zip: Jacksonville, FL 32216
Owner Contact: KEVIN KUSMIREK / ENVIRONMENTAL DEPARTMENT
Owner Phone: 9045963242

Construction:
Tank ID: 11
Construction Category: I
Construction Description: Double wall

Tank ID: 11
Construction Category: N
Construction Description: Flow shut-Off

DRAFT

FCE #3822 (Continued) **U001342387**

Tank ID: 12
Construction Category: I
Construction Description: Double wall

Tank ID: 12
Construction Category: N
Construction Description: Flow shut-Off

Tank ID: 13
Construction Category: I
Construction Description: Double wall

Tank ID: 13
Construction Category: N
Construction Description: Flow shut-Off

Tank ID: 11
Construction Category: A
Construction Description: Ball check valve

Tank ID: 11
Construction Category: E
Construction Description: Fiberglass

Tank ID: 11
Construction Category: M
Construction Description: Spill containment bucket

Tank ID: 12
Construction Category: A
Construction Description: Ball check valve

Tank ID: 12
Construction Category: E
Construction Description: Fiberglass

Tank ID: 12
Construction Category: M
Construction Description: Spill containment bucket

Tank ID: 13
Construction Category: A
Construction Description: Ball check valve

Tank ID: 13
Construction Category: E
Construction Description: Fiberglass

Tank ID: 13
Construction Category: M
Construction Description: Spill containment bucket

Tank ID: 11
Construction Category: O
Construction Description: Tight fill

Tank ID: 12

DRAFT

FCE #3822 (Continued) **U001342387**

Construction Category: O
Construction Description: Tight fill

Tank ID: 13
Construction Category: O
Construction Description: Tight fill

Piping:
Tank ID: 11
Piping Category: K
Piping Description: Dispenser liners

Tank ID: 11
Piping Category: C
Piping Description: Fiberglass

Tank ID: 11
Piping Category: J
Piping Description: Pressurized piping system

Tank ID: 12
Piping Category: K
Piping Description: Dispenser liners

Tank ID: 12
Piping Category: C
Piping Description: Fiberglass

Tank ID: 12
Piping Category: J
Piping Description: Pressurized piping system

Tank ID: 13
Piping Category: K
Piping Description: Dispenser liners

Tank ID: 13
Piping Category: C
Piping Description: Fiberglass

Tank ID: 13
Piping Category: J
Piping Description: Pressurized piping system

Tank ID: 11
Piping Category: F
Piping Description: Double wall

Tank ID: 12
Piping Category: F
Piping Description: Double wall

Tank ID: 13
Piping Category: F
Piping Description: Double wall

DRAFT

FCE #3822 (Continued) **U001342387**

Monitoring:

Tank ID:	13
Petro Monitoring Category:	2
Monitoring Description:	Visual inspect pipe sumps
Tank ID:	11
Petro Monitoring Category:	F
Monitoring Description:	Monitor dbl wall tank space
Tank ID:	11
Petro Monitoring Category:	2
Monitoring Description:	Visual inspect pipe sumps
Tank ID:	13
Petro Monitoring Category:	F
Monitoring Description:	Monitor dbl wall tank space
Tank ID:	11
Petro Monitoring Category:	3
Monitoring Description:	Electronic monitor pipe sumps
Tank ID:	12
Petro Monitoring Category:	5
Monitoring Description:	Electronic monitor dispenser liners
Tank ID:	11
Petro Monitoring Category:	H
Monitoring Description:	Mechanical line leak detector
Tank ID:	13
Petro Monitoring Category:	H
Monitoring Description:	Mechanical line leak detector
Tank ID:	13
Petro Monitoring Category:	3
Monitoring Description:	Electronic monitor pipe sumps
Tank ID:	12
Petro Monitoring Category:	3
Monitoring Description:	Electronic monitor pipe sumps

Tank ID:	4
Tank Capacity:	3000
Tank Location:	UNDERGROUND
Tank Status:	B-Removed from Site
Status Date:	Not reported
Install Date:	7/1/1968
Substance:	B
Content Description:	Unleaded Gas
Vessel Indicator:	TANK
DEP Contractor:	P

Owner:

Owner ID:	45875
Owner Name:	FIRST COAST ENERGY LLP
Owner Address:	6867 SOUTHPOINT DR N

DRAFT

FCE #3822 (Continued) **U001342387**

Owner Address 2: ATTN: KEVIN KUSMIREK
Owner City,State,Zip: Jacksonville, FL 32216
Owner Contact: KEVIN KUSMIREK / ENVIRONMENTAL DEPARTMENT
Owner Phone: 9045963242

Construction:
Tank ID: 11
Construction Category: I
Construction Description: Double wall

Tank ID: 11
Construction Category: N
Construction Description: Flow shut-Off

Tank ID: 12
Construction Category: I
Construction Description: Double wall

Tank ID: 12
Construction Category: N
Construction Description: Flow shut-Off

Tank ID: 13
Construction Category: I
Construction Description: Double wall

Tank ID: 13
Construction Category: N
Construction Description: Flow shut-Off

Tank ID: 11
Construction Category: A
Construction Description: Ball check valve

Tank ID: 11
Construction Category: E
Construction Description: Fiberglass

Tank ID: 11
Construction Category: M
Construction Description: Spill containment bucket

Tank ID: 12
Construction Category: A
Construction Description: Ball check valve

Tank ID: 12
Construction Category: E
Construction Description: Fiberglass

Tank ID: 12
Construction Category: M
Construction Description: Spill containment bucket

Tank ID: 13
Construction Category: A
Construction Description: Ball check valve

DRAFT

FCE #3822 (Continued) **U001342387**

Tank ID: 13
Construction Category: E
Construction Description: Fiberglass

Tank ID: 13
Construction Category: M
Construction Description: Spill containment bucket

Tank ID: 11
Construction Category: O
Construction Description: Tight fill

Tank ID: 12
Construction Category: O
Construction Description: Tight fill

Tank ID: 13
Construction Category: O
Construction Description: Tight fill

Piping:
Tank ID: 11
Piping Category: K
Piping Description: Dispenser liners

Tank ID: 11
Piping Category: C
Piping Description: Fiberglass

Tank ID: 11
Piping Category: J
Piping Description: Pressurized piping system

Tank ID: 12
Piping Category: K
Piping Description: Dispenser liners

Tank ID: 12
Piping Category: C
Piping Description: Fiberglass

Tank ID: 12
Piping Category: J
Piping Description: Pressurized piping system

Tank ID: 13
Piping Category: K
Piping Description: Dispenser liners

Tank ID: 13
Piping Category: C
Piping Description: Fiberglass

Tank ID: 13
Piping Category: J
Piping Description: Pressurized piping system

DRAFT

FCE #3822 (Continued) **U001342387**

Tank ID: 11
Piping Category: F
Piping Description: Double wall

Tank ID: 12
Piping Category: F
Piping Description: Double wall

Tank ID: 13
Piping Category: F
Piping Description: Double wall

Monitoring:
Tank ID: 13
Petro Monitoring Category: 2
Monitoring Description: Visual inspect pipe sumps

Tank ID: 11
Petro Monitoring Category: F
Monitoring Description: Monitor dbl wall tank space

Tank ID: 11
Petro Monitoring Category: 2
Monitoring Description: Visual inspect pipe sumps

Tank ID: 13
Petro Monitoring Category: F
Monitoring Description: Monitor dbl wall tank space

Tank ID: 11
Petro Monitoring Category: 3
Monitoring Description: Electronic monitor pipe sumps

Tank ID: 12
Petro Monitoring Category: 5
Monitoring Description: Electronic monitor dispenser liners

Tank ID: 11
Petro Monitoring Category: H
Monitoring Description: Mechanical line leak detector

Tank ID: 13
Petro Monitoring Category: H
Monitoring Description: Mechanical line leak detector

Tank ID: 13
Petro Monitoring Category: 3
Monitoring Description: Electronic monitor pipe sumps

Tank ID: 12
Petro Monitoring Category: 3
Monitoring Description: Electronic monitor pipe sumps

Tank ID: 5
Tank Capacity: 3000
Tank Location: UNDERGROUND

DRAFT

FCE #3822 (Continued) **U001342387**

Tank Status: B-Removed from Site
Status Date: Not reported
Install Date: 7/1/1968
Substance: B
Content Description: Unleaded Gas
Vessel Indicator: TANK
DEP Contractor: P

Owner:
Owner ID: 45875
Owner Name: FIRST COAST ENERGY LLP
Owner Address: 6867 SOUTHPOINT DR N
Owner Address 2: ATTN: KEVIN KUSMIREK
Owner City,State,Zip: Jacksonville, FL 32216
Owner Contact: KEVIN KUSMIREK / ENVIRONMENTAL DEPARTMENT
Owner Phone: 9045963242

Construction:
Tank ID: 11
Construction Category: I
Construction Description: Double wall

Tank ID: 11
Construction Category: N
Construction Description: Flow shut-Off

Tank ID: 12
Construction Category: I
Construction Description: Double wall

Tank ID: 12
Construction Category: N
Construction Description: Flow shut-Off

Tank ID: 13
Construction Category: I
Construction Description: Double wall

Tank ID: 13
Construction Category: N
Construction Description: Flow shut-Off

Tank ID: 11
Construction Category: A
Construction Description: Ball check valve

Tank ID: 11
Construction Category: E
Construction Description: Fiberglass

Tank ID: 11
Construction Category: M
Construction Description: Spill containment bucket

Tank ID: 12
Construction Category: A
Construction Description: Ball check valve

DRAFT

FCE #3822 (Continued) **U001342387**

Tank ID: 12
Construction Category: E
Construction Description: Fiberglass

Tank ID: 12
Construction Category: M
Construction Description: Spill containment bucket

Tank ID: 13
Construction Category: A
Construction Description: Ball check valve

Tank ID: 13
Construction Category: E
Construction Description: Fiberglass

Tank ID: 13
Construction Category: M
Construction Description: Spill containment bucket

Tank ID: 11
Construction Category: O
Construction Description: Tight fill

Tank ID: 12
Construction Category: O
Construction Description: Tight fill

Tank ID: 13
Construction Category: O
Construction Description: Tight fill

Piping:
Tank ID: 11
Piping Category: K
Piping Description: Dispenser liners

Tank ID: 11
Piping Category: C
Piping Description: Fiberglass

Tank ID: 11
Piping Category: J
Piping Description: Pressurized piping system

Tank ID: 12
Piping Category: K
Piping Description: Dispenser liners

Tank ID: 12
Piping Category: C
Piping Description: Fiberglass

Tank ID: 12
Piping Category: J
Piping Description: Pressurized piping system

DRAFT

FCE #3822 (Continued) **U001342387**

Tank ID: 13
Piping Category: K
Piping Description: Dispenser liners

Tank ID: 13
Piping Category: C
Piping Description: Fiberglass

Tank ID: 13
Piping Category: J
Piping Description: Pressurized piping system

Tank ID: 11
Piping Category: F
Piping Description: Double wall

Tank ID: 12
Piping Category: F
Piping Description: Double wall

Tank ID: 13
Piping Category: F
Piping Description: Double wall

Monitoring:
Tank ID: 13
Petro Monitoring Category: 2
Monitoring Description: Visual inspect pipe sumps

Tank ID: 11
Petro Monitoring Category: F
Monitoring Description: Monitor dbl wall tank space

Tank ID: 11
Petro Monitoring Category: 2
Monitoring Description: Visual inspect pipe sumps

Tank ID: 13
Petro Monitoring Category: F
Monitoring Description: Monitor dbl wall tank space

Tank ID: 11
Petro Monitoring Category: 3
Monitoring Description: Electronic monitor pipe sumps

Tank ID: 12
Petro Monitoring Category: 5
Monitoring Description: Electronic monitor dispenser liners

Tank ID: 11
Petro Monitoring Category: H
Monitoring Description: Mechanical line leak detector

Tank ID: 13
Petro Monitoring Category: H
Monitoring Description: Mechanical line leak detector

DRAFT

FCE #3822 (Continued) **U001342387**

Tank ID: 13
Petro Monitoring Category: 3
Monitoring Description: Electronic monitor pipe sumps

Tank ID: 12
Petro Monitoring Category: 3
Monitoring Description: Electronic monitor pipe sumps

Tank ID: 6
Tank Capacity: 1000
Tank Location: UNDERGROUND
Tank Status: B-Removed from Site
Status Date: Not reported
Install Date: 7/1/1968
Substance: L
Content Description: Waste Oil
Vessel Indicator: TANK
DEP Contractor: P

Owner:
Owner ID: 45875
Owner Name: FIRST COAST ENERGY LLP
Owner Address: 6867 SOUTHPOINT DR N
Owner Address 2: ATTN: KEVIN KUSMIREK
Owner City,State,Zip: Jacksonville, FL 32216
Owner Contact: KEVIN KUSMIREK / ENVIRONMENTAL DEPARTMENT
Owner Phone: 9045963242

Construction:
Tank ID: 11
Construction Category: I
Construction Description: Double wall

Tank ID: 11
Construction Category: N
Construction Description: Flow shut-Off

Tank ID: 12
Construction Category: I
Construction Description: Double wall

Tank ID: 12
Construction Category: N
Construction Description: Flow shut-Off

Tank ID: 13
Construction Category: I
Construction Description: Double wall

Tank ID: 13
Construction Category: N
Construction Description: Flow shut-Off

Tank ID: 11
Construction Category: A
Construction Description: Ball check valve

DRAFT

FCE #3822 (Continued) **U001342387**

Tank ID: 11
Construction Category: E
Construction Description: Fiberglass

Tank ID: 11
Construction Category: M
Construction Description: Spill containment bucket

Tank ID: 12
Construction Category: A
Construction Description: Ball check valve

Tank ID: 12
Construction Category: E
Construction Description: Fiberglass

Tank ID: 12
Construction Category: M
Construction Description: Spill containment bucket

Tank ID: 13
Construction Category: A
Construction Description: Ball check valve

Tank ID: 13
Construction Category: E
Construction Description: Fiberglass

Tank ID: 13
Construction Category: M
Construction Description: Spill containment bucket

Tank ID: 11
Construction Category: O
Construction Description: Tight fill

Tank ID: 12
Construction Category: O
Construction Description: Tight fill

Tank ID: 13
Construction Category: O
Construction Description: Tight fill

Piping:
Tank ID: 11
Piping Category: K
Piping Description: Dispenser liners

Tank ID: 11
Piping Category: C
Piping Description: Fiberglass

Tank ID: 11
Piping Category: J
Piping Description: Pressurized piping system

DRAFT

FCE #3822 (Continued) **U001342387**

Tank ID: 12
Piping Category: K
Piping Description: Dispenser liners

Tank ID: 12
Piping Category: C
Piping Description: Fiberglass

Tank ID: 12
Piping Category: J
Piping Description: Pressurized piping system

Tank ID: 13
Piping Category: K
Piping Description: Dispenser liners

Tank ID: 13
Piping Category: C
Piping Description: Fiberglass

Tank ID: 13
Piping Category: J
Piping Description: Pressurized piping system

Tank ID: 11
Piping Category: F
Piping Description: Double wall

Tank ID: 12
Piping Category: F
Piping Description: Double wall

Tank ID: 13
Piping Category: F
Piping Description: Double wall

Monitoring:
Tank ID: 13
Petro Monitoring Category: 2
Monitoring Description: Visual inspect pipe sumps

Tank ID: 11
Petro Monitoring Category: F
Monitoring Description: Monitor dbl wall tank space

Tank ID: 11
Petro Monitoring Category: 2
Monitoring Description: Visual inspect pipe sumps

Tank ID: 13
Petro Monitoring Category: F
Monitoring Description: Monitor dbl wall tank space

Tank ID: 11
Petro Monitoring Category: 3
Monitoring Description: Electronic monitor pipe sumps

DRAFT

FCE #3822 (Continued) **U001342387**

Tank ID: 12
Petro Monitoring Category: 5
Monitoring Description: Electronic monitor dispenser liners

Tank ID: 11
Petro Monitoring Category: H
Monitoring Description: Mechanical line leak detector

Tank ID: 13
Petro Monitoring Category: H
Monitoring Description: Mechanical line leak detector

Tank ID: 13
Petro Monitoring Category: 3
Monitoring Description: Electronic monitor pipe sumps

Tank ID: 12
Petro Monitoring Category: 3
Monitoring Description: Electronic monitor pipe sumps

Tank ID: 7
Tank Capacity: 10000
Tank Location: UNDERGROUND
Tank Status: B-Removed from Site
Status Date: 05/31/1992
Install Date: 1/1/1987
Substance: B
Content Description: Unleaded Gas
Vessel Indicator: TANK
DEP Contractor: P

Owner:
Owner ID: 45875
Owner Name: FIRST COAST ENERGY LLP
Owner Address: 6867 SOUTHPOINT DR N
Owner Address 2: ATTN: KEVIN KUSMIREK
Owner City,State,Zip: Jacksonville, FL 32216
Owner Contact: KEVIN KUSMIREK / ENVIRONMENTAL DEPARTMENT
Owner Phone: 9045963242

Construction:
Tank ID: 11
Construction Category: I
Construction Description: Double wall

Tank ID: 11
Construction Category: N
Construction Description: Flow shut-Off

Tank ID: 12
Construction Category: I
Construction Description: Double wall

Tank ID: 12
Construction Category: N
Construction Description: Flow shut-Off

DRAFT

FCE #3822 (Continued) **U001342387**

Tank ID: 13
Construction Category: I
Construction Description: Double wall

Tank ID: 13
Construction Category: N
Construction Description: Flow shut-Off

Tank ID: 11
Construction Category: A
Construction Description: Ball check valve

Tank ID: 11
Construction Category: E
Construction Description: Fiberglass

Tank ID: 11
Construction Category: M
Construction Description: Spill containment bucket

Tank ID: 12
Construction Category: A
Construction Description: Ball check valve

Tank ID: 12
Construction Category: E
Construction Description: Fiberglass

Tank ID: 12
Construction Category: M
Construction Description: Spill containment bucket

Tank ID: 13
Construction Category: A
Construction Description: Ball check valve

Tank ID: 13
Construction Category: E
Construction Description: Fiberglass

Tank ID: 13
Construction Category: M
Construction Description: Spill containment bucket

Tank ID: 11
Construction Category: O
Construction Description: Tight fill

Tank ID: 12
Construction Category: O
Construction Description: Tight fill

Tank ID: 13
Construction Category: O
Construction Description: Tight fill

DRAFT

FCE #3822 (Continued) **U001342387**

Piping:

Tank ID:	11
Piping Category:	K
Piping Description:	Dispenser liners
Tank ID:	11
Piping Category:	C
Piping Description:	Fiberglass
Tank ID:	11
Piping Category:	J
Piping Description:	Pressurized piping system
Tank ID:	12
Piping Category:	K
Piping Description:	Dispenser liners
Tank ID:	12
Piping Category:	C
Piping Description:	Fiberglass
Tank ID:	12
Piping Category:	J
Piping Description:	Pressurized piping system
Tank ID:	13
Piping Category:	K
Piping Description:	Dispenser liners
Tank ID:	13
Piping Category:	C
Piping Description:	Fiberglass
Tank ID:	13
Piping Category:	J
Piping Description:	Pressurized piping system
Tank ID:	11
Piping Category:	F
Piping Description:	Double wall
Tank ID:	12
Piping Category:	F
Piping Description:	Double wall
Tank ID:	13
Piping Category:	F
Piping Description:	Double wall

Monitoring:

Tank ID:	13
Petro Monitoring Category:	2
Monitoring Description:	Visual inspect pipe sumps
Tank ID:	11
Petro Monitoring Category:	F

DRAFT

FCE #3822 (Continued) **U001342387**

Monitoring Description: Monitor dbl wall tank space

Tank ID: 11
Petro Monitoring Category: 2
Monitoring Description: Visual inspect pipe sumps

Tank ID: 13
Petro Monitoring Category: F
Monitoring Description: Monitor dbl wall tank space

Tank ID: 11
Petro Monitoring Category: 3
Monitoring Description: Electronic monitor pipe sumps

Tank ID: 12
Petro Monitoring Category: 5
Monitoring Description: Electronic monitor dispenser liners

Tank ID: 11
Petro Monitoring Category: H
Monitoring Description: Mechanical line leak detector

Tank ID: 13
Petro Monitoring Category: H
Monitoring Description: Mechanical line leak detector

Tank ID: 13
Petro Monitoring Category: 3
Monitoring Description: Electronic monitor pipe sumps

Tank ID: 12
Petro Monitoring Category: 3
Monitoring Description: Electronic monitor pipe sumps

Tank ID: 8
Tank Capacity: 10000
Tank Location: UNDERGROUND
Tank Status: B-Removed from Site
Status Date: 05/31/1992
Install Date: 1/1/1987
Substance: B
Content Description: Unleaded Gas
Vessel Indicator: TANK
DEP Contractor: P

Owner:
Owner ID: 45875
Owner Name: FIRST COAST ENERGY LLP
Owner Address: 6867 SOUTHPOINT DR N
Owner Address 2: ATTN: KEVIN KUSMIREK
Owner City,State,Zip: Jacksonville, FL 32216
Owner Contact: KEVIN KUSMIREK / ENVIRONMENTAL DEPARTMENT
Owner Phone: 9045963242

Construction:
Tank ID: 11

DRAFT

FCE #3822 (Continued) **U001342387**

Construction Category: I
Construction Description: Double wall

Tank ID: 11
Construction Category: N
Construction Description: Flow shut-Off

Tank ID: 12
Construction Category: I
Construction Description: Double wall

Tank ID: 12
Construction Category: N
Construction Description: Flow shut-Off

Tank ID: 13
Construction Category: I
Construction Description: Double wall

Tank ID: 13
Construction Category: N
Construction Description: Flow shut-Off

Tank ID: 11
Construction Category: A
Construction Description: Ball check valve

Tank ID: 11
Construction Category: E
Construction Description: Fiberglass

Tank ID: 11
Construction Category: M
Construction Description: Spill containment bucket

Tank ID: 12
Construction Category: A
Construction Description: Ball check valve

Tank ID: 12
Construction Category: E
Construction Description: Fiberglass

Tank ID: 12
Construction Category: M
Construction Description: Spill containment bucket

Tank ID: 13
Construction Category: A
Construction Description: Ball check valve

Tank ID: 13
Construction Category: E
Construction Description: Fiberglass

Tank ID: 13
Construction Category: M

DRAFT

FCE #3822 (Continued) **U001342387**

Construction Description: Spill containment bucket

Tank ID: 11
Construction Category: O
Construction Description: Tight fill

Tank ID: 12
Construction Category: O
Construction Description: Tight fill

Tank ID: 13
Construction Category: O
Construction Description: Tight fill

Piping:
Tank ID: 11
Piping Category: K
Piping Description: Dispenser liners

Tank ID: 11
Piping Category: C
Piping Description: Fiberglass

Tank ID: 11
Piping Category: J
Piping Description: Pressurized piping system

Tank ID: 12
Piping Category: K
Piping Description: Dispenser liners

Tank ID: 12
Piping Category: C
Piping Description: Fiberglass

Tank ID: 12
Piping Category: J
Piping Description: Pressurized piping system

Tank ID: 13
Piping Category: K
Piping Description: Dispenser liners

Tank ID: 13
Piping Category: C
Piping Description: Fiberglass

Tank ID: 13
Piping Category: J
Piping Description: Pressurized piping system

Tank ID: 11
Piping Category: F
Piping Description: Double wall

Tank ID: 12
Piping Category: F

DRAFT

FCE #3822 (Continued) **U001342387**

Piping Description: Double wall

Tank ID: 13
Piping Category: F
Piping Description: Double wall

Monitoring:
Tank ID: 13
Petro Monitoring Category: 2
Monitoring Description: Visual inspect pipe sumps

Tank ID: 11
Petro Monitoring Category: F
Monitoring Description: Monitor dbl wall tank space

Tank ID: 11
Petro Monitoring Category: 2
Monitoring Description: Visual inspect pipe sumps

Tank ID: 13
Petro Monitoring Category: F
Monitoring Description: Monitor dbl wall tank space

Tank ID: 11
Petro Monitoring Category: 3
Monitoring Description: Electronic monitor pipe sumps

Tank ID: 12
Petro Monitoring Category: 5
Monitoring Description: Electronic monitor dispenser liners

Tank ID: 11
Petro Monitoring Category: H
Monitoring Description: Mechanical line leak detector

Tank ID: 13
Petro Monitoring Category: H
Monitoring Description: Mechanical line leak detector

Tank ID: 13
Petro Monitoring Category: 3
Monitoring Description: Electronic monitor pipe sumps

Tank ID: 12
Petro Monitoring Category: 3
Monitoring Description: Electronic monitor pipe sumps

Tank ID: 9
Tank Capacity: 10000
Tank Location: UNDERGROUND
Tank Status: B-Removed from Site
Status Date: 03/31/1992
Install Date: 1/1/1987
Substance: B
Content Description: Unleaded Gas
Vessel Indicator: TANK

DRAFT

FCE #3822 (Continued) **U001342387**

DEP Contractor: P

Owner:
Owner ID: 45875
Owner Name: FIRST COAST ENERGY LLP
Owner Address: 6867 SOUTHPOINT DR N
Owner Address 2: ATTN: KEVIN KUSMIREK
Owner City,State,Zip: Jacksonville, FL 32216
Owner Contact: KEVIN KUSMIREK / ENVIRONMENTAL DEPARTMENT
Owner Phone: 9045963242

Construction:
Tank ID: 11
Construction Category: I
Construction Description: Double wall

Tank ID: 11
Construction Category: N
Construction Description: Flow shut-Off

Tank ID: 12
Construction Category: I
Construction Description: Double wall

Tank ID: 12
Construction Category: N
Construction Description: Flow shut-Off

Tank ID: 13
Construction Category: I
Construction Description: Double wall

Tank ID: 13
Construction Category: N
Construction Description: Flow shut-Off

Tank ID: 11
Construction Category: A
Construction Description: Ball check valve

Tank ID: 11
Construction Category: E
Construction Description: Fiberglass

Tank ID: 11
Construction Category: M
Construction Description: Spill containment bucket

Tank ID: 12
Construction Category: A
Construction Description: Ball check valve

Tank ID: 12
Construction Category: E
Construction Description: Fiberglass

Tank ID: 12

DRAFT

FCE #3822 (Continued) **U001342387**

Construction Category: M
Construction Description: Spill containment bucket

Tank ID: 13
Construction Category: A
Construction Description: Ball check valve

Tank ID: 13
Construction Category: E
Construction Description: Fiberglass

Tank ID: 13
Construction Category: M
Construction Description: Spill containment bucket

Tank ID: 11
Construction Category: O
Construction Description: Tight fill

Tank ID: 12
Construction Category: O
Construction Description: Tight fill

Tank ID: 13
Construction Category: O
Construction Description: Tight fill

Piping:
Tank ID: 11
Piping Category: K
Piping Description: Dispenser liners

Tank ID: 11
Piping Category: C
Piping Description: Fiberglass

Tank ID: 11
Piping Category: J
Piping Description: Pressurized piping system

Tank ID: 12
Piping Category: K
Piping Description: Dispenser liners

Tank ID: 12
Piping Category: C
Piping Description: Fiberglass

Tank ID: 12
Piping Category: J
Piping Description: Pressurized piping system

Tank ID: 13
Piping Category: K
Piping Description: Dispenser liners

Tank ID: 13

DRAFT

FCE #3822 (Continued) **U001342387**

Piping Category: C
Piping Description: Fiberglass

Tank ID: 13
Piping Category: J
Piping Description: Pressurized piping system

Tank ID: 11
Piping Category: F
Piping Description: Double wall

Tank ID: 12
Piping Category: F
Piping Description: Double wall

Tank ID: 13
Piping Category: F
Piping Description: Double wall

Monitoring:
Tank ID: 13
Petro Monitoring Category: 2
Monitoring Description: Visual inspect pipe sumps

Tank ID: 11
Petro Monitoring Category: F
Monitoring Description: Monitor dbl wall tank space

Tank ID: 11
Petro Monitoring Category: 2
Monitoring Description: Visual inspect pipe sumps

Tank ID: 13
Petro Monitoring Category: F
Monitoring Description: Monitor dbl wall tank space

Tank ID: 11
Petro Monitoring Category: 3
Monitoring Description: Electronic monitor pipe sumps

Tank ID: 12
Petro Monitoring Category: 5
Monitoring Description: Electronic monitor dispenser liners

Tank ID: 11
Petro Monitoring Category: H
Monitoring Description: Mechanical line leak detector

Tank ID: 13
Petro Monitoring Category: H
Monitoring Description: Mechanical line leak detector

Tank ID: 13
Petro Monitoring Category: 3
Monitoring Description: Electronic monitor pipe sumps

Tank ID: 12

DRAFT

FCE #3822 (Continued) **U001342387**

Petro Monitoring Category: 3
Monitoring Description: Electronic monitor pipe sumps

Tank ID: 11
Tank Capacity: 10000
Tank Location: UNDERGROUND
Tank Status: U-In Service
Status Date: 11/01/1993
Install Date: 11/1/1993
Substance: B
Content Description: Unleaded Gas
Vessel Indicator: TANK
DEP Contractor: P

Owner:
Owner ID: 45875
Owner Name: FIRST COAST ENERGY LLP
Owner Address: 6867 SOUTHPOINT DR N
Owner Address 2: ATTN: KEVIN KUSMIREK
Owner City,State,Zip: Jacksonville, FL 32216
Owner Contact: KEVIN KUSMIREK / ENVIRONMENTAL DEPARTMENT
Owner Phone: 9045963242

Construction:
Tank ID: 11
Construction Category: I
Construction Description: Double wall

Tank ID: 11
Construction Category: N
Construction Description: Flow shut-Off

Tank ID: 12
Construction Category: I
Construction Description: Double wall

Tank ID: 12
Construction Category: N
Construction Description: Flow shut-Off

Tank ID: 13
Construction Category: I
Construction Description: Double wall

Tank ID: 13
Construction Category: N
Construction Description: Flow shut-Off

Tank ID: 11
Construction Category: A
Construction Description: Ball check valve

Tank ID: 11
Construction Category: E
Construction Description: Fiberglass

DRAFT

FCE #3822 (Continued) **U001342387**

Tank ID: 11
Construction Category: M
Construction Description: Spill containment bucket

Tank ID: 12
Construction Category: A
Construction Description: Ball check valve

Tank ID: 12
Construction Category: E
Construction Description: Fiberglass

Tank ID: 12
Construction Category: M
Construction Description: Spill containment bucket

Tank ID: 13
Construction Category: A
Construction Description: Ball check valve

Tank ID: 13
Construction Category: E
Construction Description: Fiberglass

Tank ID: 13
Construction Category: M
Construction Description: Spill containment bucket

Tank ID: 11
Construction Category: O
Construction Description: Tight fill

Tank ID: 12
Construction Category: O
Construction Description: Tight fill

Tank ID: 13
Construction Category: O
Construction Description: Tight fill

Piping:
Tank ID: 11
Piping Category: K
Piping Description: Dispenser liners

Tank ID: 11
Piping Category: C
Piping Description: Fiberglass

Tank ID: 11
Piping Category: J
Piping Description: Pressurized piping system

Tank ID: 12
Piping Category: K
Piping Description: Dispenser liners

DRAFT

FCE #3822 (Continued) **U001342387**

Tank ID: 12
Piping Category: C
Piping Description: Fiberglass

Tank ID: 12
Piping Category: J
Piping Description: Pressurized piping system

Tank ID: 13
Piping Category: K
Piping Description: Dispenser liners

Tank ID: 13
Piping Category: C
Piping Description: Fiberglass

Tank ID: 13
Piping Category: J
Piping Description: Pressurized piping system

Tank ID: 11
Piping Category: F
Piping Description: Double wall

Tank ID: 12
Piping Category: F
Piping Description: Double wall

Tank ID: 13
Piping Category: F
Piping Description: Double wall

Monitoring:
Tank ID: 13
Petro Monitoring Category: 2
Monitoring Description: Visual inspect pipe sumps

Tank ID: 11
Petro Monitoring Category: F
Monitoring Description: Monitor dbl wall tank space

Tank ID: 11
Petro Monitoring Category: 2
Monitoring Description: Visual inspect pipe sumps

Tank ID: 13
Petro Monitoring Category: F
Monitoring Description: Monitor dbl wall tank space

Tank ID: 11
Petro Monitoring Category: 3
Monitoring Description: Electronic monitor pipe sumps

Tank ID: 12
Petro Monitoring Category: 5
Monitoring Description: Electronic monitor dispenser liners

DRAFT

FCE #3822 (Continued) **U001342387**

Tank ID: 11
Petro Monitoring Category: H
Monitoring Description: Mechanical line leak detector

Tank ID: 13
Petro Monitoring Category: H
Monitoring Description: Mechanical line leak detector

Tank ID: 13
Petro Monitoring Category: 3
Monitoring Description: Electronic monitor pipe sumps

Tank ID: 12
Petro Monitoring Category: 3
Monitoring Description: Electronic monitor pipe sumps

Tank ID: 12
Tank Capacity: 10000
Tank Location: UNDERGROUND
Tank Status: T-Out of Service
Status Date: 06/02/2014
Install Date: 11/1/1993
Substance: B
Content Description: Unleaded Gas
Vessel Indicator: TANK
DEP Contractor: P

Owner:
Owner ID: 45875
Owner Name: FIRST COAST ENERGY LLP
Owner Address: 6867 SOUTHPOINT DR N
Owner Address 2: ATTN: KEVIN KUSMIREK
Owner City,State,Zip: Jacksonville, FL 32216
Owner Contact: KEVIN KUSMIREK / ENVIRONMENTAL DEPARTMENT
Owner Phone: 9045963242

Construction:
Tank ID: 11
Construction Category: I
Construction Description: Double wall

Tank ID: 11
Construction Category: N
Construction Description: Flow shut-Off

Tank ID: 12
Construction Category: I
Construction Description: Double wall

Tank ID: 12
Construction Category: N
Construction Description: Flow shut-Off

Tank ID: 13
Construction Category: I
Construction Description: Double wall

DRAFT

FCE #3822 (Continued) **U001342387**

Tank ID: 13
Construction Category: N
Construction Description: Flow shut-Off

Tank ID: 11
Construction Category: A
Construction Description: Ball check valve

Tank ID: 11
Construction Category: E
Construction Description: Fiberglass

Tank ID: 11
Construction Category: M
Construction Description: Spill containment bucket

Tank ID: 12
Construction Category: A
Construction Description: Ball check valve

Tank ID: 12
Construction Category: E
Construction Description: Fiberglass

Tank ID: 12
Construction Category: M
Construction Description: Spill containment bucket

Tank ID: 13
Construction Category: A
Construction Description: Ball check valve

Tank ID: 13
Construction Category: E
Construction Description: Fiberglass

Tank ID: 13
Construction Category: M
Construction Description: Spill containment bucket

Tank ID: 11
Construction Category: O
Construction Description: Tight fill

Tank ID: 12
Construction Category: O
Construction Description: Tight fill

Tank ID: 13
Construction Category: O
Construction Description: Tight fill

Piping:
Tank ID: 11
Piping Category: K
Piping Description: Dispenser liners

DRAFT

FCE #3822 (Continued) **U001342387**

Tank ID: 11
Piping Category: C
Piping Description: Fiberglass

Tank ID: 11
Piping Category: J
Piping Description: Pressurized piping system

Tank ID: 12
Piping Category: K
Piping Description: Dispenser liners

Tank ID: 12
Piping Category: C
Piping Description: Fiberglass

Tank ID: 12
Piping Category: J
Piping Description: Pressurized piping system

Tank ID: 13
Piping Category: K
Piping Description: Dispenser liners

Tank ID: 13
Piping Category: C
Piping Description: Fiberglass

Tank ID: 13
Piping Category: J
Piping Description: Pressurized piping system

Tank ID: 11
Piping Category: F
Piping Description: Double wall

Tank ID: 12
Piping Category: F
Piping Description: Double wall

Tank ID: 13
Piping Category: F
Piping Description: Double wall

Monitoring:
Tank ID: 13
Petro Monitoring Category: 2
Monitoring Description: Visual inspect pipe sumps

Tank ID: 11
Petro Monitoring Category: F
Monitoring Description: Monitor dbl wall tank space

Tank ID: 11
Petro Monitoring Category: 2
Monitoring Description: Visual inspect pipe sumps

DRAFT

FCE #3822 (Continued) **U001342387**

Tank ID: 13
Petro Monitoring Category: F
Monitoring Description: Monitor dbl wall tank space

Tank ID: 11
Petro Monitoring Category: 3
Monitoring Description: Electronic monitor pipe sumps

Tank ID: 12
Petro Monitoring Category: 5
Monitoring Description: Electronic monitor dispenser liners

Tank ID: 11
Petro Monitoring Category: H
Monitoring Description: Mechanical line leak detector

Tank ID: 13
Petro Monitoring Category: H
Monitoring Description: Mechanical line leak detector

Tank ID: 13
Petro Monitoring Category: 3
Monitoring Description: Electronic monitor pipe sumps

Tank ID: 12
Petro Monitoring Category: 3
Monitoring Description: Electronic monitor pipe sumps

Tank ID: 13
Tank Capacity: 10000
Tank Location: UNDERGROUND
Tank Status: U-In Service
Status Date: 11/01/1993
Install Date: 11/1/1993
Substance: B
Content Description: Unleaded Gas
Vessel Indicator: TANK
DEP Contractor: P

Owner:
Owner ID: 45875
Owner Name: FIRST COAST ENERGY LLP
Owner Address: 6867 SOUTHPOINT DR N
Owner Address 2: ATTN: KEVIN KUSMIREK
Owner City,State,Zip: Jacksonville, FL 32216
Owner Contact: KEVIN KUSMIREK / ENVIRONMENTAL DEPARTMENT
Owner Phone: 9045963242

Construction:
Tank ID: 11
Construction Category: I
Construction Description: Double wall

Tank ID: 11
Construction Category: N
Construction Description: Flow shut-Off

DRAFT

FCE #3822 (Continued) **U001342387**

Tank ID: 12
Construction Category: I
Construction Description: Double wall

Tank ID: 12
Construction Category: N
Construction Description: Flow shut-Off

Tank ID: 13
Construction Category: I
Construction Description: Double wall

Tank ID: 13
Construction Category: N
Construction Description: Flow shut-Off

Tank ID: 11
Construction Category: A
Construction Description: Ball check valve

Tank ID: 11
Construction Category: E
Construction Description: Fiberglass

Tank ID: 11
Construction Category: M
Construction Description: Spill containment bucket

Tank ID: 12
Construction Category: A
Construction Description: Ball check valve

Tank ID: 12
Construction Category: E
Construction Description: Fiberglass

Tank ID: 12
Construction Category: M
Construction Description: Spill containment bucket

Tank ID: 13
Construction Category: A
Construction Description: Ball check valve

Tank ID: 13
Construction Category: E
Construction Description: Fiberglass

Tank ID: 13
Construction Category: M
Construction Description: Spill containment bucket

Tank ID: 11
Construction Category: O
Construction Description: Tight fill

Tank ID: 12

DRAFT

FCE #3822 (Continued) **U001342387**

Construction Category: O
Construction Description: Tight fill

Tank ID: 13
Construction Category: O
Construction Description: Tight fill

Piping:
Tank ID: 11
Piping Category: K
Piping Description: Dispenser liners

Tank ID: 11
Piping Category: C
Piping Description: Fiberglass

Tank ID: 11
Piping Category: J
Piping Description: Pressurized piping system

Tank ID: 12
Piping Category: K
Piping Description: Dispenser liners

Tank ID: 12
Piping Category: C
Piping Description: Fiberglass

Tank ID: 12
Piping Category: J
Piping Description: Pressurized piping system

Tank ID: 13
Piping Category: K
Piping Description: Dispenser liners

Tank ID: 13
Piping Category: C
Piping Description: Fiberglass

Tank ID: 13
Piping Category: J
Piping Description: Pressurized piping system

Tank ID: 11
Piping Category: F
Piping Description: Double wall

Tank ID: 12
Piping Category: F
Piping Description: Double wall

Tank ID: 13
Piping Category: F
Piping Description: Double wall

DRAFT

FCE #3822 (Continued) **U001342387**

Monitoring:

Tank ID:	13
Petro Monitoring Category:	2
Monitoring Description:	Visual inspect pipe sumps
Tank ID:	11
Petro Monitoring Category:	F
Monitoring Description:	Monitor dbl wall tank space
Tank ID:	11
Petro Monitoring Category:	2
Monitoring Description:	Visual inspect pipe sumps
Tank ID:	13
Petro Monitoring Category:	F
Monitoring Description:	Monitor dbl wall tank space
Tank ID:	11
Petro Monitoring Category:	3
Monitoring Description:	Electronic monitor pipe sumps
Tank ID:	12
Petro Monitoring Category:	5
Monitoring Description:	Electronic monitor dispenser liners
Tank ID:	11
Petro Monitoring Category:	H
Monitoring Description:	Mechanical line leak detector
Tank ID:	13
Petro Monitoring Category:	H
Monitoring Description:	Mechanical line leak detector
Tank ID:	13
Petro Monitoring Category:	3
Monitoring Description:	Electronic monitor pipe sumps
Tank ID:	12
Petro Monitoring Category:	3
Monitoring Description:	Electronic monitor pipe sumps

Tank ID:	14
Tank Capacity:	550
Tank Location:	UNDERGROUND
Tank Status:	B-Removed from Site
Status Date:	08/01/1997
Install Date:	11/1/1993
Substance:	L
Content Description:	Waste Oil
Vessel Indicator:	TANK
DEP Contractor:	P

Owner:

Owner ID:	45875
Owner Name:	FIRST COAST ENERGY LLP
Owner Address:	6867 SOUTHPOINT DR N

DRAFT

FCE #3822 (Continued) **U001342387**

Owner Address 2: ATTN: KEVIN KUSMIREK
Owner City,State,Zip: Jacksonville, FL 32216
Owner Contact: KEVIN KUSMIREK / ENVIRONMENTAL DEPARTMENT
Owner Phone: 9045963242

Construction:
Tank ID: 11
Construction Category: I
Construction Description: Double wall

Tank ID: 11
Construction Category: N
Construction Description: Flow shut-Off

Tank ID: 12
Construction Category: I
Construction Description: Double wall

Tank ID: 12
Construction Category: N
Construction Description: Flow shut-Off

Tank ID: 13
Construction Category: I
Construction Description: Double wall

Tank ID: 13
Construction Category: N
Construction Description: Flow shut-Off

Tank ID: 11
Construction Category: A
Construction Description: Ball check valve

Tank ID: 11
Construction Category: E
Construction Description: Fiberglass

Tank ID: 11
Construction Category: M
Construction Description: Spill containment bucket

Tank ID: 12
Construction Category: A
Construction Description: Ball check valve

Tank ID: 12
Construction Category: E
Construction Description: Fiberglass

Tank ID: 12
Construction Category: M
Construction Description: Spill containment bucket

Tank ID: 13
Construction Category: A
Construction Description: Ball check valve

DRAFT

FCE #3822 (Continued) **U001342387**

Tank ID: 13
Construction Category: E
Construction Description: Fiberglass

Tank ID: 13
Construction Category: M
Construction Description: Spill containment bucket

Tank ID: 11
Construction Category: O
Construction Description: Tight fill

Tank ID: 12
Construction Category: O
Construction Description: Tight fill

Tank ID: 13
Construction Category: O
Construction Description: Tight fill

Piping:
Tank ID: 11
Piping Category: K
Piping Description: Dispenser liners

Tank ID: 11
Piping Category: C
Piping Description: Fiberglass

Tank ID: 11
Piping Category: J
Piping Description: Pressurized piping system

Tank ID: 12
Piping Category: K
Piping Description: Dispenser liners

Tank ID: 12
Piping Category: C
Piping Description: Fiberglass

Tank ID: 12
Piping Category: J
Piping Description: Pressurized piping system

Tank ID: 13
Piping Category: K
Piping Description: Dispenser liners

Tank ID: 13
Piping Category: C
Piping Description: Fiberglass

Tank ID: 13
Piping Category: J
Piping Description: Pressurized piping system

DRAFT

FCE #3822 (Continued) **U001342387**

Tank ID: 11
Piping Category: F
Piping Description: Double wall

Tank ID: 12
Piping Category: F
Piping Description: Double wall

Tank ID: 13
Piping Category: F
Piping Description: Double wall

Monitoring:
Tank ID: 13
Petro Monitoring Category: 2
Monitoring Description: Visual inspect pipe sumps

Tank ID: 11
Petro Monitoring Category: F
Monitoring Description: Monitor dbl wall tank space

Tank ID: 11
Petro Monitoring Category: 2
Monitoring Description: Visual inspect pipe sumps

Tank ID: 13
Petro Monitoring Category: F
Monitoring Description: Monitor dbl wall tank space

Tank ID: 11
Petro Monitoring Category: 3
Monitoring Description: Electronic monitor pipe sumps

Tank ID: 12
Petro Monitoring Category: 5
Monitoring Description: Electronic monitor dispenser liners

Tank ID: 11
Petro Monitoring Category: H
Monitoring Description: Mechanical line leak detector

Tank ID: 13
Petro Monitoring Category: H
Monitoring Description: Mechanical line leak detector

Tank ID: 13
Petro Monitoring Category: 3
Monitoring Description: Electronic monitor pipe sumps

Tank ID: 12
Petro Monitoring Category: 3
Monitoring Description: Electronic monitor pipe sumps

DWM CONTAM:

DRAFT

FCE #3822 (Continued) **U001342387**

Name:	SHELL-FIRST COAST ENERGY #1841
Address:	1144 S ANDREWS AVE
City,State,Zip:	FORT LAUDERDALE, FL
Program Site Id:	8501934
Lat DD:	26
Lat MM:	3
Lat SS:	46
Long DD:	80
Long MM:	12
Long SS:	30
Office/ District:	SED
Program Area:	PETROLEUM
Priority Score:	Not reported
Datum:	0
Method:	AGPS
Facility Status:	CLOSED-STCM
Facility Type:	Not reported
Score Effective Date:	Not reported
Score When Ranked:	Not reported
Rank:	Not reported
Operator:	Not reported
Phone:	Not reported
Name Changed:	Not reported
Addr Changed:	Not reported
Related Party ID:	Not reported
Primary RP Role:	Not reported
RP Begin Date:	Not reported
RP Name:	Not reported
RP Address1:	Not reported
RP Address2:	Not reported
RP City:	Not reported
RP State:	Not reported
RP Zip5:	Not reported
RP Zip4:	Not reported
Contact:	Not reported
RP Phone:	Not reported
RP Extension:	Not reported
Site Manager:	Not reported

Name:	SHELL-FIRST COAST ENERGY #1841
Address:	1144 S ANDREWS AVE
City,State,Zip:	FORT LAUDERDALE, FL
Program Site Id:	8501934
Lat DD:	26
Lat MM:	3
Lat SS:	46
Long DD:	80
Long MM:	12
Long SS:	30
Office/ District:	SED
Program Area:	PETROLEUM
Priority Score:	Not reported
Datum:	0
Method:	AGPS
Facility Status:	CLOSED-STCM
Facility Type:	Not reported
Score Effective Date:	Not reported

DRAFT

FCE #3822 (Continued) **U001342387**

Score When Ranked:	Not reported
Rank:	Not reported
Operator:	Not reported
Phone:	Not reported
Name Changed:	Not reported
Addr Changed:	Not reported
Related Party ID:	Not reported
Primary RP Role:	Not reported
RP Begin Date:	Not reported
RP Name:	Not reported
RP Address1:	Not reported
RP Address2:	Not reported
RP City:	Not reported
RP State:	Not reported
RP Zip5:	Not reported
RP Zip4:	Not reported
Contact:	Not reported
RP Phone:	Not reported
RP Extension:	Not reported
Site Manager:	Not reported

Name:	SHELL-FIRST COAST ENERGY #1841
Address:	1144 S ANDREWS AVE
City,State,Zip:	FORT LAUDERDALE, FL
Program Site Id:	8501934
Lat DD:	26
Lat MM:	3
Lat SS:	46
Long DD:	80
Long MM:	12
Long SS:	30
Office/ District:	SED
Program Area:	PETROLEUM
Priority Score:	Not reported
Datum:	0
Method:	AGPS
Facility Status:	CLOSED-STCM
Facility Type:	Not reported
Score Effective Date:	Not reported
Score When Ranked:	Not reported
Rank:	Not reported
Operator:	Not reported
Phone:	Not reported
Name Changed:	Not reported
Addr Changed:	Not reported
Related Party ID:	Not reported
Primary RP Role:	Not reported
RP Begin Date:	Not reported
RP Name:	Not reported
RP Address1:	Not reported
RP Address2:	Not reported
RP City:	Not reported
RP State:	Not reported
RP Zip5:	Not reported
RP Zip4:	Not reported
Contact:	Not reported
RP Phone:	Not reported

DRAFT

FCE #3822 (Continued) **U001342387**

RP Extension: Not reported
Site Manager: Not reported

FL Financial Assurance 3:
Name: SHELL-FIRST COAST ENERGY #1841
Address: 1144 S ANDREWS AVE
City,State,Zip: FORT LAUDERDALE, FL 33316
Region: 3
Facility ID: 8501934
Facility Phone: 9045963200
Facility Status: OPEN
Facility Type: A
Type Description: Retail Station
DEP CO: P
Finaincial Responsibility: INSURANCE
Insurance Company: AIG
Effective Date: 01/01/2008
Expire Date: 01/01/2009
Owner ID: 45875
Onwer Name: FIRST COAST ENERGY LLP
Owner Address: 6867 SOUTHPOINT DR N
Owner Address2: ATTN: KEVIN KUSMIREK
Owner City,St,Zip: Jacksonville, FL 32216
Contact: KEVIN KUSMIREK / ENVIRONMENTAL DEPARTMENT
Resp Party Phone: 9045963242

Name: SHELL-FIRST COAST ENERGY #1841
Address: 1144 S ANDREWS AVE
City,State,Zip: FORT LAUDERDALE, FL 33316
Region: 3
Facility ID: 8501934
Facility Phone: 9045963200
Facility Status: OPEN
Facility Type: A
Type Description: Retail Station
DEP CO: P
Finaincial Responsibility: INSURANCE
Insurance Company: AIG
Effective Date: 04/02/2009
Expire Date: 04/02/2010
Owner ID: 45875
Onwer Name: FIRST COAST ENERGY LLP
Owner Address: 6867 SOUTHPOINT DR N
Owner Address2: ATTN: KEVIN KUSMIREK
Owner City,St,Zip: Jacksonville, FL 32216
Contact: KEVIN KUSMIREK / ENVIRONMENTAL DEPARTMENT
Resp Party Phone: 9045963242

Name: SHELL-FIRST COAST ENERGY #1841
Address: 1144 S ANDREWS AVE
City,State,Zip: FORT LAUDERDALE, FL 33316
Region: 3
Facility ID: 8501934
Facility Phone: 9045963200
Facility Status: OPEN
Facility Type: A
Type Description: Retail Station

DRAFT

FCE #3822 (Continued) **U001342387**

DEP CO:	P
Finaincial Responsibility:	INSURANCE
Insurance Company:	CRUM & FORSTER INDEMNITY
Effective Date:	04/29/2014
Expire Date:	04/29/2015
Owner ID:	45875
Onwer Name:	FIRST COAST ENERGY LLP
Owner Address:	6867 SOUTHPOINT DR N
Owner Address2:	ATTN: KEVIN KUSMIREK
Owner City,St,Zip:	Jacksonville, FL 32216
Contact:	KEVIN KUSMIREK / ENVIRONMENTAL DEPARTMENT
Resp Party Phone:	9045963242
Name:	SHELL-FIRST COAST ENERGY #1841
Address:	1144 S ANDREWS AVE
City,State,Zip:	FORT LAUDERDALE, FL 33316
Region:	3
Facility ID:	8501934
Facility Phone:	9045963200
Facility Status:	OPEN
Facility Type:	A
Type Description:	Retail Station
DEP CO:	P
Finaincial Responsibility:	INSURANCE
Insurance Company:	CRUM & FORSTER SPECIALTY INS. CO.
Effective Date:	04/23/2016
Expire Date:	04/23/2018
Owner ID:	45875
Onwer Name:	FIRST COAST ENERGY LLP
Owner Address:	6867 SOUTHPOINT DR N
Owner Address2:	ATTN: KEVIN KUSMIREK
Owner City,St,Zip:	Jacksonville, FL 32216
Contact:	KEVIN KUSMIREK / ENVIRONMENTAL DEPARTMENT
Resp Party Phone:	9045963242
Name:	SHELL-FIRST COAST ENERGY #1841
Address:	1144 S ANDREWS AVE
City,State,Zip:	FORT LAUDERDALE, FL 33316
Region:	3
Facility ID:	8501934
Facility Phone:	9045963200
Facility Status:	OPEN
Facility Type:	A
Type Description:	Retail Station
DEP CO:	P
Finaincial Responsibility:	INSURANCE
Insurance Company:	HUDSON SPECIALTY INSURANCE COMPANY
Effective Date:	04/02/2012
Expire Date:	04/02/2013
Owner ID:	45875
Onwer Name:	FIRST COAST ENERGY LLP
Owner Address:	6867 SOUTHPOINT DR N
Owner Address2:	ATTN: KEVIN KUSMIREK
Owner City,St,Zip:	Jacksonville, FL 32216
Contact:	KEVIN KUSMIREK / ENVIRONMENTAL DEPARTMENT
Resp Party Phone:	9045963242

DRAFT

FCE #3822 (Continued) **U001342387**

Name:	SHELL-FIRST COAST ENERGY #1841
Address:	1144 S ANDREWS AVE
City,State,Zip:	FORT LAUDERDALE, FL 33316
Region:	3
Facility ID:	8501934
Facility Phone:	9045963200
Facility Status:	OPEN
Facility Type:	A
Type Description:	Retail Station
DEP CO:	P
Finaincial Responsibility:	INSURANCE
Insurance Company:	LIBERTY SURPLUS INSURANCE CORP
Effective Date:	04/02/2010
Expire Date:	04/02/2011
Owner ID:	45875
Onwer Name:	FIRST COAST ENERGY LLP
Owner Address:	6867 SOUTHPOINT DR N
Owner Address2:	ATTN: KEVIN KUSMIREK
Owner City,St,Zip:	Jacksonville, FL 32216
Contact:	KEVIN KUSMIREK / ENVIRONMENTAL DEPARTMENT
Resp Party Phone:	9045963242

Name:	SHELL-FIRST COAST ENERGY #1841
Address:	1144 S ANDREWS AVE
City,State,Zip:	FORT LAUDERDALE, FL 33316
Region:	3
Facility ID:	8501934
Facility Phone:	9045963200
Facility Status:	OPEN
Facility Type:	A
Type Description:	Retail Station
DEP CO:	P
Finaincial Responsibility:	INSURANCE
Insurance Company:	LIBERTY SURPLUS INSURANCE CORP
Effective Date:	04/02/2011
Expire Date:	04/02/2012
Owner ID:	45875
Onwer Name:	FIRST COAST ENERGY LLP
Owner Address:	6867 SOUTHPOINT DR N
Owner Address2:	ATTN: KEVIN KUSMIREK
Owner City,St,Zip:	Jacksonville, FL 32216
Contact:	KEVIN KUSMIREK / ENVIRONMENTAL DEPARTMENT
Resp Party Phone:	9045963242

Name:	SHELL-FIRST COAST ENERGY #1841
Address:	1144 S ANDREWS AVE
City,State,Zip:	FORT LAUDERDALE, FL 33316
Region:	3
Facility ID:	8501934
Facility Phone:	9045963200
Facility Status:	OPEN
Facility Type:	A
Type Description:	Retail Station
DEP CO:	P
Finaincial Responsibility:	INSURANCE
Insurance Company:	NAUTILUS INSURANCE COMPANY
Effective Date:	04/23/2018

DRAFT

FCE #3822 (Continued) **U001342387**

Expire Date:	04/23/2020
Owner ID:	45875
Onwer Name:	FIRST COAST ENERGY LLP
Owner Address:	6867 SOUTHPOINT DR N
Owner Address2:	ATTN: KEVIN KUSMIREK
Owner City,St,Zip:	Jacksonville, FL 32216
Contact:	KEVIN KUSMIREK / ENVIRONMENTAL DEPARTMENT
Resp Party Phone:	9045963242
Name:	SHELL-FIRST COAST ENERGY #1841
Address:	1144 S ANDREWS AVE
City,State,Zip:	FORT LAUDERDALE, FL 33316
Region:	3
Facility ID:	8501934
Facility Phone:	9045963200
Facility Status:	OPEN
Facility Type:	A
Type Description:	Retail Station
DEP CO:	P
Finaincial Responsibility:	INSURANCE
Insurance Company:	NAUTILUS INSURANCE COMPANY
Effective Date:	04/23/2020
Expire Date:	04/23/2021
Owner ID:	45875
Onwer Name:	FIRST COAST ENERGY LLP
Owner Address:	6867 SOUTHPOINT DR N
Owner Address2:	ATTN: KEVIN KUSMIREK
Owner City,St,Zip:	Jacksonville, FL 32216
Contact:	KEVIN KUSMIREK / ENVIRONMENTAL DEPARTMENT
Resp Party Phone:	9045963242
Name:	SHELL-FIRST COAST ENERGY #1841
Address:	1144 S ANDREWS AVE
City,State,Zip:	FORT LAUDERDALE, FL 33316
Region:	3
Facility ID:	8501934
Facility Phone:	9045963200
Facility Status:	OPEN
Facility Type:	A
Type Description:	Retail Station
DEP CO:	P
Finaincial Responsibility:	INSURANCE
Insurance Company:	NAUTILUS INSURANCE COMPANY
Effective Date:	04/23/2022
Expire Date:	04/23/2023
Owner ID:	45875
Onwer Name:	FIRST COAST ENERGY LLP
Owner Address:	6867 SOUTHPOINT DR N
Owner Address2:	ATTN: KEVIN KUSMIREK
Owner City,St,Zip:	Jacksonville, FL 32216
Contact:	KEVIN KUSMIREK / ENVIRONMENTAL DEPARTMENT
Resp Party Phone:	9045963242

DRAFT

N69 **SHELL-FIRST COAST ENERGY #3822** **UST FINDER** **1028219430**
WSW **1144 S ANDREWS AVE** **UST FINDER RELEASE** **N/A**
1/4-1/2 **FORT LAUDERDALE, FL 0**
0.256 mi.
1354 ft. **Site 2 of 4 in cluster N**

Relative:
Higher

Actual:
4 ft.

UST FINDER:

Object ID:	83177
Facility ID:	FL8501934
Name:	SHELL-FIRST COAST ENERGY #3822
Address:	1144 S ANDREWS AVE
City,State,Zip:	FORT LAUDERDALE, FL 33316
Address Match Type:	Not reported
Open USTs:	3
Closed USTs:	10
TOS USTs:	0
Population 1500ft:	819
Private Wells 1500ft:	2
Within 100yr Floodplain:	No
Land Use:	Developed, High Intensity
Within SPA:	No
SPA PWS Facility ID:	Not reported
SPA Water Type:	Not reported
SPA Facility Type:	Not reported
SPA HUC12:	Not reported
Within WHPA:	Yes
WHPA PWS Facility ID:	FL4060163_4359751806
WHPA Water Type:	GW - Ground water
WHPA Facility Type:	WL - Well
WHPA HUC12:	030902061205
Facility Status:	Open UST(s)
Date of Last Inspection:	Not reported
EPA Region:	4
Tribe:	Not reported
Coordinate Source:	State
X Coord:	-80.20833333
Y Coord:	26.06277778
Latitude:	26.06277778
Longitude:	-80.20833333

UST FINDER:

Object ID:	224223
Facility ID:	FL8501934
Tank ID:	FL8501934-10
Tank Status:	Closed
Installation Date:	1987/01/01 16:00:00+00
Removal Date:	Not reported
Tank Capacity:	1000
Substances:	Waste Oil
Tank Wall Type:	Not reported

Object ID:	224224
Facility ID:	FL8501934
Tank ID:	FL8501934-7
Tank Status:	Closed
Installation Date:	1987/01/01 16:00:00+00
Removal Date:	Not reported
Tank Capacity:	10000
Substances:	Unleaded Gas
Tank Wall Type:	Not reported

DRAFT

SHELL-FIRST COAST ENERGY #3822 (Continued) **1028219430**

Object ID:	224225
Facility ID:	FL8501934
Tank ID:	FL8501934-8
Tank Status:	Closed
Installation Date:	1987/01/01 16:00:00+00
Removal Date:	Not reported
Tank Capacity:	10000
Substances:	Unleaded Gas
Tank Wall Type:	Not reported

Object ID:	224226
Facility ID:	FL8501934
Tank ID:	FL8501934-9
Tank Status:	Closed
Installation Date:	1987/01/01 16:00:00+00
Removal Date:	Not reported
Tank Capacity:	10000
Substances:	Unleaded Gas
Tank Wall Type:	Not reported

Object ID:	273137
Facility ID:	FL8501934
Tank ID:	FL8501934-2
Tank Status:	Closed
Installation Date:	1968/07/01 16:00:01+00
Removal Date:	Not reported
Tank Capacity:	3000
Substances:	Leaded Gas
Tank Wall Type:	Not reported

Object ID:	273138
Facility ID:	FL8501934
Tank ID:	FL8501934-3
Tank Status:	Closed
Installation Date:	1968/07/01 16:00:01+00
Removal Date:	Not reported
Tank Capacity:	3000
Substances:	Leaded Gas
Tank Wall Type:	Not reported

Object ID:	273139
Facility ID:	FL8501934
Tank ID:	FL8501934-4
Tank Status:	Closed
Installation Date:	1968/07/01 16:00:01+00
Removal Date:	Not reported
Tank Capacity:	3000
Substances:	Unleaded Gas
Tank Wall Type:	Not reported

Object ID:	273140
Facility ID:	FL8501934
Tank ID:	FL8501934-5
Tank Status:	Closed
Installation Date:	1968/07/01 16:00:01+00
Removal Date:	Not reported
Tank Capacity:	3000

DRAFT

SHELL-FIRST COAST ENERGY #3822 (Continued) **1028219430**

Substances: Unleaded Gas
Tank Wall Type: Not reported

Object ID: 273141
Facility ID: FL8501934
Tank ID: FL8501934-6
Tank Status: Closed
Installation Date: 1968/07/01 16:00:01+00
Removal Date: Not reported
Tank Capacity: 1000
Substances: Waste Oil
Tank Wall Type: Not reported

Object ID: 209111
Facility ID: FL8501934
Tank ID: FL8501934-11
Tank Status: Open
Installation Date: 1993/11/01 15:59:59+00
Removal Date: Not reported
Tank Capacity: 10000
Substances: Unleaded Gas
Tank Wall Type: Not reported

Object ID: 209112
Facility ID: FL8501934
Tank ID: FL8501934-12
Tank Status: Open
Installation Date: 1993/11/01 15:59:59+00
Removal Date: Not reported
Tank Capacity: 10000
Substances: Unleaded Gas
Tank Wall Type: Not reported

Object ID: 209113
Facility ID: FL8501934
Tank ID: FL8501934-13
Tank Status: Open
Installation Date: 1993/11/01 15:59:59+00
Removal Date: Not reported
Tank Capacity: 10000
Substances: Unleaded Gas
Tank Wall Type: Not reported

Object ID: 209114
Facility ID: FL8501934
Tank ID: FL8501934-14
Tank Status: Closed
Installation Date: 1993/11/01 15:59:59+00
Removal Date: Not reported
Tank Capacity: 550
Substances: Waste Oil
Tank Wall Type: Not reported

UST FINDER RELEASE:
Object ID: 122396
Facility ID: FL8501934

DRAFT

SHELL-FIRST COAST ENERGY #3822 (Continued) **1028219430**

Lust ID:	FL33703
Name:	SHELL-FIRST COAST ENERGY #3822
Address:	1144 S ANDREWS AVE
City,State,Zip:	FORT LAUDERDALE, FL 0
Address Match Type:	Not reported
Reported Date:	1986/11/07 16:00:00+00
Status:	No Further Action
Substance:	Not reported
Population within 1500ft:	819
Domestic Wells within 1500ft:	2
Land Use:	Developed, High Intensity
Within SPA:	No
SPA PWS Facility ID:	Not reported
SPA Water Type:	Not reported
SPA Facility Type:	Not reported
SPA HUC12:	Not reported
Within WHPA:	Yes
WHPA PWS Facility ID:	FL4060163_4359751806
WHPA Water Type:	GW - Ground water
WHPA Facility Type:	WL - Well
WHPA HUC12:	030902061205
Within 100yr Floodplain:	No
Tribe:	Not reported
EPA Region:	4
NFA Letter 1:	Not reported
NFA Letter 2:	Not reported
NFA Letter 3:	Not reported
NFA Letter 4:	Not reported
Closed With Residual Contaminate:	Not reported
Coordinate Source:	State
X Coord:	-80.20833
Y Coord:	26.06278
Latitude:	26.06278
Longitude:	-80.20833
Object ID:	122397
Facility ID:	FL8501934
Lust ID:	FL21652
Name:	SHELL-FIRST COAST ENERGY #3822
Address:	1144 S ANDREWS AVE
City,State,Zip:	FORT LAUDERDALE, FL 0
Address Match Type:	Not reported
Reported Date:	1991/02/12 15:59:59+00
Status:	No Further Action
Substance:	Not reported
Population within 1500ft:	819
Domestic Wells within 1500ft:	2
Land Use:	Developed, High Intensity
Within SPA:	No
SPA PWS Facility ID:	Not reported
SPA Water Type:	Not reported
SPA Facility Type:	Not reported
SPA HUC12:	Not reported
Within WHPA:	Yes
WHPA PWS Facility ID:	FL4060163_4359751806
WHPA Water Type:	GW - Ground water
WHPA Facility Type:	WL - Well

DRAFT

SHELL-FIRST COAST ENERGY #3822 (Continued) **1028219430**

WHPA HUC12:	030902061205
Within 100yr Floodplain:	No
Tribe:	Not reported
EPA Region:	4
NFA Letter 1:	Not reported
NFA Letter 2:	Not reported
NFA Letter 3:	Not reported
NFA Letter 4:	Not reported
Closed With Residual Contaminate:	Not reported
Coordinate Source:	State
X Coord:	-80.20833
Y Coord:	26.06278
Latitude:	26.06278
Longitude:	-80.20833

Object ID:	122398
Facility ID:	FL8501934
Lust ID:	FL6918
Name:	SHELL-FIRST COAST ENERGY #3822
Address:	1144 S ANDREWS AVE
City,State,Zip:	FORT LAUDERDALE, FL 0
Address Match Type:	Not reported
Reported Date:	2001/01/08 15:59:59+00
Status:	No Further Action
Substance:	Not reported
Population within 1500ft:	819
Domestic Wells within 1500ft:	2
Land Use:	Developed, High Intensity
Within SPA:	No
SPA PWS Facility ID:	Not reported
SPA Water Type:	Not reported
SPA Facility Type:	Not reported
SPA HUC12:	Not reported
Within WHPA:	Yes
WHPA PWS Facility ID:	FL4060163_4359751806
WHPA Water Type:	GW - Ground water
WHPA Facility Type:	WL - Well
WHPA HUC12:	030902061205
Within 100yr Floodplain:	No
Tribe:	Not reported
EPA Region:	4
NFA Letter 1:	Not reported
NFA Letter 2:	Not reported
NFA Letter 3:	Not reported
NFA Letter 4:	Not reported
Closed With Residual Contaminate:	Not reported
Coordinate Source:	State
X Coord:	-80.20833
Y Coord:	26.06278
Latitude:	26.06278
Longitude:	-80.20833

DRAFT

N70
SW
1/4-1/2
0.286 mi.
1508 ft.

CENTRAL AUDIO VISUAL
1212 S ANDREWS AVE
FORT LAUDERDALE, FL 33316

Site 3 of 4 in cluster N

UST FINDER **1028251411**
UST FINDER RELEASE **N/A**

Relative:
Higher

Actual:
9 ft.

UST FINDER:

Object ID:	60989
Facility ID:	FL9501544
Name:	CENTRAL AUDIO VISUAL
Address:	1212 S ANDREWS AVE
City,State,Zip:	FORT LAUDERDALE, FL 33316
Address Match Type:	Not reported
Open USTs:	0
Closed USTs:	1
TOS USTs:	0
Population 1500ft:	1683
Private Wells 1500ft:	0
Within 100yr Floodplain:	No
Land Use:	Developed, Low Intensity
Within SPA:	No
SPA PWS Facility ID:	Not reported
SPA Water Type:	Not reported
SPA Facility Type:	Not reported
SPA HUC12:	Not reported
Within WHPA:	No
WHPA PWS Facility ID:	Not reported
WHPA Water Type:	Not reported
WHPA Facility Type:	Not reported
WHPA HUC12:	Not reported
Facility Status:	Closed UST(s)
Date of Last Inspection:	Not reported
EPA Region:	4
Tribe:	Not reported
Coordinate Source:	State
X Coord:	-80.13444444
Y Coord:	26.10722222
Latitude:	26.10722222
Longitude:	-80.13444444

UST FINDER:

Object ID:	292846
Facility ID:	FL9501544
Tank ID:	FL9501544-1
Tank Status:	Closed
Installation Date:	Not reported
Removal Date:	Not reported
Tank Capacity:	1000
Substances:	Waste Oil
Tank Wall Type:	Not reported

UST FINDER RELEASE:

Object ID:	124992
Facility ID:	FL9501544
Lust ID:	FL12900
Name:	CENTRAL AUDIO VISUAL
Address:	1212 S ANDREWS AVE
City,State,Zip:	FORT LAUDERDALE, FL 0

DRAFT

CENTRAL AUDIO VISUAL (Continued) **1028251411**

Address Match Type:	Not reported
Reported Date:	1994/09/22 15:59:59+00
Status:	No Further Action
Substance:	Not reported
Population within 1500ft:	1682
Domestic Wells within 1500ft:	0
Land Use:	Developed, Low Intensity
Within SPA:	No
SPA PWS Facility ID:	Not reported
SPA Water Type:	Not reported
SPA Facility Type:	Not reported
SPA HUC12:	Not reported
Within WHPA:	No
WHPA PWS Facility ID:	Not reported
WHPA Water Type:	Not reported
WHPA Facility Type:	Not reported
WHPA HUC12:	Not reported
Within 100yr Floodplain:	No
Tribe:	Not reported
EPA Region:	4
NFA Letter 1:	Not reported
NFA Letter 2:	Not reported
NFA Letter 3:	Not reported
NFA Letter 4:	Not reported
Closed With Residual Contaminate:	Not reported
Coordinate Source:	State
X Coord:	-80.13444
Y Coord:	26.10722
Latitude:	26.10722
Longitude:	-80.1344399999999

N71 **CENTRAL AUDIO VISUAL** **LUST** **U002113283**
SW **1212 S ANDREWS AVE** **UST** **N/A**
1/4-1/2 **FORT LAUDERDALE, FL 33316** **DWM CONTAM**
0.286 mi.
1508 ft. **Site 4 of 4 in cluster N**

Relative:
Higher

Actual:
9 ft.

LUST:

Name:	CENTRAL AUDIO VISUAL
Address:	1212 S ANDREWS AVE
City,State,Zip:	FORT LAUDERDALE, FL 33316
Region:	STATE
Facility Id:	9501544
Facility Status:	CLOSED
Facility Type:	C - Fuel user/Non-retail
Facility Phone:	(305)522-3796
Facility Cleanup Rank:	Not reported
District:	Southeast District
Lat/Long (dms):	26 6 25.4029999 / 80 8 33.5521999
Section:	Not reported
Township:	Not reported
Range:	Not reported
Feature:	Not reported
Method:	UNVR
Datum:	Not reported
Score:	7
Score Effective Date:	1997-11-04 00:00:00
Score When Ranked:	Not reported

DRAFT

CENTRAL AUDIO VISUAL (Continued) **U002113283**

Operator: BILL MUILENBURG
Name Update: Not reported
Address Update: Not reported

Petroleum Cleanup PCT Facility Score:
Facility Cleanup Status: CMPL - COMPLETED
Contact: BILL MUILENBURG
Contact Company: CENTRAL AUDIO VISUAL
Contact Address: 1212 S ANDREWS AVE
Contact City/State/Zip: FORT LAUDERDALE, FL 33316
Phone: (305)522-3796
Bad Address Ind: N
State: FL
Zip: 33316
Score: 7
Score Effective Date: 1997-11-04 00:00:00
Related Party ID: 39781
Primary RP Role: ACCOUNT OWNER
RP Begin Date: 1995-03-07
RP Zip: Not reported
RP Extension: Not reported

Discharge Cleanup Summary:
Discharge Date: 9/22/1994
PCT Discharge Combined: Not reported
Cleanup Required: R - CLEANUP REQUIRED
Discharge Cleanup Status: NFA - NFA COMPLETE
Disch Cleanup Status Date: 8/29/1997
Cleanup Work Status: COMPLETED
Information Source: D - DISCHARGE NOTIFICATION
Other Source Description: Not reported
Eligibility Indicator: E - ELIGIBLE
Site Manager: Not reported
Site Mgr End Date: Not reported
Tank Office: -

Petroleum Cleanup Program Eligibility:
Facility ID: 9501544
Discharge Date: 9/22/1994
Pct Discharge Combined With: Not reported
Cleanup Required: R - CLEANUP REQUIRED
Discharge Cleanup Status: NFA - NFA COMPLETE
Disch Cleanup Status Date: 8/29/1997
Cleanup Work Status: COMPLETED
Information Source: D - DISCHARGE NOTIFICATION
Other Source Description: Not reported
Application Received Date: 3/9/1995
Cleanup Program: A - ABANDONED TANK RESTORATION PROGRAM
Eligibility Status: 2/9/1996
Elig Status Date: 2/9/1996
Letter Of Intent Date: 3/9/1995
Redetermined: No
Inspection Date: 12/7/1994
Site Manager: Not reported
Site Mgr End Date: Not reported
Tank Office: -
Deductible Amount: 500
Deductible Paid To Date: 0

DRAFT

CENTRAL AUDIO VISUAL (Continued) **U002113283**

Co-Pay Amount:	0
Co-Pay Paid To Date:	0
Cap Amount:	0

Task Information:

District:	SED
Facility ID:	9501544
Facility Status:	CLOSED
Facility Type:	C - Fuel user/Non-retail -
County:	BROWARD
County ID:	6
Cleanup Eligibility Status:	E
Source Effective Date:	08-29-1997
Discharge Date:	09-22-1994
Cleanup Required:	R - CLEANUP REQUIRED
Discharge Cleanup Status:	NFA - NFA COMPLETE
Disch Cleanup Status Date:	08-29-1997
SRC Action Type:	NFA - NO FURTHER ACTION
SRC Submit Date:	05-16-1997
SRC Review Date:	06-09-1997
SRC Completion Status:	A - APPROVED
SRC Issue Date:	08-29-1997
SRC Comment:	Not reported
Cleanup Work Status:	COMPLETED
Site Mgr:	Not reported
Site Mgr End Date:	Not reported
Tank Office:	-
SR Task ID:	Not reported
SR Cleanup Responsible:	-
SR Funding Eligibility Type:	-
SR Actual Cost:	Not reported
SR Completion Date:	Not reported
SR Payment Date:	Not reported
SR Oral Date:	Not reported
SR Written Date:	Not reported
SR Soil Removal:	Not reported
SR Free Product Removal:	Not reported
SR Soil Tonnage Removed:	Not reported
SR Soil Treatment:	Not reported
SR Other Treatment:	Not reported
SR Alternate Proc Received Date:	Not reported
SR Alternate Procedure Status:	Not reported
SR Alternate Procedure Status Date:	Not reported
SR Alternate Procedure Comments:	Not reported
SA Task ID:	24762
SA Cleanup Responsible:	-
SA Funding Eligibility Type:	-
SA Actual Cost:	Not reported
SA Completion Date:	06-06-1997
SA Payment Date:	Not reported
RAP Task ID:	63736
RAP Cleanup Responsible ID:	-
RAP Funding Eligibility Type:	-
RAP Actual Cost:	Not reported
RAP Completion Date:	Not reported
RAP Payment Date:	Not reported
RAP Last Order Approved:	Not reported
RA Task ID:	24763

DRAFT

CENTRAL AUDIO VISUAL (Continued) **U002113283**

RA Cleanup Responsible: -
RA Funding Eligibility Type: -
RA Years to Complete: Not reported
RA Actual Cost: Not reported

Click here for Florida Oculus:

UST:
Facility ID: 9501544
Name: CENTRAL AUDIO VISUAL
Address: 1212 S ANDREWS AVE
City,State,Zip: FORT LAUDERDALE, FL 33316
Facility Phone: 3055223796
Facility Status: CLOSED
Facility Type: C
Type Description: Fuel user/Non-retail
Depco: P
Region: STATE
Positioning Method: UNVR
Latitude/Longitude: 26 6 26 / 80 8 4

UST:
Tank ID: 1
Tank Capacity: 1000
Tank Location: UNDERGROUND
Tank Status: B-Removed from Site
Status Date: 09/01/1994
Install Date: Not reported
Substance: L
Content Description: Waste Oil
Vessel Indicator: TANK
DEP Contractor: P

Owner:
Owner ID: 39781
Owner Name: CENTRAL AUDIO VISUAL
Owner Address: 1212 S ANDREWS AVE
Owner Address 2: Not reported
Owner City,State,Zip: FORT LAUDERDALE, FL 33316
Owner Contact: BILL MUILENBURG
Owner Phone: 3055223796

DWM CONTAM:
Name: CENTRAL AUDIO VISUAL
Address: 1212 S ANDREWS AVE
City,State,Zip: FORT LAUDERDALE, FL
Program Site Id: 9501544
Lat DD: 26
Lat MM: 6
Lat SS: 26
Long DD: 80
Long MM: 8
Long SS: 4
Office/ District: SED
Program Area: PETROLEUM

DRAFT

CENTRAL AUDIO VISUAL (Continued) **U002113283**

Priority Score:	Not reported
Datum:	Not reported
Method:	UNVR
Facility Status:	CLOSED-STCM
Facility Type:	Not reported
Score Effective Date:	Not reported
Score When Ranked:	Not reported
Rank:	Not reported
Operator:	Not reported
Phone:	Not reported
Name Changed:	Not reported
Addr Changed:	Not reported
Related Party ID:	Not reported
Primary RP Role:	Not reported
RP Begin Date:	Not reported
RP Name:	Not reported
RP Address1:	Not reported
RP Address2:	Not reported
RP City:	Not reported
RP State:	Not reported
RP Zip5:	Not reported
RP Zip4:	Not reported
Contact:	Not reported
RP Phone:	Not reported
RP Extension:	Not reported
Site Manager:	Not reported

72
SSW
1/4-1/2
0.293 mi.
1548 ft.

BROWARD CNTY SCHOOL BD-OLSEN MS **UST FINDER RELEASE** **1028959320**
1301 SE 2ND AVE **N/A**
DANIA BEACH, FL 0

Relative:
Higher

Actual:
8 ft.

UST FINDER RELEASE:

Object ID:	124749
Facility ID:	FL9047372
Lust ID:	FL33056
Name:	BROWARD CNTY SCHOOL BD-OLSEN MS
Address:	1301 SE 2ND AVE
City,State,Zip:	DANIA BEACH, FL 0
Address Match Type:	Not reported
Reported Date:	1987/03/12 16:00:00+00
Status:	No Further Action
Substance:	Not reported
Population within 1500ft:	2186
Domestic Wells within 1500ft:	1
Land Use:	Developed, Low Intensity
Within SPA:	No
SPA PWS Facility ID:	Not reported
SPA Water Type:	Not reported
SPA Facility Type:	Not reported
SPA HUC12:	Not reported
Within WHPA:	No
WHPA PWS Facility ID:	Not reported
WHPA Water Type:	Not reported
WHPA Facility Type:	Not reported
WHPA HUC12:	Not reported
Within 100yr Floodplain:	No

DRAFT

BROWARD CNTY SCHOOL BD-OLSEN MS (Continued) **1028959320**

Tribe:	Not reported
EPA Region:	4
NFA Letter 1:	Not reported
NFA Letter 2:	Not reported
NFA Letter 3:	Not reported
NFA Letter 4:	Not reported
Closed With Residual Contaminate:	Not reported
Coordinate Source:	State
X Coord:	-80.14028
Y Coord:	26.0366700000001
Latitude:	26.03667
Longitude:	-80.14028

O73 **SHELL STATION** **LUST** **U001342647**
WSW **1201 S ANDREWS AVE** **UST** **N/A**
1/4-1/2 **FORT LAUDERDALE, FL 33316** **DWM CONTAM**
0.323 mi.
1706 ft. **Site 1 of 4 in cluster O**

Relative:
Higher

Actual:
6 ft.

LUST:

Name:	SHELL STATION
Address:	1201 S ANDREWS AVE
City,State,Zip:	FORT LAUDERDALE, FL 33316
Region:	STATE
Facility Id:	8502656
Facility Status:	CLOSED
Facility Type:	A - Retail Station
Facility Phone:	(305)522-5512
Facility Cleanup Rank:	Not reported
District:	Southeast District
Lat/Long (dms):	26 6 26.3602999 / 80 8 35.9720000
Section:	Not reported
Township:	Not reported
Range:	Not reported
Feature:	Not reported
Method:	AGPS
Datum:	0
Score:	9
Score Effective Date:	1998-01-06 00:00:00
Score When Ranked:	Not reported
Operator:	DAVE WOODWARD
Name Update:	Not reported
Address Update:	Not reported

Petroleum Cleanup PCT Facility Score:

Facility Cleanup Status:	CMPL - COMPLETED
Contact:	CHUCK WELCH
Contact Company:	CAROL LEE ENTERPRISES INC
Contact Address:	1201 S ANDREWS AVE
Contact City/State/Zip:	FORT LAUDERDALE, FL 33316
Phone:	(305)522-5512
Bad Address Ind:	Y
State:	FL
Zip:	33316, 1835
Score:	9
Score Effective Date:	1998-01-06 00:00:00
Related Party ID:	3448
Primary RP Role:	ACCOUNT OWNER

DRAFT

SHELL STATION (Continued) **U001342647**

RP Begin Date: 1994-05-20
RP Zip: 1835
RP Extension: Not reported

Discharge Cleanup Summary:
Discharge Date: 8/6/2001
PCT Discharge Combined: Not reported
Cleanup Required: R - CLEANUP REQUIRED
Discharge Cleanup Status: NFA - NFA COMPLETE
Disch Cleanup Status Date: 7/12/2005
Cleanup Work Status: COMPLETED
Information Source: Z - OTHER
Other Source Description: Not reported
Eligibility Indicator: I - INELIGIBLE
Site Manager: GOMOLKA_J
Site Mgr End Date: 7/12/2005
Tank Office: PCLP6 - BROWARD CNTY ENVIRONMENTAL PROTECTION DEPT
Discharge Date: 11/1/1988
PCT Discharge Combined: Not reported
Cleanup Required: R - CLEANUP REQUIRED
Discharge Cleanup Status: NFA - NFA COMPLETE
Disch Cleanup Status Date: 10/27/1992
Cleanup Work Status: COMPLETED
Information Source: E - EDI
Other Source Description: Not reported
Eligibility Indicator: E - ELIGIBLE
Site Manager: Not reported
Site Mgr End Date: Not reported
Tank Office: -

Petroleum Cleanup Program Eligibility:
Facility ID: 8502656
Discharge Date: 11/1/1988
Pct Discharge Combined With: Not reported
Cleanup Required: R - CLEANUP REQUIRED
Discharge Cleanup Status: NFA - NFA COMPLETE
Disch Cleanup Status Date: 10/27/1992
Cleanup Work Status: COMPLETED
Information Source: E - EDI
Other Source Description: Not reported
Application Received Date: 11/28/1988
Cleanup Program: E - EARLY DETECTION INCENTIVE
Eligibility Status: 12/1/1989
Elig Status Date: 12/1/1989
Letter Of Intent Date: 11/28/1988
Redetermined: No
Inspection Date: 3/21/1989
Site Manager: Not reported
Site Mgr End Date: Not reported
Tank Office: -
Deductible Amount: Not reported
Deductible Paid To Date: 0
Co-Pay Amount: Not reported
Co-Pay Paid To Date: 0
Cap Amount: 0

Contaminated Media:
Discharge Date: 8/6/2001

DRAFT

SHELL STATION (Continued) **U001342647**

Pct Discharge Combined With:	Not reported
Cleanup Required:	R - CLEANUP REQUIRED
Discharge Cleanup Status:	NFA - NFA COMPLETE
Disch Cleanup Status Date:	7/12/2005
Cleanup Work Status:	COMPLETED
Information Source:	Z - OTHER
Other Source Description:	ANALYTICAL RESULTS REVIEW
Elig Indicator:	I - INELIGIBLE
Site Manager:	GOMOLKA_J
Site Mgr End Date:	7/12/2005
Tank Office:	PCLP6 - BROWARD CNTY ENVIRONME
Contaminated Drinking Wells:	Not reported
Contaminated Monitoring Well:	Not reported
Contaminated Soil:	Not reported
Contaminated Surface Water:	Not reported
Contaminated Ground Water:	Not reported
Pollutant:	X - Misc Petrol-Based Product
Pollutant Other Description:	Not reported
Gallons Discharged:	Not reported

Task Information:

District:	SED
Facility ID:	8502656
Facility Status:	CLOSED
Facility Type:	A - Retail Station -
County:	BROWARD
County ID:	6
Cleanup Eligibility Status:	I
Source Effective Date:	06-03-2005
Discharge Date:	08-06-2001
Cleanup Required:	R - CLEANUP REQUIRED
Discharge Cleanup Status:	NFA - NFA COMPLETE
Disch Cleanup Status Date:	07-12-2005
SRC Action Type:	NFA - NO FURTHER ACTION
SRC Submit Date:	11-16-2004
SRC Review Date:	04-18-2005
SRC Completion Status:	A - APPROVED
SRC Issue Date:	07-12-2005
SRC Comment:	Not reported
Cleanup Work Status:	COMPLETED
Site Mgr:	GOMOLKA_J
Site Mgr End Date:	07-12-2005
Tank Office:	PCLP6 - Broward County
SR Task ID:	90964
SR Cleanup Responsible:	-
SR Funding Eligibility Type:	-
SR Actual Cost:	Not reported
SR Completion Date:	Not reported
SR Payment Date:	Not reported
SR Oral Date:	Not reported
SR Written Date:	Not reported
SR Soil Removal:	Y
SR Free Product Removal:	Y
SR Soil Tonnage Removed:	343
SR Soil Treatment:	Not reported
SR Other Treatment:	350 GALL FP & PCW
SR Alternate Proc Received Date:	Not reported
SR Alternate Procedure Status:	Not reported

DRAFT

SHELL STATION (Continued) **U001342647**

SR Alternate Procedure Status Date:	Not reported
SR Alternate Procedure Comments:	Not reported
SA Task ID:	70979
SA Cleanup Responsible:	-
SA Funding Eligibility Type:	-
SA Actual Cost:	Not reported
SA Completion Date:	Not reported
SA Payment Date:	Not reported
RAP Task ID:	90963
RAP Cleanup Responsible ID:	-
RAP Funding Eligibility Type:	-
RAP Actual Cost:	Not reported
RAP Completion Date:	Not reported
RAP Payment Date:	Not reported
RAP Last Order Approved:	Not reported
RA Task ID:	73408
RA Cleanup Responsible:	-
RA Funding Eligibility Type:	-
RA Years to Complete:	0
RA Actual Cost:	Not reported
District:	SED
Facility ID:	8502656
Facility Status:	CLOSED
Facility Type:	A - Retail Station -
County:	BROWARD
County ID:	6
Cleanup Eligibility Status:	E
Source Effective Date:	10-27-1992
Discharge Date:	11-01-1988
Cleanup Required:	R - CLEANUP REQUIRED
Discharge Cleanup Status:	NFA - NFA COMPLETE
Disch Cleanup Status Date:	10-27-1992
SRC Action Type:	NFA - NO FURTHER ACTION
SRC Submit Date:	09-22-1992
SRC Review Date:	10-16-1992
SRC Completion Status:	A - APPROVED
SRC Issue Date:	10-27-1992
SRC Comment:	NFAP APPROVED
Cleanup Work Status:	COMPLETED
Site Mgr:	Not reported
Site Mgr End Date:	Not reported
Tank Office:	-
SR Task ID:	26966
SR Cleanup Responsible:	RP - RESPONSIBLE PARTY
SR Funding Eligibility Type:	-
SR Actual Cost:	$11,147.25
SR Completion Date:	09-30-1990
SR Payment Date:	11-02-1993
SR Oral Date:	Not reported
SR Written Date:	Not reported
SR Soil Removal:	Y
SR Free Product Removal:	Not reported
SR Soil Tonnage Removed:	107
SR Soil Treatment:	Not reported
SR Other Treatment:	Not reported
SR Alternate Proc Received Date:	Not reported
SR Alternate Procedure Status:	Not reported

DRAFT

SHELL STATION (Continued) **U001342647**

SR Alternate Procedure Status Date: Not reported
SR Alternate Procedure Comments: Not reported
SA Task ID: 26967
SA Cleanup Responsible: RP - RESPONSIBLE PARTY
SA Funding Eligibility Type: -
SA Actual Cost: $22,828.58
SA Completion Date: Not reported
SA Payment Date: 04-04-1991
RAP Task ID: 26968
RAP Cleanup Responsible ID: RP - RESPONSIBLE PARTY
RAP Funding Eligibility Type: -
RAP Actual Cost: Not reported
RAP Completion Date: 06-15-1991
RAP Payment Date: 10-18-1993
RAP Last Order Approved: 1991-06-15 00:00:00
RA Task ID: 26969
RA Cleanup Responsible: RP - RESPONSIBLE PARTY
RA Funding Eligibility Type: -
RA Years to Complete: 4
RA Actual Cost: $20,953.48

Click here for Florida Oculus:

UST:
Facility ID: 8502656
Name: SHELL STATION
Address: 1201 S ANDREWS AVE
City,State,Zip: FORT LAUDERDALE, FL 33316
Facility Phone: 3055225512
Facility Status: CLOSED
Facility Type: A
Type Description: Retail Station
Depco: P
Region: STATE
Positioning Method: AGPS
Latitude/Longitude: 26 6 32 / 80 8 30

UST:
Tank ID: 1
Tank Capacity: 6000
Tank Location: UNDERGROUND
Tank Status: B-Removed from Site
Status Date: 04/01/1989
Install Date: 10/1/1971
Substance: A
Content Description: Leaded Gas
Vessel Indicator: TANK
DEP Contractor: P

Owner:
Owner ID: 3448
Owner Name: CAROL LEE ENTERPRISES INC
Owner Address: 1201 S ANDREWS AVE
Owner Address 2: Not reported
Owner City,State,Zip: FORT LAUDERDALE, FL 33316
Owner Contact: CHUCK WELCH
Owner Phone: 3055225512

DRAFT

SHELL STATION (Continued) **U001342647**

Tank ID: 2
Tank Capacity: 1000
Tank Location: UNDERGROUND
Tank Status: B-Removed from Site
Status Date: 04/01/1989
Install Date: 10/1/1971
Substance: L
Content Description: Waste Oil
Vessel Indicator: TANK
DEP Contractor: P

Owner:
Owner ID: 3448
Owner Name: CAROL LEE ENTERPRISES INC
Owner Address: 1201 S ANDREWS AVE
Owner Address 2: Not reported
Owner City,State,Zip: FORT LAUDERDALE, FL 33316
Owner Contact: CHUCK WELCH
Owner Phone: 3055225512

Tank ID: 3
Tank Capacity: 8000
Tank Location: UNDERGROUND
Tank Status: B-Removed from Site
Status Date: 04/01/1989
Install Date: 10/1/1971
Substance: B
Content Description: Unleaded Gas
Vessel Indicator: TANK
DEP Contractor: P

Owner:
Owner ID: 3448
Owner Name: CAROL LEE ENTERPRISES INC
Owner Address: 1201 S ANDREWS AVE
Owner Address 2: Not reported
Owner City,State,Zip: FORT LAUDERDALE, FL 33316
Owner Contact: CHUCK WELCH
Owner Phone: 3055225512

Tank ID: 4
Tank Capacity: 5000
Tank Location: UNDERGROUND
Tank Status: B-Removed from Site
Status Date: 04/01/1989
Install Date: 10/1/1971
Substance: B
Content Description: Unleaded Gas
Vessel Indicator: TANK
DEP Contractor: P

Owner:
Owner ID: 3448
Owner Name: CAROL LEE ENTERPRISES INC
Owner Address: 1201 S ANDREWS AVE
Owner Address 2: Not reported
Owner City,State,Zip: FORT LAUDERDALE, FL 33316

DRAFT

SHELL STATION (Continued) **U001342647**

Owner Contact: CHUCK WELCH
Owner Phone: 3055225512

DWM CONTAM:
Name: SHELL STATION
Address: 1201 S ANDREWS AVE
City,State,Zip: FORT LAUDERDALE, FL
Program Site Id: 8502656
Lat DD: 26
Lat MM: 6
Lat SS: 32
Long DD: 80
Long MM: 8
Long SS: 30
Office/ District: SED
Program Area: PETROLEUM
Priority Score: Not reported
Datum: 0
Method: AGPS
Facility Status: CLOSED-STCM
Facility Type: Not reported
Score Effective Date: Not reported
Score When Ranked: Not reported
Rank: Not reported
Operator: Not reported
Phone: Not reported
Name Changed: Not reported
Addr Changed: Not reported
Related Party ID: Not reported
Primary RP Role: Not reported
RP Begin Date: Not reported
RP Name: Not reported
RP Address1: Not reported
RP Address2: Not reported
RP City: Not reported
RP State: Not reported
RP Zip5: Not reported
RP Zip4: Not reported
Contact: Not reported
RP Phone: Not reported
RP Extension: Not reported
Site Manager: Not reported

Name: SHELL STATION
Address: 1201 S ANDREWS AVE
City,State,Zip: FORT LAUDERDALE, FL
Program Site Id: 8502656
Lat DD: 26
Lat MM: 6
Lat SS: 32
Long DD: 80
Long MM: 8
Long SS: 30
Office/ District: SED
Program Area: PETROLEUM

DRAFT

SHELL STATION (Continued) **U001342647**

Priority Score:	Not reported
Datum:	0
Method:	AGPS
Facility Status:	CLOSED-STCM
Facility Type:	Not reported
Score Effective Date:	Not reported
Score When Ranked:	Not reported
Rank:	Not reported
Operator:	Not reported
Phone:	Not reported
Name Changed:	Not reported
Addr Changed:	Not reported
Related Party ID:	Not reported
Primary RP Role:	Not reported
RP Begin Date:	Not reported
RP Name:	Not reported
RP Address1:	Not reported
RP Address2:	Not reported
RP City:	Not reported
RP State:	Not reported
RP Zip5:	Not reported
RP Zip4:	Not reported
Contact:	Not reported
RP Phone:	Not reported
RP Extension:	Not reported
Site Manager:	Not reported

O74 **SHELL STATION** **UST FINDER** **1028219723**
WSW **1201 S ANDREWS AVE** **UST FINDER RELEASE** **N/A**
1/4-1/2 **FORT LAUDERDALE, FL 0**
0.323 mi.
1706 ft. **Site 2 of 4 in cluster O**

Relative:
Higher

Actual:
6 ft.

UST FINDER:

Object ID:	77093
Facility ID:	FL8502656
Name:	SHELL STATION
Address:	1201 S ANDREWS AVE
City,State,Zip:	FORT LAUDERDALE, FL 33316
Address Match Type:	Not reported
Open USTs:	0
Closed USTs:	4
TOS USTs:	0
Population 1500ft:	717
Private Wells 1500ft:	0
Within 100yr Floodplain:	No
Land Use:	Developed, Open Space
Within SPA:	No
SPA PWS Facility ID:	Not reported
SPA Water Type:	Not reported
SPA Facility Type:	Not reported
SPA HUC12:	Not reported
Within WHPA:	No
WHPA PWS Facility ID:	Not reported
WHPA Water Type:	Not reported
WHPA Facility Type:	Not reported
WHPA HUC12:	Not reported
Facility Status:	Closed UST(s)

DRAFT

SHELL STATION (Continued) **1028219723**

Date of Last Inspection:	Not reported
EPA Region:	4
Tribe:	Not reported
Coordinate Source:	State
X Coord:	-80.1416666699999
Y Coord:	26.1088888900001
Latitude:	26.10888889
Longitude:	-80.14166667

UST FINDER:

Object ID:	266204
Facility ID:	FL8502656
Tank ID:	FL8502656-1
Tank Status:	Closed
Installation Date:	1971/10/01 16:00:00+00
Removal Date:	Not reported
Tank Capacity:	6000
Substances:	Leaded Gas
Tank Wall Type:	Not reported

Object ID:	266205
Facility ID:	FL8502656
Tank ID:	FL8502656-2
Tank Status:	Closed
Installation Date:	1971/10/01 16:00:00+00
Removal Date:	Not reported
Tank Capacity:	1000
Substances:	Waste Oil
Tank Wall Type:	Not reported

Object ID:	266206
Facility ID:	FL8502656
Tank ID:	FL8502656-3
Tank Status:	Closed
Installation Date:	1971/10/01 16:00:00+00
Removal Date:	Not reported
Tank Capacity:	8000
Substances:	Unleaded Gas
Tank Wall Type:	Not reported

Object ID:	266207
Facility ID:	FL8502656
Tank ID:	FL8502656-4
Tank Status:	Closed
Installation Date:	1971/10/01 16:00:00+00
Removal Date:	Not reported
Tank Capacity:	5000
Substances:	Unleaded Gas
Tank Wall Type:	Not reported

UST FINDER RELEASE:

Object ID:	124689
Facility ID:	FL8502656
Lust ID:	FL28863
Name:	SHELL STATION
Address:	1201 S ANDREWS AVE

DRAFT

SHELL STATION (Continued) **1028219723**

City,State,Zip:	FORT LAUDERDALE, FL 0
Address Match Type:	Not reported
Reported Date:	1988/11/01 16:00:00+00
Status:	No Further Action
Substance:	Not reported
Population within 1500ft:	716
Domestic Wells within 1500ft:	0
Land Use:	Developed, Open Space
Within SPA:	No
SPA PWS Facility ID:	Not reported
SPA Water Type:	Not reported
SPA Facility Type:	Not reported
SPA HUC12:	Not reported
Within WHPA:	No
WHPA PWS Facility ID:	Not reported
WHPA Water Type:	Not reported
WHPA Facility Type:	Not reported
WHPA HUC12:	Not reported
Within 100yr Floodplain:	No
Tribe:	Not reported
EPA Region:	4
NFA Letter 1:	Not reported
NFA Letter 2:	Not reported
NFA Letter 3:	Not reported
NFA Letter 4:	Not reported
Closed With Residual Contaminate:	Not reported
Coordinate Source:	State
X Coord:	-80.14167
Y Coord:	26.10889
Latitude:	26.1088899999999
Longitude:	-80.14167

Object ID:	124690
Facility ID:	FL8502656
Lust ID:	FL6645
Name:	SHELL STATION
Address:	1201 S ANDREWS AVE
City,State,Zip:	FORT LAUDERDALE, FL 0
Address Match Type:	Not reported
Reported Date:	2001/08/06 15:59:59+00
Status:	No Further Action
Substance:	Not reported
Population within 1500ft:	716
Domestic Wells within 1500ft:	0
Land Use:	Developed, Open Space
Within SPA:	No
SPA PWS Facility ID:	Not reported
SPA Water Type:	Not reported
SPA Facility Type:	Not reported
SPA HUC12:	Not reported
Within WHPA:	No
WHPA PWS Facility ID:	Not reported
WHPA Water Type:	Not reported
WHPA Facility Type:	Not reported
WHPA HUC12:	Not reported
Within 100yr Floodplain:	No
Tribe:	Not reported

DRAFT

SHELL STATION (Continued) **1028219723**

EPA Region:	4
NFA Letter 1:	Not reported
NFA Letter 2:	Not reported
NFA Letter 3:	Not reported
NFA Letter 4:	Not reported
Closed With Residual Contaminate:	Not reported
Coordinate Source:	State
X Coord:	-80.14167
Y Coord:	26.10889
Latitude:	26.1088899999999
Longitude:	-80.14167

P75 **110 TOWER** **UST FINDER** **1028241026**
NNW **110 SE 6TH ST** **UST FINDER RELEASE** **N/A**
1/4-1/2 **FORT LAUDERDALE, FL 0**
0.335 mi.
1770 ft. **Site 1 of 5 in cluster P**

Relative:
Higher

Actual:
6 ft.

UST FINDER:

Object ID:	60956
Facility ID:	FL8839863
Name:	110 TOWER
Address:	110 SE 6TH ST
City,State,Zip:	FORT LAUDERDALE, FL 33301
Address Match Type:	Not reported
Open USTs:	1
Closed USTs:	1
TOS USTs:	0
Population 1500ft:	2388
Private Wells 1500ft:	14
Within 100yr Floodplain:	No
Land Use:	Developed, High Intensity
Within SPA:	No
SPA PWS Facility ID:	Not reported
SPA Water Type:	Not reported
SPA Facility Type:	Not reported
SPA HUC12:	Not reported
Within WHPA:	No
WHPA PWS Facility ID:	Not reported
WHPA Water Type:	Not reported
WHPA Facility Type:	Not reported
WHPA HUC12:	Not reported
Facility Status:	Open UST(s)
Date of Last Inspection:	Not reported
EPA Region:	4
Tribe:	Not reported
Coordinate Source:	State
X Coord:	-80.14027778
Y Coord:	26.1194444400001
Latitude:	26.11944444
Longitude:	-80.14027778

UST FINDER:

Object ID:	223789
Facility ID:	FL8839863
Tank ID:	FL8839863-1
Tank Status:	Closed
Installation Date:	1987/02/01 16:00:00+00

DRAFT

110 TOWER (Continued) **1028241026**

Removal Date:	Not reported
Tank Capacity:	2000
Substances:	Emerg Generator Diesel
Tank Wall Type:	Not reported
Object ID:	195307
Facility ID:	FL8839863
Tank ID:	FL8839863-3
Tank Status:	Open
Installation Date:	2009/07/01 15:59:59+00
Removal Date:	Not reported
Tank Capacity:	2000
Substances:	Emerg Generator Diesel
Tank Wall Type:	Not reported

UST FINDER RELEASE:

Object ID:	124755
Facility ID:	FL8839863
Lust ID:	FL8131
Name:	110 TOWER
Address:	110 SE 6TH ST
City,State,Zip:	FORT LAUDERDALE, FL 0
Address Match Type:	Not reported
Reported Date:	1999/02/11 15:59:59+00
Status:	No Further Action
Substance:	Not reported
Population within 1500ft:	2389
Domestic Wells within 1500ft:	14
Land Use:	Developed, High Intensity
Within SPA:	No
SPA PWS Facility ID:	Not reported
SPA Water Type:	Not reported
SPA Facility Type:	Not reported
SPA HUC12:	Not reported
Within WHPA:	No
WHPA PWS Facility ID:	Not reported
WHPA Water Type:	Not reported
WHPA Facility Type:	Not reported
WHPA HUC12:	Not reported
Within 100yr Floodplain:	No
Tribe:	Not reported
EPA Region:	4
NFA Letter 1:	Not reported
NFA Letter 2:	Not reported
NFA Letter 3:	Not reported
NFA Letter 4:	Not reported
Closed With Residual Contaminate:	Not reported
Coordinate Source:	State
X Coord:	-80.14028
Y Coord:	26.1194400000001
Latitude:	26.11944
Longitude:	-80.14028
Object ID:	124756
Facility ID:	FL8839863
Lust ID:	FL1907

DRAFT

110 TOWER (Continued) **1028241026**

Name:	110 TOWER
Address:	110 SE 6TH ST
City,State,Zip:	FORT LAUDERDALE, FL 0
Address Match Type:	Not reported
Reported Date:	2009/10/30 15:59:59+00
Status:	No Further Action
Substance:	Not reported
Population within 1500ft:	2389
Domestic Wells within 1500ft:	14
Land Use:	Developed, High Intensity
Within SPA:	No
SPA PWS Facility ID:	Not reported
SPA Water Type:	Not reported
SPA Facility Type:	Not reported
SPA HUC12:	Not reported
Within WHPA:	No
WHPA PWS Facility ID:	Not reported
WHPA Water Type:	Not reported
WHPA Facility Type:	Not reported
WHPA HUC12:	Not reported
Within 100yr Floodplain:	No
Tribe:	Not reported
EPA Region:	4
NFA Letter 1:	Not reported
NFA Letter 2:	Not reported
NFA Letter 3:	Not reported
NFA Letter 4:	Not reported
Closed With Residual Contaminate:	Not reported
Coordinate Source:	State
X Coord:	-80.14028
Y Coord:	26.11944400000001
Latitude:	26.11944
Longitude:	-80.14028

P76 **110 TOWER** **LUST** **U001343623**
NNW **110 SE 6TH ST** **UST** **N/A**
1/4-1/2 **FORT LAUDERDALE, FL 33301** **DWM CONTAM**
0.335 mi. **Financial Assurance**
1770 ft. **Site 2 of 5 in cluster P** **BROWARD CO. HM**
TIER 2

Relative:
Higher

Actual:
6 ft.

LUST:

Name:	110 TOWER
Address:	110 SE 6TH ST
City,State,Zip:	FORT LAUDERDALE, FL 33301
Region:	STATE
Facility Id:	8839863
Facility Status:	OPEN
Facility Type:	C - Fuel user/Non-retail
Facility Phone:	(954)607-1083
Facility Cleanup Rank:	Not reported
District:	Southeast District
Lat/Long (dms):	26 6 50.5799999 / 80 8 31.1700000
Section:	10
Township:	50S
Range:	42E
Feature:	Not reported
Method:	AGPS

DRAFT

110 TOWER (Continued) **U001343623**

Datum: 0
Score: 9
Score Effective Date: 2010-09-21 00:00:00
Score When Ranked: Not reported
Operator: SHAUN PENN
Name Update: 2009-07-28 00:00:00
Address Update: 2009-07-28 00:00:00

Petroleum Cleanup PCT Facility Score:
Facility Cleanup Status: CMPL - COMPLETED
Contact: CHRISTIAN ALVAREZ
Contact Company: GV-IP 110 TOWER OWNER LLC
Contact Address: 110 SE 6TH ST
Contact City/State/Zip: FT LAUDERDALE, FL 33301
Phone: (954)607-1083
Bad Address Ind: N
State: FL
Zip: 33301, 5000
Score: 9
Score Effective Date: 2010-09-21 00:00:00
Related Party ID: 75110
Primary RP Role: ACCOUNT OWNER
RP Begin Date: 2017-06-20
RP Zip: Not reported
RP Extension: Not reported

Discharge Cleanup Summary:
Discharge Date: 2/11/1999
PCT Discharge Combined: Not reported
Cleanup Required: R - CLEANUP REQUIRED
Discharge Cleanup Status: NFA - NFA COMPLETE
Disch Cleanup Status Date: 6/28/2000
Cleanup Work Status: COMPLETED
Information Source: D - DISCHARGE NOTIFICATION
Other Source Description: Not reported
Eligibility Indicator: I - INELIGIBLE
Site Manager: SINGLETON_D
Site Mgr End Date: 4/3/2000
Tank Office: PCLP6 - BROWARD CNTY ENVIRONMENTAL PROTECTION DEPT
Discharge Date: 10/30/2009
PCT Discharge Combined: Not reported
Cleanup Required: R - CLEANUP REQUIRED
Discharge Cleanup Status: NFA - NFA COMPLETE
Disch Cleanup Status Date: 4/27/2011
Cleanup Work Status: COMPLETED
Information Source: C - CLOSURE REPORT
Other Source Description: Not reported
Eligibility Indicator: I - INELIGIBLE
Site Manager: SINGLETON_D
Site Mgr End Date: 4/27/2011
Tank Office: PCLP6 - BROWARD CNTY ENVIRONMENTAL PROTECTION DEPT

Contaminated Media:
Discharge Date: 2/11/1999
Pct Discharge Combined With: Not reported
Cleanup Required: R - CLEANUP REQUIRED
Discharge Cleanup Status: NFA - NFA COMPLETE
Disch Cleanup Status Date: 6/28/2000

DRAFT

110 TOWER (Continued) **U001343623**

Cleanup Work Status:	COMPLETED
Information Source:	D - DISCHARGE NOTIFICATION
Other Source Description:	Not reported
Elig Indicator:	I - INELIGIBLE
Site Manager:	SINGLETON_D
Site Mgr End Date:	4/3/2000
Tank Office:	PCLP6 - BROWARD CNTY ENVIRONME
Contaminated Drinking Wells:	Not reported
Contaminated Monitoring Well:	Yes
Contaminated Soil:	Yes
Contaminated Surface Water:	Not reported
Contaminated Ground Water:	Yes
Pollutant:	G - Emerg Generator Diesel
Pollutant Other Description:	FITTING
Gallons Discharged:	Not reported
Discharge Date:	10/30/2009
Pct Discharge Combined With:	Not reported
Cleanup Required:	R - CLEANUP REQUIRED
Discharge Cleanup Status:	NFA - NFA COMPLETE
Disch Cleanup Status Date:	4/27/2011
Cleanup Work Status:	COMPLETED
Information Source:	C - CLOSURE REPORT
Other Source Description:	Not reported
Elig Indicator:	I - INELIGIBLE
Site Manager:	SINGLETON_D
Site Mgr End Date:	4/27/2011
Tank Office:	PCLP6 - BROWARD CNTY ENVIRONME
Contaminated Drinking Wells:	Not reported
Contaminated Monitoring Well:	No
Contaminated Soil:	Yes
Contaminated Surface Water:	No
Contaminated Ground Water:	No
Pollutant:	G - Emerg Generator Diesel
Pollutant Other Description:	Not reported
Gallons Discharged:	Not reported

Task Information:

District:	SED
Facility ID:	8839863
Facility Status:	OPEN
Facility Type:	C - Fuel user/Non-retail -
County:	BROWARD
County ID:	6
Cleanup Eligibility Status:	I
Source Effective Date:	06-28-2000
Discharge Date:	02-11-1999
Cleanup Required:	R - CLEANUP REQUIRED
Discharge Cleanup Status:	NFA - NFA COMPLETE
Disch Cleanup Status Date:	06-28-2000
SRC Action Type:	NFA - NO FURTHER ACTION
SRC Submit Date:	03-22-2000
SRC Review Date:	04-03-2000
SRC Completion Status:	A - APPROVED
SRC Issue Date:	06-28-2000
SRC Comment:	Not reported
Cleanup Work Status:	COMPLETED
Site Mgr:	SINGLETON_D
Site Mgr End Date:	04-03-2000

DRAFT

110 TOWER (Continued) **U001343623**

Tank Office:	PCLP6 - Broward County
SR Task ID:	Not reported
SR Cleanup Responsible:	-
SR Funding Eligibility Type:	-
SR Actual Cost:	Not reported
SR Completion Date:	Not reported
SR Payment Date:	Not reported
SR Oral Date:	Not reported
SR Written Date:	Not reported
SR Soil Removal:	Not reported
SR Free Product Removal:	Not reported
SR Soil Tonnage Removed:	Not reported
SR Soil Treatment:	Not reported
SR Other Treatment:	Not reported
SR Alternate Proc Received Date:	Not reported
SR Alternate Procedure Status:	Not reported
SR Alternate Procedure Status Date:	Not reported
SR Alternate Procedure Comments:	Not reported
SA Task ID:	66732
SA Cleanup Responsible:	-
SA Funding Eligibility Type:	-
SA Actual Cost:	Not reported
SA Completion Date:	Not reported
SA Payment Date:	Not reported
RAP Task ID:	Not reported
RAP Cleanup Responsible ID:	-
RAP Funding Eligibility Type:	-
RAP Actual Cost:	Not reported
RAP Completion Date:	Not reported
RAP Payment Date:	Not reported
RAP Last Order Approved:	Not reported
RA Task ID:	61797
RA Cleanup Responsible:	-
RA Funding Eligibility Type:	-
RA Years to Complete:	0
RA Actual Cost:	Not reported
District:	SED
Facility ID:	8839863
Facility Status:	OPEN
Facility Type:	C - Fuel user/Non-retail -
County:	BROWARD
County ID:	6
Cleanup Eligibility Status:	I
Source Effective Date:	03-31-2011
Discharge Date:	10-30-2009
Cleanup Required:	R - CLEANUP REQUIRED
Discharge Cleanup Status:	NFA - NFA COMPLETE
Disch Cleanup Status Date:	04-27-2011
SRC Action Type:	NFA - NO FURTHER ACTION
SRC Submit Date:	01-20-2011
SRC Review Date:	01-24-2011
SRC Completion Status:	A - APPROVED
SRC Issue Date:	04-27-2011
SRC Comment:	Not reported
Cleanup Work Status:	COMPLETED
Site Mgr:	SINGLETON_D
Site Mgr End Date:	04-27-2011

DRAFT

110 TOWER (Continued) **U001343623**

Tank Office:	PCLP6 - Broward County
SR Task ID:	86870
SR Cleanup Responsible:	-
SR Funding Eligibility Type:	-
SR Actual Cost:	Not reported
SR Completion Date:	Not reported
SR Payment Date:	Not reported
SR Oral Date:	Not reported
SR Written Date:	Not reported
SR Soil Removal:	Not reported
SR Free Product Removal:	Not reported
SR Soil Tonnage Removed:	Not reported
SR Soil Treatment:	Not reported
SR Other Treatment:	Not reported
SR Alternate Proc Received Date:	Not reported
SR Alternate Procedure Status:	Not reported
SR Alternate Procedure Status Date:	Not reported
SR Alternate Procedure Comments:	Not reported
SA Task ID:	85895
SA Cleanup Responsible:	-
SA Funding Eligibility Type:	-
SA Actual Cost:	Not reported
SA Completion Date:	Not reported
SA Payment Date:	Not reported
RAP Task ID:	Not reported
RAP Cleanup Responsible ID:	-
RAP Funding Eligibility Type:	-
RAP Actual Cost:	Not reported
RAP Completion Date:	Not reported
RAP Payment Date:	Not reported
RAP Last Order Approved:	Not reported
RA Task ID:	87538
RA Cleanup Responsible:	-
RA Funding Eligibility Type:	-
RA Years to Complete:	0
RA Actual Cost:	Not reported

Click here for Florida Oculus:

Broward Co. UST:

Name:	110 TOWER
Address:	110 SE 6TH ST
City,State,Zip:	FORT LAUDERDALE, FL 33301
DEP Site Id:	068839863
Facility ID:	04551
Storage Tank ID:	04551-01
Tank Construction:	E. Fiberglass
Tank Size:	2000
Install Date:	03/26/1988
Tank Status:	B. Removed From Site
Substance:	G. Diesel; Emergency Generator
Tank Type:	Underground

Name:	110 TOWER
Address:	110 SE 6TH ST
City,State,Zip:	FORT LAUDERDALE, FL 33301
DEP Site Id:	068839863

DRAFT

110 TOWER (Continued) **U001343623**

Facility ID: 04551
Storage Tank ID: 04551-02
Tank Construction: F. Fiberglass-clad steel
Tank Size: 2000
Install Date: 08/03/2009
Tank Status: U. In-Service
Substance: G. Diesel; Emergency Generator
Tank Type: Underground

UST:
Facility ID: 8839863
Name: 110 TOWER
Address: 110 SE 6TH ST
City,State,Zip: FORT LAUDERDALE, FL 33301
Facility Phone: 7862369568
Facility Status: OPEN
Facility Type: C
Type Description: Fuel user/Non-retail
Depco: C
Region: STATE
Positioning Method: AGPS
Latitude/Longitude: 26 7 10 / 80 8 25

UST:
Tank ID: 1
Tank Capacity: 2000
Tank Location: UNDERGROUND
Tank Status: A-Closed In Place
Status Date: 09/23/2009
Install Date: 2/1/1987
Substance: G
Content Description: Emerg Generator Diesel
Vessel Indicator: TANK
DEP Contractor: C

Owner:
Owner ID: 75110
Owner Name: GV-IP 110 TOWER OWNER LLC
Owner Address: 110 SE 6TH ST
Owner Address 2: Not reported
Owner City,State,Zip: FT LAUDERDALE, FL 33301
Owner Contact: Not reported
Owner Phone: 9546071083

Construction:
Tank ID: 3
Construction Category: A
Construction Description: Ball check valve

Tank ID: 3
Construction Category: F
Construction Description: Fiberglass clad steel

Tank ID: 3
Construction Category: R
Construction Description: Double wall - tank jacket

DRAFT

110 TOWER (Continued) **U001343623**

Tank ID: 3
Construction Category: N
Construction Description: Flow shut-Off

Tank ID: 3
Construction Category: M
Construction Description: Spill containment bucket

Tank ID: 3
Construction Category: P
Construction Description: Level gauges/alarms

Piping:
Tank ID: 3
Piping Category: C
Piping Description: Fiberglass

Tank ID: 3
Piping Category: F
Piping Description: Double wall

Tank ID: 3
Piping Category: I
Piping Description: Suction piping system

Monitoring:
Tank ID: 3
Petro Monitoring Category: F
Monitoring Description: Monitor dbl wall tank space

Tank ID: 3
Petro Monitoring Category: V
Monitoring Description: Suction pump check valve

Tank ID: 3
Petro Monitoring Category: K
Monitoring Description: Monitor dbl wall pipe space

Tank ID: 3
Petro Monitoring Category: L
Monitoring Description: Automatic tank gauging - USTs

Tank ID: 2
Tank Capacity: 500
Tank Location: UNDERGROUND
Tank Status: D-Deleted - Data Error
Status Date: 06/29/1998
Install Date: 2/1/1987
Substance: M
Content Description: Fuel Oil - Onsite Heat
Vessel Indicator: TANK
DEP Contractor: C

Owner:
Owner ID: 75110
Owner Name: GV-IP 110 TOWER OWNER LLC

DRAFT

110 TOWER (Continued) **U001343623**

Owner Address: 110 SE 6TH ST
Owner Address 2: Not reported
Owner City,State,Zip: FT LAUDERDALE, FL 33301
Owner Contact: Not reported
Owner Phone: 9546071083

Construction:
Tank ID: 3
Construction Category: A
Construction Description: Ball check valve

Tank ID: 3
Construction Category: F
Construction Description: Fiberglass clad steel

Tank ID: 3
Construction Category: R
Construction Description: Double wall - tank jacket

Tank ID: 3
Construction Category: N
Construction Description: Flow shut-Off

Tank ID: 3
Construction Category: M
Construction Description: Spill containment bucket

Tank ID: 3
Construction Category: P
Construction Description: Level gauges/alarms

Piping:
Tank ID: 3
Piping Category: C
Piping Description: Fiberglass

Tank ID: 3
Piping Category: F
Piping Description: Double wall

Tank ID: 3
Piping Category: I
Piping Description: Suction piping system

Monitoring:
Tank ID: 3
Petro Monitoring Category: F
Monitoring Description: Monitor dbl wall tank space

Tank ID: 3
Petro Monitoring Category: V
Monitoring Description: Suction pump check valve

Tank ID: 3
Petro Monitoring Category: K
Monitoring Description: Monitor dbl wall pipe space

DRAFT

110 TOWER (Continued) **U001343623**

Tank ID: 3
Petro Monitoring Category: L
Monitoring Description: Automatic tank gauging - USTs

Tank ID: 3
Tank Capacity: 2000
Tank Location: UNDERGROUND
Tank Status: U-In Service
Status Date: 07/01/2009
Install Date: 7/1/2009
Substance: G
Content Description: Emerg Generator Diesel
Vessel Indicator: TANK
DEP Contractor: C

Owner:
Owner ID: 75110
Owner Name: GV-IP 110 TOWER OWNER LLC
Owner Address: 110 SE 6TH ST
Owner Address 2: Not reported
Owner City,State,Zip: FT LAUDERDALE, FL 33301
Owner Contact: Not reported
Owner Phone: 9546071083

Construction:
Tank ID: 3
Construction Category: A
Construction Description: Ball check valve

Tank ID: 3
Construction Category: F
Construction Description: Fiberglass clad steel

Tank ID: 3
Construction Category: R
Construction Description: Double wall - tank jacket

Tank ID: 3
Construction Category: N
Construction Description: Flow shut-Off

Tank ID: 3
Construction Category: M
Construction Description: Spill containment bucket

Tank ID: 3
Construction Category: P
Construction Description: Level gauges/alarms

Piping:
Tank ID: 3
Piping Category: C
Piping Description: Fiberglass

Tank ID: 3
Piping Category: F

DRAFT

110 TOWER (Continued) **U001343623**

Piping Description: Double wall

Tank ID: 3
Piping Category: I
Piping Description: Suction piping system

Monitoring:
Tank ID: 3
Petro Monitoring Category: F
Monitoring Description: Monitor dbl wall tank space

Tank ID: 3
Petro Monitoring Category: V
Monitoring Description: Suction pump check valve

Tank ID: 3
Petro Monitoring Category: K
Monitoring Description: Monitor dbl wall pipe space

Tank ID: 3
Petro Monitoring Category: L
Monitoring Description: Automatic tank gauging - USTs

DWM CONTAM:
Name: 110 TOWER
Address: 110 SE 6TH ST
City,State,Zip: FORT LAUDERDALE, FL
Program Site Id: 8839863
Lat DD: 26
Lat MM: 7
Lat SS: 10
Long DD: 80
Long MM: 8
Long SS: 25
Office/ District: SED
Program Area: PETROLEUM
Priority Score: Not reported
Datum: 0
Method: AGPS
Facility Status: CLOSED-STCM
Facility Type: Not reported
Score Effective Date: Not reported
Score When Ranked: Not reported
Rank: Not reported
Operator: Not reported
Phone: Not reported
Name Changed: Not reported
Addr Changed: Not reported
Related Party ID: Not reported
Primary RP Role: Not reported
RP Begin Date: Not reported
RP Name: Not reported
RP Address1: Not reported
RP Address2: Not reported

DRAFT

110 TOWER (Continued) **U001343623**

RP City: Not reported
RP State: Not reported
RP Zip5: Not reported
RP Zip4: Not reported
Contact: Not reported
RP Phone: Not reported
RP Extension: Not reported
Site Manager: Not reported

Name: 110 TOWER
Address: 110 SE 6TH ST
City,State,Zip: FORT LAUDERDALE, FL
Program Site Id: 8839863
Lat DD: 26
Lat MM: 7
Lat SS: 10
Long DD: 80
Long MM: 8
Long SS: 25
Office/ District: SED
Program Area: PETROLEUM
Priority Score: Not reported
Datum: 0
Method: AGPS
Facility Status: CLOSED-STCM
Facility Type: Not reported
Score Effective Date: Not reported
Score When Ranked: Not reported
Rank: Not reported
Operator: Not reported
Phone: Not reported
Name Changed: Not reported
Addr Changed: Not reported
Related Party ID: Not reported
Primary RP Role: Not reported
RP Begin Date: Not reported
RP Name: Not reported
RP Address1: Not reported
RP Address2: Not reported
RP City: Not reported
RP State: Not reported
RP Zip5: Not reported
RP Zip4: Not reported
Contact: Not reported
RP Phone: Not reported
RP Extension: Not reported
Site Manager: Not reported

FL Financial Assurance 3:
Name: 110 TOWER
Address: 110 SE 6TH ST
City,State,Zip: FORT LAUDERDALE, FL 33301
Region: 3
Facility ID: 8839863
Facility Phone: 7862369568
Facility Status: OPEN
Facility Type: C

DRAFT

110 TOWER (Continued) **U001343623**

Type Description:	Fuel user/Non-retail
DEP CO:	C
Finaincial Responsibility:	INSURANCE
Insurance Company:	ALLIED WORLD ASSURACE COMPANY (U.S.) INC
Effective Date:	08/25/2021
Expire Date:	08/25/2022
Owner ID:	75110
Onwer Name:	GV-IP 110 TOWER OWNER LLC
Owner Address:	110 SE 6TH ST
Owner Address2:	Not reported
Owner City,St,Zip:	FT LAUDERDALE, FL 33301
Contact:	Not reported
Resp Party Phone:	9546071083

Name:	110 TOWER
Address:	110 SE 6TH ST
City,State,Zip:	FORT LAUDERDALE, FL 33301
Region:	3
Facility ID:	8839863
Facility Phone:	7862369568
Facility Status:	OPEN
Facility Type:	C
Type Description:	Fuel user/Non-retail
DEP CO:	C
Finaincial Responsibility:	INSURANCE
Insurance Company:	ALLIED WORLD ASSURANCE CO INC
Effective Date:	08/25/2018
Expire Date:	08/25/2019
Owner ID:	75110
Onwer Name:	GV-IP 110 TOWER OWNER LLC
Owner Address:	110 SE 6TH ST
Owner Address2:	Not reported
Owner City,St,Zip:	FT LAUDERDALE, FL 33301
Contact:	Not reported
Resp Party Phone:	9546071083

Name:	110 TOWER
Address:	110 SE 6TH ST
City,State,Zip:	FORT LAUDERDALE, FL 33301
Region:	3
Facility ID:	8839863
Facility Phone:	7862369568
Facility Status:	OPEN
Facility Type:	C
Type Description:	Fuel user/Non-retail
DEP CO:	C
Finaincial Responsibility:	INSURANCE
Insurance Company:	ALLIED WORLD ASSURANCE CO INC
Effective Date:	08/25/2019
Expire Date:	08/25/2020
Owner ID:	75110
Onwer Name:	GV-IP 110 TOWER OWNER LLC
Owner Address:	110 SE 6TH ST
Owner Address2:	Not reported
Owner City,St,Zip:	FT LAUDERDALE, FL 33301
Contact:	Not reported
Resp Party Phone:	9546071083

DRAFT

110 TOWER (Continued) **U001343623**

Name:	110 TOWER
Address:	110 SE 6TH ST
City,State,Zip:	FORT LAUDERDALE, FL 33301
Region:	3
Facility ID:	8839863
Facility Phone:	7862369568
Facility Status:	OPEN
Facility Type:	C
Type Description:	Fuel user/Non-retail
DEP CO:	C
Finaincial Responsibility:	INSURANCE
Insurance Company:	COMMERCE & INDUSTRY
Effective Date:	09/18/2014
Expire Date:	09/18/2015
Owner ID:	75110
Onwer Name:	GV-IP 110 TOWER OWNER LLC
Owner Address:	110 SE 6TH ST
Owner Address2:	Not reported
Owner City,St,Zip:	FT LAUDERDALE, FL 33301
Contact:	Not reported
Resp Party Phone:	9546071083

Name:	110 TOWER
Address:	110 SE 6TH ST
City,State,Zip:	FORT LAUDERDALE, FL 33301
Region:	3
Facility ID:	8839863
Facility Phone:	7862369568
Facility Status:	OPEN
Facility Type:	C
Type Description:	Fuel user/Non-retail
DEP CO:	C
Finaincial Responsibility:	INSURANCE
Insurance Company:	IRONSHORE SPECIALTY INSURANCE CO
Effective Date:	08/25/2015
Expire Date:	08/25/2018
Owner ID:	75110
Onwer Name:	GV-IP 110 TOWER OWNER LLC
Owner Address:	110 SE 6TH ST
Owner Address2:	Not reported
Owner City,St,Zip:	FT LAUDERDALE, FL 33301
Contact:	Not reported
Resp Party Phone:	9546071083

Name:	110 TOWER
Address:	110 SE 6TH ST
City,State,Zip:	FORT LAUDERDALE, FL 33301
Region:	3
Facility ID:	8839863
Facility Phone:	7862369568
Facility Status:	OPEN
Facility Type:	C
Type Description:	Fuel user/Non-retail
DEP CO:	C
Finaincial Responsibility:	INSURANCE
Insurance Company:	LIBERTY SURPLUS INSURANCE CORP
Effective Date:	09/18/2009

DRAFT

110 TOWER (Continued) **U001343623**

Expire Date: 09/18/2010
Owner ID: 75110
Onwer Name: GV-IP 110 TOWER OWNER LLC
Owner Address: 110 SE 6TH ST
Owner Address2: Not reported
Owner City,St,Zip: FT LAUDERDALE, FL 33301
Contact: Not reported
Resp Party Phone: 9546071083

Name: 110 TOWER
Address: 110 SE 6TH ST
City,State,Zip: FORT LAUDERDALE, FL 33301
Region: 3
Facility ID: 8839863
Facility Phone: 7862369568
Facility Status: OPEN
Facility Type: C
Type Description: Fuel user/Non-retail
DEP CO: C
Finaincial Responsibility: INSURANCE
Insurance Company: LIBERTY SURPLUS INSURANCE CORP
Effective Date: 09/18/2011
Expire Date: 09/18/2012
Owner ID: 75110
Onwer Name: GV-IP 110 TOWER OWNER LLC
Owner Address: 110 SE 6TH ST
Owner Address2: Not reported
Owner City,St,Zip: FT LAUDERDALE, FL 33301
Contact: Not reported
Resp Party Phone: 9546071083

Name: 110 TOWER
Address: 110 SE 6TH ST
City,State,Zip: FORT LAUDERDALE, FL 33301
Region: 3
Facility ID: 8839863
Facility Phone: 7862369568
Facility Status: OPEN
Facility Type: C
Type Description: Fuel user/Non-retail
DEP CO: C
Finaincial Responsibility: INSURANCE
Insurance Company: LIBERTY SURPLUS INSURANCE CORP
Effective Date: 09/18/2012
Expire Date: 09/18/2013
Owner ID: 75110
Onwer Name: GV-IP 110 TOWER OWNER LLC
Owner Address: 110 SE 6TH ST
Owner Address2: Not reported
Owner City,St,Zip: FT LAUDERDALE, FL 33301
Contact: Not reported
Resp Party Phone: 9546071083

BROWARD CO. HM:
Name: 110 TOWER
Address: 110 SE 6TH ST
City,State,Zip: FORT LAUDERDALE, FL 33301

DRAFT

110 TOWER (Continued) **U001343623**

Region: BROWARD
Facility ID: 04551
Alt Location: Not reported
Facility Status: OPEN

TIER 2:
Name: 110 TOWER
Address: 110 SE 6TH STREET
City,State,Zip: FORT LAUDERDALE, FL 33301

Year: 2019
Facility Id: 6687944
Active Date: Not reported
Inactive Date: Not reported
Sale Pending: Not reported
Original Date: Not reported
PLOT Source: Not reported
Latitude: Not reported
Longitude: Not reported
LEPC District: Not reported
Counties: Not reported
SERC: Not reported
Program Level: Not reported
PRIME: Not reported
SIC Code: Not reported
SIC Code 2: Not reported
NAICS Code: 531312
Last Modified Date: 02/28/2020
First Submit Date: 02/28/2020
Data Submitted By: Lyndon W. Clevenger
Company Name: GV-IP 110 Tower Owners, LLC
Comments: Not reported

Contact:
Contact ID: Not reported
Year: 2019
Facility Id: 6687944
Contact Type: Owner / Operator
Contact Name: Milly Pinero
Contact Title: Not reported
Contact Phone: Not reported
Contact 24Hr Phone: Not reported
Contact Telephone 2: 954-607-1083
Contact Telephone 3: Not reported
Contact Telephone 4: Not reported
Contact Telephone 5: Not reported
Contact Telephone 6: Not reported
Contact Email: Not reported

Name: 110 TOWER
Address: 110 SE 6TH STREET
City,State,Zip: FORT LAUDERDALE, FL 33301

Year: 2018
Facility Id: 6370361

DRAFT

110 TOWER (Continued) **U001343623**

Active Date:	Not reported
Inactive Date:	Not reported
Sale Pending:	Not reported
Original Date:	Not reported
PLOT Source:	Not reported
Latitude:	Not reported
Longitude:	Not reported
LEPC District:	Not reported
Counties:	Not reported
SERC:	Not reported
Program Level:	Not reported
PRIME:	Not reported
SIC Code:	Not reported
SIC Code 2:	Not reported
NAICS Code:	531312
Last Modified Date:	02/14/2019
First Submit Date:	01/15/2019
Data Submitted By:	Lyndon W. Clevenger
Company Name:	GV-IP 110 Tower Owners, LLC
Comments:	Not reported

Contact:

Contact ID:	Not reported
Year:	2018
Facility Id:	6370361
Contact Type:	Owner / Operator
Contact Name:	Milly Pinero
Contact Title:	Not reported
Contact Phone:	Not reported
Contact 24Hr Phone:	Not reported
Contact Telephone 2:	954-607-1083
Contact Telephone 3:	Not reported
Contact Telephone 4:	Not reported
Contact Telephone 5:	Not reported
Contact Telephone 6:	Not reported
Contact Email:	Not reported

Q77 **BROWARD CNTY MAIN COURTHOUSE PARKING FAC** **LUST** **U004192271**
NW **644 S ANDREWS AVE** **UST** **N/A**
1/4-1/2 **FORT LAUDERDALE, FL 33301** **SPILLS**
0.353 mi. **ASBESTOS**
1865 ft. **Site 1 of 2 in cluster Q** **DWM CONTAM**

Relative:
Higher

Actual:
6 ft.

LUST:

Name:	BROWARD CNTY MAIN COURTHOUSE PARKING FAC
Address:	644 S ANDREWS AVE
City,State,Zip:	FORT LAUDERDALE, FL 33301
Region:	STATE
Facility Id:	9813369
Facility Status:	CLOSED
Facility Type:	C - Fuel user/Non-retail
Facility Phone:	(954)357-8628
Facility Cleanup Rank:	Not reported
District:	Southeast District
Lat/Long (dms):	26 6 48.2982999 / 80 8 33.4455999

DRAFT

BROWARD CNTY MAIN COURTHOUSE PARKING FAC (Continued) **U004192271**

Section:	Not reported
Township:	Not reported
Range:	Not reported
Feature:	Not reported
Method:	Not reported
Datum:	Not reported
Score:	Not reported
Score Effective Date:	2013-07-10 00:00:00
Score When Ranked:	Not reported
Operator:	JACK SHIM
Name Update:	Not reported
Address Update:	Not reported

Petroleum Cleanup PCT Facility Score:

Facility Cleanup Status:	CMPL - COMPLETED
Contact:	JACK SHIM
Contact Company:	HAMMOND, STEVE
Contact Address:	115 S ANDREWS AVE ROOM A550
Contact City/State/Zip:	FORT LAUDERDALE, FL 33301
Phone:	(954)357-8628
Bad Address Ind:	N
State:	FL
Zip:	33301
Score:	Not reported
Score Effective Date:	2013-07-10 00:00:00
Related Party ID:	68503
Primary RP Role:	ACCOUNT OWNER
RP Begin Date:	2012-09-18
RP Zip:	Not reported
RP Extension:	Not reported

Discharge Cleanup Summary:

Discharge Date:	6/3/2013
PCT Discharge Combined:	Not reported
Cleanup Required:	R - CLEANUP REQUIRED
Discharge Cleanup Status:	SRCR - SRCR COMPLETE
Disch Cleanup Status Date:	5/26/2016
Cleanup Work Status:	COMPLETED
Information Source:	D - DISCHARGE NOTIFICATION
Other Source Description:	Not reported
Eligibility Indicator:	I - INELIGIBLE
Site Manager:	VANLANDIN_DS
Site Mgr End Date:	5/26/2016
Tank Office:	PCLP6 - BROWARD CNTY ENVIRONMENTAL PROTECTION DEPT
Discharge Date:	9/14/2012
PCT Discharge Combined:	Not reported
Cleanup Required:	R - CLEANUP REQUIRED
Discharge Cleanup Status:	SRCR - SRCR COMPLETE
Disch Cleanup Status Date:	5/26/2016
Cleanup Work Status:	COMPLETED
Information Source:	D - DISCHARGE NOTIFICATION
Other Source Description:	Not reported
Eligibility Indicator:	I - INELIGIBLE
Site Manager:	VANLANDIN_DS
Site Mgr End Date:	5/26/2016
Tank Office:	PCLP6 - BROWARD CNTY ENVIRONMENTAL PROTECTION DEPT

DRAFT

BROWARD CNTY MAIN COURTHOUSE PARKING FAC (Continued) **U004192271**

Contaminated Media:

Discharge Date:	6/3/2013
Pct Discharge Combined With:	Not reported
Cleanup Required:	R - CLEANUP REQUIRED
Discharge Cleanup Status:	SRCR - SRCR COMPLETE
Disch Cleanup Status Date:	5/26/2016
Cleanup Work Status:	COMPLETED
Information Source:	D - DISCHARGE NOTIFICATION
Other Source Description:	Not reported
Elig Indicator:	I - INELIGIBLE
Site Manager:	VANLANDIN_DS
Site Mgr End Date:	5/26/2016
Tank Office:	PCLP6 - BROWARD CNTY ENVIRONME
Contaminated Drinking Wells:	Not reported
Contaminated Monitoring Well:	No
Contaminated Soil:	Yes
Contaminated Surface Water:	Yes
Contaminated Ground Water:	Yes
Pollutant:	Y - Unknown/Not Reported
Pollutant Other Description:	Not reported
Gallons Discharged:	25
Discharge Date:	9/14/2012
Pct Discharge Combined With:	Not reported
Cleanup Required:	R - CLEANUP REQUIRED
Discharge Cleanup Status:	SRCR - SRCR COMPLETE
Disch Cleanup Status Date:	5/26/2016
Cleanup Work Status:	COMPLETED
Information Source:	D - DISCHARGE NOTIFICATION
Other Source Description:	Not reported
Elig Indicator:	I - INELIGIBLE
Site Manager:	VANLANDIN_DS
Site Mgr End Date:	5/26/2016
Tank Office:	PCLP6 - BROWARD CNTY ENVIRONME
Contaminated Drinking Wells:	Not reported
Contaminated Monitoring Well:	No
Contaminated Soil:	Yes
Contaminated Surface Water:	No
Contaminated Ground Water:	Yes
Pollutant:	Y - Unknown/Not Reported
Pollutant Other Description:	Not reported
Gallons Discharged:	Not reported

Task Information:

District:	SED
Facility ID:	9813369
Facility Status:	CLOSED
Facility Type:	C - Fuel user/Non-retail -
County:	BROWARD
County ID:	6
Cleanup Eligibility Status:	I
Source Effective Date:	04-01-2016
Discharge Date:	06-03-2013
Cleanup Required:	R - CLEANUP REQUIRED
Discharge Cleanup Status:	SRCR - SRCR COMPLETE
Disch Cleanup Status Date:	05-26-2016
SRC Action Type:	SRCR - SITE REHABILITATION COMPLETION REPORT
SRC Submit Date:	01-14-2016

DRAFT

BROWARD CNTY MAIN COURTHOUSE PARKING FAC (Continued) **U004192271**

SRC Review Date:	01-19-2016
SRC Completion Status:	A - APPROVED
SRC Issue Date:	05-26-2016
SRC Comment:	Not reported
Cleanup Work Status:	COMPLETED
Site Mgr:	VANLANDIN_DS
Site Mgr End Date:	05-26-2016
Tank Office:	PCLP6 - Broward County
SR Task ID:	Not reported
SR Cleanup Responsible:	-
SR Funding Eligibility Type:	-
SR Actual Cost:	Not reported
SR Completion Date:	Not reported
SR Payment Date:	Not reported
SR Oral Date:	Not reported
SR Written Date:	Not reported
SR Soil Removal:	Not reported
SR Free Product Removal:	Not reported
SR Soil Tonnage Removed:	Not reported
SR Soil Treatment:	Not reported
SR Other Treatment:	Not reported
SR Alternate Proc Received Date:	Not reported
SR Alternate Procedure Status:	Not reported
SR Alternate Procedure Status Date:	Not reported
SR Alternate Procedure Comments:	Not reported
SA Task ID:	90785
SA Cleanup Responsible:	-
SA Funding Eligibility Type:	-
SA Actual Cost:	Not reported
SA Completion Date:	Not reported
SA Payment Date:	Not reported
RAP Task ID:	Not reported
RAP Cleanup Responsible ID:	-
RAP Funding Eligibility Type:	-
RAP Actual Cost:	Not reported
RAP Completion Date:	Not reported
RAP Payment Date:	Not reported
RAP Last Order Approved:	Not reported
RA Task ID:	91150
RA Cleanup Responsible:	-
RA Funding Eligibility Type:	-
RA Years to Complete:	0
RA Actual Cost:	Not reported
District:	SED
Facility ID:	9813369
Facility Status:	CLOSED
Facility Type:	C - Fuel user/Non-retail -
County:	BROWARD
County ID:	6
Cleanup Eligibility Status:	I
Source Effective Date:	04-01-2016
Discharge Date:	09-14-2012
Cleanup Required:	R - CLEANUP REQUIRED
Discharge Cleanup Status:	SRCR - SRCR COMPLETE
Disch Cleanup Status Date:	05-26-2016
SRC Action Type:	SRCR - SITE REHABILITATION COMPLETION REPORT
SRC Submit Date:	04-21-2015

DRAFT

BROWARD CNTY MAIN COURTHOUSE PARKING FAC (Continued) **U004192271**

SRC Review Date:	04-29-2015
SRC Completion Status:	A - APPROVED
SRC Issue Date:	05-26-2016
SRC Comment:	Not reported
Cleanup Work Status:	COMPLETED
Site Mgr:	VANLANDIN_DS
Site Mgr End Date:	05-26-2016
Tank Office:	PCLP6 - Broward County
SR Task ID:	Not reported
SR Cleanup Responsible:	-
SR Funding Eligibility Type:	-
SR Actual Cost:	Not reported
SR Completion Date:	Not reported
SR Payment Date:	Not reported
SR Oral Date:	Not reported
SR Written Date:	Not reported
SR Soil Removal:	Not reported
SR Free Product Removal:	Not reported
SR Soil Tonnage Removed:	Not reported
SR Soil Treatment:	Not reported
SR Other Treatment:	Not reported
SR Alternate Proc Received Date:	Not reported
SR Alternate Procedure Status:	Not reported
SR Alternate Procedure Status Date:	Not reported
SR Alternate Procedure Comments:	Not reported
SA Task ID:	89512
SA Cleanup Responsible:	-
SA Funding Eligibility Type:	-
SA Actual Cost:	Not reported
SA Completion Date:	Not reported
SA Payment Date:	Not reported
RAP Task ID:	Not reported
RAP Cleanup Responsible ID:	-
RAP Funding Eligibility Type:	-
RAP Actual Cost:	Not reported
RAP Completion Date:	Not reported
RAP Payment Date:	Not reported
RAP Last Order Approved:	Not reported
RA Task ID:	89694
RA Cleanup Responsible:	-
RA Funding Eligibility Type:	-
RA Years to Complete:	0
RA Actual Cost:	Not reported

Click here for Florida Oculus:

UST:

Facility ID:	9813369
Name:	BROWARD CNTY MAIN COURTHOUSE PARKING FAC
Address:	644 S ANDREWS AVE
City,State,Zip:	FORT LAUDERDALE, FL 33301
Facility Phone:	9543578628
Facility Status:	CLOSED
Facility Type:	C
Type Description:	Fuel user/Non-retail
Depco:	P
Region:	STATE

DRAFT

BROWARD CNTY MAIN COURTHOUSE PARKING FAC (Continued) **U004192271**

Positioning Method: Not reported
Latitude/Longitude: Not reported

UST:
Tank ID: 2
Tank Capacity: 2650
Tank Location: UNDERGROUND
Tank Status: B-Removed from Site
Status Date: 09/18/2012
Install Date: Not reported
Substance: Y
Content Description: Unknown/Not Reported
Vessel Indicator: TANK
DEP Contractor: P

Owner:
Owner ID: 68503
Owner Name: HAMMOND, STEVE
Owner Address: 115 S ANDREWS AVE ROOM A550
Owner Address 2: Not reported
Owner City,State,Zip: FORT LAUDERDALE, FL 33301
Owner Contact: JACK SHIM
Owner Phone: 9543578628

Tank ID: 3
Tank Capacity: 990
Tank Location: UNDERGROUND
Tank Status: B-Removed from Site
Status Date: 09/18/2012
Install Date: Not reported
Substance: Y
Content Description: Unknown/Not Reported
Vessel Indicator: TANK
DEP Contractor: P

Owner:
Owner ID: 68503
Owner Name: HAMMOND, STEVE
Owner Address: 115 S ANDREWS AVE ROOM A550
Owner Address 2: Not reported
Owner City,State,Zip: FORT LAUDERDALE, FL 33301
Owner Contact: JACK SHIM
Owner Phone: 9543578628

Tank ID: 4
Tank Capacity: 990
Tank Location: UNDERGROUND
Tank Status: B-Removed from Site
Status Date: 09/18/2012
Install Date: Not reported
Substance: Y
Content Description: Unknown/Not Reported
Vessel Indicator: TANK
DEP Contractor: P

Owner:
Owner ID: 68503

DRAFT

BROWARD CNTY MAIN COURTHOUSE PARKING FAC (Continued) **U004192271**

Owner Name: HAMMOND, STEVE
Owner Address: 115 S ANDREWS AVE ROOM A550
Owner Address 2: Not reported
Owner City,State,Zip: FORT LAUDERDALE, FL 33301
Owner Contact: JACK SHIM
Owner Phone: 9543578628

Tank ID: 5
Tank Capacity: 1000
Tank Location: UNDERGROUND
Tank Status: B-Removed from Site
Status Date: 09/18/2012
Install Date: Not reported
Substance: Y
Content Description: Unknown/Not Reported
Vessel Indicator: TANK
DEP Contractor: P

Owner:
Owner ID: 68503
Owner Name: HAMMOND, STEVE
Owner Address: 115 S ANDREWS AVE ROOM A550
Owner Address 2: Not reported
Owner City,State,Zip: FORT LAUDERDALE, FL 33301
Owner Contact: JACK SHIM
Owner Phone: 9543578628

Tank ID: 1
Tank Capacity: 2650
Tank Location: UNDERGROUND
Tank Status: B-Removed from Site
Status Date: 09/18/2012
Install Date: Not reported
Substance: Y
Content Description: Unknown/Not Reported
Vessel Indicator: TANK
DEP Contractor: P

Owner:
Owner ID: 68503
Owner Name: HAMMOND, STEVE
Owner Address: 115 S ANDREWS AVE ROOM A550
Owner Address 2: Not reported
Owner City,State,Zip: FORT LAUDERDALE, FL 33301
Owner Contact: JACK SHIM
Owner Phone: 9543578628

Tank ID: 6
Tank Capacity: 500
Tank Location: UNDERGROUND
Tank Status: B-Removed from Site
Status Date: 05/01/2013
Install Date: Not reported
Substance: Y
Content Description: Unknown/Not Reported

DRAFT

BROWARD CNTY MAIN COURTHOUSE PARKING FAC (Continued) **U004192271**

Vessel Indicator: TANK
DEP Contractor: P

Owner:
Owner ID: 68503
Owner Name: HAMMOND, STEVE
Owner Address: 115 S ANDREWS AVE ROOM A550
Owner Address 2: Not reported
Owner City,State,Zip: FORT LAUDERDALE, FL 33301
Owner Contact: JACK SHIM
Owner Phone: 9543578628

SPILLS:
Name: Not reported
Address: 644 S. ANDREWS AVE
City,State,Zip: FORT LAUDERDALE, FL
OHMIT Incident Number: 49525
Incident Legacy: Not reported
On-Scene Response: Yes
Criminal Indicator: No
Hurricane Indicator: No
Incident Date: 08/20/2013
Incident Status: Closed
Incident Report Date: 08/21/2013
Pollutant: Hydraulic fluid
Pollutants Category: Petroleum
Substance Spilled: Hydraulic fluid
Amount Spilled (Gallons): 55
Pollutant - Unit Measure: gallon

Incident Party Name: Crane Rental Corporation
Description: Inland

Incident Party Name: Crane Rental Corporation
Description: Inland

Incident Party Name: GFA International
Description: Inland

Incident Party Name: SWS
Description: Inland

Incident Party Name: Stiles Construction Company
Description: Inland

ASBESTOS:
Name: FORMER COCA COLA BOTTLING COMPANY
Address: 644 SOUTH ANDREWS AVENUE
City,State,Zip: FORT LAUDERDALE, FL 33301
Facility ID: AS01109373
Notification ID: 112970
Notification Type: COURTESY
Project Type: RENOVATION
Notification Status: REVIEWED

DRAFT

BROWARD CNTY MAIN COURTHOUSE PARKING FAC (Continued) **U004192271**

Site Name:	Not reported
Ordered Demolition?:	Not reported
Annual Notification:	Not reported
Owner Name:	BROWARD COUNTY BOARD OF COUNTY COMMISSIONERS
Contractor Name:	EE&G CONSTRUCTION & ELECTRICAL LLC
Start Date:	09/07/2021
Finish Date:	09/10/2021
Cementitious RACM:	Not reported
Cementitious SF:	0
Floor RACM:	Not reported
Floor SF:	0
Pipe RACM:	Not reported
Pipe SF:	0
CF RACM:	Not reported
Roof RACM:	Not reported
Roof SF:	0
Surface Mat RACM:	Not reported
Surface Mat SF:	Not reported
Waste Disposal Site:	SOUTH DADE LF
Waste Disposal Address:	23707 SW 97TH AVE
Waste Disposal City:	HOMESTEAD
Waste Disposal State:	FL
Waste Disposal Zip:	33032
Transporter Name:	Not reported
Contractor is Transporter:	Y
Waste Disp ID:	56824
Waste Disp Source:	W
Transporter Address:	Not reported
Transporter City:	Not reported
Transporter State:	Not reported
Transporter Zip:	Not reported
Date Receive:	Not reported

Name:	FORMER COCA COLA BOTTLING COMPANY
Address:	644 SOUTH ANDREWS AVENUE
City,State,Zip:	FORT LAUDERDALE, FL 33301
Facility ID:	AS01109393
Notification ID:	113091
Notification Type:	COURTESY
Project Type:	RENOVATION
Notification Status:	PENDING
Site Name:	Not reported
Ordered Demolition?:	Not reported
Annual Notification:	Not reported
Owner Name:	BROWARD COUNTY BOARD OF COUNTY COMMISSIONERS
Contractor Name:	EE&G CONSTRUCTION & ELECTRICAL LLC
Start Date:	09/09/2021
Finish Date:	09/15/2021
Cementitious RACM:	Not reported
Cementitious SF:	0
Floor RACM:	Not reported
Floor SF:	0
Pipe RACM:	Not reported
Pipe SF:	0
CF RACM:	Not reported
Roof RACM:	Not reported
Roof SF:	0

DRAFT

BROWARD CNTY MAIN COURTHOUSE PARKING FAC (Continued) **U004192271**

Surface Mat RACM:	Not reported
Surface Mat SF:	Not reported
Waste Disposal Site:	SOUTH DADE LF
Waste Disposal Address:	23707 SW 97TH AVE
Waste Disposal City:	HOMESTEAD
Waste Disposal State:	FL
Waste Disposal Zip:	33032
Transporter Name:	Not reported
Contractor is Transporter:	Y
Waste Disp ID:	56824
Waste Disp Source:	W
Transporter Address:	Not reported
Transporter City:	Not reported
Transporter State:	Not reported
Transporter Zip:	Not reported
Date Receive:	Not reported

Name:	FORMER COCA COLA BOTTLING COMPANY
Address:	644 SOUTH ANDREWS AVENUE
City,State,Zip:	FORT LAUDERDALE, FL 33301
Facility ID:	AS01109366
Notification ID:	112904
Notification Type:	COURTESY
Project Type:	RENOVATION
Notification Status:	REVIEWED
Site Name:	Not reported
Ordered Demolition?:	Not reported
Annual Notification:	Not reported
Owner Name:	BROWARD COUNTY BOARD OF COUNTY COMMISSIONERS
Contractor Name:	EE&G CONSTRUCTION & ELECTRICAL LLC
Start Date:	08/30/2021
Finish Date:	09/02/2021
Cementitious RACM:	Not reported
Cementitious SF:	0
Floor RACM:	Not reported
Floor SF:	0
Pipe RACM:	Not reported
Pipe SF:	0
CF RACM:	Not reported
Roof RACM:	Not reported
Roof SF:	0
Surface Mat RACM:	Not reported
Surface Mat SF:	Not reported
Waste Disposal Site:	SOUTH DADE LF
Waste Disposal Address:	23707 SW 97TH AVE
Waste Disposal City:	HOMESTEAD
Waste Disposal State:	FL
Waste Disposal Zip:	33032
Transporter Name:	Not reported
Contractor is Transporter:	Y
Waste Disp ID:	56824
Waste Disp Source:	W
Transporter Address:	Not reported
Transporter City:	Not reported
Transporter State:	Not reported
Transporter Zip:	Not reported
Date Receive:	Not reported

DRAFT

BROWARD CNTY MAIN COURTHOUSE PARKING FAC (Continued) **U004192271**

DWM CONTAM:

Name:	BROWARD CNTY MAIN COURTHOUSE PARKING FAC
Address:	644 S ANDREWS AVE
City,State,Zip:	FORT LAUDERDALE, FL
Program Site Id:	9813369
Lat DD:	Not reported
Lat MM:	Not reported
Lat SS:	Not reported
Long DD:	Not reported
Long MM:	Not reported
Long SS:	Not reported
Office/ District:	SED
Program Area:	PETROLEUM
Priority Score:	Not reported
Datum:	Not reported
Method:	Not reported
Facility Status:	CLOSED-STCM
Facility Type:	Not reported
Score Effective Date:	Not reported
Score When Ranked:	Not reported
Rank:	Not reported
Operator:	Not reported
Phone:	Not reported
Name Changed:	Not reported
Addr Changed:	Not reported
Related Party ID:	Not reported
Primary RP Role:	Not reported
RP Begin Date:	Not reported
RP Name:	Not reported
RP Address1:	Not reported
RP Address2:	Not reported
RP City:	Not reported
RP State:	Not reported
RP Zip5:	Not reported
RP Zip4:	Not reported
Contact:	Not reported
RP Phone:	Not reported
RP Extension:	Not reported
Site Manager:	Not reported

Name:	BROWARD CNTY MAIN COURTHOUSE PARKING FAC
Address:	644 S ANDREWS AVE
City,State,Zip:	FORT LAUDERDALE, FL
Program Site Id:	9813369
Lat DD:	Not reported
Lat MM:	Not reported
Lat SS:	Not reported
Long DD:	Not reported
Long MM:	Not reported
Long SS:	Not reported
Office/ District:	SED
Program Area:	PETROLEUM
Priority Score:	Not reported
Datum:	Not reported
Method:	Not reported
Facility Status:	CLOSED-STCM
Facility Type:	Not reported

DRAFT

BROWARD CNTY MAIN COURTHOUSE PARKING FAC (Continued) **U004192271**

Score Effective Date:	Not reported
Score When Ranked:	Not reported
Rank:	Not reported
Operator:	Not reported
Phone:	Not reported
Name Changed:	Not reported
Addr Changed:	Not reported
Related Party ID:	Not reported
Primary RP Role:	Not reported
RP Begin Date:	Not reported
RP Name:	Not reported
RP Address1:	Not reported
RP Address2:	Not reported
RP City:	Not reported
RP State:	Not reported
RP Zip5:	Not reported
RP Zip4:	Not reported
Contact:	Not reported
RP Phone:	Not reported
RP Extension:	Not reported
Site Manager:	Not reported

Q78 **BROWARD CNTY MAIN COURTHOUSE PARKING FAC** **UST FINDER** **1028256405**
NW **644 S ANDREWS AVE** **UST FINDER RELEASE** **N/A**
1/4-1/2 **FORT LAUDERDALE, FL 0**
0.353 mi.
1865 ft. **Site 2 of 2 in cluster Q**

Relative:
Higher

Actual:
6 ft.

UST FINDER:

Object ID:	81117
Facility ID:	FL9813369
Name:	BROWARD CNTY MAIN COURTHOUSE PARKING FAC
Address:	644 S ANDREWS AVE
City,State,Zip:	FORT LAUDERDALE, FL 33301
Address Match Type:	PointAddress
Open USTs:	0
Closed USTs:	6
TOS USTs:	0
Population 1500ft:	1998
Private Wells 1500ft:	0
Within 100yr Floodplain:	No
Land Use:	Developed, High Intensity
Within SPA:	No
SPA PWS Facility ID:	Not reported
SPA Water Type:	Not reported
SPA Facility Type:	Not reported
SPA HUC12:	Not reported
Within WHPA:	No
WHPA PWS Facility ID:	Not reported
WHPA Water Type:	Not reported
WHPA Facility Type:	Not reported
WHPA HUC12:	Not reported
Facility Status:	Closed UST(s)
Date of Last Inspection:	Not reported
EPA Region:	4
Tribe:	Not reported
Coordinate Source:	Geocode
X Coord:	-80.14320093

DRAFT

BROWARD CNTY MAIN COURTHOUSE PARKING FAC (Continued) **1028256405**

Y Coord: 26.113543973
Latitude: 26.1135439730798
Longitude: -80.1432009304348

UST FINDER:
Object ID: 289485
Facility ID: FL9813369
Tank ID: FL9813369-1
Tank Status: Closed
Installation Date: Not reported
Removal Date: Not reported
Tank Capacity: 2650
Substances: Unknown/Not Reported
Tank Wall Type: Not reported

Object ID: 289486
Facility ID: FL9813369
Tank ID: FL9813369-2
Tank Status: Closed
Installation Date: Not reported
Removal Date: Not reported
Tank Capacity: 2650
Substances: Unknown/Not Reported
Tank Wall Type: Not reported

Object ID: 289487
Facility ID: FL9813369
Tank ID: FL9813369-3
Tank Status: Closed
Installation Date: Not reported
Removal Date: Not reported
Tank Capacity: 990
Substances: Unknown/Not Reported
Tank Wall Type: Not reported

Object ID: 289488
Facility ID: FL9813369
Tank ID: FL9813369-4
Tank Status: Closed
Installation Date: Not reported
Removal Date: Not reported
Tank Capacity: 990
Substances: Unknown/Not Reported
Tank Wall Type: Not reported

Object ID: 289489
Facility ID: FL9813369
Tank ID: FL9813369-5
Tank Status: Closed
Installation Date: Not reported
Removal Date: Not reported
Tank Capacity: 1000
Substances: Unknown/Not Reported
Tank Wall Type: Not reported

Object ID: 289490
Facility ID: FL9813369
Tank ID: FL9813369-6

DRAFT

BROWARD CNTY MAIN COURTHOUSE PARKING FAC (Continued) **1028256405**

Tank Status:	Closed
Installation Date:	Not reported
Removal Date:	Not reported
Tank Capacity:	500
Substances:	Unknown/Not Reported
Tank Wall Type:	Not reported

UST FINDER RELEASE:

Object ID:	124602
Facility ID:	FL9813369
Lust ID:	FL1027
Name:	BROWARD CNTY MAIN COURTHOUSE PARKING FAC
Address:	644 S ANDREWS AVE
City,State,Zip:	FORT LAUDERDALE, FL 0
Address Match Type:	PointAddress
Reported Date:	2012/09/14 15:59:59+00
Status:	No Further Action
Substance:	Not reported
Population within 1500ft:	1999
Domestic Wells within 1500ft:	0
Land Use:	Developed, High Intensity
Within SPA:	No
SPA PWS Facility ID:	Not reported
SPA Water Type:	Not reported
SPA Facility Type:	Not reported
SPA HUC12:	Not reported
Within WHPA:	No
WHPA PWS Facility ID:	Not reported
WHPA Water Type:	Not reported
WHPA Facility Type:	Not reported
WHPA HUC12:	Not reported
Within 100yr Floodplain:	No
Tribe:	Not reported
EPA Region:	4
NFA Letter 1:	Not reported
NFA Letter 2:	Not reported
NFA Letter 3:	Not reported
NFA Letter 4:	Not reported
Closed With Residual Contaminate:	Not reported
Coordinate Source:	Geocode
X Coord:	-80.14318999999999
Y Coord:	26.1135400000001
Latitude:	26.11354
Longitude:	-80.14319

Object ID:	124603
Facility ID:	FL9813369
Lust ID:	FL882
Name:	BROWARD CNTY MAIN COURTHOUSE PARKING FAC
Address:	644 S ANDREWS AVE
City,State,Zip:	FORT LAUDERDALE, FL 0
Address Match Type:	PointAddress
Reported Date:	2013/06/03 15:59:59+00
Status:	No Further Action
Substance:	Not reported
Population within 1500ft:	1999

DRAFT

BROWARD CNTY MAIN COURTHOUSE PARKING FAC (Continued) **1028256405**

Domestic Wells within 1500ft:	0
Land Use:	Developed, High Intensity
Within SPA:	No
SPA PWS Facility ID:	Not reported
SPA Water Type:	Not reported
SPA Facility Type:	Not reported
SPA HUC12:	Not reported
Within WHPA:	No
WHPA PWS Facility ID:	Not reported
WHPA Water Type:	Not reported
WHPA Facility Type:	Not reported
WHPA HUC12:	Not reported
Within 100yr Floodplain:	No
Tribe:	Not reported
EPA Region:	4
NFA Letter 1:	Not reported
NFA Letter 2:	Not reported
NFA Letter 3:	Not reported
NFA Letter 4:	Not reported
Closed With Residual Contaminate:	Not reported
Coordinate Source:	Geocode
X Coord:	-80.1431899999999
Y Coord:	26.1135400000001
Latitude:	26.11354
Longitude:	-80.14319

P79 **BROWARD CNTY-COURTHOUSE** **UST FINDER** **1028240965**
NNW **201 SE 6TH ST** **UST FINDER RELEASE** **N/A**
1/4-1/2 **FORT LAUDERDALE, FL 33301**
0.353 mi.
1866 ft. **Site 3 of 5 in cluster P**

Relative: **Higher**
Actual: **6 ft.**

UST FINDER:

Object ID:	61031
Facility ID:	FL8839715
Name:	BROWARD CNTY-COURTHOUSE
Address:	201 SE 6TH ST
City,State,Zip:	FORT LAUDERDALE, FL 33301
Address Match Type:	Not reported
Open USTs:	3
Closed USTs:	1
TOS USTs:	0
Population 1500ft:	2
Private Wells 1500ft:	0
Within 100yr Floodplain:	No
Land Use:	Developed, High Intensity
Within SPA:	No
SPA PWS Facility ID:	Not reported
SPA Water Type:	Not reported
SPA Facility Type:	Not reported
SPA HUC12:	Not reported
Within WHPA:	No
WHPA PWS Facility ID:	Not reported
WHPA Water Type:	Not reported
WHPA Facility Type:	Not reported
WHPA HUC12:	Not reported
Facility Status:	Open UST(s)
Date of Last Inspection:	Not reported

DRAFT

BROWARD CNTY-COURTHOUSE (Continued) **1028240965**

EPA Region: 4
Tribe: Not reported
Coordinate Source: State
X Coord: -80.12777778
Y Coord: 26.0888888900001
Latitude: 26.08888889
Longitude: -80.12777778

UST FINDER:
Object ID: 216050
Facility ID: FL8839715
Tank ID: FL8839715-4
Tank Status: Open
Installation Date: 1989/06/01 16:00:00+00
Removal Date: Not reported
Tank Capacity: 4000
Substances: Emerg Generator Diesel
Tank Wall Type: Not reported

Object ID: 216773
Facility ID: FL8839715
Tank ID: FL8839715-3
Tank Status: Closed
Installation Date: 1989/03/01 16:00:00+00
Removal Date: Not reported
Tank Capacity: 6000
Substances: Emerg Generator Diesel
Tank Wall Type: Not reported

Object ID: 193019
Facility ID: FL8839715
Tank ID: FL8839715-6
Tank Status: Open
Installation Date: 2013/05/01 15:59:59+00
Removal Date: Not reported
Tank Capacity: 22000
Substances: Emerg Generator Diesel
Tank Wall Type: Not reported

Object ID: 194976
Facility ID: FL8839715
Tank ID: FL8839715-5
Tank Status: Open
Installation Date: 2009/10/01 15:59:59+00
Removal Date: Not reported
Tank Capacity: 6000
Substances: Emerg Generator Diesel
Tank Wall Type: Not reported

UST FINDER RELEASE:
Object ID: 125266
Facility ID: FL8839715
Lust ID: FL1691
Name: BROWARD CNTY-COURTHOUSE
Address: 201 SE 6TH ST
City,State,Zip: FORT LAUDERDALE, FL 0

DRAFT

BROWARD CNTY-COURTHOUSE (Continued) **1028240965**

Address Match Type:	Not reported
Reported Date:	2010/04/13 15:59:59+00
Status:	No Further Action
Substance:	Not reported
Population within 1500ft:	2
Domestic Wells within 1500ft:	0
Land Use:	Developed, High Intensity
Within SPA:	No
SPA PWS Facility ID:	Not reported
SPA Water Type:	Not reported
SPA Facility Type:	Not reported
SPA HUC12:	Not reported
Within WHPA:	No
WHPA PWS Facility ID:	Not reported
WHPA Water Type:	Not reported
WHPA Facility Type:	Not reported
WHPA HUC12:	Not reported
Within 100yr Floodplain:	No
Tribe:	Not reported
EPA Region:	4
NFA Letter 1:	Not reported
NFA Letter 2:	Not reported
NFA Letter 3:	Not reported
NFA Letter 4:	Not reported
Closed With Residual Contaminate:	Not reported
Coordinate Source:	State
X Coord:	-80.12778
Y Coord:	26.08889
Latitude:	26.0888899999999
Longitude:	-80.12778

P80 **BROWARD COUNTY MAIN COURTHOUSE** **LUST** **U001343001**
NNW **201 SE 6TH ST** **UST** **N/A**
1/4-1/2 **FORT LAUDERDALE, FL 33301** **DWM CONTAM**
0.353 mi. **Broward Co. EDIEAR**
1866 ft. **Site 4 of 5 in cluster P** **HW GEN**

Relative:
Higher

Actual:
6 ft.

LUST:

Name:	FREEZE KWIK STOP
Address:	201 NW 6TH ST
City,State,Zip:	FORT LAUDERDALE, FL 33311
Region:	STATE
Facility Id:	8625892
Facility Status:	CLOSED
Facility Type:	A - Retail Station
Facility Phone:	(954)763-7711
Facility Cleanup Rank:	11086
District:	Southeast District
Lat/Long (dms):	26 7 47.7229000 / 80 8 46.7790000
Section:	30
Township:	52S
Range:	42E
Feature:	Not reported
Method:	AGPS
Datum:	0
Score:	Not reported
Score Effective Date:	2001-08-03 00:00:00
Score When Ranked:	9

DRAFT

BROWARD COUNTY MAIN COURTHOUSE (Continued) **U001343001**

Operator: MIKE ABU FRAID
Name Update: Not reported
Address Update: Not reported

Petroleum Cleanup PCT Facility Score:
Facility Cleanup Status: NREQ - NOT REQUIRED
Contact: HOWARD EUBANKS SR
Contact Company: EUBANKS, HOWARD SR
Contact Address: 201 NW 6TH ST
Contact City/State/Zip: FORT LAUDERDALE, FL 33311
Phone: (305)761-1616
Bad Address Ind: N
State: FL
Zip: 33311, 7445
Score: Not reported
Score Effective Date: 2001-08-03 00:00:00
Related Party ID: 6706
Primary RP Role: ACCOUNT OWNER
RP Begin Date: 1986-01-01
RP Zip: 7445
RP Extension: Not reported

Discharge Cleanup Summary:
Discharge Date: 9/2/1992
PCT Discharge Combined: Not reported
Cleanup Required: N - NO CLEANUP REQUIRED
Discharge Cleanup Status: NREQ - CLEANUP NOT REQUIRED
Disch Cleanup Status Date: 5/13/2008
Cleanup Work Status: COMPLETED
Information Source: D - DISCHARGE NOTIFICATION
Other Source Description: Not reported
Eligibility Indicator: I - INELIGIBLE
Site Manager: Not reported
Site Mgr End Date: Not reported
Tank Office: -

Petroleum Cleanup Program Eligibility:
Facility ID: 8625892
Discharge Date: 9/2/1992
Pct Discharge Combined With: Not reported
Cleanup Required: N - NO CLEANUP REQUIRED
Discharge Cleanup Status: NREQ - CLEANUP NOT REQUIRED
Disch Cleanup Status Date: 5/13/2008
Cleanup Work Status: COMPLETED
Information Source: D - DISCHARGE NOTIFICATION
Other Source Description: Not reported
Application Received Date: Not reported
Cleanup Program: C - PETROLEUM CLEANUP PARTICIPATION PROGRAM
Eligibility Status: Not reported
Elig Status Date: Not reported
Letter Of Intent Date: Not reported
Redetermined: No
Inspection Date: 9/11/1992
Site Manager: Not reported
Site Mgr End Date: Not reported
Tank Office: -
Deductible Amount: Not reported
Deductible Paid To Date: Not reported

DRAFT

BROWARD COUNTY MAIN COURTHOUSE (Continued) **U001343001**

Co-Pay Amount:	Not reported
Co-Pay Paid To Date:	Not reported
Cap Amount:	0

Task Information:

District:	SED
Facility ID:	8625892
Facility Status:	CLOSED
Facility Type:	A - Retail Station -
County:	BROWARD
County ID:	6
Cleanup Eligibility Status:	I
Source Effective Date:	Not reported
Discharge Date:	09-02-1992
Cleanup Required:	N - NO CLEANUP REQUIRED
Discharge Cleanup Status:	NREQ - CLEANUP NOT REQUIRED
Disch Cleanup Status Date:	05-13-2008
SRC Action Type:	-
SRC Submit Date:	Not reported
SRC Review Date:	Not reported
SRC Completion Status:	-
SRC Issue Date:	Not reported
SRC Comment:	Not reported
Cleanup Work Status:	COMPLETED
Site Mgr:	Not reported
Site Mgr End Date:	Not reported
Tank Office:	-
SR Task ID:	Not reported
SR Cleanup Responsible:	-
SR Funding Eligibility Type:	-
SR Actual Cost:	Not reported
SR Completion Date:	Not reported
SR Payment Date:	Not reported
SR Oral Date:	Not reported
SR Written Date:	Not reported
SR Soil Removal:	Not reported
SR Free Product Removal:	Not reported
SR Soil Tonnage Removed:	Not reported
SR Soil Treatment:	Not reported
SR Other Treatment:	Not reported
SR Alternate Proc Received Date:	Not reported
SR Alternate Procedure Status:	Not reported
SR Alternate Procedure Status Date:	Not reported
SR Alternate Procedure Comments:	Not reported
SA Task ID:	Not reported
SA Cleanup Responsible:	-
SA Funding Eligibility Type:	-
SA Actual Cost:	Not reported
SA Completion Date:	Not reported
SA Payment Date:	Not reported
RAP Task ID:	Not reported
RAP Cleanup Responsible ID:	-
RAP Funding Eligibility Type:	-
RAP Actual Cost:	Not reported
RAP Completion Date:	Not reported
RAP Payment Date:	Not reported
RAP Last Order Approved:	Not reported
RA Task ID:	Not reported

DRAFT

BROWARD COUNTY MAIN COURTHOUSE (Continued) **U001343001**

RA Cleanup Responsible: -
RA Funding Eligibility Type: -
RA Years to Complete: Not reported
RA Actual Cost: Not reported

Click here for Florida Oculus:

Broward Co. UST:

Name:	BROWARD COUNTY MAIN COURTHOUSE
Address:	201 SE 6TH ST
City,State,Zip:	FORT LAUDERDALE, FL 33301
DEP Site Id:	068839715
Facility ID:	02289
Storage Tank ID:	02289-01
Tank Construction:	E. Fiberglass
Tank Size:	6000
Install Date:	06/12/1989
Tank Status:	B. Removed From Site
Substance:	G. Diesel; Emergency Generator
Tank Type:	Underground

Name:	BROWARD COUNTY MAIN COURTHOUSE
Address:	201 SE 6TH ST
City,State,Zip:	FORT LAUDERDALE, FL 33301
DEP Site Id:	068839715
Facility ID:	02289
Storage Tank ID:	02289-02
Tank Construction:	E. Fiberglass
Tank Size:	4000
Install Date:	07/11/1990
Tank Status:	B. Removed From Site
Substance:	G. Diesel; Emergency Generator
Tank Type:	Underground

Name:	BROWARD COUNTY MAIN COURTHOUSE
Address:	201 SE 6TH ST
City,State,Zip:	FORT LAUDERDALE, FL 33301
DEP Site Id:	068839715
Facility ID:	02289
Storage Tank ID:	02289-03
Tank Construction:	F. Fiberglass-clad steel
Tank Size:	6000
Install Date:	06/14/2010
Tank Status:	U. In-Service
Substance:	G. Diesel; Emergency Generator
Tank Type:	Underground

Name:	BROWARD COUNTY MAIN COURTHOUSE
Address:	201 SE 6TH ST
City,State,Zip:	FORT LAUDERDALE, FL 33301
DEP Site Id:	068839715
Facility ID:	02289
Storage Tank ID:	02289-05
Tank Construction:	E. Fiberglass
Tank Size:	22000
Install Date:	11/24/2015
Tank Status:	U. In-Service

DRAFT

BROWARD COUNTY MAIN COURTHOUSE (Continued) **U001343001**

Substance: G. Diesel; Emergency Generator
Tank Type: Underground

UST:
Facility ID: 8625892
Name: FREEZE KWIK STOP
Address: 201 NW 6TH ST
City,State,Zip: FORT LAUDERDALE, FL 33311
Facility Phone: 9547637711
Facility Status: CLOSED
Facility Type: A
Type Description: Retail Station
Depco: P
Region: STATE
Positioning Method: AGPS
Latitude/Longitude: 26 8 30 / 80 7 50

UST:
Tank ID: 1
Tank Capacity: 10000
Tank Location: UNDERGROUND
Tank Status: B-Removed from Site
Status Date: 01/31/1992
Install Date: 12/1/1978
Substance: A
Content Description: Leaded Gas
Vessel Indicator: TANK
DEP Contractor: P

Owner:
Owner ID: 6706
Owner Name: EUBANKS, HOWARD SR
Owner Address: 201 NW 6TH ST
Owner Address 2: Not reported
Owner City,State,Zip: FORT LAUDERDALE, FL 33311
Owner Contact: HOWARD EUBANKS SR
Owner Phone: 3057611616

Tank ID: 2
Tank Capacity: 10000
Tank Location: UNDERGROUND
Tank Status: B-Removed from Site
Status Date: 01/31/1992
Install Date: 12/1/1978
Substance: B
Content Description: Unleaded Gas
Vessel Indicator: TANK
DEP Contractor: P

Owner:
Owner ID: 6706
Owner Name: EUBANKS, HOWARD SR
Owner Address: 201 NW 6TH ST
Owner Address 2: Not reported
Owner City,State,Zip: FORT LAUDERDALE, FL 33311
Owner Contact: HOWARD EUBANKS SR
Owner Phone: 3057611616

DRAFT

BROWARD COUNTY MAIN COURTHOUSE (Continued) **U001343001**

Tank ID:	3
Tank Capacity:	10000
Tank Location:	UNDERGROUND
Tank Status:	B-Removed from Site
Status Date:	01/31/1992
Install Date:	12/1/1978
Substance:	B
Content Description:	Unleaded Gas
Vessel Indicator:	TANK
DEP Contractor:	P

Owner:

Owner ID:	6706
Owner Name:	EUBANKS, HOWARD SR
Owner Address:	201 NW 6TH ST
Owner Address 2:	Not reported
Owner City,State,Zip:	FORT LAUDERDALE, FL 33311
Owner Contact:	HOWARD EUBANKS SR
Owner Phone:	3057611616

DWM CONTAM:

Name:	FREEZE KWIK STOP
Address:	201 NW 6TH ST
City,State,Zip:	FORT LAUDERDALE, FL
Program Site Id:	8625892
Lat DD:	26
Lat MM:	8
Lat SS:	30
Long DD:	80
Long MM:	7
Long SS:	50
Office/ District:	SED
Program Area:	PETROLEUM
Priority Score:	Not reported
Datum:	0
Method:	AGPS
Facility Status:	CLOSED-STCM
Facility Type:	Not reported
Score Effective Date:	Not reported
Score When Ranked:	Not reported
Rank:	Not reported
Operator:	Not reported
Phone:	Not reported
Name Changed:	Not reported
Addr Changed:	Not reported
Related Party ID:	Not reported
Primary RP Role:	Not reported
RP Begin Date:	Not reported
RP Name:	Not reported
RP Address1:	Not reported
RP Address2:	Not reported
RP City:	Not reported
RP State:	Not reported
RP Zip5:	Not reported
RP Zip4:	Not reported

DRAFT

BROWARD COUNTY MAIN COURTHOUSE (Continued) **U001343001**

Contact: Not reported
RP Phone: Not reported
RP Extension: Not reported
Site Manager: Not reported

Broward Co. EDIEAR:
Name: BROWARD COUNTY COURTHOUSE
Address: 201 SE 6TH ST
City,State,Zip: FORT LAUDERDALE, FL 33301
Facility ID: 2947
Facility Department: 068839715
Program Type: PCR
Facility Type: EMERGENCY GENERATOR
Pollutant Type: DIESEL
Lead Agency: BCEPD

HW GEN:
Site ID: 49075
Name: BROWARD COUNTY COURTHOUSE
Address: 201 SE 6TH ST
City,State,Zip: FORT LAUDERDALE, FL 33301 3303
Type: Small
Handler ID: FLD981757495
Office: SED
Notified Date: 11/15/1986
Last Inspection Date: 12/11/2001
Facility Installation: -
Object ID: 769
Documents: https://prodenv.dep.state.fl.us/DepNexus/public/electronic-documents/FLD981757495/facility!search
X Coordinates: 785216.43472
Y Coordinates: 240604.60282

P81 **BROWARD CNTY-COURTHOUSE** **LUST** **U004195203**
NNW **201 SE 6TH ST** **UST** **N/A**
1/4-1/2 **FORT LAUDERDALE, FL 33301** **ENG CONTROLS**
0.353 mi. **INST CONTROL**
1866 ft. **Site 5 of 5 in cluster P** **DWM CONTAM**
Financial Assurance
Relative: **NPDES**
Higher **ERIC WASTE CLEANUP**

Actual:
6 ft.

LUST:
Name: BROWARD CNTY-COURTHOUSE
Address: 201 SE 6TH ST
City,State,Zip: FORT LAUDERDALE, FL 33301
Region: STATE
Facility Id: 8839715
Facility Status: OPEN
Facility Type: I - County Government
Facility Phone: (954)357-6222
Facility Cleanup Rank: Not reported
District: Southeast District
Lat/Long (dms): 26 6 56.0861000 / 80 8 28.9768000
Section: Not reported
Township: Not reported
Range: Not reported

DRAFT

BROWARD CNTY-COURTHOUSE (Continued) **U004195203**

Feature:	Not reported
Method:	AGPS
Datum:	0
Score:	9
Score Effective Date:	2011-05-20 00:00:00
Score When Ranked:	Not reported
Operator:	FREDDY ULLOA
Name Update:	Not reported
Address Update:	2023-03-15 00:00:00

Petroleum Cleanup PCT Facility Score:

Facility Cleanup Status:	CMPL - COMPLETED
Contact:	SCOTT CAMPBELL | G BARRASSO 954-357-5535
Contact Company:	BROWARD CNTY BD OF COMMISSIONERS
Contact Address:	115 S ANDREWS AVE #501RP
Contact City/State/Zip:	Fort Lauderdale, FL 33301
Phone:	(954)357-6470
Bad Address Ind:	N
State:	FL
Zip:	33301, 3303
Score:	9
Score Effective Date:	2011-05-20 00:00:00
Related Party ID:	2778
Primary RP Role:	ACCOUNT OWNER
RP Begin Date:	1988-03-09
RP Zip:	1801
RP Extension:	Not reported

Discharge Cleanup Summary:

Discharge Date:	4/13/2010
PCT Discharge Combined:	Not reported
Cleanup Required:	R - CLEANUP REQUIRED
Discharge Cleanup Status:	NFAC - NO FURTHER ACTION WITH CONDITIONS
Disch Cleanup Status Date:	2/23/2017
Cleanup Work Status:	COMPLETED
Information Source:	D - DISCHARGE NOTIFICATION
Other Source Description:	Not reported
Eligibility Indicator:	I - INELIGIBLE
Site Manager:	VANLANDIN_DS
Site Mgr End Date:	3/2/2017
Tank Office:	PCLP6 - BROWARD CNTY ENVIRONMENTAL PROTECTION DEPT

Contaminated Media:

Discharge Date:	4/13/2010
Pct Discharge Combined With:	Not reported
Cleanup Required:	R - CLEANUP REQUIRED
Discharge Cleanup Status:	NFAC - NO FURTHER ACTION WITH CONDITIONS
Disch Cleanup Status Date:	2/23/2017
Cleanup Work Status:	COMPLETED
Information Source:	D - DISCHARGE NOTIFICATION
Other Source Description:	Not reported
Elig Indicator:	I - INELIGIBLE
Site Manager:	VANLANDIN_DS
Site Mgr End Date:	3/2/2017
Tank Office:	PCLP6 - BROWARD CNTY ENVIRONME
Contaminated Drinking Wells:	Not reported
Contaminated Monitoring Well:	No
Contaminated Soil:	Yes

DRAFT

BROWARD CNTY-COURTHOUSE (Continued) **U004195203**

Contaminated Surface Water:	No
Contaminated Ground Water:	Yes
Pollutant:	G - Emerg Generator Diesel
Pollutant Other Description:	25 + gallons
Gallons Discharged:	25

Task Information:

District:	SED
Facility ID:	8839715
Facility Status:	OPEN
Facility Type:	I - County Government -
County:	BROWARD
County ID:	6
Cleanup Eligibility Status:	I
Source Effective Date:	12-30-2016
Discharge Date:	04-13-2010
Cleanup Required:	R - CLEANUP REQUIRED
Discharge Cleanup Status:	NFAC - NO FURTHER ACTION WITH CONDITIONS
Disch Cleanup Status Date:	02-23-2017
SRC Action Type:	NFAC - NO FURTHER ACTION WITH CONDITIONS
SRC Submit Date:	11-15-2013
SRC Review Date:	11-26-2013
SRC Completion Status:	A - APPROVED
SRC Issue Date:	02-23-2017
SRC Comment:	Not reported
Cleanup Work Status:	COMPLETED
Site Mgr:	VANLANDIN_DS
Site Mgr End Date:	03-02-2017
Tank Office:	PCLP6 - Broward County
SR Task ID:	Not reported
SR Cleanup Responsible:	-
SR Funding Eligibility Type:	-
SR Actual Cost:	Not reported
SR Completion Date:	Not reported
SR Payment Date:	Not reported
SR Oral Date:	Not reported
SR Written Date:	Not reported
SR Soil Removal:	Not reported
SR Free Product Removal:	Not reported
SR Soil Tonnage Removed:	Not reported
SR Soil Treatment:	Not reported
SR Other Treatment:	Not reported
SR Alternate Proc Received Date:	Not reported
SR Alternate Procedure Status:	Not reported
SR Alternate Procedure Status Date:	Not reported
SR Alternate Procedure Comments:	Not reported
SA Task ID:	86784
SA Cleanup Responsible:	-
SA Funding Eligibility Type:	-
SA Actual Cost:	Not reported
SA Completion Date:	Not reported
SA Payment Date:	Not reported
RAP Task ID:	Not reported
RAP Cleanup Responsible ID:	-
RAP Funding Eligibility Type:	-
RAP Actual Cost:	Not reported
RAP Completion Date:	Not reported
RAP Payment Date:	Not reported

DRAFT

BROWARD CNTY-COURTHOUSE (Continued) **U004195203**

RAP Last Order Approved: Not reported
RA Task ID: 89892
RA Cleanup Responsible: -
RA Funding Eligibility Type: -
RA Years to Complete: 0
RA Actual Cost: Not reported

Click here for Florida Oculus:

UST:
Facility ID: 8839715
Name: BROWARD CNTY-COURTHOUSE
Address: 201 SE 6TH ST
City,State,Zip: FORT LAUDERDALE, FL 33301
Facility Phone: 9543576222
Facility Status: OPEN
Facility Type: I
Type Description: County Government
Depco: D
Region: STATE
Positioning Method: AGPS
Latitude/Longitude: 26 5 20 / 80 7 40

UST:
Tank ID: 6
Tank Capacity: 22000
Tank Location: UNDERGROUND
Tank Status: U-In Service
Status Date: 05/01/2013
Install Date: 5/1/2013
Substance: G
Content Description: Emerg Generator Diesel
Vessel Indicator: TANK
DEP Contractor: D

Owner:
Owner ID: 2778
Owner Name: BROWARD CNTY BD OF COMMISSIONERS
Owner Address: 115 S ANDREWS AVE #501RP
Owner Address 2: ATTN: STORAGE TANK REGIS
Owner City,State,Zip: Fort Lauderdale, FL 33301
Owner Contact: SCOTT CAMPBELL | G BARRASSO 954-357-5535
Owner Phone: 9543576470

Construction:
Tank ID: 5
Construction Category: F
Construction Description: Fiberglass clad steel

Tank ID: 5
Construction Category: R
Construction Description: Double wall - tank jacket

Tank ID: 5
Construction Category: M
Construction Description: Spill containment bucket

DRAFT

BROWARD CNTY-COURTHOUSE (Continued) **U004195203**

Tank ID: 5
Construction Category: P
Construction Description: Level gauges/alarms

Tank ID: 6
Construction Category: E
Construction Description: Fiberglass

Tank ID: 6
Construction Category: M
Construction Description: Spill containment bucket

Tank ID: 6
Construction Category: N
Construction Description: Flow shut-Off

Tank ID: 6
Construction Category: P
Construction Description: Level gauges/alarms

Tank ID: 6
Construction Category: I
Construction Description: Double wall

Piping:
Tank ID: 5
Piping Category: C
Piping Description: Fiberglass

Tank ID: 5
Piping Category: F
Piping Description: Double wall

Tank ID: 5
Piping Category: J
Piping Description: Pressurized piping system

Tank ID: 6
Piping Category: N
Piping Description: Approved synthetic material

Tank ID: 6
Piping Category: F
Piping Description: Double wall

Tank ID: 6
Piping Category: J
Piping Description: Pressurized piping system

Monitoring:
Tank ID: 5
Petro Monitoring Category: F
Monitoring Description: Monitor dbl wall tank space

Tank ID: 5
Petro Monitoring Category: G

DRAFT

BROWARD CNTY-COURTHOUSE (Continued) **U004195203**

Monitoring Description: Electronic line leak detector

Tank ID: 5
Petro Monitoring Category: 3
Monitoring Description: Electronic monitor pipe sumps

Tank ID: 6
Petro Monitoring Category: F
Monitoring Description: Monitor dbl wall tank space

Tank ID: 6
Petro Monitoring Category: L
Monitoring Description: Automatic tank gauging - USTs

Tank ID: 6
Petro Monitoring Category: H
Monitoring Description: Mechanical line leak detector

Tank ID: 6
Petro Monitoring Category: K
Monitoring Description: Monitor dbl wall pipe space

Tank ID: 6
Petro Monitoring Category: 3
Monitoring Description: Electronic monitor pipe sumps

Tank ID: 4
Tank Capacity: 4000
Tank Location: UNDERGROUND
Tank Status: B-Removed from Site
Status Date: 07/19/2019
Install Date: 6/1/1989
Substance: G
Content Description: Emerg Generator Diesel
Vessel Indicator: TANK
DEP Contractor: D

Owner:
Owner ID: 2778
Owner Name: BROWARD CNTY BD OF COMMISSIONERS
Owner Address: 115 S ANDREWS AVE #501RP
Owner Address 2: ATTN: STORAGE TANK REGIS
Owner City,State,Zip: Fort Lauderdale, FL 33301
Owner Contact: SCOTT CAMPBELL | G BARRASSO 954-357-5535
Owner Phone: 9543576470

Construction:
Tank ID: 5
Construction Category: F
Construction Description: Fiberglass clad steel

Tank ID: 5
Construction Category: R
Construction Description: Double wall - tank jacket

Tank ID: 5

DRAFT

BROWARD CNTY-COURTHOUSE (Continued) **U004195203**

Construction Category: M
Construction Description: Spill containment bucket

Tank ID: 5
Construction Category: P
Construction Description: Level gauges/alarms

Tank ID: 6
Construction Category: E
Construction Description: Fiberglass

Tank ID: 6
Construction Category: M
Construction Description: Spill containment bucket

Tank ID: 6
Construction Category: N
Construction Description: Flow shut-Off

Tank ID: 6
Construction Category: P
Construction Description: Level gauges/alarms

Tank ID: 6
Construction Category: I
Construction Description: Double wall

Piping:
Tank ID: 5
Piping Category: C
Piping Description: Fiberglass

Tank ID: 5
Piping Category: F
Piping Description: Double wall

Tank ID: 5
Piping Category: J
Piping Description: Pressurized piping system

Tank ID: 6
Piping Category: N
Piping Description: Approved synthetic material

Tank ID: 6
Piping Category: F
Piping Description: Double wall

Tank ID: 6
Piping Category: J
Piping Description: Pressurized piping system

Monitoring:
Tank ID: 5
Petro Monitoring Category: F
Monitoring Description: Monitor dbl wall tank space

DRAFT

BROWARD CNTY-COURTHOUSE (Continued) **U004195203**

Tank ID: 5
Petro Monitoring Category: G
Monitoring Description: Electronic line leak detector

Tank ID: 5
Petro Monitoring Category: 3
Monitoring Description: Electronic monitor pipe sumps

Tank ID: 6
Petro Monitoring Category: F
Monitoring Description: Monitor dbl wall tank space

Tank ID: 6
Petro Monitoring Category: L
Monitoring Description: Automatic tank gauging - USTs

Tank ID: 6
Petro Monitoring Category: H
Monitoring Description: Mechanical line leak detector

Tank ID: 6
Petro Monitoring Category: K
Monitoring Description: Monitor dbl wall pipe space

Tank ID: 6
Petro Monitoring Category: 3
Monitoring Description: Electronic monitor pipe sumps

Tank ID: 3
Tank Capacity: 6000
Tank Location: UNDERGROUND
Tank Status: B-Removed from Site
Status Date: 04/16/2010
Install Date: 3/1/1989
Substance: G
Content Description: Emerg Generator Diesel
Vessel Indicator: TANK
DEP Contractor: D

Owner:
Owner ID: 2778
Owner Name: BROWARD CNTY BD OF COMMISSIONERS
Owner Address: 115 S ANDREWS AVE #501RP
Owner Address 2: ATTN: STORAGE TANK REGIS
Owner City,State,Zip: Fort Lauderdale, FL 33301
Owner Contact: SCOTT CAMPBELL | G BARRASSO 954-357-5535
Owner Phone: 9543576470

Construction:
Tank ID: 5
Construction Category: F
Construction Description: Fiberglass clad steel

Tank ID: 5
Construction Category: R
Construction Description: Double wall - tank jacket

DRAFT

BROWARD CNTY-COURTHOUSE (Continued) **U004195203**

Tank ID: 5
Construction Category: M
Construction Description: Spill containment bucket

Tank ID: 5
Construction Category: P
Construction Description: Level gauges/alarms

Tank ID: 6
Construction Category: E
Construction Description: Fiberglass

Tank ID: 6
Construction Category: M
Construction Description: Spill containment bucket

Tank ID: 6
Construction Category: N
Construction Description: Flow shut-Off

Tank ID: 6
Construction Category: P
Construction Description: Level gauges/alarms

Tank ID: 6
Construction Category: I
Construction Description: Double wall

Piping:
Tank ID: 5
Piping Category: C
Piping Description: Fiberglass

Tank ID: 5
Piping Category: F
Piping Description: Double wall

Tank ID: 5
Piping Category: J
Piping Description: Pressurized piping system

Tank ID: 6
Piping Category: N
Piping Description: Approved synthetic material

Tank ID: 6
Piping Category: F
Piping Description: Double wall

Tank ID: 6
Piping Category: J
Piping Description: Pressurized piping system

Monitoring:
Tank ID: 5
Petro Monitoring Category: F

DRAFT

BROWARD CNTY-COURTHOUSE (Continued) **U004195203**

Monitoring Description: Monitor dbl wall tank space

Tank ID: 5
Petro Monitoring Category: G
Monitoring Description: Electronic line leak detector

Tank ID: 5
Petro Monitoring Category: 3
Monitoring Description: Electronic monitor pipe sumps

Tank ID: 6
Petro Monitoring Category: F
Monitoring Description: Monitor dbl wall tank space

Tank ID: 6
Petro Monitoring Category: L
Monitoring Description: Automatic tank gauging - USTs

Tank ID: 6
Petro Monitoring Category: H
Monitoring Description: Mechanical line leak detector

Tank ID: 6
Petro Monitoring Category: K
Monitoring Description: Monitor dbl wall pipe space

Tank ID: 6
Petro Monitoring Category: 3
Monitoring Description: Electronic monitor pipe sumps

Tank ID: 2
Tank Capacity: 3000
Tank Location: UNDERGROUND
Tank Status: B-Removed from Site
Status Date: 03/31/1989
Install Date: 7/1/1972
Substance: M
Content Description: Fuel Oil - Onsite Heat
Vessel Indicator: TANK
DEP Contractor: D

Owner:
Owner ID: 2778
Owner Name: BROWARD CNTY BD OF COMMISSIONERS
Owner Address: 115 S ANDREWS AVE #501RP
Owner Address 2: ATTN: STORAGE TANK REGIS
Owner City,State,Zip: Fort Lauderdale, FL 33301
Owner Contact: SCOTT CAMPBELL | G BARRASSO 954-357-5535
Owner Phone: 9543576470

Construction:
Tank ID: 5
Construction Category: F
Construction Description: Fiberglass clad steel

Tank ID: 5

DRAFT

BROWARD CNTY-COURTHOUSE (Continued) **U004195203**

Construction Category: R
Construction Description: Double wall - tank jacket

Tank ID: 5
Construction Category: M
Construction Description: Spill containment bucket

Tank ID: 5
Construction Category: P
Construction Description: Level gauges/alarms

Tank ID: 6
Construction Category: E
Construction Description: Fiberglass

Tank ID: 6
Construction Category: M
Construction Description: Spill containment bucket

Tank ID: 6
Construction Category: N
Construction Description: Flow shut-Off

Tank ID: 6
Construction Category: P
Construction Description: Level gauges/alarms

Tank ID: 6
Construction Category: I
Construction Description: Double wall

Piping:
Tank ID: 5
Piping Category: C
Piping Description: Fiberglass

Tank ID: 5
Piping Category: F
Piping Description: Double wall

Tank ID: 5
Piping Category: J
Piping Description: Pressurized piping system

Tank ID: 6
Piping Category: N
Piping Description: Approved synthetic material

Tank ID: 6
Piping Category: F
Piping Description: Double wall

Tank ID: 6
Piping Category: J
Piping Description: Pressurized piping system

DRAFT

BROWARD CNTY-COURTHOUSE (Continued) **U004195203**

Monitoring:

Tank ID:	5
Petro Monitoring Category:	F
Monitoring Description:	Monitor dbl wall tank space
Tank ID:	5
Petro Monitoring Category:	G
Monitoring Description:	Electronic line leak detector
Tank ID:	5
Petro Monitoring Category:	3
Monitoring Description:	Electronic monitor pipe sumps
Tank ID:	6
Petro Monitoring Category:	F
Monitoring Description:	Monitor dbl wall tank space
Tank ID:	6
Petro Monitoring Category:	L
Monitoring Description:	Automatic tank gauging - USTs
Tank ID:	6
Petro Monitoring Category:	H
Monitoring Description:	Mechanical line leak detector
Tank ID:	6
Petro Monitoring Category:	K
Monitoring Description:	Monitor dbl wall pipe space
Tank ID:	6
Petro Monitoring Category:	3
Monitoring Description:	Electronic monitor pipe sumps

Tank ID:	1
Tank Capacity:	6180
Tank Location:	UNDERGROUND
Tank Status:	B-Removed from Site
Status Date:	03/31/1989
Install Date:	7/1/1959
Substance:	M
Content Description:	Fuel Oil - Onsite Heat
Vessel Indicator:	TANK
DEP Contractor:	D

Owner:

Owner ID:	2778
Owner Name:	BROWARD CNTY BD OF COMMISSIONERS
Owner Address:	115 S ANDREWS AVE #501RP
Owner Address 2:	ATTN: STORAGE TANK REGIS
Owner City,State,Zip:	Fort Lauderdale, FL 33301
Owner Contact:	SCOTT CAMPBELL | G BARRASSO 954-357-5535
Owner Phone:	9543576470

Construction:

Tank ID:	5
Construction Category:	F

DRAFT

BROWARD CNTY-COURTHOUSE (Continued) **U004195203**

Construction Description: Fiberglass clad steel

Tank ID: 5
Construction Category: R
Construction Description: Double wall - tank jacket

Tank ID: 5
Construction Category: M
Construction Description: Spill containment bucket

Tank ID: 5
Construction Category: P
Construction Description: Level gauges/alarms

Tank ID: 6
Construction Category: E
Construction Description: Fiberglass

Tank ID: 6
Construction Category: M
Construction Description: Spill containment bucket

Tank ID: 6
Construction Category: N
Construction Description: Flow shut-Off

Tank ID: 6
Construction Category: P
Construction Description: Level gauges/alarms

Tank ID: 6
Construction Category: I
Construction Description: Double wall

Piping:
Tank ID: 5
Piping Category: C
Piping Description: Fiberglass

Tank ID: 5
Piping Category: F
Piping Description: Double wall

Tank ID: 5
Piping Category: J
Piping Description: Pressurized piping system

Tank ID: 6
Piping Category: N
Piping Description: Approved synthetic material

Tank ID: 6
Piping Category: F
Piping Description: Double wall

Tank ID: 6
Piping Category: J

DRAFT

BROWARD CNTY-COURTHOUSE (Continued) **U004195203**

Piping Description: Pressurized piping system

Monitoring:
Tank ID: 5
Petro Monitoring Category: F
Monitoring Description: Monitor dbl wall tank space

Tank ID: 5
Petro Monitoring Category: G
Monitoring Description: Electronic line leak detector

Tank ID: 5
Petro Monitoring Category: 3
Monitoring Description: Electronic monitor pipe sumps

Tank ID: 6
Petro Monitoring Category: F
Monitoring Description: Monitor dbl wall tank space

Tank ID: 6
Petro Monitoring Category: L
Monitoring Description: Automatic tank gauging - USTs

Tank ID: 6
Petro Monitoring Category: H
Monitoring Description: Mechanical line leak detector

Tank ID: 6
Petro Monitoring Category: K
Monitoring Description: Monitor dbl wall pipe space

Tank ID: 6
Petro Monitoring Category: 3
Monitoring Description: Electronic monitor pipe sumps

Tank ID: 5
Tank Capacity: 6000
Tank Location: UNDERGROUND
Tank Status: U-In Service
Status Date: 03/01/2010
Install Date: 10/1/2009
Substance: G
Content Description: Emerg Generator Diesel
Vessel Indicator: TANK
DEP Contractor: D

Owner:
Owner ID: 2778
Owner Name: BROWARD CNTY BD OF COMMISSIONERS
Owner Address: 115 S ANDREWS AVE #501RP
Owner Address 2: ATTN: STORAGE TANK REGIS
Owner City,State,Zip: Fort Lauderdale, FL 33301
Owner Contact: SCOTT CAMPBELL | G BARRASSO 954-357-5535
Owner Phone: 9543576470

DRAFT

BROWARD CNTY-COURTHOUSE (Continued) **U004195203**

Construction:

Tank ID:	5
Construction Category:	F
Construction Description:	Fiberglass clad steel
Tank ID:	5
Construction Category:	R
Construction Description:	Double wall - tank jacket
Tank ID:	5
Construction Category:	M
Construction Description:	Spill containment bucket
Tank ID:	5
Construction Category:	P
Construction Description:	Level gauges/alarms
Tank ID:	6
Construction Category:	E
Construction Description:	Fiberglass
Tank ID:	6
Construction Category:	M
Construction Description:	Spill containment bucket
Tank ID:	6
Construction Category:	N
Construction Description:	Flow shut-Off
Tank ID:	6
Construction Category:	P
Construction Description:	Level gauges/alarms
Tank ID:	6
Construction Category:	I
Construction Description:	Double wall

Piping:

Tank ID:	5
Piping Category:	C
Piping Description:	Fiberglass
Tank ID:	5
Piping Category:	F
Piping Description:	Double wall
Tank ID:	5
Piping Category:	J
Piping Description:	Pressurized piping system
Tank ID:	6
Piping Category:	N
Piping Description:	Approved synthetic material
Tank ID:	6
Piping Category:	F

DRAFT

BROWARD CNTY-COURTHOUSE (Continued) **U004195203**

Piping Description: Double wall

Tank ID: 6
Piping Category: J
Piping Description: Pressurized piping system

Monitoring:
Tank ID: 5
Petro Monitoring Category: F
Monitoring Description: Monitor dbl wall tank space

Tank ID: 5
Petro Monitoring Category: G
Monitoring Description: Electronic line leak detector

Tank ID: 5
Petro Monitoring Category: 3
Monitoring Description: Electronic monitor pipe sumps

Tank ID: 6
Petro Monitoring Category: F
Monitoring Description: Monitor dbl wall tank space

Tank ID: 6
Petro Monitoring Category: L
Monitoring Description: Automatic tank gauging - USTs

Tank ID: 6
Petro Monitoring Category: H
Monitoring Description: Mechanical line leak detector

Tank ID: 6
Petro Monitoring Category: K
Monitoring Description: Monitor dbl wall pipe space

Tank ID: 6
Petro Monitoring Category: 3
Monitoring Description: Electronic monitor pipe sumps

ENG CONTROLS:
Name: BROWARD COUNTY COURTHOUSE
Address: 201 SOUTHEAST 6TH STREET
City,State,Zip: FORT LAUDERDALE, FL 33301
Facility ID: ERIC_6680
ICR Site: Not reported
Inst Control Type: EC Maintenance-Legacy, Land Use
Engg Control Type: Impermeable cap, None, Permeable cap
Contaminated Media: Soil
Contamination: PAH-Polycyclic Aromatic Hydrocarbons-Legacy
Lat/Long (dms): Not reported
Data Ammended: Not reported
Date Removed: Not reported
Mechanism - Date Order Issued: Not reported
Inspection Date: Not reported

DRAFT

BROWARD CNTY-COURTHOUSE (Continued) **U004195203**

Mechanism - Date IC Removed:	Not reported
Legal Description:	Not reported
Mechanism - Program Area:	Not reported
Comments:	Not reported
Township:	Not reported
Range:	Not reported
Parcel ID:	Not reported
Section:	Not reported
Book Number:	113862948
Page Number:	Not reported
Acquisition:	Not reported
Previously Published:	Y
Description:	EC MAINTENANCE|LAND USE RESTRICTION
Begin Date:	08/10/2016
DC4 Datum ID:	HARN
CMC2 Coordinate Method ID:	CSUR
PC2 Proximity ID:	EXACT
Collector User Name:	ERIC_INIT_ICR_LOAD
Collection Date:	11/29/2018
OIC Object of Interest ID:	SWIM
VSC1 Verification Status ID:	REVIEWED
Primary Facility ID:	STCM-8839715
Primary Facility Name:	BROWARD CNTY-COURTHOUSE
Primary Site Address Line 2:	Not reported
Primary Site Program Type Key:	PETROLEUM
Primary Site Managing Program:	Petroleum Restoration Program
Primary Site DEP Office:	SED
Primary Site WMD:	SFWMD
Boundary Control ID:	IC-1204
Boundary Control Name:	BROWARD COUNTY COURTHOUSE
Boundary Mechanism Counties:	Broward
Boundary Mechanism Types:	Declaration of Restrictive Covenant
Boundary Mechanism EFF Dates:	2016-08-10 00:00:00
All Facility ID:	STCM-8839715
All Facility Names:	BROWARD CNTY-COURTHOUSE
All Site ID:	ERIC_6680
All Site Names:	BROWARD COUNTY COURTHOUSE
Boundary Mechanism Instr Nums:	Not reported
Primary Site Documents:	https://prodenv.dep.state.fl.us/DepNexus/public/electronic-documents/ERIC_6680/gis-facility!search

Name:	BROWARD COUNTY COURTHOUSE
Address:	201 SOUTHEAST 6TH STREET
City,State,Zip:	FORT LAUDERDALE, FL 33301
Facility ID:	8839715
ICR Site:	Not reported
Inst Control Type:	EC MAINTENANCE
Engg Control Type:	IMPERVIOUS CAP
Contaminated Media:	SOIL
Contamination:	PAH - POLYNUCLEAR AROMATIC HYDOCARBONS
Lat/Long (dms):	Not reported
Data Ammended:	Not reported
Date Removed:	Not reported
Mechanism - Date Order Issued:	Not reported
Inspection Date:	Not reported
Mechanism - Date IC Removed:	Not reported
Legal Description:	Not reported

DRAFT

BROWARD CNTY-COURTHOUSE (Continued) **U004195203**

Mechanism - Program Area:	Not reported
Comments:	Not reported
Township:	50S
Range:	42E
Parcel ID:	504210850010
Section:	10
Book Number:	113862948
Page Number:	1-14
Acquisition:	DPHO-DIGITAL ARIAL PHOTOGRAPHY WITH GROUND CONTROL
Previously Published:	Not reported
Description:	Not reported
Begin Date:	Not reported
DC4 Datum ID:	Not reported
CMC2 Coordinate Method ID:	Not reported
PC2 Proximity ID:	Not reported
Collector User Name:	Not reported
Collection Date:	Not reported
OIC Object of Interest ID:	Not reported
VSC1 Verification Status ID:	Not reported
Primary Facility ID:	Not reported
Primary Facility Name:	Not reported
Primary Site Address Line 2:	Not reported
Primary Site Program Type Key:	Not reported
Primary Site Managing Program:	Not reported
Primary Site DEP Office:	Not reported
Primary Site WMD:	Not reported
Boundary Control ID:	Not reported
Boundary Control Name:	Not reported
Boundary Mechanism Counties:	Not reported
Boundary Mechanism Types:	Not reported
Boundary Mechanism EFF Dates:	Not reported
All Facility ID:	Not reported
All Facility Names:	Not reported
All Site ID:	Not reported
All Site Names:	Not reported
Boundary Mechanism Instr Nums:	Not reported
Primary Site Documents:	Not reported

Name:	BROWARD COUNTY COURTHOUSE
Address:	201 SOUTHEAST 6TH STREET
City,State,Zip:	FORT LAUDERDALE, FL 33301
Facility ID:	ERIC_6680
ICR Site:	Not reported
Inst Control Type:	EC Maintenance-Legacy, Land Use
Engg Control Type:	Impermeable cap, None, Permeable cap
Contaminated Media:	Soil
Contamination:	PAH-Polycyclic Aromatic Hydrocarbons-Legacy
Lat/Long (dms):	Not reported
Data Ammended:	Not reported
Date Removed:	Not reported
Mechanism - Date Order Issued:	Not reported
Inspection Date:	Not reported
Mechanism - Date IC Removed:	Not reported
Legal Description:	Not reported
Mechanism - Program Area:	Not reported
Comments:	Not reported
Township:	Not reported

DRAFT

BROWARD CNTY-COURTHOUSE (Continued) **U004195203**

Range:	Not reported
Parcel ID:	Not reported
Section:	Not reported
Book Number:	113862948
Page Number:	Not reported
Acquisition:	Not reported
Previously Published:	Not reported
Description:	Not reported
Begin Date:	Not reported
DC4 Datum ID:	Not reported
CMC2 Coordinate Method ID:	Not reported
PC2 Proximity ID:	Not reported
Collector User Name:	Not reported
Collection Date:	Not reported
OIC Object of Interest ID:	Not reported
VSC1 Verification Status ID:	Not reported
Primary Facility ID:	Not reported
Primary Facility Name:	Not reported
Primary Site Address Line 2:	Not reported
Primary Site Program Type Key:	Not reported
Primary Site Managing Program:	Not reported
Primary Site DEP Office:	Not reported
Primary Site WMD:	Not reported
Boundary Control ID:	Not reported
Boundary Control Name:	Not reported
Boundary Mechanism Counties:	Not reported
Boundary Mechanism Types:	Not reported
Boundary Mechanism EFF Dates:	Not reported
All Facility ID:	Not reported
All Facility Names:	Not reported
All Site ID:	Not reported
All Site Names:	Not reported
Boundary Mechanism Instr Nums:	Not reported
Primary Site Documents:	Not reported

Name:	BROWARD COUNTY COURTHOUSE
Address:	201 SOUTHEAST 6TH STREET
City,State,Zip:	FORT LAUDERDALE, FL 33301
Facility ID:	8839715
ICR Site:	Not reported
Inst Control Type:	EC MAINTENANCE
Engg Control Type:	SOIL CAP
Contaminated Media:	SOIL
Contamination:	PAH - POLYNUCLEAR AROMATIC HYDOCARBONS
Lat/Long (dms):	Not reported
Data Ammended:	Not reported
Date Removed:	Not reported
Mechanism - Date Order Issued:	Not reported
Inspection Date:	Not reported
Mechanism - Date IC Removed:	Not reported
Legal Description:	Not reported
Mechanism - Program Area:	Not reported
Comments:	Not reported
Township:	50S
Range:	42E
Parcel ID:	504210850010
Section:	10

DRAFT

BROWARD CNTY-COURTHOUSE (Continued) **U004195203**

Book Number:	113862948
Page Number:	1-14
Acquisition:	DPHO-DIGITAL ARIAL PHOTOGRAPHY WITH GROUND CONTROL
Previously Published:	Not reported
Description:	Not reported
Begin Date:	Not reported
DC4 Datum ID:	Not reported
CMC2 Coordinate Method ID:	Not reported
PC2 Proximity ID:	Not reported
Collector User Name:	Not reported
Collection Date:	Not reported
OIC Object of Interest ID:	Not reported
VSC1 Verification Status ID:	Not reported
Primary Facility ID:	Not reported
Primary Facility Name:	Not reported
Primary Site Address Line 2:	Not reported
Primary Site Program Type Key:	Not reported
Primary Site Managing Program:	Not reported
Primary Site DEP Office:	Not reported
Primary Site WMD:	Not reported
Boundary Control ID:	Not reported
Boundary Control Name:	Not reported
Boundary Mechanism Counties:	Not reported
Boundary Mechanism Types:	Not reported
Boundary Mechanism EFF Dates:	Not reported
All Facility ID:	Not reported
All Facility Names:	Not reported
All Site ID:	Not reported
All Site Names:	Not reported
Boundary Mechanism Instr Nums:	Not reported
Primary Site Documents:	Not reported

Click here for Florida Oculus:

Inst Control:

Name:	Broward County Courthouse
Address:	201 SOUTHEAST 6TH STREET
City,State,Zip:	FORT LAUDERDALE, FL 33301
Facility Id:	ERIC_6680
Inst Control Type:	EC Maintenance-Legacy, Land Use
Eng Control Type:	Impermeable cap, None, Permeable cap
Contaminated Media:	Soil
Contamination:	PAH-Polycyclic Aromatic Hydrocarbons-Legacy
Lat/Long (dms):	Not reported
Date Amended:	Not reported
Mechanism - Date IC Removed:	Not reported
Mechanism - Program Area:	Not reported
Mechanism - Date Order Issued:	Not reported
Date Removed:	Not reported
Inspection Date:	Not reported
Legal Description:	Not reported
Comments:	Not reported
Township:	Not reported
Range:	Not reported
Parcel ID:	Not reported
Section:	Not reported
Book Number:	113862948

DRAFT

BROWARD CNTY-COURTHOUSE (Continued) **U004195203**

Page Number:	Not reported
Acquisition:	Not reported
Previously Published:	Y
Description:	EC MAINTENANCE|LAND USE RESTRICTION
Begin Date:	08/10/2016
DC4 Datum ID:	HARN
CMC2 Coordinate Method ID:	CSUR
PC2 Proximity ID:	EXACT
Collector User Name:	ERIC_INIT_ICR_LOAD
Collection Date:	11/29/2018
OIC Object of Interest ID:	SWIM
VSC1 Verification Status ID:	REVIEWED
Primary Facility ID:	STCM-8839715
Primary Facility Name:	BROWARD CNTY-COURTHOUSE
Primary Site Address Line 2:	Not reported
Primary Site Program Type Key:	PETROLEUM
Primary Site Managing Program:	Petroleum Restoration Program
Primary Site DEP Office:	SED
Primary Site WMD:	SFWMD
Boundary Control ID:	IC-1204
Boundary Control Name:	BROWARD COUNTY COURTHOUSE
Boundary Mechanism Counties:	Broward
Boundary Mechanism Types:	Declaration of Restrictive Covenant
Boundary Mechanism EFF Dates:	2016-08-10 00:00:00
All Facility ID:	STCM-8839715
All Facility Names:	BROWARD CNTY-COURTHOUSE
All Site ID:	ERIC_6680
All Site Names:	BROWARD COUNTY COURTHOUSE
Boundary Mechanism Instr Nums:	Not reported
Primary Site Documents:	https://prodenv.dep.state.fl.us/DepNexus/public/electronic-documents/ERIC_6680/gis-facility!search

Name:	Broward County Courthouse
Address:	201 SOUTHEAST 6TH STREET
City,State,Zip:	FORT LAUDERDALE, FL 33301
Facility Id:	8839715
Inst Control Type:	LAND USE RESTRICTION
Eng Control Type:	NONE
Contaminated Media:	SOIL
Contamination:	PAH - POLYNUCLEAR AROMATIC HYDOCARBONS
Lat/Long (dms):	Not reported
Date Amended:	Not reported
Mechanism - Date IC Removed:	Not reported
Mechanism - Program Area:	Not reported
Mechanism - Date Order Issued:	Not reported
Date Removed:	Not reported
Inspection Date:	Not reported
Legal Description:	Not reported
Comments:	Not reported
Township:	50S
Range:	42E
Parcel ID:	504210850010
Section:	10
Book Number:	113862948
Page Number:	1-14
Acquisition:	DPHO-DIGITAL ARIAL PHOTOGRAPHY WITH GROUND CONTROL
Previously Published:	Not reported

DRAFT

BROWARD CNTY-COURTHOUSE (Continued) **U004195203**

Description:	Not reported
Begin Date:	Not reported
DC4 Datum ID:	Not reported
CMC2 Coordinate Method ID:	Not reported
PC2 Proximity ID:	Not reported
Collector User Name:	Not reported
Collection Date:	Not reported
OIC Object of Interest ID:	Not reported
VSC1 Verification Status ID:	Not reported
Primary Facility ID:	Not reported
Primary Facility Name:	Not reported
Primary Site Address Line 2:	Not reported
Primary Site Program Type Key:	Not reported
Primary Site Managing Program:	Not reported
Primary Site DEP Office:	Not reported
Primary Site WMD:	Not reported
Boundary Control ID:	Not reported
Boundary Control Name:	Not reported
Boundary Mechanism Counties:	Not reported
Boundary Mechanism Types:	Not reported
Boundary Mechanism EFF Dates:	Not reported
All Facility ID:	Not reported
All Facility Names:	Not reported
All Site ID:	Not reported
All Site Names:	Not reported
Boundary Mechanism Instr Nums:	Not reported
Primary Site Documents:	Not reported
Name:	Broward County Courthouse
Address:	201 SOUTHEAST 6TH STREET
City,State,Zip:	FORT LAUDERDALE, FL 33301
Facility Id:	8839715
Inst Control Type:	EC MAINTENANCE
Eng Control Type:	IMPERVIOUS CAP
Contaminated Media:	SOIL
Contamination:	PAH - POLYNUCLEAR AROMATIC HYDOCARBONS
Lat/Long (dms):	Not reported
Date Amended:	Not reported
Mechanism - Date IC Removed:	Not reported
Mechanism - Program Area:	Not reported
Mechanism - Date Order Issued:	Not reported
Date Removed:	Not reported
Inspection Date:	Not reported
Legal Description:	Not reported
Comments:	Not reported
Township:	50S
Range:	42E
Parcel ID:	504210850010
Section:	10
Book Number:	113862948
Page Number:	1-14
Acquisition:	DPHO-DIGITAL ARIAL PHOTOGRAPHY WITH GROUND CONTROL
Previously Published:	Not reported
Description:	Not reported
Begin Date:	Not reported
DC4 Datum ID:	Not reported
CMC2 Coordinate Method ID:	Not reported

DRAFT

BROWARD CNTY-COURTHOUSE (Continued) **U004195203**

PC2 Proximity ID:	Not reported
Collector User Name:	Not reported
Collection Date:	Not reported
OIC Object of Interest ID:	Not reported
VSC1 Verification Status ID:	Not reported
Primary Facility ID:	Not reported
Primary Facility Name:	Not reported
Primary Site Address Line 2:	Not reported
Primary Site Program Type Key:	Not reported
Primary Site Managing Program:	Not reported
Primary Site DEP Office:	Not reported
Primary Site WMD:	Not reported
Boundary Control ID:	Not reported
Boundary Control Name:	Not reported
Boundary Mechanism Counties:	Not reported
Boundary Mechanism Types:	Not reported
Boundary Mechanism EFF Dates:	Not reported
All Facility ID:	Not reported
All Facility Names:	Not reported
All Site ID:	Not reported
All Site Names:	Not reported
Boundary Mechanism Instr Nums:	Not reported
Primary Site Documents:	Not reported

Name:	Broward County Courthouse
Address:	201 SOUTHEAST 6TH STREET
City,State,Zip:	FORT LAUDERDALE, FL 33301
Facility Id:	ERIC_6680
Inst Control Type:	EC Maintenance-Legacy, Land Use
Eng Control Type:	Impermeable cap, None, Permeable cap
Contaminated Media:	Soil
Contamination:	PAH-Polycyclic Aromatic Hydrocarbons-Legacy
Lat/Long (dms):	Not reported
Date Amended:	Not reported
Mechanism - Date IC Removed:	Not reported
Mechanism - Program Area:	Not reported
Mechanism - Date Order Issued:	Not reported
Date Removed:	Not reported
Inspection Date:	Not reported
Legal Description:	Not reported
Comments:	Not reported
Township:	Not reported
Range:	Not reported
Parcel ID:	Not reported
Section:	Not reported
Book Number:	113862948
Page Number:	Not reported
Acquisition:	Not reported
Previously Published:	Not reported
Description:	Not reported
Begin Date:	Not reported
DC4 Datum ID:	Not reported
CMC2 Coordinate Method ID:	Not reported
PC2 Proximity ID:	Not reported
Collector User Name:	Not reported
Collection Date:	Not reported
OIC Object of Interest ID:	Not reported

DRAFT

BROWARD CNTY-COURTHOUSE (Continued) **U004195203**

VSC1 Verification Status ID:	Not reported
Primary Facility ID:	Not reported
Primary Facility Name:	Not reported
Primary Site Address Line 2:	Not reported
Primary Site Program Type Key:	Not reported
Primary Site Managing Program:	Not reported
Primary Site DEP Office:	Not reported
Primary Site WMD:	Not reported
Boundary Control ID:	Not reported
Boundary Control Name:	Not reported
Boundary Mechanism Counties:	Not reported
Boundary Mechanism Types:	Not reported
Boundary Mechanism EFF Dates:	Not reported
All Facility ID:	Not reported
All Facility Names:	Not reported
All Site ID:	Not reported
All Site Names:	Not reported
Boundary Mechanism Instr Nums:	Not reported
Primary Site Documents:	Not reported

Name:	Broward County Courthouse
Address:	201 SOUTHEAST 6TH STREET
City,State,Zip:	FORT LAUDERDALE, FL 33301
Facility Id:	8839715
Inst Control Type:	EC MAINTENANCE
Eng Control Type:	SOIL CAP
Contaminated Media:	SOIL
Contamination:	PAH - POLYNUCLEAR AROMATIC HYDOCARBONS
Lat/Long (dms):	Not reported
Date Amended:	Not reported
Mechanism - Date IC Removed:	Not reported
Mechanism - Program Area:	Not reported
Mechanism - Date Order Issued:	Not reported
Date Removed:	Not reported
Inspection Date:	Not reported
Legal Description:	Not reported
Comments:	Not reported
Township:	50S
Range:	42E
Parcel ID:	504210850010
Section:	10
Book Number:	113862948
Page Number:	1-14
Acquisition:	DPHO-DIGITAL ARIAL PHOTOGRAPHY WITH GROUND CONTROL
Previously Published:	Not reported
Description:	Not reported
Begin Date:	Not reported
DC4 Datum ID:	Not reported
CMC2 Coordinate Method ID:	Not reported
PC2 Proximity ID:	Not reported
Collector User Name:	Not reported
Collection Date:	Not reported
OIC Object of Interest ID:	Not reported
VSC1 Verification Status ID:	Not reported
Primary Facility ID:	Not reported
Primary Facility Name:	Not reported
Primary Site Address Line 2:	Not reported

DRAFT

BROWARD CNTY-COURTHOUSE (Continued) **U004195203**

Primary Site Program Type Key:	Not reported
Primary Site Managing Program:	Not reported
Primary Site DEP Office:	Not reported
Primary Site WMD:	Not reported
Boundary Control ID:	Not reported
Boundary Control Name:	Not reported
Boundary Mechanism Counties:	Not reported
Boundary Mechanism Types:	Not reported
Boundary Mechanism EFF Dates:	Not reported
All Facility ID:	Not reported
All Facility Names:	Not reported
All Site ID:	Not reported
All Site Names:	Not reported
Boundary Mechanism Instr Nums:	Not reported
Primary Site Documents:	Not reported

Click here for Florida Oculus:

DWM CONTAM:

Name:	BROWARD CNTY-COURTHOUSE
Address:	201 SE 6TH ST
City,State,Zip:	FORT LAUDERDALE, FL
Program Site Id:	8839715
Lat DD:	26
Lat MM:	5
Lat SS:	20
Long DD:	80
Long MM:	7
Long SS:	40
Office/ District:	SED
Program Area:	PETROLEUM
Priority Score:	Not reported
Datum:	0
Method:	AGPS
Facility Status:	CLOSED-STCM
Facility Type:	Not reported
Score Effective Date:	Not reported
Score When Ranked:	Not reported
Rank:	Not reported
Operator:	Not reported
Phone:	Not reported
Name Changed:	Not reported
Addr Changed:	Not reported
Related Party ID:	Not reported
Primary RP Role:	Not reported
RP Begin Date:	Not reported
RP Name:	Not reported
RP Address1:	Not reported
RP Address2:	Not reported
RP City:	Not reported
RP State:	Not reported
RP Zip5:	Not reported
RP Zip4:	Not reported
Contact:	Not reported
RP Phone:	Not reported
RP Extension:	Not reported
Site Manager:	Not reported

DRAFT

BROWARD CNTY-COURTHOUSE (Continued) **U004195203**

FL Financial Assurance 3:

Name:	BROWARD CNTY-COURTHOUSE
Address:	201 SE 6TH ST
City,State,Zip:	FORT LAUDERDALE, FL 33301
Region:	3
Facility ID:	8839715
Facility Phone:	9543576222
Facility Status:	OPEN
Facility Type:	I
Type Description:	County Government
DEP CO:	D
Finaincial Responsibility:	INSURANCE
Insurance Company:	FPLIPA
Effective Date:	02/28/1992
Expire Date:	02/28/1994
Owner ID:	2778
Onwer Name:	BROWARD CNTY BD OF COMMISSIONERS
Owner Address:	115 S ANDREWS AVE #501RP
Owner Address2:	ATTN: STORAGE TANK REGIS
Owner City,St,Zip:	Fort Lauderdale, FL 33301
Contact:	SCOTT CAMPBELL | G BARRASSO 954-357-5535
Resp Party Phone:	9543576470

Name:	BROWARD CNTY-COURTHOUSE
Address:	201 SE 6TH ST
City,State,Zip:	FORT LAUDERDALE, FL 33301
Region:	3
Facility ID:	8839715
Facility Phone:	9543576222
Facility Status:	OPEN
Facility Type:	I
Type Description:	County Government
DEP CO:	D
Finaincial Responsibility:	INSURANCE
Insurance Company:	INDIAN HARBOR INSURANCE COMPANY
Effective Date:	09/28/2016
Expire Date:	09/28/2017
Owner ID:	2778
Onwer Name:	BROWARD CNTY BD OF COMMISSIONERS
Owner Address:	115 S ANDREWS AVE #501RP
Owner Address2:	ATTN: STORAGE TANK REGIS
Owner City,St,Zip:	Fort Lauderdale, FL 33301
Contact:	SCOTT CAMPBELL | G BARRASSO 954-357-5535
Resp Party Phone:	9543576470

Name:	BROWARD CNTY-COURTHOUSE
Address:	201 SE 6TH ST
City,State,Zip:	FORT LAUDERDALE, FL 33301
Region:	3
Facility ID:	8839715
Facility Phone:	9543576222
Facility Status:	OPEN
Facility Type:	I
Type Description:	County Government
DEP CO:	D
Finaincial Responsibility:	INSURANCE
Insurance Company:	INDIAN HARBOR INSURANCE COMPANY

DRAFT

BROWARD CNTY-COURTHOUSE (Continued) **U004195203**

Effective Date: 09/28/2019
Expire Date: 09/28/2021
Owner ID: 2778
Onwer Name: BROWARD CNTY BD OF COMMISSIONERS
Owner Address: 115 S ANDREWS AVE #501RP
Owner Address2: ATTN: STORAGE TANK REGIS
Owner City,St,Zip: Fort Lauderdale, FL 33301
Contact: SCOTT CAMPBELL | G BARRASSO 954-357-5535
Resp Party Phone: 9543576470

Name: BROWARD CNTY-COURTHOUSE
Address: 201 SE 6TH ST
City,State,Zip: FORT LAUDERDALE, FL 33301
Region: 3
Facility ID: 8839715
Facility Phone: 9543576222
Facility Status: OPEN
Facility Type: I
Type Description: County Government
DEP CO: D
Finaincial Responsibility: INSURANCE
Insurance Company: INDIAN HARBOR INSURANCE COMPANY
Effective Date: 09/28/2021
Expire Date: 09/28/2023
Owner ID: 2778
Onwer Name: BROWARD CNTY BD OF COMMISSIONERS
Owner Address: 115 S ANDREWS AVE #501RP
Owner Address2: ATTN: STORAGE TANK REGIS
Owner City,St,Zip: Fort Lauderdale, FL 33301
Contact: SCOTT CAMPBELL | G BARRASSO 954-357-5535
Resp Party Phone: 9543576470

Name: BROWARD CNTY-COURTHOUSE
Address: 201 SE 6TH ST
City,State,Zip: FORT LAUDERDALE, FL 33301
Region: 3
Facility ID: 8839715
Facility Phone: 9543576222
Facility Status: OPEN
Facility Type: I
Type Description: County Government
DEP CO: D
Finaincial Responsibility: INSURANCE
Insurance Company: LIBERTY SURPLUS INSURANCE CORP
Effective Date: 06/28/2008
Expire Date: 06/28/2009
Owner ID: 2778
Onwer Name: BROWARD CNTY BD OF COMMISSIONERS
Owner Address: 115 S ANDREWS AVE #501RP
Owner Address2: ATTN: STORAGE TANK REGIS
Owner City,St,Zip: Fort Lauderdale, FL 33301
Contact: SCOTT CAMPBELL | G BARRASSO 954-357-5535
Resp Party Phone: 9543576470

Name: BROWARD CNTY-COURTHOUSE
Address: 201 SE 6TH ST
City,State,Zip: FORT LAUDERDALE, FL 33301

DRAFT

BROWARD CNTY-COURTHOUSE (Continued) **U004195203**

Region: 3
Facility ID: 8839715
Facility Phone: 9543576222
Facility Status: OPEN
Facility Type: I
Type Description: County Government
DEP CO: D
Finaincial Responsibility: INSURANCE
Insurance Company: LIBERTY SURPLUS INSURANCE CORP
Effective Date: 09/28/2009
Expire Date: 09/28/2010
Owner ID: 2778
Onwer Name: BROWARD CNTY BD OF COMMISSIONERS
Owner Address: 115 S ANDREWS AVE #501RP
Owner Address2: ATTN: STORAGE TANK REGIS
Owner City,St,Zip: Fort Lauderdale, FL 33301
Contact: SCOTT CAMPBELL | G BARRASSO 954-357-5535
Resp Party Phone: 9543576470

Name: BROWARD CNTY-COURTHOUSE
Address: 201 SE 6TH ST
City,State,Zip: FORT LAUDERDALE, FL 33301
Region: 3
Facility ID: 8839715
Facility Phone: 9543576222
Facility Status: OPEN
Facility Type: I
Type Description: County Government
DEP CO: D
Finaincial Responsibility: INSURANCE
Insurance Company: LIBERTY SURPLUS INSURANCE CORP
Effective Date: 09/28/2011
Expire Date: 09/28/2012
Owner ID: 2778
Onwer Name: BROWARD CNTY BD OF COMMISSIONERS
Owner Address: 115 S ANDREWS AVE #501RP
Owner Address2: ATTN: STORAGE TANK REGIS
Owner City,St,Zip: Fort Lauderdale, FL 33301
Contact: SCOTT CAMPBELL | G BARRASSO 954-357-5535
Resp Party Phone: 9543576470

Name: BROWARD CNTY-COURTHOUSE
Address: 201 SE 6TH ST
City,State,Zip: FORT LAUDERDALE, FL 33301
Region: 3
Facility ID: 8839715
Facility Phone: 9543576222
Facility Status: OPEN
Facility Type: I
Type Description: County Government
DEP CO: D
Finaincial Responsibility: INSURANCE
Insurance Company: LIBERTY SURPLUS INSURANCE CORP
Effective Date: 09/28/2013
Expire Date: 09/28/2014
Owner ID: 2778
Onwer Name: BROWARD CNTY BD OF COMMISSIONERS

DRAFT

BROWARD CNTY-COURTHOUSE (Continued) **U004195203**

Owner Address: 115 S ANDREWS AVE #501RP
Owner Address2: ATTN: STORAGE TANK REGIS
Owner City,St,Zip: Fort Lauderdale, FL 33301
Contact: SCOTT CAMPBELL | G BARRASSO 954-357-5535
Resp Party Phone: 9543576470

Name: BROWARD CNTY-COURTHOUSE
Address: 201 SE 6TH ST
City,State,Zip: FORT LAUDERDALE, FL 33301
Region: 3
Facility ID: 8839715
Facility Phone: 9543576222
Facility Status: OPEN
Facility Type: I
Type Description: County Government
DEP CO: D
Finaincial Responsibility: INSURANCE
Insurance Company: LIBERTY SURPLUS INSURANCE CORP
Effective Date: 09/28/2015
Expire Date: 09/28/2016
Owner ID: 2778
Onwer Name: BROWARD CNTY BD OF COMMISSIONERS
Owner Address: 115 S ANDREWS AVE #501RP
Owner Address2: ATTN: STORAGE TANK REGIS
Owner City,St,Zip: Fort Lauderdale, FL 33301
Contact: SCOTT CAMPBELL | G BARRASSO 954-357-5535
Resp Party Phone: 9543576470

Name: BROWARD CNTY-COURTHOUSE
Address: 201 SE 6TH ST
City,State,Zip: FORT LAUDERDALE, FL 33301
Region: 3
Facility ID: 8839715
Facility Phone: 9543576222
Facility Status: OPEN
Facility Type: I
Type Description: County Government
DEP CO: D
Finaincial Responsibility: INSURANCE
Insurance Company: PLUS
Effective Date: 02/28/1994
Expire Date: 02/28/1997
Owner ID: 2778
Onwer Name: BROWARD CNTY BD OF COMMISSIONERS
Owner Address: 115 S ANDREWS AVE #501RP
Owner Address2: ATTN: STORAGE TANK REGIS
Owner City,St,Zip: Fort Lauderdale, FL 33301
Contact: SCOTT CAMPBELL | G BARRASSO 954-357-5535
Resp Party Phone: 9543576470

WASTEWATER:
Name: BROWARD COUNTY COURTHOUSE - PHASE 1B
Address: 201 SE 6TH ST
City,State,Zip: FORT LAUDERDALE, FL
Facility ID: FLR10RQ43
Facility Type: Construction Stormwater GP
Status: Active - Existing, permitted facility/site for which effluent,

DRAFT

BROWARD CNTY-COURTHOUSE (Continued) **U004195203**

reclaimed water or wastewater residual discharge into the environment and/or monitoring is taking place.

District Office:	TLST
NPDES Permitted Site:	Not reported
Environmental Interest:	Not reported
Owner Type:	Private
Permit Capacity:	Not reported
Party Name:	Hank Struges, Asst Project Manager
Company Name:	James A Cummings Inc
RP Address:	1 E Broward Blvd
RP Address 2:	Not reported
RP City,Stat,Zip:	Fort Lauderdale FL 33301
Telephone:	Not reported
Email:	hsturges@jamesacummings.com
Issue Date:	02/10/2018
Effective Date:	02/10/2018
Expiration Date:	02/09/2023
DOC Description:	Generic Permit
Latitude Degrees:	26
Latitude Minutes:	6
Latitude Seconds:	54.43
Longitude Degrees:	80
Longitude Minutes:	8
Longitude Seconds:	38.97
Treatment:	Not reported
Decode For Fstatus:	Active
Cell Phone:	Not reported
Permit Type:	Not reported
Major Minor Discharge:	Not reported
Nature of Business:	Not reported

ERIC WASTE CLEANUP:

ERIC ID:	ERIC_6680
Name:	Broward County Courthouse
Address:	201 SOUTHEAST 6TH STREET
City,State,Zip:	FORT LAUDERDALE, FL 33301
County:	BROWARD
Status:	OPEN
Source Facility Name:	BROWARD CNTY-COURTHOUSE
Source Facility ID:	8839715
Program:	Petroleum Restoration Program
Program Type:	PETROLEUM
Program Status:	ACTIVE
District:	SED - Southeast District
WMD:	SFWMD - South Florida Water Management District
ICR Indicator:	Y
Discharge Date:	Not reported
Method ID:	DPHO
Object of Interest:	FACIL
Proximity to Object:	EXACT
Lat DD:	26
Lat MM:	6
Lat SS:	Not reported
Long DD:	80
Long MM:	8
Long SS:	Not reported
X Coord:	785218.25767

DRAFT

BROWARD CNTY-COURTHOUSE (Continued) **U004195203**

Y Coord:	240602.37465
GIS ALB X:	785218.26
GIS ALB Y:	240602.38
Collector Username:	ERIC_ICR_INIT_LOAD
Collection Date:	12/10/2003
Map Source:	1999 doqs
Map Source Scale:	3000
Interpolation Scale:	Not reported
Coordinate Accuracy ID:	4
Site Manager:	Not reported
Site Phase Description:	Phase 4 - Design Implementation
Offsite Contamination Key:	CONTAMUNKNOWN
DATUM ID:	HARN
Documents:	https://prodenv.dep.state.fl.us/DepNexus/public/electronic-documents/ERIC_6680/gis-facility!search
Object ID:	16471

O82 **SANTOS PROPERTY** **UST FINDER** **1028233960**
WSW **1213-1215 SW 1ST AVE** **UST FINDER RELEASE** **N/A**
1/4-1/2 **FORT LAUDERDALE, FL 33315**
0.368 mi.
1944 ft. **Site 3 of 4 in cluster O**

Relative: **Higher**
Actual: **5 ft.**

UST FINDER:

Object ID:	77101
Facility ID:	FL8628170
Name:	SANTOS PROPERTY
Address:	1213-1215 SW 1ST AVE
City,State,Zip:	FORT LAUDERDALE, FL 33315
Address Match Type:	Not reported
Open USTs:	0
Closed USTs:	4
TOS USTs:	0
Population 1500ft:	564
Private Wells 1500ft:	0
Within 100yr Floodplain:	No
Land Use:	Developed, Medium Intensity
Within SPA:	No
SPA PWS Facility ID:	Not reported
SPA Water Type:	Not reported
SPA Facility Type:	Not reported
SPA HUC12:	Not reported
Within WHPA:	No
WHPA PWS Facility ID:	Not reported
WHPA Water Type:	Not reported
WHPA Facility Type:	Not reported
WHPA HUC12:	Not reported
Facility Status:	Closed UST(s)
Date of Last Inspection:	Not reported
EPA Region:	4
Tribe:	Not reported
Coordinate Source:	State
X Coord:	-80.1416666699999
Y Coord:	26.1027777800001
Latitude:	26.10277778
Longitude:	-80.14166667

UST FINDER:

DRAFT

SANTOS PROPERTY (Continued) **1028233960**

Object ID:	271824
Facility ID:	FL8628170
Tank ID:	FL8628170-4
Tank Status:	Closed
Installation Date:	1969/06/01 16:00:01+00
Removal Date:	Not reported
Tank Capacity:	550
Substances:	Misc Petrol-Based Product
Tank Wall Type:	Not reported

Object ID:	250745
Facility ID:	FL8628170
Tank ID:	FL8628170-1
Tank Status:	Closed
Installation Date:	1979/06/01 16:00:00+00
Removal Date:	Not reported
Tank Capacity:	2000
Substances:	Vehicular Diesel
Tank Wall Type:	Not reported

Object ID:	250746
Facility ID:	FL8628170
Tank ID:	FL8628170-2
Tank Status:	Closed
Installation Date:	1979/06/01 16:00:00+00
Removal Date:	Not reported
Tank Capacity:	4000
Substances:	Leaded Gas
Tank Wall Type:	Not reported

Object ID:	250747
Facility ID:	FL8628170
Tank ID:	FL8628170-3
Tank Status:	Closed
Installation Date:	1979/06/01 16:00:00+00
Removal Date:	Not reported
Tank Capacity:	2000
Substances:	Unleaded Gas
Tank Wall Type:	Not reported

UST FINDER RELEASE:

Object ID:	124688
Facility ID:	FL8628170
Lust ID:	FL14302
Name:	SANTOS PROPERTY
Address:	1213-1215 SW 1ST AVE
City,State,Zip:	FORT LAUDERDALE, FL 0
Address Match Type:	Not reported
Reported Date:	1993/11/01 15:59:59+00
Status:	Open
Substance:	Not reported
Population within 1500ft:	565
Domestic Wells within 1500ft:	0
Land Use:	Developed, Medium Intensity
Within SPA:	No
SPA PWS Facility ID:	Not reported

DRAFT

SANTOS PROPERTY (Continued) **1028233960**

SPA Water Type:	Not reported
SPA Facility Type:	Not reported
SPA HUC12:	Not reported
Within WHPA:	No
WHPA PWS Facility ID:	Not reported
WHPA Water Type:	Not reported
WHPA Facility Type:	Not reported
WHPA HUC12:	Not reported
Within 100yr Floodplain:	No
Tribe:	Not reported
EPA Region:	4
NFA Letter 1:	Not reported
NFA Letter 2:	Not reported
NFA Letter 3:	Not reported
NFA Letter 4:	Not reported
Closed With Residual Contaminate:	Not reported
Coordinate Source:	State
X Coord:	-80.14167
Y Coord:	26.1027800000001
Latitude:	26.1027799999999
Longitude:	-80.14167

O83 **SANTOS PROPERTY** **LUST** **U001343185**
WSW **1213-1215 SW 1ST AVE** **UST** **N/A**
1/4-1/2 **FORT LAUDERDALE, FL 33315** **DWM CONTAM**
0.368 mi. **RESP PARTY**
1944 ft. **Site 4 of 4 in cluster O**

Relative:
Higher

Actual:
5 ft.

LUST:

Name:	SANTOS PROPERTY
Address:	1213-1215 SW 1ST AVE
City,State,Zip:	FORT LAUDERDALE, FL 33315
Region:	STATE
Facility Id:	8628170
Facility Status:	CLOSED
Facility Type:	C - Fuel user/Non-retail
Facility Phone:	Not reported
Facility Cleanup Rank:	8533
District:	Southeast District
Lat/Long (dms):	26 6 23.8296999 / 80 8 38.7648000
Section:	Not reported
Township:	Not reported
Range:	Not reported
Feature:	Not reported
Method:	UNVR
Datum:	0
Score:	10
Score Effective Date:	2003-07-07 00:00:00
Score When Ranked:	10
Operator:	UNKNOWN
Name Update:	Not reported
Address Update:	2017-11-02 00:00:00

Petroleum Cleanup PCT Facility Score:

Facility Cleanup Status:	CMPL - COMPLETED
Contact:	HARRY P SANTOS
Contact Company:	SANTOS, HARRY P
Contact Address:	2390 SW 27TH TER

DRAFT

SANTOS PROPERTY (Continued) **U001343185**

Contact City/State/Zip:	FORT LAUDERDALE, FL 33312
Phone:	(305)583-6823
Bad Address Ind:	N
State:	FL
Zip:	33315, 1501
Score:	10
Score Effective Date:	2003-07-07 00:00:00
Related Party ID:	26320
Primary RP Role:	ACCOUNT OWNER
RP Begin Date:	1992-12-11
RP Zip:	Not reported
RP Extension:	Not reported

Discharge Cleanup Summary:

Discharge Date:	11/1/1993
PCT Discharge Combined:	Not reported
Cleanup Required:	R - CLEANUP REQUIRED
Discharge Cleanup Status:	SRCR - SRCR COMPLETE
Disch Cleanup Status Date:	2/19/2021
Cleanup Work Status:	COMPLETED
Information Source:	D - DISCHARGE NOTIFICATION
Other Source Description:	Not reported
Eligibility Indicator:	E - ELIGIBLE
Site Manager:	MICKLE_FG
Site Mgr End Date:	1/29/2021
Tank Office:	PCLP6 - BROWARD CNTY ENVIRONMENTAL PROTECTION DEPT

Petroleum Cleanup Program Eligibility:

Facility ID:	8628170
Discharge Date:	11/1/1993
Pct Discharge Combined With:	Not reported
Cleanup Required:	R - CLEANUP REQUIRED
Discharge Cleanup Status:	SRCR - SRCR COMPLETE
Disch Cleanup Status Date:	2/19/2021
Cleanup Work Status:	COMPLETED
Information Source:	D - DISCHARGE NOTIFICATION
Other Source Description:	Not reported
Application Received Date:	6/17/1994
Cleanup Program:	A - ABANDONED TANK RESTORATION PROGRAM
Eligibility Status:	9/27/1994
Elig Status Date:	9/27/1994
Letter Of Intent Date:	6/17/1994
Redetermined:	No
Inspection Date:	8/15/1994
Site Manager:	MICKLE_FG
Site Mgr End Date:	1/29/2021
Tank Office:	PCLP6 - BROWARD CNTY ENVIRONMENTAL PROTECTION DEPT
Deductible Amount:	500
Deductible Paid To Date:	0
Co-Pay Amount:	0
Co-Pay Paid To Date:	0
Cap Amount:	0

Contaminated Media:

Discharge Date:	11/1/1993
Pct Discharge Combined With:	Not reported
Cleanup Required:	R - CLEANUP REQUIRED
Discharge Cleanup Status:	SRCR - SRCR COMPLETE

DRAFT

SANTOS PROPERTY (Continued) **U001343185**

Disch Cleanup Status Date:	2/19/2021
Cleanup Work Status:	COMPLETED
Information Source:	D - DISCHARGE NOTIFICATION
Other Source Description:	Not reported
Elig Indicator:	E - ELIGIBLE
Site Manager:	MICKLE_FG
Site Mgr End Date:	1/29/2021
Tank Office:	PCLP6 - BROWARD CNTY ENVIRONME
Contaminated Drinking Wells:	0
Contaminated Monitoring Well:	No
Contaminated Soil:	Yes
Contaminated Surface Water:	No
Contaminated Ground Water:	No
Pollutant:	Y - Unknown/Not Reported
Pollutant Other Description:	Not reported
Gallons Discharged:	Not reported

Task Information:

District:	SED
Facility ID:	8628170
Facility Status:	CLOSED
Facility Type:	C - Fuel user/Non-retail -
County:	BROWARD
County ID:	6
Cleanup Eligibility Status:	E
Source Effective Date:	Not reported
Discharge Date:	11-01-1993
Cleanup Required:	R - CLEANUP REQUIRED
Discharge Cleanup Status:	PNTD - PARTIAL ELIGIBILITY - NO TASK LEVEL DATA
Disch Cleanup Status Date:	09-27-1994
SRC Action Type:	-
SRC Submit Date:	Not reported
SRC Review Date:	Not reported
SRC Completion Status:	-
SRC Issue Date:	Not reported
SRC Comment:	Not reported
Cleanup Work Status:	INACTIVE
Site Mgr:	Not reported
Site Mgr End Date:	Not reported
Tank Office:	-
SR Task ID:	Not reported
SR Cleanup Responsible:	-
SR Funding Eligibility Type:	-
SR Actual Cost:	Not reported
SR Completion Date:	Not reported
SR Payment Date:	Not reported
SR Oral Date:	Not reported
SR Written Date:	Not reported
SR Soil Removal:	Not reported
SR Free Product Removal:	Not reported
SR Soil Tonnage Removed:	Not reported
SR Soil Treatment:	Not reported
SR Other Treatment:	Not reported
SR Alternate Proc Received Date:	Not reported
SR Alternate Procedure Status:	Not reported
SR Alternate Procedure Status Date:	Not reported
SR Alternate Procedure Comments:	Not reported
SA Task ID:	Not reported

DRAFT

SANTOS PROPERTY (Continued) **U001343185**

SA Cleanup Responsible:	-
SA Funding Eligibility Type:	-
SA Actual Cost:	Not reported
SA Completion Date:	Not reported
SA Payment Date:	Not reported
RAP Task ID:	Not reported
RAP Cleanup Responsible ID:	-
RAP Funding Eligibility Type:	-
RAP Actual Cost:	Not reported
RAP Completion Date:	Not reported
RAP Payment Date:	Not reported
RAP Last Order Approved:	Not reported
RA Task ID:	Not reported
RA Cleanup Responsible:	-
RA Funding Eligibility Type:	-
RA Years to Complete:	Not reported
RA Actual Cost:	Not reported

Click here for Florida Oculus:

UST:

Facility ID:	8628170
Name:	SANTOS PROPERTY
Address:	1213-1215 SW 1ST AVE
City,State,Zip:	FORT LAUDERDALE, FL 33315
Facility Phone:	Not reported
Facility Status:	CLOSED
Facility Type:	C
Type Description:	Fuel user/Non-retail
Depco:	P
Region:	STATE
Positioning Method:	UNVR
Latitude/Longitude:	26 6 10 / 80 8 30

UST:

Tank ID:	1
Tank Capacity:	2000
Tank Location:	UNDERGROUND
Tank Status:	B-Removed from Site
Status Date:	02/28/1993
Install Date:	6/1/1979
Substance:	D
Content Description:	Vehicular Diesel
Vessel Indicator:	TANK
DEP Contractor:	P

Owner:

Owner ID:	26320
Owner Name:	SANTOS, HARRY P
Owner Address:	2390 SW 27TH TER
Owner Address 2:	Not reported
Owner City,State,Zip:	FORT LAUDERDALE, FL 33312
Owner Contact:	HARRY P SANTOS
Owner Phone:	3055836823

Tank ID:	2
Tank Capacity:	4000

DRAFT

SANTOS PROPERTY (Continued) **U001343185**

Tank Location: UNDERGROUND
Tank Status: B-Removed from Site
Status Date: 02/28/1993
Install Date: 6/1/1979
Substance: A
Content Description: Leaded Gas
Vessel Indicator: TANK
DEP Contractor: P

Owner:
Owner ID: 26320
Owner Name: SANTOS, HARRY P
Owner Address: 2390 SW 27TH TER
Owner Address 2: Not reported
Owner City,State,Zip: FORT LAUDERDALE, FL 33312
Owner Contact: HARRY P SANTOS
Owner Phone: 3055836823

Tank ID: 3
Tank Capacity: 2000
Tank Location: UNDERGROUND
Tank Status: B-Removed from Site
Status Date: 02/28/1993
Install Date: 6/1/1979
Substance: B
Content Description: Unleaded Gas
Vessel Indicator: TANK
DEP Contractor: P

Owner:
Owner ID: 26320
Owner Name: SANTOS, HARRY P
Owner Address: 2390 SW 27TH TER
Owner Address 2: Not reported
Owner City,State,Zip: FORT LAUDERDALE, FL 33312
Owner Contact: HARRY P SANTOS
Owner Phone: 3055836823

Tank ID: 4
Tank Capacity: 550
Tank Location: UNDERGROUND
Tank Status: B-Removed from Site
Status Date: 10/31/1993
Install Date: 6/1/1969
Substance: X
Content Description: Misc Petrol-Based Product
Vessel Indicator: TANK
DEP Contractor: P

Owner:
Owner ID: 26320
Owner Name: SANTOS, HARRY P
Owner Address: 2390 SW 27TH TER
Owner Address 2: Not reported
Owner City,State,Zip: FORT LAUDERDALE, FL 33312
Owner Contact: HARRY P SANTOS
Owner Phone: 3055836823

DRAFT

SANTOS PROPERTY (Continued) **U001343185**

DWM CONTAM:

Name:	SANTOS PROPERTY
Address:	1213-1215 SW 1ST AVE
City,State,Zip:	FORT LAUDERDALE, FL
Program Site Id:	8628170
Lat DD:	26
Lat MM:	6
Lat SS:	10
Long DD:	80
Long MM:	8
Long SS:	30
Office/ District:	SED
Program Area:	PETROLEUM
Priority Score:	Not reported
Datum:	0
Method:	UNVR
Facility Status:	CLOSED-STCM
Facility Type:	Not reported
Score Effective Date:	Not reported
Score When Ranked:	Not reported
Rank:	Not reported
Operator:	Not reported
Phone:	Not reported
Name Changed:	Not reported
Addr Changed:	Not reported
Related Party ID:	Not reported
Primary RP Role:	Not reported
RP Begin Date:	Not reported
RP Name:	Not reported
RP Address1:	Not reported
RP Address2:	Not reported
RP City:	Not reported
RP State:	Not reported
RP Zip5:	Not reported
RP Zip4:	Not reported
Contact:	Not reported
RP Phone:	Not reported
RP Extension:	Not reported
Site Manager:	Not reported

RESP PARTY:

Name:	HARRY SANTOS & CO INC
Address:	1217 SW 1ST AVE
City,State,Zip:	FORT LAUDERDALE, FL 33312
District:	Southeast District
Site Id:	52421
Project Id:	52421
Site Status:	CLOSED
Project Manager:	STEVENS_C
OGC Case Number:	90-0003
Initial Date Received:	10/06/1989
Contaminants:	Not reported
Offsite Cont Impact:	Not reported
Priority Score:	Not reported
Datum:	HARN
Method ID:	UNKN

DRAFT

SANTOS PROPERTY (Continued) **U001343185**

Feature:	Not reported
Object Of Interest:	CAP_RAP SITE
Proximity To Object:	CENTR
Collect Username:	THORNTON_A
Collect Affiliation:	DEPARTMENT OF ENVIRONMENTAL PROTECTION
Collect Program Id:	CL
Collect Date:	03/15/2006
Map Series Used:	1999 doqs
Map Source Scale:	3868
Interpolation Scale:	Not reported
Coordinate Accuracy Id:	4
Verify Method Id:	DPHO
Verifier Username:	THORNTON_A
Verifier Affiliation:	DEPARTMENT OF ENVIRONMENTAL PROTECTION
Verifying Program Id:	CL
Verification Date:	03/15/2006
Decode for District:	Southeast District
Decode for Datum:	High Accuracy Reference Network
Decode for Method:	Unknown Method
Decode for Off Site COC:	Not reported
Decode for V_Method:	Digital Aerial Photography With Ground Control
Latitude/Longitude (deg/min/sec):	26 6 / 80 8
Source Facility Name:	Not reported
Source Facility ID:	Not reported
Program:	Not reported
Program Type:	Not reported
Program Status:	Not reported
WMD:	Not reported
ICR Indicator:	Not reported
Discharge Date:	Not reported
GIS ALBX:	Not reported
GIS ALBY:	Not reported
Site Manager:	Not reported
Site Phase Description:	Not reported
Offsite Contamination Key:	Not reported
Documents:	Not reported
Objectid:	Not reported

84
SW
1/4-1/2
0.386 mi.
2037 ft.

HARRY SANTOS & CO INC
1217 SW 1ST AVE
FORT LAUDERDALE, FL 33312

DWM CONTAM **S127023710**
ERIC WASTE CLEANUP **N/A**

Relative:
Higher

Actual:
6 ft.

DWM CONTAM:

Name:	CHALLENGE WAREHOUSING INC
Address:	1217 SW 1ST AVE
City,State,Zip:	FORT LAUDERDALE, FL
Program Site Id:	ERIC_10105
Lat DD:	26
Lat MM:	6
Lat SS:	24.857
Long DD:	80
Long MM:	8
Long SS:	37.2141
Office/ District:	SED
Program Area:	RESPONSPARTY
Priority Score:	Not reported

DRAFT

HARRY SANTOS & CO INC (Continued) **S127023710**

Datum:	HARN
Method:	DPHO
Facility Status:	Closed-ERIC
Facility Type:	Not reported
Score Effective Date:	Not reported
Score When Ranked:	Not reported
Rank:	Not reported
Operator:	Not reported
Phone:	Not reported
Name Changed:	Not reported
Addr Changed:	Not reported
Related Party ID:	Not reported
Primary RP Role:	Not reported
RP Begin Date:	Not reported
RP Name:	Not reported
RP Address1:	Not reported
RP Address2:	Not reported
RP City:	Not reported
RP State:	Not reported
RP Zip5:	Not reported
RP Zip4:	Not reported
Contact:	Not reported
RP Phone:	Not reported
RP Extension:	Not reported
Site Manager:	C Stevens

ERIC WASTE CLEANUP:

ERIC ID:	ERIC_10105
Name:	Harry Santos & Co Inc
Address:	1217 SW 1ST AVE
City,State,Zip:	FORT LAUDERDALE, FL 33312
County:	BROWARD
Status:	CLOSED
Source Facility Name:	Challenge Warehousing Inc
Source Facility ID:	48771
Program:	Responsible Party Cleanup
Program Type:	RESPONSPARTY
Program Status:	COMPLETE
District:	SED - Southeast District
WMD:	SFWMD - South Florida Water Management District
ICR Indicator:	N
Discharge Date:	Not reported
Method ID:	DPHO
Object of Interest:	CAP_R
Proximity to Object:	CENTR
Lat DD:	26
Lat MM:	6
Lat SS:	Not reported
Long DD:	80
Long MM:	8
Long SS:	Not reported
X Coord:	785019.99767
Y Coord:	239632.99465
GIS ALB X:	785020
GIS ALB Y:	239633
Collector Username:	THORNTON_A
Collection Date:	Not reported

DRAFT

HARRY SANTOS & CO INC (Continued) **S127023710**

Map Source:	1999 doqs
Map Source Scale:	3868
Interpolation Scale:	Not reported
Coordinate Accuracy ID:	4
Site Manager:	C Stevens
Site Phase Description:	Phase 4 - Design Implementation
Offsite Contamination Key:	CONTAMUNKNOWN
DATUM ID:	HARN
Documents:	https://prodenv.dep.state.fl.us/DepNexus/public/electronic-documents/ERIC_10105/gis-facility!search
Object ID:	3011

R85 **BROWARD CNTY-MAINTENANCE #1** **UST FINDER** **1028237373**
NNE **524 SE 5TH CT** **UST FINDER RELEASE** **N/A**
1/4-1/2 **FORT LAUDERDALE, FL 33301**
0.387 mi.
2044 ft. **Site 1 of 2 in cluster R**

Relative:
Higher

Actual:
5 ft.

UST FINDER:

Object ID:	79391
Facility ID:	FL8732757
Name:	BROWARD CNTY-MAINTENANCE #1
Address:	524 SE 5TH CT
City,State,Zip:	FORT LAUDERDALE, FL 33301
Address Match Type:	Not reported
Open USTs:	0
Closed USTs:	5
TOS USTs:	0
Population 1500ft:	792
Private Wells 1500ft:	0
Within 100yr Floodplain:	No
Land Use:	Developed, Low Intensity
Within SPA:	No
SPA PWS Facility ID:	Not reported
SPA Water Type:	Not reported
SPA Facility Type:	Not reported
SPA HUC12:	Not reported
Within WHPA:	No
WHPA PWS Facility ID:	Not reported
WHPA Water Type:	Not reported
WHPA Facility Type:	Not reported
WHPA HUC12:	Not reported
Facility Status:	Closed UST(s)
Date of Last Inspection:	Not reported
EPA Region:	4
Tribe:	Not reported
Coordinate Source:	State
X Coord:	-80.13666667
Y Coord:	26.13388889
Latitude:	26.13388889
Longitude:	-80.13666667

UST FINDER:

Object ID:	268808
Facility ID:	FL8732757
Tank ID:	FL8732757-1
Tank Status:	Closed
Installation Date:	1970/07/01 16:00:00+00

DRAFT

BROWARD CNTY-MAINTENANCE #1 (Continued) **1028237373**

Removal Date: Not reported
Tank Capacity: 2000
Substances: Leaded Gas
Tank Wall Type: Not reported

Object ID: 268809
Facility ID: FL8732757
Tank ID: FL8732757-2
Tank Status: Closed
Installation Date: 1970/07/01 16:00:00+00
Removal Date: Not reported
Tank Capacity: 2000
Substances: Leaded Gas
Tank Wall Type: Not reported

Object ID: 268810
Facility ID: FL8732757
Tank ID: FL8732757-3
Tank Status: Closed
Installation Date: 1970/07/01 16:00:00+00
Removal Date: Not reported
Tank Capacity: 2000
Substances: Unleaded Gas
Tank Wall Type: Not reported

Object ID: 268811
Facility ID: FL8732757
Tank ID: FL8732757-4
Tank Status: Closed
Installation Date: 1970/07/01 16:00:00+00
Removal Date: Not reported
Tank Capacity: 2000
Substances: Unleaded Gas
Tank Wall Type: Not reported

Object ID: 268812
Facility ID: FL8732757
Tank ID: FL8732757-5
Tank Status: Closed
Installation Date: 1970/07/01 16:00:00+00
Removal Date: Not reported
Tank Capacity: 2000
Substances: Unleaded Gas
Tank Wall Type: Not reported

UST FINDER RELEASE:
Object ID: 124902
Facility ID: FL8732757
Lust ID: FL23400
Name: BROWARD CNTY-MAINTENANCE #1
Address: 524 SE 5TH CT
City,State,Zip: FORT LAUDERDALE, FL 0
Address Match Type: Not reported
Reported Date: 1990/05/02 15:59:59+00
Status: No Further Action
Substance: Not reported

DRAFT

BROWARD CNTY-MAINTENANCE #1 (Continued) **1028237373**

Population within 1500ft:	790
Domestic Wells within 1500ft:	0
Land Use:	Developed, Low Intensity
Within SPA:	No
SPA PWS Facility ID:	Not reported
SPA Water Type:	Not reported
SPA Facility Type:	Not reported
SPA HUC12:	Not reported
Within WHPA:	No
WHPA PWS Facility ID:	Not reported
WHPA Water Type:	Not reported
WHPA Facility Type:	Not reported
WHPA HUC12:	Not reported
Within 100yr Floodplain:	No
Tribe:	Not reported
EPA Region:	4
NFA Letter 1:	Not reported
NFA Letter 2:	Not reported
NFA Letter 3:	Not reported
NFA Letter 4:	Not reported
Closed With Residual Contaminate:	Not reported
Coordinate Source:	State
X Coord:	-80.13667
Y Coord:	26.1338900000001
Latitude:	26.13389
Longitude:	-80.1366699999999

R86 **BROWARD CNTY-MAINTENANCE #1** **LUST U001343301**
NNE **524 SE 5TH CT** **UST N/A**
1/4-1/2 **FORT LAUDERDALE, FL 33301** **DWM CONTAM**
0.387 mi.
2044 ft. **Site 2 of 2 in cluster R**

Relative:
Higher

Actual:
5 ft.

LUST:

Name:	BROWARD CNTY-MAINTENANCE #1
Address:	524 SE 5TH CT
City,State,Zip:	FORT LAUDERDALE, FL 33301
Region:	STATE
Facility Id:	8732757
Facility Status:	CLOSED
Facility Type:	I - County Government
Facility Phone:	(954)357-6494
Facility Cleanup Rank:	Not reported
District:	Southeast District
Lat/Long (dms):	26 6 56.1957000 / 80 8 14.8782
Section:	Not reported
Township:	Not reported
Range:	Not reported
Feature:	Not reported
Method:	AGPS
Datum:	0
Score:	Not reported
Score Effective Date:	Not reported
Score When Ranked:	Not reported
Operator:	BROWARD CNTY EQUIP MGMT DIV;
Name Update:	Not reported
Address Update:	Not reported

DRAFT

BROWARD CNTY-MAINTENANCE #1 (Continued) **U001343301**

Petroleum Cleanup PCT Facility Score:

Facility Cleanup Status:	CMPL - COMPLETED
Contact:	SUSAN RINALDI
Contact Company:	BROWARD CNTY FLEET SERVICES DIV
Contact Address:	2515 SW 4TH AVE
Contact City/State/Zip:	Fort Lauderdale, FL 33315
Phone:	(954)357-6499
Bad Address Ind:	N
State:	FL
Zip:	33301, 2952
Score:	Not reported
Score Effective Date:	Not reported
Related Party ID:	2780
Primary RP Role:	ACCOUNT OWNER
RP Begin Date:	1987-06-02
RP Zip:	Not reported
RP Extension:	Not reported

Discharge Cleanup Summary:

Discharge Date:	5/2/1990
PCT Discharge Combined:	Not reported
Cleanup Required:	R - CLEANUP REQUIRED
Discharge Cleanup Status:	SRCR - SRCR COMPLETE
Disch Cleanup Status Date:	6/30/1993
Cleanup Work Status:	COMPLETED
Information Source:	A - ABANDONED TANK RESTORATION
Other Source Description:	Not reported
Eligibility Indicator:	I - INELIGIBLE
Site Manager:	Not reported
Site Mgr End Date:	Not reported
Tank Office:	-

Petroleum Cleanup Program Eligibility:

Facility ID:	8732757
Discharge Date:	5/2/1990
Pct Discharge Combined With:	Not reported
Cleanup Required:	R - CLEANUP REQUIRED
Discharge Cleanup Status:	SRCR - SRCR COMPLETE
Disch Cleanup Status Date:	6/30/1993
Cleanup Work Status:	COMPLETED
Information Source:	A - ABANDONED TANK RESTORATION
Other Source Description:	Not reported
Application Received Date:	3/28/1991
Cleanup Program:	A - ABANDONED TANK RESTORATION PROGRAM
Eligibility Status:	1/15/1992
Elig Status Date:	1/15/1992
Letter Of Intent Date:	Not reported
Redetermined:	No
Inspection Date:	5/3/1991
Site Manager:	Not reported
Site Mgr End Date:	Not reported
Tank Office:	-
Deductible Amount:	Not reported
Deductible Paid To Date:	Not reported
Co-Pay Amount:	Not reported
Co-Pay Paid To Date:	Not reported
Cap Amount:	0

DRAFT

BROWARD CNTY-MAINTENANCE #1 (Continued) **U001343301**

Task Information:

District:	SED
Facility ID:	8732757
Facility Status:	CLOSED
Facility Type:	I - County Government -
County:	BROWARD
County ID:	6
Cleanup Eligibility Status:	I
Source Effective Date:	06-30-1993
Discharge Date:	05-02-1990
Cleanup Required:	R - CLEANUP REQUIRED
Discharge Cleanup Status:	SRCR - SRCR COMPLETE
Disch Cleanup Status Date:	06-30-1993
SRC Action Type:	SRCR - SITE REHABILITATION COMPLETION REPORT
SRC Submit Date:	03-19-1993
SRC Review Date:	06-30-1993
SRC Completion Status:	A - APPROVED
SRC Issue Date:	06-30-1993
SRC Comment:	SRCR APPROVED
Cleanup Work Status:	COMPLETED
Site Mgr:	Not reported
Site Mgr End Date:	Not reported
Tank Office:	-
SR Task ID:	Not reported
SR Cleanup Responsible:	-
SR Funding Eligibility Type:	-
SR Actual Cost:	Not reported
SR Completion Date:	Not reported
SR Payment Date:	Not reported
SR Oral Date:	Not reported
SR Written Date:	Not reported
SR Soil Removal:	Not reported
SR Free Product Removal:	Not reported
SR Soil Tonnage Removed:	Not reported
SR Soil Treatment:	Not reported
SR Other Treatment:	Not reported
SR Alternate Proc Received Date:	Not reported
SR Alternate Procedure Status:	Not reported
SR Alternate Procedure Status Date:	Not reported
SR Alternate Procedure Comments:	Not reported
SA Task ID:	25077
SA Cleanup Responsible:	-
SA Funding Eligibility Type:	-
SA Actual Cost:	Not reported
SA Completion Date:	Not reported
SA Payment Date:	Not reported
RAP Task ID:	25078
RAP Cleanup Responsible ID:	RP - RESPONSIBLE PARTY
RAP Funding Eligibility Type:	-
RAP Actual Cost:	Not reported
RAP Completion Date:	06-30-1993
RAP Payment Date:	Not reported
RAP Last Order Approved:	1993-06-30 00:00:00
RA Task ID:	25079
RA Cleanup Responsible:	RP - RESPONSIBLE PARTY
RA Funding Eligibility Type:	-
RA Years to Complete:	Not reported

DRAFT

BROWARD CNTY-MAINTENANCE #1 (Continued) **U001343301**

RA Actual Cost: Not reported

Click here for Florida Oculus:

UST:

Facility ID:	8732757
Name:	BROWARD CNTY-MAINTENANCE #1
Address:	524 SE 5TH CT
City,State,Zip:	FORT LAUDERDALE, FL 33301
Facility Phone:	9543576494
Facility Status:	CLOSED
Facility Type:	I
Type Description:	County Government
Depco:	P
Region:	STATE
Positioning Method:	AGPS
Latitude/Longitude:	26 8 2 / 80 8 12

UST:

Tank ID:	1
Tank Capacity:	2000
Tank Location:	UNDERGROUND
Tank Status:	B-Removed from Site
Status Date:	07/31/1990
Install Date:	7/1/1970
Substance:	A
Content Description:	Leaded Gas
Vessel Indicator:	TANK
DEP Contractor:	P

Owner:

Owner ID:	2780
Owner Name:	BROWARD CNTY FLEET SERVICES DIV
Owner Address:	2515 SW 4TH AVE
Owner Address 2:	ATTN: STORAGE TANK REGIS
Owner City,State,Zip:	Fort Lauderdale, FL 33315
Owner Contact:	SUSAN RINALDI
Owner Phone:	9543576499

Tank ID:	2
Tank Capacity:	2000
Tank Location:	UNDERGROUND
Tank Status:	B-Removed from Site
Status Date:	06/30/1990
Install Date:	7/1/1970
Substance:	A
Content Description:	Leaded Gas
Vessel Indicator:	TANK
DEP Contractor:	P

Owner:

Owner ID:	2780
Owner Name:	BROWARD CNTY FLEET SERVICES DIV
Owner Address:	2515 SW 4TH AVE
Owner Address 2:	ATTN: STORAGE TANK REGIS
Owner City,State,Zip:	Fort Lauderdale, FL 33315
Owner Contact:	SUSAN RINALDI

DRAFT

BROWARD CNTY-MAINTENANCE #1 (Continued) **U001343301**

Owner Phone: 9543576499

Tank ID: 3
Tank Capacity: 2000
Tank Location: UNDERGROUND
Tank Status: B-Removed from Site
Status Date: Not reported
Install Date: 7/1/1970
Substance: B
Content Description: Unleaded Gas
Vessel Indicator: TANK
DEP Contractor: P

Owner:
Owner ID: 2780
Owner Name: BROWARD CNTY FLEET SERVICES DIV
Owner Address: 2515 SW 4TH AVE
Owner Address 2: ATTN: STORAGE TANK REGIS
Owner City,State,Zip: Fort Lauderdale, FL 33315
Owner Contact: SUSAN RINALDI
Owner Phone: 9543576499

Tank ID: 4
Tank Capacity: 2000
Tank Location: UNDERGROUND
Tank Status: B-Removed from Site
Status Date: Not reported
Install Date: 7/1/1970
Substance: B
Content Description: Unleaded Gas
Vessel Indicator: TANK
DEP Contractor: P

Owner:
Owner ID: 2780
Owner Name: BROWARD CNTY FLEET SERVICES DIV
Owner Address: 2515 SW 4TH AVE
Owner Address 2: ATTN: STORAGE TANK REGIS
Owner City,State,Zip: Fort Lauderdale, FL 33315
Owner Contact: SUSAN RINALDI
Owner Phone: 9543576499

Tank ID: 5
Tank Capacity: 2000
Tank Location: UNDERGROUND
Tank Status: B-Removed from Site
Status Date: Not reported
Install Date: 7/1/1970
Substance: B
Content Description: Unleaded Gas
Vessel Indicator: TANK
DEP Contractor: P

Owner:
Owner ID: 2780
Owner Name: BROWARD CNTY FLEET SERVICES DIV

DRAFT

BROWARD CNTY-MAINTENANCE #1 (Continued) **U001343301**

Owner Address:	2515 SW 4TH AVE
Owner Address 2:	ATTN: STORAGE TANK REGIS
Owner City,State,Zip:	Fort Lauderdale, FL 33315
Owner Contact:	SUSAN RINALDI
Owner Phone:	9543576499

DWM CONTAM:

Name:	BROWARD CNTY-MAINTENANCE #1
Address:	524 SE 5TH CT
City,State,Zip:	FORT LAUDERDALE, FL
Program Site Id:	8732757
Lat DD:	26
Lat MM:	8
Lat SS:	2
Long DD:	80
Long MM:	8
Long SS:	12
Office/ District:	SED
Program Area:	PETROLEUM
Priority Score:	Not reported
Datum:	0
Method:	AGPS
Facility Status:	CLOSED-STCM
Facility Type:	Not reported
Score Effective Date:	Not reported
Score When Ranked:	Not reported
Rank:	Not reported
Operator:	Not reported
Phone:	Not reported
Name Changed:	Not reported
Addr Changed:	Not reported
Related Party ID:	Not reported
Primary RP Role:	Not reported
RP Begin Date:	Not reported
RP Name:	Not reported
RP Address1:	Not reported
RP Address2:	Not reported
RP City:	Not reported
RP State:	Not reported
RP Zip5:	Not reported
RP Zip4:	Not reported
Contact:	Not reported
RP Phone:	Not reported
RP Extension:	Not reported
Site Manager:	Not reported

DRAFT

S87 **BROWARD CNTY SHERIFFS OFFICE-MAIN JAIL** **LUST** **U001344093**
NW **555 SE 1ST AVE** **UST** **N/A**
1/4-1/2 **FORT LAUDERDALE, FL 33301** **DWM CONTAM**
0.406 mi. **Financial Assurance**
2144 ft. **Site 1 of 2 in cluster S** **BROWARD CO. HM**

Relative:
Higher

Actual:
6 ft.

LUST:

Name:	BROWARD CNTY SHERIFFS OFFICE-MAIN JAIL
Address:	555 SE 1ST AVE
City,State,Zip:	FORT LAUDERDALE, FL 33301
Region:	STATE
Facility Id:	9101932
Facility Status:	OPEN
Facility Type:	I - County Government
Facility Phone:	(954)831-0286
Facility Cleanup Rank:	Not reported
District:	Southeast District
Lat/Long (dms):	26 6 58.9050000 / 80 8 33.195
Section:	Not reported
Township:	Not reported
Range:	Not reported
Feature:	Not reported
Method:	AGPS
Datum:	0
Score:	9
Score Effective Date:	2009-11-04 00:00:00
Score When Ranked:	Not reported
Operator:	BRIAN JONES
Name Update:	Not reported
Address Update:	1996-11-22 00:00:00

Petroleum Cleanup PCT Facility Score:

Facility Cleanup Status:	CMPL - COMPLETED
Contact:	BRIAN JONES / CHRISTINA LUSK
Contact Company:	BROWARD CNTY SHERIFFS OFFICE
Contact Address:	2421 NW 16TH ST
Contact City/State/Zip:	POMPANO BEACH, FL 33069
Phone:	(954)831-6042
Bad Address Ind:	N
State:	FL
Zip:	33301
Score:	9
Score Effective Date:	2009-11-04 00:00:00
Related Party ID:	35878
Primary RP Role:	ACCOUNT OWNER
RP Begin Date:	2009-06-03
RP Zip:	Not reported
RP Extension:	Not reported

Discharge Cleanup Summary:

Discharge Date:	1/7/2009
PCT Discharge Combined:	Not reported
Cleanup Required:	R - CLEANUP REQUIRED
Discharge Cleanup Status:	NFA - NFA COMPLETE
Disch Cleanup Status Date:	7/27/2011
Cleanup Work Status:	COMPLETED
Information Source:	C - CLOSURE REPORT
Other Source Description:	Not reported
Eligibility Indicator:	I - INELIGIBLE

DRAFT

BROWARD CNTY SHERIFFS OFFICE-MAIN JAIL (Continued) **U001344093**

Site Manager:	DAMVELDANSEL_D
Site Mgr End Date:	7/27/2011
Tank Office:	PCLP6 - BROWARD CNTY ENVIRONMENTAL PROTECTION DEPT

Contaminated Media:

Discharge Date:	1/7/2009
Pct Discharge Combined With:	Not reported
Cleanup Required:	R - CLEANUP REQUIRED
Discharge Cleanup Status:	NFA - NFA COMPLETE
Disch Cleanup Status Date:	7/27/2011
Cleanup Work Status:	COMPLETED
Information Source:	C - CLOSURE REPORT
Other Source Description:	Not reported
Elig Indicator:	I - INELIGIBLE
Site Manager:	DAMVELDANSEL_D
Site Mgr End Date:	7/27/2011
Tank Office:	PCLP6 - BROWARD CNTY ENVIRONME
Contaminated Drinking Wells:	Not reported
Contaminated Monitoring Well:	No
Contaminated Soil:	No
Contaminated Surface Water:	No
Contaminated Ground Water:	Yes
Pollutant:	G - Emerg Generator Diesel
Pollutant Other Description:	inspection date 4/16/09
Gallons Discharged:	Not reported

Task Information:

District:	SED
Facility ID:	9101932
Facility Status:	OPEN
Facility Type:	I - County Government -
County:	BROWARD
County ID:	6
Cleanup Eligibility Status:	I
Source Effective Date:	06-27-2011
Discharge Date:	01-07-2009
Cleanup Required:	R - CLEANUP REQUIRED
Discharge Cleanup Status:	NFA - NFA COMPLETE
Disch Cleanup Status Date:	07-27-2011
SRC Action Type:	NFA - NO FURTHER ACTION
SRC Submit Date:	04-06-2010
SRC Review Date:	04-20-2010
SRC Completion Status:	A - APPROVED
SRC Issue Date:	07-27-2011
SRC Comment:	Not reported
Cleanup Work Status:	COMPLETED
Site Mgr:	DAMVELDANSEL_D
Site Mgr End Date:	07-27-2011
Tank Office:	PCLP6 - Broward County
SR Task ID:	Not reported
SR Cleanup Responsible:	-
SR Funding Eligibility Type:	-
SR Actual Cost:	Not reported
SR Completion Date:	Not reported
SR Payment Date:	Not reported
SR Oral Date:	Not reported
SR Written Date:	Not reported
SR Soil Removal:	Not reported

DRAFT

BROWARD CNTY SHERIFFS OFFICE-MAIN JAIL (Continued) **U001344093**

SR Free Product Removal:	Not reported
SR Soil Tonnage Removed:	Not reported
SR Soil Treatment:	Not reported
SR Other Treatment:	Not reported
SR Alternate Proc Received Date:	Not reported
SR Alternate Procedure Status:	Not reported
SR Alternate Procedure Status Date:	Not reported
SR Alternate Procedure Comments:	Not reported
SA Task ID:	86458
SA Cleanup Responsible:	-
SA Funding Eligibility Type:	-
SA Actual Cost:	Not reported
SA Completion Date:	Not reported
SA Payment Date:	Not reported
RAP Task ID:	Not reported
RAP Cleanup Responsible ID:	-
RAP Funding Eligibility Type:	-
RAP Actual Cost:	Not reported
RAP Completion Date:	Not reported
RAP Payment Date:	Not reported
RAP Last Order Approved:	Not reported
RA Task ID:	86459
RA Cleanup Responsible:	-
RA Funding Eligibility Type:	-
RA Years to Complete:	0
RA Actual Cost:	Not reported

Click here for Florida Oculus:

Broward Co. UST:

Name:	BROWARD SHERIFF'S OFFICE - MAIN JAIL
Address:	555 SE 1ST AVE
City,State,Zip:	FORT LAUDERDALE, FL 33301
DEP Site Id:	069101932
Facility ID:	02089
Storage Tank ID:	02089-01
Tank Construction:	E. Fiberglass
Tank Size:	4000
Install Date:	02/01/1985
Tank Status:	B. Removed From Site
Substance:	G. Diesel; Emergency Generator
Tank Type:	Underground

UST:

Facility ID:	9101932
Name:	BROWARD CNTY SHERIFFS OFFICE-MAIN JAIL
Address:	555 SE 1ST AVE
City,State,Zip:	FORT LAUDERDALE, FL 33301
Facility Phone:	9548310286
Facility Status:	OPEN
Facility Type:	I
Type Description:	County Government
Depco:	D
Region:	STATE
Positioning Method:	AGPS
Latitude/Longitude:	26 18 0 / 80 9 8

DRAFT

BROWARD CNTY SHERIFFS OFFICE-MAIN JAIL (Continued) **U001344093**

UST:

Tank ID:	1
Tank Capacity:	4000
Tank Location:	UNDERGROUND
Tank Status:	A-Closed In Place
Status Date:	06/03/2009
Install Date:	2/1/1985
Substance:	G
Content Description:	Emerg Generator Diesel
Vessel Indicator:	TANK
DEP Contractor:	D

Owner:

Owner ID:	35878
Owner Name:	BROWARD CNTY SHERIFFS OFFICE
Owner Address:	2421 NW 16TH ST
Owner Address 2:	Not reported
Owner City,State,Zip:	POMPANO BEACH, FL 33069
Owner Contact:	BRIAN JONES / ROMULO SILVA
Owner Phone:	9548316042

Construction:

Tank ID:	4
Construction Category:	C
Construction Description:	Steel
Tank ID:	4
Construction Category:	I
Construction Description:	Double wall
Tank ID:	4
Construction Category:	M
Construction Description:	Spill containment bucket
Tank ID:	4
Construction Category:	P
Construction Description:	Level gauges/alarms

Piping:

Tank ID:	4
Piping Category:	B
Piping Description:	Steel/galvanized metal
Tank ID:	4
Piping Category:	A
Piping Description:	Abv, no soil contact
Tank ID:	4
Piping Category:	I
Piping Description:	Suction piping system

Monitoring:

Tank ID:	4
Petro Monitoring Category:	M
Monitoring Description:	Manual tank gauging - USTs

DRAFT

BROWARD CNTY SHERIFFS OFFICE-MAIN JAIL (Continued) **U001344093**

Tank ID: 4
Petro Monitoring Category: Q
Monitoring Description: Visual inspection of ASTs

Tank ID: 4
Petro Monitoring Category: F
Monitoring Description: Monitor dbl wall tank space

DWM CONTAM:
Name: BROWARD CNTY SHERIFFS OFFICE-MAIN JAIL
Address: 555 SE 1ST AVE
City,State,Zip: FORT LAUDERDALE, FL
Program Site Id: 9101932
Lat DD: 26
Lat MM: 18
Lat SS: 0
Long DD: 80
Long MM: 9
Long SS: 8
Office/ District: SED
Program Area: PETROLEUM
Priority Score: Not reported
Datum: 0
Method: AGPS
Facility Status: CLOSED-STCM
Facility Type: Not reported
Score Effective Date: Not reported
Score When Ranked: Not reported
Rank: Not reported
Operator: Not reported
Phone: Not reported
Name Changed: Not reported
Addr Changed: Not reported
Related Party ID: Not reported
Primary RP Role: Not reported
RP Begin Date: Not reported
RP Name: Not reported
RP Address1: Not reported
RP Address2: Not reported
RP City: Not reported
RP State: Not reported
RP Zip5: Not reported
RP Zip4: Not reported
Contact: Not reported
RP Phone: Not reported
RP Extension: Not reported
Site Manager: Not reported

FL Financial Assurance 3:
Name: BROWARD CNTY SHERIFFS OFFICE-MAIN JAIL
Address: 555 SE 1ST AVE
City,State,Zip: FORT LAUDERDALE, FL 33301
Region: 3
Facility ID: 9101932

DRAFT

BROWARD CNTY SHERIFFS OFFICE-MAIN JAIL (Continued) **U001344093**

Facility Phone:	9548310286
Facility Status:	OPEN
Facility Type:	I
Type Description:	County Government
DEP CO:	D
Finaincial Responsibility:	INSURANCE
Insurance Company:	FPLIPA
Effective Date:	06/22/1992
Expire Date:	02/28/1994
Owner ID:	35878
Onwer Name:	BROWARD CNTY SHERIFFS OFFICE
Owner Address:	2421 NW 16TH ST
Owner Address2:	Not reported
Owner City,St,Zip:	POMPANO BEACH, FL 33069
Contact:	BRIAN JONES / ROMULO SILVA
Resp Party Phone:	9548316042

Name:	BROWARD CNTY SHERIFFS OFFICE-MAIN JAIL
Address:	555 SE 1ST AVE
City,State,Zip:	FORT LAUDERDALE, FL 33301
Region:	3
Facility ID:	9101932
Facility Phone:	9548310286
Facility Status:	OPEN
Facility Type:	I
Type Description:	County Government
DEP CO:	D
Finaincial Responsibility:	INSURANCE
Insurance Company:	INDIAN HARBOR INSURANCE COMPANY
Effective Date:	09/28/2017
Expire Date:	09/28/2019
Owner ID:	35878
Onwer Name:	BROWARD CNTY SHERIFFS OFFICE
Owner Address:	2421 NW 16TH ST
Owner Address2:	Not reported
Owner City,St,Zip:	POMPANO BEACH, FL 33069
Contact:	BRIAN JONES / ROMULO SILVA
Resp Party Phone:	9548316042

Name:	BROWARD CNTY SHERIFFS OFFICE-MAIN JAIL
Address:	555 SE 1ST AVE
City,State,Zip:	FORT LAUDERDALE, FL 33301
Region:	3
Facility ID:	9101932
Facility Phone:	9548310286
Facility Status:	OPEN
Facility Type:	I
Type Description:	County Government
DEP CO:	D
Finaincial Responsibility:	INSURANCE
Insurance Company:	INDIAN HARBOR INSURANCE COMPANY
Effective Date:	09/28/2019
Expire Date:	09/28/2023
Owner ID:	35878
Onwer Name:	BROWARD CNTY SHERIFFS OFFICE
Owner Address:	2421 NW 16TH ST
Owner Address2:	Not reported

DRAFT

BROWARD CNTY SHERIFFS OFFICE-MAIN JAIL (Continued) **U001344093**

Owner City,St,Zip: POMPANO BEACH, FL 33069
Contact: BRIAN JONES / ROMULO SILVA
Resp Party Phone: 9548316042

Name: BROWARD CNTY SHERIFFS OFFICE-MAIN JAIL
Address: 555 SE 1ST AVE
City,State,Zip: FORT LAUDERDALE, FL 33301
Region: 3
Facility ID: 9101932
Facility Phone: 9548310286
Facility Status: OPEN
Facility Type: I
Type Description: County Government
DEP CO: D
Finaincial Responsibility: INSURANCE
Insurance Company: INDIAN HARBOR INSURANCE COMPANY
Effective Date: 10/02/2015
Expire Date: 09/02/2016
Owner ID: 35878
Onwer Name: BROWARD CNTY SHERIFFS OFFICE
Owner Address: 2421 NW 16TH ST
Owner Address2: Not reported
Owner City,St,Zip: POMPANO BEACH, FL 33069
Contact: BRIAN JONES / ROMULO SILVA
Resp Party Phone: 9548316042

Name: BROWARD CNTY SHERIFFS OFFICE-MAIN JAIL
Address: 555 SE 1ST AVE
City,State,Zip: FORT LAUDERDALE, FL 33301
Region: 3
Facility ID: 9101932
Facility Phone: 9548310286
Facility Status: OPEN
Facility Type: I
Type Description: County Government
DEP CO: D
Finaincial Responsibility: INSURANCE
Insurance Company: LIBERTY SURPLUS INSURANCE CORP
Effective Date: 06/28/2007
Expire Date: 06/28/2008
Owner ID: 35878
Onwer Name: BROWARD CNTY SHERIFFS OFFICE
Owner Address: 2421 NW 16TH ST
Owner Address2: Not reported
Owner City,St,Zip: POMPANO BEACH, FL 33069
Contact: BRIAN JONES / ROMULO SILVA
Resp Party Phone: 9548316042

Name: BROWARD CNTY SHERIFFS OFFICE-MAIN JAIL
Address: 555 SE 1ST AVE
City,State,Zip: FORT LAUDERDALE, FL 33301
Region: 3
Facility ID: 9101932
Facility Phone: 9548310286
Facility Status: OPEN
Facility Type: I
Type Description: County Government

DRAFT

BROWARD CNTY SHERIFFS OFFICE-MAIN JAIL (Continued) **U001344093**

DEP CO:	D
Finaincial Responsibility:	INSURANCE
Insurance Company:	LIBERTY SURPLUS INSURANCE CORP
Effective Date:	07/25/2011
Expire Date:	07/25/2012
Owner ID:	35878
Onwer Name:	BROWARD CNTY SHERIFFS OFFICE
Owner Address:	2421 NW 16TH ST
Owner Address2:	Not reported
Owner City,St,Zip:	POMPANO BEACH, FL 33069
Contact:	BRIAN JONES / ROMULO SILVA
Resp Party Phone:	9548316042

Name:	BROWARD CNTY SHERIFFS OFFICE-MAIN JAIL
Address:	555 SE 1ST AVE
City,State,Zip:	FORT LAUDERDALE, FL 33301
Region:	3
Facility ID:	9101932
Facility Phone:	9548310286
Facility Status:	OPEN
Facility Type:	I
Type Description:	County Government
DEP CO:	D
Finaincial Responsibility:	INSURANCE
Insurance Company:	LIBERTY SURPLUS INSURANCE CORP
Effective Date:	09/28/2009
Expire Date:	09/28/2010
Owner ID:	35878
Onwer Name:	BROWARD CNTY SHERIFFS OFFICE
Owner Address:	2421 NW 16TH ST
Owner Address2:	Not reported
Owner City,St,Zip:	POMPANO BEACH, FL 33069
Contact:	BRIAN JONES / ROMULO SILVA
Resp Party Phone:	9548316042

Name:	BROWARD CNTY SHERIFFS OFFICE-MAIN JAIL
Address:	555 SE 1ST AVE
City,State,Zip:	FORT LAUDERDALE, FL 33301
Region:	3
Facility ID:	9101932
Facility Phone:	9548310286
Facility Status:	OPEN
Facility Type:	I
Type Description:	County Government
DEP CO:	D
Finaincial Responsibility:	INSURANCE
Insurance Company:	LIBERTY SURPLUS INSURANCE CORP
Effective Date:	09/28/2012
Expire Date:	09/28/2013
Owner ID:	35878
Onwer Name:	BROWARD CNTY SHERIFFS OFFICE
Owner Address:	2421 NW 16TH ST
Owner Address2:	Not reported
Owner City,St,Zip:	POMPANO BEACH, FL 33069
Contact:	BRIAN JONES / ROMULO SILVA
Resp Party Phone:	9548316042

DRAFT

BROWARD CNTY SHERIFFS OFFICE-MAIN JAIL (Continued) **U001344093**

Name:	BROWARD CNTY SHERIFFS OFFICE-MAIN JAIL
Address:	555 SE 1ST AVE
City,State,Zip:	FORT LAUDERDALE, FL 33301
Region:	3
Facility ID:	9101932
Facility Phone:	9548310286
Facility Status:	OPEN
Facility Type:	I
Type Description:	County Government
DEP CO:	D
Finaincial Responsibility:	INSURANCE
Insurance Company:	PLUS
Effective Date:	02/28/1994
Expire Date:	02/28/1997
Owner ID:	35878
Onwer Name:	BROWARD CNTY SHERIFFS OFFICE
Owner Address:	2421 NW 16TH ST
Owner Address2:	Not reported
Owner City,St,Zip:	POMPANO BEACH, FL 33069
Contact:	BRIAN JONES / ROMULO SILVA
Resp Party Phone:	9548316042

BROWARD CO. HM:

Name:	BROWARD SHERIFF'S OFFICE - MAIN JAIL
Address:	555 SE 1ST AVE
City,State,Zip:	FORT LAUDERDALE, FL 33301
Region:	BROWARD
Facility ID:	02089
Alt Location:	Not reported
Facility Status:	OPEN

S88 **BROWARD CNTY SHERIFFS OFFICE-MAIN JAIL** **UST FINDER** **1028246588**
NW **555 SE 1ST AVE** **UST FINDER RELEASE** **N/A**
1/4-1/2 **FORT LAUDERDALE, FL 33301**
0.406 mi.
2144 ft. **Site 2 of 2 in cluster S**

Relative:
Higher

Actual:
6 ft.

UST FINDER:

Object ID:	60553
Facility ID:	FL9101932
Name:	BROWARD CNTY SHERIFFS OFFICE-MAIN JAIL
Address:	555 SE 1ST AVE
City,State,Zip:	FORT LAUDERDALE, FL 33301
Address Match Type:	Not reported
Open USTs:	0
Closed USTs:	1
TOS USTs:	0
Population 1500ft:	214
Private Wells 1500ft:	0
Within 100yr Floodplain:	No
Land Use:	Developed, Medium Intensity
Within SPA:	No
SPA PWS Facility ID:	Not reported
SPA Water Type:	Not reported
SPA Facility Type:	Not reported
SPA HUC12:	Not reported
Within WHPA:	Yes

DRAFT

BROWARD CNTY SHERIFFS OFFICE-MAIN JAIL (Continued) **1028246588**

WHPA PWS Facility ID:	FL4060163_275638307
WHPA Water Type:	GW - Ground water
WHPA Facility Type:	WL - Well
WHPA HUC12:	030902061100
Facility Status:	Closed UST(s)
Date of Last Inspection:	Not reported
EPA Region:	4
Tribe:	Not reported
Coordinate Source:	State
X Coord:	-80.1522222199999
Y Coord:	26.3000000000001
Latitude:	26.3
Longitude:	-80.15222222

UST FINDER:

Object ID:	230988
Facility ID:	FL9101932
Tank ID:	FL9101932-1
Tank Status:	Closed
Installation Date:	1985/02/01 16:00:00+00
Removal Date:	Not reported
Tank Capacity:	4000
Substances:	Emerg Generator Diesel
Tank Wall Type:	Not reported

UST FINDER RELEASE:

Object ID:	124283
Facility ID:	FL9101932
Lust ID:	FL2293
Name:	BROWARD CNTY SHERIFFS OFFICE-MAIN JAIL
Address:	555 SE 1ST AVE
City,State,Zip:	FORT LAUDERDALE, FL 0
Address Match Type:	Not reported
Reported Date:	2009/01/07 15:59:59+00
Status:	No Further Action
Substance:	Not reported
Population within 1500ft:	214
Domestic Wells within 1500ft:	0
Land Use:	Developed, Medium Intensity
Within SPA:	No
SPA PWS Facility ID:	Not reported
SPA Water Type:	Not reported
SPA Facility Type:	Not reported
SPA HUC12:	Not reported
Within WHPA:	Yes
WHPA PWS Facility ID:	FL4060163_275638307
WHPA Water Type:	GW - Ground water
WHPA Facility Type:	WL - Well
WHPA HUC12:	030902061100
Within 100yr Floodplain:	No
Tribe:	Not reported
EPA Region:	4
NFA Letter 1:	Not reported
NFA Letter 2:	Not reported
NFA Letter 3:	Not reported
NFA Letter 4:	Not reported

DRAFT

BROWARD CNTY SHERIFFS OFFICE-MAIN JAIL (Continued) **1028246588**

Closed With Residual Contaminate:	Not reported
Coordinate Source:	State
X Coord:	-80.1522199999999
Y Coord:	26.3000000000001
Latitude:	26.3
Longitude:	-80.15222

T89 **OZARK GROCERY** **LUST** **U001379790**
SW **1401 S ANDREWS AVE** **UST** **N/A**
1/4-1/2 **FORT LAUDERDALE, FL 33316** **DWM CONTAM**
0.444 mi. **Financial Assurance**
2346 ft. **Site 1 of 3 in cluster T**

Relative:
Higher

Actual:
6 ft.

LUST:

Name:	OZARK GROCERY
Address:	1401 S ANDREWS AVE
City,State,Zip:	FORT LAUDERDALE, FL 33316
Region:	STATE
Facility Id:	8502433
Facility Status:	CLOSED
Facility Type:	A - Retail Station
Facility Phone:	(305)525-7500
Facility Cleanup Rank:	8533
District:	Southeast District
Lat/Long (dms):	26 6 15.5566 / 80 8 35.4095000
Section:	Not reported
Township:	Not reported
Range:	Not reported
Feature:	Not reported
Method:	AGPS
Datum:	0
Score:	10
Score Effective Date:	1997-11-04 00:00:00
Score When Ranked:	10
Operator:	NORMAN D TRIPP
Name Update:	Not reported
Address Update:	Not reported

Petroleum Cleanup PCT Facility Score:

Facility Cleanup Status:	CMPL - COMPLETED
Contact:	NORMAN D TRIPP
Contact Company:	HOLDMAN, RUDNER, TRIPP
Contact Address:	PO BOX 14245
Contact City/State/Zip:	FORT LAUDERDALE, FL 33302
Phone:	(305)525-7500
Bad Address Ind:	N
State:	FL
Zip:	33316, 1839
Score:	10
Score Effective Date:	1997-11-04 00:00:00
Related Party ID:	25819
Primary RP Role:	ACCOUNT OWNER
RP Begin Date:	1994-04-05
RP Zip:	Not reported
RP Extension:	Not reported

Discharge Cleanup Summary:

Discharge Date:	7/21/1986

DRAFT

OZARK GROCERY (Continued) **U001379790**

PCT Discharge Combined: Not reported
Cleanup Required: R - CLEANUP REQUIRED
Discharge Cleanup Status: NFA - NFA COMPLETE
Disch Cleanup Status Date: 2/23/2012
Cleanup Work Status: COMPLETED
Information Source: E - EDI
Other Source Description: Not reported
Eligibility Indicator: E - ELIGIBLE
Site Manager: LEON_WM
Site Mgr End Date: 2/23/2012
Tank Office: PCTM5 - PETROLEUM CLEANUP TEAM 5

Petroleum Cleanup Program Eligibility:
Facility ID: 8502433
Discharge Date: 7/21/1986
Pct Discharge Combined With: Not reported
Cleanup Required: R - CLEANUP REQUIRED
Discharge Cleanup Status: NFA - NFA COMPLETE
Disch Cleanup Status Date: 2/23/2012
Cleanup Work Status: COMPLETED
Information Source: E - EDI
Other Source Description: Not reported
Application Received Date: 9/22/1986
Cleanup Program: E - EARLY DETECTION INCENTIVE
Eligibility Status: 5/28/1991
Elig Status Date: 5/28/1991
Letter Of Intent Date: 3/3/1988
Redetermined: No
Inspection Date: 2/24/1987
Site Manager: LEON_WM
Site Mgr End Date: 2/23/2012
Tank Office: PCTM5 - PETROLEUM CLEANUP TEAM 5
Deductible Amount: Not reported
Deductible Paid To Date: 0
Co-Pay Amount: Not reported
Co-Pay Paid To Date: 0
Cap Amount: 0

Contaminated Media:
Discharge Date: 7/21/1986
Pct Discharge Combined With: Not reported
Cleanup Required: R - CLEANUP REQUIRED
Discharge Cleanup Status: NFA - NFA COMPLETE
Disch Cleanup Status Date: 2/23/2012
Cleanup Work Status: COMPLETED
Information Source: E - EDI
Other Source Description: Not reported
Elig Indicator: E - ELIGIBLE
Site Manager: LEON_WM
Site Mgr End Date: 2/23/2012
Tank Office: PCTM5 - PETROLEUM CLEANUP TEAM
Contaminated Drinking Wells: 0
Contaminated Monitoring Well: Yes
Contaminated Soil: No
Contaminated Surface Water: No
Contaminated Ground Water: No
Pollutant: A - Leaded Gas
Pollutant Other Description: Not reported

DRAFT

OZARK GROCERY (Continued) **U001379790**

Gallons Discharged:	Not reported
Discharge Date:	7/21/1986
Pct Discharge Combined With:	Not reported
Cleanup Required:	R - CLEANUP REQUIRED
Discharge Cleanup Status:	NFA - NFA COMPLETE
Disch Cleanup Status Date:	2/23/2012
Cleanup Work Status:	COMPLETED
Information Source:	E - EDI
Other Source Description:	Not reported
Elig Indicator:	E - ELIGIBLE
Site Manager:	LEON_WM
Site Mgr End Date:	2/23/2012
Tank Office:	PCTM5 - PETROLEUM CLEANUP TEAM
Contaminated Drinking Wells:	0
Contaminated Monitoring Well:	Yes
Contaminated Soil:	No
Contaminated Surface Water:	No
Contaminated Ground Water:	No
Pollutant:	B - Unleaded Gas
Pollutant Other Description:	Not reported
Gallons Discharged:	Not reported

Task Information:

District:	SED
Facility ID:	8502433
Facility Status:	CLOSED
Facility Type:	A - Retail Station -
County:	BROWARD
County ID:	6
Cleanup Eligibility Status:	E
Source Effective Date:	02-23-2012
Discharge Date:	07-21-1986
Cleanup Required:	R - CLEANUP REQUIRED
Discharge Cleanup Status:	NFA - NFA COMPLETE
Disch Cleanup Status Date:	02-23-2012
SRC Action Type:	NFA - NO FURTHER ACTION
SRC Submit Date:	12-01-2011
SRC Review Date:	12-07-2011
SRC Completion Status:	A - APPROVED
SRC Issue Date:	02-23-2012
SRC Comment:	Not reported
Cleanup Work Status:	COMPLETED
Site Mgr:	LEON_WM
Site Mgr End Date:	02-23-2012
Tank Office:	PCTM5 - Team 5
SR Task ID:	27115
SR Cleanup Responsible:	ST - STATE
SR Funding Eligibility Type:	-
SR Actual Cost:	$87,925.61
SR Completion Date:	07-08-1991
SR Payment Date:	02-19-1993
SR Oral Date:	Not reported
SR Written Date:	Not reported
SR Soil Removal:	Y
SR Free Product Removal:	Not reported
SR Soil Tonnage Removed:	1547
SR Soil Treatment:	Not reported
SR Other Treatment:	Not reported

DRAFT

OZARK GROCERY (Continued) **U001379790**

SR Alternate Proc Received Date:	Not reported
SR Alternate Procedure Status:	Not reported
SR Alternate Procedure Status Date:	Not reported
SR Alternate Procedure Comments:	Not reported
SA Task ID:	27116
SA Cleanup Responsible:	ST - STATE
SA Funding Eligibility Type:	-
SA Actual Cost:	Not reported
SA Completion Date:	01-29-1993
SA Payment Date:	Not reported
RAP Task ID:	27117
RAP Cleanup Responsible ID:	ST - STATE
RAP Funding Eligibility Type:	-
RAP Actual Cost:	Not reported
RAP Completion Date:	Not reported
RAP Payment Date:	Not reported
RAP Last Order Approved:	Not reported
RA Task ID:	27118
RA Cleanup Responsible:	ST - STATE
RA Funding Eligibility Type:	-
RA Years to Complete:	0
RA Actual Cost:	Not reported

Click here for Florida Oculus:

UST:

Facility ID:	8502433
Name:	OZARK GROCERY
Address:	1401 S ANDREWS AVE
City,State,Zip:	FORT LAUDERDALE, FL 33316
Facility Phone:	3055257500
Facility Status:	CLOSED
Facility Type:	A
Type Description:	Retail Station
Depco:	P
Region:	STATE
Positioning Method:	AGPS
Latitude/Longitude:	26 6 17 / 80 8 37

UST:

Tank ID:	1
Tank Capacity:	3000
Tank Location:	UNDERGROUND
Tank Status:	B-Removed from Site
Status Date:	Not reported
Install Date:	Not reported
Substance:	A
Content Description:	Leaded Gas
Vessel Indicator:	TANK
DEP Contractor:	P

Owner:

Owner ID:	25819
Owner Name:	HOLDMAN, RUDNER, TRIPP
Owner Address:	PO BOX 14245
Owner Address 2:	Not reported
Owner City,State,Zip:	FORT LAUDERDALE, FL 33302
Owner Contact:	NORMAN D TRIPP

DRAFT

OZARK GROCERY (Continued) **U001379790**

Owner Phone: 3055257500

Tank ID: 2
Tank Capacity: 3000
Tank Location: UNDERGROUND
Tank Status: B-Removed from Site
Status Date: Not reported
Install Date: Not reported
Substance: A
Content Description: Leaded Gas
Vessel Indicator: TANK
DEP Contractor: P

Owner:
Owner ID: 25819
Owner Name: HOLDMAN, RUDNER, TRIPP
Owner Address: PO BOX 14245
Owner Address 2: Not reported
Owner City,State,Zip: FORT LAUDERDALE, FL 33302
Owner Contact: NORMAN D TRIPP
Owner Phone: 3055257500

Tank ID: 3
Tank Capacity: 3000
Tank Location: UNDERGROUND
Tank Status: B-Removed from Site
Status Date: Not reported
Install Date: Not reported
Substance: A
Content Description: Leaded Gas
Vessel Indicator: TANK
DEP Contractor: P

Owner:
Owner ID: 25819
Owner Name: HOLDMAN, RUDNER, TRIPP
Owner Address: PO BOX 14245
Owner Address 2: Not reported
Owner City,State,Zip: FORT LAUDERDALE, FL 33302
Owner Contact: NORMAN D TRIPP
Owner Phone: 3055257500

DWM CONTAM:
Name: OZARK GROCERY
Address: 1401 S ANDREWS AVE
City,State,Zip: FORT LAUDERDALE, FL
Program Site Id: 8502433
Lat DD: 26
Lat MM: 6
Lat SS: 17
Long DD: 80
Long MM: 8
Long SS: 37
Office/ District: SED

DRAFT

OZARK GROCERY (Continued) **U001379790**

Program Area:	PETROLEUM
Priority Score:	Not reported
Datum:	0
Method:	AGPS
Facility Status:	CLOSED-STCM
Facility Type:	Not reported
Score Effective Date:	Not reported
Score When Ranked:	Not reported
Rank:	Not reported
Operator:	Not reported
Phone:	Not reported
Name Changed:	Not reported
Addr Changed:	Not reported
Related Party ID:	Not reported
Primary RP Role:	Not reported
RP Begin Date:	Not reported
RP Name:	Not reported
RP Address1:	Not reported
RP Address2:	Not reported
RP City:	Not reported
RP State:	Not reported
RP Zip5:	Not reported
RP Zip4:	Not reported
Contact:	Not reported
RP Phone:	Not reported
RP Extension:	Not reported
Site Manager:	Not reported

FL Financial Assurance 3:

Name:	OZARK GROCERY
Address:	1401 S ANDREWS AVE
City,State,Zip:	FORT LAUDERDALE, FL 33316
Region:	3
Facility ID:	8502433
Facility Phone:	3055257500
Facility Status:	CLOSED
Facility Type:	A
Type Description:	Retail Station
DEP CO:	P
Finaincial Responsibility:	INSURANCE
Insurance Company:	COMMERCE & INDUSTRY
Effective Date:	04/01/2005
Expire Date:	04/01/2006
Owner ID:	25819
Onwer Name:	HOLDMAN, RUDNER, TRIPP
Owner Address:	PO BOX 14245
Owner Address2:	Not reported
Owner City,St,Zip:	FORT LAUDERDALE, FL 33302
Contact:	NORMAN D TRIPP
Resp Party Phone:	3055257500

DRAFT

T90
SW
1/4-1/2
0.444 mi.
2346 ft.

OZARK GROCERY
1401 S ANDREWS AVE
FORT LAUDERDALE, FL 33316

Site 2 of 3 in cluster T

UST FINDER **1028219635**
UST FINDER RELEASE **N/A**

Relative:
Higher

Actual:
6 ft.

UST FINDER:

Object ID:	73421
Facility ID:	FL8502433
Name:	OZARK GROCERY
Address:	1401 S ANDREWS AVE
City,State,Zip:	FORT LAUDERDALE, FL 33316
Address Match Type:	Not reported
Open USTs:	0
Closed USTs:	3
TOS USTs:	0
Population 1500ft:	812
Private Wells 1500ft:	0
Within 100yr Floodplain:	No
Land Use:	Developed, Medium Intensity
Within SPA:	No
SPA PWS Facility ID:	Not reported
SPA Water Type:	Not reported
SPA Facility Type:	Not reported
SPA HUC12:	Not reported
Within WHPA:	No
WHPA PWS Facility ID:	Not reported
WHPA Water Type:	Not reported
WHPA Facility Type:	Not reported
WHPA HUC12:	Not reported
Facility Status:	Closed UST(s)
Date of Last Inspection:	Not reported
EPA Region:	4
Tribe:	Not reported
Coordinate Source:	State
X Coord:	-80.14361111099999
Y Coord:	26.10472222
Latitude:	26.10472222
Longitude:	-80.14361111

UST FINDER:

Object ID:	317426
Facility ID:	FL8502433
Tank ID:	FL8502433-1
Tank Status:	Closed
Installation Date:	Not reported
Removal Date:	Not reported
Tank Capacity:	3000
Substances:	Leaded Gas
Tank Wall Type:	Not reported

Object ID:	317427
Facility ID:	FL8502433
Tank ID:	FL8502433-2
Tank Status:	Closed
Installation Date:	Not reported
Removal Date:	Not reported
Tank Capacity:	3000
Substances:	Leaded Gas
Tank Wall Type:	Not reported

DRAFT

OZARK GROCERY (Continued) **1028219635**

Object ID:	317428
Facility ID:	FL8502433
Tank ID:	FL8502433-3
Tank Status:	Closed
Installation Date:	Not reported
Removal Date:	Not reported
Tank Capacity:	3000
Substances:	Leaded Gas
Tank Wall Type:	Not reported

UST FINDER RELEASE:

Object ID:	124586
Facility ID:	FL8502433
Lust ID:	FL34161
Name:	OZARK GROCERY
Address:	1401 S ANDREWS AVE
City,State,Zip:	FORT LAUDERDALE, FL 0
Address Match Type:	Not reported
Reported Date:	1986/07/21 16:00:00+00
Status:	No Further Action
Substance:	Not reported
Population within 1500ft:	812
Domestic Wells within 1500ft:	0
Land Use:	Developed, Medium Intensity
Within SPA:	No
SPA PWS Facility ID:	Not reported
SPA Water Type:	Not reported
SPA Facility Type:	Not reported
SPA HUC12:	Not reported
Within WHPA:	No
WHPA PWS Facility ID:	Not reported
WHPA Water Type:	Not reported
WHPA Facility Type:	Not reported
WHPA HUC12:	Not reported
Within 100yr Floodplain:	No
Tribe:	Not reported
EPA Region:	4
NFA Letter 1:	Not reported
NFA Letter 2:	Not reported
NFA Letter 3:	Not reported
NFA Letter 4:	Not reported
Closed With Residual Contaminate:	Not reported
Coordinate Source:	State
X Coord:	-80.14361
Y Coord:	26.10472
Latitude:	26.10472
Longitude:	-80.1436099999999

DRAFT

U91 **NEW RIVER PROPERTIES LLC** **Broward Co. EDIEAR** **S121423864**
NW **100 SW 6TH ST** **BROWARD CO. HM** **N/A**
1/4-1/2 **FORT LAUDERDALE, FL 33301** **NPDES**
0.457 mi.
2413 ft. **Site 1 of 4 in cluster U**

Relative:
Higher

Actual:
5 ft.

Broward Co. EDIEAR:

Name:	NEW RIVER PROPERTIES LLC
Address:	100 SW 6TH ST
City,State,Zip:	FORT LAUDERDALE, FL 33301
Facility ID:	2098
Facility Department:	069816093
Program Type:	NF
Facility Type:	WAREHOUSE
Pollutant Type:	GASOLINE
Lead Agency:	BCEPD

BROWARD CO. HM:

Name:	NEW RIVER PROPERTIES LLC
Address:	100 SW 6TH ST
City,State,Zip:	FORT LAUDERDALE, FL 33301
Region:	BROWARD
Facility ID:	19681
Alt Location:	Not reported
Facility Status:	OPEN

WASTEWATER:

Name:	NEW RIVER CENTRAL
Address:	100 SW 6TH ST
City,State,Zip:	FORT LAUDERDALE, FL
Facility ID:	FLR20CM96
Facility Type:	Construction Generic Dewatering
Status:	Active - Existing, permitted facility/site for which effluent, reclaimed water or wastewater residual discharge into the environment and/or monitoring is taking place.
District Office:	TLST
NPDES Permitted Site:	Not reported
Environmental Interest:	Not reported
Owner Type:	Unknown
Permit Capacity:	Not reported
Party Name:	John Leete, Project Manager
Company Name:	John Moriarty & Associates of Florida Inc
RP Address:	1942 Tyler St
RP Address 2:	Not reported
RP City,Stat,Zip:	Hollywood FL 33020-4517
Telephone:	9549208550
Email:	bstout@jmaf.net
Issue Date:	12/07/2018
Effective Date:	12/07/2018
Expiration Date:	12/06/2023
DOC Description:	Generic Permit
Latitude Degrees:	26
Latitude Minutes:	6
Latitude Seconds:	52.30
Longitude Degrees:	80
Longitude Minutes:	8
Longitude Seconds:	40.86
Treatment:	Not reported

DRAFT

NEW RIVER PROPERTIES LLC (Continued) **S121423864**

Decode For Fstatus:	Active
Cell Phone:	Not reported
Permit Type:	Not reported
Major Minor Discharge:	Not reported
Nature of Business:	Not reported
Name:	NEW RIVER CENTRAL DEMO
Address:	100 SW 6TH ST
City,State,Zip:	FORT LAUDERDALE, FL
Facility ID:	FLR10RM60
Facility Type:	Construction Stormwater GP
Status:	Active - Existing, permitted facility/site for which effluent, reclaimed water or wastewater residual discharge into the environment and/or monitoring is taking place.
District Office:	TLST
NPDES Permitted Site:	Not reported
Environmental Interest:	Not reported
Owner Type:	Unknown
Permit Capacity:	Not reported
Party Name:	John Scherer, PMTE
Company Name:	Gulf Building LLC
RP Address:	633 S Federal Hwy, Ste 500
RP Address 2:	Not reported
RP City,Stat,Zip:	Fort Lauderdale FL 33301-3163
Telephone:	9544929191
Email:	johns@gulfbuilding.com
Issue Date:	12/14/2017
Effective Date:	12/14/2017
Expiration Date:	12/13/2022
DOC Description:	Generic Permit
Latitude Degrees:	26
Latitude Minutes:	6
Latitude Seconds:	52.50
Longitude Degrees:	80
Longitude Minutes:	8
Longitude Seconds:	40.42
Treatment:	Not reported
Decode For Fstatus:	Active
Cell Phone:	Not reported
Permit Type:	Not reported
Major Minor Discharge:	Not reported
Nature of Business:	Not reported
Name:	ALTA NEW RIVER
Address:	100 SW 6TH ST
City,State,Zip:	FORT LAUDERDALE, FL
Facility ID:	FLR10WC37
Facility Type:	Construction Stormwater GP
Status:	Active - Existing, permitted facility/site for which effluent, reclaimed water or wastewater residual discharge into the environment and/or monitoring is taking place.
District Office:	TLST
NPDES Permitted Site:	Not reported
Environmental Interest:	Not reported
Owner Type:	Private
Permit Capacity:	Not reported
Party Name:	Juan Carlos Freyre

DRAFT

NEW RIVER PROPERTIES LLC (Continued) **S121423864**

Company Name:	Alta New River LLC
RP Address:	2950 SW 27th Ave
RP Address 2:	Ste 220
RP City,Stat,Zip:	Miami, FL 33133 3765
Telephone:	7862301040
Email:	jcfreyre@altadevelopers.com
Issue Date:	07/16/2023
Effective Date:	Not reported
Expiration Date:	07/15/2028
DOC Description:	Not reported
Latitude Degrees:	26
Latitude Minutes:	6
Latitude Seconds:	52.27
Longitude Degrees:	80
Longitude Minutes:	8
Longitude Seconds:	40.95
Treatment:	Not reported
Decode For Fstatus:	Active
Cell Phone:	3052050922
Permit Type:	Generic Permit
Major Minor Discharge:	Not reported
Nature of Business:	Not reported

U92 **NEW RIVER PROPERTIES** **UST FINDER** **1028257078**
NW **100 SW 6TH ST** **UST FINDER RELEASE** **N/A**
1/4-1/2 **FORT LAUDERDALE, FL 33308**
0.457 mi.
2413 ft. **Site 2 of 4 in cluster U**

Relative:
Higher

Actual:
5 ft.

UST FINDER:

Object ID:	82007
Facility ID:	FL9816093
Name:	NEW RIVER PROPERTIES
Address:	100 SW 6TH ST
City,State,Zip:	FORT LAUDERDALE, FL 33308
Address Match Type:	PointAddress
Open USTs:	0
Closed USTs:	7
TOS USTs:	0
Population 1500ft:	2121
Private Wells 1500ft:	0
Within 100yr Floodplain:	No
Land Use:	Developed, High Intensity
Within SPA:	No
SPA PWS Facility ID:	Not reported
SPA Water Type:	Not reported
SPA Facility Type:	Not reported
SPA HUC12:	Not reported
Within WHPA:	No
WHPA PWS Facility ID:	Not reported
WHPA Water Type:	Not reported
WHPA Facility Type:	Not reported
WHPA HUC12:	Not reported
Facility Status:	Closed UST(s)
Date of Last Inspection:	Not reported
EPA Region:	4
Tribe:	Not reported
Coordinate Source:	Geocode

DRAFT

NEW RIVER PROPERTIES (Continued) **1028257078**

X Coord: -80.144680165
Y Coord: 26.114691511
Latitude: 26.1146915106758
Longitude: -80.1446801647239

UST FINDER:
Object ID: 289233
Facility ID: FL9816093
Tank ID: FL9816093-1
Tank Status: Closed
Installation Date: Not reported
Removal Date: Not reported
Tank Capacity: 350
Substances: Unknown/Not Reported
Tank Wall Type: Not reported

Object ID: 289234
Facility ID: FL9816093
Tank ID: FL9816093-3
Tank Status: Closed
Installation Date: Not reported
Removal Date: Not reported
Tank Capacity: 400
Substances: Unknown/Not Reported
Tank Wall Type: Not reported

Object ID: 289235
Facility ID: FL9816093
Tank ID: FL9816093-2
Tank Status: Closed
Installation Date: Not reported
Removal Date: Not reported
Tank Capacity: 350
Substances: Unknown/Not Reported
Tank Wall Type: Not reported

Object ID: 289236
Facility ID: FL9816093
Tank ID: FL9816093-6
Tank Status: Closed
Installation Date: Not reported
Removal Date: Not reported
Tank Capacity: 275
Substances: Unknown/Not Reported
Tank Wall Type: Not reported

Object ID: 289237
Facility ID: FL9816093
Tank ID: FL9816093-5
Tank Status: Closed
Installation Date: Not reported
Removal Date: Not reported
Tank Capacity: 275
Substances: Unknown/Not Reported
Tank Wall Type: Not reported

Object ID: 289238
Facility ID: FL9816093

DRAFT

NEW RIVER PROPERTIES (Continued) **1028257078**

Tank ID:	FL9816093-7
Tank Status:	Closed
Installation Date:	Not reported
Removal Date:	Not reported
Tank Capacity:	350
Substances:	Unknown/Not Reported
Tank Wall Type:	Not reported
Object ID:	289239
Facility ID:	FL9816093
Tank ID:	FL9816093-4
Tank Status:	Closed
Installation Date:	Not reported
Removal Date:	Not reported
Tank Capacity:	400
Substances:	Unknown/Not Reported
Tank Wall Type:	Not reported

UST FINDER RELEASE:

Object ID:	124542
Facility ID:	FL9816093
Lust ID:	FL104
Name:	NEW RIVER PROPERTIES
Address:	100 SW 6TH ST
City,State,Zip:	FORT LAUDERDALE, FL 0
Address Match Type:	PointAddress
Reported Date:	2018/02/06 15:59:59+00
Status:	Open
Substance:	Not reported
Population within 1500ft:	2122
Domestic Wells within 1500ft:	0
Land Use:	Developed, High Intensity
Within SPA:	No
SPA PWS Facility ID:	Not reported
SPA Water Type:	Not reported
SPA Facility Type:	Not reported
SPA HUC12:	Not reported
Within WHPA:	No
WHPA PWS Facility ID:	Not reported
WHPA Water Type:	Not reported
WHPA Facility Type:	Not reported
WHPA HUC12:	Not reported
Within 100yr Floodplain:	No
Tribe:	Not reported
EPA Region:	4
NFA Letter 1:	Not reported
NFA Letter 2:	Not reported
NFA Letter 3:	Not reported
NFA Letter 4:	Not reported
Closed With Residual Contaminate:	Not reported
Coordinate Source:	Geocode
X Coord:	-80.1446799999999
Y Coord:	26.1146900000001
Latitude:	26.11469
Longitude:	-80.1446799999999

DRAFT

U93 **NEW RIVER PROPERTY OWNERS PROPERTY** **DWM CONTAM** **S125959670**
NW **100-132 SW 6TH ST** **N/A**
1/4-1/2 **FORT LAUDERDALE, FL 33308**
0.457 mi.
2413 ft. **Site 3 of 4 in cluster U**

Relative:
Higher

Actual:
5 ft.

DWM CONTAM:

Name:	NEW RIVER PROPERTY OWNERS PROPERTY
Address:	100-132 SW 6TH ST
City,State,Zip:	FORT LAUDERDALE, FL 33308
Program Site Id:	9816093
Lat DD:	Not reported
Lat MM:	Not reported
Lat SS:	Not reported
Long DD:	Not reported
Long MM:	Not reported
Long SS:	Not reported
Office/ District:	SED
Program Area:	PETROLEUM
Priority Score:	Not reported
Datum:	Not reported
Method:	Not reported
Facility Status:	CLOSED-STCM
Facility Type:	C - Fuel user/Non-retail
Score Effective Date:	Not reported
Score When Ranked:	Not reported
Rank:	Not reported
Operator:	Not reported
Phone:	Not reported
Name Changed:	Not reported
Addr Changed:	Not reported
Related Party ID:	76378
Primary RP Role:	TANK OWNER
RP Begin Date:	2/8/2018
RP Name:	NEW RIVER PROPERTIES LLC
RP Address1:	55 E 59TH ST
RP Address2:	ATTN: STORAGE TANK REGIS
RP City:	NEW YORK
RP State:	NY
RP Zip5:	Not reported
RP Zip4:	10022
Contact:	STEVEN DELLA SALLA
RP Phone:	(212)616-0400
RP Extension:	Not reported
Site Manager:	Not reported

U94 **NEW RIVER PROPERTY OWNERS PROPERTY** **LUST** **U004277815**
NW **100-132 SW 6TH ST** **UST** **N/A**
1/4-1/2 **FORT LAUDERDALE, FL 33308**
0.457 mi.
2413 ft. **Site 4 of 4 in cluster U**

Relative:
Higher

Actual:
5 ft.

LUST:

Name:	NEW RIVER PROPERTY OWNERS PROPERTY
Address:	100-132 SW 6TH ST
City,State,Zip:	FORT LAUDERDALE, FL 33308
Region:	STATE
Facility Id:	9816093
Facility Status:	CLOSED
Facility Type:	C - Fuel user/Non-retail

DRAFT

NEW RIVER PROPERTY OWNERS PROPERTY (Continued) **U004277815**

Facility Phone:	Not reported
Facility Cleanup Rank:	Not reported
District:	Southeast District
Lat/Long (dms):	26 6 52.5398 / 80 8 40.1056000
Section:	Not reported
Township:	Not reported
Range:	Not reported
Feature:	Not reported
Method:	Not reported
Datum:	Not reported
Score:	Not reported
Score Effective Date:	Not reported
Score When Ranked:	Not reported
Operator:	Not reported
Name Update:	2020-02-19 00:00:00
Address Update:	2020-02-19 00:00:00

Discharge Cleanup Summary:

Discharge Date:	2/6/2018
PCT Discharge Combined:	Not reported
Cleanup Required:	R - CLEANUP REQUIRED
Discharge Cleanup Status:	SRCR - SRCR COMPLETE
Disch Cleanup Status Date:	8/17/2022
Cleanup Work Status:	COMPLETED
Information Source:	D - DISCHARGE NOTIFICATION
Other Source Description:	Not reported
Eligibility Indicator:	I - INELIGIBLE
Site Manager:	SINGLETON_D
Site Mgr End Date:	8/17/2022
Tank Office:	PCLP6 - BROWARD CNTY ENVIRONMENTAL PROTECTION DEPT

Contaminated Media:

Discharge Date:	2/6/2018
Pct Discharge Combined With:	Not reported
Cleanup Required:	R - CLEANUP REQUIRED
Discharge Cleanup Status:	SRCR - SRCR COMPLETE
Disch Cleanup Status Date:	8/17/2022
Cleanup Work Status:	COMPLETED
Information Source:	D - DISCHARGE NOTIFICATION
Other Source Description:	Not reported
Elig Indicator:	I - INELIGIBLE
Site Manager:	SINGLETON_D
Site Mgr End Date:	8/17/2022
Tank Office:	PCLP6 - BROWARD CNTY ENVIRONME
Contaminated Drinking Wells:	Not reported
Contaminated Monitoring Well:	No
Contaminated Soil:	No
Contaminated Surface Water:	No
Contaminated Ground Water:	Yes
Pollutant:	B - Unleaded Gas
Pollutant Other Description:	amount discharge unknown
Gallons Discharged:	Not reported

Task Information:

District:	SED
Facility ID:	9816093
Facility Status:	CLOSED
Facility Type:	C - Fuel user/Non-retail -
County:	BROWARD

DRAFT

NEW RIVER PROPERTY OWNERS PROPERTY (Continued) **U004277815**

County ID:	6
Cleanup Eligibility Status:	I
Source Effective Date:	Not reported
Discharge Date:	02-06-2018
Cleanup Required:	R - CLEANUP REQUIRED
Discharge Cleanup Status:	SA - SA ONGOING
Disch Cleanup Status Date:	08-03-2018
SRC Action Type:	-
SRC Submit Date:	Not reported
SRC Review Date:	Not reported
SRC Completion Status:	-
SRC Issue Date:	Not reported
SRC Comment:	Not reported
Cleanup Work Status:	ACTIVE
Site Mgr:	JAIRAM_S
Site Mgr End Date:	Not reported
Tank Office:	PCLP6 - Broward County
SR Task ID:	Not reported
SR Cleanup Responsible:	-
SR Funding Eligibility Type:	-
SR Actual Cost:	Not reported
SR Completion Date:	Not reported
SR Payment Date:	Not reported
SR Oral Date:	Not reported
SR Written Date:	Not reported
SR Soil Removal:	Not reported
SR Free Product Removal:	Not reported
SR Soil Tonnage Removed:	Not reported
SR Soil Treatment:	Not reported
SR Other Treatment:	Not reported
SR Alternate Proc Received Date:	Not reported
SR Alternate Procedure Status:	Not reported
SR Alternate Procedure Status Date:	Not reported
SR Alternate Procedure Comments:	Not reported
SA Task ID:	95234
SA Cleanup Responsible:	-
SA Funding Eligibility Type:	-
SA Actual Cost:	Not reported
SA Completion Date:	Not reported
SA Payment Date:	Not reported
RAP Task ID:	Not reported
RAP Cleanup Responsible ID:	-
RAP Funding Eligibility Type:	-
RAP Actual Cost:	Not reported
RAP Completion Date:	Not reported
RAP Payment Date:	Not reported
RAP Last Order Approved:	Not reported
RA Task ID:	Not reported
RA Cleanup Responsible:	-
RA Funding Eligibility Type:	-
RA Years to Complete:	Not reported
RA Actual Cost:	Not reported

Click here for Florida Oculus:

Broward Co. UST:
Name: NEW RIVER PROPERTIES LLC

DRAFT

NEW RIVER PROPERTY OWNERS PROPERTY (Continued) **U004277815**

Address:	100 SW 6TH ST
City,State,Zip:	FORT LAUDERDALE, FL 33301
DEP Site Id:	069816093
Facility ID:	19681
Storage Tank ID:	19681-01
Tank Construction:	C. Steel
Tank Size:	350
Install Date:	Not reported
Tank Status:	B. Removed From Site
Substance:	P. Generic Gasoline - Grade Unknown
Tank Type:	Underground

Name:	NEW RIVER PROPERTIES LLC
Address:	100 SW 6TH ST
City,State,Zip:	FORT LAUDERDALE, FL 33301
DEP Site Id:	069816093
Facility ID:	19681
Storage Tank ID:	19681-02
Tank Construction:	C. Steel
Tank Size:	350
Install Date:	Not reported
Tank Status:	B. Removed From Site
Substance:	P. Generic Gasoline - Grade Unknown
Tank Type:	Underground

Name:	NEW RIVER PROPERTIES LLC
Address:	100 SW 6TH ST
City,State,Zip:	FORT LAUDERDALE, FL 33301
DEP Site Id:	069816093
Facility ID:	19681
Storage Tank ID:	19681-03
Tank Construction:	C. Steel
Tank Size:	400
Install Date:	Not reported
Tank Status:	B. Removed From Site
Substance:	X. Miscellaneous Petroleum-base Product
Tank Type:	Underground

Name:	NEW RIVER PROPERTIES LLC
Address:	100 SW 6TH ST
City,State,Zip:	FORT LAUDERDALE, FL 33301
DEP Site Id:	069816093
Facility ID:	19681
Storage Tank ID:	19681-04
Tank Construction:	Not reported
Tank Size:	400
Install Date:	Not reported
Tank Status:	B. Removed From Site
Substance:	W. Petroleum-base Additive Product
Tank Type:	Underground

Name:	NEW RIVER PROPERTIES LLC
Address:	100 SW 6TH ST
City,State,Zip:	FORT LAUDERDALE, FL 33301
DEP Site Id:	069816093
Facility ID:	19681
Storage Tank ID:	19681-05

DRAFT

NEW RIVER PROPERTY OWNERS PROPERTY (Continued) **U004277815**

Tank Construction:	C. Steel
Tank Size:	275
Install Date:	Not reported
Tank Status:	B. Removed From Site
Substance:	A. Leaded Gasoline
Tank Type:	Underground
Name:	NEW RIVER PROPERTIES LLC
Address:	100 SW 6TH ST
City,State,Zip:	FORT LAUDERDALE, FL 33301
DEP Site Id:	069816093
Facility ID:	19681
Storage Tank ID:	19681-06
Tank Construction:	C. Steel
Tank Size:	275
Install Date:	Not reported
Tank Status:	B. Removed From Site
Substance:	L. Waste Oil/Used Oil
Tank Type:	Underground
Name:	NEW RIVER PROPERTIES LLC
Address:	100 SW 6TH ST
City,State,Zip:	FORT LAUDERDALE, FL 33301
DEP Site Id:	069816093
Facility ID:	19681
Storage Tank ID:	19681-07
Tank Construction:	C. Steel
Tank Size:	350
Install Date:	Not reported
Tank Status:	B. Removed From Site
Substance:	P. Generic Gasoline - Grade Unknown
Tank Type:	Underground

UST:

Facility ID:	9816093
Name:	NEW RIVER PROPERTY OWNERS PROPERTY
Address:	100-132 SW 6TH ST
City,State,Zip:	FORT LAUDERDALE, FL 33308
Facility Phone:	Not reported
Facility Status:	CLOSED
Facility Type:	C
Type Description:	Fuel user/Non-retail
Depco:	P
Region:	STATE
Positioning Method:	Not reported
Latitude/Longitude:	Not reported

UST:

Tank ID:	2
Tank Capacity:	350
Tank Location:	UNDERGROUND
Tank Status:	B-Removed from Site
Status Date:	02/08/2018
Install Date:	Not reported
Substance:	Y
Content Description:	Unknown/Not Reported
Vessel Indicator:	TANK

DRAFT

NEW RIVER PROPERTY OWNERS PROPERTY (Continued) **U004277815**

DEP Contractor: P

Tank ID: 6
Tank Capacity: 275
Tank Location: UNDERGROUND
Tank Status: B-Removed from Site
Status Date: 02/08/2018
Install Date: Not reported
Substance: Y
Content Description: Unknown/Not Reported
Vessel Indicator: TANK
DEP Contractor: P

Tank ID: 1
Tank Capacity: 350
Tank Location: UNDERGROUND
Tank Status: B-Removed from Site
Status Date: 02/08/2018
Install Date: Not reported
Substance: Y
Content Description: Unknown/Not Reported
Vessel Indicator: TANK
DEP Contractor: P

Tank ID: 3
Tank Capacity: 400
Tank Location: UNDERGROUND
Tank Status: B-Removed from Site
Status Date: 02/08/2018
Install Date: Not reported
Substance: Y
Content Description: Unknown/Not Reported
Vessel Indicator: TANK
DEP Contractor: P

Tank ID: 5
Tank Capacity: 275
Tank Location: UNDERGROUND
Tank Status: B-Removed from Site
Status Date: 02/08/2018
Install Date: Not reported
Substance: Y
Content Description: Unknown/Not Reported
Vessel Indicator: TANK
DEP Contractor: P

Tank ID: 7
Tank Capacity: 350
Tank Location: UNDERGROUND
Tank Status: B-Removed from Site
Status Date: 02/08/2018
Install Date: Not reported
Substance: Y
Content Description: Unknown/Not Reported
Vessel Indicator: TANK
DEP Contractor: P

DRAFT

NEW RIVER PROPERTY OWNERS PROPERTY (Continued) **U004277815**

Tank ID:	4
Tank Capacity:	400
Tank Location:	UNDERGROUND
Tank Status:	B-Removed from Site
Status Date:	02/08/2018
Install Date:	Not reported
Substance:	Y
Content Description:	Unknown/Not Reported
Vessel Indicator:	TANK
DEP Contractor:	P

V95 **FL POWER & LIGHT-ORCHID SUBSTAT** **UST FINDER RELEASE** **1028961245**
WNW **642 SW 2ND AVE** **N/A**
1/4-1/2 **FORT LAUDERDALE, FL 0**
0.458 mi.
2417 ft. **Site 1 of 2 in cluster V**

Relative:
Higher

Actual:
6 ft.

UST FINDER RELEASE:

Object ID:	124523
Facility ID:	FL9806113
Lust ID:	FL5730
Name:	FL POWER & LIGHT-ORCHID SUBSTAT
Address:	642 SW 2ND AVE
City,State,Zip:	FORT LAUDERDALE, FL 0
Address Match Type:	StreetAddress
Reported Date:	2003/05/31 15:59:59+00
Status:	No Further Action
Substance:	Not reported
Population within 1500ft:	2253
Domestic Wells within 1500ft:	0
Land Use:	Developed, High Intensity
Within SPA:	No
SPA PWS Facility ID:	Not reported
SPA Water Type:	Not reported
SPA Facility Type:	Not reported
SPA HUC12:	Not reported
Within WHPA:	No
WHPA PWS Facility ID:	Not reported
WHPA Water Type:	Not reported
WHPA Facility Type:	Not reported
WHPA HUC12:	Not reported
Within 100yr Floodplain:	No
Tribe:	Not reported
EPA Region:	4
NFA Letter 1:	Not reported
NFA Letter 2:	Not reported
NFA Letter 3:	Not reported
NFA Letter 4:	Not reported
Closed With Residual Contaminate:	Not reported
Coordinate Source:	Geocode
X Coord:	-80.1453999999999
Y Coord:	26.1139400000001
Latitude:	26.1139399999999
Longitude:	-80.1453999999999

DRAFT

V96 **FPL ORCHID SUBSTATION** **LUST** **U004044420**
WNW **642 SW 2ND AVE** **UST** **N/A**
1/4-1/2 **FORT LAUDERDALE, FL 33301** **TANKS**
0.458 mi. **DWM CONTAM**
2417 ft. **Site 2 of 2 in cluster V**

Relative:
Higher

Actual:
6 ft.

LUST:

Name:	FL POWER & LIGHT-ORCHID SUBSTAT
Address:	642 SW 2ND AVE
City,State,Zip:	FORT LAUDERDALE, FL 33301
Region:	STATE
Facility Id:	9806113
Facility Status:	CLOSED
Facility Type:	X - Contamination Site
Facility Phone:	Not reported
Facility Cleanup Rank:	Not reported
District:	Southeast District
Lat/Long (dms):	26 6 49.7083999 / 80 8 43.8168999
Section:	Not reported
Township:	Not reported
Range:	Not reported
Feature:	Not reported
Method:	Not reported
Datum:	Not reported
Score:	Not reported
Score Effective Date:	Not reported
Score When Ranked:	Not reported
Operator:	Not reported
Name Update:	Not reported
Address Update:	2003-09-17 00:00:00

Discharge Cleanup Summary:

Discharge Date:	5/31/2003
PCT Discharge Combined:	Not reported
Cleanup Required:	R - CLEANUP REQUIRED
Discharge Cleanup Status:	NFA - NFA COMPLETE
Disch Cleanup Status Date:	3/24/2004
Cleanup Work Status:	COMPLETED
Information Source:	D - DISCHARGE NOTIFICATION
Other Source Description:	Not reported
Eligibility Indicator:	I - INELIGIBLE
Site Manager:	YAMBRICK_R
Site Mgr End Date:	3/24/2004
Tank Office:	PCLP6 - BROWARD CNTY ENVIRONMENTAL PROTECTION DEPT

Contaminated Media:

Discharge Date:	5/31/2003
Pct Discharge Combined With:	Not reported
Cleanup Required:	R - CLEANUP REQUIRED
Discharge Cleanup Status:	NFA - NFA COMPLETE
Disch Cleanup Status Date:	3/24/2004
Cleanup Work Status:	COMPLETED
Information Source:	D - DISCHARGE NOTIFICATION
Other Source Description:	LAB ANALYTICAL RESULTS
Elig Indicator:	I - INELIGIBLE
Site Manager:	YAMBRICK_R
Site Mgr End Date:	3/24/2004
Tank Office:	PCLP6 - BROWARD CNTY ENVIRONME
Contaminated Drinking Wells:	Not reported
Contaminated Monitoring Well:	Yes

DRAFT

FPL ORCHID SUBSTATION (Continued) **U004044420**

Contaminated Soil:	Yes
Contaminated Surface Water:	No
Contaminated Ground Water:	Yes
Pollutant:	X - Misc Petrol-Based Product
Pollutant Other Description:	PRODUCT CONTAINS TRPH, PAH, LEAD, & ARSENIC
Gallons Discharged:	Not reported

Task Information:

District:	SED
Facility ID:	9806113
Facility Status:	CLOSED
Facility Type:	X - Contamination Site -
County:	BROWARD
County ID:	6
Cleanup Eligibility Status:	I
Source Effective Date:	03-24-2004
Discharge Date:	05-31-2003
Cleanup Required:	R - CLEANUP REQUIRED
Discharge Cleanup Status:	NFA - NFA COMPLETE
Disch Cleanup Status Date:	03-24-2004
SRC Action Type:	NFA - NO FURTHER ACTION
SRC Submit Date:	12-30-2003
SRC Review Date:	01-27-2004
SRC Completion Status:	A - APPROVED
SRC Issue Date:	03-24-2004
SRC Comment:	Not reported
Cleanup Work Status:	COMPLETED
Site Mgr:	YAMBRICK_R
Site Mgr End Date:	03-24-2004
Tank Office:	PCLP6 - Broward County
SR Task ID:	71981
SR Cleanup Responsible:	-
SR Funding Eligibility Type:	-
SR Actual Cost:	Not reported
SR Completion Date:	Not reported
SR Payment Date:	Not reported
SR Oral Date:	Not reported
SR Written Date:	Not reported
SR Soil Removal:	Not reported
SR Free Product Removal:	Not reported
SR Soil Tonnage Removed:	Not reported
SR Soil Treatment:	Not reported
SR Other Treatment:	Not reported
SR Alternate Proc Received Date:	Not reported
SR Alternate Procedure Status:	Not reported
SR Alternate Procedure Status Date:	Not reported
SR Alternate Procedure Comments:	Not reported
SA Task ID:	71982
SA Cleanup Responsible:	-
SA Funding Eligibility Type:	-
SA Actual Cost:	Not reported
SA Completion Date:	Not reported
SA Payment Date:	Not reported
RAP Task ID:	Not reported
RAP Cleanup Responsible ID:	-
RAP Funding Eligibility Type:	-
RAP Actual Cost:	Not reported
RAP Completion Date:	Not reported

DRAFT

FPL ORCHID SUBSTATION (Continued) **U004044420**

RAP Payment Date: Not reported
RAP Last Order Approved: Not reported
RA Task ID: 73055
RA Cleanup Responsible: LP - LOCAL PROGRAM
RA Funding Eligibility Type: -
RA Years to Complete: 0
RA Actual Cost: Not reported

Click here for Florida Oculus:

Broward Co. UST:
Name: FPL ORCHID SUBSTATION
Address: 642 SW 2ND AVE
City,State,Zip: FORT LAUDERDALE, FL 33301
DEP Site Id: 069806113
Facility ID: 07324
Storage Tank ID: 07324-01
Tank Construction: C. Steel
Tank Size: 550
Install Date: Not reported
Tank Status: B. Removed From Site
Substance: M. Fuel Oil: On-site Heating Oil only; USTs or ASTs < 30K gallons
Tank Type: Underground

TANKS:
Name: FL POWER & LIGHT-ORCHID SUBSTAT
Address: 642 SW 2ND AVE
City,State,Zip: FORT LAUDERDALE, FL 33301
Facility ID: 9806113
Facility Phone: Not reported
Facility Status: CLOSED
Facility Type: X
Type Description: Contamination Site
Dep Co: P
Lat/Lon Deg Min Sec: Not reported

DWM CONTAM:
Name: FL POWER & LIGHT-ORCHID SUBSTAT
Address: 642 SW 2ND AVE
City,State,Zip: FORT LAUDERDALE, FL
Program Site Id: 9806113
Lat DD: Not reported
Lat MM: Not reported
Lat SS: Not reported
Long DD: Not reported
Long MM: Not reported
Long SS: Not reported
Office/ District: SED
Program Area: PETROLEUM
Priority Score: Not reported
Datum: Not reported
Method: Not reported
Facility Status: CLOSED-STCM
Facility Type: Not reported
Score Effective Date: Not reported
Score When Ranked: Not reported

DRAFT

FPL ORCHID SUBSTATION (Continued) **U004044420**

Rank:	Not reported
Operator:	Not reported
Phone:	Not reported
Name Changed:	Not reported
Addr Changed:	Not reported
Related Party ID:	Not reported
Primary RP Role:	Not reported
RP Begin Date:	Not reported
RP Name:	Not reported
RP Address1:	Not reported
RP Address2:	Not reported
RP City:	Not reported
RP State:	Not reported
RP Zip5:	Not reported
RP Zip4:	Not reported
Contact:	Not reported
RP Phone:	Not reported
RP Extension:	Not reported
Site Manager:	Not reported

97
SSW
1/4-1/2
0.462 mi.
2437 ft.

THE URBAN GROUP
1424 S ANDREWS AVE #200
FT LAUDERDALE, FL 33316

SWF/LF **S113898883**
N/A

Relative:
Higher

Actual:
6 ft.

SWF/LF:

Name:	THE URBAN GROUP
Address:	1424 S ANDREWS AVE #200
City,State,Zip:	FT LAUDERDALE, FL 33316
Facility ID:	95975
District:	SED
Lat/Long:	:: / ::
Class Type:	754
Classification:	WASTE TIRE COLLECTOR
Class Status:	INACTIVE (I)
Section:	Not reported
Township:	Not reported
Range:	Not reported
Responsible Authority Name:	Not reported
Responsible Authority Address:	Not reported
Responsible Authority City,St,Zip:	Not reported
Responsible Authority Phone:	Not reported
EMail Address1:	Not reported
EMail Address2:	Not reported
Site Supervisor Name:	Not reported
Site Supervisor Addr:	Not reported
Site Supervisor City/State/Zip:	Not reported
Site Supervisor Telephone:	Not reported
Land Owner Name:	Not reported
Land Owner Address:	Not reported
Land Owner City/State/Zip:	Not reported
Land Owner Telephone:	Not reported

Click here for Florida Oculus:

DRAFT

T98
SW
1/4-1/2
0.476 mi.
2514 ft.

SELF STORAGE FACILITY AT FORT LAUDERDALE
1401 SW 1ST AVE
FORT LAUDERDALE, FL 33315

Site 3 of 3 in cluster T

Relative:
Higher

Actual:
7 ft.

ENG CONTROLS **S125340429**
INST CONTROL **N/A**
DWM CONTAM
Broward Co. EDIEAR
RESP PARTY
NPDES
ERIC WASTE CLEANUP

ENG CONTROLS:

Name:	SELF STORAGE FACILITY AT FORT LAUDERDALE
Address:	1401 SW 1ST AVE
City,State,Zip:	FORT LAUDERDALE, FL 33315
Facility ID:	ERIC_17919
ICR Site:	Not reported
Inst Control Type:	Dewatering, Digging, Groundwater Use, Soil Exposure, Stormwater Features
Engg Control Type:	Impermeable cap, None
Contaminated Media:	Groundwater, Soil
Contamination:	Arsenic, Dieldrin
Lat/Long (dms):	Not reported
Data Ammended:	Not reported
Date Removed:	Not reported
Mechanism - Date Order Issued:	Not reported
Inspection Date:	Not reported
Mechanism - Date IC Removed:	Not reported
Legal Description:	Not reported
Mechanism - Program Area:	Not reported
Comments:	Not reported
Township:	Not reported
Range:	Not reported
Parcel ID:	Not reported
Section:	Not reported
Book Number:	Not reported
Page Number:	Not reported
Acquisition:	Not reported
Previously Published:	Y
Description:	Groundwater Use, Dewatering, Stormwater Feature, Digging, Soil Exposure Restrictions
Begin Date:	10/21/2021
DC4 Datum ID:	HARN
CMC2 Coordinate Method ID:	CSUR
PC2 Proximity ID:	EXACT
Collector User Name:	WILLIAMS_CA
Collection Date:	01/27/2022
OIC Object of Interest ID:	SWIM
VSC1 Verification Status ID:	REVIEWED
Primary Facility ID:	FIESTA-134929
Primary Facility Name:	Self Storage Facility at Fort Lauderdale
Primary Site Address Line 2:	Not reported
Primary Site Program Type Key:	Not reported
Primary Site Managing Program:	Not reported
Primary Site DEP Office:	SED
Primary Site WMD:	SFWMD
Boundary Control ID:	IC-1726
Boundary Control Name:	Self Storage Facility at Fort Lauderdale
Boundary Mechanism Counties:	Broward
Boundary Mechanism Types:	Declaration of Restrictive Covenant
Boundary Mechanism EFF Dates:	2021-10-21 00:00:00
All Facility ID:	FIESTA-134929
All Facility Names:	Self Storage Facility at Fort Lauderdale

DRAFT

SELF STORAGE FACILITY AT FORT LAUDERDALE (Continued) **S125340429**

All Site ID:	ERIC_17919
All Site Names:	Self Storage Facility at Fort Lauderdale
Boundary Mechanism Instr Nums:	117677287
Primary Site Documents:	https://prodenv.dep.state.fl.us/DepNexus/public/electronic-documents/ERIC_17919/gis-facility!search

Inst Control:

Name:	Self Storage Facility At Fort Lauderdale
Address:	1401 SW 1ST AVE
City,State,Zip:	FORT LAUDERDALE, FL 33315
Facility Id:	ERIC_17919
Inst Control Type:	Dewatering, Digging, Groundwater Use, Soil Exposure, Stormwater Features
Eng Control Type:	Impermeable cap, None
Contaminated Media:	Groundwater, Soil
Contamination:	Arsenic, Dieldrin
Lat/Long (dms):	Not reported
Date Amended:	Not reported
Mechanism - Date IC Removed:	Not reported
Mechanism - Program Area:	Not reported
Mechanism - Date Order Issued:	Not reported
Date Removed:	Not reported
Inspection Date:	Not reported
Legal Description:	Not reported
Comments:	Not reported
Township:	Not reported
Range:	Not reported
Parcel ID:	Not reported
Section:	Not reported
Book Number:	Not reported
Page Number:	Not reported
Acquisition:	Not reported
Previously Published:	Y
Description:	Groundwater Use, Dewatering, Stormwater Feature, Digging, Soil Exposure Restrictions
Begin Date:	10/21/2021
DC4 Datum ID:	HARN
CMC2 Coordinate Method ID:	CSUR
PC2 Proximity ID:	EXACT
Collector User Name:	WILLIAMS_CA
Collection Date:	01/27/2022
OIC Object of Interest ID:	SWIM
VSC1 Verification Status ID:	REVIEWED
Primary Facility ID:	FIESTA-134929
Primary Facility Name:	Self Storage Facility at Fort Lauderdale
Primary Site Address Line 2:	Not reported
Primary Site Program Type Key:	Not reported
Primary Site Managing Program:	Not reported
Primary Site DEP Office:	SED
Primary Site WMD:	SFWMD
Boundary Control ID:	IC-1726
Boundary Control Name:	Self Storage Facility at Fort Lauderdale
Boundary Mechanism Counties:	Broward
Boundary Mechanism Types:	Declaration of Restrictive Covenant
Boundary Mechanism EFF Dates:	2021-10-21 00:00:00
All Facility ID:	FIESTA-134929
All Facility Names:	Self Storage Facility at Fort Lauderdale
All Site ID:	ERIC_17919

DRAFT

SELF STORAGE FACILITY AT FORT LAUDERDALE (Continued) **S125340429**

All Site Names: Self Storage Facility at Fort Lauderdale
Boundary Mechanism Instr Nums: 117677287
Primary Site Documents: https://prodenv.dep.state.fl.us/DepNexus/public/electronic-documents/ERIC_17919/gis-facility!search

DWM CONTAM:
Name: SELF STORAGE FACILITY AT FORT LAUDERDALE
Address: 1401 SW 1ST AVE
City,State,Zip: FORT LAUDERDALE, FL
Program Site Id: ERIC_17919
Lat DD: 26
Lat MM: 6
Lat SS: 15.0421
Long DD: 80
Long MM: 8
Long SS: 38.4391
Office/ District: SED
Program Area: RESPONSPARTY
Priority Score: Not reported
Datum: WGS84
Method: DPHO
Facility Status: Closed-ERIC
Facility Type: Not reported
Score Effective Date: Not reported
Score When Ranked: Not reported
Rank: Not reported
Operator: Not reported
Phone: Not reported
Name Changed: Not reported
Addr Changed: Not reported
Related Party ID: Not reported
Primary RP Role: Not reported
RP Begin Date: Not reported
RP Name: Not reported
RP Address1: Not reported
RP Address2: Not reported
RP City: Not reported
RP State: Not reported
RP Zip5: Not reported
RP Zip4: Not reported
Contact: Not reported
RP Phone: Not reported
RP Extension: Not reported
Site Manager: Not reported

Broward Co. EDIEAR:
Name: FORT LAUDERDALE SELF STORAGE
Address: 1401 SW 1ST AVE
City,State,Zip: FORT LAUDERDALE, FL 33315
Facility ID: 2114
Facility Department: Not reported
Program Type: NF
Facility Type: NURSERY
Pollutant Type: ARSENIC
Lead Agency: BCEPD

DRAFT

SELF STORAGE FACILITY AT FORT LAUDERDALE (Continued) **S125340429**

RESP PARTY:

Name:	SELF STORAGE FACILITY AT FORT LAUDERDALE
Address:	1401 SW 1ST AVE
City,State,Zip:	FORT LAUDERDALE, FL 33315
District:	Southeast District
Site Id:	ERIC_17919
Project Id:	Not reported
Site Status:	CLOSEDWCOND
Project Manager:	Not reported
OGC Case Number:	Not reported
Initial Date Received:	Not reported
Contaminants:	Not reported
Offsite Cont Impact:	Not reported
Priority Score:	Not reported
Datum:	WGS84
Method ID:	DPHO
Feature:	Not reported
Object Of Interest:	DISCH
Proximity To Object:	CENTR
Collect Username:	WILLIAMS_CA
Collect Affiliation:	Not reported
Collect Program Id:	Not reported
Collect Date:	2022-01-27 00:00:00
Map Series Used:	hybrid
Map Source Scale:	1128
Interpolation Scale:	0
Coordinate Accuracy Id:	1
Verify Method Id:	Not reported
Verifier Username:	Not reported
Verifier Affiliation:	Not reported
Verifying Program Id:	Not reported
Verification Date:	Not reported
Decode for District:	Southeast District
Decode for Datum:	Geodetic Survey of 1984
Decode for Method:	Digital Aerial Photography With Ground Control
Decode for Off Site COC:	Not reported
Decode for V_Method:	Not reported
Latitude/Longitude (deg/min/sec):	26 6 / 80 8
Source Facility Name:	Self Storage Facility at Fort Lauderdale
Source Facility ID:	134929
Program:	Responsible Party Cleanup
Program Type:	RESPONSPARTY
Program Status:	COMPLETEWITHCOND
WMD:	SFWMD
ICR Indicator:	Y
Discharge Date:	2018-04-13 00:00:00
GIS ALBX:	784995.498349
GIS ALBY:	239329.51865499999
Site Manager:	Not reported
Site Phase Description:	Phase 5 - Cleanup Complete
Offsite Contamination Key:	NOCONTAM
Documents:	https://prodenv.dep.state.fl.us/DepNexus/public/electronic-documents/ERIC_17919/gis-facility!search
Objectid:	12245

WASTEWATER:

Name:	SELF STORAGE FACILITY AT FORT LAUDERDALE

DRAFT

SELF STORAGE FACILITY AT FORT LAUDERDALE (Continued) **S125340429**

Address:	1401 SW 1ST AVE
City,State,Zip:	FORT LAUDERDALE, FL
Facility ID:	FLR20DA70
Facility Type:	Construction Generic Dewatering
Status:	Active - Existing, permitted facility/site for which effluent, reclaimed water or wastewater residual discharge into the environment and/or monitoring is taking place.
District Office:	TLST
NPDES Permitted Site:	Not reported
Environmental Interest:	Not reported
Owner Type:	Unknown
Permit Capacity:	Not reported
Party Name:	David Connor
Company Name:	DC Construction Associates
RP Address:	546 NW 77th St
RP Address 2:	-
RP City,Stat,Zip:	Boca Raton, FL 33487 1324
Telephone:	5619888505
Email:	dave@dcconstructionassociates.com
Issue Date:	08/09/2019
Effective Date:	Not reported
Expiration Date:	08/08/2024
DOC Description:	Not reported
Latitude Degrees:	26
Latitude Minutes:	6
Latitude Seconds:	15.17
Longitude Degrees:	80
Longitude Minutes:	8
Longitude Seconds:	38.30
Treatment:	Not reported
Decode For Fstatus:	Active
Cell Phone:	-
Permit Type:	Generic Permit
Major Minor Discharge:	Not reported
Nature of Business:	Not reported

ERIC WASTE CLEANUP:

ERIC ID:	ERIC_17919
Name:	Self Storage Facility At Fort Lauderdale
Address:	1401 SW 1ST AVE
City,State,Zip:	FORT LAUDERDALE, FL 33315
County:	BROWARD
Status:	CLOSEDWCOND
Source Facility Name:	Self Storage Facility at Fort Lauderdale
Source Facility ID:	134929
Program:	Responsible Party Cleanup
Program Type:	RESPONSPARTY
Program Status:	COMPLETEWITHCOND
District:	SED - Southeast District
WMD:	SFWMD - South Florida Water Management District
ICR Indicator:	Y
Discharge Date:	04/13/2018
Method ID:	DPHO
Object of Interest:	DISCH
Proximity to Object:	CENTR
Lat DD:	26
Lat MM:	6

DRAFT

SELF STORAGE FACILITY AT FORT LAUDERDALE (Continued) **S125340429**

Lat SS:	Not reported
Long DD:	80
Long MM:	8
Long SS:	Not reported
X Coord:	784995.49597
Y Coord:	239329.51335
GIS ALB X:	784995.49835
GIS ALB Y:	239329.51865
Collector Username:	WILLIAMS_CA
Collection Date:	01/27/2022
Map Source:	hybrid
Map Source Scale:	1128
Interpolation Scale:	0
Coordinate Accuracy ID:	1
Site Manager:	Not reported
Site Phase Description:	Phase 5 - Cleanup Complete
Offsite Contamination Key:	NOCONTAM
DATUM ID:	WGS84
Documents:	https://prodenv.dep.state.fl.us/DepNexus/public/electronic-documents/ERIC_17919/gis-facility!search
Object ID:	12321

---

99 South 1/4-1/2 0.486 mi. 2566 ft.

ONE PRICE DRY CLEANER
1575 S FEDERAL HWY
FORT LAUDERDALE, FL 33306

DWM CONTAM **S105213098**
BROWARD CO. HM **N/A**
RESP PARTY
ERIC WASTE CLEANUP

Relative: Higher

Actual: 7 ft.

DWM CONTAM:

Name:	1 PRICE DRY CLEANING
Address:	1575 S FEDERAL HWY
City,State,Zip:	FORT LAUDERDALE, FL
Program Site Id:	ERIC_10320
Lat DD:	26
Lat MM:	6
Lat SS:	9
Long DD:	80
Long MM:	8
Long SS:	12
Office/ District:	SED
Program Area:	RESPONSPARTY
Priority Score:	Not reported
Datum:	Not reported
Method:	Not reported
Facility Status:	Closed-ERIC
Facility Type:	Not reported
Score Effective Date:	Not reported
Score When Ranked:	Not reported
Rank:	Not reported
Operator:	Not reported
Phone:	Not reported
Name Changed:	Not reported
Addr Changed:	Not reported
Related Party ID:	Not reported
Primary RP Role:	Not reported
RP Begin Date:	Not reported
RP Name:	Not reported
RP Address1:	Not reported

DRAFT

ONE PRICE DRY CLEANER (Continued) **S105213098**

RP Address2:	Not reported
RP City:	Not reported
RP State:	Not reported
RP Zip5:	Not reported
RP Zip4:	Not reported
Contact:	Not reported
RP Phone:	Not reported
RP Extension:	Not reported
Site Manager:	Not reported

BROWARD CO. HM:

Name:	ONE PRICE DRY CLEANING
Address:	1575 S FEDERAL HWY
City,State,Zip:	FORT LAUDERDALE, FL 33316
Region:	BROWARD
Facility ID:	03972
Alt Location:	Not reported
Facility Status:	CLOSED

RESP PARTY:

Name:	ONE PRICE DRY CLEANER
Address:	1575 S FEDERAL HWY
City,State,Zip:	FORT LAUDERDALE, FL 33306
District:	SEBR
Site Id:	71875
Project Id:	332916
Site Status:	CLOSED
Project Manager:	DOUGHERTY_B
OGC Case Number:	Not reported
Initial Date Received:	01/01/2006
Contaminants:	Not reported
Offsite Cont Impact:	Not reported
Priority Score:	Not reported
Datum:	Not reported
Method ID:	ADDM
Feature:	Not reported
Object Of Interest:	CAP_RAP SITE
Proximity To Object:	APPRX
Collect Username:	Not reported
Collect Affiliation:	Not reported
Collect Program Id:	Not reported
Collect Date:	06/12/1995
Map Series Used:	Not reported
Map Source Scale:	Not reported
Interpolation Scale:	Not reported
Coordinate Accuracy Id:	Not reported
Verify Method Id:	Not reported
Verifier Username:	Not reported
Verifier Affiliation:	Not reported
Verifying Program Id:	Not reported
Verification Date:	01/01/1970
Decode for District:	Southeast Broward
Decode for Datum:	Not reported
Decode for Method:	Address Matching
Decode for Off Site COC:	Not reported
Decode for V_Method:	Not reported

DRAFT

ONE PRICE DRY CLEANER (Continued) **S105213098**

Latitude/Longitude (deg/min/sec):	26 6 / 80 8
Source Facility Name:	Not reported
Source Facility ID:	Not reported
Program:	Not reported
Program Type:	Not reported
Program Status:	Not reported
WMD:	Not reported
ICR Indicator:	Not reported
Discharge Date:	Not reported
GIS ALBX:	Not reported
GIS ALBY:	Not reported
Site Manager:	Not reported
Site Phase Description:	Not reported
Offsite Contamination Key:	Not reported
Documents:	Not reported
Objectid:	Not reported

ERIC WASTE CLEANUP:

ERIC ID:	ERIC_10320
Name:	One Price Dry Cleaner
Address:	1575 S FEDERAL HWY
City,State,Zip:	FORT LAUDERDALE, FL 33306
County:	BROWARD
Status:	CLOSED
Source Facility Name:	1 Price Dry Cleaning
Source Facility ID:	53227
Program:	Responsible Party Cleanup
Program Type:	RESPONSPARTY
Program Status:	COMPLETEWITHCOND
District:	SED - Southeast District
WMD:	SFWMD - South Florida Water Management District
ICR Indicator:	N
Discharge Date:	Not reported
Method ID:	Not reported
Object of Interest:	CAP_R
Proximity to Object:	APPRX
Lat DD:	26
Lat MM:	6
Lat SS:	Not reported
Long DD:	80
Long MM:	8
Long SS:	Not reported
X Coord:	785734.35767
Y Coord:	239166.29465
GIS ALB X:	785734.36
GIS ALB Y:	239166.3
Collector Username:	Not reported
Collection Date:	Not reported
Map Source:	Not reported
Map Source Scale:	Not reported
Interpolation Scale:	Not reported
Coordinate Accuracy ID:	Not reported
Site Manager:	Not reported
Site Phase Description:	Phase 1 - Initial Assessment
Offsite Contamination Key:	CONTAMUNKNOWN
DATUM ID:	Not reported
Documents:	https://prodenv.dep.state.fl.us/DepNexus/public/electronic-documents/E

DRAFT

ONE PRICE DRY CLEANER (Continued) **S105213098**

RIC_10320/gis-facility!search
Object ID: 3262

W100 **FL POWER & LIGHT CO** **LUST** **U001343663**
NW **501 S ANDREWS AVE** **UST** **N/A**
1/4-1/2 **FORT LAUDERDALE, FL 33301** **DWM CONTAM**
0.491 mi.
2595 ft. **Site 1 of 2 in cluster W**

Relative:
Higher

Actual:
5 ft.

LUST:

Name:	FL POWER & LIGHT CO
Address:	501 S ANDREWS AVE
City,State,Zip:	FORT LAUDERDALE, FL 33301
Region:	STATE
Facility Id:	8840991
Facility Status:	CLOSED
Facility Type:	C - Fuel user/Non-retail
Facility Phone:	(305)765-3123
Facility Cleanup Rank:	Not reported
District:	Southeast District
Lat/Long (dms):	26 6 56.1664999 / 80 8 36.8830999
Section:	Not reported
Township:	Not reported
Range:	Not reported
Feature:	Not reported
Method:	UNVR
Datum:	0
Score:	9
Score Effective Date:	1997-11-04 00:00:00
Score When Ranked:	Not reported
Operator:	VALENCIA, LOUIS
Name Update:	Not reported
Address Update:	Not reported

Petroleum Cleanup PCT Facility Score:

Facility Cleanup Status:	CMPL - COMPLETED
Contact:	MARC SCHNEIDERMANN CELL: (561) 339-6386
Contact Company:	FL POWER & LIGHT CO
Contact Address:	700 UNIVERSE BLVD JES/JB
Contact City/State/Zip:	North Palm Beach, FL 33408
Phone:	(561)691-2306
Bad Address Ind:	N
State:	FL
Zip:	33301, 2831
Score:	9
Score Effective Date:	1997-11-04 00:00:00
Related Party ID:	27028
Primary RP Role:	ACCOUNT OWNER
RP Begin Date:	1994-04-25
RP Zip:	Not reported
RP Extension:	Not reported

Discharge Cleanup Summary:

Discharge Date:	3/27/1990
PCT Discharge Combined:	Not reported
Cleanup Required:	R - CLEANUP REQUIRED
Discharge Cleanup Status:	NFA - NFA COMPLETE
Disch Cleanup Status Date:	1/12/1993

DRAFT

FL POWER & LIGHT CO (Continued) **U001343663**

Cleanup Work Status:	COMPLETED
Information Source:	D - DISCHARGE NOTIFICATION
Other Source Description:	Not reported
Eligibility Indicator:	I - INELIGIBLE
Site Manager:	Not reported
Site Mgr End Date:	Not reported
Tank Office:	-
Discharge Date:	3/29/1990
PCT Discharge Combined:	Not reported
Cleanup Required:	R - CLEANUP REQUIRED
Discharge Cleanup Status:	NFA - NFA COMPLETE
Disch Cleanup Status Date:	1/12/1993
Cleanup Work Status:	COMPLETED
Information Source:	D - DISCHARGE NOTIFICATION
Other Source Description:	Not reported
Eligibility Indicator:	E - ELIGIBLE
Site Manager:	Not reported
Site Mgr End Date:	Not reported
Tank Office:	-

Petroleum Cleanup Program Eligibility:

Facility ID:	8840991
Discharge Date:	3/27/1990
Pct Discharge Combined With:	Not reported
Cleanup Required:	R - CLEANUP REQUIRED
Discharge Cleanup Status:	NFA - NFA COMPLETE
Disch Cleanup Status Date:	1/12/1993
Cleanup Work Status:	COMPLETED
Information Source:	D - DISCHARGE NOTIFICATION
Other Source Description:	Not reported
Application Received Date:	Not reported
Cleanup Program:	C - PETROLEUM CLEANUP PARTICIPATION PROGRAM
Eligibility Status:	Not reported
Elig Status Date:	Not reported
Letter Of Intent Date:	Not reported
Redetermined:	No
Inspection Date:	12/7/1990
Site Manager:	Not reported
Site Mgr End Date:	Not reported
Tank Office:	-
Deductible Amount:	Not reported
Deductible Paid To Date:	Not reported
Co-Pay Amount:	Not reported
Co-Pay Paid To Date:	Not reported
Cap Amount:	0
Facility ID:	8840991
Discharge Date:	3/29/1990
Pct Discharge Combined With:	Not reported
Cleanup Required:	R - CLEANUP REQUIRED
Discharge Cleanup Status:	NFA - NFA COMPLETE
Disch Cleanup Status Date:	1/12/1993
Cleanup Work Status:	COMPLETED
Information Source:	D - DISCHARGE NOTIFICATION
Other Source Description:	Not reported
Application Received Date:	3/29/1990
Cleanup Program:	P - PETROLEUM LIABILITY AND RESTORATION INSURANCE PROGRAM
Eligibility Status:	2/26/1990
Elig Status Date:	2/26/1990

DRAFT

FL POWER & LIGHT CO (Continued) **U001343663**

Letter Of Intent Date:	2/4/1994
Redetermined:	No
Inspection Date:	12/7/1990
Site Manager:	Not reported
Site Mgr End Date:	Not reported
Tank Office:	-
Deductible Amount:	500
Deductible Paid To Date:	0
Co-Pay Amount:	0
Co-Pay Paid To Date:	0
Cap Amount:	1000000

Task Information:

District:	SED
Facility ID:	8840991
Facility Status:	CLOSED
Facility Type:	C - Fuel user/Non-retail -
County:	BROWARD
County ID:	6
Cleanup Eligibility Status:	I
Source Effective Date:	01-12-1993
Discharge Date:	03-27-1990
Cleanup Required:	R - CLEANUP REQUIRED
Discharge Cleanup Status:	NFA - NFA COMPLETE
Disch Cleanup Status Date:	01-12-1993
SRC Action Type:	NFA - NO FURTHER ACTION
SRC Submit Date:	11-02-1992
SRC Review Date:	12-31-1992
SRC Completion Status:	A - APPROVED
SRC Issue Date:	01-12-1993
SRC Comment:	NFAP APPROVED
Cleanup Work Status:	COMPLETED
Site Mgr:	Not reported
Site Mgr End Date:	Not reported
Tank Office:	-
SR Task ID:	25952
SR Cleanup Responsible:	-
SR Funding Eligibility Type:	-
SR Actual Cost:	Not reported
SR Completion Date:	08-12-1992
SR Payment Date:	Not reported
SR Oral Date:	Not reported
SR Written Date:	Not reported
SR Soil Removal:	Y
SR Free Product Removal:	Not reported
SR Soil Tonnage Removed:	37
SR Soil Treatment:	Not reported
SR Other Treatment:	Not reported
SR Alternate Proc Received Date:	Not reported
SR Alternate Procedure Status:	Not reported
SR Alternate Procedure Status Date:	Not reported
SR Alternate Procedure Comments:	Not reported
SA Task ID:	25953
SA Cleanup Responsible:	-
SA Funding Eligibility Type:	-
SA Actual Cost:	Not reported
SA Completion Date:	06-05-1991
SA Payment Date:	Not reported

DRAFT

FL POWER & LIGHT CO (Continued) **U001343663**

RAP Task ID:	25954
RAP Cleanup Responsible ID:	RP - RESPONSIBLE PARTY
RAP Funding Eligibility Type:	-
RAP Actual Cost:	Not reported
RAP Completion Date:	Not reported
RAP Payment Date:	Not reported
RAP Last Order Approved:	Not reported
RA Task ID:	25955
RA Cleanup Responsible:	RP - RESPONSIBLE PARTY
RA Funding Eligibility Type:	-
RA Years to Complete:	0
RA Actual Cost:	Not reported
District:	SED
Facility ID:	8840991
Facility Status:	CLOSED
Facility Type:	C - Fuel user/Non-retail -
County:	BROWARD
County ID:	6
Cleanup Eligibility Status:	E
Source Effective Date:	01-12-1993
Discharge Date:	03-29-1990
Cleanup Required:	R - CLEANUP REQUIRED
Discharge Cleanup Status:	NFA - NFA COMPLETE
Disch Cleanup Status Date:	01-12-1993
SRC Action Type:	NFA - NO FURTHER ACTION
SRC Submit Date:	11-02-1992
SRC Review Date:	12-31-1992
SRC Completion Status:	A - APPROVED
SRC Issue Date:	01-12-1993
SRC Comment:	Not reported
Cleanup Work Status:	COMPLETED
Site Mgr:	Not reported
Site Mgr End Date:	Not reported
Tank Office:	-
SR Task ID:	25951
SR Cleanup Responsible:	ST - STATE
SR Funding Eligibility Type:	-
SR Actual Cost:	Not reported
SR Completion Date:	Not reported
SR Payment Date:	Not reported
SR Oral Date:	Not reported
SR Written Date:	Not reported
SR Soil Removal:	Not reported
SR Free Product Removal:	Not reported
SR Soil Tonnage Removed:	Not reported
SR Soil Treatment:	Not reported
SR Other Treatment:	Not reported
SR Alternate Proc Received Date:	Not reported
SR Alternate Procedure Status:	Not reported
SR Alternate Procedure Status Date:	Not reported
SR Alternate Procedure Comments:	Not reported
SA Task ID:	Not reported
SA Cleanup Responsible:	ST - STATE
SA Funding Eligibility Type:	-
SA Actual Cost:	Not reported
SA Completion Date:	Not reported
SA Payment Date:	Not reported

DRAFT

FL POWER & LIGHT CO (Continued) **U001343663**

RAP Task ID:	Not reported
RAP Cleanup Responsible ID:	-
RAP Funding Eligibility Type:	-
RAP Actual Cost:	Not reported
RAP Completion Date:	Not reported
RAP Payment Date:	Not reported
RAP Last Order Approved:	Not reported
RA Task ID:	62788
RA Cleanup Responsible:	-
RA Funding Eligibility Type:	-
RA Years to Complete:	Not reported
RA Actual Cost:	Not reported

Click here for Florida Oculus:

UST:

Facility ID:	8840991
Name:	FL POWER & LIGHT CO
Address:	501 S ANDREWS AVE
City,State,Zip:	FORT LAUDERDALE, FL 33301
Facility Phone:	3057653123
Facility Status:	CLOSED
Facility Type:	C
Type Description:	Fuel user/Non-retail
Depco:	P
Region:	STATE
Positioning Method:	UNVR
Latitude/Longitude:	26 6 55 / 80 8 38

UST:

Tank ID:	1
Tank Capacity:	3000
Tank Location:	UNDERGROUND
Tank Status:	B-Removed from Site
Status Date:	05/31/1992
Install Date:	7/1/1970
Substance:	G
Content Description:	Emerg Generator Diesel
Vessel Indicator:	TANK
DEP Contractor:	P

Owner:

Owner ID:	27028
Owner Name:	FL POWER & LIGHT CO
Owner Address:	700 UNIVERSE BLVD JES/JB
Owner Address 2:	ATTN: MARC SCHEIDERMANN
Owner City,State,Zip:	North Palm Beach, FL 33408
Owner Contact:	MARC SCHNEIDERMANN CELL: (561) 339-6386
Owner Phone:	5616912306

DWM CONTAM:

Name:	FL POWER & LIGHT CO
Address:	501 S ANDREWS AVE
City,State,Zip:	FORT LAUDERDALE, FL
Program Site Id:	8840991

DRAFT

FL POWER & LIGHT CO (Continued) **U001343663**

Lat DD:	26
Lat MM:	6
Lat SS:	55
Long DD:	80
Long MM:	8
Long SS:	38
Office/ District:	SED
Program Area:	PETROLEUM
Priority Score:	Not reported
Datum:	0
Method:	UNVR
Facility Status:	CLOSED-STCM
Facility Type:	Not reported
Score Effective Date:	Not reported
Score When Ranked:	Not reported
Rank:	Not reported
Operator:	Not reported
Phone:	Not reported
Name Changed:	Not reported
Addr Changed:	Not reported
Related Party ID:	Not reported
Primary RP Role:	Not reported
RP Begin Date:	Not reported
RP Name:	Not reported
RP Address1:	Not reported
RP Address2:	Not reported
RP City:	Not reported
RP State:	Not reported
RP Zip5:	Not reported
RP Zip4:	Not reported
Contact:	Not reported
RP Phone:	Not reported
RP Extension:	Not reported
Site Manager:	Not reported

Name:	FL POWER & LIGHT CO
Address:	501 S ANDREWS AVE
City,State,Zip:	FORT LAUDERDALE, FL
Program Site Id:	8840991
Lat DD:	26
Lat MM:	6
Lat SS:	55
Long DD:	80
Long MM:	8
Long SS:	38
Office/ District:	SED
Program Area:	PETROLEUM
Priority Score:	Not reported
Datum:	0
Method:	UNVR
Facility Status:	CLOSED-STCM
Facility Type:	Not reported
Score Effective Date:	Not reported
Score When Ranked:	Not reported
Rank:	Not reported
Operator:	Not reported
Phone:	Not reported

DRAFT

FL POWER & LIGHT CO (Continued) **U001343663**

Name Changed:	Not reported
Addr Changed:	Not reported
Related Party ID:	Not reported
Primary RP Role:	Not reported
RP Begin Date:	Not reported
RP Name:	Not reported
RP Address1:	Not reported
RP Address2:	Not reported
RP City:	Not reported
RP State:	Not reported
RP Zip5:	Not reported
RP Zip4:	Not reported
Contact:	Not reported
RP Phone:	Not reported
RP Extension:	Not reported
Site Manager:	Not reported

W101 **FL POWER & LIGHT CO** **UST FINDER** **1028241522**
NW **501 S ANDREWS AVE** **UST FINDER RELEASE** **N/A**
1/4-1/2 **FORT LAUDERDALE, FL 0**
0.491 mi.
2595 ft. **Site 2 of 2 in cluster W**

Relative:
Higher

Actual:
5 ft.

UST FINDER:

Object ID:	60973
Facility ID:	FL8840991
Name:	FL POWER & LIGHT CO
Address:	501 S ANDREWS AVE
City,State,Zip:	FORT LAUDERDALE, FL 33301
Address Match Type:	Not reported
Open USTs:	0
Closed USTs:	1
TOS USTs:	0
Population 1500ft:	2400
Private Wells 1500ft:	3
Within 100yr Floodplain:	No
Land Use:	Developed, High Intensity
Within SPA:	No
SPA PWS Facility ID:	Not reported
SPA Water Type:	Not reported
SPA Facility Type:	Not reported
SPA HUC12:	Not reported
Within WHPA:	No
WHPA PWS Facility ID:	Not reported
WHPA Water Type:	Not reported
WHPA Facility Type:	Not reported
WHPA HUC12:	Not reported
Facility Status:	Closed UST(s)
Date of Last Inspection:	Not reported
EPA Region:	4
Tribe:	Not reported
Coordinate Source:	State
X Coord:	-80.14388889
Y Coord:	26.11527778
Latitude:	26.11527778
Longitude:	-80.14388889

UST FINDER:

DRAFT

FL POWER & LIGHT CO (Continued) **1028241522**

Object ID:	268720
Facility ID:	FL8840991
Tank ID:	FL8840991-1
Tank Status:	Closed
Installation Date:	1970/07/01 16:00:00+00
Removal Date:	Not reported
Tank Capacity:	3000
Substances:	Emerg Generator Diesel
Tank Wall Type:	Not reported

UST FINDER RELEASE:

Object ID:	124576
Facility ID:	FL8840991
Lust ID:	FL23628
Name:	FL POWER & LIGHT CO
Address:	501 S ANDREWS AVE
City,State,Zip:	FORT LAUDERDALE, FL 0
Address Match Type:	Not reported
Reported Date:	1990/03/27 15:59:59+00
Status:	No Further Action
Substance:	Not reported
Population within 1500ft:	2402
Domestic Wells within 1500ft:	3
Land Use:	Developed, High Intensity
Within SPA:	No
SPA PWS Facility ID:	Not reported
SPA Water Type:	Not reported
SPA Facility Type:	Not reported
SPA HUC12:	Not reported
Within WHPA:	No
WHPA PWS Facility ID:	Not reported
WHPA Water Type:	Not reported
WHPA Facility Type:	Not reported
WHPA HUC12:	Not reported
Within 100yr Floodplain:	No
Tribe:	Not reported
EPA Region:	4
NFA Letter 1:	Not reported
NFA Letter 2:	Not reported
NFA Letter 3:	Not reported
NFA Letter 4:	Not reported
Closed With Residual Contaminate:	Not reported
Coordinate Source:	State
X Coord:	-80.1438899999999
Y Coord:	26.11528
Latitude:	26.1152799999999
Longitude:	-80.1438899999999

Object ID:	124577
Facility ID:	FL8840991
Lust ID:	FL23611
Name:	FL POWER & LIGHT CO
Address:	501 S ANDREWS AVE
City,State,Zip:	FORT LAUDERDALE, FL 0
Address Match Type:	Not reported
Reported Date:	1990/03/29 15:59:59+00

DRAFT

FL POWER & LIGHT CO (Continued) **1028241522**

Status:	No Further Action
Substance:	Not reported
Population within 1500ft:	2402
Domestic Wells within 1500ft:	3
Land Use:	Developed, High Intensity
Within SPA:	No
SPA PWS Facility ID:	Not reported
SPA Water Type:	Not reported
SPA Facility Type:	Not reported
SPA HUC12:	Not reported
Within WHPA:	No
WHPA PWS Facility ID:	Not reported
WHPA Water Type:	Not reported
WHPA Facility Type:	Not reported
WHPA HUC12:	Not reported
Within 100yr Floodplain:	No
Tribe:	Not reported
EPA Region:	4
NFA Letter 1:	Not reported
NFA Letter 2:	Not reported
NFA Letter 3:	Not reported
NFA Letter 4:	Not reported
Closed With Residual Contaminate:	Not reported
Coordinate Source:	State
X Coord:	-80.1438899999999
Y Coord:	26.11528
Latitude:	26.1152799999999
Longitude:	-80.1438899999999

X102 **RIVERWALK RESIDENCES** **LUST U004360514**
North **333 N NEW RIVER DR E** **UST N/A**
1/4-1/2 **FORT LAUDERDALE, FL 33301**
0.495 mi.
2616 ft. **Site 1 of 2 in cluster X**

Relative:
Higher

Actual:
3 ft.

LUST:

Name:	RIVERWALK RESIDENCES
Address:	333 N NEW RIVER DR E
City,State,Zip:	FORT LAUDERDALE, FL 33301
Region:	STATE
Facility Id:	9818734
Facility Status:	CLOSED
Facility Type:	C - Fuel user/Non-retail
Facility Phone:	(561)997-9700
Facility Cleanup Rank:	Not reported
District:	Southeast District
Lat/Long (dms):	26 7 3.2967 / 80 8 23.5677999
Section:	Not reported
Township:	Not reported
Range:	Not reported
Feature:	Not reported
Method:	Not reported
Datum:	Not reported
Score:	Not reported
Score Effective Date:	Not reported
Score When Ranked:	Not reported
Operator:	SCOTT CLARK
Name Update:	Not reported

DRAFT

RIVERWALK RESIDENCES (Continued) **U004360514**

Address Update: Not reported

Petroleum Cleanup PCT Facility Score:
Facility Cleanup Status: CMPL - COMPLETED
Contact: MICAH CONN
Contact Company: CG RIVERWALK LP
Contact Address: 750 PARK OF COMMERCE BLVD #300
Contact City/State/Zip: BOCA RATON, FL 33487
Phone: (561)997-9700
Bad Address Ind: N
State: FL
Zip: 33301
Score: Not reported
Score Effective Date: Not reported
Related Party ID: 82351
Primary RP Role: ACCOUNT OWNER
RP Begin Date: 2021-09-24
RP Zip: Not reported
RP Extension: Not reported

Discharge Cleanup Summary:
Discharge Date: 9/21/2021
PCT Discharge Combined: Not reported
Cleanup Required: R - CLEANUP REQUIRED
Discharge Cleanup Status: SRCR - SRCR COMPLETE
Disch Cleanup Status Date: 9/13/2022
Cleanup Work Status: COMPLETED
Information Source: D - DISCHARGE NOTIFICATION
Other Source Description: Not reported
Eligibility Indicator: I - INELIGIBLE
Site Manager: MICKLE_FG
Site Mgr End Date: 9/13/2022
Tank Office: PCLP6 - BROWARD CNTY ENVIRONMENTAL PROTECTION DEPT

Contaminated Media:
Discharge Date: 9/21/2021
Pct Discharge Combined With: Not reported
Cleanup Required: R - CLEANUP REQUIRED
Discharge Cleanup Status: SRCR - SRCR COMPLETE
Disch Cleanup Status Date: 9/13/2022
Cleanup Work Status: COMPLETED
Information Source: D - DISCHARGE NOTIFICATION
Other Source Description: Not reported
Elig Indicator: I - INELIGIBLE
Site Manager: MICKLE_FG
Site Mgr End Date: 9/13/2022
Tank Office: PCLP6 - BROWARD CNTY ENVIRONME
Contaminated Drinking Wells: Not reported
Contaminated Monitoring Well: No
Contaminated Soil: Yes
Contaminated Surface Water: No
Contaminated Ground Water: Yes
Pollutant: D - Vehicular Diesel
Pollutant Other Description: Not reported
Gallons Discharged: Not reported

DRAFT

RIVERWALK RESIDENCES (Continued) **U004360514**

Click here for Florida Oculus:

UST:

Facility ID:	9818734
Name:	RIVERWALK RESIDENCES
Address:	333 N NEW RIVER DR E
City,State,Zip:	FORT LAUDERDALE, FL 33301
Facility Phone:	5619979700
Facility Status:	CLOSED
Facility Type:	C
Type Description:	Fuel user/Non-retail
Depco:	P
Region:	STATE
Positioning Method:	Not reported
Latitude/Longitude:	Not reported

UST:

Tank ID:	1
Tank Capacity:	500
Tank Location:	UNDERGROUND
Tank Status:	B-Removed from Site
Status Date:	09/30/2021
Install Date:	Not reported
Substance:	G
Content Description:	Emerg Generator Diesel
Vessel Indicator:	TANK
DEP Contractor:	P

Owner:

Owner ID:	82351
Owner Name:	CG RIVERWALK LP
Owner Address:	750 PARK OF COMMERCE BLVD #300
Owner Address 2:	ATTN: STORAGE TANK REGIS
Owner City,State,Zip:	BOCA RATON, FL 33487
Owner Contact:	MICAH CONN
Owner Phone:	5619979700

X103 **RIVERWALK RESIDENCES OF LAS OLAS** **AST** **S125444056**
North **333 N. NEW RIVER DR. EAST** **ASBESTOS** **N/A**
1/4-1/2 **FT. LAUDERDALE, FL 33301** **DWM CONTAM**
0.495 mi. **BROWARD CO. HM**
2616 ft. **Site 2 of 2 in cluster X** **UIC**
NPDES

Relative:
Higher

Actual:
3 ft.

BROWARD CO AST:

Name:	RIVERWALK RESIDENCE
Address:	333 N NEW RIVER DR E
City,State,Zip:	FORT LAUDERDALE, FL 33301
Facility ID:	09443
Storage Tank ID:	09443-01
Tank Status:	1. Installation / Modification; Out-of-Service
Install Date:	Not reported
Tank Size:	660
DEP Site ID:	Not reported
Tank Construction:	C. Steel
Substance:	G. Diesel; Emergency Generator

DRAFT

RIVERWALK RESIDENCES OF LAS OLAS (Continued) **S125444056**

Tank Type: Above ground

ASBESTOS:

Name:	RIVERWALK PLAZA
Address:	333 N NEW RIVER DR E
City,State,Zip:	FORT LAUDERDALE, FL 33301
Facility ID:	AS01109174
Notification ID:	110955
Notification Type:	ORIGINAL
Project Type:	DEMOLITION
Notification Status:	REVIEWED
Site Name:	Not reported
Ordered Demolition?:	Not reported
Annual Notification:	Not reported
Owner Name:	RIVERWALK PLAZA ASSOCIATES
Contractor Name:	THE BG GROUP, LLC
Start Date:	04/13/2021
Finish Date:	12/31/2021
Cementitious RACM:	Not reported
Cementitious SF:	0
Floor RACM:	Not reported
Floor SF:	0
Pipe RACM:	Not reported
Pipe SF:	0
CF RACM:	Not reported
Roof RACM:	Not reported
Roof SF:	0
Surface Mat RACM:	Not reported
Surface Mat SF:	Not reported
Waste Disposal Site:	MONARCH HILL LANDFILL
Waste Disposal Address:	3000 NW 48TH ST (HILTON RD)
Waste Disposal City:	POMPANO BEACH
Waste Disposal State:	FL
Waste Disposal Zip:	33073
Transporter Name:	WASTE MANAGEMENT
Contractor is Transporter:	Not reported
Waste Disp ID:	55093
Waste Disp Source:	W
Transporter Address:	2700 WILES ROAD
Transporter City:	POMPANO BEACH
Transporter State:	FL
Transporter Zip:	33073
Date Receive:	03/30/2021

Name:	RIVERWALK PLAZA ASSOCIATES
Address:	333 N NEW RIVER DR E
City,State,Zip:	FORT LAUDERDALE, FL 33301
Facility ID:	AS01108376
Notification ID:	104215
Notification Type:	REVISED
Project Type:	DEMOLITION
Notification Status:	REVIEWED
Site Name:	BLDG
Ordered Demolition?:	N
Annual Notification:	Not reported
Owner Name:	RIVERWALK PLAZA ASSOC
Contractor Name:	THE BG GROUP LLC

DRAFT

RIVERWALK RESIDENCES OF LAS OLAS (Continued) **S125444056**

Start Date:	12/02/2019
Finish Date:	12/30/2019
Cementitious RACM:	Not reported
Cementitious SF:	Not reported
Floor RACM:	Not reported
Floor SF:	Not reported
Pipe RACM:	Not reported
Pipe SF:	Not reported
CF RACM:	Not reported
Roof RACM:	Not reported
Roof SF:	Not reported
Surface Mat RACM:	Not reported
Surface Mat SF:	Not reported
Waste Disposal Site:	Not reported
Waste Disposal Address:	Not reported
Waste Disposal City:	Not reported
Waste Disposal State:	Not reported
Waste Disposal Zip:	Not reported
Transporter Name:	Not reported
Contractor is Transporter:	Not reported
Waste Disp ID:	Not reported
Waste Disp Source:	Not reported
Transporter Address:	Not reported
Transporter City:	Not reported
Transporter State:	FL
Transporter Zip:	Not reported
Date Receive:	10/31/2019
Name:	RIVERWALK PLAZA ASSOCIATES
Address:	333 N NEW RIVER DR E
City,State,Zip:	FORT LAUDERDALE, FL 33301
Facility ID:	AS01108376
Notification ID:	104215
Notification Type:	REVISED
Project Type:	DEMOLITION
Notification Status:	REVIEWED
Site Name:	BLDG
Ordered Demolition?:	N
Annual Notification:	Not reported
Owner Name:	RIVERWALK PLAZA ASSOC
Contractor Name:	THE BG GROUP LLC
Start Date:	12/02/2019
Finish Date:	12/30/2019
Cementitious RACM:	Not reported
Cementitious SF:	Not reported
Floor RACM:	Not reported
Floor SF:	Not reported
Pipe RACM:	Not reported
Pipe SF:	Not reported
CF RACM:	Not reported
Roof RACM:	Not reported
Roof SF:	Not reported
Surface Mat RACM:	Not reported
Surface Mat SF:	Not reported
Waste Disposal Site:	Not reported
Waste Disposal Address:	Not reported
Waste Disposal City:	Not reported

DRAFT

RIVERWALK RESIDENCES OF LAS OLAS (Continued) **S125444056**

Waste Disposal State:	Not reported
Waste Disposal Zip:	Not reported
Transporter Name:	Not reported
Contractor is Transporter:	Not reported
Waste Disp ID:	Not reported
Waste Disp Source:	Not reported
Transporter Address:	Not reported
Transporter City:	Not reported
Transporter State:	FL
Transporter Zip:	Not reported
Date Receive:	10/31/2019
Name:	RIVERWALK PLAZA ASSOCIATES
Address:	333 N NEW RIVER DR E
City,State,Zip:	FORT LAUDERDALE, FL 33301
Facility ID:	AS01108376
Notification ID:	104215
Notification Type:	ORIGINAL
Project Type:	DEMOLITION
Notification Status:	REVIEWED
Site Name:	BLDG
Ordered Demolition?:	N
Annual Notification:	Not reported
Owner Name:	RIVERWALK PLAZA ASSOC
Contractor Name:	THE BG GROUP LLC
Start Date:	11/18/2019
Finish Date:	12/30/2019
Cementitious RACM:	Not reported
Cementitious SF:	Not reported
Floor RACM:	Not reported
Floor SF:	Not reported
Pipe RACM:	Not reported
Pipe SF:	Not reported
CF RACM:	Not reported
Roof RACM:	Not reported
Roof SF:	Not reported
Surface Mat RACM:	Not reported
Surface Mat SF:	Not reported
Waste Disposal Site:	Not reported
Waste Disposal Address:	Not reported
Waste Disposal City:	Not reported
Waste Disposal State:	Not reported
Waste Disposal Zip:	Not reported
Transporter Name:	Not reported
Contractor is Transporter:	Not reported
Waste Disp ID:	Not reported
Waste Disp Source:	Not reported
Transporter Address:	Not reported
Transporter City:	Not reported
Transporter State:	FL
Transporter Zip:	Not reported
Date Receive:	10/31/2019
Name:	RIVERWALK PLAZA ASSOCIATES
Address:	333 N NEW RIVER DR E
City,State,Zip:	FORT LAUDERDALE, FL 33301
Facility ID:	AS01108376

DRAFT

RIVERWALK RESIDENCES OF LAS OLAS (Continued) **S125444056**

Notification ID:	102023
Notification Type:	REVISED
Project Type:	RENOVATION
Notification Status:	REVIEWED
Site Name:	PLACE
Ordered Demolition?:	Not reported
Annual Notification:	Not reported
Owner Name:	RIVERWALK PLAZA ASSOC
Contractor Name:	DPC GENERAL CONTRACTORS INC
Start Date:	09/16/2019
Finish Date:	12/30/2019
Cementitious RACM:	Not reported
Cementitious SF:	Not reported
Floor RACM:	Not reported
Floor SF:	Not reported
Pipe RACM:	Not reported
Pipe SF:	Not reported
CF RACM:	Not reported
Roof RACM:	Not reported
Roof SF:	Not reported
Surface Mat RACM:	Not reported
Surface Mat SF:	Not reported
Waste Disposal Site:	Not reported
Waste Disposal Address:	Not reported
Waste Disposal City:	Not reported
Waste Disposal State:	Not reported
Waste Disposal Zip:	Not reported
Transporter Name:	Not reported
Contractor is Transporter:	Not reported
Waste Disp ID:	Not reported
Waste Disp Source:	Not reported
Transporter Address:	Not reported
Transporter City:	Not reported
Transporter State:	FL
Transporter Zip:	Not reported
Date Receive:	08/29/2019
Name:	RIVERWALK PLAZA ASSOCIATES
Address:	333 N NEW RIVER DR E
City,State,Zip:	FORT LAUDERDALE, FL 33301
Facility ID:	AS01108376
Notification ID:	104215
Notification Type:	REVISED
Project Type:	DEMOLITION
Notification Status:	REVIEWED
Site Name:	BLDG
Ordered Demolition?:	N
Annual Notification:	Not reported
Owner Name:	RIVERWALK PLAZA ASSOC
Contractor Name:	THE BG GROUP LLC
Start Date:	12/02/2019
Finish Date:	12/30/2019
Cementitious RACM:	Not reported
Cementitious SF:	Not reported
Floor RACM:	Not reported
Floor SF:	Not reported
Pipe RACM:	Not reported

DRAFT

RIVERWALK RESIDENCES OF LAS OLAS (Continued) **S125444056**

Pipe SF:	Not reported
CF RACM:	Not reported
Roof RACM:	Not reported
Roof SF:	Not reported
Surface Mat RACM:	Not reported
Surface Mat SF:	Not reported
Waste Disposal Site:	Not reported
Waste Disposal Address:	Not reported
Waste Disposal City:	Not reported
Waste Disposal State:	Not reported
Waste Disposal Zip:	Not reported
Transporter Name:	Not reported
Contractor is Transporter:	Not reported
Waste Disp ID:	Not reported
Waste Disp Source:	Not reported
Transporter Address:	Not reported
Transporter City:	Not reported
Transporter State:	FL
Transporter Zip:	Not reported
Date Receive:	10/31/2019

DWM CONTAM:

Name:	RIVERWALK RESIDENCES
Address:	333 N NEW RIVER DR E
City,State,Zip:	FORT LAUDERDALE, FL
Program Site Id:	9818734
Lat DD:	Not reported
Lat MM:	Not reported
Lat SS:	Not reported
Long DD:	Not reported
Long MM:	Not reported
Long SS:	Not reported
Office/ District:	SED
Program Area:	PETROLEUM
Priority Score:	Not reported
Datum:	Not reported
Method:	Not reported
Facility Status:	CLOSED-STCM
Facility Type:	Not reported
Score Effective Date:	Not reported
Score When Ranked:	Not reported
Rank:	Not reported
Operator:	Not reported
Phone:	Not reported
Name Changed:	Not reported
Addr Changed:	Not reported
Related Party ID:	Not reported
Primary RP Role:	Not reported
RP Begin Date:	Not reported
RP Name:	Not reported
RP Address1:	Not reported
RP Address2:	Not reported
RP City:	Not reported
RP State:	Not reported
RP Zip5:	Not reported
RP Zip4:	Not reported
Contact:	Not reported

DRAFT

RIVERWALK RESIDENCES OF LAS OLAS (Continued) **S125444056**

RP Phone: Not reported
RP Extension: Not reported
Site Manager: Not reported

BROWARD CO. HM:
Name: RIVERWALK RESIDENCE
Address: 333 N NEW RIVER DR E
City,State,Zip: FORT LAUDERDALE, FL 33301
Region: BROWARD
Facility ID: 09443
Alt Location: N NEW RIVER AT BRICKELL
Facility Status: OPEN

UIC:
Name: RIVERWALK RESIDENCES OF LAS OLAS
Address: 333 N. NEW RIVER DR. EAST
City,State,Zip: FT. LAUDERDALE, FL 33301
Facility ID: 106306
GMS ID: Not reported
Well Name: 3-DW01
Facility Type: 5
Responsible Authority: Not reported
Responsible Authority Address: Not reported
Responsible Authority City: Not reported
Responsible Authority State: Not reported
Responsible Authority Zip: Not reported
Responsible Authority Tele: Not reported
Section Township Range: Not reported
Facility Status: ACTIVE
Facility Status Data: 01/26/2022
Well Type: STORMWATER DRAINAGE WELL
Injection Well Latitude: 26:7:2.6699
Well EPA Number: FLSSED621099
Injection Well Longitude: 80:8:23.2401
Well Status: ACTIVE
Injection Interval Begin-End: 100-120
Depth: 100
Complete Date: 02/22/2022
Date Injection Well Plugged: Not reported
MIT Date: Not reported
Start Date: Not reported
District: SED

Name: RIVERWALK RESIDENCES OF LAS OLAS
Address: 333 N. NEW RIVER DR. EAST
City,State,Zip: FT. LAUDERDALE, FL 33301
Facility ID: 106306
GMS ID: Not reported
Well Name: 4-DW02
Facility Type: 5
Responsible Authority: Not reported
Responsible Authority Address: Not reported
Responsible Authority City: Not reported
Responsible Authority State: Not reported
Responsible Authority Zip: Not reported
Responsible Authority Tele: Not reported

DRAFT

RIVERWALK RESIDENCES OF LAS OLAS (Continued) **S125444056**

Section Township Range:	Not reported
Facility Status:	ACTIVE
Facility Status Data:	01/26/2022
Well Type:	STORMWATER DRAINAGE WELL
Injection Well Latitude:	26:7:2.6699
Well EPA Number:	FLSSED621100
Injection Well Longitude:	80:8:23.2401
Well Status:	ACTIVE
Injection Interval Begin-End:	100-120
Depth:	100
Complete Date:	02/20/2022
Date Injection Well Plugged:	Not reported
MIT Date:	Not reported
Start Date:	Not reported
District:	SED
Name:	RIVERWALK RESIDENCES OF LAS OLAS
Address:	333 N. NEW RIVER DR. EAST
City,State,Zip:	FT. LAUDERDALE, FL 33301
Facility ID:	106306
GMS ID:	Not reported
Well Name:	5-DW03
Facility Type:	5
Responsible Authority:	Not reported
Responsible Authority Address:	Not reported
Responsible Authority City:	Not reported
Responsible Authority State:	Not reported
Responsible Authority Zip:	Not reported
Responsible Authority Tele:	Not reported
Section Township Range:	Not reported
Facility Status:	ACTIVE
Facility Status Data:	01/26/2022
Well Type:	STORMWATER DRAINAGE WELL
Injection Well Latitude:	26:7:2.6699
Well EPA Number:	FLSSED621101
Injection Well Longitude:	80:8:23.2401
Well Status:	ACTIVE
Injection Interval Begin-End:	100-120
Depth:	100
Complete Date:	02/19/2022
Date Injection Well Plugged:	Not reported
MIT Date:	Not reported
Start Date:	Not reported
District:	SED
Name:	RIVERWALK RESIDENCES OF LAS OLAS
Address:	333 N. NEW RIVER DR. EAST
City,State,Zip:	FT. LAUDERDALE, FL 33301
Facility ID:	106306
GMS ID:	Not reported
Well Name:	6-DW04
Facility Type:	5
Responsible Authority:	Not reported
Responsible Authority Address:	Not reported
Responsible Authority City:	Not reported
Responsible Authority State:	Not reported
Responsible Authority Zip:	Not reported

DRAFT

RIVERWALK RESIDENCES OF LAS OLAS (Continued) **S125444056**

Responsible Authority Tele:	Not reported
Section Township Range:	Not reported
Facility Status:	ACTIVE
Facility Status Data:	01/26/2022
Well Type:	STORMWATER DRAINAGE WELL
Injection Well Latitude:	26:7:2.6699
Well EPA Number:	FLSSED621102
Injection Well Longitude:	80:8:23.2401
Well Status:	ACTIVE
Injection Interval Begin-End:	100-120
Depth:	100
Complete Date:	02/24/2022
Date Injection Well Plugged:	Not reported
MIT Date:	Not reported
Start Date:	Not reported
District:	SED

Name:	RIVERWALK RESIDENCES OF LAS OLAS
Address:	333 N. NEW RIVER DR. EAST
City,State,Zip:	FT. LAUDERDALE, FL 33301
Facility ID:	106306
GMS ID:	Not reported
Well Name:	7-TDW3
Facility Type:	5
Responsible Authority:	Not reported
Responsible Authority Address:	Not reported
Responsible Authority City:	Not reported
Responsible Authority State:	Not reported
Responsible Authority Zip:	Not reported
Responsible Authority Tele:	Not reported
Section Township Range:	Not reported
Facility Status:	ACTIVE
Facility Status Data:	01/26/2022
Well Type:	DEWATERING WELL
Injection Well Latitude:	26:7:2.6699
Well EPA Number:	FLSSED621612
Injection Well Longitude:	80:8:23.2401
Well Status:	PROPOSED
Injection Interval Begin-End:	Not reported
Depth:	Not reported
Complete Date:	Not reported
Date Injection Well Plugged:	Not reported
MIT Date:	Not reported
Start Date:	Not reported
District:	SED

Name:	RIVERWALK RESIDENCES OF LAS OLAS
Address:	333 N. NEW RIVER DR. EAST
City,State,Zip:	FT. LAUDERDALE, FL 33301
Facility ID:	106306
GMS ID:	Not reported
Well Name:	W-1
Facility Type:	5
Responsible Authority:	Not reported
Responsible Authority Address:	Not reported
Responsible Authority City:	Not reported
Responsible Authority State:	Not reported

DRAFT

RIVERWALK RESIDENCES OF LAS OLAS (Continued) **S125444056**

Responsible Authority Zip:	Not reported
Responsible Authority Tele:	Not reported
Section Township Range:	Not reported
Facility Status:	ACTIVE
Facility Status Data:	01/26/2022
Well Type:	DEWATERING WELL
Injection Well Latitude:	26:7:2.6699
Well EPA Number:	FLSSED620209
Injection Well Longitude:	80:8:23.2401
Well Status:	ACTIVE
Injection Interval Begin-End:	100-120
Depth:	100
Complete Date:	01/26/2022
Date Injection Well Plugged:	Not reported
MIT Date:	Not reported
Start Date:	Not reported
District:	SED

Name:	RIVERWALK RESIDENCES OF LAS OLAS
Address:	333 N. NEW RIVER DR. EAST
City,State,Zip:	FT. LAUDERDALE, FL 33301
Facility ID:	106306
GMS ID:	Not reported
Well Name:	W-2
Facility Type:	5
Responsible Authority:	Not reported
Responsible Authority Address:	Not reported
Responsible Authority City:	Not reported
Responsible Authority State:	Not reported
Responsible Authority Zip:	Not reported
Responsible Authority Tele:	Not reported
Section Township Range:	Not reported
Facility Status:	ACTIVE
Facility Status Data:	01/26/2022
Well Type:	DEWATERING WELL
Injection Well Latitude:	26:7:2.6699
Well EPA Number:	FLSSED620210
Injection Well Longitude:	80:8:23.2401
Well Status:	ACTIVE
Injection Interval Begin-End:	100-120
Depth:	100
Complete Date:	01/25/2022
Date Injection Well Plugged:	Not reported
MIT Date:	Not reported
Start Date:	Not reported
District:	SED

WASTEWATER:

Name:	RIVERWALK RESIDENCES OF LAS OLAS
Address:	333 N NEW RIVER DR E
City,State,Zip:	FORT LAUDERDALE, FL
Facility ID:	FLR20FE88
Facility Type:	Construction Generic Dewatering
Status:	Active - Existing, permitted facility/site for which effluent, reclaimed water or wastewater residual discharge into the environment and/or monitoring is taking place.
District Office:	TLST

DRAFT

RIVERWALK RESIDENCES OF LAS OLAS (Continued) **S125444056**

NPDES Permitted Site:	Not reported
Environmental Interest:	Not reported
Owner Type:	Unknown
Permit Capacity:	Not reported
Party Name:	Reuben Ray
Company Name:	KAST Construction
RP Address:	701 Northpoint Pkwy
RP Address 2:	Ste 400
RP City,Stat,Zip:	West Palm Beach, FL 33407 1957
Telephone:	5616892910
Email:	rray@kastbuild.com
Issue Date:	02/26/2022
Effective Date:	Not reported
Expiration Date:	02/25/2027
DOC Description:	Not reported
Latitude Degrees:	26
Latitude Minutes:	7
Latitude Seconds:	3.462
Longitude Degrees:	80
Longitude Minutes:	8
Longitude Seconds:	23.88
Treatment:	Not reported
Decode For Fstatus:	Active
Cell Phone:	-
Permit Type:	Generic Permit
Major Minor Discharge:	Not reported
Nature of Business:	Not reported

Name:	RIVERWALK RESIDENCES OF LAS OLAS
Address:	333 N NEW RIVER DR E
City,State,Zip:	FORT LAUDERDALE, FL
Facility ID:	FLR20DC25
Facility Type:	Construction Generic Dewatering
Status:	Active - Existing, permitted facility/site for which effluent, reclaimed water or wastewater residual discharge into the environment and/or monitoring is taking place.
District Office:	TLST
NPDES Permitted Site:	Not reported
Environmental Interest:	Not reported
Owner Type:	Unknown
Permit Capacity:	Not reported
Party Name:	Brett Atkinson
Company Name:	Moss & Associates
RP Address:	2101 N Andrews Ave
RP Address 2:	-
RP City,Stat,Zip:	Wilton Manors, FL 33311 3946
Telephone:	5612484417
Email:	jgough@mosscm.com
Issue Date:	09/01/2019
Effective Date:	Not reported
Expiration Date:	08/31/2024
DOC Description:	Not reported
Latitude Degrees:	26
Latitude Minutes:	7
Latitude Seconds:	3.462
Longitude Degrees:	80
Longitude Minutes:	8

DRAFT

RIVERWALK RESIDENCES OF LAS OLAS (Continued) **S125444056**

Longitude Seconds:	23.88
Treatment:	Not reported
Decode For Fstatus:	Active
Cell Phone:	-
Permit Type:	Generic Permit
Major Minor Discharge:	Not reported
Nature of Business:	Not reported

DRAFT

Count: 3 records.

ORPHAN SUMMARY

City	EDR ID	Site Name	Site Address	Zip	Database(s)
FORT LAUDERDALE	S131491793	SHELL-DAVIE AUTO CARE	2101 SW 12TH STREET	33312	LUST
FORT LAUDERDALE	S131425406	READYY RECYCLING LLC	2961 NW 7TH COURTH	33311	SWF/LF
FT. LAUDERDALE	1026652512	WESTERN AUTO	CORPORATE OFFICE 2107 SOUTH FE	33316	PRP

DRAFT

GOVERNMENT RECORDS SEARCHED / DATA CURRENCY TRACKING

To maintain currency of the following federal and state databases, EDR contacts the appropriate governmental agency on a monthly or quarterly basis, as required.

Number of Days to Update: Provides confirmation that EDR is reporting records that have been updated within 90 days from the date the government agency made the information available to the public.

STANDARD ENVIRONMENTAL RECORDS

Lists of Federal NPL (Superfund) sites

NPL: National Priority List

National Priorities List (Superfund). The NPL is a subset of CERCLIS and identifies over 1,200 sites for priority cleanup under the Superfund Program. NPL sites may encompass relatively large areas. As such, EDR provides polygon coverage for over 1,000 NPL site boundaries produced by EPA's Environmental Photographic Interpretation Center (EPIC) and regional EPA offices.

Date of Government Version: 09/19/2023
Date Data Arrived at EDR: 10/03/2023
Date Made Active in Reports: 10/19/2023
Number of Days to Update: 16

Source: EPA
Telephone: N/A
Last EDR Contact: 01/02/2024
Next Scheduled EDR Contact: 04/08/2024
Data Release Frequency: Quarterly

NPL Site Boundaries

Sources:

EPA's Environmental Photographic Interpretation Center (EPIC)
Telephone: 202-564-7333

EPA Region 1
Telephone 617-918-1143

EPA Region 6
Telephone: 214-655-6659

EPA Region 3
Telephone 215-814-5418

EPA Region 7
Telephone: 913-551-7247

EPA Region 4
Telephone 404-562-8033

EPA Region 8
Telephone: 303-312-6774

EPA Region 5
Telephone 312-886-6686

EPA Region 9
Telephone: 415-947-4246

EPA Region 10
Telephone 206-553-8665

Proposed NPL: Proposed National Priority List Sites

A site that has been proposed for listing on the National Priorities List through the issuance of a proposed rule in the Federal Register. EPA then accepts public comments on the site, responds to the comments, and places on the NPL those sites that continue to meet the requirements for listing.

Date of Government Version: 09/19/2023
Date Data Arrived at EDR: 10/03/2023
Date Made Active in Reports: 10/19/2023
Number of Days to Update: 16

Source: EPA
Telephone: N/A
Last EDR Contact: 01/02/2024
Next Scheduled EDR Contact: 04/08/2024
Data Release Frequency: Quarterly

NPL LIENS: Federal Superfund Liens

Federal Superfund Liens. Under the authority granted the USEPA by CERCLA of 1980, the USEPA has the authority to file liens against real property in order to recover remedial action expenditures or when the property owner received notification of potential liability. USEPA compiles a listing of filed notices of Superfund Liens.

DRAFT

Date of Government Version: 10/15/1991
Date Data Arrived at EDR: 02/02/1994
Date Made Active in Reports: 03/30/1994
Number of Days to Update: 56

Source: EPA
Telephone: 202-564-4267
Last EDR Contact: 08/15/2011
Next Scheduled EDR Contact: 11/28/2011
Data Release Frequency: No Update Planned

Lists of Federal Delisted NPL sites

Delisted NPL: National Priority List Deletions

The National Oil and Hazardous Substances Pollution Contingency Plan (NCP) establishes the criteria that the EPA uses to delete sites from the NPL. In accordance with 40 CFR 300.425.(e), sites may be deleted from the NPL where no further response is appropriate.

Date of Government Version: 09/19/2023
Date Data Arrived at EDR: 10/03/2023
Date Made Active in Reports: 10/19/2023
Number of Days to Update: 16

Source: EPA
Telephone: N/A
Last EDR Contact: 01/02/2024
Next Scheduled EDR Contact: 04/08/2024
Data Release Frequency: Quarterly

Lists of Federal sites subject to CERCLA removals and CERCLA orders

FEDERAL FACILITY: Federal Facility Site Information listing

A listing of National Priority List (NPL) and Base Realignment and Closure (BRAC) sites found in the Comprehensive Environmental Response, Compensation and Liability Information System (CERCLIS) Database where EPA Federal Facilities Restoration and Reuse Office is involved in cleanup activities.

Date of Government Version: 09/25/2023
Date Data Arrived at EDR: 09/26/2023
Date Made Active in Reports: 12/12/2023
Number of Days to Update: 77

Source: Environmental Protection Agency
Telephone: 703-603-8704
Last EDR Contact: 12/20/2023
Next Scheduled EDR Contact: 04/08/2024
Data Release Frequency: Varies

SEMS: Superfund Enterprise Management System

SEMS (Superfund Enterprise Management System) tracks hazardous waste sites, potentially hazardous waste sites, and remedial activities performed in support of EPA's Superfund Program across the United States. The list was formerly know as CERCLIS, renamed to SEMS by the EPA in 2015. The list contains data on potentially hazardous waste sites that have been reported to the USEPA by states, municipalities, private companies and private persons, pursuant to Section 103 of the Comprehensive Environmental Response, Compensation, and Liability Act (CERCLA). This dataset also contains sites which are either proposed to or on the National Priorities List (NPL) and the sites which are in the screening and assessment phase for possible inclusion on the NPL.

Date of Government Version: 09/19/2023
Date Data Arrived at EDR: 10/03/2023
Date Made Active in Reports: 10/19/2023
Number of Days to Update: 16

Source: EPA
Telephone: 800-424-9346
Last EDR Contact: 01/02/2024
Next Scheduled EDR Contact: 04/22/2024
Data Release Frequency: Quarterly

Lists of Federal CERCLA sites with NFRAP

SEMS-ARCHIVE: Superfund Enterprise Management System Archive

DRAFT

SEMS-ARCHIVE (Superfund Enterprise Management System Archive) tracks sites that have no further interest under the Federal Superfund Program based on available information. The list was formerly known as the CERCLIS-NFRAP, renamed to SEMS ARCHIVE by the EPA in 2015. EPA may perform a minimal level of assessment work at a site while it is archived if site conditions change and/or new information becomes available. Archived sites have been removed and archived from the inventory of SEMS sites. Archived status indicates that, to the best of EPA's knowledge, assessment at a site has been completed and that EPA has determined no further steps will be taken to list the site on the National Priorities List (NPL), unless information indicates this decision was not appropriate or other considerations require a recommendation for listing at a later time. The decision does not necessarily mean that there is no hazard associated with a given site; it only means that. based upon available information, the location is not judged to be potential NPL site.

Date of Government Version: 09/19/2023
Date Data Arrived at EDR: 10/03/2023
Date Made Active in Reports: 10/19/2023
Number of Days to Update: 16

Source: EPA
Telephone: 800-424-9346
Last EDR Contact: 01/02/2024
Next Scheduled EDR Contact: 04/22/2024
Data Release Frequency: Quarterly

Lists of Federal RCRA facilities undergoing Corrective Action

CORRACTS: Corrective Action Report

CORRACTS identifies hazardous waste handlers with RCRA corrective action activity.

Date of Government Version: 12/04/2023
Date Data Arrived at EDR: 12/06/2023
Date Made Active in Reports: 12/12/2023
Number of Days to Update: 6

Source: EPA
Telephone: 800-424-9346
Last EDR Contact: 12/06/2023
Next Scheduled EDR Contact: 04/01/2024
Data Release Frequency: Quarterly

Lists of Federal RCRA TSD facilities

RCRA-TSDF: RCRA - Treatment, Storage and Disposal

RCRAInfo is EPA's comprehensive information system, providing access to data supporting the Resource Conservation and Recovery Act (RCRA) of 1976 and the Hazardous and Solid Waste Amendments (HSWA) of 1984. The database includes selective information on sites which generate, transport, store, treat and/or dispose of hazardous waste as defined by the Resource Conservation and Recovery Act (RCRA). Transporters are individuals or entities that move hazardous waste from the generator offsite to a facility that can recycle, treat, store, or dispose of the waste. TSDFs treat, store, or dispose of the waste.

Date of Government Version: 12/04/2023
Date Data Arrived at EDR: 12/06/2023
Date Made Active in Reports: 12/12/2023
Number of Days to Update: 6

Source: Environmental Protection Agency
Telephone: (404) 562-8651
Last EDR Contact: 12/06/2023
Next Scheduled EDR Contact: 04/01/2024
Data Release Frequency: Quarterly

Lists of Federal RCRA generators

RCRA-LQG: RCRA - Large Quantity Generators

RCRAInfo is EPA's comprehensive information system, providing access to data supporting the Resource Conservation and Recovery Act (RCRA) of 1976 and the Hazardous and Solid Waste Amendments (HSWA) of 1984. The database includes selective information on sites which generate, transport, store, treat and/or dispose of hazardous waste as defined by the Resource Conservation and Recovery Act (RCRA). Large quantity generators (LQGs) generate over 1,000 kilograms (kg) of hazardous waste, or over 1 kg of acutely hazardous waste per month.

Date of Government Version: 12/04/2023
Date Data Arrived at EDR: 12/06/2023
Date Made Active in Reports: 12/12/2023
Number of Days to Update: 6

Source: Environmental Protection Agency
Telephone: (404) 562-8651
Last EDR Contact: 12/06/2023
Next Scheduled EDR Contact: 04/01/2024
Data Release Frequency: Quarterly

DRAFT

RCRA-SQG: RCRA - Small Quantity Generators

RCRAInfo is EPA's comprehensive information system, providing access to data supporting the Resource Conservation and Recovery Act (RCRA) of 1976 and the Hazardous and Solid Waste Amendments (HSWA) of 1984. The database includes selective information on sites which generate, transport, store, treat and/or dispose of hazardous waste as defined by the Resource Conservation and Recovery Act (RCRA). Small quantity generators (SQGs) generate between 100 kg and 1,000 kg of hazardous waste per month.

Date of Government Version: 12/04/2023
Date Data Arrived at EDR: 12/06/2023
Date Made Active in Reports: 12/12/2023
Number of Days to Update: 6

Source: Environmental Protection Agency
Telephone: (404) 562-8651
Last EDR Contact: 12/06/2023
Next Scheduled EDR Contact: 04/01/2024
Data Release Frequency: Quarterly

RCRA-VSQG: RCRA - Very Small Quantity Generators (Formerly Conditionally Exempt Small Quantity Generators)

RCRAInfo is EPA's comprehensive information system, providing access to data supporting the Resource Conservation and Recovery Act (RCRA) of 1976 and the Hazardous and Solid Waste Amendments (HSWA) of 1984. The database includes selective information on sites which generate, transport, store, treat and/or dispose of hazardous waste as defined by the Resource Conservation and Recovery Act (RCRA). Very small quantity generators (VSQGs) generate less than 100 kg of hazardous waste, or less than 1 kg of acutely hazardous waste per month.

Date of Government Version: 12/04/2023
Date Data Arrived at EDR: 12/06/2023
Date Made Active in Reports: 12/12/2023
Number of Days to Update: 6

Source: Environmental Protection Agency
Telephone: (404) 562-8651
Last EDR Contact: 12/06/2023
Next Scheduled EDR Contact: 04/01/2024
Data Release Frequency: Quarterly

Federal institutional controls / engineering controls registries

LUCIS: Land Use Control Information System

LUCIS contains records of land use control information pertaining to the former Navy Base Realignment and Closure properties.

Date of Government Version: 08/03/2023
Date Data Arrived at EDR: 08/07/2023
Date Made Active in Reports: 10/10/2023
Number of Days to Update: 64

Source: Department of the Navy
Telephone: 843-820-7326
Last EDR Contact: 11/02/2023
Next Scheduled EDR Contact: 02/19/2024
Data Release Frequency: Varies

US ENG CONTROLS: Engineering Controls Sites List

A listing of sites with engineering controls in place. Engineering controls include various forms of caps, building foundations, liners, and treatment methods to create pathway elimination for regulated substances to enter environmental media or effect human health.

Date of Government Version: 08/21/2023
Date Data Arrived at EDR: 08/21/2023
Date Made Active in Reports: 11/07/2023
Number of Days to Update: 78

Source: Environmental Protection Agency
Telephone: 703-603-0695
Last EDR Contact: 11/17/2023
Next Scheduled EDR Contact: 03/04/2024
Data Release Frequency: Varies

US INST CONTROLS: Institutional Controls Sites List

A listing of sites with institutional controls in place. Institutional controls include administrative measures, such as groundwater use restrictions, construction restrictions, property use restrictions, and post remediation care requirements intended to prevent exposure to contaminants remaining on site. Deed restrictions are generally required as part of the institutional controls.

Date of Government Version: 08/21/2023
Date Data Arrived at EDR: 08/21/2023
Date Made Active in Reports: 11/07/2023
Number of Days to Update: 78

Source: Environmental Protection Agency
Telephone: 703-603-0695
Last EDR Contact: 11/17/2023
Next Scheduled EDR Contact: 03/04/2024
Data Release Frequency: Varies

DRAFT

GOVERNMENT RECORDS SEARCHED / DATA CURRENCY TRACKING

Federal ERNS list

ERNS: Emergency Response Notification System

Emergency Response Notification System. ERNS records and stores information on reported releases of oil and hazardous substances.

Date of Government Version: 09/18/2023
Date Data Arrived at EDR: 09/20/2023
Date Made Active in Reports: 12/11/2023
Number of Days to Update: 82

Source: National Response Center, United States Coast Guard
Telephone: 202-267-2180
Last EDR Contact: 12/13/2023
Next Scheduled EDR Contact: 04/01/2024
Data Release Frequency: Quarterly

Lists of state- and tribal hazardous waste facilities

SHWS: Florida's State-Funded Action Sites

State Hazardous Waste Sites. State hazardous waste site records are the states' equivalent to CERCLIS. These sites may or may not already be listed on the federal CERCLIS list. Priority sites planned for cleanup using state funds (state equivalent of Superfund) are identified along with sites where cleanup will be paid for by potentially responsible parties. Available information varies by state.

Date of Government Version: 02/09/2023
Date Data Arrived at EDR: 02/14/2023
Date Made Active in Reports: 05/09/2023
Number of Days to Update: 84

Source: Department of Environmental Protection
Telephone: 850-488-0190
Last EDR Contact: 11/16/2023
Next Scheduled EDR Contact: 02/26/2024
Data Release Frequency: Semi-Annually

Lists of state and tribal landfills and solid waste disposal facilities

SWF/LF: Solid Waste Facility Database

Solid Waste Facilities/Landfill Sites. SWF/LF type records typically contain an inventory of solid waste disposal facilities or landfills in a particular state. Depending on the state, these may be active or inactive facilities or open dumps that failed to meet RCRA Subtitle D Section 4004 criteria for solid waste landfills or disposal sites.

Date of Government Version: 10/09/2023
Date Data Arrived at EDR: 10/09/2023
Date Made Active in Reports: 12/20/2023
Number of Days to Update: 72

Source: Department of Environmental Protection
Telephone: 850-922-7121
Last EDR Contact: 01/10/2024
Next Scheduled EDR Contact: 04/22/2024
Data Release Frequency: Quarterly

Lists of state and tribal leaking storage tanks

LUST: Petroleum Contamination Detail Report

Leaking Underground Storage Tank Incident Reports. LUST records contain an inventory of reported leaking underground storage tank incidents. Not all states maintain these records, and the information stored varies by state.

Date of Government Version: 10/23/2023
Date Data Arrived at EDR: 10/24/2023
Date Made Active in Reports: 01/18/2024
Number of Days to Update: 86

Source: Department of Environmental Protection
Telephone: 850-245-8839
Last EDR Contact: 10/24/2023
Next Scheduled EDR Contact: 02/05/2024
Data Release Frequency: Quarterly

LAST: Leaking Aboveground Storage Tank Listing

The file for Leaking Aboveground Storage Tanks. Please remember STCM does not track the source of the discharge so the agency provides a list of facilities with an aboveground tank and an open discharge split by facilities with aboveground tanks only and facilities with aboveground and underground tanks.

Date of Government Version: 10/23/2023
Date Data Arrived at EDR: 10/24/2023
Date Made Active in Reports: 01/12/2024
Number of Days to Update: 80

Source: Department of Environmental Protection
Telephone: 850-245-8799
Last EDR Contact: 10/24/2023
Next Scheduled EDR Contact: 02/05/2024
Data Release Frequency: Varies

DRAFT

INDIAN LUST R8: Leaking Underground Storage Tanks on Indian Land
LUSTs on Indian land in Colorado, Montana, North Dakota, South Dakota, Utah and Wyoming.

Date of Government Version: 04/19/2023
Date Data Arrived at EDR: 05/09/2023
Date Made Active in Reports: 07/14/2023
Number of Days to Update: 66

Source: EPA Region 8
Telephone: 303-312-6271
Last EDR Contact: 01/17/2024
Next Scheduled EDR Contact: 04/29/2024
Data Release Frequency: Varies

INDIAN LUST R4: Leaking Underground Storage Tanks on Indian Land
LUSTs on Indian land in Florida, Mississippi and North Carolina.

Date of Government Version: 04/20/2023
Date Data Arrived at EDR: 05/09/2023
Date Made Active in Reports: 07/14/2023
Number of Days to Update: 66

Source: EPA Region 4
Telephone: 404-562-8677
Last EDR Contact: 01/17/2024
Next Scheduled EDR Contact: 04/29/2024
Data Release Frequency: Varies

INDIAN LUST R1: Leaking Underground Storage Tanks on Indian Land
A listing of leaking underground storage tank locations on Indian Land.

Date of Government Version: 04/20/2023
Date Data Arrived at EDR: 05/09/2023
Date Made Active in Reports: 07/14/2023
Number of Days to Update: 66

Source: EPA Region 1
Telephone: 617-918-1313
Last EDR Contact: 01/17/2024
Next Scheduled EDR Contact: 04/29/2024
Data Release Frequency: Varies

INDIAN LUST R7: Leaking Underground Storage Tanks on Indian Land
LUSTs on Indian land in Iowa, Kansas, and Nebraska

Date of Government Version: 04/25/2023
Date Data Arrived at EDR: 05/09/2023
Date Made Active in Reports: 07/14/2023
Number of Days to Update: 66

Source: EPA Region 7
Telephone: 913-551-7003
Last EDR Contact: 01/17/2024
Next Scheduled EDR Contact: 04/29/2024
Data Release Frequency: Varies

INDIAN LUST R9: Leaking Underground Storage Tanks on Indian Land
LUSTs on Indian land in Arizona, California, New Mexico and Nevada

Date of Government Version: 04/19/2023
Date Data Arrived at EDR: 05/09/2023
Date Made Active in Reports: 07/14/2023
Number of Days to Update: 66

Source: Environmental Protection Agency
Telephone: 415-972-3372
Last EDR Contact: 01/17/2024
Next Scheduled EDR Contact: 04/29/2024
Data Release Frequency: Varies

INDIAN LUST R5: Leaking Underground Storage Tanks on Indian Land
Leaking underground storage tanks located on Indian Land in Michigan, Minnesota and Wisconsin.

Date of Government Version: 04/14/2023
Date Data Arrived at EDR: 05/09/2023
Date Made Active in Reports: 07/14/2023
Number of Days to Update: 66

Source: EPA, Region 5
Telephone: 312-886-7439
Last EDR Contact: 01/17/2024
Next Scheduled EDR Contact: 04/29/2024
Data Release Frequency: Varies

INDIAN LUST R6: Leaking Underground Storage Tanks on Indian Land
LUSTs on Indian land in New Mexico and Oklahoma.

Date of Government Version: 04/26/2023
Date Data Arrived at EDR: 05/09/2023
Date Made Active in Reports: 07/14/2023
Number of Days to Update: 66

Source: EPA Region 6
Telephone: 214-665-6597
Last EDR Contact: 01/17/2024
Next Scheduled EDR Contact: 04/29/2024
Data Release Frequency: Varies

DRAFT

INDIAN LUST R10: Leaking Underground Storage Tanks on Indian Land
LUSTs on Indian land in Alaska, Idaho, Oregon and Washington.

Date of Government Version: 04/20/2023
Date Data Arrived at EDR: 05/09/2023
Date Made Active in Reports: 07/14/2023
Number of Days to Update: 66

Source: EPA Region 10
Telephone: 206-553-2857
Last EDR Contact: 01/17/2024
Next Scheduled EDR Contact: 04/29/2024
Data Release Frequency: Varies

Lists of state and tribal registered storage tanks

FEMA UST: Underground Storage Tank Listing
A listing of all FEMA owned underground storage tanks.

Date of Government Version: 03/08/2023
Date Data Arrived at EDR: 03/09/2023
Date Made Active in Reports: 05/30/2023
Number of Days to Update: 82

Source: FEMA
Telephone: 202-646-5797
Last EDR Contact: 01/11/2024
Next Scheduled EDR Contact: 04/15/2024
Data Release Frequency: Varies

FF TANKS: Federal Facilities Listing
A listing of federal facilities with storage tanks.

Date of Government Version: 09/19/2023
Date Data Arrived at EDR: 09/20/2023
Date Made Active in Reports: 12/08/2023
Number of Days to Update: 79

Source: Department of Environmental Protection
Telephone: 850-245-8250
Last EDR Contact: 12/13/2023
Next Scheduled EDR Contact: 04/01/2024
Data Release Frequency: Quarterly

UST: Storage Tank Facility Information
Registered Underground Storage Tanks. UST's are regulated under Subtitle I of the Resource Conservation and Recovery Act (RCRA) and must be registered with the state department responsible for administering the UST program. Available information varies by state program.

Date of Government Version: 08/14/2023
Date Data Arrived at EDR: 08/14/2023
Date Made Active in Reports: 10/31/2023
Number of Days to Update: 78

Source: Department of Environmental Protection
Telephone: 850-245-8839
Last EDR Contact: 10/20/2023
Next Scheduled EDR Contact: 02/05/2024
Data Release Frequency: Quarterly

AST: Storage Tank Facility Information
Registered Aboveground Storage Tanks.

Date of Government Version: 08/14/2023
Date Data Arrived at EDR: 08/14/2023
Date Made Active in Reports: 10/31/2023
Number of Days to Update: 78

Source: Department of Environmental Protection
Telephone: 850-245-8839
Last EDR Contact: 10/20/2023
Next Scheduled EDR Contact: 02/05/2024
Data Release Frequency: Quarterly

INDIAN UST R4: Underground Storage Tanks on Indian Land
The Indian Underground Storage Tank (UST) database provides information about underground storage tanks on Indian land in EPA Region 4 (Alabama, Florida, Georgia, Kentucky, Mississippi, North Carolina, South Carolina, Tennessee and Tribal Nations)

Date of Government Version: 04/20/2023
Date Data Arrived at EDR: 05/09/2023
Date Made Active in Reports: 07/14/2023
Number of Days to Update: 66

Source: EPA Region 4
Telephone: 404-562-9424
Last EDR Contact: 01/17/2024
Next Scheduled EDR Contact: 04/29/2024
Data Release Frequency: Varies

DRAFT

INDIAN UST R9: Underground Storage Tanks on Indian Land

The Indian Underground Storage Tank (UST) database provides information about underground storage tanks on Indian land in EPA Region 9 (Arizona, California, Hawaii, Nevada, the Pacific Islands, and Tribal Nations).

Date of Government Version: 04/19/2023
Date Data Arrived at EDR: 05/09/2023
Date Made Active in Reports: 07/14/2023
Number of Days to Update: 66

Source: EPA Region 9
Telephone: 415-972-3368
Last EDR Contact: 01/17/2024
Next Scheduled EDR Contact: 04/29/2024
Data Release Frequency: Varies

INDIAN UST R8: Underground Storage Tanks on Indian Land

The Indian Underground Storage Tank (UST) database provides information about underground storage tanks on Indian land in EPA Region 8 (Colorado, Montana, North Dakota, South Dakota, Utah, Wyoming and 27 Tribal Nations).

Date of Government Version: 04/20/2023
Date Data Arrived at EDR: 05/09/2023
Date Made Active in Reports: 07/14/2023
Number of Days to Update: 66

Source: EPA Region 8
Telephone: 303-312-6137
Last EDR Contact: 01/17/2024
Next Scheduled EDR Contact: 04/29/2024
Data Release Frequency: Varies

INDIAN UST R1: Underground Storage Tanks on Indian Land

The Indian Underground Storage Tank (UST) database provides information about underground storage tanks on Indian land in EPA Region 1 (Connecticut, Maine, Massachusetts, New Hampshire, Rhode Island, Vermont and ten Tribal Nations).

Date of Government Version: 04/20/2023
Date Data Arrived at EDR: 05/09/2023
Date Made Active in Reports: 07/14/2023
Number of Days to Update: 66

Source: EPA, Region 1
Telephone: 617-918-1313
Last EDR Contact: 01/17/2024
Next Scheduled EDR Contact: 04/29/2024
Data Release Frequency: Varies

INDIAN UST R5: Underground Storage Tanks on Indian Land

The Indian Underground Storage Tank (UST) database provides information about underground storage tanks on Indian land in EPA Region 5 (Michigan, Minnesota and Wisconsin and Tribal Nations).

Date of Government Version: 04/14/2023
Date Data Arrived at EDR: 05/09/2023
Date Made Active in Reports: 07/14/2023
Number of Days to Update: 66

Source: EPA Region 5
Telephone: 312-886-6136
Last EDR Contact: 01/17/2024
Next Scheduled EDR Contact: 04/29/2024
Data Release Frequency: Varies

INDIAN UST R6: Underground Storage Tanks on Indian Land

The Indian Underground Storage Tank (UST) database provides information about underground storage tanks on Indian land in EPA Region 6 (Louisiana, Arkansas, Oklahoma, New Mexico, Texas and 65 Tribes).

Date of Government Version: 04/26/2023
Date Data Arrived at EDR: 05/09/2023
Date Made Active in Reports: 07/14/2023
Number of Days to Update: 66

Source: EPA Region 6
Telephone: 214-665-7591
Last EDR Contact: 01/17/2024
Next Scheduled EDR Contact: 04/29/2024
Data Release Frequency: Varies

INDIAN UST R10: Underground Storage Tanks on Indian Land

The Indian Underground Storage Tank (UST) database provides information about underground storage tanks on Indian land in EPA Region 10 (Alaska, Idaho, Oregon, Washington, and Tribal Nations).

Date of Government Version: 04/20/2023
Date Data Arrived at EDR: 05/09/2023
Date Made Active in Reports: 07/14/2023
Number of Days to Update: 66

Source: EPA Region 10
Telephone: 206-553-2857
Last EDR Contact: 01/17/2024
Next Scheduled EDR Contact: 04/29/2024
Data Release Frequency: Varies

DRAFT

INDIAN UST R7: Underground Storage Tanks on Indian Land

The Indian Underground Storage Tank (UST) database provides information about underground storage tanks on Indian land in EPA Region 7 (Iowa, Kansas, Missouri, Nebraska, and 9 Tribal Nations).

Date of Government Version: 04/25/2023
Date Data Arrived at EDR: 05/09/2023
Date Made Active in Reports: 07/14/2023
Number of Days to Update: 66

Source: EPA Region 7
Telephone: 913-551-7003
Last EDR Contact: 01/17/2024
Next Scheduled EDR Contact: 04/29/2024
Data Release Frequency: Varies

TANKS: Storage Tank Facility List

This listing includes storage tank facilities that do not have tank information. The tanks have either be closed or removed from the site, but the facilities were still registered at some point in history.

Date of Government Version: 08/14/2023
Date Data Arrived at EDR: 08/14/2023
Date Made Active in Reports: 10/31/2023
Number of Days to Update: 78

Source: Department of Environmental Protection
Telephone: 850-245-8841
Last EDR Contact: 10/20/2023
Next Scheduled EDR Contact: 02/05/2024
Data Release Frequency: Quarterly

State and tribal institutional control / engineering control registries

ENG CONTROLS: Institutional Controls Registry

The registry is a database of all contaminated sites in the state of Florida which are subject to engineering controls. Engineering Controls encompass a variety of engineered remedies to contain and/or reduce contamination, and/or physical barriers intended to limit access to property. ECs include fences, signs, guards, landfill caps, provision of potable water, slurry walls, sheet pile (vertical caps), pumping and treatment of groundwater, monitoring wells, and vapor extraction systems.

Date of Government Version: 08/11/2023
Date Data Arrived at EDR: 09/26/2023
Date Made Active in Reports: 12/19/2023
Number of Days to Update: 84

Source: Department of Environmental Protection
Telephone: 850-245-8927
Last EDR Contact: 12/20/2023
Next Scheduled EDR Contact: 04/08/2024
Data Release Frequency: Semi-Annually

Inst Control: Institutional Controls Registry

The registry is a database of all contaminated sites in the state of Florida which are subject to institutional and engineering controls.

Date of Government Version: 08/11/2023
Date Data Arrived at EDR: 09/26/2023
Date Made Active in Reports: 12/19/2023
Number of Days to Update: 84

Source: Department of Environmental Protection
Telephone: 850-245-8927
Last EDR Contact: 12/20/2023
Next Scheduled EDR Contact: 04/08/2024
Data Release Frequency: Semi-Annually

Lists of state and tribal voluntary cleanup sites

INDIAN VCP R1: Voluntary Cleanup Priority Listing

A listing of voluntary cleanup priority sites located on Indian Land located in Region 1.

Date of Government Version: 07/27/2015
Date Data Arrived at EDR: 09/29/2015
Date Made Active in Reports: 02/18/2016
Number of Days to Update: 142

Source: EPA, Region 1
Telephone: 617-918-1102
Last EDR Contact: 12/12/2023
Next Scheduled EDR Contact: 04/01/2024
Data Release Frequency: Varies

VCP: Voluntary Cleanup Sites

Listing of closed and active voluntary cleanup sites.

DRAFT

Date of Government Version: 07/01/2022
Date Data Arrived at EDR: 08/11/2022
Date Made Active in Reports: 11/02/2022
Number of Days to Update: 83

Source: Department of Environmental Protection
Telephone: 850-245-8705
Last EDR Contact: 11/16/2023
Next Scheduled EDR Contact: 02/26/2024
Data Release Frequency: Varies

INDIAN VCP R7: Voluntary Cleanup Priority Lisitng

A listing of voluntary cleanup priority sites located on Indian Land located in Region 7.

Date of Government Version: 03/20/2008
Date Data Arrived at EDR: 04/22/2008
Date Made Active in Reports: 05/19/2008
Number of Days to Update: 27

Source: EPA, Region 7
Telephone: 913-551-7365
Last EDR Contact: 07/08/2021
Next Scheduled EDR Contact: 07/20/2009
Data Release Frequency: Varies

Lists of state and tribal brownfield sites

BROWNFIELDS: Brownfields Sites Database

Brownfields are defined by the Florida Department of Environmental Protection (FDEP) as abandoned, idled, or underused industrial and commercial facilities where expansion or redevelopment is complicated by real or perceived environmental contamination.

Date of Government Version: 03/08/2023
Date Data Arrived at EDR: 03/28/2023
Date Made Active in Reports: 06/15/2023
Number of Days to Update: 79

Source: Department of Environmental Protection
Telephone: 850-245-8927
Last EDR Contact: 12/20/2023
Next Scheduled EDR Contact: 04/01/2024
Data Release Frequency: Semi-Annually

BROWNFIELDS AREAS: Brownfields Areas Database

A "brownfield area" means a contiguous area of one or more brownfield sites, some of which may not be contaminated, that has been designated as such by a local government resolution. Such areas may include all or portions of community redevelopment areas, enterprise zones, empowerment zones, other such designated economically deprived communities and areas, and Environmental Protection Agency (EPA) designated brownfield pilot projects. This layer provides a polygon representation of the boundaries of these designated Brownfield Areas in Florida.

Date of Government Version: 08/03/2023
Date Data Arrived at EDR: 09/26/2023
Date Made Active in Reports: 12/19/2023
Number of Days to Update: 84

Source: Department of Environmental Protection
Telephone: 850-245-8934
Last EDR Contact: 12/20/2023
Next Scheduled EDR Contact: 04/08/2024
Data Release Frequency: Quarterly

BSRA: Brownfield Site Rehabilitation Agreements Listing

The BSRA provides DEP and the public assurance that site rehabilitation will be conducted in accordance with Florida Statutes and DEP's Contaminated Site Cleanup Criteria rule. In addition, the BSRA provides limited liability protection for the voluntary responsible party. The BSRA contains various commitments by the voluntary responsible party, including milestones for completion of site rehabilitation tasks and submittal of technical reports and plans. It also contains a commitment by DEP to review technical reports according to an agreed upon schedule. Only those brownfield sites with an executed BSRA are eligible to apply for a voluntary cleanup tax credit incentive pursuant to Section 376.30781, Florida Statutes.

Date of Government Version: 08/09/2023
Date Data Arrived at EDR: 09/26/2023
Date Made Active in Reports: 12/19/2023
Number of Days to Update: 84

Source: Department of Environmental Protection
Telephone: 850-245-8934
Last EDR Contact: 12/20/2023
Next Scheduled EDR Contact: 04/08/2024
Data Release Frequency: Varies

ADDITIONAL ENVIRONMENTAL RECORDS

Local Brownfield lists

DRAFT

US BROWNFIELDS: A Listing of Brownfields Sites

Brownfields are real property, the expansion, redevelopment, or reuse of which may be complicated by the presence or potential presence of a hazardous substance, pollutant, or contaminant. Cleaning up and reinvesting in these properties takes development pressures off of undeveloped, open land, and both improves and protects the environment. Assessment, Cleanup and Redevelopment Exchange System (ACRES) stores information reported by EPA Brownfields grant recipients on brownfields properties assessed or cleaned up with grant funding as well as information on Targeted Brownfields Assessments performed by EPA Regions. A listing of ACRES Brownfield sites is obtained from Cleanups in My Community. Cleanups in My Community provides information on Brownfields properties for which information is reported back to EPA, as well as areas served by Brownfields grant programs.

Date of Government Version: 08/15/2023
Date Data Arrived at EDR: 08/30/2023
Date Made Active in Reports: 12/01/2023
Number of Days to Update: 93

Source: Environmental Protection Agency
Telephone: 202-566-2777
Last EDR Contact: 12/14/2023
Next Scheduled EDR Contact: 03/25/2024
Data Release Frequency: Semi-Annually

Local Lists of Landfill / Solid Waste Disposal Sites

SWRCY: Recycling Centers

A listing of recycling centers located in the state of Florida.

Date of Government Version: 08/17/2023
Date Data Arrived at EDR: 10/09/2023
Date Made Active in Reports: 12/19/2023
Number of Days to Update: 71

Source: Department of Environmental Protection
Telephone: 850-245-8718
Last EDR Contact: 01/11/2024
Next Scheduled EDR Contact: 04/22/2024
Data Release Frequency: Varies

INDIAN ODI: Report on the Status of Open Dumps on Indian Lands

Location of open dumps on Indian land.

Date of Government Version: 12/31/1998
Date Data Arrived at EDR: 12/03/2007
Date Made Active in Reports: 01/24/2008
Number of Days to Update: 52

Source: Environmental Protection Agency
Telephone: 703-308-8245
Last EDR Contact: 10/23/2023
Next Scheduled EDR Contact: 02/05/2024
Data Release Frequency: Varies

ODI: Open Dump Inventory

An open dump is defined as a disposal facility that does not comply with one or more of the Part 257 or Part 258 Subtitle D Criteria.

Date of Government Version: 06/30/1985
Date Data Arrived at EDR: 08/09/2004
Date Made Active in Reports: 09/17/2004
Number of Days to Update: 39

Source: Environmental Protection Agency
Telephone: 800-424-9346
Last EDR Contact: 06/09/2004
Next Scheduled EDR Contact: N/A
Data Release Frequency: No Update Planned

DEBRIS REGION 9: Torres Martinez Reservation Illegal Dump Site Locations

A listing of illegal dump sites location on the Torres Martinez Indian Reservation located in eastern Riverside County and northern Imperial County, California.

Date of Government Version: 01/12/2009
Date Data Arrived at EDR: 05/07/2009
Date Made Active in Reports: 09/21/2009
Number of Days to Update: 137

Source: EPA, Region 9
Telephone: 415-947-4219
Last EDR Contact: 01/11/2024
Next Scheduled EDR Contact: 04/29/2024
Data Release Frequency: No Update Planned

IHS OPEN DUMPS: Open Dumps on Indian Land

A listing of all open dumps located on Indian Land in the United States.

DRAFT

Date of Government Version: 04/01/2014
Date Data Arrived at EDR: 08/06/2014
Date Made Active in Reports: 01/29/2015
Number of Days to Update: 176

Source: Department of Health & Human Serivces, Indian Health Service
Telephone: 301-443-1452
Last EDR Contact: 10/28/2023
Next Scheduled EDR Contact: 02/05/2024
Data Release Frequency: Varies

Local Lists of Hazardous waste / Contaminated Sites

US HIST CDL: National Clandestine Laboratory Register

A listing of clandestine drug lab locations that have been removed from the DEAs National Clandestine Laboratory Register.

Date of Government Version: 08/21/2023
Date Data Arrived at EDR: 08/21/2023
Date Made Active in Reports: 11/07/2023
Number of Days to Update: 78

Source: Drug Enforcement Administration
Telephone: 202-307-1000
Last EDR Contact: 11/17/2023
Next Scheduled EDR Contact: 03/04/2024
Data Release Frequency: No Update Planned

PRIORITYCLEANERS: Priority Ranking List

The Florida Legislature has established a state-funded program to cleanup properties that are contaminated as a result of the operations of a drycleaning facility.

Date of Government Version: 06/22/2023
Date Data Arrived at EDR: 08/08/2023
Date Made Active in Reports: 10/24/2023
Number of Days to Update: 77

Source: Department of Environmental Protection
Telephone: 850-245-8927
Last EDR Contact: 11/07/2023
Next Scheduled EDR Contact: 02/19/2024
Data Release Frequency: Varies

FL SITES: Sites List

This summary status report was developed from a number of lists including the Eckhardt list, the Moffit list, the EPA Hazardous Waste Sites list, EPA's Emergency & Remedial Response information System list (RCRA Section 3012) & existing department lists such as the obsolete uncontrolled Hazardous Waste Sites list. This list is no longer updated.

Date of Government Version: 12/31/1989
Date Data Arrived at EDR: 05/09/1994
Date Made Active in Reports: 08/04/1994
Number of Days to Update: 87

Source: Department of Environmental Protection
Telephone: 850-245-8705
Last EDR Contact: 03/24/1994
Next Scheduled EDR Contact: N/A
Data Release Frequency: No Update Planned

US CDL: Clandestine Drug Labs

A listing of clandestine drug lab locations. The U.S. Department of Justice ("the Department") provides this web site as a public service. It contains addresses of some locations where law enforcement agencies reported they found chemicals or other items that indicated the presence of either clandestine drug laboratories or dumpsites. In most cases, the source of the entries is not the Department, and the Department has not verified the entry and does not guarantee its accuracy. Members of the public must verify the accuracy of all entries by, for example, contacting local law enforcement and local health departments.

Date of Government Version: 08/21/2023
Date Data Arrived at EDR: 08/21/2023
Date Made Active in Reports: 11/07/2023
Number of Days to Update: 78

Source: Drug Enforcement Administration
Telephone: 202-307-1000
Last EDR Contact: 11/17/2023
Next Scheduled EDR Contact: 03/04/2024
Data Release Frequency: Quarterly

Local Land Records

LIENS 2: CERCLA Lien Information

A Federal CERCLA ('Superfund') lien can exist by operation of law at any site or property at which EPA has spent Superfund monies. These monies are spent to investigate and address releases and threatened releases of contamination. CERCLIS provides information as to the identity of these sites and properties.

DRAFT

Date of Government Version: 09/19/2023
Date Data Arrived at EDR: 10/03/2023
Date Made Active in Reports: 10/19/2023
Number of Days to Update: 16

Source: Environmental Protection Agency
Telephone: 202-564-6023
Last EDR Contact: 12/04/2023
Next Scheduled EDR Contact: 04/08/2024
Data Release Frequency: Semi-Annually

Records of Emergency Release Reports

HMIRS: Hazardous Materials Information Reporting System
Hazardous Materials Incident Report System. HMIRS contains hazardous material spill incidents reported to DOT.

Date of Government Version: 09/18/2023
Date Data Arrived at EDR: 09/20/2023
Date Made Active in Reports: 11/14/2023
Number of Days to Update: 55

Source: U.S. Department of Transportation
Telephone: 202-366-4555
Last EDR Contact: 12/13/2023
Next Scheduled EDR Contact: 04/01/2024
Data Release Frequency: Quarterly

SPILLS: Oil and Hazardous Materials Incidents
Statewide oil and hazardous materials inland incidents.

Date of Government Version: 09/27/2023
Date Data Arrived at EDR: 09/28/2023
Date Made Active in Reports: 12/19/2023
Number of Days to Update: 82

Source: Department of Environmental Protection
Telephone: 850-245-2010
Last EDR Contact: 12/26/2023
Next Scheduled EDR Contact: 04/15/2024
Data Release Frequency: Semi-Annually

SPILLS 90: SPILLS90 data from FirstSearch
Spills 90 includes those spill and release records available exclusively from FirstSearch databases. Typically, they may include chemical, oil and/or hazardous substance spills recorded after 1990. Duplicate records that are already included in EDR incident and release records are not included in Spills 90.

Date of Government Version: 12/10/2012
Date Data Arrived at EDR: 01/03/2013
Date Made Active in Reports: 03/04/2013
Number of Days to Update: 60

Source: FirstSearch
Telephone: N/A
Last EDR Contact: 01/03/2013
Next Scheduled EDR Contact: N/A
Data Release Frequency: No Update Planned

SPILLS 80: SPILLS80 data from FirstSearch
Spills 80 includes those spill and release records available from FirstSearch databases prior to 1990. Typically, they may include chemical, oil and/or hazardous substance spills recorded before 1990. Duplicate records that are already included in EDR incident and release records are not included in Spills 80.

Date of Government Version: 09/01/2001
Date Data Arrived at EDR: 01/03/2013
Date Made Active in Reports: 03/06/2013
Number of Days to Update: 62

Source: FirstSearch
Telephone: N/A
Last EDR Contact: 01/03/2013
Next Scheduled EDR Contact: N/A
Data Release Frequency: No Update Planned

Other Ascertainable Records

RCRA NonGen / NLR: RCRA - Non Generators / No Longer Regulated
RCRAInfo is EPA's comprehensive information system, providing access to data supporting the Resource Conservation and Recovery Act (RCRA) of 1976 and the Hazardous and Solid Waste Amendments (HSWA) of 1984. The database includes selective information on sites which generate, transport, store, treat and/or dispose of hazardous waste as defined by the Resource Conservation and Recovery Act (RCRA). Non-Generators do not presently generate hazardous waste.

Date of Government Version: 12/04/2023
Date Data Arrived at EDR: 12/06/2023
Date Made Active in Reports: 12/12/2023
Number of Days to Update: 6

Source: Environmental Protection Agency
Telephone: (404) 562-8651
Last EDR Contact: 12/06/2023
Next Scheduled EDR Contact: 04/01/2024
Data Release Frequency: Quarterly

DRAFT

GOVERNMENT RECORDS SEARCHED / DATA CURRENCY TRACKING

FUDS: Formerly Used Defense Sites

The listing includes locations of Formerly Used Defense Sites properties where the US Army Corps of Engineers is actively working or will take necessary cleanup actions.

Date of Government Version: 08/07/2023
Date Data Arrived at EDR: 08/15/2023
Date Made Active in Reports: 10/10/2023
Number of Days to Update: 56

Source: U.S. Army Corps of Engineers
Telephone: 202-528-4285
Last EDR Contact: 11/10/2023
Next Scheduled EDR Contact: 02/26/2024
Data Release Frequency: Varies

DOD: Department of Defense Sites

This data set consists of federally owned or administered lands, administered by the Department of Defense, that have any area equal to or greater than 640 acres of the United States, Puerto Rico, and the U.S. Virgin Islands.

Date of Government Version: 06/07/2021
Date Data Arrived at EDR: 07/13/2021
Date Made Active in Reports: 03/09/2022
Number of Days to Update: 239

Source: USGS
Telephone: 888-275-8747
Last EDR Contact: 01/10/2024
Next Scheduled EDR Contact: 04/22/2024
Data Release Frequency: Varies

FEDLAND: Federal and Indian Lands

Federally and Indian administrated lands of the United States. Lands included are administrated by: Army Corps of Engineers, Bureau of Reclamation, National Wild and Scenic River, National Wildlife Refuge, Public Domain Land, Wilderness, Wilderness Study Area, Wildlife Management Area, Bureau of Indian Affairs, Bureau of Land Management, Department of Justice, Forest Service, Fish and Wildlife Service, National Park Service.

Date of Government Version: 04/02/2018
Date Data Arrived at EDR: 04/11/2018
Date Made Active in Reports: 11/06/2019
Number of Days to Update: 574

Source: U.S. Geological Survey
Telephone: 888-275-8747
Last EDR Contact: 01/05/2024
Next Scheduled EDR Contact: 04/15/2024
Data Release Frequency: N/A

SCRD DRYCLEANERS: State Coalition for Remediation of Drycleaners Listing

The State Coalition for Remediation of Drycleaners was established in 1998, with support from the U.S. EPA Office of Superfund Remediation and Technology Innovation. It is comprised of representatives of states with established drycleaner remediation programs. Currently the member states are Alabama, Connecticut, Florida, Illinois, Kansas, Minnesota, Missouri, North Carolina, Oregon, South Carolina, Tennessee, Texas, and Wisconsin.

Date of Government Version: 07/30/2021
Date Data Arrived at EDR: 02/03/2023
Date Made Active in Reports: 02/10/2023
Number of Days to Update: 7

Source: Environmental Protection Agency
Telephone: 615-532-8599
Last EDR Contact: 11/08/2023
Next Scheduled EDR Contact: 02/19/2024
Data Release Frequency: Varies

US FIN ASSUR: Financial Assurance Information

All owners and operators of facilities that treat, store, or dispose of hazardous waste are required to provide proof that they will have sufficient funds to pay for the clean up, closure, and post-closure care of their facilities.

Date of Government Version: 09/18/2023
Date Data Arrived at EDR: 09/20/2023
Date Made Active in Reports: 12/12/2023
Number of Days to Update: 83

Source: Environmental Protection Agency
Telephone: 202-566-1917
Last EDR Contact: 12/13/2023
Next Scheduled EDR Contact: 04/01/2024
Data Release Frequency: Quarterly

EPA WATCH LIST: EPA WATCH LIST

EPA maintains a "Watch List" to facilitate dialogue between EPA, state and local environmental agencies on enforcement matters relating to facilities with alleged violations identified as either significant or high priority. Being on the Watch List does not mean that the facility has actually violated the law only that an investigation by EPA or a state or local environmental agency has led those organizations to allege that an unproven violation has in fact occurred. Being on the Watch List does not represent a higher level of concern regarding the alleged violations that were detected, but instead indicates cases requiring additional dialogue between EPA, state and local agencies - primarily because of the length of time the alleged violation has gone unaddressed or unresolved.

DRAFT

Date of Government Version: 08/30/2013
Date Data Arrived at EDR: 03/21/2014
Date Made Active in Reports: 06/17/2014
Number of Days to Update: 88

Source: Environmental Protection Agency
Telephone: 617-520-3000
Last EDR Contact: 10/31/2023
Next Scheduled EDR Contact: 02/12/2024
Data Release Frequency: Quarterly

2020 COR ACTION: 2020 Corrective Action Program List

The EPA has set ambitious goals for the RCRA Corrective Action program by creating the 2020 Corrective Action Universe. This RCRA cleanup baseline includes facilities expected to need corrective action. The 2020 universe contains a wide variety of sites. Some properties are heavily contaminated while others were contaminated but have since been cleaned up. Still others have not been fully investigated yet, and may require little or no remediation. Inclusion in the 2020 Universe does not necessarily imply failure on the part of a facility to meet its RCRA obligations.

Date of Government Version: 09/30/2017
Date Data Arrived at EDR: 05/08/2018
Date Made Active in Reports: 07/20/2018
Number of Days to Update: 73

Source: Environmental Protection Agency
Telephone: 703-308-4044
Last EDR Contact: 11/03/2023
Next Scheduled EDR Contact: 02/12/2024
Data Release Frequency: Varies

TSCA: Toxic Substances Control Act

Toxic Substances Control Act. TSCA identifies manufacturers and importers of chemical substances included on the TSCA Chemical Substance Inventory list. It includes data on the production volume of these substances by plant site.

Date of Government Version: 12/31/2020
Date Data Arrived at EDR: 06/14/2022
Date Made Active in Reports: 03/24/2023
Number of Days to Update: 283

Source: EPA
Telephone: 202-260-5521
Last EDR Contact: 12/14/2023
Next Scheduled EDR Contact: 03/25/2024
Data Release Frequency: Every 4 Years

TRIS: Toxic Chemical Release Inventory System

Toxic Release Inventory System. TRIS identifies facilities which release toxic chemicals to the air, water and land in reportable quantities under SARA Title III Section 313.

Date of Government Version: 12/31/2021
Date Data Arrived at EDR: 08/18/2023
Date Made Active in Reports: 11/07/2023
Number of Days to Update: 81

Source: EPA
Telephone: 202-566-0250
Last EDR Contact: 11/13/2023
Next Scheduled EDR Contact: 02/26/2024
Data Release Frequency: Annually

SSTS: Section 7 Tracking Systems

Section 7 of the Federal Insecticide, Fungicide and Rodenticide Act, as amended (92 Stat. 829) requires all registered pesticide-producing establishments to submit a report to the Environmental Protection Agency by March 1st each year. Each establishment must report the types and amounts of pesticides, active ingredients and devices being produced, and those having been produced and sold or distributed in the past year.

Date of Government Version: 10/19/2023
Date Data Arrived at EDR: 10/20/2023
Date Made Active in Reports: 01/16/2024
Number of Days to Update: 88

Source: EPA
Telephone: 202-564-4203
Last EDR Contact: 01/17/2024
Next Scheduled EDR Contact: 04/29/2024
Data Release Frequency: Annually

ROD: Records Of Decision

Record of Decision. ROD documents mandate a permanent remedy at an NPL (Superfund) site containing technical and health information to aid in the cleanup.

Date of Government Version: 09/19/2023
Date Data Arrived at EDR: 10/03/2023
Date Made Active in Reports: 10/19/2023
Number of Days to Update: 16

Source: EPA
Telephone: 703-416-0223
Last EDR Contact: 01/02/2024
Next Scheduled EDR Contact: 03/11/2024
Data Release Frequency: Annually

DRAFT

RMP: Risk Management Plans

When Congress passed the Clean Air Act Amendments of 1990, it required EPA to publish regulations and guidance for chemical accident prevention at facilities using extremely hazardous substances. The Risk Management Program Rule (RMP Rule) was written to implement Section 112(r) of these amendments. The rule, which built upon existing industry codes and standards, requires companies of all sizes that use certain flammable and toxic substances to develop a Risk Management Program, which includes a(n): Hazard assessment that details the potential effects of an accidental release, an accident history of the last five years, and an evaluation of worst-case and alternative accidental releases; Prevention program that includes safety precautions and maintenance, monitoring, and employee training measures; and Emergency response program that spells out emergency health care, employee training measures and procedures for informing the public and response agencies (e.g the fire department) should an accident occur.

Date of Government Version: 09/01/2023
Date Data Arrived at EDR: 09/27/2023
Date Made Active in Reports: 12/21/2023
Number of Days to Update: 85

Source: Environmental Protection Agency
Telephone: 202-564-8600
Last EDR Contact: 01/12/2024
Next Scheduled EDR Contact: 04/19/2024
Data Release Frequency: Varies

RAATS: RCRA Administrative Action Tracking System

RCRA Administration Action Tracking System. RAATS contains records based on enforcement actions issued under RCRA pertaining to major violators and includes administrative and civil actions brought by the EPA. For administration actions after September 30, 1995, data entry in the RAATS database was discontinued. EPA will retain a copy of the database for historical records. It was necessary to terminate RAATS because a decrease in agency resources made it impossible to continue to update the information contained in the database.

Date of Government Version: 04/17/1995
Date Data Arrived at EDR: 07/03/1995
Date Made Active in Reports: 08/07/1995
Number of Days to Update: 35

Source: EPA
Telephone: 202-564-4104
Last EDR Contact: 06/02/2008
Next Scheduled EDR Contact: 09/01/2008
Data Release Frequency: No Update Planned

PRP: Potentially Responsible Parties

A listing of verified Potentially Responsible Parties

Date of Government Version: 09/19/2023
Date Data Arrived at EDR: 10/03/2023
Date Made Active in Reports: 10/19/2023
Number of Days to Update: 16

Source: EPA
Telephone: 202-564-6023
Last EDR Contact: 12/04/2023
Next Scheduled EDR Contact: 02/12/2024
Data Release Frequency: Quarterly

PADS: PCB Activity Database System

PCB Activity Database. PADS Identifies generators, transporters, commercial storers and/or brokers and disposers of PCB's who are required to notify the EPA of such activities.

Date of Government Version: 03/20/2023
Date Data Arrived at EDR: 04/04/2023
Date Made Active in Reports: 06/09/2023
Number of Days to Update: 66

Source: EPA
Telephone: 202-566-0500
Last EDR Contact: 01/05/2024
Next Scheduled EDR Contact: 04/15/2024
Data Release Frequency: Annually

ICIS: Integrated Compliance Information System

The Integrated Compliance Information System (ICIS) supports the information needs of the national enforcement and compliance program as well as the unique needs of the National Pollutant Discharge Elimination System (NPDES) program.

Date of Government Version: 11/18/2016
Date Data Arrived at EDR: 11/23/2016
Date Made Active in Reports: 02/10/2017
Number of Days to Update: 79

Source: Environmental Protection Agency
Telephone: 202-564-2501
Last EDR Contact: 12/26/2023
Next Scheduled EDR Contact: 04/15/2024
Data Release Frequency: Quarterly

DRAFT

GOVERNMENT RECORDS SEARCHED / DATA CURRENCY TRACKING

FTTS: FIFRA/ TSCA Tracking System - FIFRA (Federal Insecticide, Fungicide, & Rodenticide Act)/TSCA (Toxic Substances Control Act)
FTTS tracks administrative cases and pesticide enforcement actions and compliance activities related to FIFRA, TSCA and EPCRA (Emergency Planning and Community Right-to-Know Act). To maintain currency, EDR contacts the Agency on a quarterly basis.

Date of Government Version: 04/09/2009
Date Data Arrived at EDR: 04/16/2009
Date Made Active in Reports: 05/11/2009
Number of Days to Update: 25

Source: EPA/Office of Prevention, Pesticides and Toxic Substances
Telephone: 202-566-1667
Last EDR Contact: 08/18/2017
Next Scheduled EDR Contact: 12/04/2017
Data Release Frequency: No Update Planned

FTTS INSP: FIFRA/ TSCA Tracking System - FIFRA (Federal Insecticide, Fungicide, & Rodenticide Act)/TSCA (Toxic Substances Control Act)
A listing of FIFRA/TSCA Tracking System (FTTS) inspections and enforcements.

Date of Government Version: 04/09/2009
Date Data Arrived at EDR: 04/16/2009
Date Made Active in Reports: 05/11/2009
Number of Days to Update: 25

Source: EPA
Telephone: 202-566-1667
Last EDR Contact: 08/18/2017
Next Scheduled EDR Contact: 12/04/2017
Data Release Frequency: No Update Planned

MLTS: Material Licensing Tracking System
MLTS is maintained by the Nuclear Regulatory Commission and contains a list of approximately 8,100 sites which possess or use radioactive materials and which are subject to NRC licensing requirements. To maintain currency, EDR contacts the Agency on a quarterly basis.

Date of Government Version: 07/20/2023
Date Data Arrived at EDR: 09/01/2023
Date Made Active in Reports: 09/20/2023
Number of Days to Update: 19

Source: Nuclear Regulatory Commission
Telephone: 301-415-0717
Last EDR Contact: 01/11/2024
Next Scheduled EDR Contact: 04/29/2024
Data Release Frequency: Quarterly

COAL ASH DOE: Steam-Electric Plant Operation Data
A listing of power plants that store ash in surface ponds.

Date of Government Version: 12/31/2021
Date Data Arrived at EDR: 04/14/2023
Date Made Active in Reports: 07/10/2023
Number of Days to Update: 87

Source: Department of Energy
Telephone: 202-586-8719
Last EDR Contact: 11/27/2023
Next Scheduled EDR Contact: 03/11/2024
Data Release Frequency: Varies

COAL ASH EPA: Coal Combustion Residues Surface Impoundments List
A listing of coal combustion residues surface impoundments with high hazard potential ratings.

Date of Government Version: 01/12/2017
Date Data Arrived at EDR: 03/05/2019
Date Made Active in Reports: 11/11/2019
Number of Days to Update: 251

Source: Environmental Protection Agency
Telephone: N/A
Last EDR Contact: 11/27/2023
Next Scheduled EDR Contact: 03/11/2024
Data Release Frequency: Varies

PCB TRANSFORMER: PCB Transformer Registration Database
The database of PCB transformer registrations that includes all PCB registration submittals.

Date of Government Version: 09/13/2019
Date Data Arrived at EDR: 11/06/2019
Date Made Active in Reports: 02/10/2020
Number of Days to Update: 96

Source: Environmental Protection Agency
Telephone: 202-566-0517
Last EDR Contact: 11/03/2023
Next Scheduled EDR Contact: 02/12/2024
Data Release Frequency: Varies

RADINFO: Radiation Information Database
The Radiation Information Database (RADINFO) contains information about facilities that are regulated by U.S. Environmental Protection Agency (EPA) regulations for radiation and radioactivity.

DRAFT

Date of Government Version: 07/01/2019
Date Data Arrived at EDR: 07/01/2019
Date Made Active in Reports: 09/23/2019
Number of Days to Update: 84

Source: Environmental Protection Agency
Telephone: 202-343-9775
Last EDR Contact: 12/19/2023
Next Scheduled EDR Contact: 04/08/2024
Data Release Frequency: Quarterly

HIST FTTS: FIFRA/TSCA Tracking System Administrative Case Listing

A complete administrative case listing from the FIFRA/TSCA Tracking System (FTTS) for all ten EPA regions. The information was obtained from the National Compliance Database (NCDB). NCDB supports the implementation of FIFRA (Federal Insecticide, Fungicide, and Rodenticide Act) and TSCA (Toxic Substances Control Act). Some EPA regions are now closing out records. Because of that, and the fact that some EPA regions are not providing EPA Headquarters with updated records, it was decided to create a HIST FTTS database. It included records that may not be included in the newer FTTS database updates. This database is no longer updated.

Date of Government Version: 10/19/2006
Date Data Arrived at EDR: 03/01/2007
Date Made Active in Reports: 04/10/2007
Number of Days to Update: 40

Source: Environmental Protection Agency
Telephone: 202-564-2501
Last EDR Contact: 12/17/2007
Next Scheduled EDR Contact: 03/17/2008
Data Release Frequency: No Update Planned

HIST FTTS INSP: FIFRA/TSCA Tracking System Inspection & Enforcement Case Listing

A complete inspection and enforcement case listing from the FIFRA/TSCA Tracking System (FTTS) for all ten EPA regions. The information was obtained from the National Compliance Database (NCDB). NCDB supports the implementation of FIFRA (Federal Insecticide, Fungicide, and Rodenticide Act) and TSCA (Toxic Substances Control Act). Some EPA regions are now closing out records. Because of that, and the fact that some EPA regions are not providing EPA Headquarters with updated records, it was decided to create a HIST FTTS database. It included records that may not be included in the newer FTTS database updates. This database is no longer updated.

Date of Government Version: 10/19/2006
Date Data Arrived at EDR: 03/01/2007
Date Made Active in Reports: 04/10/2007
Number of Days to Update: 40

Source: Environmental Protection Agency
Telephone: 202-564-2501
Last EDR Contact: 12/17/2008
Next Scheduled EDR Contact: 03/17/2008
Data Release Frequency: No Update Planned

DOT OPS: Incident and Accident Data

Department of Transporation, Office of Pipeline Safety Incident and Accident data.

Date of Government Version: 01/02/2020
Date Data Arrived at EDR: 01/28/2020
Date Made Active in Reports: 04/17/2020
Number of Days to Update: 80

Source: Department of Transporation, Office of Pipeline Safety
Telephone: 202-366-4595
Last EDR Contact: 01/05/2024
Next Scheduled EDR Contact: 02/05/2024
Data Release Frequency: Quarterly

CONSENT: Superfund (CERCLA) Consent Decrees

Major legal settlements that establish responsibility and standards for cleanup at NPL (Superfund) sites. Released periodically by United States District Courts after settlement by parties to litigation matters.

Date of Government Version: 12/31/2023
Date Data Arrived at EDR: 01/11/2024
Date Made Active in Reports: 01/16/2024
Number of Days to Update: 5

Source: Department of Justice, Consent Decree Library
Telephone: Varies
Last EDR Contact: 01/03/2024
Next Scheduled EDR Contact: 04/15/2024
Data Release Frequency: Varies

BRS: Biennial Reporting System

The Biennial Reporting System is a national system administered by the EPA that collects data on the generation and management of hazardous waste. BRS captures detailed data from two groups: Large Quantity Generators (LQG) and Treatment, Storage, and Disposal Facilities.

Date of Government Version: 12/31/2021
Date Data Arrived at EDR: 03/09/2023
Date Made Active in Reports: 03/20/2023
Number of Days to Update: 11

Source: EPA/NTIS
Telephone: 800-424-9346
Last EDR Contact: 12/06/2023
Next Scheduled EDR Contact: 04/01/2024
Data Release Frequency: Biennially

DRAFT

INDIAN RESERV: Indian Reservations

This map layer portrays Indian administered lands of the United States that have any area equal to or greater than 640 acres.

Date of Government Version: 12/31/2014
Date Data Arrived at EDR: 07/14/2015
Date Made Active in Reports: 01/10/2017
Number of Days to Update: 546

Source: USGS
Telephone: 202-208-3710
Last EDR Contact: 01/02/2024
Next Scheduled EDR Contact: 04/15/2024
Data Release Frequency: Semi-Annually

FUSRAP: Formerly Utilized Sites Remedial Action Program

DOE established the Formerly Utilized Sites Remedial Action Program (FUSRAP) in 1974 to remediate sites where radioactive contamination remained from Manhattan Project and early U.S. Atomic Energy Commission (AEC) operations.

Date of Government Version: 03/03/2023
Date Data Arrived at EDR: 03/03/2023
Date Made Active in Reports: 06/09/2023
Number of Days to Update: 98

Source: Department of Energy
Telephone: 202-586-3559
Last EDR Contact: 10/25/2023
Next Scheduled EDR Contact: 02/12/2024
Data Release Frequency: Varies

UMTRA: Uranium Mill Tailings Sites

Uranium ore was mined by private companies for federal government use in national defense programs. When the mills shut down, large piles of the sand-like material (mill tailings) remain after uranium has been extracted from the ore. Levels of human exposure to radioactive materials from the piles are low; however, in some cases tailings were used as construction materials before the potential health hazards of the tailings were recognized.

Date of Government Version: 08/30/2019
Date Data Arrived at EDR: 11/15/2019
Date Made Active in Reports: 01/28/2020
Number of Days to Update: 74

Source: Department of Energy
Telephone: 505-845-0011
Last EDR Contact: 11/09/2023
Next Scheduled EDR Contact: 02/26/2024
Data Release Frequency: Varies

LEAD SMELTER 1: Lead Smelter Sites

A listing of former lead smelter site locations.

Date of Government Version: 09/19/2023
Date Data Arrived at EDR: 10/03/2023
Date Made Active in Reports: 10/19/2023
Number of Days to Update: 16

Source: Environmental Protection Agency
Telephone: 703-603-8787
Last EDR Contact: 01/02/2024
Next Scheduled EDR Contact: 04/08/2024
Data Release Frequency: Varies

LEAD SMELTER 2: Lead Smelter Sites

A list of several hundred sites in the U.S. where secondary lead smelting was done from 1931and 1964. These sites may pose a threat to public health through ingestion or inhalation of contaminated soil or dust

Date of Government Version: 04/05/2001
Date Data Arrived at EDR: 10/27/2010
Date Made Active in Reports: 12/02/2010
Number of Days to Update: 36

Source: American Journal of Public Health
Telephone: 703-305-6451
Last EDR Contact: 12/02/2009
Next Scheduled EDR Contact: N/A
Data Release Frequency: No Update Planned

US AIRS (AFS): Aerometric Information Retrieval System Facility Subsystem (AFS)

The database is a sub-system of Aerometric Information Retrieval System (AIRS). AFS contains compliance data on air pollution point sources regulated by the U.S. EPA and/or state and local air regulatory agencies. This information comes from source reports by various stationary sources of air pollution, such as electric power plants, steel mills, factories, and universities, and provides information about the air pollutants they produce. Action, air program, air program pollutant, and general level plant data. It is used to track emissions and compliance data from industrial plants.

DRAFT

Date of Government Version: 10/12/2016
Date Data Arrived at EDR: 10/26/2016
Date Made Active in Reports: 02/03/2017
Number of Days to Update: 100

Source: EPA
Telephone: 202-564-2496
Last EDR Contact: 09/26/2017
Next Scheduled EDR Contact: 01/08/2018
Data Release Frequency: Annually

US AIRS MINOR: Air Facility System Data
A listing of minor source facilities.

Date of Government Version: 10/12/2016
Date Data Arrived at EDR: 10/26/2016
Date Made Active in Reports: 02/03/2017
Number of Days to Update: 100

Source: EPA
Telephone: 202-564-2496
Last EDR Contact: 09/26/2017
Next Scheduled EDR Contact: 01/08/2018
Data Release Frequency: Annually

MINES VIOLATIONS: MSHA Violation Assessment Data
Mines violation and assessment information. Department of Labor, Mine Safety & Health Administration.

Date of Government Version: 01/02/2024
Date Data Arrived at EDR: 01/03/2024
Date Made Active in Reports: 01/04/2024
Number of Days to Update: 1

Source: DOL, Mine Safety & Health Admi
Telephone: 202-693-9424
Last EDR Contact: 01/03/2024
Next Scheduled EDR Contact: 02/19/2024
Data Release Frequency: Quarterly

US MINES: Mines Master Index File
Contains all mine identification numbers issued for mines active or opened since 1971. The data also includes violation information.

Date of Government Version: 08/01/2023
Date Data Arrived at EDR: 08/22/2023
Date Made Active in Reports: 11/07/2023
Number of Days to Update: 77

Source: Department of Labor, Mine Safety and Health Administration
Telephone: 303-231-5959
Last EDR Contact: 11/17/2023
Next Scheduled EDR Contact: 03/04/2024
Data Release Frequency: Semi-Annually

US MINES 2: Ferrous and Nonferrous Metal Mines Database Listing
This map layer includes ferrous (ferrous metal mines are facilities that extract ferrous metals, such as iron ore or molybdenum) and nonferrous (Nonferrous metal mines are facilities that extract nonferrous metals, such as gold, silver, copper, zinc, and lead) metal mines in the United States.

Date of Government Version: 01/07/2022
Date Data Arrived at EDR: 02/24/2023
Date Made Active in Reports: 05/17/2023
Number of Days to Update: 82

Source: USGS
Telephone: 703-648-7709
Last EDR Contact: 11/20/2023
Next Scheduled EDR Contact: 03/04/2024
Data Release Frequency: Varies

US MINES 3: Active Mines & Mineral Plants Database Listing
Active Mines and Mineral Processing Plant operations for commodities monitored by the Minerals Information Team of the USGS.

Date of Government Version: 04/14/2011
Date Data Arrived at EDR: 06/08/2011
Date Made Active in Reports: 09/13/2011
Number of Days to Update: 97

Source: USGS
Telephone: 703-648-7709
Last EDR Contact: 11/20/2023
Next Scheduled EDR Contact: 03/04/2024
Data Release Frequency: Varies

ABANDONED MINES: Abandoned Mines
An inventory of land and water impacted by past mining (primarily coal mining) is maintained by OSMRE to provide information needed to implement the Surface Mining Control and Reclamation Act of 1977 (SMCRA). The inventory contains information on the location, type, and extent of AML impacts, as well as, information on the cost associated with the reclamation of those problems. The inventory is based upon field surveys by State, Tribal, and OSMRE program officials. It is dynamic to the extent that it is modified as new problems are identified and existing problems are reclaimed.

DRAFT

Date of Government Version: 11/28/2023
Date Data Arrived at EDR: 11/29/2023
Date Made Active in Reports: 12/11/2023
Number of Days to Update: 12

Source: Department of Interior
Telephone: 202-208-2609
Last EDR Contact: 11/28/2023
Next Scheduled EDR Contact: 03/18/2024
Data Release Frequency: Quarterly

MINES MRDS: Mineral Resources Data System
Mineral Resources Data System

Date of Government Version: 08/23/2022
Date Data Arrived at EDR: 11/22/2022
Date Made Active in Reports: 02/28/2023
Number of Days to Update: 98

Source: USGS
Telephone: 703-648-6533
Last EDR Contact: 11/20/2023
Next Scheduled EDR Contact: 03/04/2024
Data Release Frequency: Varies

FINDS: Facility Index System/Facility Registry System
Facility Index System. FINDS contains both facility information and 'pointers' to other sources that contain more detail. EDR includes the following FINDS databases in this report: PCS (Permit Compliance System), AIRS (Aerometric Information Retrieval System), DOCKET (Enforcement Docket used to manage and track information on civil judicial enforcement cases for all environmental statutes), FURS (Federal Underground Injection Control), C-DOCKET (Criminal Docket System used to track criminal enforcement actions for all environmental statutes), FFIS (Federal Facilities Information System), STATE (State Environmental Laws and Statutes), and PADS (PCB Activity Data System).

Date of Government Version: 11/03/2023
Date Data Arrived at EDR: 11/08/2023
Date Made Active in Reports: 11/20/2023
Number of Days to Update: 12

Source: EPA
Telephone: (404) 562-9900
Last EDR Contact: 11/08/2023
Next Scheduled EDR Contact: 03/11/2024
Data Release Frequency: Quarterly

ECHO: Enforcement & Compliance History Information
ECHO provides integrated compliance and enforcement information for about 800,000 regulated facilities nationwide.

Date of Government Version: 09/23/2023
Date Data Arrived at EDR: 10/03/2023
Date Made Active in Reports: 01/04/2024
Number of Days to Update: 93

Source: Environmental Protection Agency
Telephone: 202-564-2280
Last EDR Contact: 12/28/2023
Next Scheduled EDR Contact: 04/15/2024
Data Release Frequency: Quarterly

UXO: Unexploded Ordnance Sites
A listing of unexploded ordnance site locations

Date of Government Version: 09/06/2023
Date Data Arrived at EDR: 09/13/2023
Date Made Active in Reports: 12/11/2023
Number of Days to Update: 89

Source: Department of Defense
Telephone: 703-704-1564
Last EDR Contact: 01/05/2024
Next Scheduled EDR Contact: 04/22/2024
Data Release Frequency: Varies

DOCKET HWC: Hazardous Waste Compliance Docket Listing
A complete list of the Federal Agency Hazardous Waste Compliance Docket Facilities.

Date of Government Version: 05/06/2021
Date Data Arrived at EDR: 05/21/2021
Date Made Active in Reports: 08/11/2021
Number of Days to Update: 82

Source: Environmental Protection Agency
Telephone: 202-564-0527
Last EDR Contact: 11/15/2023
Next Scheduled EDR Contact: 03/04/2024
Data Release Frequency: Varies

FUELS PROGRAM: EPA Fuels Program Registered Listing
This listing includes facilities that are registered under the Part 80 (Code of Federal Regulations) EPA Fuels Programs. All companies now are required to submit new and updated registrations.

DRAFT

Date of Government Version: 08/14/2023
Date Data Arrived at EDR: 08/15/2023
Date Made Active in Reports: 10/19/2023
Number of Days to Update: 65

Source: EPA
Telephone: 800-385-6164
Last EDR Contact: 11/10/2023
Next Scheduled EDR Contact: 02/26/2024
Data Release Frequency: Quarterly

PFAS NPL: Superfund Sites with PFAS Detections Information

EPA's Office of Land and Emergency Management and EPA Regional Offices maintain data describing what is known about site investigations, contamination, and remedial actions under the Comprehensive Environmental Response, Compensation, and Liability Act (CERCLA) where PFAS is present in the environment.

Date of Government Version: 09/23/2023
Date Data Arrived at EDR: 10/03/2023
Date Made Active in Reports: 12/21/2023
Number of Days to Update: 79

Source: Environmental Protection Agency
Telephone: 703-603-8895
Last EDR Contact: 12/28/2023
Next Scheduled EDR Contact: 04/15/2024
Data Release Frequency: Varies

PFAS FEDERAL SITES: Federal Sites PFAS Information

Several federal entities, such as the federal Superfund program, Department of Defense, National Aeronautics and Space Administration, Department of Transportation, and Department of Energy provided information for sites with known or suspected detections at federal facilities.

Date of Government Version: 09/23/2023
Date Data Arrived at EDR: 10/03/2023
Date Made Active in Reports: 12/21/2023
Number of Days to Update: 79

Source: Environmental Protection Agency
Telephone: 202-272-0167
Last EDR Contact: 12/28/2023
Next Scheduled EDR Contact: 04/15/2024
Data Release Frequency: Varies

PFAS TRIS: List of PFAS Added to the TRI

Section 7321 of the National Defense Authorization Act for Fiscal Year 2020 (NDAA) immediately added certain per- and polyfluoroalkyl substances (PFAS) to the list of chemicals covered by the Toxics Release Inventory (TRI) under Section 313 of the Emergency Planning and Community Right-to-Know Act (EPCRA) and provided a framework for additional PFAS to be added to TRI on an annual basis.

Date of Government Version: 12/28/2023
Date Data Arrived at EDR: 12/28/2023
Date Made Active in Reports: 01/04/2024
Number of Days to Update: 7

Source: Environmental Protection Agency
Telephone: 202-566-0250
Last EDR Contact: 12/28/2023
Next Scheduled EDR Contact: 04/15/2024
Data Release Frequency: Varies

PFAS TSCA: PFAS Manufacture and Imports Information

EPA issued the Chemical Data Reporting (CDR) Rule under the Toxic Substances Control Act (TSCA) and requires chemical manufacturers and facilities that manufacture or import chemical substances to report data to EPA. EPA publishes non-confidential business information (non-CBI) and includes descriptive information about each site, corporate parent, production volume, other manufacturing information, and processing and use information.

Date of Government Version: 12/28/2023
Date Data Arrived at EDR: 12/28/2023
Date Made Active in Reports: 01/04/2024
Number of Days to Update: 7

Source: Environmental Protection Agency
Telephone: 202-272-0167
Last EDR Contact: 12/28/2023
Next Scheduled EDR Contact: 04/15/2024
Data Release Frequency: Varies

PFAS RCRA MANIFEST: PFAS Transfers Identified In the RCRA Database Listing

To work around the lack of PFAS waste codes in the RCRA database, EPA developed the PFAS Transfers dataset by mining e-Manifest records containing at least one of these common PFAS keywords: PFAS, PFOA, PFOS, PERFL, AFFF, GENX, GEN-X (plus the VT waste codes). These keywords were searched for in the following text fields: Manifest handling instructions (MANIFEST_HANDLING_INSTR), Non-hazardous waste description (NON_HAZ_WASTE_DESCRIPTION), DOT printed information (DOT_PRINTED_INFORMATION), Waste line handling instructions (WASTE_LINE_HANDLING_INSTR), Waste residue comments (WASTE_RESIDUE_COMMENTS).

DRAFT

Date of Government Version: 12/28/2023
Date Data Arrived at EDR: 12/28/2023
Date Made Active in Reports: 01/04/2024
Number of Days to Update: 7

Source: Environmental Protection Agency
Telephone: 202-272-0167
Last EDR Contact: 12/28/2023
Next Scheduled EDR Contact: 04/15/2024
Data Release Frequency: Varies

PFAS ATSDR: PFAS Contamination Site Location Listing

PFAS contamination site locations from the Department of Health & Human Services, Center for Disease Control & Prevention. ATSDR is involved at a number of PFAS-related sites, either directly or through assisting state and federal partners. As of now, most sites are related to drinking water contamination connected with PFAS production facilities or fire training areas where aqueous film-forming firefighting foam (AFFF) was regularly used.

Date of Government Version: 06/24/2020
Date Data Arrived at EDR: 03/17/2021
Date Made Active in Reports: 11/08/2022
Number of Days to Update: 601

Source: Department of Health & Human Services
Telephone: 202-741-5770
Last EDR Contact: 10/23/2023
Next Scheduled EDR Contact: 02/05/2024
Data Release Frequency: Varies

PFAS WQP: Ambient Environmental Sampling for PFAS

The Water Quality Portal (WQP) is a part of a modernized repository storing ambient sampling data for all environmental media and tissue samples. A wide range of federal, state, tribal and local governments, academic and non-governmental organizations and individuals submit project details and sampling results to this public repository. The information is commonly used for research and assessments of environmental quality.

Date of Government Version: 09/23/2023
Date Data Arrived at EDR: 10/03/2023
Date Made Active in Reports: 10/10/2023
Number of Days to Update: 7

Source: Environmental Protection Agency
Telephone: 202-272-0167
Last EDR Contact: 12/28/2023
Next Scheduled EDR Contact: 04/15/2024
Data Release Frequency: Varies

PFAS NPDES: Clean Water Act Discharge Monitoring Information

Any discharger of pollutants to waters of the United States from a point source must have a National Pollutant Discharge Elimination System (NPDES) permit. The process for obtaining limits involves the regulated entity (permittee) disclosing releases in a NPDES permit application and the permitting authority (typically the state but sometimes EPA) deciding whether to require monitoring or monitoring with limits. Caveats and Limitations: Less than half of states have required PFAS monitoring for at least one of their permittees and fewer states have established PFAS effluent limits for permittees. New rulemakings have been initiated that may increase the number of facilities monitoring for PFAS in the future.

Date of Government Version: 09/23/2023
Date Data Arrived at EDR: 10/03/2023
Date Made Active in Reports: 01/04/2024
Number of Days to Update: 93

Source: Environmental Protection Agency
Telephone: 202-272-0167
Last EDR Contact: 12/28/2023
Next Scheduled EDR Contact: 04/15/2024
Data Release Frequency: Varies

PFAS ECHO: Facilities in Industries that May Be Handling PFAS Listing

Regulators and the public have expressed interest in knowing which regulated entities may be using PFAS. EPA has developed a dataset from various sources that show which industries may be handling PFAS. Approximately 120,000 facilities subject to federal environmental programs have operated or currently operate in industry sectors with processes that may involve handling and/or release of PFAS.

Date of Government Version: 09/23/2023
Date Data Arrived at EDR: 10/03/2023
Date Made Active in Reports: 12/21/2023
Number of Days to Update: 79

Source: Environmental Protection Agency
Telephone: 202-272-0167
Last EDR Contact: 12/28/2023
Next Scheduled EDR Contact: 04/15/2024
Data Release Frequency: Varies

PFAS ECHO FIRE TRAINING: Facilities in Industries that May Be Handling PFAS Listing

A list of fire training sites was added to the Industry Sectors dataset using a keyword search on the permitted facilitys name to identify sites where fire-fighting foam may have been used in training exercises. Additionally, you may view an example spreadsheet of the subset of fire training facility data, as well as the keywords used in selecting or deselecting a facility for the subset. as well as the keywords used in selecting or deselecting a facility for the subset. These keywords were tested to maximize accuracy in selecting facilities that may use fire-fighting foam in training exercises, however, due to the lack of a required reporting field in the data systems for designating fire training sites, this methodology may not identify all fire training sites or may potentially misidentify them.

DRAFT

Date of Government Version: 09/23/2023
Date Data Arrived at EDR: 10/03/2023
Date Made Active in Reports: 12/21/2023
Number of Days to Update: 79

Source: Environmental Protection Agency
Telephone: 202-272-0167
Last EDR Contact: 12/28/2023
Next Scheduled EDR Contact: 04/15/2024
Data Release Frequency: Varies

PFAS PART 139 AIRPORT: All Certified Part 139 Airports PFAS Information Listing

Since July 1, 2006, all certified part 139 airports are required to have fire-fighting foam onsite that meet military specifications (MIL-F-24385) (14 CFR 139.317). To date, these military specification fire-fighting foams are fluorinated and have been historically used for training and extinguishing. The 2018 FAA Reauthorization Act has a provision stating that no later than October 2021, FAA shall not require the use of fluorinated AFFF. This provision does not prohibit the use of fluorinated AFFF at Part 139 civilian airports; it only prohibits FAA from mandating its use. The Federal Aviation Administration?s document AC 150/5210-6D - Aircraft Fire Extinguishing Agents provides guidance on Aircraft Fire Extinguishing Agents, which includes Aqueous Film Forming Foam (AFFF).

Date of Government Version: 09/23/2023
Date Data Arrived at EDR: 10/03/2023
Date Made Active in Reports: 12/21/2023
Number of Days to Update: 79

Source: Environmental Protection Agency
Telephone: 202-272-0167
Last EDR Contact: 12/28/2023
Next Scheduled EDR Contact: 04/15/2024
Data Release Frequency: Varies

AQUEOUS FOAM NRC: Aqueous Foam Related Incidents Listing

The National Response Center (NRC) serves as an emergency call center that fields initial reports for pollution and railroad incidents and forwards that information to appropriate federal/state agencies for response. The spreadsheets posted to the NRC website contain initial incident data that has not been validated or investigated by a federal/state response agency. Response center calls from 1990 to the most recent complete calendar year where there was indication of Aqueous Film Forming Foam (AFFF) usage are included in this dataset. NRC calls may reference AFFF usage in the ?Material Involved? or ?Incident Description? fields.

Date of Government Version: 09/23/2023
Date Data Arrived at EDR: 10/03/2023
Date Made Active in Reports: 12/21/2023
Number of Days to Update: 79

Source: Environmental Protection Agency
Telephone: 202-267-2675
Last EDR Contact: 12/28/2023
Next Scheduled EDR Contact: 04/15/2024
Data Release Frequency: Varies

PCS ENF: Enforcement data

No description is available for this data

Date of Government Version: 12/31/2014
Date Data Arrived at EDR: 02/05/2015
Date Made Active in Reports: 03/06/2015
Number of Days to Update: 29

Source: EPA
Telephone: 202-564-2497
Last EDR Contact: 12/27/2023
Next Scheduled EDR Contact: 04/15/2024
Data Release Frequency: Varies

PCS: Permit Compliance System

PCS is a computerized management information system that contains data on National Pollutant Discharge Elimination System (NPDES) permit holding facilities. PCS tracks the permit, compliance, and enforcement status of NPDES facilities.

Date of Government Version: 07/14/2011
Date Data Arrived at EDR: 08/05/2011
Date Made Active in Reports: 09/29/2011
Number of Days to Update: 55

Source: EPA, Office of Water
Telephone: 202-564-2496
Last EDR Contact: 12/27/2023
Next Scheduled EDR Contact: 04/15/2024
Data Release Frequency: No Update Planned

BIOSOLIDS: ICIS-NPDES Biosolids Facility Data

The data reflects compliance information about facilities in the biosolids program.

Date of Government Version: 12/31/2023
Date Data Arrived at EDR: 01/03/2024
Date Made Active in Reports: 01/16/2024
Number of Days to Update: 13

Source: Environmental Protection Agency
Telephone: 202-564-4700
Last EDR Contact: 01/03/2024
Next Scheduled EDR Contact: 04/29/2024
Data Release Frequency: Varies

DRAFT

PFAS: PFOS and PFOA stand for perfluorooctane sulfonate and perfluorooctanoic acid
PFOS and PFOA stand for perfluorooctane sulfonate and perfluorooctanoic acid, respectively. Both are fluorinated organic chemicals, part of a larger family of compounds referred to as perfluoroalkyl substances (PFASs).

Date of Government Version: 10/30/2023
Date Data Arrived at EDR: 11/03/2023
Date Made Active in Reports: 11/08/2023
Number of Days to Update: 5

Source: Department of Environmental Protection
Telephone: 850-245-8690
Last EDR Contact: 10/20/2023
Next Scheduled EDR Contact: 02/05/2024
Data Release Frequency: Varies

AQUEOUS FOAM: Former Fire Training Facility Assessments Listing
DEP has conducted initial environmental assessments related to the historic and current use of chemicals found in aqueous film forming foam (AFFF) at fire training facilities throughout Florida

Date of Government Version: 05/11/2023
Date Data Arrived at EDR: 05/16/2023
Date Made Active in Reports: 05/31/2023
Number of Days to Update: 15

Source: Department of Environmental Protection
Telephone: 850-245-8690
Last EDR Contact: 11/28/2023
Next Scheduled EDR Contact: 03/18/2024
Data Release Frequency: Varies

AIRS: Permitted Facilities Listing
A listing of Air Resources Management permits.

Date of Government Version: 10/23/2023
Date Data Arrived at EDR: 10/25/2023
Date Made Active in Reports: 01/16/2024
Number of Days to Update: 83

Source: Department of Environmental Protection
Telephone: 850-921-9558
Last EDR Contact: 10/20/2023
Next Scheduled EDR Contact: 02/05/2024
Data Release Frequency: Varies

ASBESTOS: Asbestos Notification Listing
Asbestos sites

Date of Government Version: 08/09/2023
Date Data Arrived at EDR: 08/10/2023
Date Made Active in Reports: 10/24/2023
Number of Days to Update: 75

Source: Department of Environmental Protection
Telephone: 850-717-9086
Last EDR Contact: 11/08/2023
Next Scheduled EDR Contact: 02/26/2024
Data Release Frequency: Varies

CLEANUP SITES: DEP Cleanup Sites - Contamination Locator Map Listing
This listing includes the locations of waste cleanup sites from various programs. The source of the cleanup site data includes Hazardous Waste programs, Site Investigation Section, Compliance and Enforcement Tracking, Drycleaning State Funded Cleanup Program (possibly other state funded cleanup), Storage Tank Contamination Monitoring.

Date of Government Version: 08/10/2023
Date Data Arrived at EDR: 08/10/2023
Date Made Active in Reports: 10/24/2023
Number of Days to Update: 75

Source: Department of Environmental Protection
Telephone: 866-282-0787
Last EDR Contact: 11/22/2023
Next Scheduled EDR Contact: 03/04/2024
Data Release Frequency: Quarterly

DEDB: Ethylene Dibromide Database Results
Ethylene dibromide (EDB), a soil fumigant, that has been detected in drinking water wells. The amount found exceeds the maximum contaminant level as stated in Chapter 62-550 or 520. It is a potential threat to public health when present in drinking water.

Date of Government Version: 06/13/2023
Date Data Arrived at EDR: 06/22/2023
Date Made Active in Reports: 09/12/2023
Number of Days to Update: 82

Source: Department of Environmental Protection
Telephone: 850-245-8335
Last EDR Contact: 12/05/2023
Next Scheduled EDR Contact: 03/25/2024
Data Release Frequency: Varies

DRAFT

DRYCLEANERS: Drycleaning Facilities

The Drycleaners database, maintained by the Department of Environmental Protection, provides information about permitted dry cleaner facilities.

Date of Government Version: 10/16/2023
Date Data Arrived at EDR: 10/17/2023
Date Made Active in Reports: 01/05/2024
Number of Days to Update: 80

Source: Department of Environmental Protection
Telephone: 850-245-8927
Last EDR Contact: 01/16/2024
Next Scheduled EDR Contact: 04/29/2024
Data Release Frequency: Semi-Annually

DWM CONTAM: DWM CONTAMINATED SITES

A listing of active or known sites. The listing includes sites that need cleanup but are not actively being working on because the agency currently does not have funding (primarily petroleum and drycleaning).

Date of Government Version: 07/14/2023
Date Data Arrived at EDR: 10/04/2023
Date Made Active in Reports: 12/20/2023
Number of Days to Update: 77

Source: Department of Environmental Protection
Telephone: 850-245-7503
Last EDR Contact: 01/05/2024
Next Scheduled EDR Contact: 04/15/2024
Data Release Frequency: Varies

Financial Assurance 1: Financial Assurance Information Listing

A list of hazardous waste facilities required to provide financial assurance under RCRA.

Date of Government Version: 10/23/2023
Date Data Arrived at EDR: 10/24/2023
Date Made Active in Reports: 01/12/2024
Number of Days to Update: 80

Source: Department of Environmental Protection
Telephone: 850-245-8793
Last EDR Contact: 10/24/2023
Next Scheduled EDR Contact: 02/05/2024
Data Release Frequency: Semi-Annually

Financial Assurance 2: Financial Assurance Information Listing

A listing of financial assurance information for solid waste facilities.

Date of Government Version: 10/23/2023
Date Data Arrived at EDR: 10/24/2023
Date Made Active in Reports: 01/12/2024
Number of Days to Update: 80

Source: Department of Environmental Protection
Telephone: 850-245-8743
Last EDR Contact: 10/24/2023
Next Scheduled EDR Contact: 02/05/2024
Data Release Frequency: Semi-Annually

Financial Assurance 3: Financial Assurance Information Listing

A listing of financial assurance information for storage tanks sites.

Date of Government Version: 08/11/2023
Date Data Arrived at EDR: 08/14/2023
Date Made Active in Reports: 10/31/2023
Number of Days to Update: 78

Source: Department of Environmental Protection
Telephone: 850-245-8853
Last EDR Contact: 10/20/2023
Next Scheduled EDR Contact: 02/05/2024
Data Release Frequency: Quarterly

FL Cattle Dip. Vats: Cattle Dipping Vats

From the 1910's through the 1950's, these vats were filled with an arsenic solution for the control and eradication of the cattle fever tick. Other pesticides, such as DDT, were also widely used. By State law, all cattle, horses, mules, goats, and other susceptible animals were required to be dipped every 14 days. Under certain circumstances, the arsenic and other pesticides remaining at the site may present an environmental or public health hazard.

Date of Government Version: 09/27/2019
Date Data Arrived at EDR: 01/10/2020
Date Made Active in Reports: 02/11/2020
Number of Days to Update: 32

Source: Department of Environmental Protection
Telephone: 850-245-4444
Last EDR Contact: 01/05/2024
Next Scheduled EDR Contact: 04/15/2024
Data Release Frequency: No Update Planned

DRAFT

GOVERNMENT RECORDS SEARCHED / DATA CURRENCY TRACKING

HAZ WASTE: Hazardous Waste Information Listing

The records in this data set are generated by county SQG Assessment, Notification and Verification Programs on-site surveys (see 403.7225 FS). The waste records are wastes observed during county inspections. Even though this state program targets SQGs and VSQGs for outreach, some counties choose to additionally look at their LQGs.

Date of Government Version: 08/14/2023
Date Data Arrived at EDR: 08/14/2023
Date Made Active in Reports: 10/31/2023
Number of Days to Update: 78

Source: Department of Environmental Protection
Telephone: 850-245-8705
Last EDR Contact: 08/14/2023
Next Scheduled EDR Contact: 02/26/2024
Data Release Frequency: Quarterly

HW GEN: Hazardous Waste Generators

Small Quantity Hazardous Waste Generators are regulated under the federal Resource Conservation and Recovery Act (RCRA) and applicable state regulations as generators of hazardous wastes in quantities greater than 100 Kg but less than 1,000 Kg in any one calendar month. Large Quantity Generators of Hazardous Waste are tracked in this coverage based on their notification to the Department of Environmental Protection as to their handler status, or based on inspections conducted at their facilities. These facilities are regulated under the federal Resource Conservation and Recovery Act (RCRA) and applicable state regulations as generators of hazardous wastes in quantities equal to or greater than 1,000 Kg in any one calendar month.

Date of Government Version: 08/11/2023
Date Data Arrived at EDR: 09/20/2023
Date Made Active in Reports: 12/08/2023
Number of Days to Update: 79

Source: Department of Environmental Protection
Telephone: 850-245-8758
Last EDR Contact: 12/13/2023
Next Scheduled EDR Contact: 04/01/2024
Data Release Frequency: Quarterly

RESP PARTY: Responsible Party Sites Listing

Open, inactive and closed responsible party sites

Date of Government Version: 08/11/2023
Date Data Arrived at EDR: 09/26/2023
Date Made Active in Reports: 12/19/2023
Number of Days to Update: 84

Source: Department of Environmental Protection
Telephone: 850-245-8758
Last EDR Contact: 12/20/2023
Next Scheduled EDR Contact: 04/08/2024
Data Release Frequency: Quarterly

SOLCP: State-Owned Lands Cleanup Program Listing

The State-Owned Lands Cleanup Program (SOLCP) was created by the legislature in 2001 as a mechanism to identify and reduce the states possible risk and liability associated with potentially contaminated sites on state-owned property.

Date of Government Version: 08/07/2023
Date Data Arrived at EDR: 08/08/2023
Date Made Active in Reports: 10/24/2023
Number of Days to Update: 77

Source: Department of Environmental Protection
Telephone: 850-245-8952
Last EDR Contact: 11/07/2023
Next Scheduled EDR Contact: 02/19/2024
Data Release Frequency: Varies

SITE INV SITES: Site Investigation Section Sites Listing

Statewide coverage of Site Investigation Section (SIS) sites. Site Investigation is a Section within the Bureau of Waste Cleanup, Division of Waste Management. SIS provides technical support to FDEP District Waste Cleanup Programs and conducts contamination assessments throughout the state.

Date of Government Version: 08/11/2023
Date Data Arrived at EDR: 08/15/2023
Date Made Active in Reports: 10/31/2023
Number of Days to Update: 77

Source: Department of Environmental Protection
Telephone: 850-245-8953
Last EDR Contact: 11/10/2023
Next Scheduled EDR Contact: 02/26/2024
Data Release Frequency: Quarterly

TIER 2: Tier 2 Facility Listing

A listing of facilities which store or manufacture hazardous materials that submit a chemical inventory report.

DRAFT

Date of Government Version: 12/31/2022
Date Data Arrived at EDR: 06/07/2023
Date Made Active in Reports: 08/28/2023
Number of Days to Update: 82

Source: Department of Environmental Protection
Telephone: 850-413-9970
Last EDR Contact: 11/28/2023
Next Scheduled EDR Contact: 03/18/2024
Data Release Frequency: Varies

UIC: Underground Injection Wells Database Listing
A listing of Class I wells. Class I wells are used to inject hazardous waste, nonhazardous waste, or municipal waste below the lowermost USDW.

Date of Government Version: 10/11/2023
Date Data Arrived at EDR: 10/11/2023
Date Made Active in Reports: 01/04/2024
Number of Days to Update: 85

Source: Department of Environmental Protection
Telephone: 850-245-8655
Last EDR Contact: 01/11/2024
Next Scheduled EDR Contact: 04/29/2024
Data Release Frequency: Varies

WASTEWATER: Wastewater Facility Regulation Database
Domestic and industrial wastewater facilities.

Date of Government Version: 07/18/2023
Date Data Arrived at EDR: 10/16/2023
Date Made Active in Reports: 01/08/2024
Number of Days to Update: 84

Source: Department of Environmental Protection
Telephone: 850-245-8600
Last EDR Contact: 10/16/2023
Next Scheduled EDR Contact: 02/12/2024
Data Release Frequency: Quarterly

ERIC WASTE CLEANUP: Environmental Restoration Integrated Cleanup Listing
ERIC (Environmental Restoration Integrated Cleanup) is a single database for tracking all of the contaminated site cleanup activities in the Division of Waste Management (DWM). It was developed to bring together 11 different data systems to a single location that would allow tracking of a contaminated site throughout the course of cleanup regardless of which program area took the lead.

Date of Government Version: 12/19/2023
Date Data Arrived at EDR: 12/19/2023
Date Made Active in Reports: 12/21/2023
Number of Days to Update: 2

Source: Department of Environmental Protection
Telephone: 850-245-8270
Last EDR Contact: 12/19/2023
Next Scheduled EDR Contact: 04/08/2024
Data Release Frequency: Varies

UST FINDER: UST Finder Database
EPA developed UST Finder, a web map application containing a comprehensive, state-sourced national map of underground storage tank (UST) and leaking UST (LUST) data. It provides the attributes and locations of active and closed USTs, UST facilities, and LUST sites from states and from Tribal lands and US territories . UST Finder contains information about proximity of UST facilities and LUST sites to: surface and groundwater public drinking water protection areas; estimated number of private domestic wells and number of people living nearby; and flooding and wildfires.

Date of Government Version: 06/08/2023
Date Data Arrived at EDR: 10/04/2023
Date Made Active in Reports: 01/18/2024
Number of Days to Update: 106

Source: Environmental Protection Agency
Telephone: 202-564-0394
Last EDR Contact: 11/09/2023
Next Scheduled EDR Contact: 02/19/2024
Data Release Frequency: Varies

UST FINDER RELEASE: UST Finder Releases Database
US EPA's UST Finder data is a national composite of leaking underground storage tanks. This data contains information about, and locations of, leaking underground storage tanks. Data was collected from state sources and standardized into a national profile by EPA's Office of Underground Storage Tanks, Office of Research and Development, and the Association of State and Territorial Solid Waste Management Officials.

Date of Government Version: 06/08/2023
Date Data Arrived at EDR: 10/31/2023
Date Made Active in Reports: 01/18/2024
Number of Days to Update: 79

Source: Environmental Protecton Agency
Telephone: 202-564-0394
Last EDR Contact: 10/31/2023
Next Scheduled EDR Contact: 02/19/2024
Data Release Frequency: Semi-Annually

DRAFT

GOVERNMENT RECORDS SEARCHED / DATA CURRENCY TRACKING

EDR HIGH RISK HISTORICAL RECORDS

EDR Exclusive Records

EDR MGP: EDR Proprietary Manufactured Gas Plants

The EDR Proprietary Manufactured Gas Plant Database includes records of coal gas plants (manufactured gas plants) compiled by EDR's researchers. Manufactured gas sites were used in the United States from the 1800's to 1950's to produce a gas that could be distributed and used as fuel. These plants used whale oil, rosin, coal, or a mixture of coal, oil, and water that also produced a significant amount of waste. Many of the byproducts of the gas production, such as coal tar (oily waste containing volatile and non-volatile chemicals), sludges, oils and other compounds are potentially hazardous to human health and the environment. The byproduct from this process was frequently disposed of directly at the plant site and can remain or spread slowly, serving as a continuous source of soil and groundwater contamination.

Date of Government Version: N/A
Date Data Arrived at EDR: N/A
Date Made Active in Reports: N/A
Number of Days to Update: N/A

Source: EDR, Inc.
Telephone: N/A
Last EDR Contact: N/A
Next Scheduled EDR Contact: N/A
Data Release Frequency: No Update Planned

EDR Hist Auto: EDR Exclusive Historical Auto Stations

EDR has searched selected national collections of business directories and has collected listings of potential gas station/filling station/service station sites that were available to EDR researchers. EDR's review was limited to those categories of sources that might, in EDR's opinion, include gas station/filling station/service station establishments. The categories reviewed included, but were not limited to gas, gas station, gasoline station, filling station, auto, automobile repair, auto service station, service station, etc. This database falls within a category of information EDR classifies as "High Risk Historical Records", or HRHR. EDR's HRHR effort presents unique and sometimes proprietary data about past sites and operations that typically create environmental concerns, but may not show up in current government records searches.

Date of Government Version: N/A
Date Data Arrived at EDR: N/A
Date Made Active in Reports: N/A
Number of Days to Update: N/A

Source: EDR, Inc.
Telephone: N/A
Last EDR Contact: N/A
Next Scheduled EDR Contact: N/A
Data Release Frequency: Varies

EDR Hist Cleaner: EDR Exclusive Historical Cleaners

EDR has searched selected national collections of business directories and has collected listings of potential dry cleaner sites that were available to EDR researchers. EDR's review was limited to those categories of sources that might, in EDR's opinion, include dry cleaning establishments. The categories reviewed included, but were not limited to dry cleaners, cleaners, laundry, laundromat, cleaning/laundry, wash & dry etc. This database falls within a category of information EDR classifies as "High Risk Historical Records", or HRHR. EDR's HRHR effort presents unique and sometimes proprietary data about past sites and operations that typically create environmental concerns, but may not show up in current government records searches.

Date of Government Version: N/A
Date Data Arrived at EDR: N/A
Date Made Active in Reports: N/A
Number of Days to Update: N/A

Source: EDR, Inc.
Telephone: N/A
Last EDR Contact: N/A
Next Scheduled EDR Contact: N/A
Data Release Frequency: Varies

EDR RECOVERED GOVERNMENT ARCHIVES

Exclusive Recovered Govt. Archives

RGA HWS: Recovered Government Archive State Hazardous Waste Facilities List

The EDR Recovered Government Archive State Hazardous Waste database provides a list of SHWS incidents derived from historical databases and includes many records that no longer appear in current government lists. Compiled from Records formerly available from the Department of Environmental Protection in Floridia.

DRAFT

Date of Government Version: N/A
Date Data Arrived at EDR: 07/01/2013
Date Made Active in Reports: 12/30/2013
Number of Days to Update: 182

Source: Department of Environmental Protection
Telephone: N/A
Last EDR Contact: 06/01/2012
Next Scheduled EDR Contact: N/A
Data Release Frequency: Varies

RGA LF: Recovered Government Archive Solid Waste Facilities List

The EDR Recovered Government Archive Landfill database provides a list of landfills derived from historical databases and includes many records that no longer appear in current government lists. Compiled from Records formerly available from the Department of Environmental Protection in Floridia.

Date of Government Version: N/A
Date Data Arrived at EDR: 07/01/2013
Date Made Active in Reports: 01/10/2014
Number of Days to Update: 193

Source: Department of Environmental Protection
Telephone: N/A
Last EDR Contact: 06/01/2012
Next Scheduled EDR Contact: N/A
Data Release Frequency: Varies

RGA LUST: Recovered Government Archive Leaking Underground Storage Tank

The EDR Recovered Government Archive Leaking Underground Storage Tank database provides a list of LUST incidents derived from historical databases and includes many records that no longer appear in current government lists. Compiled from Records formerly available from the Department of Environmental Protection in Floridia.

Date of Government Version: N/A
Date Data Arrived at EDR: 07/01/2013
Date Made Active in Reports: 12/30/2013
Number of Days to Update: 182

Source: Department of Environmental Protection
Telephone: N/A
Last EDR Contact: 06/01/2012
Next Scheduled EDR Contact: N/A
Data Release Frequency: Varies

COUNTY RECORDS

ALACHUA COUNTY:

FACILITY LIST ALACHUA: Facility List

List of all regulated facilities in Alachua County.

Date of Government Version: 09/13/2023
Date Data Arrived at EDR: 09/14/2023
Date Made Active in Reports: 12/04/2023
Number of Days to Update: 81

Source: Alachua County Environmental Protection Department
Telephone: 352-264-6800
Last EDR Contact: 12/12/2023
Next Scheduled EDR Contact: 04/01/2024
Data Release Frequency: Annually

BROWARD COUNTY:

AST BROWARD: Aboveground Storage Tanks

Aboveground storage tank locations in Broward County.

Date of Government Version: 09/15/2021
Date Data Arrived at EDR: 09/16/2021
Date Made Active in Reports: 12/03/2021
Number of Days to Update: 78

Source: Broward County Environmental Protection Department
Telephone: 954-818-7509
Last EDR Contact: 11/15/2023
Next Scheduled EDR Contact: 03/04/2024
Data Release Frequency: Varies

EDIEAR BROWARD: Semi-Annual Inventory Report on Contaminated Locations

Early Detection Incentive/Environmental Assessment Remediation. This report monitors the status and remediation progress of known contaminated locations within Broward County. Sites listed by the US EPA, the Florida Department of Environmental Protection, and sites licensed for contamination assessment and cleanup by the Division of Pollution Prevention and Remediation Programs of the Department.

DRAFT

Date of Government Version: 08/21/2023
Date Data Arrived at EDR: 08/22/2023
Date Made Active in Reports: 11/03/2023
Number of Days to Update: 73

Source: Broward County Environmental Protection Department
Telephone: 954-818-7509
Last EDR Contact: 11/17/2023
Next Scheduled EDR Contact: 03/04/2024
Data Release Frequency: Semi-Annually

HAZMAT BROWARD: Hazardous Material Sites
HM sites use or store greater than 25 gallons of hazardous materials per month.

Date of Government Version: 08/16/2023
Date Data Arrived at EDR: 08/16/2023
Date Made Active in Reports: 10/31/2023
Number of Days to Update: 76

Source: Broward County Environmental Protection Department
Telephone: 954-818-7509
Last EDR Contact: 11/15/2023
Next Scheduled EDR Contact: 03/04/2024
Data Release Frequency: Annually

NOV BROWARD: Notice Of Violations Sites
NOV facilities have received a notice of violation letter under the Broward County Chapter 27 Code.

Date of Government Version: 08/16/2023
Date Data Arrived at EDR: 08/16/2023
Date Made Active in Reports: 11/01/2023
Number of Days to Update: 77

Source: Broward County Environmental Protection Department
Telephone: 954-818-7509
Last EDR Contact: 11/15/2023
Next Scheduled EDR Contact: 03/04/2024
Data Release Frequency: Annually

UST BROWARD: Underground Storage Tanks
All known regulated storage tanks within Broward County, including those tanks that have been closed

Date of Government Version: 09/15/2021
Date Data Arrived at EDR: 09/16/2021
Date Made Active in Reports: 12/03/2021
Number of Days to Update: 78

Source: Broward County Environmental Protection Department
Telephone: 954-818-7509
Last EDR Contact: 11/15/2023
Next Scheduled EDR Contact: 03/04/2024
Data Release Frequency: Varies

HILLSBOROUGH COUNTY:

LF HILLSBOROUGH: Hillsborough County LF
Hillsborough county landfill sites.

Date of Government Version: 10/02/2023
Date Data Arrived at EDR: 10/04/2023
Date Made Active in Reports: 12/19/2023
Number of Days to Update: 76

Source: Hillsborough County Environmental Protection Commission
Telephone: 813-627-2600
Last EDR Contact: 12/26/2023
Next Scheduled EDR Contact: 04/15/2024
Data Release Frequency: Varies

MIAMI-DADE COUNTY:

DADE CO AP: Air Permit Sites
Facilities that release or have a potential to release pollutants.

Date of Government Version: 08/10/2023
Date Data Arrived at EDR: 08/10/2023
Date Made Active in Reports: 10/24/2023
Number of Days to Update: 75

Source: Department of Environmental Resources Management
Telephone: 305-372-6755
Last EDR Contact: 11/17/2023
Next Scheduled EDR Contact: 03/04/2024
Data Release Frequency: Semi-Annually

DADE CO AW: Agricultural Waste Listing
A listing of agricultural waste sites

DRAFT

Date of Government Version: 08/10/2023
Date Data Arrived at EDR: 08/10/2023
Date Made Active in Reports: 10/24/2023
Number of Days to Update: 75

Source: Miami-Dade County Division of Environmental Resources Management
Telephone: 305-372-6715
Last EDR Contact: 11/17/2023
Next Scheduled EDR Contact: 03/04/2024
Data Release Frequency: Varies

DADE CO LF: Miami Dade County Landfill Solid Waste Sites listing.
Miami Dade County Landfill Solid Waste Sites listing.

Date of Government Version: 02/24/2022
Date Data Arrived at EDR: 02/24/2022
Date Made Active in Reports: 05/19/2022
Number of Days to Update: 84

Source: Miami Dade County Environmental Resources Management
Telephone: 305-372-6789
Last EDR Contact: 01/11/2024
Next Scheduled EDR Contact: 03/04/2024
Data Release Frequency: Varies

DADE CO LW: Liquid Waste Transporter List
The Liquid Waste Transporter permit regulates the transportation of various types of liquid and solid waste, including hazardous waste, waste oil and oily waste waters, septic and grease trap waste, biomedical waste, spent radiator fluid, photo chemical waste, dry sewage sludge, and other types of non-hazardous industrial waste. The Liquid Waste Transporter permits needed to protect the environment and the public from improperly handled and transported waste.

Date of Government Version: 08/10/2023
Date Data Arrived at EDR: 08/10/2023
Date Made Active in Reports: 10/24/2023
Number of Days to Update: 75

Source: DERM
Telephone: 305-372-6755
Last EDR Contact: 11/17/2023
Next Scheduled EDR Contact: 03/04/2024
Data Release Frequency: Quarterly

DADE GTO: Grease Trap Sites
Any non-residential facility that discharges waste to a sanitary sewer.

Date of Government Version: 08/10/2023
Date Data Arrived at EDR: 08/10/2023
Date Made Active in Reports: 10/24/2023
Number of Days to Update: 75

Source: Dade County Dept. of Env. Resources Mgmt.
Telephone: 305-372-6508
Last EDR Contact: 11/17/2023
Next Scheduled EDR Contact: 03/04/2024
Data Release Frequency: Semi-Annually

DADE MOP: Marine Facilities Operating Permit
What is this permit used for? Miami-Dade County Ordinance 89-104 and Section 24-18 of the Code of Miami-Dade County require the following types of marine facilities to obtain annual operating permits from DERM: All recreational boat docking facilities with ten (10) or more boat slips, moorings, davit spaces, and vessel tie-up spaces. All boat storage facilities contiguous to tidal waters in Miami-Dade County with ten (10) or more dry storage spaces including boatyards and boat manufacturing facilities.

Date of Government Version: 08/10/2023
Date Data Arrived at EDR: 08/10/2023
Date Made Active in Reports: 10/24/2023
Number of Days to Update: 75

Source: DERM
Telephone: 305-372-3576
Last EDR Contact: 11/17/2023
Next Scheduled EDR Contact: 03/04/2024
Data Release Frequency: Quarterly

DADE MRE: Maimi River Enforcement
The Miami River Enforcement database files were created for facilities and in some instances vessels that were inspected by a workgroup within the Department that was identified as the Miami River Enforcement Group. The files do not all necessarily reflect enforcement cases and some were created for locations that were permitted by other Sections within the Department.

Date of Government Version: 06/05/2013
Date Data Arrived at EDR: 06/06/2013
Date Made Active in Reports: 08/06/2013
Number of Days to Update: 61

Source: DERM
Telephone: 305-372-3576
Last EDR Contact: 11/17/2023
Next Scheduled EDR Contact: 03/04/2024
Data Release Frequency: Quarterly

DRAFT

DADE_HWS: Hazardous Waste Sites
Sites with the potential to generate waste

Date of Government Version: 08/21/2023
Date Data Arrived at EDR: 08/22/2023
Date Made Active in Reports: 11/03/2023
Number of Days to Update: 73

Source: Dade County Department of Environmental Resources Management
Telephone: 305-372-6755
Last EDR Contact: 11/17/2023
Next Scheduled EDR Contact: 03/04/2024
Data Release Frequency: Semi-Annually

DADE_IW2_4: Industrial Waste Type 2-4 Sites
IW2s are facilities having reclaim or recycling systems with no discharges, aboveground holding tanks or spill prevention and countermeasure plans. IW4s are facilities that discharge an effluent to the ground.

Date of Government Version: 08/10/2023
Date Data Arrived at EDR: 08/10/2023
Date Made Active in Reports: 10/24/2023
Number of Days to Update: 75

Source: Department of Environmental Resources Management
Telephone: 305-372-6700
Last EDR Contact: 11/17/2023
Next Scheduled EDR Contact: 03/04/2024
Data Release Frequency: Semi-Annually

DADE_IW5: Industrial Waste Type 5 Sites
Generally these facilities fall under the category of "conditionally exempt small quantity generator" or "small quantity generator".

Date of Government Version: 08/10/2023
Date Data Arrived at EDR: 08/10/2023
Date Made Active in Reports: 10/24/2023
Number of Days to Update: 75

Source: Department of Environmental Resources Management
Telephone: 305-372-6700
Last EDR Contact: 11/17/2023
Next Scheduled EDR Contact: 03/04/2024
Data Release Frequency: Semi-Annually

DADE_IW6: Industrial Waste Type 6
Permits issued to those non-residential land uses located within the major drinking water wellfield protection areas that are not served by sanitary sewers. These facilities do not handle hazardous materials but are regulated because of the env. sensitivity of the areas where they are located.

Date of Government Version: 08/10/2023
Date Data Arrived at EDR: 08/10/2023
Date Made Active in Reports: 10/24/2023
Number of Days to Update: 75

Source: Department of Environmental Resources Management
Telephone: 305-372-6700
Last EDR Contact: 11/17/2023
Next Scheduled EDR Contact: 03/04/2024
Data Release Frequency: Semi-Annually

DADE_IWP: Industrial Waste Permit Sites
Facilities that either generate more than 25,000 of wastewater per day to sanitary sewers or are pre-defined by EPA.

Date of Government Version: 08/10/2023
Date Data Arrived at EDR: 08/10/2023
Date Made Active in Reports: 10/24/2023
Number of Days to Update: 75

Source: Department of Environmental Resources Management
Telephone: 305-372-6700
Last EDR Contact: 11/17/2023
Next Scheduled EDR Contact: 03/04/2024
Data Release Frequency: Semi-Annually

ENF: Enforcement Case Tracking System Sites
Enforcement cases monitored by the Dade County Department of Environmental Resources Management.

Date of Government Version: 08/21/2023
Date Data Arrived at EDR: 08/22/2023
Date Made Active in Reports: 11/06/2023
Number of Days to Update: 76

Source: Department of Environmental Resources Management
Telephone: 305-372-6755
Last EDR Contact: 11/20/2023
Next Scheduled EDR Contact: 03/04/2024
Data Release Frequency: Semi-Annually

DRAFT

SPILLS DADE: Fuel Spills Cases
DERM documents fuel spills of sites that are not in a state program.

Date of Government Version: 01/08/2009
Date Data Arrived at EDR: 01/13/2009
Date Made Active in Reports: 02/05/2009
Number of Days to Update: 23

Source: Department of Environmental Resources Management
Telephone: 305-372-6755
Last EDR Contact: 11/17/2023
Next Scheduled EDR Contact: 03/04/2024
Data Release Frequency: Semi-Annually

UST DADE: Storage Tanks
A listing of aboveground and underground storage tank site locations.

Date of Government Version: 04/05/2023
Date Data Arrived at EDR: 05/24/2023
Date Made Active in Reports: 08/11/2023
Number of Days to Update: 79

Source: Department of Environmental Resource Management
Telephone: 305-372-6700
Last EDR Contact: 11/22/2023
Next Scheduled EDR Contact: 03/04/2024
Data Release Frequency: Semi-Annually

PALM BEACH COUNTY:

LF PALM BEACH: Palm Beach County LF
Palm Beach County Inventory of Solid Waste Sites.

Date of Government Version: 09/01/2011
Date Data Arrived at EDR: 09/20/2011
Date Made Active in Reports: 10/10/2011
Number of Days to Update: 20

Source: Palm Beach County Solid Waste Authority
Telephone: 561-640-4000
Last EDR Contact: 12/07/2023
Next Scheduled EDR Contact: 03/18/2024
Data Release Frequency: Varies

OTHER DATABASE(S)

Depending on the geographic area covered by this report, the data provided in these specialty databases may or may not be complete. For example, the existence of wetlands information data in a specific report does not mean that all wetlands in the area covered by the report are included. Moreover, the absence of any reported wetlands information does not necessarily mean that wetlands do not exist in the area covered by the report.

CT MANIFEST: Hazardous Waste Manifest Data
Facility and manifest data. Manifest is a document that lists and tracks hazardous waste from the generator through transporters to a tsd facility.

Date of Government Version: 08/07/2023
Date Data Arrived at EDR: 08/08/2023
Date Made Active in Reports: 10/24/2023
Number of Days to Update: 77

Source: Department of Energy & Environmental Protection
Telephone: 860-424-3375
Last EDR Contact: 11/07/2023
Next Scheduled EDR Contact: 02/19/2024
Data Release Frequency: No Update Planned

NJ MANIFEST: Manifest Information
Hazardous waste manifest information.

Date of Government Version: 12/31/2018
Date Data Arrived at EDR: 04/10/2019
Date Made Active in Reports: 05/16/2019
Number of Days to Update: 36

Source: Department of Environmental Protection
Telephone: N/A
Last EDR Contact: 12/27/2023
Next Scheduled EDR Contact: 04/15/2024
Data Release Frequency: Annually

NY MANIFEST: Facility and Manifest Data
Manifest is a document that lists and tracks hazardous waste from the generator through transporters to a TSD facility.

DRAFT

Date of Government Version: 12/31/2019
Date Data Arrived at EDR: 11/30/2023
Date Made Active in Reports: 12/01/2023
Number of Days to Update: 1

Source: Department of Environmental Conservation
Telephone: 518-402-8651
Last EDR Contact: 11/30/2023
Next Scheduled EDR Contact: 02/05/2024
Data Release Frequency: Quarterly

PA MANIFEST: Manifest Information
Hazardous waste manifest information.

Date of Government Version: 06/30/2018
Date Data Arrived at EDR: 07/19/2019
Date Made Active in Reports: 09/10/2019
Number of Days to Update: 53

Source: Department of Environmental Protection
Telephone: 717-783-8990
Last EDR Contact: 01/05/2024
Next Scheduled EDR Contact: 04/22/2024
Data Release Frequency: Annually

RI MANIFEST: Manifest information
Hazardous waste manifest information

Date of Government Version: 12/31/2020
Date Data Arrived at EDR: 11/30/2021
Date Made Active in Reports: 02/18/2022
Number of Days to Update: 80

Source: Department of Environmental Management
Telephone: 401-222-2797
Last EDR Contact: 11/09/2022
Next Scheduled EDR Contact: 02/26/2024
Data Release Frequency: Annually

WI MANIFEST: Manifest Information
Hazardous waste manifest information.

Date of Government Version: 05/31/2018
Date Data Arrived at EDR: 06/19/2019
Date Made Active in Reports: 09/03/2019
Number of Days to Update: 76

Source: Department of Natural Resources
Telephone: N/A
Last EDR Contact: 11/29/2023
Next Scheduled EDR Contact: 03/18/2024
Data Release Frequency: Annually

Oil/Gas Pipelines
Source: Endeavor Business Media
Petroleum Bundle (Crude Oil, Refined Products, Petrochemicals, Gas Liquids (LPG/NGL), and Specialty Gases (Miscellaneous)) N = Natural Gas Bundle (Natural Gas, Gas Liquids (LPG/NGL), and Specialty Gases (Miscellaneous)). This map includes information copyrighted by Endeavor Business Media. This information is provided on a best effort basis and Endeavor Business Media does not guarantee its accuracy nor warrant its fitness for any particular purpose. Such information has been reprinted with the permission of Endeavor Business Media.

Electric Power Transmission Line Data
Source: Endeavor Business Media
This map includes information copyrighted by Endeavor Business Media. This information is provided on a best effort basis and Endeavor Business Media does not guarantee its accuracy nor warrant its fitness for any particular purpose. Such information has been reprinted with the permission of Endeavor Business Media.

Sensitive Receptors: There are individuals deemed sensitive receptors due to their fragile immune systems and special sensitivity to environmental discharges. These sensitive receptors typically include the elderly, the sick, and children. While the location of all sensitive receptors cannot be determined, EDR indicates those buildings and facilities - schools, daycares, hospitals, medical centers, and nursing homes - where individuals who are sensitive receptors are likely to be located.

AHA Hospitals:
Source: American Hospital Association, Inc.
Telephone: 312-280-5991
The database includes a listing of hospitals based on the American Hospital Association's annual survey of hospitals.

Medical Centers: Provider of Services Listing
Source: Centers for Medicare & Medicaid Services
Telephone: 410-786-3000
A listing of hospitals with Medicare provider number, produced by Centers of Medicare & Medicaid Services, a federal agency within the U.S. Department of Health and Human Services.

DRAFT

Nursing Homes
Source: National Institutes of Health
Telephone: 301-594-6248
Information on Medicare and Medicaid certified nursing homes in the United States.
Public Schools
Source: National Center for Education Statistics
Telephone: 202-502-7300
The National Center for Education Statistics' primary database on elementary and secondary public education in the United States. It is a comprehensive, annual, national statistical database of all public elementary and secondary schools and school districts, which contains data that are comparable across all states.
Private Schools
Source: National Center for Education Statistics
Telephone: 202-502-7300
The National Center for Education Statistics' primary database on private school locations in the United States.
Daycare Centers: Department of Children & Families
Source: Provider Information
Telephone: 850-488-4900

Flood Zone Data: This data was obtained from the Federal Emergency Management Agency (FEMA). It depicts 100-year and 500-year flood zones as defined by FEMA. It includes the National Flood Hazard Layer (NFHL) which incorporates Flood Insurance Rate Map (FIRM) data and Q3 data from FEMA in areas not covered by NFHL.
Source: FEMA
Telephone: 877-336-2627
Date of Government Version: 2003, 2015

NWI: National Wetlands Inventory. This data, available in select counties across the country, was obtained by EDR in 2002, 2005, 2010 and 2015 from the U.S. Fish and Wildlife Service.

State Wetlands Data: Wetlands Inventory
Source: Department of Environmental Protection
Telephone: 850-245-8238

Current USGS 7.5 Minute Topographic Map
Source: U.S. Geological Survey

STREET AND ADDRESS INFORMATION

© 2015 TomTom North America, Inc. All rights reserved. This material is proprietary and the subject of copyright protection and other intellectual property rights owned by or licensed to Tele Atlas North America, Inc. The use of this material is subject to the terms of a license agreement. You will be held liable for any unauthorized copying or disclosure of this material.

DRAFT

GEOCHECK ®- PHYSICAL SETTING SOURCE ADDENDUM

TARGET PROPERTY ADDRESS

FEDERAL COURTHOUSE PARKING GARAGE
FEDERAL COURTHOUSE PARKING GARAGE
FORT LAUDERDALE, FL 33316

TARGET PROPERTY COORDINATES

Latitude (North):	26.10995 - 26° 6' 35.82''
Longitude (West):	80.138619 - 80° 8' 19.03''
Universal Tranverse Mercator:	Zone 17
UTM X (Meters):	586128.1
UTM Y (Meters):	2887982.0
Elevation:	3 ft. above sea level

USGS TOPOGRAPHIC MAP

Target Property Map:	17176295 FORT LAUDERDALE SOUTH, FL
Version Date:	2021
Northeast Map:	17176305 POMPANO BEACH, FL
Version Date:	2021
Southeast Map:	17090458 PORT EVERGLADES, FL
Version Date:	2021
Northwest Map:	17176293 FORT LAUDERDALE NORTH, FL
Version Date:	2021

EDR's GeoCheck Physical Setting Source Addendum is provided to assist the environmental professional in forming an opinion about the impact of potential contaminant migration.

Assessment of the impact of contaminant migration generally has two principle investigative components:

1. Groundwater flow direction, and
2. Groundwater flow velocity.

Groundwater flow direction may be impacted by surface topography, hydrology, hydrogeology, characteristics of the soil, and nearby wells. Groundwater flow velocity is generally impacted by the nature of the geologic strata.

DRAFT

GEOCHECK® - PHYSICAL SETTING SOURCE SUMMARY

GROUNDWATER FLOW DIRECTION INFORMATION

Groundwater flow direction for a particular site is best determined by a qualified environmental professional using site-specific well data. If such data is not reasonably ascertainable, it may be necessary to rely on other sources of information, such as surface topographic information, hydrologic information, hydrogeologic data collected on nearby properties, and regional groundwater flow information (from deep aquifers).

TOPOGRAPHIC INFORMATION

Surface topography may be indicative of the direction of surficial groundwater flow. This information can be used to assist the environmental professional in forming an opinion about the impact of nearby contaminated properties or, should contamination exist on the target property, what downgradient sites might be impacted.

TARGET PROPERTY TOPOGRAPHY

General Topographic Gradient: General NE

SURROUNDING TOPOGRAPHY: ELEVATION PROFILES

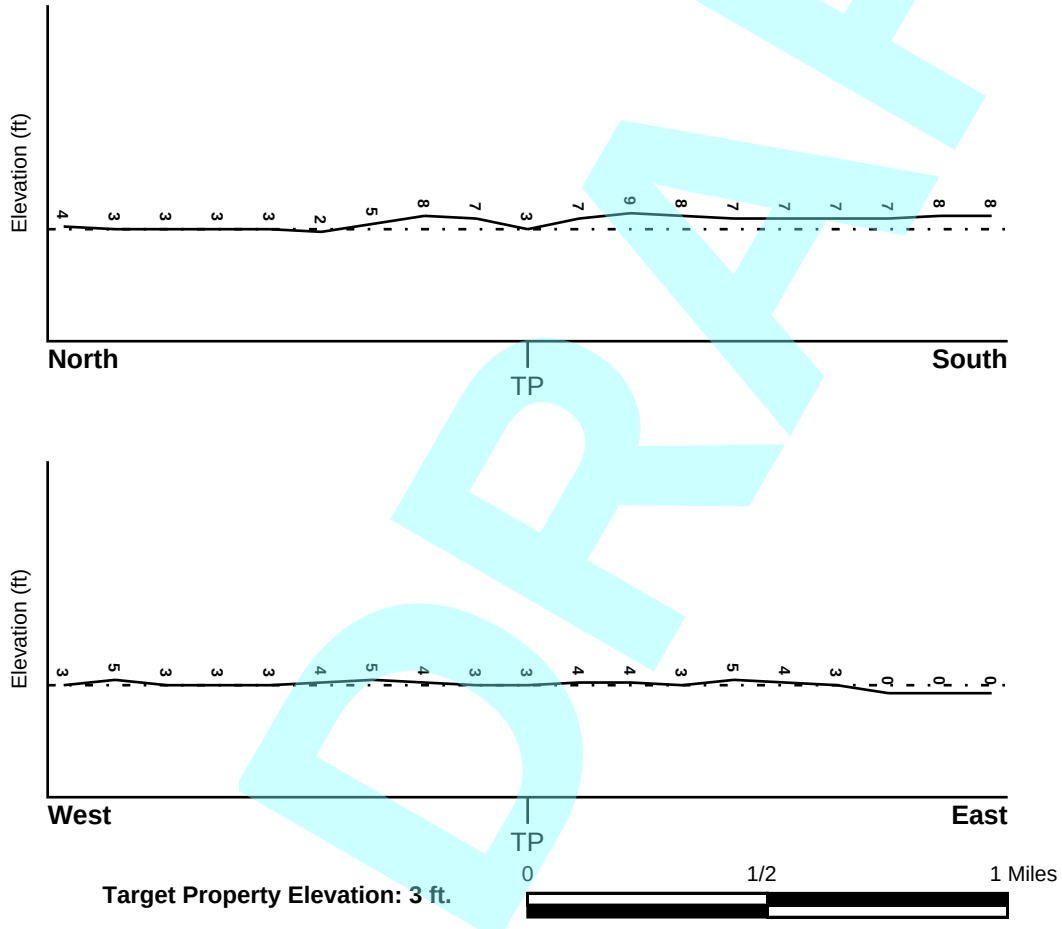

Target Property Elevation: 3 ft.

Source: Topography has been determined from the USGS 7.5' Digital Elevation Model and should be evaluated on a relative (not an absolute) basis. Relative elevation information between sites of close proximity should be field verified.

DRAFT

GEOCHECK® - PHYSICAL SETTING SOURCE SUMMARY

HYDROLOGIC INFORMATION

Surface water can act as a hydrologic barrier to groundwater flow. Such hydrologic information can be used to assist the environmental professional in forming an opinion about the impact of nearby contaminated properties or, should contamination exist on the target property, what downgradient sites might be impacted.

Refer to the Physical Setting Source Map following this summary for hydrologic information (major waterways and bodies of water).

FEMA FLOOD ZONE

Flood Plain Panel at Target Property	FEMA Source Type
12011C0557H	FEMA FIRM Flood data

Additional Panels in search area:	FEMA Source Type
12011C0576H	FEMA FIRM Flood data

NATIONAL WETLAND INVENTORY

NWI Quad at Target Property	NWI Electronic Data Coverage
FORT LAUDERDALE SOUTH	YES - refer to the Overview Map and Detail Map

HYDROGEOLOGIC INFORMATION

Hydrogeologic information obtained by installation of wells on a specific site can often be an indicator of groundwater flow direction in the immediate area. Such hydrogeologic information can be used to assist the environmental professional in forming an opinion about the impact of nearby contaminated properties or, should contamination exist on the target property, what downgradient sites might be impacted.

Site-Specific Hydrogeological Data*:

Search Radius:	1.25 miles
Status:	Not found

AQUIFLOW®

Search Radius: 1.000 Mile.

EDR has developed the AQUIFLOW Information System to provide data on the general direction of groundwater flow at specific points. EDR has reviewed reports submitted by environmental professionals to regulatory authorities at select sites and has extracted the date of the report, groundwater flow direction as determined hydrogeologically, and the depth to water table.

MAP ID	LOCATION FROM TP	GENERAL DIRECTION GROUNDWATER FLOW
A1	0 - 1/8 Mile ENE	NE
B3	1/8 - 1/4 Mile SE	SE
B5	1/8 - 1/4 Mile SE	NE
6	1/4 - 1/2 Mile NNE	SE
7	1/4 - 1/2 Mile WSW	NW
E14	1/2 - 1 Mile NW	NE
G17	1/2 - 1 Mile SSE	E
19	1/2 - 1 Mile NNW	S

DRAFT

* ©1996 Site−specific hydrogeological data gathered by CERCLIS Alerts, Inc., Bainbridge Island, WA. All rights reserved. All of the information and opinions presented are those of the cited EPA report(s), which were completed under a Comprehensive Environmental Response Compensation and Liability Information System (CERCLIS) investigation.

GEOCHECK® - PHYSICAL SETTING SOURCE SUMMARY

MAP ID	LOCATION FROM TP	GENERAL DIRECTION GROUNDWATER FLOW
27	1/2 - 1 Mile South	S
43	1/2 - 1 Mile SE	NW
N44	1/2 - 1 Mile NE	W
N46	1/2 - 1 Mile NE	N
50	1/2 - 1 Mile SE	NE-E
1G	1/2 - 1 Mile NE	N
2G	1/2 - 1 Mile NE	W
3G	1/2 - 1 Mile NNW	S
4G	1/2 - 1 Mile NW	NE
5G	1/4 - 1/2 Mile NNE	SE
6G	0 - 1/8 Mile ENE	NE
7G	1/8 - 1/4 Mile SE	SE
8G	1/8 - 1/4 Mile SE	NE
9G	1/4 - 1/2 Mile WSW	NW
10G	1/2 - 1 Mile SSE	E
11G	1/2 - 1 Mile SE	NE-E
12G	1/2 - 1 Mile SE	NW
13G	1/2 - 1 Mile South	S

For additional site information, refer to Physical Setting Source Map Findings.

DRAFT

GEOCHECK® - PHYSICAL SETTING SOURCE SUMMARY

GROUNDWATER FLOW VELOCITY INFORMATION

Groundwater flow velocity information for a particular site is best determined by a qualified environmental professional using site specific geologic and soil strata data. If such data are not reasonably ascertainable, it may be necessary to rely on other sources of information, including geologic age identification, rock stratigraphic unit and soil characteristics data collected on nearby properties and regional soil information. In general, contaminant plumes move more quickly through sandy-gravelly types of soils than silty-clayey types of soils.

GEOLOGIC INFORMATION IN GENERAL AREA OF TARGET PROPERTY

Geologic information can be used by the environmental professional in forming an opinion about the relative speed at which contaminant migration may be occurring.

ROCK STRATIGRAPHIC UNIT

Era:	Cenozoic
System:	Quaternary
Series:	Pleistocene
Code:	Qp *(decoded above as Era, System & Series)*

GEOLOGIC AGE IDENTIFICATION

Category: Stratifed Sequence

Geologic Age and Rock Stratigraphic Unit Source: P.G. Schruben, R.E. Arndt and W.J. Bawiec, Geology of the Conterminous U.S. at 1:2,500,000 Scale - a digital representation of the 1974 P.B. King and H.M. Beikman Map, USGS Digital Data Series DDS - 11 (1994).

DRAFT

SSURGO SOIL MAP - 7545896.2s

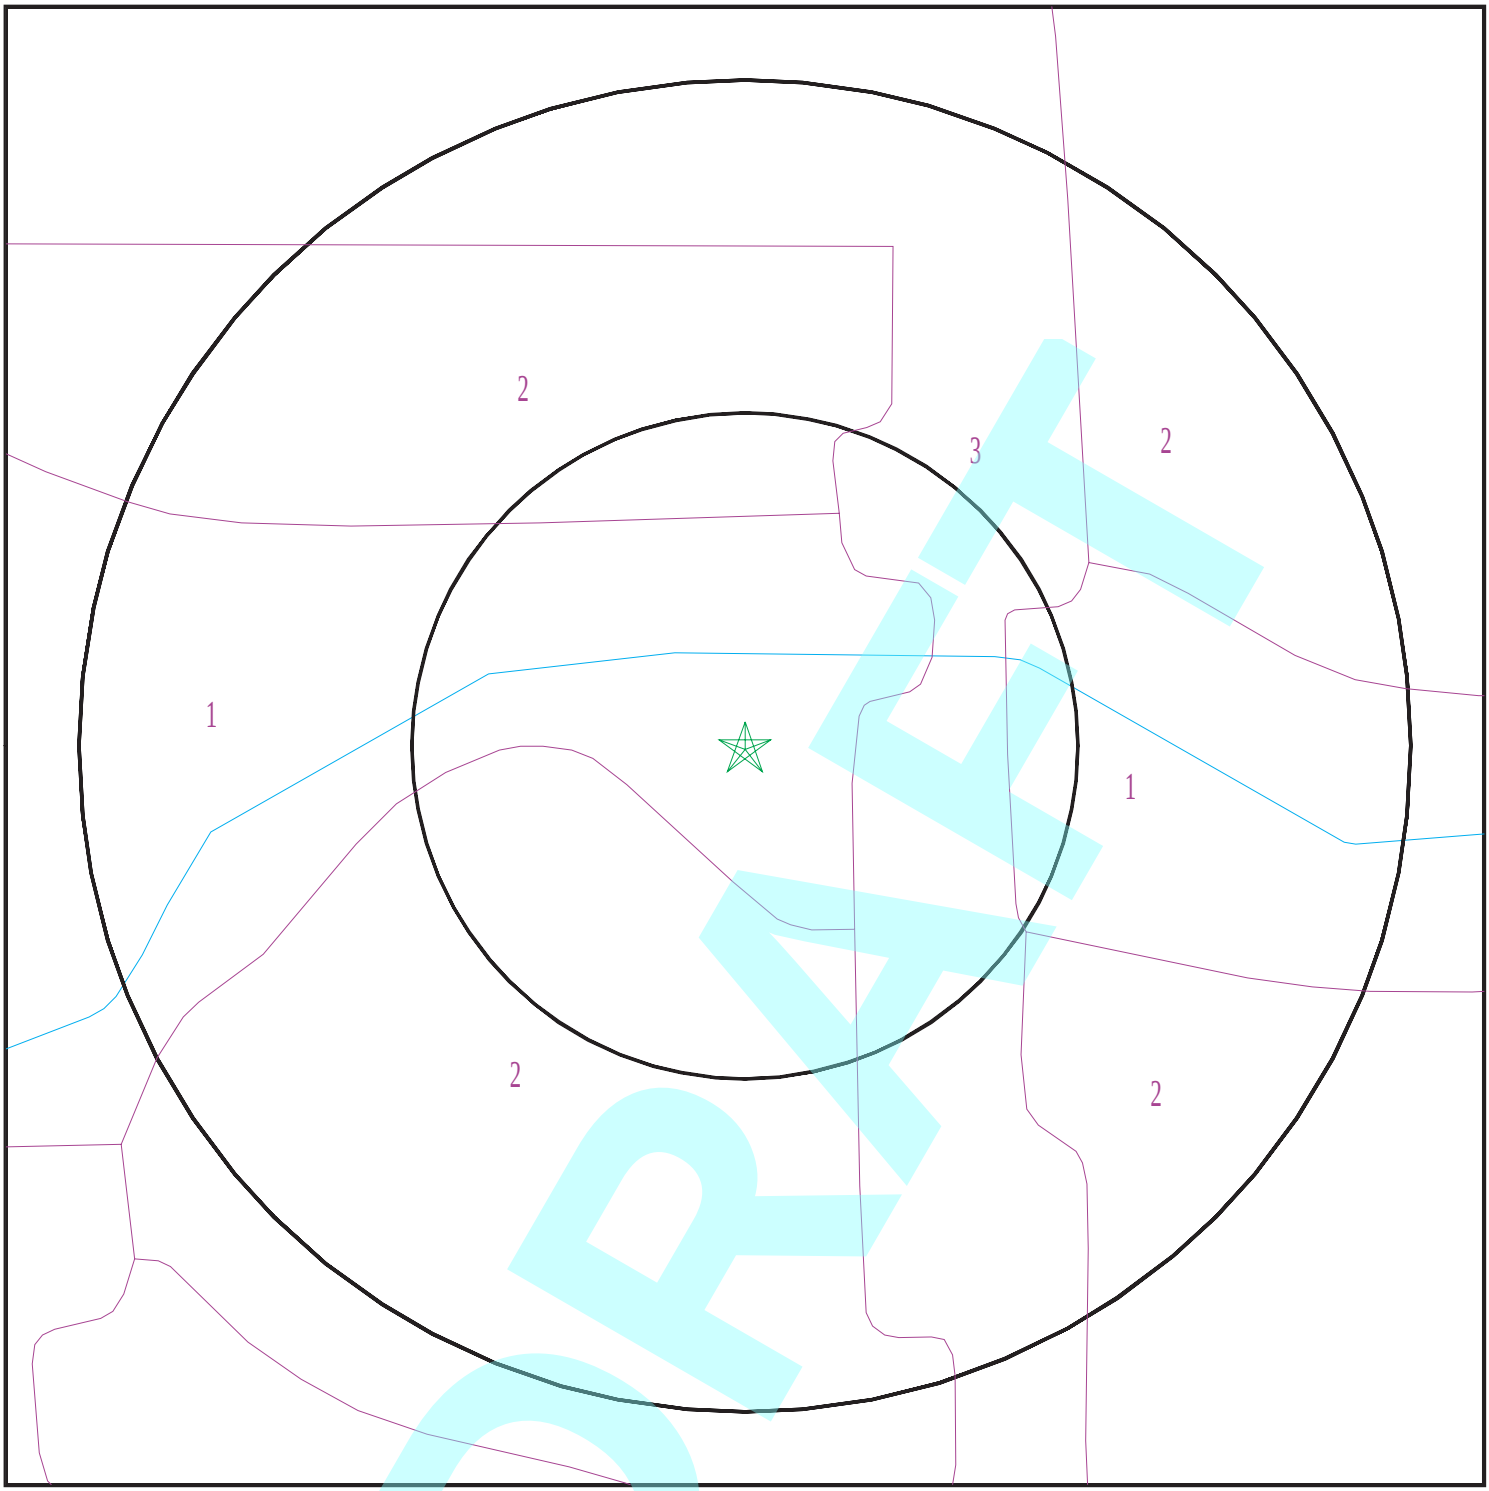

SITE NAME:	Federal Courthouse Parking Garage	CLIENT:	Langan Engineering
ADDRESS:	Federal Courthouse Parking Garage FORT LAUDERDALE FL 33316	CONTACT:	Maria Debianchi
LAT/LONG:	26.10995 / 80.138619	INQUIRY #:	7545896.2s
		DATE:	January 19, 2024 6:16 pm

CAM #26-0233
Exhibit 1B

Copyright © 2024 EDR, Inc. © 2015 TomTom Rel. 2015.

GEOCHECK® - PHYSICAL SETTING SOURCE SUMMARY

DOMINANT SOIL COMPOSITION IN GENERAL AREA OF TARGET PROPERTY

The U.S. Department of Agriculture's (USDA) Soil Conservation Service (SCS) leads the National Cooperative Soil Survey (NCSS) and is responsible for collecting, storing, maintaining and distributing soil survey information for privately owned lands in the United States. A soil map in a soil survey is a representation of soil patterns in a landscape. The following information is based on Soil Conservation Service SSURGO data.

Soil Map ID: 1

Soil Component Name: Immokalee

Soil Surface Texture: fine sand

Hydrologic Group: Class B/D - Drained/undrained hydrology class of soils that can be drained and are classified.

Soil Drainage Class: Poorly drained

Hydric Status: Partially hydric

Corrosion Potential - Uncoated Steel: High

Depth to Bedrock Min: > 0 inches

Depth to Watertable Min: > 31 inches

Soil Layer Information							
	Boundary			Classification		Saturated hydraulic conductivity micro m/sec	Soil Reaction (pH)
Layer	Upper	Lower	Soil Texture Class	AASHTO Group	Unified Soil		
1	0 inches	5 inches	fine sand	Not reported	Not reported	Max: 141 Min: 14	Max: Min:
2	5 inches	48 inches	fine sand	Not reported	Not reported	Max: 141 Min: 14	Max: Min:
3	48 inches	57 inches	fine sand	Not reported	Not reported	Max: 141 Min: 14	Max: Min:
4	57 inches	57 inches	bedrock	Not reported	Not reported	Max: 141 Min: 14	Max: Min:

Soil Map ID: 2

Soil Component Name: Dade

Soil Surface Texture: fine sand

Hydrologic Group: Class A - High infiltration rates. Soils are deep, well drained to excessively drained sands and gravels.

Soil Drainage Class: Well drained

DRAFT

Hydric Status: Not hydric

Corrosion Potential - Uncoated Steel: Low

Depth to Bedrock Min: > 0 inches

Depth to Watertable Min: > 168 inches

Soil Layer Information							
	Boundary			Classification		Saturated hydraulic conductivity micro m/sec	Soil Reaction (pH)
Layer	Upper	Lower	Soil Texture Class	AASHTO Group	Unified Soil		
1	0 inches	27 inches	fine sand	Not reported	Not reported	Max: 141 Min: 14	Max: Min:
2	27 inches	35 inches	fine sand	Not reported	Not reported	Max: 141 Min: 14	Max: Min:
3	35 inches	35 inches	bedrock	Not reported	Not reported	Max: 141 Min: 14	Max: Min:

Soil Map ID: 3

Soil Component Name: Urban land

Soil Surface Texture: variable

Hydrologic Group: Class D - Very slow infiltration rates. Soils are clayey, have a high water table, or are shallow to an impervious layer.

Soil Drainage Class:
Hydric Status: Not hydric

Corrosion Potential - Uncoated Steel: Not Reported

Depth to Bedrock Min: > 0 inches

Depth to Watertable Min: > 0 inches

Soil Layer Information							
	Boundary			Classification		Saturated hydraulic conductivity micro m/sec	Soil Reaction (pH)
Layer	Upper	Lower	Soil Texture Class	AASHTO Group	Unified Soil		
1	0 inches	5 inches	variable	Not reported	Not reported	Max: Min:	Max: Min:

DRAFT

GEOCHECK® - PHYSICAL SETTING SOURCE SUMMARY

LOCAL / REGIONAL WATER AGENCY RECORDS

EDR Local/Regional Water Agency records provide water well information to assist the environmental professional in assessing sources that may impact ground water flow direction, and in forming an opinion about the impact of contaminant migration on nearby drinking water wells.

WELL SEARCH DISTANCE INFORMATION

DATABASE	SEARCH DISTANCE (miles)
Federal USGS	1.000
Federal FRDS PWS	Nearest PWS within 1 mile
State Database	1.000

FEDERAL USGS WELL INFORMATION

MAP ID	WELL ID	LOCATION FROM TP
31	USGS40000235117	1/2 - 1 Mile WSW
48	USGS40000235072	1/2 - 1 Mile South

FEDERAL FRDS PUBLIC WATER SUPPLY SYSTEM INFORMATION

MAP ID	WELL ID	LOCATION FROM TP
45	FL4060164	1/2 - 1 Mile NNW

Note: PWS System location is not always the same as well location.

STATE DATABASE WELL INFORMATION

MAP ID	WELL ID	LOCATION FROM TP
A2	FLSO12000037951	1/8 - 1/4 Mile NE
4	FLSO12000033306	1/8 - 1/4 Mile NW
C8	FLSO12000030816	1/4 - 1/2 Mile SSW
C9	FLSO12000030813	1/4 - 1/2 Mile SSW
10	FLSO12000022268	1/4 - 1/2 Mile WNW
11	FLSO12000054644	1/4 - 1/2 Mile NW
D12	FLSO12000053340	1/2 - 1 Mile SW
D13	FLSO12000053341	1/2 - 1 Mile SW
F15	FLSO12000053374	1/2 - 1 Mile North
F16	FLSO12000053375	1/2 - 1 Mile North
G18	FLSO12000007967	1/2 - 1 Mile South
E20	FLSO12000054792	1/2 - 1 Mile NNW
E21	FLSO12000054791	1/2 - 1 Mile NW
22	FLSO12000013165	1/2 - 1 Mile SSE
23	FLSO12000043422	1/2 - 1 Mile South
H24	FLSO12000030815	1/2 - 1 Mile SSW
H25	FLSO12000030814	1/2 - 1 Mile SSW
I26	FLSO12000006709	1/2 - 1 Mile North
J28	FLSO12000054786	1/2 - 1 Mile North

DRAFT

GEOCHECK® - PHYSICAL SETTING SOURCE SUMMARY

STATE DATABASE WELL INFORMATION

MAP ID	WELL ID	LOCATION FROM TP
J29	FLSO12000043336	1/2 - 1 Mile NNW
K30	FLSO12000041743	1/2 - 1 Mile South
K32	FLSO12000035422	1/2 - 1 Mile South
K33	FLSO12000035423	1/2 - 1 Mile South
I34	FLSO12000053444	1/2 - 1 Mile North
I35	FLSO12000053445	1/2 - 1 Mile North
36	FLSO12000054674	1/2 - 1 Mile NNW
I37	FLSO12000053460	1/2 - 1 Mile North
L38	FLSO12000054797	1/2 - 1 Mile North
M39	FLSO12000053398	1/2 - 1 Mile NW
M40	FLSO12000053399	1/2 - 1 Mile NW
L41	FLSO12000054796	1/2 - 1 Mile North
L42	FLSO12000037737	1/2 - 1 Mile North
47	FLSO12000037821	1/2 - 1 Mile South
49	FLSO12000013173	1/2 - 1 Mile SSW
51	FLSO12000019058	1/2 - 1 Mile South
52	FLSO12000041744	1/2 - 1 Mile SSE

DRAFT

PHYSICAL SETTING SOURCE MAP - 7545896.2s

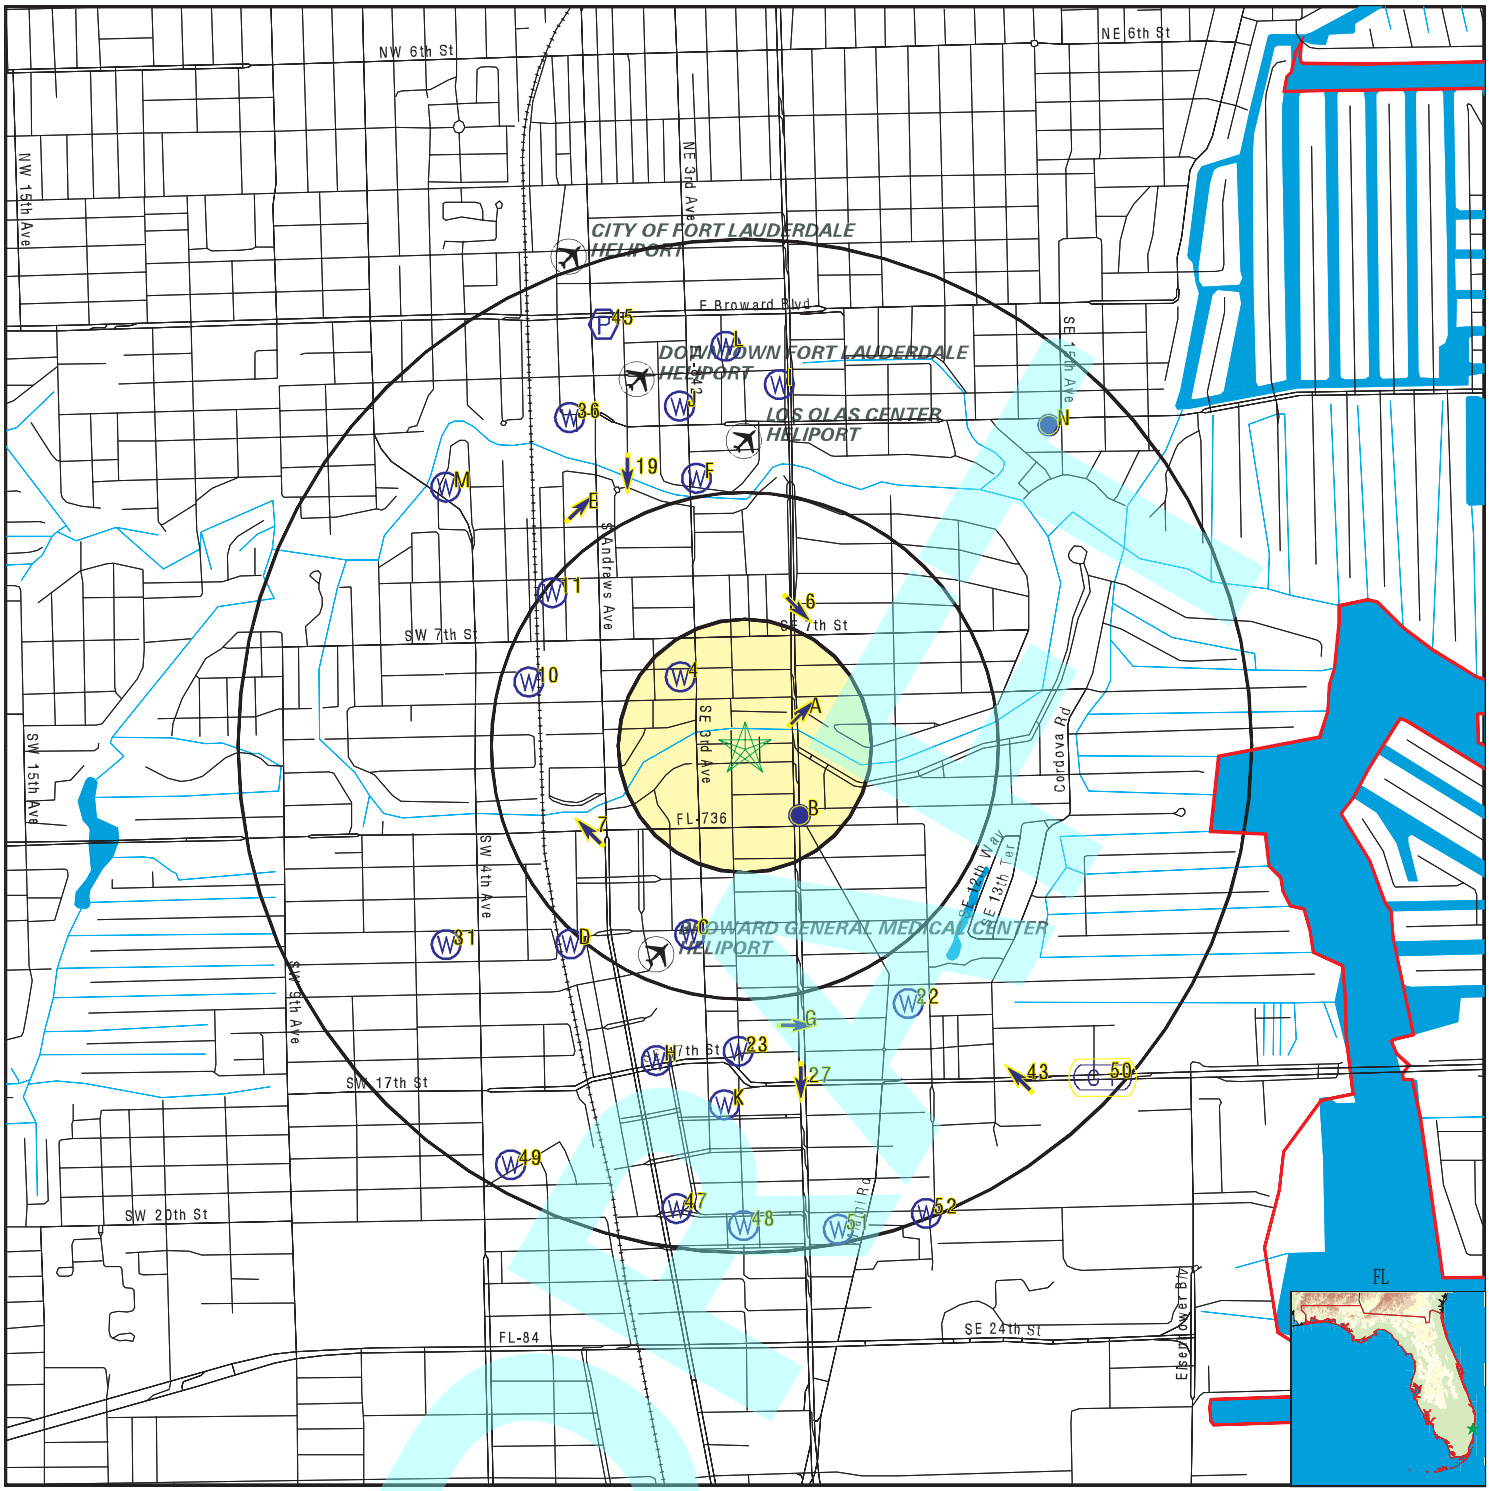

No contour lines were detected within this map area.

SITE NAME:	Federal Courthouse Parking Garage	CLIENT:	Langan Engineering
ADDRESS:	Federal Courthouse Parking Garage FORT LAUDERDALE FL 33316	CONTACT:	Maria Debianchi
		INQUIRY #:	7545896.2s
LAT/LONG:	26.10995 / 80.138619	DATE:	January 19, 2024 6:16 pm

CAM #26-0233
Exhibit 1B

Copyright © 2024 EDR, Inc. © 2015 TomTom Rel. 2015.

GEOCHECK® - PHYSICAL SETTING SOURCE MAP FINDINGS

Map ID
Direction
Distance
Elevation

			Database	EDR ID Number
A1 **ENE** **0 - 1/8 Mile** **Higher**	Site ID: Groundwater Flow: Water Table Depth: Date:	8942959 NE 3 ft. 6/11/93	**AQUIFLOW**	**631**

A2
NE
1/8 - 1/4 Mile
Higher

FL WELLS **FLSO12000037951**

Database:	Water Supply Permitted Facility Database (South District)		
SFWD Permit #:	06-07628-W	Application #:	171031-15
Permit Type:	GP	Project Name:	RIO VISTA CHURCH
Land Use:	Landscape	Acres Served:	.25
Facility ID:	277851	Facility Type:	WELL
Facility Name:	WELL	Pump Type:	Centrifugal
Pump Diameter (in):	0	Well Diameter (in):	2
Pump Capacity:	45	Intake Depth (ft):	0
Intake Elevation (ft):	0	Well Depth (ft):	26
Casing Depth (ft):	21	well Use:	Primary
Facility Status:	Proposed	Facility Type:	Irrigation
Source:	Biscayne Aquifer	Permitted:	Yes

			Database	EDR ID Number
B3 **SE** **1/8 - 1/4 Mile** **Higher**	Site ID: Groundwater Flow: Water Table Depth: Date:	8502825 SE 4 9/29/90	**AQUIFLOW**	**742**

4
NW
1/8 - 1/4 Mile
Higher

FL WELLS **FLSO12000033306**

Database:	Water Supply Permitted Facility Database (South District)		
SFWD Permit #:	06-06771-W	Application #:	130927-14
Permit Type:	GP	Project Name:	LOFTS AT TARPON RIVER
Land Use:	Landscape	Acres Served:	1.56
Facility ID:	266651	Facility Type:	WELL
Facility Name:	1	Pump Type:	Centrifugal
Pump Diameter (in):	0	Well Diameter (in):	3
Pump Capacity:	100	Intake Depth (ft):	0
Intake Elevation (ft):	0	Well Depth (ft):	80
Casing Depth (ft):	60	well Use:	Primary
Facility Status:	Proposed	Facility Type:	Irrigation
Source:	Biscayne Aquifer	Permitted:	Yes

			Database	EDR ID Number
B5 **SE** **1/8 - 1/4 Mile** **Higher**	Site ID: Groundwater Flow: Water Table Depth: Date:	9100965 NE 7 ft. 1/31/92	**AQUIFLOW**	**626**

DRAFT

GEOCHECK® - PHYSICAL SETTING SOURCE MAP FINDINGS

Map ID
Direction
Distance
Elevation

			Database	EDR ID Number
6 **NNE** **1/4 - 1/2 Mile** **Higher**	Site ID: Groundwater Flow: Water Table Depth: Date:	8501598 SE 3.5 - 4.9 1/89	**AQUIFLOW**	**753**
7 **WSW** **1/4 - 1/2 Mile** **Higher**	Site ID: Groundwater Flow: Water Table Depth: Date:	8502656 NW 5.89 7/90	**AQUIFLOW**	**889**

C8
SSW
1/4 - 1/2 Mile
Higher

FL WELLS **FLSO12000030816**

Database:	Water Supply Permitted Facility Database (South District)		
SFWD Permit #:	06-04263-W	Application #:	140127-3
Permit Type:	GP	Project Name:	COOLING TOWER MAKE UP WATER
Land Use:	Industrial	Acres Served:	1
Facility ID:	257869	Facility Type:	WELL
Facility Name:	Monitor Well	Pump Type:	None
Pump Diameter (in):	0	Well Diameter (in):	2
Pump Capacity:	0	Intake Depth (ft):	0
Intake Elevation (ft):	0	Well Depth (ft):	106
Casing Depth (ft):	104	well Use:	Monitor
Facility Status:	Existing	Facility Type:	Monitor
Source:	Biscayne Aquifer	Permitted:	Yes

C9
SSW
1/4 - 1/2 Mile
Higher

FL WELLS **FLSO12000030813**

Database:	Water Supply Permitted Facility Database (South District)		
SFWD Permit #:	06-04263-W	Application #:	140127-3
Permit Type:	GP	Project Name:	COOLING TOWER MAKE UP WATER
Land Use:	Industrial	Acres Served:	1
Facility ID:	167991	Facility Type:	WELL
Facility Name:	Well 1	Pump Type:	Submersible
Pump Diameter (in):	0	Well Diameter (in):	8
Pump Capacity:	300	Intake Depth (ft):	42
Intake Elevation (ft):	0	Well Depth (ft):	63
Casing Depth (ft):	58	well Use:	Standby
Facility Status:	Existing	Facility Type:	Industrial
Source:	Biscayne Aquifer	Permitted:	Yes

10
WNW
1/4 - 1/2 Mile
Higher

FL WELLS **FLSO12000022268**

Database:	Water Supply Permitted Facility Database (South District)		
SFWD Permit #:	06-04981-W	Application #:	071214-4

DRAFT

Permit Type:	GP		
Project Name:	FLORIDA POWER AND LIGHT ANDREWS SUBSTATION		
Land Use:	Landscape	Acres Served:	10.88
Facility ID:	219077	Facility Type:	WELL
Facility Name:	WELL 9	Pump Type:	Centrifugal
Pump Diameter (in):	0	Well Diameter (in):	2
Pump Capacity:	100	Intake Depth (ft):	0
Intake Elevation (ft):	0	Well Depth (ft):	30
Casing Depth (ft):	0	well Use:	Primary
Facility Status:	Existing	Facility Type:	Irrigation
Source:	Biscayne Aquifer	Permitted:	Yes

11
NW
1/4 - 1/2 Mile
Higher

FL WELLS **FLSO12000054644**

Database:	Water Supply Permitted Facility Database (South District)		
SFWD Permit #:	06-07812-W	Application #:	181204-4
Permit Type:	IND	Project Name:	NEW RIVER CENTRAL
Land Use:	Dewatering	Acres Served:	.98
Facility ID:	280439	Facility Type:	PUMP
Facility Name:	Temp Pump 1	Pump Type:	Cent Wellpoint
Pump Diameter (in):	8	Well Diameter (in):	0
Pump Capacity:	1800	Intake Depth (ft):	0
Intake Elevation (ft):	0	Well Depth (ft):	0
Casing Depth (ft):	0	well Use:	Primary
Facility Status:	Proposed	Facility Type:	Mining / Dewatering
Source:	Water Table aquifer	Permitted:	Yes

D12
SW
1/2 - 1 Mile
Higher

FL WELLS **FLSO12000053340**

Database:	Water Supply Permitted Facility Database (South District)		
SFWD Permit #:	06-07914-W	Application #:	190802-14
Permit Type:	IND		
Project Name:	SELF STORAGE FACILITY AT FORT LAUDERDALE		
Land Use:	Dewatering	Acres Served:	.6
Facility ID:	282390	Facility Type:	PUMP
Facility Name:	Pump 1	Pump Type:	WEL
Pump Diameter (in):	10	Well Diameter (in):	0
Pump Capacity:	2200	Intake Depth (ft):	0
Intake Elevation (ft):	0	Well Depth (ft):	0
Casing Depth (ft):	0	well Use:	Primary
Facility Status:	Proposed	Facility Type:	Mining / Dewatering
Source:	Water Table Aquifer	Permitted:	Yes

D13
SW
1/2 - 1 Mile
Higher

FL WELLS **FLSO12000053341**

Database:	Water Supply Permitted Facility Database (South District)		
SFWD Permit #:	06-07914-W	Application #:	190802-14

DRAFT

Permit Type:	IND		
Project Name:	SELF STORAGE FACILITY AT FORT LAUDERDALE		
Land Use:	Dewatering	Acres Served:	.6
Facility ID:	282391	Facility Type:	PUMP
Facility Name:	Pump 2	Pump Type:	WEL
Pump Diameter (in):	10	Well Diameter (in):	0
Pump Capacity:	2200	Intake Depth (ft):	0
Intake Elevation (ft):	0	Well Depth (ft):	0
Casing Depth (ft):	0	well Use:	Primary
Facility Status:	Proposed	Facility Type:	Mining / Dewatering
Source:	Water Table Aquifer	Permitted:	Yes

E14
NW
1/2 - 1 Mile
Higher

Site ID:	8840991
Groundwater Flow:	NE
Water Table Depth:	Not Reported
Date:	2/91

AQUIFLOW **765**

F15
North
1/2 - 1 Mile
Higher

FL WELLS **FLSO12000053374**

Database:	Water Supply Permitted Facility Database (South District)		
SFWD Permit #:	06-07928-W	Application #:	190827-14
Permit Type:	IND	Project Name:	RIVERWALK RESIDENCES OF LAS OLAS
Land Use:	Dewatering	Acres Served:	.8
Facility ID:	282577	Facility Type:	PUMP
Facility Name:	Pump 1	Pump Type:	Cent Wellpoint
Pump Diameter (in):	8	Well Diameter (in):	0
Pump Capacity:	1800	Intake Depth (ft):	0
Intake Elevation (ft):	0	Well Depth (ft):	0
Casing Depth (ft):	0	well Use:	Primary
Facility Status:	Proposed	Facility Type:	Mining / Dewatering
Source:	Water Table aquifer	Permitted:	Yes

F16
North
1/2 - 1 Mile
Higher

FL WELLS **FLSO12000053375**

Database:	Water Supply Permitted Facility Database (South District)		
SFWD Permit #:	06-07928-W	Application #:	190827-14
Permit Type:	IND	Project Name:	RIVERWALK RESIDENCES OF LAS OLAS
Land Use:	Dewatering	Acres Served:	.8
Facility ID:	282578	Facility Type:	PUMP
Facility Name:	Pump 2	Pump Type:	Trash
Pump Diameter (in):	8	Well Diameter (in):	0
Pump Capacity:	1800	Intake Depth (ft):	0
Intake Elevation (ft):	0	Well Depth (ft):	0
Casing Depth (ft):	0	well Use:	Primary
Facility Status:	Proposed	Facility Type:	Mining / Dewatering
Source:	Water Table aquifer	Permitted:	Yes

DRAFT

GEOCHECK® - PHYSICAL SETTING SOURCE MAP FINDINGS

Map ID
Direction
Distance
Elevation

			Database	EDR ID Number
G17 **SSE** **1/2 - 1 Mile** **Higher**	Site ID: Groundwater Flow: Water Table Depth: Date:	8502099 E 3.5-6.5 5/90	**AQUIFLOW**	**868**

G18
South
1/2 - 1 Mile
Higher

FL WELLS **FLSO12000007967**

Database:	Water Supply Permitted Facility Database (South District)		
SFWD Permit #:	06-03315-W	Application #:	010815-5
Permit Type:	GP	Project Name:	SUNTRUST BANK - BROWARD
Land Use:	Landscape	Acres Served:	7.5
Facility ID:	110781	Facility Type:	WELL
Facility Name:	W-6	Pump Type:	Centrifugal
Pump Diameter (in):	0	Well Diameter (in):	2
Pump Capacity:	20	Intake Depth (ft):	0
Intake Elevation (ft):	0	Well Depth (ft):	60
Casing Depth (ft):	50	well Use:	Primary
Facility Status:	Existing	Facility Type:	Irrigation
Source:	Biscayne Aquifer	Permitted:	Yes

			Database	EDR ID Number
19 **NNW** **1/2 - 1 Mile** **Higher**	Site ID: Groundwater Flow: Water Table Depth: Date:	8622337 S no speci 11/91	**AQUIFLOW**	**829**

E20
NNW
1/2 - 1 Mile
Higher

FL WELLS **FLSO12000054792**

Database:	Water Supply Permitted Facility Database (South District)		
SFWD Permit #:	06-07859-W	Application #:	190314-8
Permit Type:	IND	Project Name:	NEW RIVER YACHT CLUB PHASE III
Land Use:	Dewatering	Acres Served:	1.74
Facility ID:	281243	Facility Type:	PUMP
Facility Name:	PUMP 2	Pump Type:	Trash
Pump Diameter (in):	8	Well Diameter (in):	0
Pump Capacity:	1800	Intake Depth (ft):	0
Intake Elevation (ft):	0	Well Depth (ft):	0
Casing Depth (ft):	0	well Use:	Primary
Facility Status:	Proposed	Facility Type:	Mining / Dewatering
Source:	Water Table aquifer	Permitted:	Yes

E21
NW
1/2 - 1 Mile
Higher

FL WELLS **FLSO12000054791**

Database:	Water Supply Permitted Facility Database (South District)		
SFWD Permit #:	06-07859-W	Application #:	190314-8

DRAFT

Permit Type:	IND	Project Name:	NEW RIVER YACHT CLUB PHASE III
Land Use:	Dewatering	Acres Served:	1.74
Facility ID:	281242	Facility Type:	PUMP
Facility Name:	PUMP 1	Pump Type:	Cent Wellpoint
Pump Diameter (in):	8	Well Diameter (in):	0
Pump Capacity:	1800	Intake Depth (ft):	0
Intake Elevation (ft):	0	Well Depth (ft):	0
Casing Depth (ft):	0	well Use:	Primary
Facility Status:	Proposed	Facility Type:	Mining / Dewatering
Source:	Water Table aquifer	Permitted:	Yes

22
SSE
1/2 - 1 Mile
Higher

FL WELLS **FLSO12000013165**

Database:	Water Supply Permitted Facility Database (South District)		
SFWD Permit #:	06-06474-W	Application #:	060406-17
Permit Type:	GP		
Project Name:	SUNSET, FOSTER, NEW RIVER, WESTWOOD AND HARBORDALE SCHOOLS		
Land Use:	Landscape	Acres Served:	17.5
Facility ID:	262277	Facility Type:	WELL
Facility Name:	5	Pump Type:	Centrifugal
Pump Diameter (in):	0	Well Diameter (in):	3
Pump Capacity:	150	Intake Depth (ft):	0
Intake Elevation (ft):	0	Well Depth (ft):	80
Casing Depth (ft):	80	well Use:	Primary
Facility Status:	Existing	Facility Type:	Irrigation
Source:	Biscayne Aquifer	Permitted:	Yes

23
South
1/2 - 1 Mile
Higher

FL WELLS **FLSO12000043422**

Database:	Water Supply Permitted Facility Database (South District)		
SFWD Permit #:	06-07801-W	Application #:	181031-15
Permit Type:	IND	Project Name:	FPL 501 SEVENTEEN WR 8155031
Land Use:	Dewatering	Acres Served:	.01
Facility ID:	280252	Facility Type:	PUMP
Facility Name:	Pump 1	Pump Type:	Trash
Pump Diameter (in):	3	Well Diameter (in):	0
Pump Capacity:	450	Intake Depth (ft):	0
Intake Elevation (ft):	0	Well Depth (ft):	0
Casing Depth (ft):	0	well Use:	Primary
Facility Status:	Proposed	Facility Type:	Mining / Dewatering
Source:	Water Table aquifer	Permitted:	Yes

H24
SSW
1/2 - 1 Mile
Higher

FL WELLS **FLSO12000030815**

Database:	Water Supply Permitted Facility Database (South District)		
SFWD Permit #:	06-04263-W	Application #:	140127-3
Permit Type:	GP	Project Name:	COOLING TOWER MAKE UP WATER

DRAFT

Land Use:	Industrial	Acres Served:	1
Facility ID:	169669	Facility Type:	WELL
Facility Name:	Well 3	Pump Type:	Jet
Pump Diameter (in):	0	Well Diameter (in):	2
Pump Capacity:	55	Intake Depth (ft):	0
Intake Elevation (ft):	0	Well Depth (ft):	63
Casing Depth (ft):	58	well Use:	Standby
Facility Status:	Existing	Facility Type:	Industrial
Source:	Biscayne Aquifer	Permitted:	Yes

H25
SSW
1/2 - 1 Mile
Higher

FL WELLS **FLSO12000030814**

Database:	Water Supply Permitted Facility Database (South District)		
SFWD Permit #:	06-04263-W	Application #:	140127-3
Permit Type:	GP	Project Name:	COOLING TOWER MAKE UP WATER
Land Use:	Industrial	Acres Served:	1
Facility ID:	169668	Facility Type:	WELL
Facility Name:	Well 2	Pump Type:	Jet
Pump Diameter (in):	0	Well Diameter (in):	2
Pump Capacity:	55	Intake Depth (ft):	0
Intake Elevation (ft):	0	Well Depth (ft):	63
Casing Depth (ft):	58	well Use:	Standby
Facility Status:	Existing	Facility Type:	Industrial
Source:	Biscayne Aquifer	Permitted:	Yes

I26
North
1/2 - 1 Mile
Higher

FL WELLS **FLSO12000006709**

Database:	Water Supply Permitted Facility Database (South District)		
SFWD Permit #:	06-01530-W	Application #:	910312-3
Permit Type:	GP	Project Name:	FIRESTONE STORE #1822
Land Use:	Industrial	Acres Served:	.3
Facility ID:	9222	Facility Type:	WELL
Facility Name:	RW-1	Pump Type:	Centrifugal
Pump Diameter (in):	0	Well Diameter (in):	8
Pump Capacity:	25	Intake Depth (ft):	-26.72
Intake Elevation (ft):	0	Well Depth (ft):	35
Casing Depth (ft):	35	well Use:	Standby
Facility Status:	Proposed	Facility Type:	Industrial
Source:	Biscayne Aquifer	Permitted:	Yes

27
South
1/2 - 1 Mile
Higher

Site ID:	8501685
Groundwater Flow:	S
Water Table Depth:	6
Date:	12/89

AQUIFLOW **778**

DRAFT

GEOCHECK® - PHYSICAL SETTING SOURCE MAP FINDINGS

Map ID
Direction
Distance
Elevation

Database	EDR ID Number
FL WELLS	**FLSO12000054786**

J28
North
1/2 - 1 Mile
Higher

Database:	Water Supply Permitted Facility Database (South District)		
SFWD Permit #:	06-07858-W	Application #:	190312-15
Permit Type:	IND		
Project Name:	FPL 201 SE 2ND AVENUE WR-8274175/8274189		
Land Use:	Dewatering	Acres Served:	.03
Facility ID:	281211	Facility Type:	PUMP
Facility Name:	Pumps WP	Pump Type:	Vacuum
Pump Diameter (in):	4	Well Diameter (in):	0
Pump Capacity:	725	Intake Depth (ft):	0
Intake Elevation (ft):	0	Well Depth (ft):	0
Casing Depth (ft):	0	well Use:	Primary
Facility Status:	Proposed	Facility Type:	Mining / Dewatering
Source:	Water Table aquifer	Permitted:	Yes

Database	EDR ID Number
FL WELLS	**FLSO12000043336**

J29
NNW
1/2 - 1 Mile
Higher

Database:	Water Supply Permitted Facility Database (South District)		
SFWD Permit #:	06-07724-W	Application #:	180509-12
Permit Type:	IND	Project Name:	201 LAS OLAS
Land Use:	Dewatering	Acres Served:	1.22
Facility ID:	279182	Facility Type:	PUMP
Facility Name:	Pump 1	Pump Type:	Centrifugal
Pump Diameter (in):	8	Well Diameter (in):	0
Pump Capacity:	1800	Intake Depth (ft):	0
Intake Elevation (ft):	0	Well Depth (ft):	0
Casing Depth (ft):	0	well Use:	Primary
Facility Status:	Proposed	Facility Type:	Mining / Dewatering
Source:	Water Table aquifer	Permitted:	Yes

Database	EDR ID Number
FL WELLS	**FLSO12000041743**

K30
South
1/2 - 1 Mile
Higher

Database:	Water Supply Permitted Facility Database (South District)		
SFWD Permit #:	06-07524-W	Application #:	170501-13
Permit Type:	GP	Project Name:	1700 S E 4 AVE
Land Use:	Landscape	Acres Served:	.1
Facility ID:	276601	Facility Type:	WELL
Facility Name:	WELL	Pump Type:	Centrifugal
Pump Diameter (in):	0	Well Diameter (in):	2
Pump Capacity:	40	Intake Depth (ft):	0
Intake Elevation (ft):	0	Well Depth (ft):	26
Casing Depth (ft):	21	well Use:	Primary
Facility Status:	Proposed	Facility Type:	Irrigation
Source:	Biscayne Aquifer	Permitted:	Yes

DRAFT

GEOCHECK® - PHYSICAL SETTING SOURCE MAP FINDINGS

Map ID
Direction
Distance
Elevation

Database | EDR ID Number

31
WSW
1/2 - 1 Mile
Higher

FED USGS **USGS40000235117**

Organization ID:	USGS-FL	Organization Name:	USGS Florida Water Science Center
Monitor Location:	S - 567	Type:	Well
Description:	PORT EVERGLADES OIL TEST WELL		
HUC:	03090202	Drainage Area:	Not Reported
Drainage Area Units:	Not Reported	Contrib Drainage Area:	Not Reported
Contrib Drainage Area Unts:	Not Reported	Aquifer:	Not Reported
Formation Type:	Not Reported	Aquifer Type:	Not Reported
Construction Date:	Not Reported	Well Depth:	3010
Well Depth Units:	ft	Well Hole Depth:	Not Reported
Well Hole Depth Units:	Not Reported		

K32
South
1/2 - 1 Mile
Higher

FL WELLS **FLSO12000035422**

Database:	Water Supply Permitted Facility Database (South District)		
SFWD Permit #:	06-07273-W	Application #:	160202-19
Permit Type:	GP	Project Name:	G C H H IRRIGATION
Land Use:	Landscape	Acres Served:	.3
Facility ID:	273333	Facility Type:	WELL
Facility Name:	Well 1	Pump Type:	Centrifugal
Pump Diameter (in):	0	Well Diameter (in):	2
Pump Capacity:	50	Intake Depth (ft):	0
Intake Elevation (ft):	0	Well Depth (ft):	60
Casing Depth (ft):	50	well Use:	Primary
Facility Status:	Proposed	Facility Type:	Irrigation
Source:	Biscayne Aquifer	Permitted:	Yes

K33
South
1/2 - 1 Mile
Higher

FL WELLS **FLSO12000035423**

Database:	Water Supply Permitted Facility Database (South District)		
SFWD Permit #:	06-07273-W	Application #:	160202-19
Permit Type:	GP	Project Name:	G C H H IRRIGATION
Land Use:	Landscape	Acres Served:	.3
Facility ID:	273334	Facility Type:	WELL
Facility Name:	Old Well	Pump Type:	None
Pump Diameter (in):	0	Well Diameter (in):	2
Pump Capacity:	0	Intake Depth (ft):	0
Intake Elevation (ft):	0	Well Depth (ft):	30
Casing Depth (ft):	25	well Use:	To be Plugged and Abandoned
Facility Status:	Existing	Facility Type:	Irrigation
Source:	Biscayne Aquifer	Permitted:	Yes

DRAFT

Map ID
Direction
Distance
Elevation

	Database	EDR ID Number
I34 **North** **1/2 - 1 Mile** **Higher**	**FL WELLS**	**FLSO12000053444**

Database:	Water Supply Permitted Facility Database (South District)		
SFWD Permit #:	06-07958-W	Application #:	191029-3
Permit Type:	IND	Project Name:	RD EAST LAS OLAS
Land Use:	Dewatering	Acres Served:	.65
Facility ID:	283139	Facility Type:	PUMP
Facility Name:	Pump 1	Pump Type:	Trash
Pump Diameter (in):	8	Well Diameter (in):	0
Pump Capacity:	1800	Intake Depth (ft):	0
Intake Elevation (ft):	0	Well Depth (ft):	0
Casing Depth (ft):	0	well Use:	Primary
Facility Status:	Proposed	Facility Type:	Mining / Dewatering
Source:	Water Table aquifer	Permitted:	Yes

	Database	EDR ID Number
I35 **North** **1/2 - 1 Mile** **Higher**	**FL WELLS**	**FLSO12000053445**

Database:	Water Supply Permitted Facility Database (South District)		
SFWD Permit #:	06-07958-W	Application #:	191029-3
Permit Type:	IND	Project Name:	RD EAST LAS OLAS
Land Use:	Dewatering	Acres Served:	.65
Facility ID:	283140	Facility Type:	PUMP
Facility Name:	Pump 2	Pump Type:	Trash
Pump Diameter (in):	8	Well Diameter (in):	0
Pump Capacity:	1800	Intake Depth (ft):	0
Intake Elevation (ft):	0	Well Depth (ft):	0
Casing Depth (ft):	0	well Use:	Primary
Facility Status:	Proposed	Facility Type:	Mining / Dewatering
Source:	Water Table aquifer	Permitted:	Yes

	Database	EDR ID Number
36 **NNW** **1/2 - 1 Mile** **Higher**	**FL WELLS**	**FLSO12000054674**

Database:	Water Supply Permitted Facility Database (South District)		
SFWD Permit #:	06-07830-W	Application #:	190108-14
Permit Type:	IND	Project Name:	FPL 4 WEST LAS OLAS WR 8231408
Land Use:	Dewatering	Acres Served:	.01
Facility ID:	280721	Facility Type:	PUMP
Facility Name:	Pump-1	Pump Type:	Centrifugal
Pump Diameter (in):	4	Well Diameter (in):	0
Pump Capacity:	725	Intake Depth (ft):	0
Intake Elevation (ft):	-7	Well Depth (ft):	0
Casing Depth (ft):	0	well Use:	Primary
Facility Status:	Proposed	Facility Type:	Mining / Dewatering
Source:	Water Table aquifer	Permitted:	Yes

DRAFT

GEOCHECK® - PHYSICAL SETTING SOURCE MAP FINDINGS

Map ID
Direction
Distance
Elevation

Database | EDR ID Number

I37
North
1/2 - 1 Mile
Higher

FL WELLS **FLSO12000053460**

Database:	Water Supply Permitted Facility Database (South District)		
SFWD Permit #:	06-07960-W	Application #:	191106-6
Permit Type:	IND	Project Name:	FPL RD LAS OLAS W R 8352145/8351888
Land Use:	Dewatering	Acres Served:	.02
Facility ID:	283222	Facility Type:	PUMP
Facility Name:	PUMP	Pump Type:	Trash
Pump Diameter (in):	4	Well Diameter (in):	0
Pump Capacity:	725	Intake Depth (ft):	0
Intake Elevation (ft):	-1	Well Depth (ft):	0
Casing Depth (ft):	0	well Use:	Primary
Facility Status:	Proposed	Facility Type:	Mining / Dewatering
Source:	Water Table aquifer	Permitted:	Yes

L38
North
1/2 - 1 Mile
Higher

FL WELLS **FLSO12000054797**

Database:	Water Supply Permitted Facility Database (South District)		
SFWD Permit #:	06-07861-W	Application #:	190321-3
Permit Type:	IND	Project Name:	EDEN LAS OLAS
Land Use:	Dewatering	Acres Served:	1.6
Facility ID:	281326	Facility Type:	PUMP
Facility Name:	Pump-Temp737	Pump Type:	Trash
Pump Diameter (in):	10	Well Diameter (in):	0
Pump Capacity:	2200	Intake Depth (ft):	0
Intake Elevation (ft):	0	Well Depth (ft):	0
Casing Depth (ft):	0	well Use:	Primary
Facility Status:	Proposed	Facility Type:	Mining / Dewatering
Source:	Water Table aquifer	Permitted:	Yes

M39
NW
1/2 - 1 Mile
Higher

FL WELLS **FLSO12000053398**

Database:	Water Supply Permitted Facility Database (South District)		
SFWD Permit #:	06-07937-W	Application #:	190916-5
Permit Type:	IND	Project Name:	SAILBOAT BEND II
Land Use:	Dewatering	Acres Served:	1.83
Facility ID:	282722	Facility Type:	PUMP
Facility Name:	Pump 1	Pump Type:	WEL
Pump Diameter (in):	8	Well Diameter (in):	0
Pump Capacity:	1800	Intake Depth (ft):	0
Intake Elevation (ft):	0	Well Depth (ft):	0
Casing Depth (ft):	0	well Use:	Primary
Facility Status:	Proposed	Facility Type:	Mining / Dewatering
Source:	Water Table aquifer	Permitted:	Yes

DRAFT

GEOCHECK® - PHYSICAL SETTING SOURCE MAP FINDINGS

Map ID
Direction
Distance
Elevation

Database | EDR ID Number

M40
NW
1/2 - 1 Mile
Higher

FL WELLS **FLSO12000053399**

Database:	Water Supply Permitted Facility Database (South District)		
SFWD Permit #:	06-07937-W	Application #:	190916-5
Permit Type:	IND	Project Name:	SAILBOAT BEND II
Land Use:	Dewatering	Acres Served:	1.83
Facility ID:	282723	Facility Type:	PUMP
Facility Name:	Pump 2	Pump Type:	WEL
Pump Diameter (in):	8	Well Diameter (in):	0
Pump Capacity:	1800	Intake Depth (ft):	0
Intake Elevation (ft):	0	Well Depth (ft):	0
Casing Depth (ft):	0	well Use:	Primary
Facility Status:	Proposed	Facility Type:	Mining / Dewatering
Source:	Water Table aquifer	Permitted:	Yes

L41
North
1/2 - 1 Mile
Higher

FL WELLS **FLSO12000054796**

Database:	Water Supply Permitted Facility Database (South District)		
SFWD Permit #:	06-07861-W	Application #:	190321-3
Permit Type:	IND	Project Name:	EDEN LAS OLAS
Land Use:	Dewatering	Acres Served:	1.6
Facility ID:	281325	Facility Type:	PUMP
Facility Name:	Pump-Temp769	Pump Type:	Cent Wellpoint
Pump Diameter (in):	10	Well Diameter (in):	0
Pump Capacity:	2200	Intake Depth (ft):	0
Intake Elevation (ft):	0	Well Depth (ft):	0
Casing Depth (ft):	0	well Use:	Primary
Facility Status:	Proposed	Facility Type:	Mining / Dewatering
Source:	Water Table aquifer	Permitted:	Yes

L42
North
1/2 - 1 Mile
Higher

FL WELLS **FLSO12000037737**

Database:	Water Supply Permitted Facility Database (South District)		
SFWD Permit #:	06-07561-W	Application #:	170706-1
Permit Type:	GP	Project Name:	MANOR GROVE VILLAGE PHASE 3
Land Use:	Landscape	Acres Served:	2
Facility ID:	277042	Facility Type:	WELL
Facility Name:	WELL	Pump Type:	Centrifugal
Pump Diameter (in):	0	Well Diameter (in):	2
Pump Capacity:	40	Intake Depth (ft):	0
Intake Elevation (ft):	26	Well Depth (ft):	60
Casing Depth (ft):	50	well Use:	Primary
Facility Status:	Proposed	Facility Type:	Irrigation
Source:	Biscayne Aquifer	Permitted:	Yes

DRAFT

GEOCHECK® - PHYSICAL SETTING SOURCE MAP FINDINGS

Map ID
Direction
Distance
Elevation

			Database	EDR ID Number
43 **SE** **1/2 - 1 Mile** **Higher**	Site ID: Groundwater Flow: Water Table Depth: Date:	8502666 NW 3.26-5.06 2/87	**AQUIFLOW**	**744**
N44 **NE** **1/2 - 1 Mile** **Higher**	Site ID: Groundwater Flow: Water Table Depth: Date:	8501701 W 3.5-4.5 1/89	**AQUIFLOW**	**752**

45
NNW
1/2 - 1 Mile
Higher

FRDS PWS **FL4060164**

Epa region:	04	State:	FL
Pwsid:	FL4060164	Pwsname:	BROWARD CNTY UTIL DEPT-SYS #2C
Cityserved:	Not Reported	Stateserved:	FL
Zipserved:	Not Reported	Fipscounty:	12011
Status:	Closed	Retpopsrvd:	11193
Pwssvcconn:	3198	Psource longname:	Groundwater
Pwstype:	CWS	Owner:	Local_Govt
Contact:	BROWARD CNTY UTIL DEPT-SYS #2C		
Contactorgname:	Not Reported	Contactphone:	305-765-5285
Contactaddress1:	Not Reported	Contactaddress2:	236 SE 1ST AVE
Contactcity:	FT LAUDERDALE	Contactstate:	FL
Contactzip:	33301	Pwsactivitycode:	I
Pwsid:	FL4060164	Facid:	1T
Facname:	ELL	Factype:	Treatment_plant
Facactivitycode:	I	Trtobjective:	disinfection
Trtprocess:	chlorination (frds-1.5)	Factypecode:	TP
PWS ID:	FL4060164	PWS type:	Not Reported
PWS name:	Not Reported	PWS address:	Not Reported
PWS city:	Not Reported	PWS state:	Not Reported
PWS zip:	Not Reported	PWS ID:	FL4060164
Activity status:	Active	Date system activated:	7801
Date system deactivated:	Not Reported	Retail population:	00011193
System name:	BROWARD CNTY UTIL DEPT-SYS #2C		
System address:	Not Reported	System address:	236 SE 1ST AVE
System city:	FT LAUDERDALE	System state:	FL
System zip:	33301		
Population served:	10,001 - 50,000 Persons	Treatment:	Treated
Latitude:	260718	Longitude:	0800836
Latitude:	261231	Longitude:	0800343

DRAFT

GEOCHECK® - PHYSICAL SETTING SOURCE MAP FINDINGS

Map ID
Direction
Distance
Elevation

			Database	EDR ID Number
N46	Site ID:	8839695		
NE	Groundwater Flow:	N	**AQUIFLOW**	**639**
1/2 - 1 Mile	Water Table Depth:	9 ft.		
Higher	Date:	8/28/88		

47
South
1/2 - 1 Mile
Higher

FL WELLS **FLSO12000037821**

Database:	Water Supply Permitted Facility Database (South District)		
SFWD Permit #:	06-07580-W	Application #:	170814-16
Permit Type:	GP	Project Name:	1936 L L C
Land Use:	Landscape	Acres Served:	.22
Facility ID:	277370	Facility Type:	WELL
Facility Name:	WELL	Pump Type:	Centrifugal
Pump Diameter (in):	0	Well Diameter (in):	2
Pump Capacity:	55	Intake Depth (ft):	0
Intake Elevation (ft):	0	Well Depth (ft):	65
Casing Depth (ft):	55	well Use:	Primary
Facility Status:	Proposed	Facility Type:	Irrigation
Source:	Biscayne Aquifer	Permitted:	Yes

48
South
1/2 - 1 Mile
Higher

FED USGS **USGS40000235072**

Organization ID:	USGS-FL	Organization Name:	USGS Florida Water Science Center
Monitor Location:	G - 561	Type:	Well
Description:	Not Reported	HUC:	03090202
Drainage Area:	Not Reported	Drainage Area Units:	Not Reported
Contrib Drainage Area:	Not Reported	Contrib Drainage Area Unts:	Not Reported
Aquifer:	Biscayne aquifer	Formation Type:	Biscayne Limestone Aquifer
Aquifer Type:	Unconfined single aquifer	Construction Date:	19480209
Well Depth:	20.3	Well Depth Units:	ft
Well Hole Depth:	Not Reported	Well Hole Depth Units:	Not Reported

49
SSW
1/2 - 1 Mile
Higher

FL WELLS **FLSO12000013173**

Database:	Water Supply Permitted Facility Database (South District)		
SFWD Permit #:	06-05163-W	Application #:	060406-20
Permit Type:	GP		
Project Name:	CROISSANT PARK, VIRGINIA YOUNG, SUNLAND PARK, PLANTATION ELE		
Land Use:	Landscape	Acres Served:	17.5
Facility ID:	215583	Facility Type:	WELL
Facility Name:	1	Pump Type:	Centrifugal
Pump Diameter (in):	0	Well Diameter (in):	4
Pump Capacity:	200	Intake Depth (ft):	0
Intake Elevation (ft):	0	Well Depth (ft):	80
Casing Depth (ft):	80	well Use:	Primary

DRAFT

Facility Status:	Existing	Facility Type:	Irrigation
Source:	Biscayne Aquifer	Permitted:	Yes

50
SE
1/2 - 1 Mile
Higher

Site ID:	8502692
Groundwater Flow:	NE-E
Water Table Depth:	6
Date:	4/90

AQUIFLOW **862**

51
South
1/2 - 1 Mile
Higher

FL WELLS **FLSO12000019058**

Database:	Water Supply Permitted Facility Database (South District)		
SFWD Permit #:	06-05744-W	Application #:	090217-12
Permit Type:	GP	Project Name:	ANCHOR BAY APARTMENTS
Land Use:	Landscape	Acres Served:	.5
Facility ID:	228029	Facility Type:	WELL
Facility Name:	well 1	Pump Type:	Suction
Pump Diameter (in):	0	Well Diameter (in):	2
Pump Capacity:	50	Intake Depth (ft):	40
Intake Elevation (ft):	0	Well Depth (ft):	40
Casing Depth (ft):	30	well Use:	Primary
Facility Status:	Proposed	Facility Type:	Irrigation
Source:	Biscayne Aquifer	Permitted:	Yes

52
SSE
1/2 - 1 Mile
Higher

FL WELLS **FLSO12000041744**

Database:	Water Supply Permitted Facility Database (South District)		
SFWD Permit #:	06-07525-W	Application #:	170501-14
Permit Type:	GP	Project Name:	VILLAGE EAST CONDOMINIUM
Land Use:	Landscape	Acres Served:	.25
Facility ID:	276598	Facility Type:	WELL
Facility Name:	W-1	Pump Type:	Centrifugal
Pump Diameter (in):	0	Well Diameter (in):	4
Pump Capacity:	45	Intake Depth (ft):	1
Intake Elevation (ft):	0	Well Depth (ft):	20
Casing Depth (ft):	15	well Use:	Primary
Facility Status:	Proposed	Facility Type:	Irrigation
Source:	Biscayne Aquifer	Permitted:	Yes

1G
NE
1/2 - 1 Mile
Lower

Site ID:	8839695
Groundwater Flow:	N
Water Table Depth:	9 ft.
Date:	8/28/88

AQUIFLOW **639**

DRAFT

GEOCHECK® - PHYSICAL SETTING SOURCE MAP FINDINGS

Map ID / Direction / Distance / Elevation			Database	EDR ID Number
2G **NE** **1/2 - 1 Mile** **Lower**	Site ID: Groundwater Flow: Water Table Depth: Date:	8501701 W 3.5-4.5 1/89	**AQUIFLOW**	**752**
3G **NNW** **1/2 - 1 Mile** **Lower**	Site ID: Groundwater Flow: Water Table Depth: Date:	8622337 S no speci 11/91	**AQUIFLOW**	**829**
4G **NW** **1/2 - 1 Mile** **Lower**	Site ID: Groundwater Flow: Water Table Depth: Date:	8840991 NE Not Reported 2/91	**AQUIFLOW**	**765**
5G **NNE** **1/4 - 1/2 Mile** **Lower**	Site ID: Groundwater Flow: Water Table Depth: Date:	8501598 SE 3.5 - 4.9 1/89	**AQUIFLOW**	**753**
6G **ENE** **0 - 1/8 Mile** **Lower**	Site ID: Groundwater Flow: Water Table Depth: Date:	8942959 NE 3 ft. 6/11/93	**AQUIFLOW**	**631**
7G **SE** **1/8 - 1/4 Mile** **Lower**	Site ID: Groundwater Flow: Water Table Depth: Date:	8502825 SE 4 9/29/90	**AQUIFLOW**	**742**
8G **SE** **1/8 - 1/4 Mile** **Lower**	Site ID: Groundwater Flow: Water Table Depth: Date:	9100965 NE 7 ft. 1/31/92	**AQUIFLOW**	**626**
9G **WSW** **1/4 - 1/2 Mile** **Lower**	Site ID: Groundwater Flow: Water Table Depth: Date:	8502656 NW 5.89 7/90	**AQUIFLOW**	**889**
10G **SSE** **1/2 - 1 Mile** **Lower**	Site ID: Groundwater Flow: Water Table Depth: Date:	8502099 E 3.5-6.5 5/90	**AQUIFLOW**	**868**

DRAFT

GEOCHECK® - PHYSICAL SETTING SOURCE MAP FINDINGS

Map ID Direction Distance Elevation			Database	EDR ID Number
11G **SE** **1/2 - 1 Mile** **Lower**	Site ID: Groundwater Flow: Water Table Depth: Date:	8502692 NE-E 6 4/90	**AQUIFLOW**	**862**
12G **SE** **1/2 - 1 Mile** **Lower**	Site ID: Groundwater Flow: Water Table Depth: Date:	8502666 NW 3.26-5.06 2/87	**AQUIFLOW**	**744**
13G **South** **1/2 - 1 Mile** **Lower**	Site ID: Groundwater Flow: Water Table Depth: Date:	8501685 S 6 12/89	**AQUIFLOW**	**778**

DRAFT

GEOCHECK® - PHYSICAL SETTING SOURCE MAP FINDINGS
RADON

AREA RADON INFORMATION

State Database: FL Radon

Radon Test Results

Zip	Total Buildings	% of sites>4pCi/L	Data Source
33316	35	0.0	Certified Residential Database
33316	25	4.0	Mandatory Non-Residential Database

Federal EPA Radon Zone for BROWARD County: 3

Note: Zone 1 indoor average level > 4 pCi/L.
: Zone 2 indoor average level >= 2 pCi/L and <= 4 pCi/L.
: Zone 3 indoor average level < 2 pCi/L.

Federal Area Radon Information for BROWARD COUNTY, FL

Number of sites tested: 180

Area	Average Activity	% <4 pCi/L	% 4-20 pCi/L	% >20 pCi/L
Living Area	0.730 pCi/L	98%	2%	0%
Basement	Not Reported	Not Reported	Not Reported	Not Reported

DRAFT

PHYSICAL SETTING SOURCE RECORDS SEARCHED

TOPOGRAPHIC INFORMATION

USGS 7.5' Digital Elevation Model (DEM)
Source: United States Geologic Survey
EDR acquired the USGS 7.5' Digital Elevation Model in 2002 and updated it in 2006. The 7.5 minute DEM corresponds to the USGS 1:24,000- and 1:25,000-scale topographic quadrangle maps. The DEM provides elevation data with consistent elevation units and projection.

Current USGS 7.5 Minute Topographic Map
Source: U.S. Geological Survey

HYDROLOGIC INFORMATION

Flood Zone Data: This data was obtained from the Federal Emergency Management Agency (FEMA). It depicts 100-year and 500-year flood zones as defined by FEMA. It includes the National Flood Hazard Layer (NFHL) which incorporates Flood Insurance Rate Map (FIRM) data and Q3 data from FEMA in areas not covered by NFHL.
Source: FEMA
Telephone: 877-336-2627
Date of Government Version: 2003, 2015

NWI: National Wetlands Inventory. This data, available in select counties across the country, was obtained by EDR in 2002, 2005, 2010 and 2015 from the U.S. Fish and Wildlife Service.

State Wetlands Data: Wetlands Inventory
Source: Department of Environmental Protection
Telephone: 850-245-8238

HYDROGEOLOGIC INFORMATION

AQUIFLOW^{R} Information System
Source: EDR proprietary database of groundwater flow information
EDR has developed the AQUIFLOW Information System (AIS) to provide data on the general direction of groundwater flow at specific points. EDR has reviewed reports submitted to regulatory authorities at select sites and has extracted the date of the report, hydrogeologically determined groundwater flow direction and depth to water table information.

GEOLOGIC INFORMATION

Geologic Age and Rock Stratigraphic Unit
Source: P.G. Schruben, R.E. Arndt and W.J. Bawiec, Geology of the Conterminous U.S. at 1:2,500,000 Scale - A digital representation of the 1974 P.B. King and H.M. Beikman Map, USGS Digital Data Series DDS - 11 (1994).

STATSGO: State Soil Geographic Database
Source: Department of Agriculture, Natural Resources Conservation Service (NRCS)
The U.S. Department of Agriculture's (USDA) Natural Resources Conservation Service (NRCS) leads the national Conservation Soil Survey (NCSS) and is responsible for collecting, storing, maintaining and distributing soil survey information for privately owned lands in the United States. A soil map in a soil survey is a representation of soil patterns in a landscape. Soil maps for STATSGO are compiled by generalizing more detailed (SSURGO) soil survey maps.

SSURGO: Soil Survey Geographic Database
Source: Department of Agriculture, Natural Resources Conservation Service (NRCS)
Telephone: 800-672-5559
SSURGO is the most detailed level of mapping done by the Natural Resources Conservation Service, mapping scales generally range from 1:12,000 to 1:63,360. Field mapping methods using national standards are used to construct the soil maps in the Soil Survey Geographic (SSURGO) database. SSURGO digitizing duplicates the original soil survey maps. This level of mapping is designed for use by landowners, townships and county natural resource planning and management.

DRAFT

PHYSICAL SETTING SOURCE RECORDS SEARCHED

LOCAL / REGIONAL WATER AGENCY RECORDS

FEDERAL WATER WELLS

PWS: Public Water Systems
Source: EPA/Office of Drinking Water
Telephone: 202-564-3750
Public Water System data from the Federal Reporting Data System. A PWS is any water system which provides water to at least 25 people for at least 60 days annually. PWSs provide water from wells, rivers and other sources.

PWS ENF: Public Water Systems Violation and Enforcement Data
Source: EPA/Office of Drinking Water
Telephone: 202-564-3750
Violation and Enforcement data for Public Water Systems from the Safe Drinking Water Information System (SDWIS) after August 1995. Prior to August 1995, the data came from the Federal Reporting Data System (FRDS).

USGS Water Wells: USGS National Water Inventory System (NWIS)
This database contains descriptive information on sites where the USGS collects or has collected data on surface water and/or groundwater. The groundwater data includes information on wells, springs, and other sources of groundwater.

OTHER STATE DATABASE INFORMATION

Public Water System (PWS) Wells (Non-Federal)
Department of Environmental Protection
Telephone: 850-245-8629
Statewide coverage of PWS Wells, excluding Federally owned facilities.

Well Construction Permitting Database
Source: Northwest Florida Water Management District
Telephone: 850-539-5999

Consumptive Use Permit Well Database
Source: St. Johns River Water Management District
Telephone: 386-329-4841

DEP GWIS - Generalized Water Information System Well Data
Source: Department of Environmental Protection
Telephone: 850-245-8507
Data collected for the Watershed Monitoring Section of the Department of Environmental Protection.

DOH and DEP Historic Study of Private Wells
Source: Department of Environmental Protection
Telephone: 850-559-0901
Historic database for private supply wells.

Permitted Well Location Database
Source: South Florida Water Management District
Telephone: 561-682-6877

Super Act Program Well Data
Source: Department of Health
Telephone: 850-245-4250
This table consists of data relating to all privately and publicly owned potable wells investigated as part of the SUPER Act program. The Florida Department of Health's SUPER Act Program (per Chapter 376.3071(4)(g), Florida Statutes), was given authority to provide field and laboratory services, toxicological risk assessments, investigations of drinking water contamination complaints and education of the public.

DRAFT

PHYSICAL SETTING SOURCE RECORDS SEARCHED

Water Well Location Information
Source: Suwannee River Water Management District
Telephone: 386-796-7211

Water Well Permit Database
Source: Southwest Water Management District
Telephone: 352-796-7211

Oil and Gas Permit Database
Source: Department of Environmental Protection
Telephone: 850-245-3194
Locations of all permitted wells in the state of Florida.

Florida Sinkholes
Source: Department of Environmental Protection, Geological Survey
Telephone:
The sinkhole data was gathered by the Florida Sinkhole Research Institute, University of Florida.

RADON

State Database: FL Radon
Source: Department of Health
Telephone: 850-245-4288
Zip Code Based Radon Data

Area Radon Information
Source: USGS
Telephone: 703-356-4020
The National Radon Database has been developed by the U.S. Environmental Protection Agency (USEPA) and is a compilation of the EPA/State Residential Radon Survey and the National Residential Radon Survey. The study covers the years 1986 - 1992. Where necessary data has been supplemented by information collected at private sources such as universities and research institutions.

EPA Radon Zones
Source: EPA
Telephone: 703-356-4020
Sections 307 & 309 of IRAA directed EPA to list and identify areas of U.S. with the potential for elevated indoor radon levels.

OTHER

Airport Landing Facilities: Private and public use landing facilities
Source: Federal Aviation Administration, 800-457-6656

Epicenters: World earthquake epicenters, Richter 5 or greater
Source: Department of Commerce, National Oceanic and Atmospheric Administration

Earthquake Fault Lines: The fault lines displayed on EDR's Topographic map are digitized quaternary faultlines, prepared in 1975 by the United State Geological Survey

STREET AND ADDRESS INFORMATION

© 2015 TomTom North America, Inc. All rights reserved. This material is proprietary and the subject of copyright protection and other intellectual property rights owned by or licensed to Tele Atlas North America, Inc. The use of this material is subject to the terms of a license agreement. You will be held liable for any unauthorized copying or disclosure of this material.

DRAFT

Appendix D
Site Reconnaissance Photographs and Checklist

DRAFT

LANGAN

Site Reconnaissance Photographs

Client Name:	Subject Property Location:	Project No.
DESMAN	SE 3rd Avenue and SE 11th Street, Fort Lauderdale, Florida	330130301

Date	Photo No.
1/23/2024	1

Direction Photo Taken:

North

Description:

Entrance to the subject property.

Date	Photo No.
1/23/2024	2

Direction Photo Taken:

North

Description:

Typical view of the subject property.

DRAFT

Client Name:	Subject Property Location:	Project No.
DESMAN	SE 3rd Avenue and SE 11th Street, Fort Lauderdale, Florida	330130301

Date	Photo No.
1/23/2024	3

Direction Photo Taken:

East

Description:

Typical view of the eastern portion of the subject property.

Date	Photo No.
1/23/2024	4

Direction Photo Taken:

Northwest

Description:

Typical view of the central to northern portion of the `subject property.

DRAFT

Client Name:	Subject Property Location:	Project No.
DESMAN	SE 3rd Avenue and SE 11th Street, Fort Lauderdale, Florida	330130301

Date	Photo No.
1/23/2024	5

Direction Photo Taken:

East

Description:

Typical view of the north side of the subject property.

Date	Photo No.
1/23/2024	6

Direction Photo Taken:

South

Description:

Typical view of the subject property.

DRAFT

Client Name:	Subject Property Location:	Project No.
DESMAN	SE 3rd Avenue and SE 11th Street, Fort Lauderdale, Florida	330130301

Date	Photo No.
1/23/2024	7

Direction Photo Taken:

Northeast

Description:

View of the soil stockpiles and machinery at the subject proeprty.

Date	Photo No.
1/23/2024	8

Direction Photo Taken:

East

Description:

View of the pole-mounted transformer at the subject property.

DRAFT

LANGAN		Site Reconnaissance Photographs
Client Name: DESMAN	**Subject Property Location:** SE 3rd Avenue and SE 11th Street, Fort Lauderdale, Florida	**Project No.** 330130301

Date	**Photo No.**
1/23/2024	9

Direction Photo Taken:

South

Description:

View of the lift station and generator at the subject property.

Date	**Photo No.**
1/23/2024	10

Direction Photo Taken:

East

Description:

View of the solid waste containers at the subject property.

DRAFT

LANGAN	Site Reconnaissance Photographs	
Client Name: DESMAN	**Subject Property Location:** SE 3rd Avenue and SE 11th Street, Fort Lauderdale, Florida	**Project No.** 330130301

Date	**Photo No.**
1/23/2024	11

Direction Photo Taken:

East

Description:

View of the north adjoining Tarpon River.

Date	**Photo No.**
1/23/2024	12

Direction Photo Taken:

North

Description:

View of the east adjoining parking lot.

DRAFT

LANGAN

Site Reconnaissance Photographs

Client Name:	Subject Property Location:	Project No.
DESMAN	SE 3rd Avenue and SE 11th Street, Fort Lauderdale, Florida	330130301

Date	Photo No.
1/23/2024	13

Direction Photo Taken:

South

Description:

View of the south adjoining residential townhouses.

Date	Photo No.
1/23/2024	14

Direction Photo Taken:

South

Description:

View of the southwest adjoining office building.

DRAFT

LANGAN		Site Reconnaissance Photographs
Client Name: DESMAN	**Subject Property Location:** SE 3rd Avenue and SE 11th Street, Fort Lauderdale, Florida	**Project No.** 330130301

Date	**Photo No.**
1/23/2024	15

Direction Photo Taken:

East

Description:

View of the west adjoining property under construction.

DRAFT

GENERAL INFORMATION

Langan personnel: Maria DeBianchi
Date of site reconnaissance: 23 January 2024
Business name / subject property occupant: United States of America
Full subject property address: SE 3rd Avenue and SE 11th Street
Weather conditions: 76° and Sunny

Features, Activities, Uses, and Conditions	Identified/Observed?		Report Section(s)
General Subject Property Setting	**Yes**	**No**	
Current use(s) of the subject property	☒	☐	2.0
Past use(s) of the subject property	☐	☒	3.1
Current use(s) of adjoining properties	☒	☐	4.1
Past use(s) of adjoining properties	☐	☒	4.2
Current or past uses in the surrounding area	☒	☐	4.1 and 4.2
Geologic, hydrogeologic, hydrologic, and topographic conditions	☒	☐	2.2
Structures and other improvements at the subject property	☐	☒	2.3
Roads	☐	☒	2.3
Potable water supply/source for the subject property	☒	☐	2.4
Sewage disposal system for the subject property	☒	☐	2.4

Interior/Exterior Features	At Interior?		At Exterior?		Report Section(s) (if yes)
	Yes	**No**	**Yes**	**No**	
Hazardous substances and petroleum products in connection with identified uses	☐	☐	☐	☒	2.5
Storage tanks	☐	☐	☐	☒	2.5.1 and 2.5.2
Strong, pungent, or noxious odors and their sources	☐	☐	☐	☒	2.6
Standing surface water and pools or sumps containing liquids likely to be hazardous substances or petroleum products	☐	☐	☐	☒	2.5
Drums, totes, and intermediate bulk containers	☐	☐	☐	☒	2.5.3
Hazardous substance and petroleum product containers not in connection with identified uses	☐	☐	☐	☒	2.5.4
Unidentified substance containers	☐	☐	☐	☒	2.5.4
PCB-containing items	☐	☐	☒	☐	2.5.4
Heating/cooling	☐	☐	☐	☒	2.4
Stains or corrosion on floors, walls, or ceilings	☐	☐	☐	☒	2.5 and 2.7
Drains and sumps	☐	☐	☐	☒	2.8
Pits, ponds, or lagoons	☐	☐	☐	☒	2.2.3
Stained soil or pavement	☐	☐	☐	☒	2.5 and 2.7
Stressed vegetation	☐	☐	☐	☒	2.9
Solid waste	☐	☐	☒	☐	2.7
Water/wastewater	☐	☐	☐	☒	2.8 and 2.9
Wells	☐	☐	☐	☒	2.2.3
Septic systems or cesspools	☐	☐	☐	☒	2.8

DRAFT

Appendix E
Agency Records and Other Reports

DRAFT

MARTY KIAR
BROWARD COUNTY
PROPERTY APPRAISER

Site Address	SE 4 AVENUE, FORT LAUDERDALE FL 33316	ID #	5042 10 76 0020
Property Owner	UNITED STATES OF AMERICA	Millage	0312
Mailing Address	77 FORSYTH ST SW ATLANTA GA 30303	Use	28-01
Abbr Legal Description	LAUDERDALE BLK 3 REAMENDED 49-39 B PORTION OF PARCEL A DESC AS:BEG SW COR OF PAR A,N 300 ALG W/L,E 220 ALG N/L,S 300,W 220 TO POB & TOG WITH E1/2 OF VAC SE 4TH AVE LYING W & ADJ TO SAID PAR A PER ORD C-22-26,INSTR# 118405876		

The just values displayed below were set in compliance with Sec. 193.011, Fla. Stat., and include a reduction for costs of sale and other adjustments required by Sec. 193.011(8).

* 2024 values are considered "working values" and are subject to change.

Property Assessment Values

Year	Land	Building / Improvement	Just / Market Value	Assessed / SOH Value	Tax
2024*	$3,673,000	$37,800	$3,710,800	$1,807,220	
2023	$3,673,000	$37,800	$3,710,800	$1,642,930	
2022	$1,469,200	$37,800	$1,507,000	$1,493,580	

2024* Exemptions and Taxable Values by Taxing Authority

	County	School Board	Municipal	Independent
Just Value	$3,710,800	$3,710,800	$3,710,800	$3,710,800
Portability	0	0	0	0
Assessed/SOH	$1,807,220	$3,710,800	$1,807,220	$1,807,220
Homestead	0	0	0	0
Add. Homestead	0	0	0	0
Wid/Vet/Dis	0	0	0	0
Senior	0	0	0	0
Exempt Type 13	$1,807,220	$3,710,800	$1,807,220	$1,807,220
Taxable	0	0	0	0

Sales History

Date	Type	Price	Book/Page or CIN
12/23/2020	WD*-D	$13,600,000	116953034
2/4/2005	DRR	$100	39012 / 104
2/3/2005	WD	$4,300,000	39011 / 1808

* Denotes Multi-Parcel Sale (See Deed)

Land Calculations

Price	Factor	Type
$50.00	73,460	SF
Adj. Bldg. S.F. (Card, Sketch)		

Special Assessments

Fire	Garb	Light	Drain	Impr	Safe	Storm	Clean	Misc
03								
X								
1								

Star Motors/Lorenzo Nissan Fort Lauderdale/Marlin Imports, Inc. (1051 S. Federal Highway)

DRAFT

05/09/92
STIP60

DEPARTMENT OF ENVIRONMENTAL REGULATION
STATIONARY TANK INVENTORY SYSTEM
FACILITY/OWNER/TANK INFORMATION REPORT

CNTY/FAC # FACILITY DATA

06/8732166 MARLIN IMPORTS, INC.
1051 S FEDERAL HWY
FORT LAUDERDALE FL 33316-1215
(305)462-4381
OPER: MARLIN IMPORTS,INC.

OWNER DATA

MARLIN IMPORTS INC
1051 S FEDERAL HWY
FORT LAUDERDALE FL 33316-1215
(305)462-4381
CONTACT:

FACILITY STATUS: OPEN
LAT/LONG: 26:08:40 / 80:07:10
FACILITY TYPE: C

TANK #	GALLONS	INSTALLED	CONTENTS	POSITION	CONSTRUCTION	PIPING SYS	MONITOR SYS	DISPOSAL	LAST USED	--- TANK NUMBERS --- REP'D BY	REPLACES
1	275	XX/XX	L	A	D	A	I	U			
2	275	XX/XX	→D	A	D	A	I	U			
3	1000	XX/XX	A	U	C	A	Y	B			
4	1000	XX/XX	L	U	C	A	Y	B			
5	~~1000~~ 550	XX/XX	D	A	~~D~~	A	I	U			
6	550	XX/XX	→X	A	D	→A	I	U			
7	275	XX/XX	L	A	~~D~~	→A	I	U			

Revised

DATA ENTERED
SEP 18 1992
By

RECEIVED
D.E.R.
92 JUN 17 PM 4:20
STORAGE TANK
REGULATION

DRAFT

Florida Department of Environmental Regulation
Twin Towers Office Bldg. • 2600 Blair Stone Road • Tallahassee, Florida 32399-2400

DER Form # 17-761.900(2)
Form Title: Storage Tank Registration Form
Effective Date: December 10, 1990
DER Application No. _____ (Filled in by DER)

Storage Tank Registration Form

Please Print or Type - Review Instructions Before Completing Form

1. DER Facility ID Number: 8732166
2. Facility Type: _____
3. New Registration ☐ New Owner Data ☐ Facility Revision ☒ Tank(s) Revision ☐
4. County and Code of tank(s) location: BROWARD 106

5. Facility Name: STAR MOTORS
   Tank(s) Address: 1051 S. FEDERAL HWY.
   City/State/Zip: _____
   Contact Person: _____ Telephone: (___) _____
6. Financial Responsibility Type: _____

7a. Tank(s) Owner: _____
   Owner Mailing Address: _____
   City/State/Zip: _____
   Contact Person: _____ Telephone: (___) _____

7b. New Owner Signature/Change Date: _____ / ___/___/___

8. Location (optional) Latitude: 26°06'33" Longitude: 80°08'21" Section____ Township____ Range____

Complete One Line For Each Tank At This Facility (Use Codes - See Instructions)

Complete 9 - 16 for tanks in use; 9 - 19 for tanks out of use

9	10	11	12	13	14	15	16	17	18	19
		NOT REGULATED	ALL TANKS LOCATED INSIDE BUILDING			62-762.200(P)				

20. _____ Certified Contractor* DPR# _____ Department of Professional Regulation License Number*

*For new tank installation or tank removal

To the best of my knowledge and belief all information submitted on this form is true, accurate and complete.

RCDNRP TOM MANGIN — Print name & title of owner or authorized person
T. Mangin — Signature
6/4/98 — Date

DRAFT

RECEIVED
NOV 2 4 2014
PPRAQD

SOURCE REMOVAL REPORT
&
NO FURTHER ACTION PROPOSAL
NISSAN FACILITY
1051 SOUTH FEDERAL HIGHWAY
FORT LAUDERDALE, BROWARD COUNTY, FLORIDA

PREPARED FOR:

BROWARD COUNTY ENVIRONMENTAL PROTECTION
AND GROWTH MANAGEMENT DEPARTMENT
ONE NORTH UNIVERSITY DRIVE
PLANTATION, FLORIDA 33324

PREPARED BY:

CRB GEOLOGICAL & ENVIRONMENTAL SERVICES, INC.
8744 S.W. 133RD STREET
MIAMI, FLORIDA 33176
(305) 447-9777

NOVEMBER 17, 2014

DRAFT

CRB PROJECT NO. GYV 266-145
SOURCE REMOVAL REPORT
&
NO FURTHER ACTION PROPOSAL
NISSAN FACILITY
1051 SOUTH FEDERAL HIGHWAY
FORT LAUDERDALE, BROWARD COUNTY, FLORIDA

REGISTERED PROFESSIONAL GEOLOGIST CERTIFICATION

I hereby certify that I have supervised the preparation of this report, in accordance with Florida Rules and Regulations. As a registered geologist, as authorized by Chapter 492, Florida Statutes, I certify that I am a qualified ground water professional, with knowledge and experience in groundwater contamination assessment and cleanup. To the best of my knowledge, the information and laboratory data summarized in this Report are true, accurate, complete, and have been obtained in accordance with applicable State Rules and Regulations.

Victor Rossinsky, Ph.D., P.G., Senior Project Manager, Geologist

Florida Professional Geologist License No. 1413

Signature Vick Rossinsky

Date 11/12/2014

DRAFT

TABLE OF CONTENTS

Page Number

1.0 INTRODUCTION **1**
1.1 SUMMARY 1
1.2 SITE DESCRIPTION & CURRENT SITE OPERATIONS 2
1.3 PREVIOUS SITE ASSESSMENT ACTIVITIES 2

2.0 SOIL SOURCE REMOVAL & CONFIRMATION SOIL SAMPLING **3**
2.1 DESCRIPTION 3
2.2 EXCAVATION & CONFIRMATION SAMPLING ACTIVITIES 3

3.0 SOIL DISPOSAL **6**

4.0 GROUNDWATER ASSESSMENT **7**

5.0 CONCLUSIONS AND RECOMMENDATIONS **8**

Figures

Figure 1 – Site Location Map
Figure 2 – Site Map with Excavation & Sampling Locations

Tables

Table 1 – Summary of Soil Analytical Results
Table 2 – Summary of Soil Confirmation Analytical Results

Appendices

Appendix I – FDEP Notification
Appendix II – Soil Laboratory Analytical Reports & Chain of Custody Records
Appendix III – Soil Confirmation Laboratory Analytical Reports & Chain of Custody Records
Appendix IV – Waste Management Soil Disposal Summary Report
Appendix V – Monitoring Well Installation Log
Appendix VI – Groundwater Sampling Worksheet
Appendix VII – Groundwater Laboratory Analytical Reports & Chain of Custody Record

DRAFT

1.0 INTRODUCTION

1.1 SUMMARY

CRB Geological & Environmental Services, Inc. (CRB) has completed this Source Removal Report (SRR) for the Nissan facility, located at 1051 South Federal Highway, in Fort Lauderdale, Broward County, Florida (the "Site"). This SRR was prepared in accordance with the interim source removal provisions of Rule 62-780.500 of the Florida Administrative Code (F.A.C.) for the non-petroleum discharge. CRB prepared this SRR on behalf of AutoNation.

As part of assessment activities conducted during a property transaction, soil impacts in excess of the Chapter 62-777, Florida Administrative Code (F.A.C.) Soil Cleanup Target Levels (SCTLs) for benzo(a)anthracene, benzo(a)pyrene, benzo(b)fluoranthene, and the benzo(a)pyrene equivalents were reported in a swale area on the western portion of the Site. To address impacted soils and to prevent potential leaching and migration to the groundwater, soil source removal activities were initiated by excavating impacted soils and disposing of the soil at a landfill licensed to accept said material. In accordance with Rule 62-780 Florida Administrative Code (F.A.C.), notification of the source removal activities was submitted to the Florida Department of Environmental Protection (FDEP). At the conclusion of the excavation activities, confirmation soil samples were collected from the north, south, and west walls of the excavation. Bottom samples were not collected because the groundwater was encountered, and eastern confirmation samples could not be collected due to the excavation abutting the building and building footers. The results of the final confirmation samples indicated that all identified impacted soils had been removed from this area of the Site, and no groundwater impacts were identified. CRB recommends the approval of a No Further Action (NFA) for the Site.

A Site Location Map and Site Map with Excavation & Sampling Locations are included as Figures 1 and 2, respectively.

DRAFT

1.2 SITE DESCRIPTION & CURRENT SITE OPERATIONS

The Site consisted of an automotive dealership with new and used car sales and a maintenance shop located in Township 50 South, Range 42 East, Section 10.

1.3 PREVIOUS SITE ASSESSMENT ACTIVITIES

During a property transaction, soil samples were collected and analyzed from the Site, including two (2) samples in the swale area. These samples were collected by another environmental consultant and also split with CRB. Results of the analyses by both CRB and the other consultant identified benzo(a)pyrene and benzo(a)pyrene equivalents exceedances in soil samples SB-3W[1] and benzo(a)anthracene, benzo(a)pyrene, and benzo(a)pyrene equivalents exceedances in soil sample SB-4. Contamination was not detected in any other areas of the Site during this property transaction.

To further delineate the soil impacts, CRB mobilized to the Site on September 17, 2014 to collect an additional twelve (12) soil samples from the swale area. Results of this additional sampling identified polycyclic aromatic hydrocarbon (PAH) impacts throughout the swale area. The PAH soil impacts were determined to be the results of street surface runoff from SE 11th Street, channeled into the swale area through a natural ditch-like feature.

The CRB laboratory analytical reports and chain of custody records are included in Appendix II, and a summary of the soil analytical results is included in Table 1. The locations of the soil samples are shown on Figure 2.

DRAFT

[1] Soil sample SB-TW-3E was field analyzed with an OVA by consultant other than CRB but not laboratory analyzed. The filtered OVA reading for this sample was reported as 2.2 ppm.

2.0 SOIL SOURCE REMOVAL & CONFIRMATION SOIL SAMPLING

2.1 DESCRIPTION

As discussed above, PAH impacts were identified during a property transaction in the surficial soils in a swale area west of the structure at the Site. To address and remove these soils, CRB undertook the excavation of impacted soils using a rubber tire backhoe and the collection of confirmation soil samples to ensure completeness of the removal activities. In accordance with Chapter 62-780, notification was submitted to the Florida Department of Environmental Protection (FDEP) on October 20, 2014. A copy of this notification is included in Appendix I. The location of the excavation is shown on Figure 2.

2.2 EXCAVATION & CONFIRMATION SAMPLING ACTIVITIES

From October 20 – 22, 2014, CRB personnel were on-site to excavate impacted soils from the swale area as shown on Figure 2 using the methodology discussed above. Impacted soils were excavated to a depth of approximately three (3) feet below land surface (BLS), which extended six (6) inches to one (1) foot into the groundwater. The excavated material was placed on plastic on an impervious surface and covered or loaded directly into trucks for offsite disposal.

The excavation encompassed all of the soil samples previously identified as exceeding the SCTLs and extended up to the western edge of the building and the building footers. Several trees were located on the western side of the excavation as shown on Figure 2. The excavation extended as close to the trees as possible without significantly damaging the tree root systems or potentially compromising the ability of the trees to remain standing.

On October 22, 2014, CRB personnel collected confirmation samples CS-1 through CS-6. All soil samples were collected using a stainless steel sampling device from the zero (0) to two (2) feet below land surface interval from the walls of the excavation. CS-1 and CS-6 were collected from the north and south walls, respectively (each less than twenty [20] feet long), and CS-2 through CS-5 were collected from the west wall in twenty (20) feet intervals. As discussed above, no bottom samples were collected because the excavation extended into the groundwater.

DRAFT

In addition, the excavation extended eastward toward the building and building footers, so no confirmation samples were necessary or collected from this side of the excavation. The locations of the confirmation samples are shown on Figure 2.

The soil samples were preserved on wet ice and transported to Pace Analytical Services, Inc. (Pace) using proper chain of custody protocols to control the transfer of samples. Pace analyzed the samples for PAH compounds by EPA Method 8270.

Benzo(a)pyrene and the benzo(a)pyrene equivalents were reported as 0.24 and 0.4 mg/kg, respectively, in confirmation sample CS-1 0-2, above the SCTLs of 0.1 mg/kg and 0.1 mg/kg, and benzo(a)pyrene and the benzo(a)pyrene equivalents were reported as 0.57 mg/kg and 0.9 mg/kg, respectively, in confirmation sample CS-6 0-2, above the SCTLs.

All other confirmation samples collected on October 22, 2014 were reported as below the SCTLs, indicating that the western extent of the contamination had been reached and the excavation was completed in this direction.

As impacted soils remained, CRB re-mobilized to the Site on October 27, 2014, to excavate additional soil from the areas around CS-1 0-2 and CS-6 0-2. The excavation activities were completed using the same methodology discussed above, and at the conclusion of the excavation activities, confirmation samples CS-1R 0-2 and CS-6R 0-2 were collected.

These confirmation samples were preserved on wet ice and transported to Pace using proper chain of custody protocols to control the transfer of samples for analysis of PAH compounds.

Benzo(a)pyrene and the benzo(a)pyrene equivalents were reported as 0.36 mg/kg and 0.5 mg/kg, respectively, in confirmation sample CS-1R 0-2 and as 0.3 mg/kg and 0.5 mg/kg in confirmation sample CS-6R 0-2, above the SCTLs.

To further remove the impacted soils, CRB re-mobilized to the Site on October 29, 2014, to further excavate soils from the areas around CS-1R 0-2 and CS-6R 0-2 using the same

DRAFT

methodology discussed above. At the conclusion of the excavation activities, confirmation samples CS-1 R2 0-2 and CS-6 R2 0-2 were collected.

These confirmation samples were preserved on wet ice and transported to Pace using proper chain of custody protocols to control the transfer of samples for analysis of PAH compounds.

All compounds analyzed in these confirmation samples were reported as below the SCTLs, indicating the completeness of the excavation activities.

The extents of the excavation and the confirmation sample locations are shown on Figure 2. A summary of the confirmation sample analytical results is included in Table 2, and the confirmation sample laboratory analytical reports and chain of custody records are included in Appendix III.

DRAFT

3.0 SOIL DISPOSAL

All excavated contaminated soil was placed on plastic on an impervious surface and covered or directly loaded into trucks for off-site disposal. Waste Management approved the disposal profile, and the impacted material was transported to the Pompano Beach Landfill using proper manifest procedures. A total of 147.52 tons of impacted material was excavated from the Site and properly disposed. In addition, one (1) drum of impacted soils was generated during the subsequent excavation activities on October 27, 2014, and October 29, 2014, and was disposed of by Waste Management. The Waste Management Disposal Summary is included in Appendix IV, and the final Waste Management disposal tickets will be forwarded to EPGMD under separate cover, when available.

DRAFT

4.0 GROUNDWATER ASSESSMENT

At the completion of the soil source removal activities, the excavation was backfilled with clean fill, and temporary monitoring well MW-1 was installed on October 29, 2014, in the center of the former excavation, as shown on Figure 2. The monitoring well was installed with a track mounted drill rig, equipped with hollow stem augers to a total depth of approximately twelve (12) feet below grade. The monitoring well was constructed of ten (10) feet of 0.01-inch slotted screen, followed by a solid riser extending one (1) foot above land surface, and finished with a locking, watertight cap. The monitoring well installation log is included in Appendix V.

On October 30, 2014, CRB personnel were onsite to sample the newly installed monitoring well. Prior to sampling, five (5) well volumes were purged using a peristaltic pump. The groundwater sampling was conducted in accordance with DEP SOP-001/01, and the groundwater sampling worksheet is included in Appendix VI.

The groundwater sample was preserved on wet ice and transported to Pace using proper chain of custody protocols to control the transfer of samples. Pace analyzed the groundwater sample for PAH compounds.

All compounds analyzed were reported as below detectable limits (BDL). The laboratory analytical report and chain of custody record are included in Appendix VII.

DRAFT

5.0 CONCLUSIONS AND RECOMMENDATIONS

CRB completed this SRR addressing the soil excavation activities and confirmation soil sampling conducted by CRB in connection with the Site. This SRR was completed in accordance with Chapter 62-780, F.A.C. for the Nissan facility, located at 1051 South Federal Highway, Fort Lauderdale, Broward County, Florida.

During a property transaction, assessment activities documented PAH compounds in excess of the Chapter 62-777, F.A.C. SCTLs in the swale area at the Site. To address impacted soils, soil source removal activities were completed in October 2014, by excavating the impacted soils and disposing of the soil at a landfill licensed to accept this material. The results of the final soil confirmation samples were reported as below the SCTLs for all compounds analyzed, indicating the completeness of the soil source removal activities.

At the conclusion of the soil removal activities, the excavation was backfilled, and a monitoring well was installed and sampled. Results of this sampling did not reveal any groundwater impacts.

Based on these results, neither soil nor groundwater impacts remain at the Site, and CRB recommends approving a No Further Action.

DRAFT

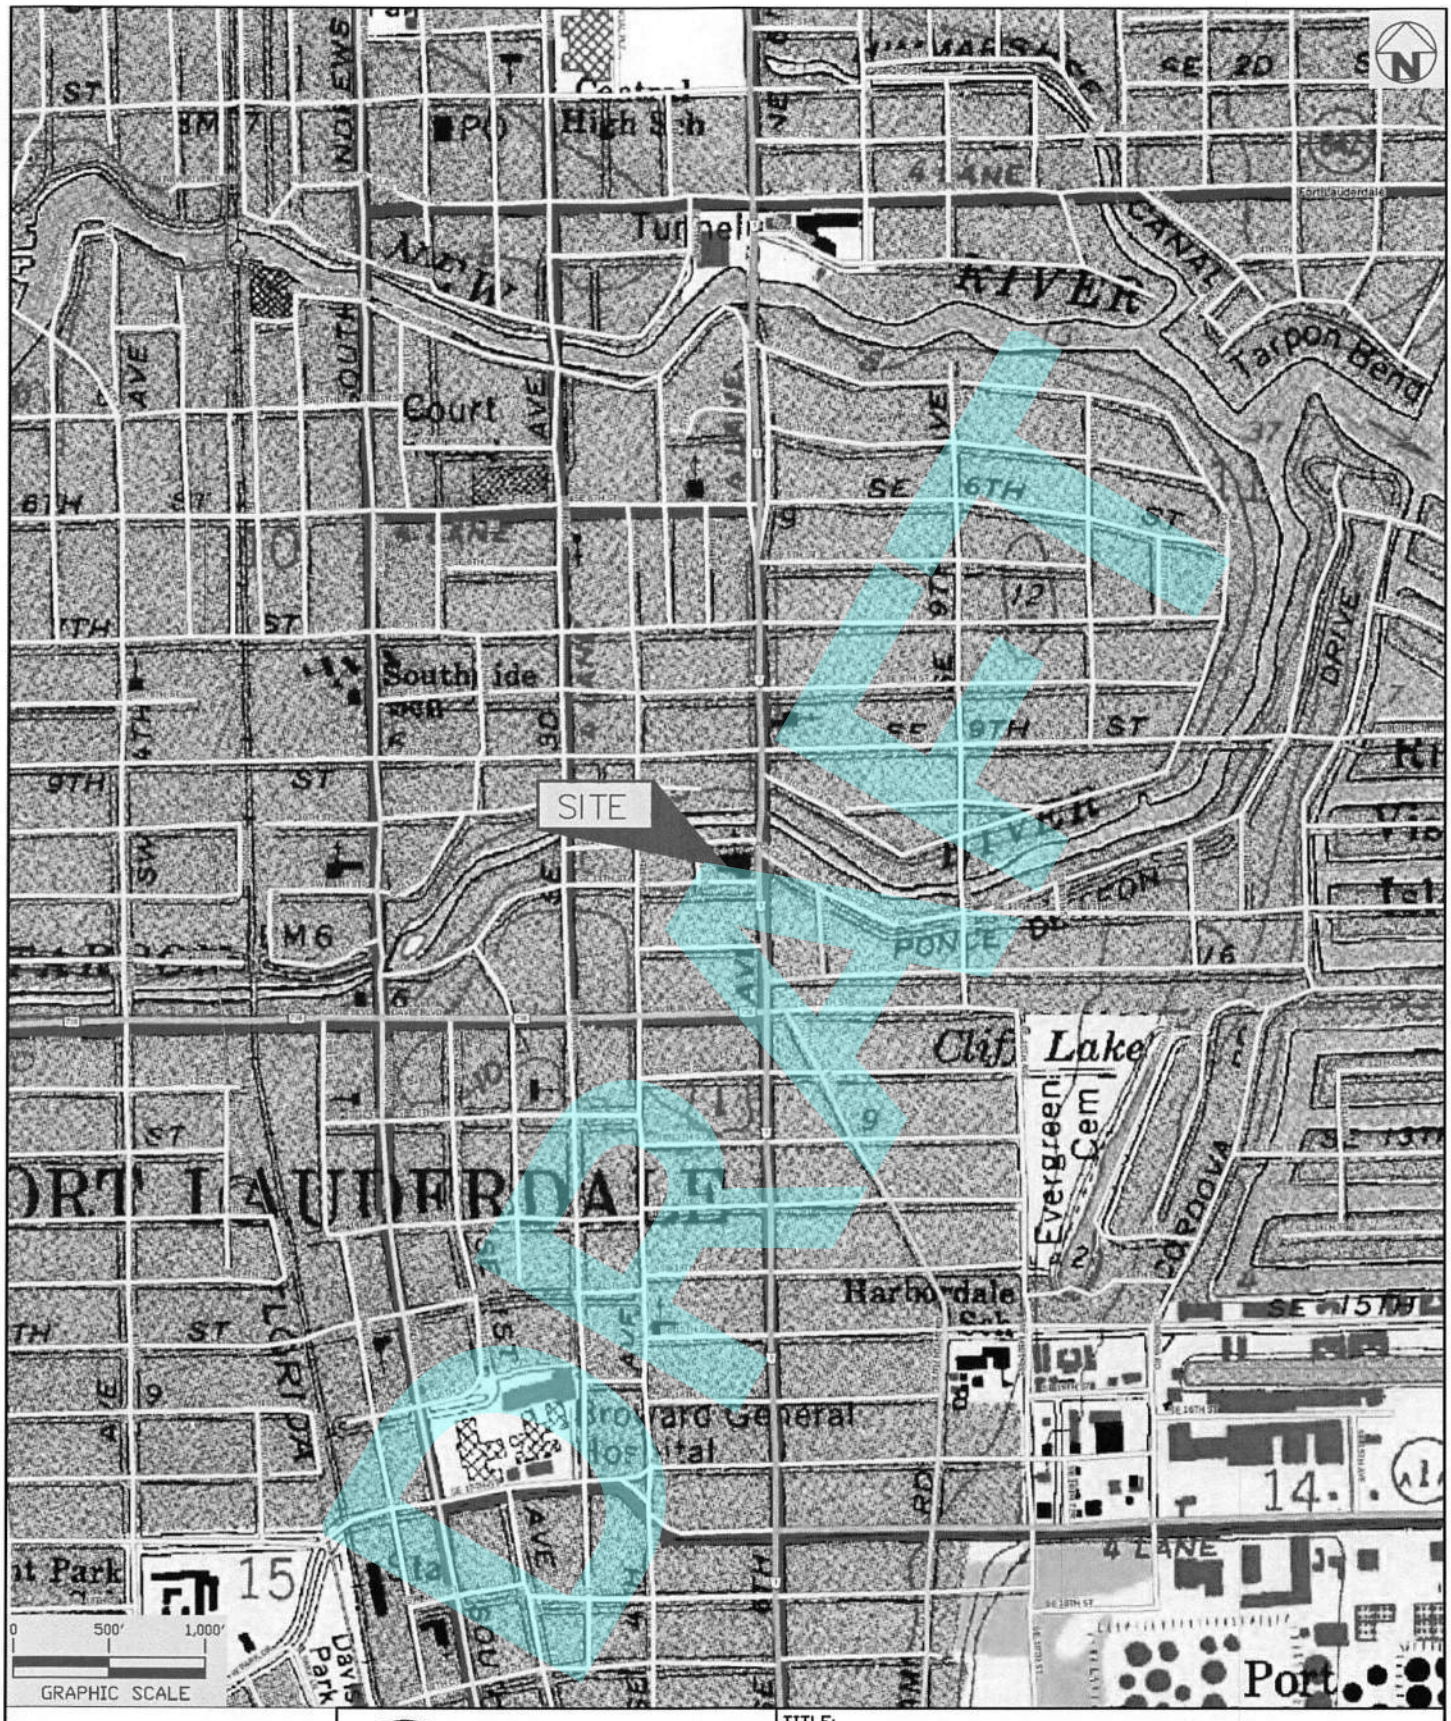

CRB

Geological & Environmental Services, Inc.
8744 SW 133rd Street
Miami, Florida 33176
Tel: (305) 447-9777
Fax: (305) 567-2853

TITLE:
SITE LOCATION MAP
AUTONATION NISSAN
1051 SOUTH FEDERAL HIGHWAY
FORT LAUDERDALE, FLORIDA

REV'D DATE:	SEP 23, 2014	PROJECT NO. GYV 266-145	FIGURE 1
DRAWN DATE:	SEP 23, 2014	SCALE: AS NOTED	
DRAWN BY:	LA	APPROVED BY: RW	

GYV 266..\145..\Reports\Phase I\CAD\F1- Site Location Map

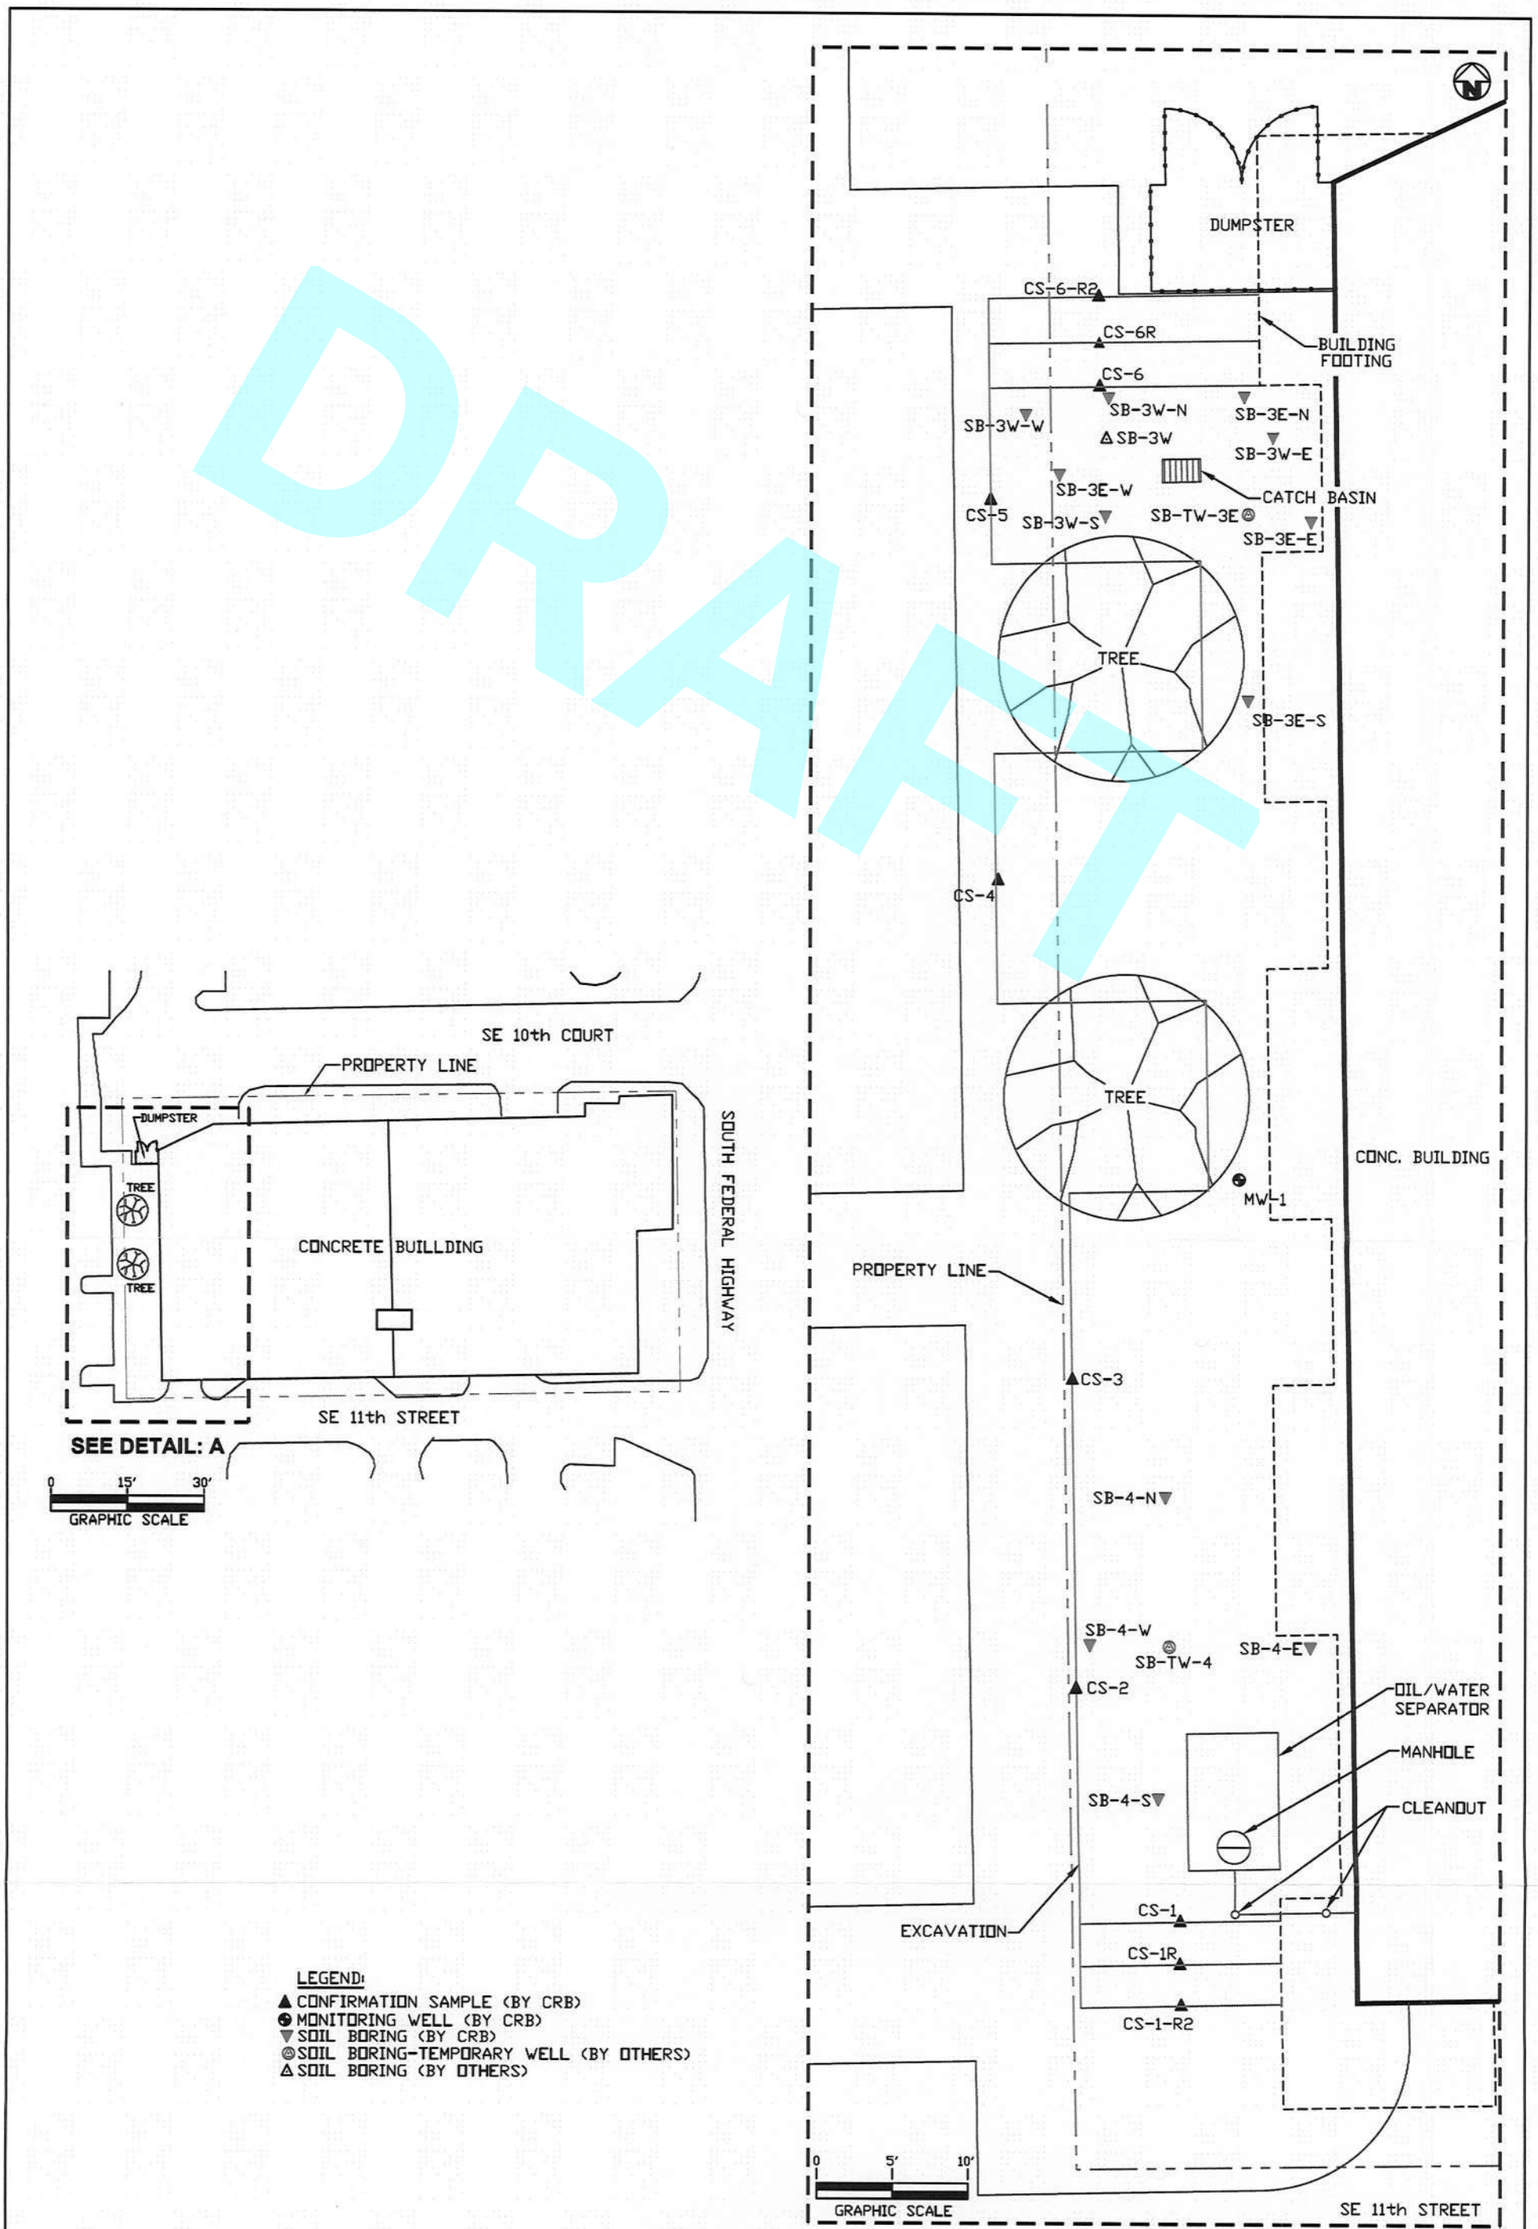

DRAFT

CRB
Geological & Environmental Services, Inc.
8744 SW 133rd Street
Miami, Florida 33176
Tel: (305) 447-9777
Fax: (305) 567-2853

TITLE:
SITE MAP WITH EXCAVATION & SAMPLING LOCATIONS
AUTONATION NISSAN
1051 SOUTH FEDERAL HIGHWAY
FORT LAUDERDALE, FLORIDA

REV'D DATE:	NOV 4, 2014	PROJECT NO. GYV 266-145	FIGURE 2
DRAWN DATE:	SEP 23, 2014	SCALE: AS NOTED	
DRAWN BY:	LA	APPROVED BY: RW	

GYV 266...\145...\Reports\Phase I\CAD\F2- Site Map with Surrounding Properties

Table 1 - Summary of Soil Analytical Results
AutoNation Nissan
1051 S. Federal Highway
Ft. Lauderdale, Florida

Sample ID	Date	Acenaphthene	Acenaphthylene	Anthracene	Benzo(a)Anthracene	Benzo(a)Pyrene	Benzo(a)Pyrene Equivalent	Benzo(b)Fluoranthene	Benzo(g,h,i) Perylene	Benzo(k)Fluoranthene	Chrysene	Dibenz(a,h)Anthracene	Fluoranthene	Fluorene	Indeno(1,2,3-cd)Pyrene	Phenanthrene	Pyrene
SB-3 (0-2)*	9/8/2014	0.042 U	0.036 U	0.15	1.3	**1.3**	**2.0**	2.4	1.0	0.91	1.7	0.26	2.4	0.052 U	0.94	0.66	2.0
SB-3W**	9/8/2014	0.064 U	0.064 U	0.040 U	0.421	**0.536**	0.8	0.773	0.423	0.476	0.674	0.101	0.853	0.064 U	0.49	0.174	0.673
SB-TW-3E-S (0-1)	9/17/2014	0.045 U	0.038 U	0.054 I	0.67	**0.78**	**1.2**	1.1	0.65	0.52	0.89	0.14	1.5	0.055 U	0.57	0.43	1.2
SB-TW-3E-E (0-2)	9/17/2014	0.027 U	0.023 U	0.023 U	0.11	0.12	**0.2**	0.15	0.11	0.093	0.13	0.023 I	0.20	0.034 U	0.086	0.051 I	0.17
SB-TW-3E-N (0-1)	9/17/2014	0.13 I	0.092 U	0.16 I	**2.8**	**3.1**	**4.7**	**4.8**	2.6	2.2	3.9	0.57	6.0	0.13 U	2.1	1.8	5.1
SB-TW-3E-W (0-2)	9/17/2014	0.030 U	0.026 U	0.025 U	0.024 U	0.015 I	0.0	0.062 U	0.030 U	0.018 U	0.029 U	0.024 U	0.027 U	0.037 U	0.032 U	0.031 U	0.026 U
SB-3W-E (0-1)	9/17/2014	0.029 U	0.024 U	0.024 U	0.038 I	0.039 I	0.1	0.063 I	0.041 I	0.025 I	0.057 I	0.022 U	0.057 I	0.035 U	0.031 U	0.030 U	0.053 I
SB-3W-S (0-1)	9/17/2014	1.6	0.23 I	5.4	**52.2**	**54.2**	**84.4**	**87.2**	42.4	39.2	68.9	**12.2**	105.0	1.7	**35.9**	36.8	93.1
SB-3W-W (0-2)	9/17/2014	0.026 I	0.022 U	0.026 I	0.27	**0.31**	**0.5**	0.44	0.27	0.23	0.35	0.056 I	0.67	0.032 U	0.22	0.21	0.54
SB-3W-N (0-1)	9/17/2014	0.092 U	0.078 U	0.14 I	**1.3**	**1.5**	**2.3**	2.3	1.4	1.1	1.8	0.28	2.9	0.11 U	1.2	1.0	2.5
SB-4*	9/8/2014	0.042 U	0.036 U	0.22	**2.3**	**2.6**	**4.0**	4.7	2.2	2.0	3.1	0.52	4.5	0.052 U	1.9	1.2	3.8
SB-4**	9/8/2014	0.063 U	0.063 U	0.266	**2.8**	**3.74**	**5.3**	**5.74**	2.1	2	4.74	0.403	5.26	0.0672 I	2.6	1.51	4.12
SB-TW-4-S (0-2)	9/17/2014	0.028 U	0.024 U	1.4	**19.3**	**13.1**	**18.3**	**18.9**	7.1	9.1	16.7	**2.4**	30.0	0.055 I	**6.9**	1.2	30.5
SB-TW-4-E (0-1)	9/17/2014	0.027 U	0.023 U	0.023 U	0.059 I	0.059 I	0.1	0.092	0.049 I	0.035 I	0.069 I	0.021 U	0.098	0.033 U	0.044 I	0.028 U	0.086
SB-TW-4-N (0-1)	9/17/2014	0.027 U	0.023 U	0.11	**3.0**	**3.1**	**4.8**	5.3	2.4	2.1	3.8	0.62	4.5	0.033 U	2.1	0.56	4.0
SB-TW-4-W (0-2)	9/17/2014	0.013 U	0.011 U	0.011 U	0.011 I	0.0061 I	0.0	0.027 U	0.013 U	0.0077 U	0.013 U	0.010 U	0.012 U	0.016 U	0.014 U	0.013 U	0.011 U
Residential SCTL		2400	1800	21000	#	0.1	0.1	#	2500	#	#	#	3200	2600	#	2200	2400
Commercial SCTL		20000	20000	300000	#	0.7	0.7	#	52000	#	#	#	59000	33000	#	36000	45000
Leachability		2.1	27	2500	0.8	8	***	2.4	32000	24	77	0.7	1200	160	6.6	250	880

Notes:

All compounds reported in mg/kg unless otherwise noted.

Residential and Commercial Soil Cleanup Target Levels (SCTLs) and Leachability Standards as provided in Chapter 62-777, Florida Administrative Code (F.A.C.).

* - Consultant other than CRB was sampling and CRB split samples with the other consultant. SB-3 (0-2) was from the location of SB-3W.

** - Sample collected and analyzed by consultant other than CRB.

*** - Leachability standards provided for individual carcinogenic PAH compounds.

- Site concentrations for carcinogenic polycyclic aromatic hydrocarbons must be converted to Benzo(a)pyrene equivalents before comparison with the appropriate direct exposure SCTL for Benzo(a)pyrene using the approach described in the February 2005 'Final Technical Report: Development of Cleanup Target Levels (CTLs) for Chapter 62-777, F.A.C.'

I - The compound was reported between the laboratory method detection limit (MDL) and the laboratory practical quantitation limit (PQL).

U - Indicates the compound was analyzed for but not detected.

SB-TW-3E (shown on Figure 2) was field analyzed by another consultant with an OVA but not laboratory analyzed. The filtered OVA result was reported as 2.2 ppm.

Table 2 - Summary of Confirmation Sample Analytical Results
AutoNation Nissan
1051 S. Federal Highway
Ft. Lauderdale, Florida

Sample ID	Date	Anthracene	Benzo(a)Anthracene	Benzo(a)Pyrene	Benzo(a)Pyrene Equivalent	Benzo(b)Fluoranthene	Benzo(g,h,i)Perylene	Benzo(k)Fluoranthene	Chrysene	Dibenz(a,h)Anthracene	Fluoranthene	Indeno(1,2,3-cd)Pyrene	Phenanthrene	Pyrene
CS-1 0-2'	10/22/2014	0.021 U	0.19	**0.24**	**0.4**	0.38	0.19	0.17	0.27	0.038 I	0.32	0.16	0.051 I	0.28
CS-1R 0-2'	10/27/2014	0.021 U	0.32	**0.36**	**0.5**	0.66	0.27	0.015 U	0.40	0.056 I	0.49	0.22	0.085	0.39
CS-1 R2 0-2'	10/29/2014	0.013 U	0.012 U	0.0048 U	NC	0.031 U	0.015 U	0.0088 U	0.015 U	0.012 U	0.013 U	0.016 U	0.015 U	0.013 U
CS-2 0-2'	10/22/2014	0.011 U	0.020 I	0.014 I	0.0	0.027 U	0.013 U	0.011 I	0.019 I	0.010 U	0.012 U	0.014 U	0.014 U	0.012 I
CS-3 0-2'	10/22/2014	0.011 U	0.014 I	0.013 I	0.0	0.026 U	0.013 U	0.013 I	0.016 I	0.010 U	0.018 I	0.014 U	0.013 U	0.017 I
CS-4 0-2'	10/22/2014	0.011 U	0.010 U	0.0042 U	NC	0.027 U	0.013 U	0.0077 U	0.013 U	0.010 U	0.012 U	0.014 U	0.014 U	0.011 U
CS-5 0-2'	10/22/2014	0.023 U	0.022 U	0.017 I	0.0	0.058 U	0.028 U	0.017 U	0.027 U	0.022 U	0.025 U	0.030 U	0.029 U	0.024 U
CS-6 0-2'	10/22/2014	0.065 I	0.59	**0.57**	**0.9**	0.98	0.40	0.018 U	0.68	0.11	0.99	0.33	0.20	0.83
CS-6R 0-2'	10/27/2014	0.037 U	0.25	**0.30**	**0.5**	0.60	0.24	0.026 U	0.36	0.043 I	0.44	0.22	0.088 I	0.37
CS-6 R2 0-2'	10/29/2014	0.024 U	0.057 I	0.056 I	0.1	0.089	0.049 I	0.044 I	0.066 I	0.023 U	0.079 I	0.042 I	0.030 U	0.066 I
Residential SCTL		21000	#	0.1	0.1	#	2500	#	#	#	3200	#	2200	2400
Commercial SCTL		300000	#	0.7	0.7	#	52000	#	#	#	59000	#	36000	45000
Leachability		2500	0.8	8	***	2.4	32000	24	77	0.7	1200	6.6	250	880

Notes:

All compounds reported in mg/kg unless otherwise noted.

Residential and Commercial Soil Cleanup Target Levels (SCTLs) and Leachability Standards as provided in Chapter 62-777, Florida Administrative Code (F.A.C.).

*** - Leachability standards provided for individual carcinogenic PAH compounds.

- Site concentrations for carcinogenic polycyclic aromatic hydrocarbons must be converted to Benzo(a)pyrene equivalents before comparison with the appropriate direct exposure SCTL for Benzo(a)pyrene using the approach described in the February 2005 'Final Technical Report: Development of Cleanup Target Levels (CTLs) for Chapter 62-777, F.A.C.'

I - The compound was reported between the laboratory method detection limit (MDL) and the laboratory practical quantitation limit (PQL).

NC - Not Calculated

U - Indicates the compound was analyzed for but not detected.

CAM #26-0233
Exhibit 1B
Page 576 of 1831

BROWARD COUNTY
FLORIDA

Environmental Protection and Growth Management Department
POLLUTION PREVENTION DIVISION
One North University Drive, Suite 203, Plantation, Florida 33324
954-519-1260 • FAX 954-765-4804

December 8, 2014

Mr. Coleman Edmunds
AutoNation, Inc.
200 SW 1st Ave., 14th Floor
Fort Lauderdale, FL 33301

RE: Source Removal Report and No Further Action Proposal
Nissan Facility, 1051 S Federal Hwy., Fort Lauderdale
FDEP Facility ID No. 068732166 (Non-petroleum)

Dear Mr. Edmunds:

The Broward County Pollution Prevention Division (Division) has reviewed the Source Removal Report (Report) and No Further Action (NFA) Proposal, dated November 17, 2014 (received November 24, 2014), inclusive of supplemental information (disposal manifests) received through December 8, 2014, and submitted by your consultant, CRB Geological & Environmental Services, Inc. The Report documents the removal of soils impacted with non-point source polynuclear aromatic hydrocarbons, as allowable under Section 62-780.500, Florida Administrative Code (F.A.C.).

The Division concurs that the requirements for NFA without restrictions, pursuant to Rule 62-780.680(1), F.A.C., have been fulfilled at the referenced site. Please be advised that you are required to properly abandon all monitoring wells, except any monitoring wells required for compliance monitoring in accordance with Chapter 62-761, F.A.C., or any other required licenses. The monitoring wells must be abandoned in accordance with the requirements of Rule 62-532.500(5), F.A.C., which states that casings are to be filled from bottom to top with neat cement grout.

Please detail these activities in a Well Abandonment Report, to be submitted to the Division no later than **February 6, 2015.** Upon receipt and approval of the Well Abandonment Report, this case will be inactivated by the Division. If you have any questions or concerns, please contact David Vanlandingham, P.E., at (954) 519-1478 or dvanlandingham@broward.org.

Sincerely,
POLLUTION PREVENTION DIVISION

David Vanlandingham, P.E., Engineer IV
Environmental Assessment and Remediation Section

ec: Victor Rossinsky, Ph.D., P.G., CRB
William Rueckert, FDEP
cc: Mr. Pablo Peon, Power Nissan, LLC (Property Owner), 1051 S Federal Hwy., Fort Lauderdale, FL 33316

DRAFT

Discharge Reporting Form

PLEASE PRINT OR TYPE

DEP Form # 62-761.900(1)
Form Title Discharge Reporting Form
Effective Date

Instructions are on the reverse side. Please complete all applicable blanks

1. Facility ID Number (if registered): N/A **2. Date of form completion:** 02/11/2019

3. General information
Facility name: Nissan Dealership - Ft Lauderdale
Facility Owner or Operator: Power Nissan LLC
Facility Contact Person Lorenzo Lierena Telephone number: (954) 527-3400 County: BROWARD
Facility Mailing address: 1051 S FEDERAL HIGHWAY, FORT LAUDERDALE, FLORIDA 33316
Location of discharge (facility street address): 1051 S FEDERAL HIGHWAY, FORT LAUDERDALE, FLORIDA 33316
Latitude and Longitude of discharge (If known.)

4. Date of receipt of test results or discovery of confirmed discharge: 2/10/2019 month/day/year

5. Estimated number of gallons discharged: UNKNOWN

6. Discharge affected: [ ] Air [ ] Soil [X] Ground water [ ] Drinking water well(s) [ ] Shoreline [ ] Surface water (water body name)

7. Method of discovery (check all that apply)

[ ] Liquid detector (automatic or manual)	[ ] Internal inspection	[ ] Closure/Closure Assessment
[ ] Vapor detector (automatic or manual)	[ ] Inventory control	[ ] Groundwater analytical samples
[ ] Tightness test	[ ] Monitoring wells	[ ] Soil analytical tests or samples
[ ] Pressure test	[ ] Automatic tank gauging	[ ] Visual observation
[ ] Statistical Inventory Reconciliation	[ ] Manual tank gauging	[X] Other DURING DUE DILIGENCE PHASE II ESA

8. Type of regulated substance discharged: (check one)

[ ] Unknown	[ ] Used/waste oil	[ ] Jet fuel	[ ] Heating oil	[ ] New/lube oil
[ ] Gasoline	[ ] Aviation gas	[ ] Diesel	[ ] Kerosine	[ ] Mineral acid

[ ] Hazardous substance - includes CERCLA substances from USTs above reportable quantities, pesticides, ammonia, chlorine, and derivatives (write in name or Chemical Abstract Service (CAS) number)
[X] Other HYDRAULIC FLUID FROM IN-GROUND AUTOMOTIVE LIFTS

9. Discharge originated from a: (check all that apply)

[ ] Dispensing system	[ ] Pipe	[ ] Barge	[ ] Pipeline	[ ] Vehicle
[ ] Tank	[ ] Fitting	[ ] Tanker ship	[ ] Railroad tankcar	[ ] Airplane
[ ] Unknown	[ ] Valve failure	[ ] Other Vessel	[ ] Tank truck	[ ] Drum

[X] Other HYDRAULIC FLUID FROM IN-GROUND AUTOMOTIVE LIFTS

10. Cause of the discharge: (check all that apply)

[ ] Loose connection	[ ] Puncture	[ ] Spill	[ ] Collision	[ ] Corrosion
[ ] Fire/explosion	[ ] Overfill	[ ] Human error	[ ] Vehicle Accident	[ ] Installation failure

[X] Other UNKNOWN

11. Actions taken in response to the discharge:

12. Comments: Groundwater data was acquired by a third party potential purchaser and subsequently acquired by Power Nissan at a later date.

13. Agencies notified (as applicable):

[ ] State Warning Point *1-800-320-0519*	[ ] National Response Center *1-800-424-8802*	[ ] Fire Department.	[ ] County Tanks Program	[ ] DEP (district/person)

14. To the best of my knowledge and belief all information submitted on this form is true, accurate, and complete.

Pablo Peon
Printed Name of Owner, Operator or Authorized Representative

Signature of Owner, Operator or Authorized Representative.

DRAFT

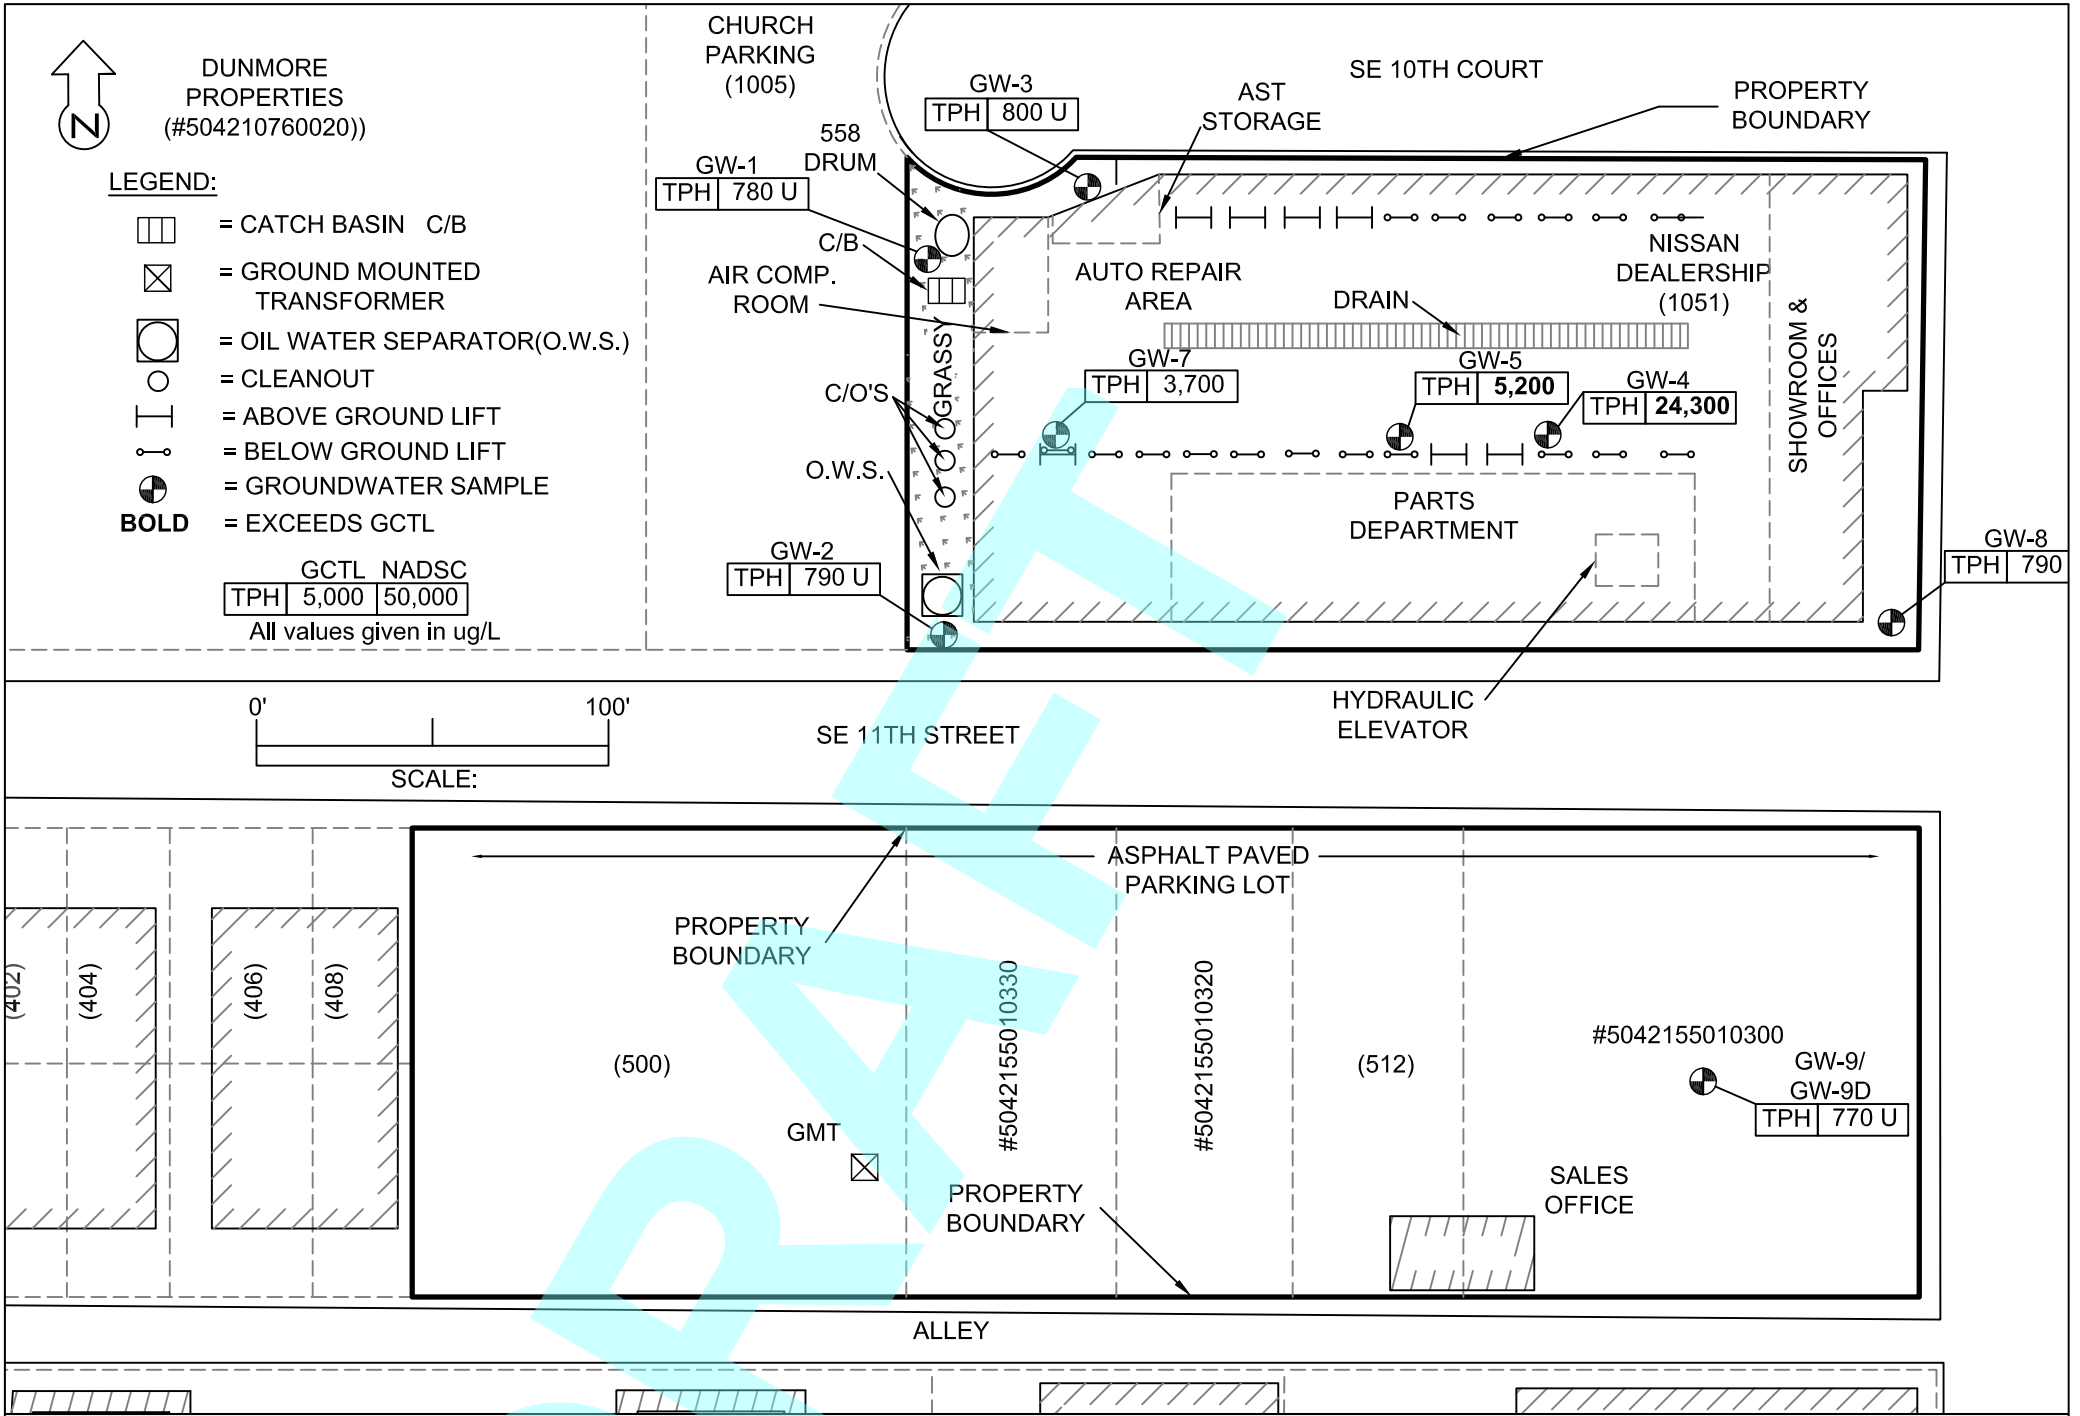

EE&G
ENVIRONMENTAL SERVICES, LLC
5751 MIAMI LAKES DRIVE
MIAMI LAKES, FLORIDA 33014
(305) 374-8300
(305) 374-9004 FAX

NISSAN DEALERSHIP
1051 SOUTH FEDERAL HIGHWAY
FT. LAUDERDALE, FLORIDA 33316

GROUNDWATER RESULTS MAP

Date: 08/24/2018
Project # 2018-3215
Drawn by: JML
Cad File: FIG4
Dwg. Scale: As Noted

FIGURE 4

DRAFT
CAM #26-0233
Exhibit 1B

TABLE 4
GROUNDWATER ANALYTICAL RESULTS
NISSAN - FORT LAUDERDALE
1051 SOUTH FEDERAL HIGHWAY
FORT LAUDERDALE, FLORIDA
PROJECT No: 2018 - 3215

		Sample Designation:	GW-1	GW-2	GW-3	GW-4	GW-5	GW-7	GW-8	GW-9	GW-9D
		Date Sampled:	9/10/2018	9/10/2018	9/10/2018	9/10/2018	9/10/2018	9/10/2018	9/10/2018	9/10/2018	9/10/2018
		Screen Depth (Feet):									
Parameter	**Groundwater Cleanup Target Levels [1]**	**Natural Attenuation Default Source Concentrations [1]**									
Metals by 6010 (µg/L)											
Total Arsenic	10	100	7.1 (U)	7.1 (U)	7.1 (U)	NT	NT	NT	NT	7.1 (U)	NT
Total Cadmium	5	50	0.33 (U)	0.34 (I)	0.33 (U)	NT	NT	NT	NT	0.33 (U)	NT
Total Chromium	100	1,000	3.9 (I)	38.9	3.4 (I)	NT	NT	NT	NT	14.2	NT
Total Lead	15	150	4.7 (I)	9.6 (I)	4.6 (U)	NT	NT	NT	NT	9.5 (I)	NT
VOCs by 8260 (µg/L)											
MTBE	20	200	0.50 (U)	0.50 (U)	0.50 (U)	0.50 (U)	0.50 (U)	0.50 (U)	0.50 (U)	0.50 (U)	NT
Acetone	6,300	63,000	10.0 (U)	10.0 (U)	10.0 (U)	10.0 (U)	10.0 (U)	10.0 (U)	10.0 (U)	10.0 (U)	NT
Benzene	1	100	0.10 (U)	0.10 (U)	0.10 (U)	0.10 (U)	0.10 (U)	0.10 (U)	0.10 (U)	0.10 (U)	NT
Chloroform	70	700	0.50 (U)	0.50 (U)	0.50 (U)	0.50 (U)	0.50 (U)	0.50 (U)	0.50 (U)	0.50 (U)	0.50 (U)
Toluene	40	400	0.50 (U)	0.50 (U)	0.50 (U)	0.50 (U)	0.50 (U)	0.50 (U)	0.50 (U)	0.50 (U)	NT
Ethylbenzene	30	300	0.50 (U)	0.50 (U)	0.50 (U)	0.50 (U)	0.50 (U)	0.50 (U)	0.50 (U)	0.50 (U)	NT
Total Xylene	20	200	1.5 (U)	1.5 (U)	1.5 (U)	1.5 (U)	1.5 (U)	1.5 (U)	1.5 (U)	1.5 (U)	NT
Tetrachloroethene (PCE)	3	300	0.50 (U)	0.50 (U)	0.50 (U)	0.50 (U)	0.50 (U)	0.50 (U)	0.50 (U)	0.50 (U)	0.50 (U)
Trichloroethene (TCE)	3	300	0.50 (U)	0.50 (U)	0.50 (U)	0.50 (U)	0.50 (U)	0.50 (U)	0.50 (U)	0.50 (U)	0.50 (U)
Cis-1,2-Dichloroethene	70	700	0.50 (U)	0.50 (U)	0.50 (U)	0.50 (U)	0.50 (U)	0.50 (U)	0.50 (U)	0.50 (U)	0.50 (U)
Trans-1,2-Dichloroethene	70	700	0.50 (U)	0.50 (U)	0.50 (U)	0.50 (U)	0.50 (U)	0.50 (U)	0.50 (U)	0.50 (U)	0.50 (U)
Vinyl Chloride	1	100	0.50 (U)	0.50 (U)	0.50 (U)	0.50 (U)	0.50 (U)	0.50 (U)	0.50 (U)	0.50 (U)	0.50 (U)
Isopropylbenzene	0.8	8	0.50 (U)	0.50 (U)	0.50 (U)	0.50 (U)	0.50 (U)	0.50 (U)	0.50 (U)	0.50 (U)	NT
1,2,4-Trimethylbenzene	10	100	0.50 (U)	0.50 (U)	0.50 (U)	0.50 (U)	0.50 (U)	0.50 (U)	0.50 (U)	0.50 (U)	NT
1,2,3-Trimethylbenzene	10	100	1.0 (U)	1.0 (U)	1.0 (U)	1.0 (U)	1.0 (U)	1.0 (U)	1.0 (U)	1.0 (U)	NT
Other VOCs Tested	Varies Per Constituent		(U)	(U)	(U)	(U)	(U)	(U)	(U)	(U)	(U)
PAHs by 8270 (µg/L)											
Naphthalene	14	140	0.048 (U)	0.29 (U)	0.29 (U)	0.29 (U)	0.29 (U)	0.29 (U)	0.29 (U)	0.29 (U)	NT
1-Methyl Naphthalene	28	280	0.032 (U)	0.19 (U)	0.19 (U)	0.19 (U)	0.19 (U)	0.19 (U)	0.19 (U)	0.19 (U)	NT
2-Methyl Naphthalene	28	280	0.11 (U)	0.68 (U)	0.68 (U)	0.68 (U)	0.68 (U)	0.68 (U)	0.68 (U)	0.68 (U)	NT
Acenaphthene	20	200	0.040 (U)	0.040 (U)	0.040 (U)	0.040 (U)	0.040 (U)	0.060 (I)	0.040 (U)	0.040 (U)	NT
Acenaphthylene	210	2,100	0.030 (U)	0.030 (U)	0.030 (U)	0.030 (U)	0.030 (U)	0.030 (U)	0.030 (U)	0.030 (U)	NT
Anthracene	2,100	21,000	0.043 (U)	0.043 (U)	0.043 (U)	0.043 (U)	0.043 (U)	0.043 (U)	0.043 (U)	0.043 (U)	NT
Benzo(a)Anthracene	0.05	5	0.055 (U)	0.055 (U)	0.055 (U)	0.055 (U)	0.055 (U)	0.055 (U)	0.055 (U)	0.055 (U)	NT
Benzo(a)Pyrene	0.2	20	0.074 (U)	0.12 (U)	0.12 (U)	0.12 (U)	0.12 (U)	0.12 (U)	0.12 (U)	0.12 (U)	NT
Benzo(b)Fluoranthene	0.05	5	0.027 (U)	0.027 (U)	0.027 (U)	0.027 (U)	0.027 (U)	0.027 (U)	0.027 (U)	0.027 (U)	NT
Benzo(ghi)Perylene	210	2,100	0.042 (U)	0.15 (U)	0.15 (U)	0.15 (U)	0.15 (U)	0.15 (U)	0.15 (U)	0.15 (U)	NT
Benzo(k)Fluoranthene	0.5	50	0.16 (U)	0.16 (U)	0.16 (U)	0.16 (U)	0.16 (U)	0.16 (U)	0.16 (U)	0.16 (U)	NT
Chrysene	4.8	480	0.026 (U)	0.026 (U)	0.026 (U)	0.026 (U)	0.026 (U)	0.026 (U)	0.026 (U)	0.026 (U)	NT
Dibenzo(a,h)Anthracene	0.005	0.5	0.13 (U)	0.13 (U)	0.13 (U)	0.13 (U)	0.13 (U)	0.13 (U)	0.13 (U)	0.13 (U)	NT
Fluoranthene	280	2,800	0.018 (U)	0.018 (U)	0.018 (U)	0.018 (U)	0.018 (U)	2.4	0.018 (U)	0.018 (U)	NT
Fluorene	280	2,800	0.088 (U)	0.088 (U)	0.088 (U)	0.088 (U)	0.088 (U)	0.088 (U)	0.088 (U)	0.088 (U)	NT
Indeno(123-cd)Pyrene	0.05	5	0.12 (U)	0.12 (U)	0.12 (U)	0.12 (U)	0.12 (U)	0.12 (U)	0.12 (U)	0.12 (U)	NT
Phenanthrene	210	2,100	0.16 (U)	0.16 (U)	0.16 (U)	0.16 (U)	0.16 (U)	0.16 (U)	0.16 (U)	0.16 (U)	NT
Pyrene	210	2,100	0.032 (U)	0.032 (U)	0.032 (U)	0.032 (U)	0.032 (U)	1.1	0.032 (U)	0.032 (U)	NT
TPH by FL-PRO (µg/L)											
TPH, Total (C8-C40)	5,000	50,000	780 (U)	790 (U)	800 (U)	**24,300**	**5,200**	3,700	790 (U)	770 (U)	NT

Notes:

All values given in micrograms per liter (µg/L) or milligrams per liter (mg/L)

[1] = Groundwater Cleanup Target Levels, per Chapter 62-777 FAC

Bold = Analytical result exceeded the GCTL

Bold = Analytical result exceeded the NADSC

U = Results below the laboratory method detection limits

I = The reported value is between the laboratory method detection and practical quantitation limit

NT = Not Tested

VOC = Volatile Organic Compounds

PAH = Polynuclear Aromatic Hydrocarbon

TPH = Total Petroleum Hydrocarbon

DRAFT

September 27, 2019

Ms. Seree Jairam, P.E.
Broward County Environmental Protection and
Growth Management Department
Pollution Prevention, Remediation & Air Quality Division
1 North University Drive, Suite #203
Plantation, Florida 33324

Subject: Site Assessment Report
Lorenzo Nissan Dealership
1051 S. Federal Highway
Ft. Lauderdale, FL 33316
GSE #291480
EAR #1339
DEP #06/8732166

Dear Ms. Jairman:

On behalf of Lorenzo Enterprises FL Corp. (LEFC), Grove Scientific & Engineering (GSE) has completed a Site Assessment Report (SAR) in accordance with FAC 62.780 for the above-referenced site located in Ft. Lauderdale, Broward County, Florida.

The purpose of the SAR was to evaluate the soil and groundwater impacts identified at the hydraulic lift area in the maintenance area on the site. The SAR also relied upon the data from the Phase II ESA performed in September 2018 conducted by EE&G Environmental Services.

Our scope of field services for the Site Assessment Report at the referenced site included:

1) conducting 8 soil borings to an 8 foot depth adjacent to the north and south hydraulic lift lines inside the maintenance area;

2) obtaining 24 soil samples at the 1 to 3 foot, 3 to 5 foot and 5 to 8 foot depth intervals from 8 soil borings for field testing with an Organic Vapor Analyzer (OVA);

3) obtaining 8 soil samples at the 3 to 5 foot depth interval from 8 soil borings for laboratory testing for EPA Method 8260, EPA Method 8270 and FL Method PRO;

4) installing 5 permanent, 1.25-inch diameter, pre-packed shallow monitor wells to 13 feet in depth around the maintenance area to evaluate groundwater quality and flow direction;

5) installing one permanent, 1.25-inch diameter, pre-packed monitor well to 25 feet in depth inside the maintenance area to evaluate groundwater quality at depth;

6) obtaining 6 groundwater samples from 6 permanent monitor wells for laboratory testing for EPA Method 8260, EPA Method 8270 and FL Method PRO;

7) conducting a groundwater gradient survey from all 6 permanent monitor well locations to evaluate the groundwater flow direction on the site and

DRAFT

8) conducting a potable well survey within a half-mile radius of the site.

Based on the September 2018 EE&G Phase II ESA groundwater laboratory results at two of eight direct push sample points (DP) locations, evidence existed for groundwater contamination on the subject site. The groundwater samples from GW-4 and GW-5 tested at 24.3 mg/L and 5.2 mg/L, respectively, for FL Method PRO compounds exceeding the groundwater cleanup target level (CTL) set at 5 mg/L for FL Method PRO according to FAC 62-777.

Based on the SAR field screening results from 16 soil samples obtained above the water table at 2-foot depth intervals from 8 soil borings, we found no evidence for potential soil contamination at the site. All 16 vadose zone soil samples at the SB-1 through SB-8 locations registered OVA readings at less than 10 parts per million (ppm). However, 3 of 7 soil samples obtained below the water table at a 3-foot depth interval from 8 soil borings exceeded 10 ppm.

Based on the SAR soil laboratory results from 8 soil samples obtained at the 3 to 5 foot depth interval from the 8 soil boring locations, evidence exists for low level soil impacts at the site. One soil sample at the SB-3 soil boring location tested above the residential soil CTL, yet below the commercial soil CTL, for one EPA Method 8270 compound (benzo(a)pyrene) according to FAC 62-777. The remaining 7 soil samples tested either below method detection limits or below residential soil CTLs for all EPA Method 8260 compounds, EPA Method 8270 compounds and FL Method PRO compounds according to FAC 62-777. Therefore, the elevated OVA readings did not correlate well with the laboratory results.

Based on the SAR groundwater laboratory results from 6 permanent monitor well (MW) locations, we found no evidence for groundwater contamination on the subject site. All 6 groundwater samples tested either below method detection limits or below groundwater CTLs for all EPA Method 8260 compounds, EPA Method 8270 compounds and FL Method PRO compounds according to FAC 62-777.

Based on soil laboratory results from the Phase II ESA investigation and the SAR, in addition to site use history, we believe the subject site has isolated low level PAH soil impacts, below SCLTs, at the north hydraulic lift line. Note that these soils are situated below a 6-inch concrete slab and clean soil overburden as an engineering control and subsequently are not a direct exposure risk.

Based on the groundwater laboratory results from the Phase II ESA investigation and the SAR, in addition to site use history, we believe the subject site has isolated low level TPH (i.e. below CTLs) groundwater impacts at the center of the north and south hydraulic lift lines. No off-site impacts were detected.

Based on the groundwater and soil laboratory results, we recommend a no further investigation on the groundwater on the subject site at this time. Overall, we recommend No Further Action status without conditions for the subject site.

The Senior Project Manager for *Grove Scientific & Engineering*, James Golden, P.G. #945 certifies that he currently holds an active license in the state of Florida and is competent through experience to provide the geological services contained in this document and certifies that in his professional judgment that this document meets the requirements of section 62-780.600 for Site Assessment and was prepared under his supervision.

DRAFT

We trust that this SAR is approvable. Please contact us if you have any questions regarding this matter

Sincerely,

Grove Scientific & Engineering Co.

James Golden, P.G. #945
Senior Project Manager

cc: Mr. Lorenzo Llerena (1) Lorenzo Enterprises FL Corp.

Attachments

DRAFT

SITE ASSESSMENT REPORT

LORENZO NISSAN DEALERSHIP
1051 SOUTH FEDERAL HIGHWAY
FT. LAUDERDALE, FLORIDA 33312

GROVE PROJECT NO. 291480
EAR NO. 1339
DEP NO. 06/8732166

September 27, 2019

Prepared by:

Grove Scientific & Engineering, Inc.
6140 Edgewater Drive, Suite F
Orlando, Florida 32810

James Golden, P.G.
FL No. 0945

JAMES E. GOLDEN LICENSE No. 945 STATE OF FLORIDA PROFESSIONAL GEOLOGIST 9/27/19

DRAFT

CAM #26-0233
Exhibit 1B
Page 584 of 1831

TABLE OF CONTENTS

SECTION	PAGE
I. INTRODUCTION	1
SITE LOCATION AND DESCRIPTION	1
SUMMARY OF PREVIOUS INVESTIGATION	1
II. SITE ASSESSMENT REPORT	3
SOIL ASSESSMENT	3
GROUNDWATER ASSESSMENT	4
GROUNDWATER GRADIENT	6
POTABLE WELL SURVEY	7
III. CONCLUSIONS AND RECOMMENDATIONS	8
CONCLUSIONS	8
RECOMMENDATIONS	9

LIST OF TABLES

TABLE 1 – OVA READINGS SOIL QUALITY JULY 2019
TABLE 2 – SOIL QUALITY JULY 2019
TABLE 3 – GROUNDWATER QUALITY JULY 2019
TABLE 4 – WATER TABLE SURVEY DATA JULY 2019

LIST OF FIGURES

FIGURE 1: SITE LOCATION MAP
FIGURE 2: SITE PLAN AERIAL
FIGURE 3: SOIL SAMPLE RESULTS MAP
FIGURE 4: GROUNDWATER RESULTS MAP
FIGURE 5: GROUNDWATER FLOW MAP
FIGURE 6 SHALLOW MONITORING WELLS CONSTRUCTION DETAILS
FIGURE 7 DEEP MONITORING WELL CONSTRUCTION DETAILS

APPENDICES

APPENDIX A – Previous Investigations
APPENDIX B – Soil Assessment Data
APPENDIX C – Groundwater Assessment Data
APPENDIX D- Well Completion Reports

DRAFT

INTRODUCTION

SITE LOCATION AND DESCRIPTION

The subject site is located in Township 50 South, Range 42 East, Section 10 at the northwest corner of S. Federal Highway and SE 11 Street within the city limits of Ft. Lauderdale, Broward County, Florida. The subject site is one contiguous parcel measuring approximately 300 feet east/west, 140 feet north/south, with an area of approximately 1.0 acres. Refer to Figure 1 for a Site Location Map.

The site has been used as an automotive sales and maintenance facility for over 60 years. Improvements on the subject site include a 1-story commercial building with an overlying multi-story parking area. The east side of the property is the new vehicle showroom and west side is the maintenance area containing two hydraulic lifts lines running east-west. The north lift line has 10 hydraulic lift areas along the north building wall and the south lift line has 14 hydraulic lifts along the central maintenance area. Vegetation strips are located along the property lines. Refer to Figure 2 for a site plan.

The subject property is located in a mixed commercial/residential area of Ft. Lauderdale. The area west of the subject site is residential and the areas north, south and east of the subject site are commercial buildings and parking lots.

SUMMARY OF PREVIOUS INVESTIGATIONS

During September 2018, Phase II ESA activities were conducted on the site by EE&G to evaluate potential soil and groundwater impacts from the historic use as a maintenance facility (including multiple hydraulic lifts operating on the site). Nine soil borings (SB-1 through SB-9) were conducted to various depths and eight direct push technology (DPT) sample points (GW-1 through GW-9) were advanced to a depths ranging between 0.5 to 8 feet below land surface.

EE&G collected two soil samples from the 3 to 4-feet BLS interval, which were located adjacent to underground hydraulic lifts (SB-5 & SB-7). The samples were analyzed for EPA Method 8260 compounds, EPA Method 8270 compounds and FL Method PRO compounds. EE&G also collected one soil sample from the 0 to 1-feet BLS depth interval at the southwestern portion of the Property adjacent to the oil water separator (SB-2). The soil sample was analyzed for EPA Method 8260 compounds, EPA Method 8270 compounds, FL Method PRO compounds and 4 metals (arsenic, cadmium, chromium and lead). EE&G also noted that the soil samples collected above the water table did not exhibit elevated net OVA/FID readings above the 10-ppm action level and deeper soils collected below the water table in SB-5 and SB-7 (located within the service area near in-ground hydraulic lifts) exhibited elevated net OVA/FID readings. EE&G noted petroleum odors within the soils collected below the water table in SB-4, SB-5 and SB-7 from 6 to 8-feet BLS. All three soil samples tested either below method detection limits or below residential soil cleanup target levels for all parameters analyzed.

DRAFT

EE&G collected eight shallow-interval DPT groundwater samples on the site, which were designated GW-1 through GW-5 and GW7 through GW-9. The samples were located at the northwestern portion (GW-1) of the site, adjacent to the oil water separator (GW-2), in the vicinity of the former USTs (GW-3), adjacent to underground hydraulic lifts (GW-4, GW-5 & GW-7), southeast corner of the dealership (GW-8), and at the southeastern portion of the site (GW-9), south of SE 11 St. The shallow-interval DPT sampling technique utilized a 4-foot long, stainless-steel screened interval which was set at approximately 0.5 to 4.5-feet BLS to 4 to 8-feet BLS, depending on the depth to the groundwater. These intervals were designed to intersect the groundwater table interface. Groundwater samples were analyzed for EPA Method 8260 compounds, EPA Method 8270 compounds, FL Method PRO compounds and 4 metals (arsenic, cadmium, chromium and lead). Two of the eight groundwater samples (GW-4 and GW-5), adjacent to two hydraulic lifts, tested at 24.3 mg/L and 5.2 mg/L, respectively, for FL Method PRO compounds exceeding the groundwater cleanup target level (CTL) set at 5 mg/L for FL Method PRO according to FAC 62-777.

Refer to the EE&G Phase II ESA dated September 24, 2018, Tables 2 and 4 for a summary of the soil and groundwater laboratory results. Refer to EE&G Phase II ESA Figures 3 and 4 for the soil and groundwater sampling locations. Refer to EE&G Phase II ESA Appendix A for the soil and groundwater laboratory results.

Based on the groundwater results and field observations, EE&G concluded that a petroleum discharge had occurred within the service area from the in-ground hydraulic lifts. LEFC then filed a DNF with the Department.

DRAFT

SITE ASSESSMENT REPORT

SOIL ASSESSMENT

On July 21, 2019, a Global Environmental Services (GES) field technician, under the direction of Grove Scientific & Engineering Co. (GSE) and a Wombat Environmental drilling crew were on-site to evaluate the soil quality at the subject site. Eight soil borings were conducted up to an eight foot depth along both the north and south hydraulic lift lines situated within the maintenance area on the site. Twenty-three soil samples were obtained at the 1 to 3 foot, 3 to 5 and 5 to 8 foot depth intervals from 8 soil borings for field testing with an Organic Vapor Analyzer (OVA). Sixteen soil samples were obtained in the vadose zone at the 1 to 3 foot and 3 to 5 depth intervals. Seven soil samples were obtained below the water table at the 5 to 8 depth interval (at one boring location, concrete was encountered at 5 feet in depth). Note from surface grade to one foot in depth we encountered thick concrete and crushed limerock fill. Also, 8 soil samples were obtained at the 3 to 5 foot depth interval from 8 soil borings for laboratory testing EPA Method 8260, EPA Method 8270 and FL Method PRO.

A Geoprobe direct push rig advanced 8 soil borings to a depth of 8 feet below grade. The 23 soil samples were obtained at 2 foot and 3 foot depth intervals up to 8 feet in depth by advancing a stainless steel direct push sampler with 4-foot plastic sleeves. The groundwater table is approximately 5 feet below grade.

For the OVA screening, each soil sample was placed in a clean glass jar, sealed and allowed to set for a few minutes to allow any volatile gases to accumulate in the head space of the jar. Each soil sample was then screened with the OVA (Photovac Model Micro FID) and each OVA response (unfiltered and filtered) was recorded. Florida Administrative Code (FAC) 62-780 defines the potential for contaminated soil based on any soil sample that has an OVA reading that exceeds 10 ppm.

Refer to Table 1 for a summary the OVA readings on the screened soil samples obtained from the 8 soil borings on the subject site. Refer to Figure 3 for the soil sample locations. Refer to Appendix B for a copy of the soil boring logs.

Field observations indicated no staining or odors in the soil at all 8 soil boring locations to approximately 5 feet in depth. However, at 5 to 8 feet in depth, below the water table, petroleum odors were detected at 3 soil boring locations (SB-1, SB-3 and SB-7). At all soil boring locations, subsurface soils consisted of brown medium grain sand (under concrete and crushed limerock) from surface grade to 8 feet in depth.

Based on the SAR field screening results from 16 soil samples obtained above the water table at 2-foot depth intervals from 8 soil borings, we found no evidence for potential soil contamination at the site. All 16 vadose zone soil samples at the SB-1 through SB-8 locations registered OVA readings at less than 10 parts per million

DRAFT

(ppm). However, 3 of 7 soil samples obtained below the water table at a 3-foot depth interval from 8 soil borings exceeded 10 ppm.

For the laboratory testing, the 8 soil samples were sealed, packed in ice and delivered to Xenco Laboratories in Tampa, Florida. Xenco Laboratories conducted the analytical testing of the soil samples taken on the subject site. Xenco Laboratories has been certified by the Department of Health (NELAP No. E87429) to conduct analytical testing of soil samples.

Xenco Labs was instructed to analyze 8 soil samples from SB-1, SB-2, SB-3, SB-4, SB-5, SB-6, SB-7 and SB-8 for EPA Method 8260 (VOAs), EPA Method 8270 (PAHs) and FL Method PRO. Refer to Table 2 for a summary of the soil laboratory results from the 8 soil boring locations. Refer to Figure 3 for a site plan of the soil boring locations and benzo(a)pyrene concentrations at the 3 to 5 foot depth interval. Refer to Appendix B for a copy of the soil laboratory results and the soil boring logs.

FAC 62-777 defines contaminated soil based on clean soil criteria using a cleanup target level (CTL) for each parameter tested. The specific CTL for each compound or metal is set to two exposure levels: Level I for residential property and Level II for industrial/commercial property. Any soil cleanup is measured against exposure Level I unless industrial properties choose to put institutional controls in place. Also, FAC 62-777 defines a limit for contaminated soil to have the potential to contaminate groundwater using a leachability level (LL) for each parameter tested.

At the SB-3 location, the soil sample tested at 0.531 mg/kg for benzo(a)pyrene, below the commercial soil CTL set for benzo(a)pyrene at 0.7 mg/kg according to FAC 62-777.

Based on the SAR soil laboratory results from 8 soil samples obtained at the 3 to 5 foot depth interval from the 8 soil boring locations, evidence exists for low level soil contamination at the site. One soil sample at the SB-3 soil boring location tested above the residential soil CTL, yet below the commercial soil CTL, for one EPA Method 8270 compounds (benzo(a)pyrene) according to FAC 62-777. The remaining 7 soil samples tested either below method detection limits or below residential soil CTLs for all EPA Method 8260 compounds, EPA Method 8270 compounds and FL Method PRO compounds according to FAC 62-777.

GROUNDWATER ASSESSMENT

GEOPROBE PERMANENT MONITOR WELL INSTALLATION

On July 21, 2019, a GES project manager and Wombat Environmental drilling crew were on-site for the installation of six monitor wells (MWs) to evaluate the groundwater quality and to evaluate the direction of groundwater flow on the site. The five shallow and one deep permanent monitor wells (MW-1, MW-2, MW-3, MW-4, MW-5 and MW-6D) were located at source and perimeter locations around

DRAFT

the maintenance area. The source monitor well locations (MW-1 and MW-6D) were located immediately adjacent to the EE&G GW-4 where FL PRO compounds were detected above the groundwater CTL. Perimeter monitor wells were located on the north property line (MW-2), northeast property area (MW-3), the east side of the maintenance area (MW-4) and the south property line (MW-5) on the site.

The five shallow pre-packed MWs (MW-1, MW-2, MW-3, MW-4 and MW-5) were installed to a depth of approximately 13 feet by advancing a 2.75-inch inside diameter (ID) steel tube beneath the ground surface using direct push technology. The MWs were installed by lowering 10 feet of Schedule 40 PVC, 1.25-inch ID threaded flush joint, 0.01-inch slotted screen with a silica sand pre-pack and three feet of Schedule 40 PVC, 1.25-inch ID riser into the steel tubing. The steel tubing was then lifted from the borehole. The remaining annular space was filled with silica sand with a bentonite seal above the screen interval. The MWs were finished at surface grade with manhole set in a concrete pad, see Appendix D for well completion reports.

The deep pre-packed MW-6D was installed to a depth of approximately 25 feet by advancing a 2.75-inch inside diameter (ID) steel tube beneath the ground surface using direct push technology. The MW was installed by lowering 5 feet of Schedule 40 PVC, 1.25-inch ID threaded flush joint, 0.01-inch slotted screen with a silica sand pre-pack and twenty feet of Schedule 40 PVC, 1.25-inch ID riser into the steel tubing. The steel tubing was then lifted from the borehole. The remaining annular space was filled with silica sand with a bentonite seal above the screen interval. The MW was finished at surface grade with manhole set in a concrete pad.

All pre-packed monitor well installation and purging procedures were conducted by Wombat Environmental Drilling, a state licensed firm (#11193), and are in accordance with FDEP guidelines for monitor well installation. Refer to Figure 4 for the MW locations. Refer to Appendix D for the well completion reports and permanent monitor well construction diagrams.

GROUNDWATER SAMPLING AND ANALYSIS

On July 25, 2019, GES project manager and field technician were on-site to conduct groundwater sampling for laboratory testing to evaluate the groundwater quality on the site. The GES project manager and field technician obtained the 6 groundwater samples from the 6 permanent MWs around the maintenance area on the site. Refer to Figure 4 for groundwater sampling locations.

The groundwater sampling at the site was conducted according to FDEP Standard Operating Procedures SOP-001/01. Prior to sampling, each MW was purged of approximately 2 gallons with a peristaltic pump until the field parameters of pH, temperature, conductivity, dissolved oxygen and turbidity had stabilized. After each MW was purged, the groundwater samples were collected from the peristaltic pump.

The 6 groundwater samples were sealed, packed in ice and delivered to Xenco Laboratories in Tampa, Florida. Xenco Laboratories conducted the analytical testing of the soil samples taken on the subject site. Xenco Laboratories has been certified by the Department of Health (NELAP No. E87429) to conduct analytical testing of groundwater samples taken on the subject site.

Xenco Labs was instructed to analyze the 6 groundwater samples from (MW-1, MW-2, MW-3, MW-4, MW-5 and MW-6D) for laboratory testing for EPA Method 8260 (VOAs), EPA Method 8270 (PAHs) and FL Method PRO. Refer to Table 3 for a summary of the groundwater laboratory results. Refer to Table 3 for a summary of the groundwater laboratory results. Refer to Refer to Figure 4 for the groundwater sampling locations and a TPH concentration map. Refer to Appendix C for a copy of the groundwater laboratory results and sampling logs.

FAC 62-777 defines contaminated groundwater based on clean groundwater criteria using a cleanup target level (CTL) for each parameter tested. Also, FAC 62-550 outlines primary and secondary drinking water standards for each parameter tested. Several of these parameters are also applied to groundwater criteria in FAC 62-777.

At all 6 permanent MW locations, the 6 groundwater samples tested either below method detection limits or below groundwater cleanup target levels (CTLs) for all EPA Method 8260 compounds (VOAs), EPA Method 8270 compounds (PAHs) and FL Method PRO compounds according to FAC 62-777.

Based on the SAR groundwater laboratory results from 6 permanent monitor well (MW) locations, we found no evidence for groundwater contamination on the subject site. All 6 groundwater samples tested either below method detection limits or below groundwater CTLs for all EPA Method 8260 compounds, EPA Method 8270 compounds and FL Method PRO compounds according to FAC 62-777.

GROUNDWATER GRADIENT

On July 25, 2019, GES project manager and field technician were present on-site to evaluate the local groundwater gradient across the site. The purpose of data collection was to assess the slope and direction of groundwater flow across the site. We obtained top-of-casing elevations surveyed to an assumed benchmark elevation of 10.00 feet on a concrete sidewalk along Federal Highway. The tops of all 6 MW casings were surveyed to the nearest hundredth of a foot. An electric water level meter was lowered into the MWs. The depth of groundwater from the top of each casing was recorded. Refer to Figure 5 for groundwater gradient map for July 2019. Refer to Table 4 that summarizes the water table survey data for July 2019.

Based on the calculated groundwater contours, the shallow groundwater gradient was estimated at 0.0005 feet per foot in a northeast direction across the site

DRAFT

during July 2019. This direction supports that the MWs were located to determine the horizontal extent of any contaminant plume from the source area.

POTABLE WELL SURVEY

Based on the Broward County Wellfield Protection Map, we found no evidence for a public supply potable wellfield within a one-half mile radius of the site. Zone 1 of the nearest public supply wellfield, Ft. Lauderdale-Dixie, is located approximately four miles west of the subject site. Based on our field survey, we found no evidence for a private potable well within a quarter-mile radius of the site. We believe that the low concentrations of PAH soil contamination detected at the subject site do not impose an impact to the public/private water supply wells.

DRAFT

CONCLUSIONS AND RECOMMENDATIONS

CONCLUSIONS

Based on the results of the Phase II ESA and SAR for the Lorenzo Nissan Dealership Facility, we conclude the following:

1. Based on the Phase II ESA groundwater laboratory results from two of eight DPT sample points, evidence existed for groundwater contamination on the subject site. The groundwater samples from GW-4 and GW-5 tested at 24.3 mg/L and 5.2 mg/L, respectively, for FL Method PRO compounds exceeding the groundwater cleanup target level (CTL) set at 5 mg/L for FL Method PRO according to FAC 62-777. However, these DPT sample points are a small discrete sample, and tend to not represent ambient aquifer water quality.

2. Based on the SAR field screening results from 16 soil samples obtained above the water table at 2-foot depth intervals from 8 soil borings, we found no evidence for potential soil contamination at the site. All 16 vadose zone soil samples at the SB-1 through SB-8 locations registered OVA readings at less than 10 parts per million (ppm). However, 3 of 7 soil samples obtained below the water table at a 3-foot depth interval from 8 soil borings exceeded 10 ppm.

3. Based on the SAR soil laboratory results from 8 soil samples obtained at the 3 to 5 foot depth interval from the 8 soil boring locations, evidence exists for low level soil contamination at the site. One soil sample at the SB-3 soil boring location tested below the commercial soil CTL, for one EPA Method 8270 compound (benzo(a)pyrene) according to FAC 62-777. The remaining 7 soil samples tested either below method detection limits or below residential soil CTLs for all EPA Method 8260 compounds, EPA Method 8270 compounds and FL Method PRO compounds according to FAC 62-777.

4. Based on the SAR groundwater laboratory results from 6 permanent monitor well (MW) locations, we found no evidence for groundwater contamination on the subject site. All 6 groundwater samples tested either below method detection limits or below groundwater CTLs for all EPA Method 8260 compounds, EPA Method 8270 compounds and FL Method PRO compounds according to FAC 62-777.

5. Based on the calculated groundwater contours, the shallow groundwater gradient was estimated at 0.0005 feet per foot in a northeast direction across the site during July 2019.

6. Based on the Broward County Wellfield Protection Map, we found no evidence for a public supply potable wellfield within a one-half mile radius of the site. Zone 1 of the nearest public supply wellfield, Ft. Lauderdale-Dixie, is located approximately four miles west of the subject site. Based on our field survey, we found no evidence for a private potable well within a quarter- mile radius of the site. We believe that the low concentrations of PAH soil contamination detected at the subject site do not impose any risk to the public/private water supply wells.

DRAFT

7. Based on soil laboratory results from the Phase II ESA investigation and the SAR, in addition to site use history, we believe the subject site is the source for low level PAH soil contamination along the north hydraulic lift line. Note that these soils are situated below a 6-inch concrete slab and clean soil overburden as an engineering control and subsequently are not a direct exposure risk.

8. Based on the groundwater laboratory results from the Phase II ESA investigation and the SAR, in addition to site use history, we believe the subject site is a potential source for low level TPH (i.e. below CTLs) groundwater contamination along both the north and south hydraulic lift lines.

RECOMMENDATIONS

Based on the soil laboratory results, we recommend no further investigation on the soil on the subject site at this time.

Based on the groundwater laboratory results, we recommend no further investigation on the groundwater on the subject site at this time.

Overall, we recommend No Further Action status without conditions for the subject site.

DRAFT

Tables

DRAFT

TABLE 1: SOIL SCREENING SUMMARY

Facility Name: Nissan Dealership - Fort Lauderdale

SAMPLE				OVA SCREENING RESULTS		
BORING NO.	DATE COLLECTED	DEPTH TO WATER	SAMPLE INTERVAL (FBLS)	TOTAL READING (ppm)	CARBON FILTERED (ppm)	COMMENTS
SB-1	7/21/2019	~5'	1	<1.0	<1.0	concrete underlain by crushed limerock fill
SB-1	7/21/2019	~5'	2	<1.0	<1.0	brown medium grain sand
SB-1	7/21/2019	~5'	3	23	17	brown medium grain sand
SB-1	7/21/2019	~5'	4	23	17	brown medium grain sand
SB-1	7/21/2019	~5'	5	99	68	brown medium grain sand
SB-1	7/21/2019	~5'	6	99	68	brown medium grain sand
SB-1	7/21/2019	~5'	7	99	68	brown medium grain sand
SB-1	7/21/2019	~5'	8	99	68	brown medium grain sand
SB-2	7/21/2019	~5'	1	<1.0	<1.0	concrete underlain by crushed limerock fill
SB-2	7/21/2019	~5'	2	<1.0	<1.0	brown medium grain sand
SB-2	7/21/2019	~5'	3	<1.0	<1.0	brown medium grain sand
SB-2	7/21/2019	~5'	4	<1.0	<1.0	brown medium grain sand
SB-2	7/21/2019	~5'	5	<1.0	<1.0	brown medium grain sand
SB-2	7/21/2019	~5'	6	<1.0	<1.0	brown medium grain sand
SB-2	7/21/2019	~5'	7	<1.0	<1.0	brown medium grain sand
SB-2	7/21/2019	~5'	8	<1.0	<1.0	brown medium grain sand
SB-3	7/21/2019	~5'	1	<1.0	<1.0	concrete underlain by crushed limerock fill
SB-3	7/21/2019	~5'	2	<1.0	<1.0	brown medium grain sand
SB-3	7/21/2019	~5'	3	7	4	brown medium grain sand
SB-3	7/21/2019	~5'	4	7	4	brown medium grain sand
SB-3	7/21/2019	~5'	5	27	14	brown medium grain sand
SB-3	7/21/2019	~5'	6	27	14	brown medium grain sand
SB-3	7/21/2019	~5'	7	27	14	brown medium grain sand
SB-3	7/21/2019	~5'	8	27	14	brown medium grain sand
SB-4	7/21/2019	~5'	1	<1.0	<1.0	concrete underlain by crushed limerock fill
SB-4	7/21/2019	~5'	2	<1.0	<1.0	brown medium grain sand
SB-4	7/21/2019	~5'	3	<1.0	<1.0	brown medium grain sand
SB-4	7/21/2019	~5'	4	<1.0	<1.0	brown medium grain sand
SB-4	7/21/2019	~5'	5	29	9	brown medium grain sand
SB-4	7/21/2019	~5'	6	29	9	brown medium grain sand
SB-4	7/21/2019	~5'	7	29	9	brown medium grain sand
SB-4	7/21/2019	~5'	8	29	9	brown medium grain sand
SB-5	7/21/2019	~5'	1	<1.0	<1.0	concrete underlain by crushed limerock fill
SB-5	7/21/2019	~5'	2	<1.0	<1.0	brown medium grain sand
SB-5	7/21/2019	~5'	3	<1.0	<1.0	brown medium grain sand
SB-5	7/21/2019	~5'	4	<1.0	<1.0	brown medium grain sand
SB-5	7/21/2019	~5'	5	n/a	n/a	concrete encountered at 5'-6'
SB-6	7/21/2019	~5'	1	<1.0	<1.0	concrete underlain by crushed limerock fill
SB-6	7/21/2019	~5'	2	<1.0	<1.0	brown medium grain sand
SB-6	7/21/2019	~5'	3	<1.0	<1.0	brown medium grain sand
SB-6	7/21/2019	~5'	4	<1.0	<1.0	brown medium grain sand
SB-6	7/21/2019	~5'	5	<1.0	<1.0	brown medium grain sand
SB-6	7/21/2019	~5'	6	<1.0	<1.0	brown medium grain sand
SB-6	7/21/2019	~5'	7	<1.0	<1.0	brown medium grain sand
SB-6	7/21/2019	~5'	8	<1.0	<1.0	brown medium grain sand
SB-7	7/21/2019	~5'	1	<1.0	<1.0	concrete underlain by crushed limerock fill
SB-7	7/21/2019	~5'	2	<1.0	<1.0	brown medium grain sand
SB-7	7/21/2019	~5'	3	<1.0	<1.0	brown medium grain sand
SB-7	7/21/2019	~5'	4	<1.0	<1.0	brown medium grain sand
SB-7	7/21/2019	~5'	5	88	61	brown medium grain sand
SB-7	7/21/2019	~5'	6	88	61	brown medium grain sand
SB-7	7/21/2019	~5'	7	88	61	brown medium grain sand
SB-7	7/21/2019	~5'	8	88	61	brown medium grain sand
SB-8	7/21/2019	~5'	1	<1.0	<1.0	concrete underlain by crushed limerock fill
SB-8	7/21/2019	~5'	2	<1.0	<1.0	brown medium grain sand
SB-8	7/21/2019	~5'	3	<1.0	<1.0	brown medium grain sand
SB-8	7/21/2019	~5'	4	<1.0	<1.0	brown medium grain sand
SB-8	7/21/2019	~5'	5	8	4	brown medium grain sand
SB-8	7/21/2019	~5'	6	8	4	brown medium grain sand
SB-8	7/21/2019	~5'	7	8	4	brown medium grain sand
SB-8	7/21/2019	~5'	8	8	4	brown medium grain sand

TABLE 2: SOIL ANALYTICAL SUMMARY

Facility Name: Nissan Dealership - Fort Lauderdale

Sample				OVA	Laboratory Analyses					
Boring No.	Date Collected	Depth to Water (ft)	Sample Interval (fbls)	Net OVA Reading (ppm)	FLPRO (C8-C40) Range mg/kg	Benzo(a)anthracene mg/kg	Benzo(a)pyrene mg/kg	Benzo(b)fluoranthene mg/kg	Benzo(g,h,i)perylene mg/kg	Benzo(k)fluoranthene mg/kg
SB-1 3'-5'	7/21/2019	~5'	2	17	31.1	0.0442	0.0515	0.0758	0.0449	0.0302
SB-2 3'-5'	7/21/2019	~5'	2	<1.0	19.4	0.0197 U	0.0334 U	0.0315 U	0.0776	0.0243 U
SB-3 3'-5'	7/21/2019	~5'	2	4	89.2	0.3880	0.5310	0.7920	0.3280	0.2890
SB-4 3'-5'	7/21/2019	~5'	2	<1.0	19.9	0.0105 U	0.0179 U	0.0169 U	0.0175 U	0.0130 U
SB-5 3'-5'	7/21/2019	~5'	2	<1.0	35.7	0.0192 U	0.0327 U	0.0308 U	0.0321 U	0.0238 U
SB-6 3'-5'	7/21/2019	~5'	2	<1.0	32.8	0.0199 U	0.0338 U	0.0319 U	0.0332 U	0.0246 U
SB-7 3'-5'	7/21/2019	~5'	2	<1.0	47.8	0.00995 U	0.0169 U	0.0159 U	0.0166 U	0.0123 U
SB-8 3'-5'	7/21/2019	~5'	2	<1.0	4.9	0.0114	0.0164 U	0.0154 U	0.0161 U	0.0119 U

I - The reported value is between the laboratory method detection limit (MDL) and the practical quantitative limit (PQL).

U - Indicates that the compund was analyzed for but not detected

Bold - Exceeds direct exposure for commerical per 62-777.

* - PID Reading

TABLE 2 CONTINUED

Sample				OVA	Laboratory Analyses					
Boring No.	Date Collected	Depth to Water (ft)	Sample Interval (fbls)	Net OVA Reading (ppm)	Chrysene mg/kg	Dibenz(a,h)anthracene mg/kg	Fluoranthene mg/kg	Indeno(1,2,3-c,d)Pyrene mg/kg	Pyrene mg/kg	Toluene mg/kg
SB-1 3'-5'	7/21/2019	~5'	2	17	0.0619	0.0327 U	0.0854	0.0358 U	0.0707	0.000516 U
SB-2 3'-5'	7/21/2019	~5'	2	<1.0	0.0167 U	0.0313 U	0.0210 U	0.0343 U	0.0224 U	0.0028
SB-3 3'-5'	7/21/2019	~5'	2	4	0.3650	0.0758	0.3410	0.3420	0.4470	0.00394
SB-4 3'-5'	7/21/2019	~5'	2	<1.0	0.00894 U	0.0167 U	0.0143	0.0183 U	0.0120 U	0.000548 U
SB-5 3'-5'	7/21/2019	~5'	2	<1.0	0.0163 U	0.0306 U	0.0205 U	0.0335 U	0.0219 U	0.00609
SB-6 3'-5'	7/21/2019	~5'	2	<1.0	0.0169 U	0.0317 U	0.0212 U	0.0347 U	0.0227 U	0.000586 U
SB-7 3'-5'	7/21/2019	~5'	2	<1.0	0.00845 U	0.0158 U	0.0106 U	0.0173 U	0.0113 U	0.000622 U
SB-8 3'-5'	7/21/2019	~5'	2	<1.0	0.0093	0.0153 U	0.0224	0.0168 U	0.0145	0.000646 U

I - The reported value is between the laboratory method detection limit (MDL) and the practical quantitative limit (PQL).

U - Indicates that the compund was analyzed for but not detected

Bold - Exceeds direct exposure for commerical per 62-777.

DRAFT

TABLE 3 Lorenzo Nissan Dealership Groundwater Quality: July 25, 2019							
Parameter	**MW-1**	**MW-2**	**MW-3**	**MW-4**	**MW-5**	**MW-6D**	**CTL**
EPA Method 8260 (ug/L)							
Benzene	0.16u	0.16u	0.16u	0.16u	0.16u	0.16u	1.0
Toluene	0.14u	0.14u	0.14u	0.14u	0.14u	0.14u	40
Ethylbenzene	0.19u	0.19u	0.19u	0.19u	0.19u	0.19u	30
Xylenes	0.51u	0.51u	0.51u	0.51u	0.51u	0.51u	20
MTBE	0.18u	0.18u	0.18u	0.18u	0.18u	0.18u	20
EPA Method 8270 (ug/L)							
Acenaphthene	0.300u	0.300u	0.300u	0.300u	0.300u	0.300u	20
Acenapthylene	0.300u	0.300u	0.300u	0.300u	0.300u	0.300u	210
Anthracene	0.300u	0.300u	0.300u	0.300u	0.300u	0.300u	2100
Benzo(a)anthracene	0.050u	0.050u	0.050u	0.050u	0.050u	0.050u	0.05
Benzo(b)fluoranthene	0.050u	0.050u	0.050u	0.050u	0.050u	0.050u	0.05
Benzo(g,h,i)perylene	0.300u	0.300u	0.300u	0.300u	0.300u	0.300u	210
Benzo(k)fluoranthene	0.050u	0.050u	0.050u	0.050u	0.050u	0.050u	0.5
Benzo(a)pyrene	0.050u	0.050u	0.050u	0.050u	0.050u	0.050u	0.2
Chrysene	0.300u	0.300u	0.300u	0.300u	0.300u	0.300u	4.8
	0.050u	0.050u	0.050u	0.050u	0.050u	0.050u	0.005
Dibenzo(a,h)anthracene	0.050u	0.050u	0.050u	0.050u	0.050u	0.050u	280
Flouranthene	0.500u	0.500u	0.500u	0.500u	0.500u	0.500u	280
Fluorene	0.050u	0.050u	0.050u	0.050u	0.050u	0.050u	0.05
Indeno(1,2,3-	0.500u	0.500u	0.500u	0.500u	0.500u	0.500u	28
c,d)pyrene	0.500u	0.500u	0.500u	0.500u	0.500u	0.500u	28
1-Methylnaphthalene	0.500u	0.500u	0.500u	0.500u	0.500u	0.500u	14
2-Methylnaphthalene	0.300u	0.300u	0.300u	0.300u	0.300u	0.300u	210
Naphthalene	0.100u	0.100u	0.100u	0.100u	0.100u	0.100u	210
Phenanthrene							
Pyrene							
FL Method PRO (mg/L)	1.57	0.343	0.340u	0.340u	0.340u	0.340u	5.0

EPA Method 8260 = Volatile Organic Compounds (VOCs); common gasoline compounds
EPA Method 8270 = Semi-Volatile Organic Compounds (SVOCs); common diesel compounds
FL Method PRO = Petroleum Residual Organics (PROs); total petroleum hydrocarbons
u = below method detection limits
CTL = cleanup target levels per FAC 62-777, Table I
ug/L = milligrams per liter (parts per billion)
mg/L = milligrams per liter (parts per million)

DRAFT

TABLE 4: GROUNDWATER ELEVATION TABLE

Facility Name: Nissan Dealership - Fort Lauderdale

WELL NO.	MW-1			MW-2			MW-3			MW-4			MW-5		
DIAMETER	0.10			0.10			0.10			0.10			0.10		
WELL DEPTH	13			13			13			13			13		
SCREEN INTERVAL	3 to 13			3 to 13			3 to 13			3 to 13			3 to 13		
TOC ELEVATION[1]	6.71			5.15			7.65			6.67			5.03		
DATE	ELEV	DTW	FP	ELEV	DTW	FP	ELEV	DTW	FP	ELEV	DTW	FP	ELEV	DTW	FP
7/25/2019	1.65	5.06	0.00	1.65	3.50	0.00	1.60	6.05	0.00	1.65	5.02	0.00	1.69	3.34	0.00

1: Assumed 10 ft. elevation on concrete sidewalk along Federal Highway

TABLE 3 CONTINUED

WELL NO.	MW-6D		
DIAMETER	0.10		
WELL DEPTH	25		
SCREEN INTERVAL	20 to 25		
TOC ELEVATION[1]	6.26		
DATE	ELEV	DTW	FP
7/25/2019	1.06	5.20	0.00

1: Assumed 10 ft. elevation on concrete sidewalk along Federal Highway

General Notes

All Measurements = Feet

FP = Free Product

Water table ranges from 3 to 6 feet below land surface

Gradient: 0.0005 ft/ft to NE

Revised 9/26/2019

DRAFT

Figures

DRAFT

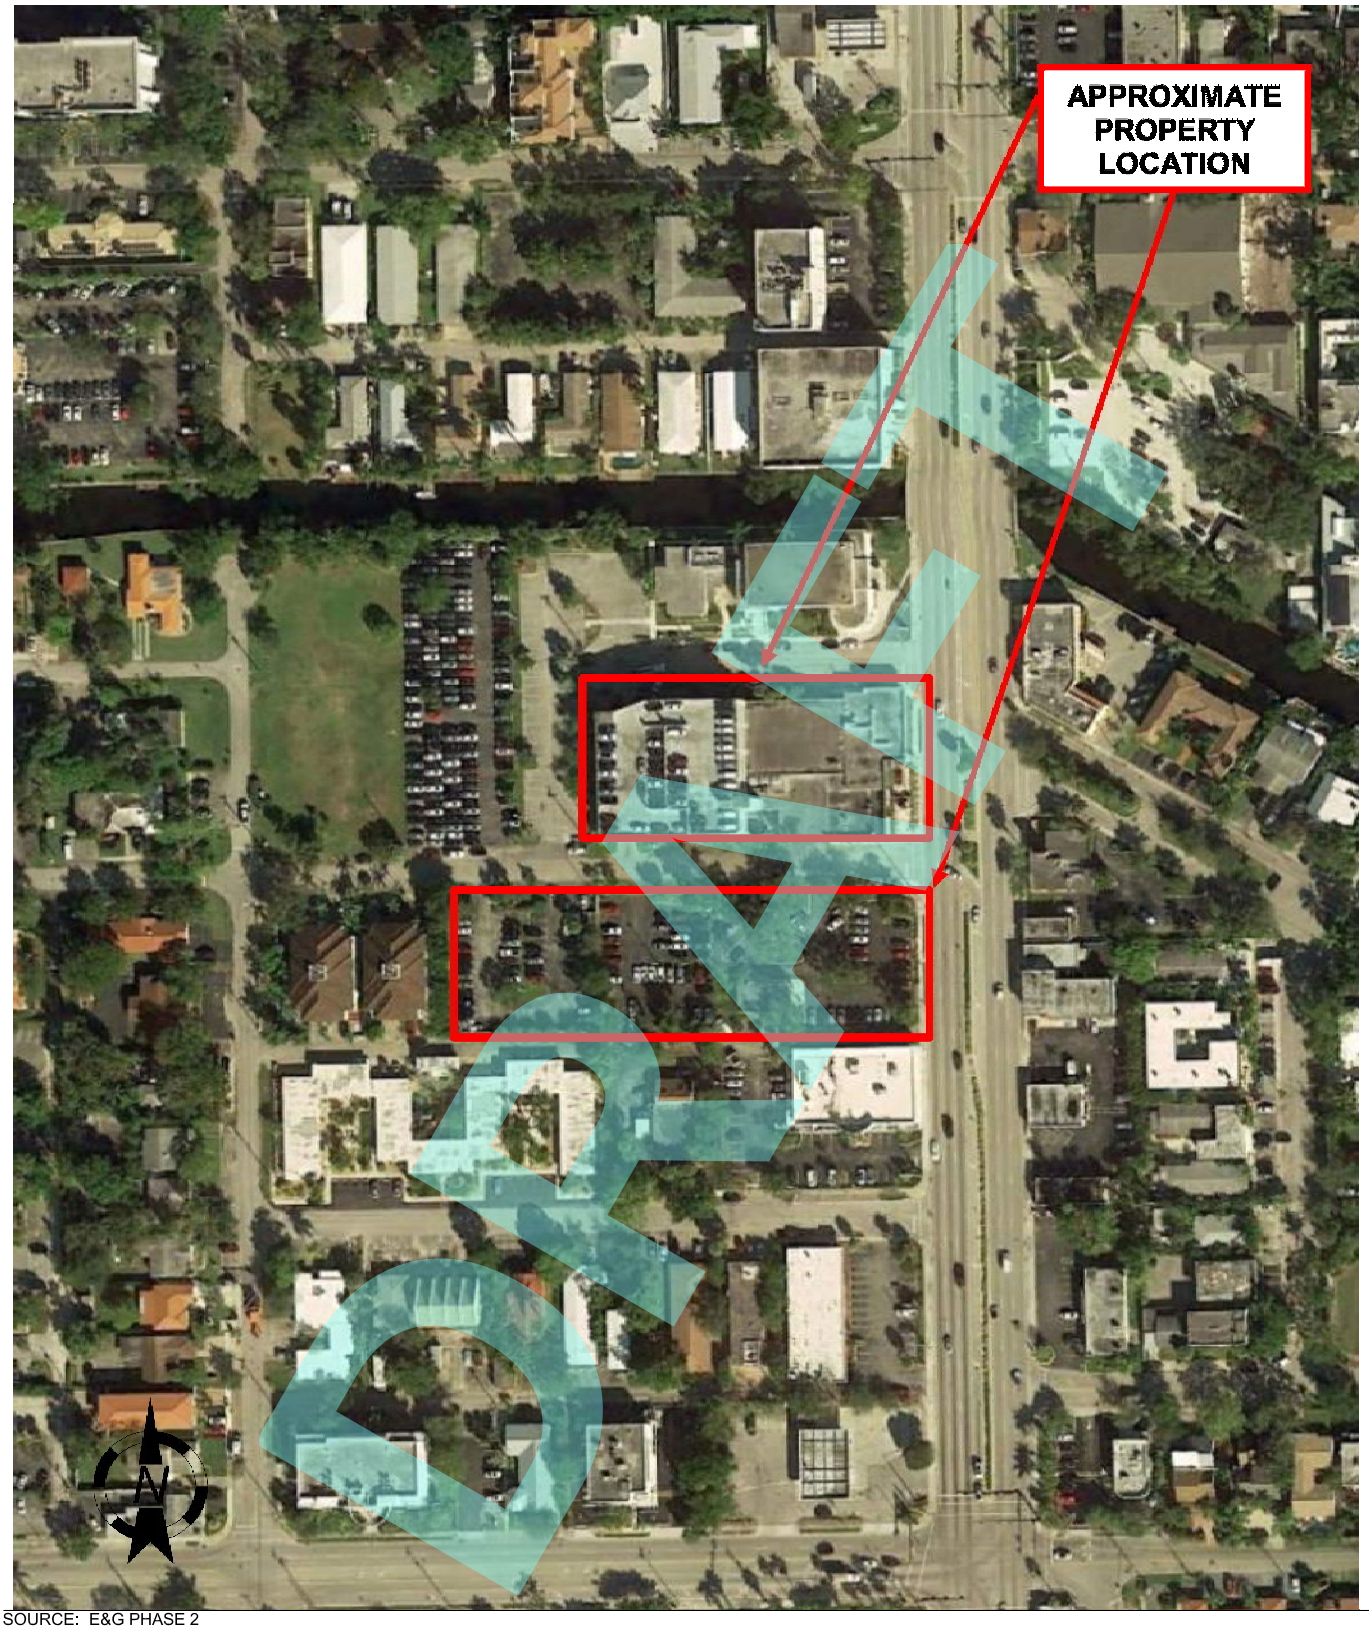

SOURCE: E&G PHASE 2

GROVE SCIENTIFIC & ENGINEERING
CA. LICENSE N°. 7902
6140 Edgewater Dr., Suite F
ORLANDO, FL 32810
P: 407 298-2282

SITE LOCATION MAP
LORENZO NISSAN DEALERSHIP
1051 S. FEDERAL HIGHWAY
FT. LAUDERDALE, FLORIDA 33316

PROJECT #
291480
FIGURE
1

DRAFT

C:\Users\engineering.OFFICE\Dropbox (Grove Scientific)\Z CLIENT FILES\200000-ESAs, Solid waste\Lorenzo Ent-SAR-291480\CAD\Figure 1 and Figure 2.dwg, SHEET SIZE: LETTER, PEN STYLE: ---, LAYOUT NAME: FIGURE 1, LAST SAVE BY: ENGINEERING 9/27/2019 10:16:16 AM

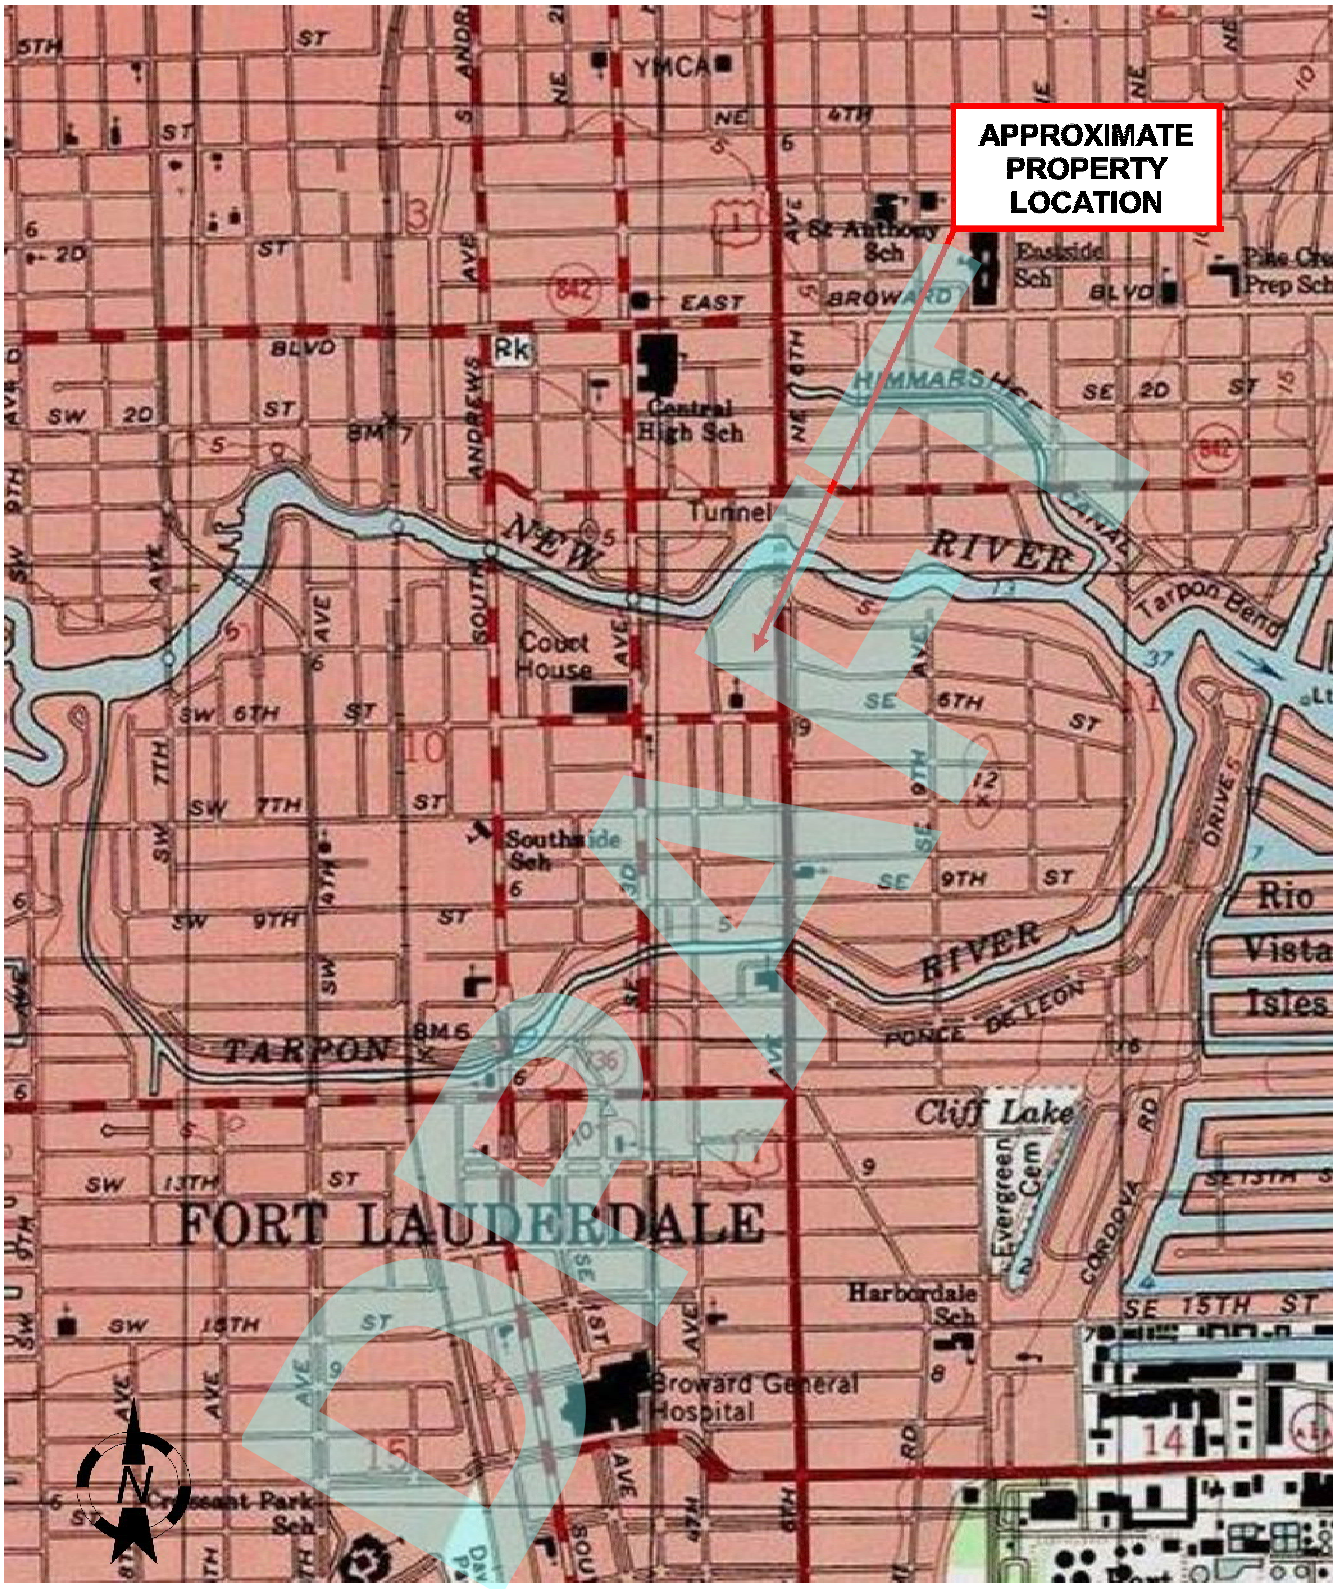

SOURCE: E&G PHASE 2

GROVE SCIENTIFIC & ENGINEERING
CA. LICENSE N°. 7902
6140 Edgewater Dr., Suite F
ORLANDO, FL 32810
P: 407 298-2282

SITE PLAN AERIAL
LORENZO NISSAN DEALERSHIP
1051 S. FEDERAL HIGHWAY
FT. LAUDERDALE, FLORIDA 33316

PROJECT #
291180
FIGURE
2

DRAFT

C:\Users\engineering.OFFICE\Dropbox (Grove Scientific)\Z CLIENT FILES\200000-ESAs, Solid waste\Lorenzo Ent-SAR-291480\CAD\Figure 1 and Figure 2.dwg, SHEET SIZE: LETTER, PEN STYLE: ---, LAYOUT NAME: FIGURE 2, LAST SAVE BY: ENGINEERING 9/27/2019 10:18:14 AM

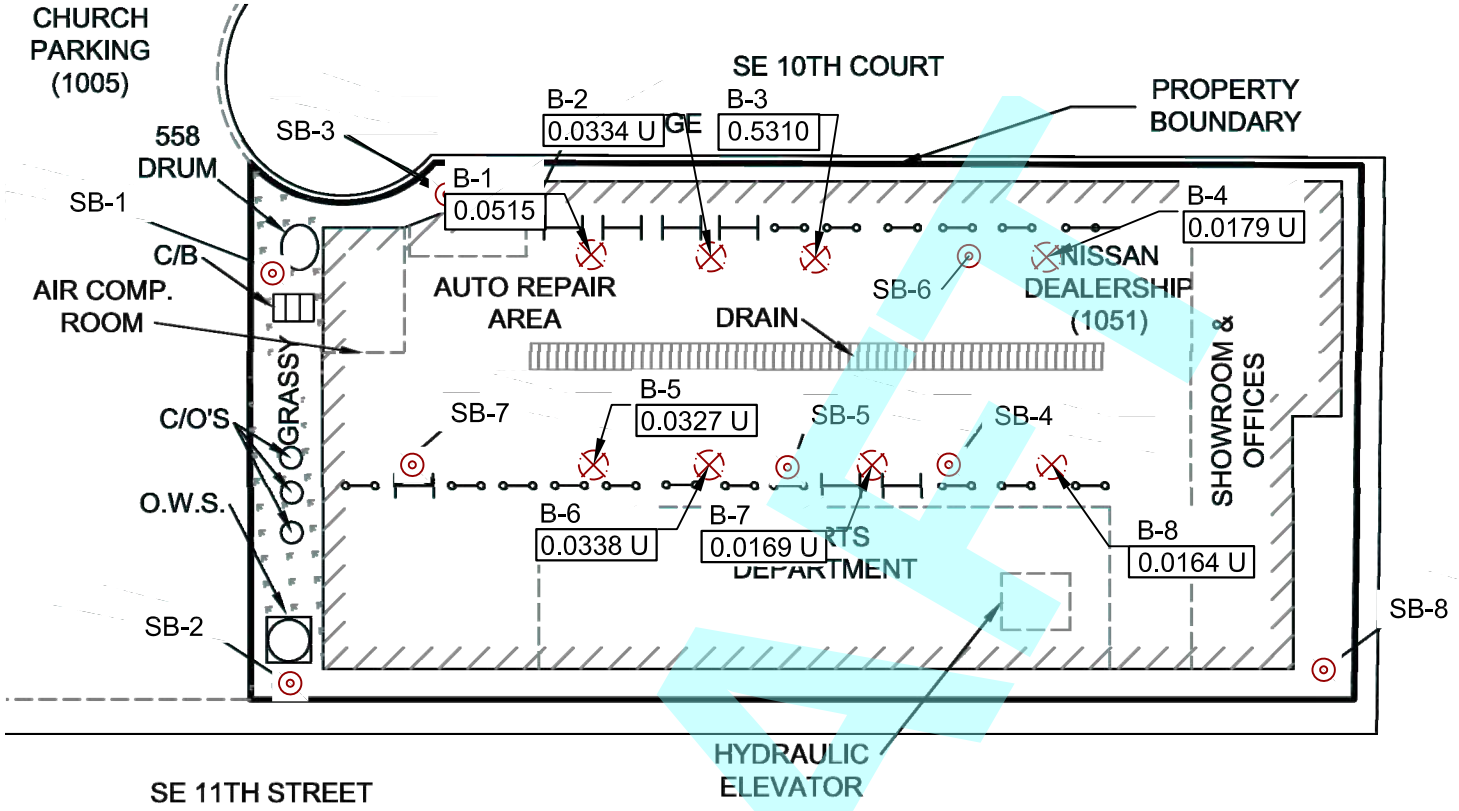

LEGEND:

= CATCH BASIN C/B

= GROUND MOUNTED TRANSFORMER

= OIL WATER SEPARATOR(O.W.S.)

= CLEANOUT

= ABOVE GROUND LIFT

= BELOW GROUND LIFT

SB-1 = PHASE II ESA SOIL SAMPLE

B-1 = SOIL SAMPLE

BOLD = EXCEEDS SCTL

	SCTL
B(a)Pne	0.7

All values given in mg/kg

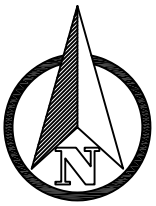

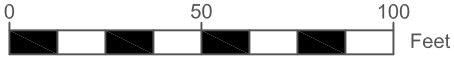

GROVE SCIENTIFIC & ENGINEERING
CA. LICENSE N°. 7902
6140 Edgewater Dr., Suite F
ORLANDO, FL 32810
P: 407 298-2282

SOIL SAMPLE RESULTS MAP BENZO(a)PYRENE
LORENZO NISSAN DEALERSHIP
1051 S. FEDERAL HIGHWAY
FT. LAUDERDALE, FLORIDA 33316

PROJECT #
291480
FIGURE
3

DRAFT

C:\Users\eng\eering,OFFICE\Dropbox (Grove Scientific)\Z CLIENT FILES\200000-ESAs, Solid waste\Lorenzo Ent-SAR-291480\CAD\Sheet (All).dwg, SHEET SIZE: LETTER, PEN STYLE: ---, LAYOUT NAME: SOIL BORING (8.5X11) (FIGURE 3), LAST SAVE BY: ENGINEERING 9/26/2019 5:08:43 PM

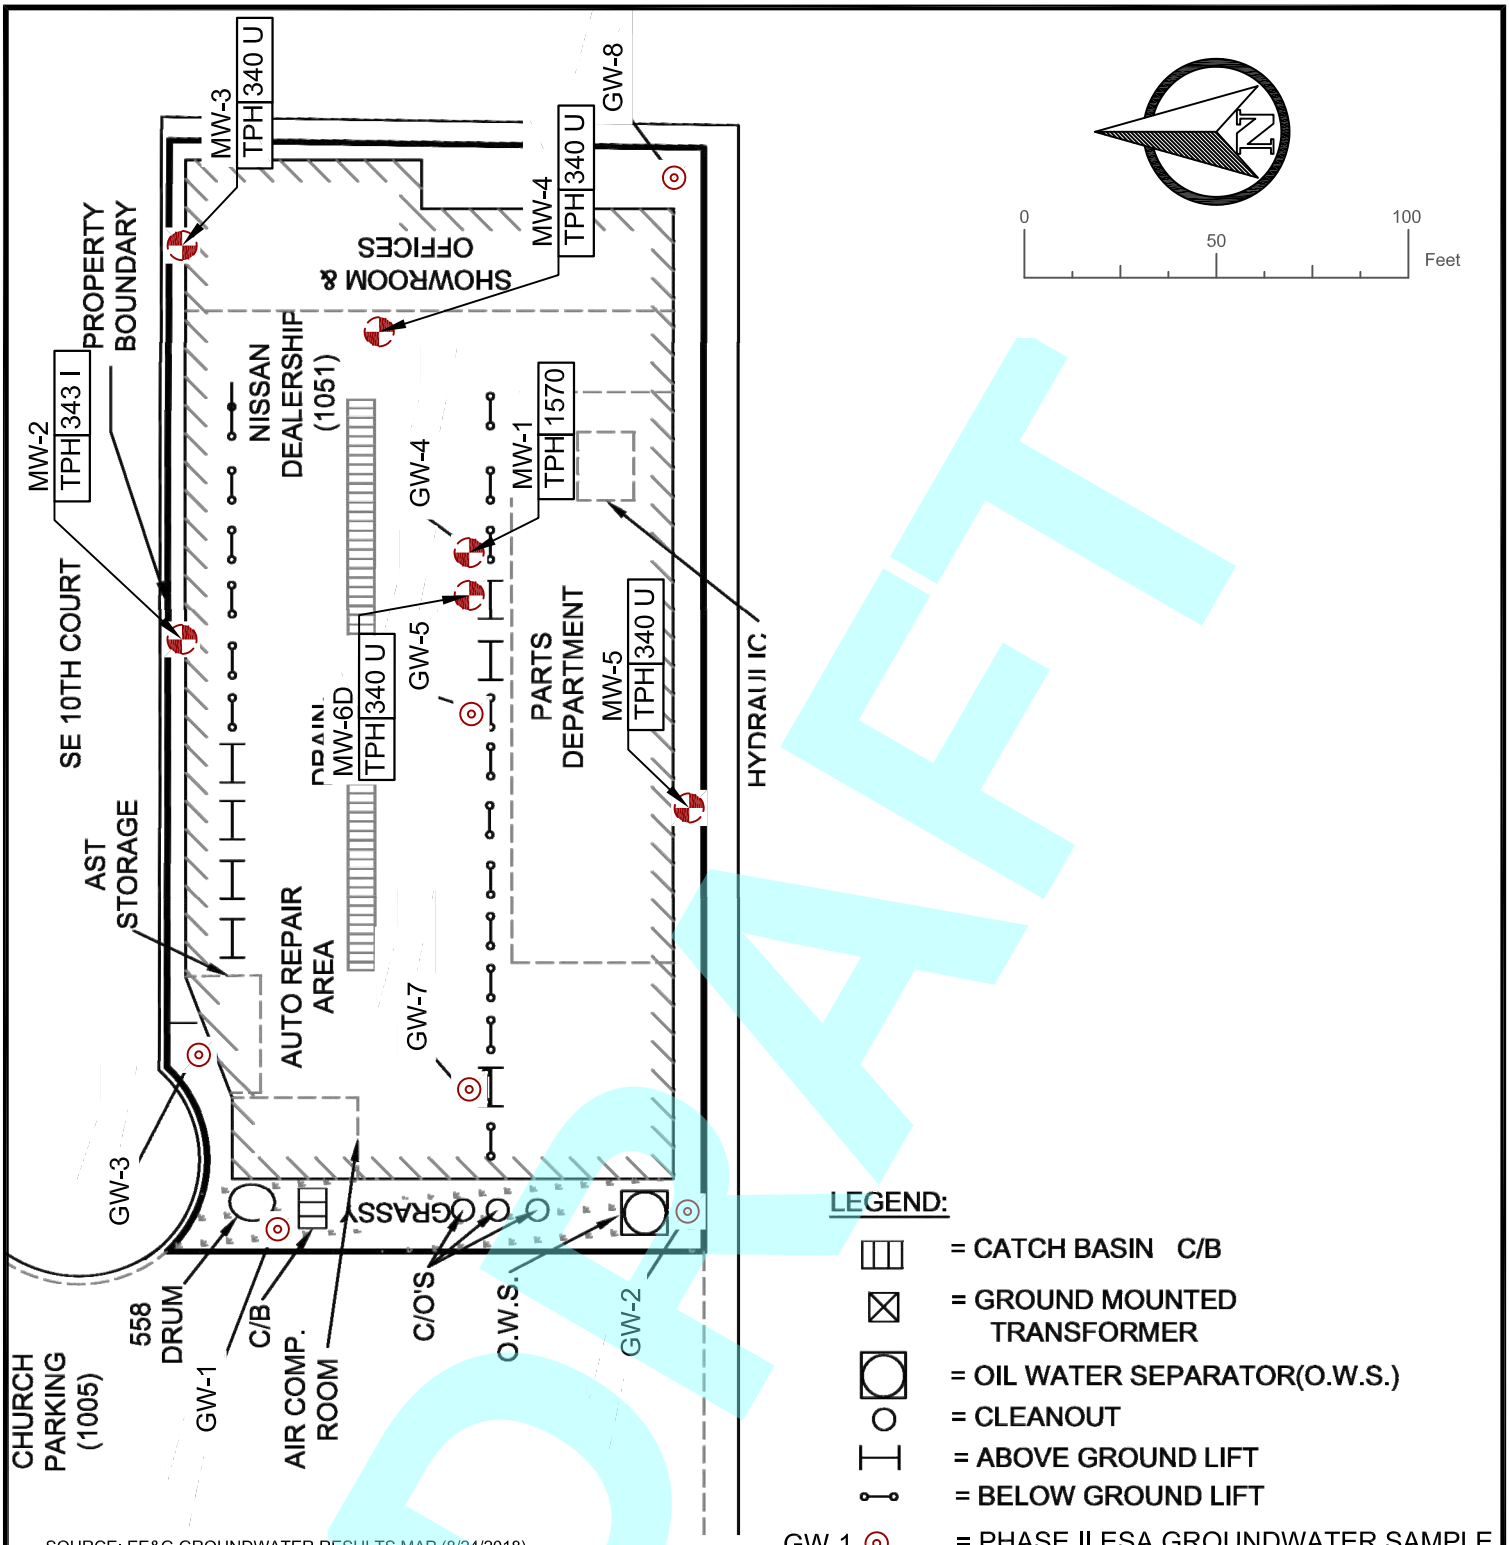

SOURCE: EE&G GROUNDWATER RESULTS MAP (8/24/2018)

LEGEND:

= CATCH BASIN C/B

= GROUND MOUNTED TRANSFORMER

= OIL WATER SEPARATOR(O.W.S.)

= CLEANOUT

= ABOVE GROUND LIFT

= BELOW GROUND LIFT

GW-1 = PHASE II ESA GROUNDWATER SAMPLE

MW-1 = GROUNDWATER MONITORING WELL

BOLD = EXCEEDS GCTL

	GCTL	NADSC
TPH	5,000	50,000

All values given in ug/L

DRAFT

GROVE SCIENTIFIC & ENGINEERING
CA. LICENSE N°. 7902
6140 Edgewater Dr., Suite F
ORLANDO, FL 32810
P: 407 298-2282

GROUNDWATER RESULTS MAP
LORENZO NISSAN DEALERSHIP
1051 S. FEDERAL HIGHWAY
FT. LAUDERDALE, FLORIDA 33316

PROJECT #
291480
FIGURE
4

C:\Users\engineering.OFFICE\Dropbox (Grove Scientific)\Z CLIENT FILES\200000-ESAs, Solid waste\Lorenzo Ent-SAR-291480\CAD\Sheet (All).dwg, SHEET SIZE: LETTER, PEN STYLE: ---, LAYOUT NAME: GROUNDWATER DETECTION (FIG 4), LAST SAVE BY: ENGINEERING 9/26/2019 5:08:43 PM

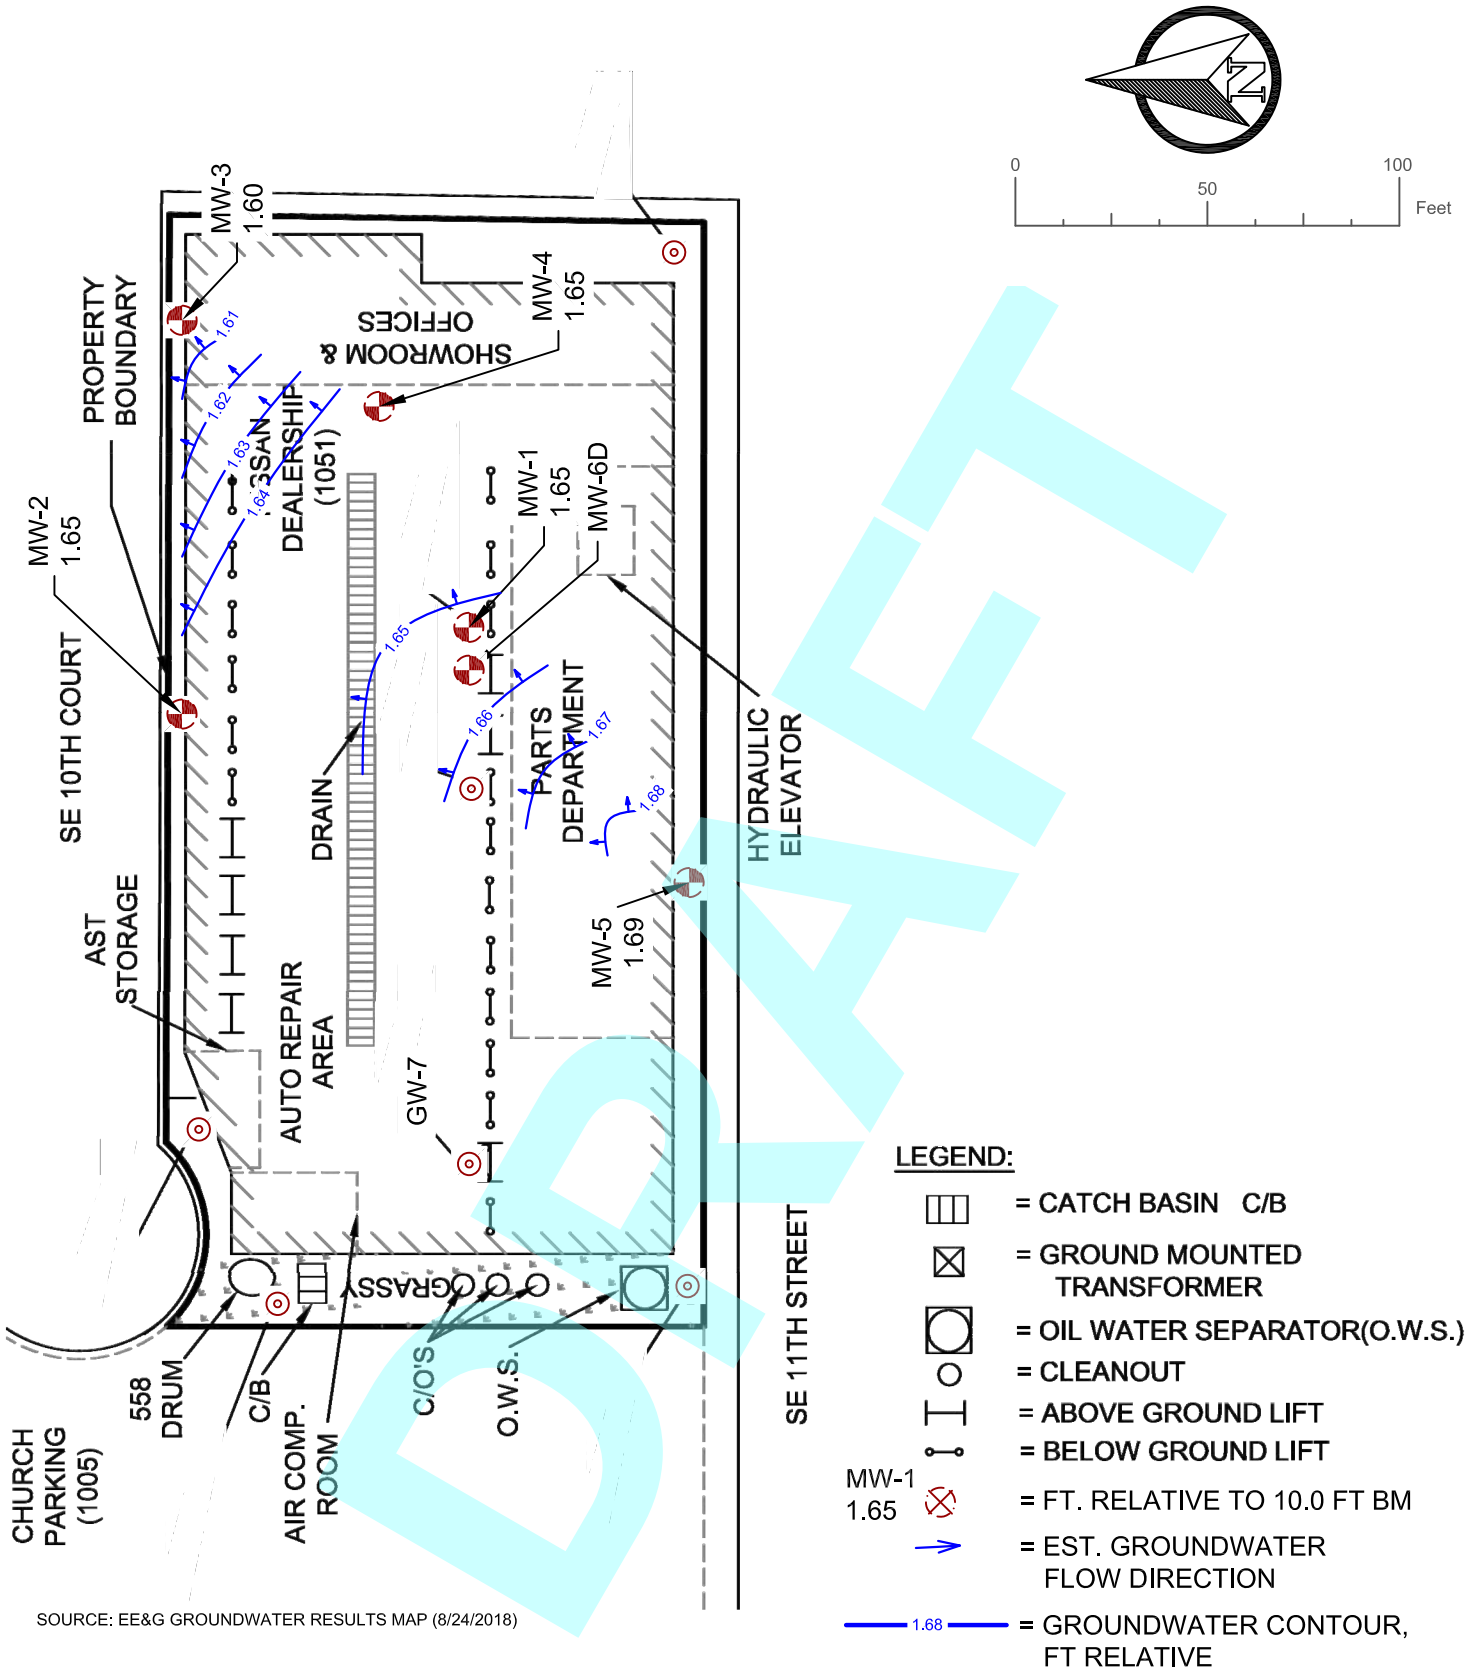

SOURCE: EE&G GROUNDWATER RESULTS MAP (8/24/2018)

DRAFT

GROVE SCIENTIFIC & ENGINEERING
CA. LICENSE N°. 7902
6140 Edgewater Dr., Suite F
ORLANDO, FL 32810
P: 407 298-2282

GROUNDWATER FLOW MAP
LORENZO NISSAN DEALERSHIP
1051 S. FEDERAL HIGHWAY
FT. LAUDERDALE, FLORIDA 33316

PROJECT #
291480
FIGURE
5

C:\Users\eng\heering,OFFICE\Dropbox (Grove Scientific)\Z CLIENT FILES\200000-ESAs, Solid waste\Lorenzo Ent-SAR-291480\CAD\Sheet (All).dwg, SHEET SIZE: LETTER, PEN STYLE: ---, LAYOUT NAME: GROUNDWATER FLOW (FIG 5), LAST SAVE BY: ENGINEERING 9/26/2019 5:06:43 PM

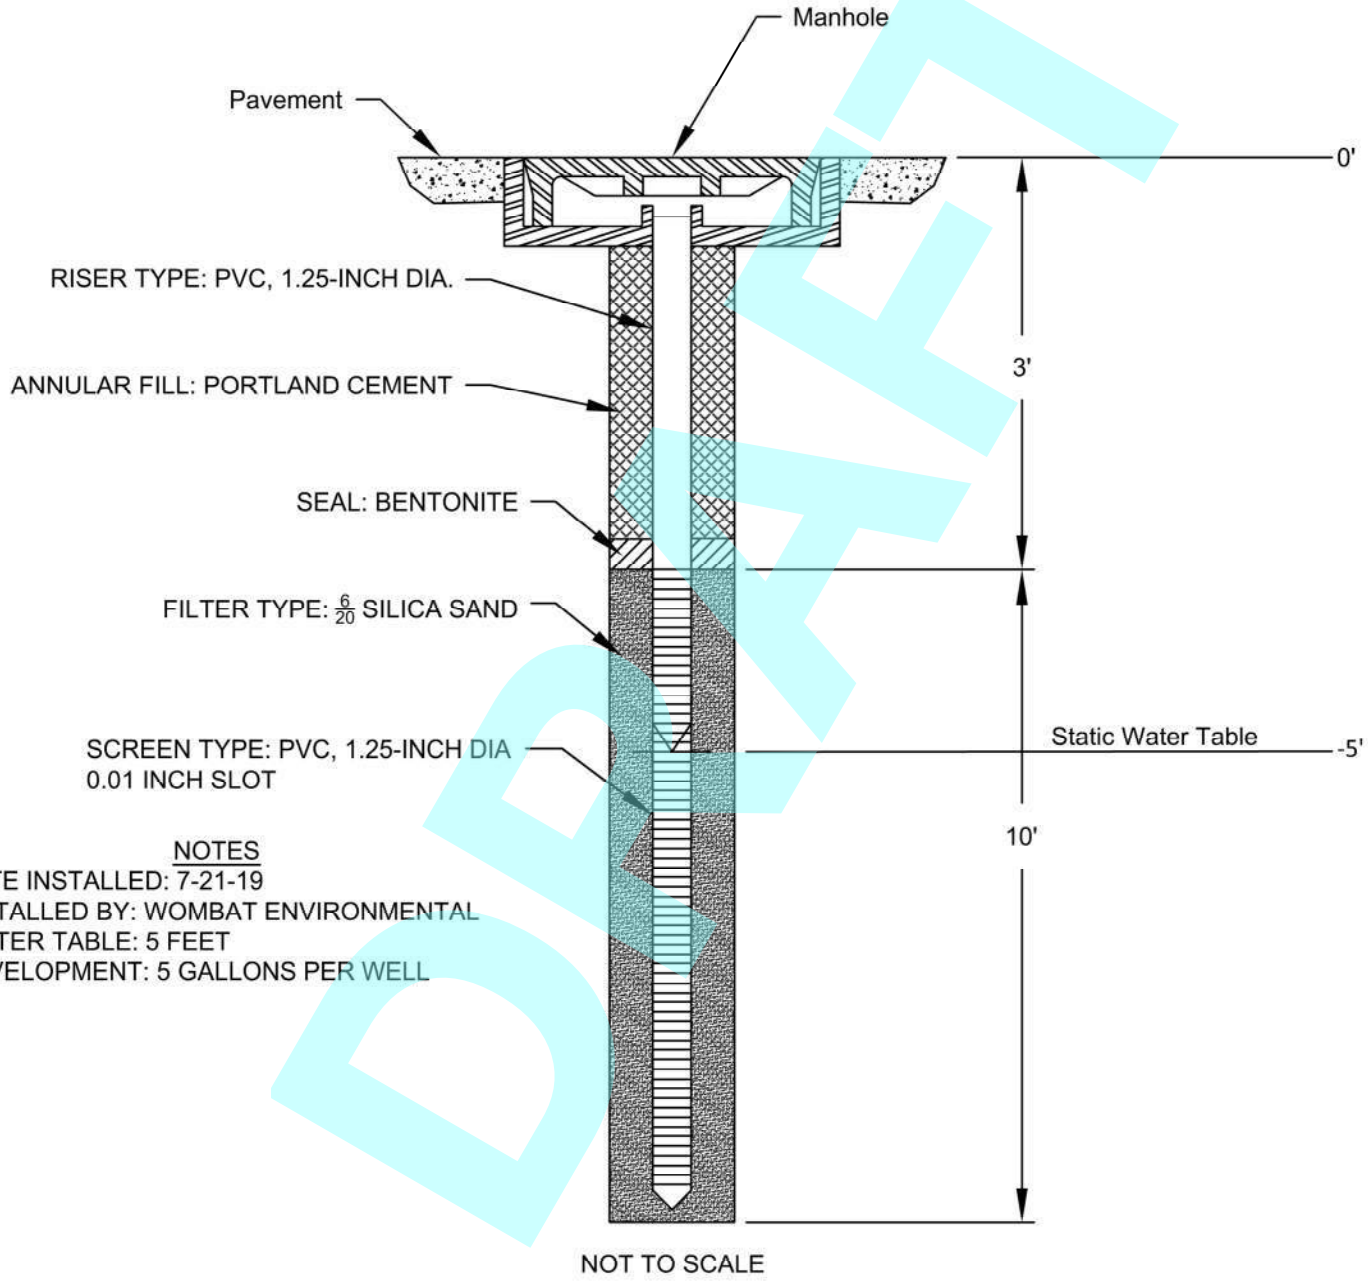

NOTES
DATE INSTALLED: 7-21-19
INSTALLED BY: WOMBAT ENVIRONMENTAL
WATER TABLE: 5 FEET
DEVELOPMENT: 5 GALLONS PER WELL

NOT TO SCALE

DRAFT

GROVE SCIENTIFIC & ENGINEERING
CA. LICENSE N°. 7902
6140 Edgewater Dr., Suite F
ORLANDO, FL 32810
P: 407 298-2282

SHALLOW MONITORING WELLS CONSTRUCTION DETAILS LORENZO NISSAN SAR

PROJECT #
291480
FIGURE
6

C:\Users\engineering.OFFICE\Dropbox (Grove Scientific)\Z CLIENT FILES\200000-ESAs. Solid waste\Lorenzo Ent-SAR-291480\CAD\MONITOR WELL CONSTRUCTION DETAIL.dwg, SHEET SIZE: LETTER, PEN STYLE: ----, LAYOU" NAME: FIGURE 6, LAST SAVE BY: ENGINEERING 9/26/2019 3:59:47 PM

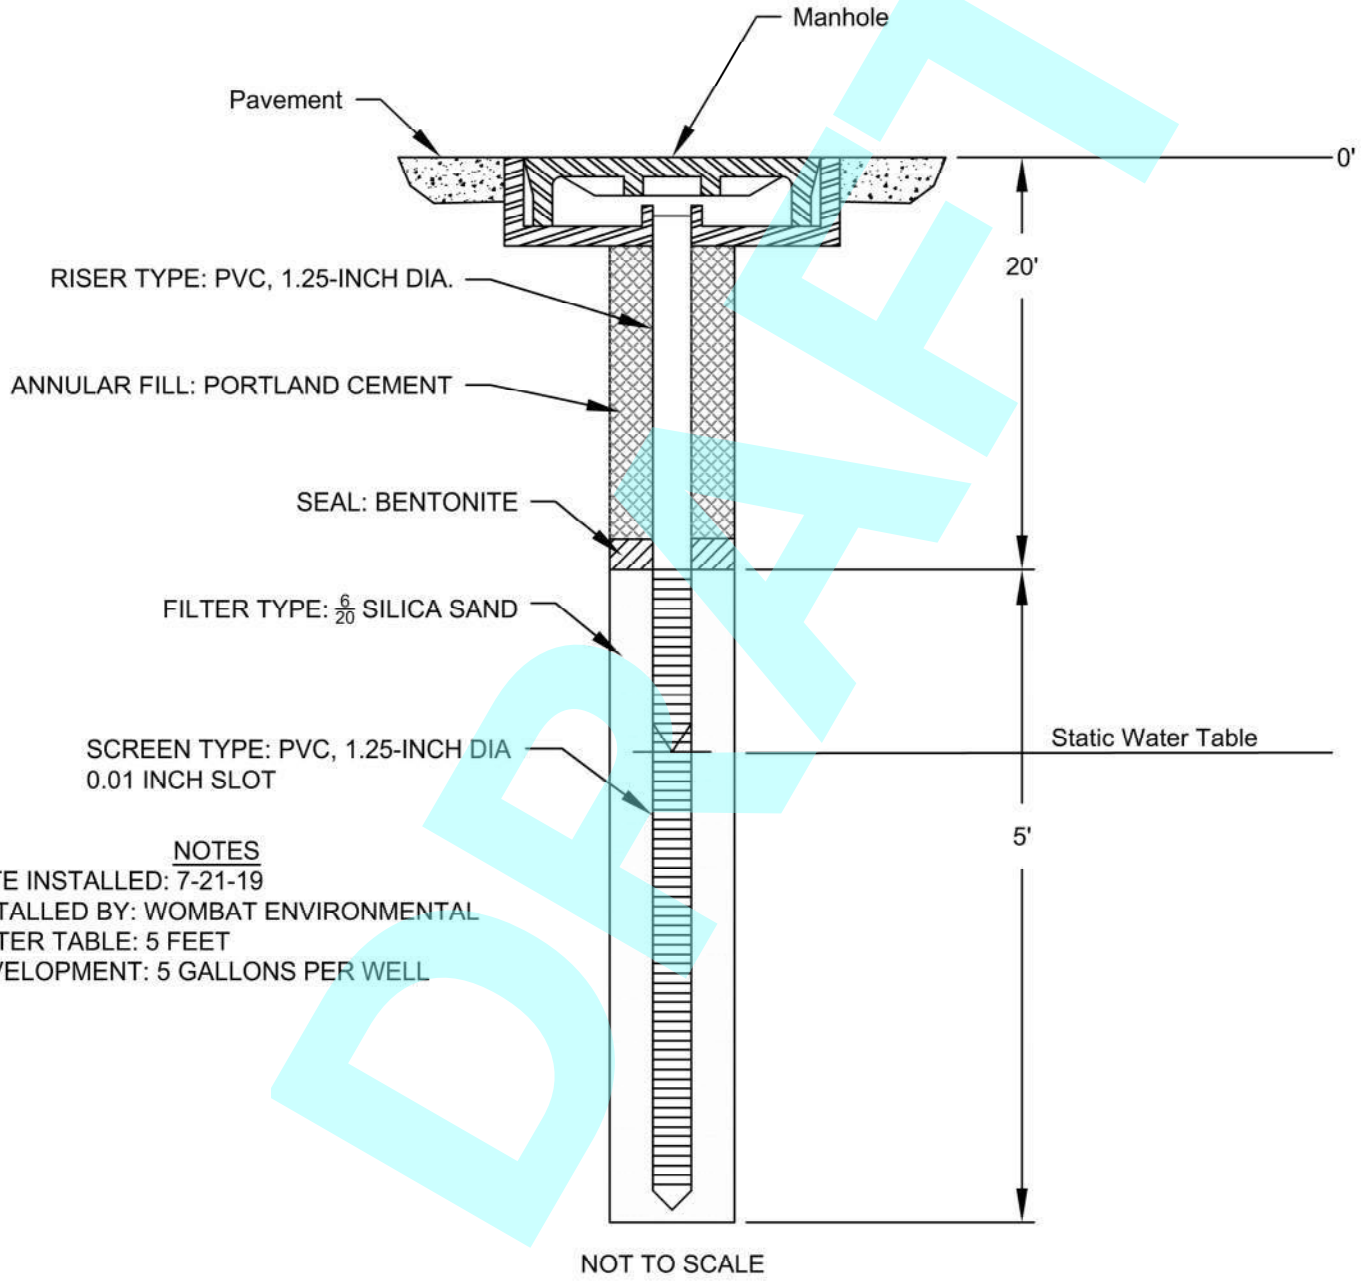

NOTES

DATE INSTALLED: 7-21-19
INSTALLED BY: WOMBAT ENVIRONMENTAL
WATER TABLE: 5 FEET
DEVELOPMENT: 5 GALLONS PER WELL

NOT TO SCALE

DRAFT

GROVE SCIENTIFIC & ENGINEERING
CA. LICENSE N°. 7902
6140 Edgewater Dr., Suite F
ORLANDO, FL 32810
P: 407 298-2282

DEEP MONITORING WELL CONSTRUCTION DETAILS LORENZO NISSAN SAR

PROJECT #
291180
FIGURE
7

C:\Users\engineering.OFFICE\Dropbox (Grove Scientific)\Z CLIENT FILES\200000-ESAs, Solid waste\Lorenzo Ent-SAR-291480\CAD\MONITOR WELL CONSTRUCTION DETAIL.dwg, SHEET SIZE: LETTER, PEN STYLE: ---, LAYOU" NAME: FIGURE 7 / LAST SAVE BY: ENGINEERING 8/26/2019 3:59:47 PM

Environmental Protection and Growth Management Department
ENVIRONMENTAL ENGINEERING AND PERMITTING DIVISION
1 North University Drive, Mailbox 201, Plantation, Florida 33324 • 954-519-1483 • FAX 954-519-1412

October 7, 2019

Lorenzo Llerena
Lorenzo Enterprises FL Corp
2850 Surrey Lane
Weston, FL 33331

RE: Site Assessment Report
Lorenzo Nissan Dealership, 1051 S Federal Highway, Fort Lauderdale, Florida 33316
Contamination Discovery Date: February 10, 2019
EAR License #1339; FDEP Facility ID #068732166

Dear Mr. Llerena:

The Environmental Engineering and Permitting Division (Division) has reviewed the report titled "Site Assessment Report" (SAR) dated September 27, 2019 (received September 27, 2019), for the referenced site, submitted by your consultant, Grove Scientific & Engineering.

- Delineation of groundwater contamination plume (Plume) is required west of the location of contaminated source well GW-5. The Plume extends north to MW-2, east to MW-4, and south to MW-5. A confirmatory well is required immediately adjacent (i.e. within 10 feet) to GW-5.

- Delineation of the soil contamination plume is also required north of soil boring B-3 (Figure 3 of SAR) at two feet depth. The concentration of polycyclic aromatic hydrocarbons (CPAH) in soil sample B-3 (Benzo(a)pyrene Equivalents = 0.8 mg/kg) exceeds the Industrial Soil Cleanup Target Level (SCTL) (0.7 mg/kg).
  (Note. No further soil assessment is required if the property owner provide written agreement to pursue No Further Action with Controls for the site (Chapter 62-780, F.A.C. Risk Management Options – Level III) by adopting the Alternative SCTL of 1 mg/kg for CPAH. For this option, the site will remain listed as a contaminated site in the FDEP Institutional Registry)

Please submit an Addendum to the SAR to the Division no later than **February 7, 2020**. Please be advised that Section 27-356(d)(4)b of Broward County Code requires that written extension requests (facsimile or email is adequate) be submitted to the Division at least 20 days prior to the established due dates. Also, please note that Section 27-356(d)(4)c of Broward County Code requires that written notifications (facsimile or email is adequate) be provided to the Division at least three working days prior to performing field activities at the site. If you have any questions or require additional information, please contact me at (954) 519-1467 or sjairam@broward.org .

Sincerely,

Seree Jairam, P.E.

ec: James Golden, P.G.

DRAFT

December 5, 2019

Mr. Seree Jairam, P.E.
Broward County Environmental Protection and Growth Management Department
Pollution Prevention, Remediation & Air Quality Division
1 North University Drive, Suite #203
Plantation, Florida 33324

Reference: Site Assessment Report Addendum
Lorenzo Nissan Dealership
1051 S. Federal Highway
Ft. Lauderdale, FL 33316
EAR No. 1339; DEP No. 06/8732166
Project No. 291480

Dear Mr. Jairman:

On behalf of Lorenzo Enterprises FL Corp., Grove Scientific & Engineering (GSE) has completed the enclosed Site Assessment Report Addendum (SARA) in accordance with FAC 62.780 for the above-referenced site located in Ft. Lauderdale, Broward County, Florida.

The purpose of the SARA was to address the comments from Broward County dated October 7, 2019.

Our scope of field services for the Site Assessment Addendum at the referenced site included:

1. To further assess the groundwater quality and levels, GSE retained a Florida-licensed well drilling contractor to install one (1) permanent groundwater monitoring well (MW-7) using direct-push drilling technology (DPT). The well was installed via auguring and extended to a total depth of 13-feet BLS, see Appendix A.

2. GSE collected groundwater samples from the aforementioned monitoring well. The groundwater samples were analyzed for Volatile Organic Aromatics (VOAs) by EPA Method 8260, Polynuclear Aromatic Hydrocarbons (PAHs) by EPA Method 8270, and Total Petroleum Hydrocarbons (TPHs) by Method FL-PRO, see Appendix B.

3. To further assess soil quality, GSE advanced soil borings (SB-3 and SB-9) at the site to a depth of 3-5 feet BLS to assess the extent north of B-3, and to confirm impacts at B-3, see Appendix A. Soil sample SB-9 was analyzed for petroleum vapors in the field using an organic vapor analyzer (OVA) and soil samples were analyzed for TPHs by Method FL-PRO, PAHs, and VOCs, and SB-3 for PAHs only, see Appendix B.

6140 EDGEWATER DRIVE ● SUITE F ● ORLANDO, FLORIDA 32810-4810
PHONE (407)298-2282 ● FAX (407)290-9038 ● www.grovescientific.com

DRAFT

Based on the clean soil and groundwater laboratory results, the SARA recommends a no further action status, without controls for the subject site.

The Senior Project Manager for *Grove Scientific & Engineering*, James Golden, P.G. #945 certifies that he currently holds an active license in the state of Florida and is competent through experience to provide the geological services contained in this document and certifies that in his professional judgment that this document meets the requirements of section 62-780.600 for Site Assessment and was prepared under his supervision.

If you have any questions, please contact our office.

Respectfully submitted,
GROVE SCIENTIFIC & ENGINEERING

James Golden, P.G. #945
Senior Project Manager

cc: Mr. Lorenzo Llerena (1) Lorenzo Enterprises FL Corp.
Chris Perry, Global; Marcia Walker, John Chibbaro, Greenberg Taurig

Attachments: Site Assessment Report Addendum

DRAFT

SITE ASSESSMENT REPORT ADDENDUM

LORENZO NISSAN DEALERSHIP
1051 SOUTH FEDERAL HIGHWAY
FT. LAUDERDALE, FLORIDA 33312

GROVE PROJECT NO. 291480
EAR NO. 1339
DEP NO. 06/8732166

December 5, 2019

Prepared by:

James Golden, P.G. #945
Grove Scientific & Engineering, Inc.
6140 Edgewater Drive, Suite F
Orlando, Florida 32810

DRAFT

TABLE OF CONTENTS

SECTION	PAGE
I. INTRODUCTION	4
SITE LOCATION AND DESCRIPTION	4
SUMMARY OF PREVIOUS INVESTIGATION	4
II. SITE ASSESSMENT REPORT	5
SOIL ASSESSMENT	5
GROUNDWATER ASSESSMENT	6
III. CONCLUSIONS AND RECOMMENDATIONS	8
CONCLUSIONS	8
RECOMMENDATIONS	8

LIST OF TABLES

TABLE 1 – OVA READINGS OCTOBER 27 2019
TABLE 2 – SOIL QUALITY OCTOBER 27 2019
TABLE 3 – GROUNDWATER QUALITY OCTOBER 29, 2019

LIST OF FIGURES

FIGURE 1: SOIL SAMPLE RESULTS MAP BENZO(a)PYRENE
FIGURE 2: GROUNDWATER RESULTS MAP
FIGURE 3: GW-7 MONITOR WELL DETAILS

APPENDICES

APPENDIX A
SAMPLING LOGS AND WELL COMPLETION REPORTS
APPENDIX B
SOIL AND GROUNDWATER LABORATORY RESULTS

DRAFT

SECTION I. INTRODUCTION

SITE LOCATION AND DESCRIPTION

The subject site is located in Township 50 South, Range 42 East, Section 10 at the northwest corner of S. Federal Highway and SE 11 Street Road within the city limits of Ft. Lauderdale, Broward County, Florida. The subject site is one contiguous parcel measuring approximately 300 feet east/west, 140 feet north/south, with an area of approximately 1.0 acres.

The site has been used as an automotive sales and maintenance facility for over 60 years. Improvements on the subject site include a 1-story commercial building with an overlying multi-story parking area. The east side of the property is the new vehicle showroom and west side is the maintenance area containing two hydraulic lifts lines running east-west. The north lift line has 10 hydraulic lift areas along the north building wall and the south lift line has 24 hydraulic lifts along the central maintenance area. Vegetation strips are located along the property lines.

The subject property is located in a mixed commercial/residential area of Ft. Lauderdale. The area west of the subject site is residential and the areas north, south and east of the subject site are commercial buildings and parking lots.

SUMMARY OF PREVIOUS INVESTIGATIONS

The Environmental Engineering and Permitting Division (Division) reviewed the report titled "Site Assessment Report" (SAR) dated September 27, 2019 (received September 27, 2019), for the referenced site. The following comments were received on October 7, 2019 in reference to the aforementioned SAR.

1. Delineation of groundwater contamination plume (Plume) is required west of the location of contaminated source well GW-5. The Plume extends north to MW-2, east to MW-4, and south to MW-5. A confirmatory well is required immediately adjacent (i.e. within 10 feet) to GW-5.

2. Delineation of the soil contamination plume is also required north of soil boring B-3 (Figure 3 of SAR) at two feet depth. The concentration of polycyclic aromatic hydrocarbons (CPAH) in soil sample B-3 (Benzo(a)pyrene Equivalents = 0.8 mg/kg) exceeds the Industrial Soil Cleanup Target Level (SCTL) (0.7 mg/kg).

The following sections document the additional fieldwork and laboratory analysis that was performed in order to address these comments from the Division.

DRAFT

SECTION II. SITE ASSESSMENT REPORT ADDENDUM

SOIL ASSESSMENT

On October 27, 2019, a GES field technician and a Wombat Environmental drilling crew were on-site to evaluate the soil quality at the subject site. Two soil borings were conducted up to an eight-foot depth one just north of boring B-3, approximately 5 feet south of the building wall and the other a sample at location of B-3. A sample was obtained at the 1 to 3 foot, 3 to 5 and 5 to 8-foot depth intervals from each soil boring for field testing with an Organic Vapor Analyzer (OVA). Note from surface grade to one foot in depth we encountered thick concrete and crushed limerock fill. Also, 2 soil samples (SB-3-SB-9) were obtained at the 3 to 5-foot depth interval from the soil borings for laboratory testing EPA Method 8260, EPA Method 8270 and FL Method PRO, SB-3 was analyzed for PAHs only.

A Geoprobe direct push rig advanced 2 soil borings to a depth of 8 feet below grade. Soil samples were obtained at 2 foot and 3-foot depth intervals up to 8 feet in depth by advancing a stainless-steel direct push sampler with 4-foot plastic sleeves. The groundwater table is approximately 5 feet below grade.

For the OVA screening, each soil sample was placed in a clean glass jar, sealed and allowed to set for a few minutes to allow any volatile gases to accumulate in the head space of the jar. Each soil sample was then screened with the OVA (Photovac Model Micro FID) and each OVA response (unfiltered and filtered) was recorded. Florida Administrative Code (FAC) 62-780 defines the potential for contaminated soil based on any soil sample that has an OVA reading that exceeds 10 ppm.

Refer to Table 1 for a summary the OVA readings on the screened soil samples obtained from the soil borings on the subject site. Refer to Figure 1 for the soil sample locations. Refer to Appendix A for a copy of the soil boring logs.

Field observations indicated no staining or odors in the soil at the soil boring locations to approximately 5 feet in depth. At both soil boring locations, subsurface soils consisted of brown medium grain sand (under concrete and crushed limerock) from surface grade to 8 feet in depth.

Based on the SARA field screening results from the soil samples obtained above the water table at 2-foot depth intervals, we found no evidence for potential soil contamination at the site. All vadose zone soil samples registered OVA readings at less than 10 parts per million (ppm). However, soil samples obtained below the water table at a 3-foot depth interval from one soil boring exceeded 10 ppm.

For the laboratory testing, the soil samples were sealed, packed in ice and delivered to Xenco Laboratories in Tampa, Florida. Xenco Laboratories conducted the analytical testing of the soil samples taken on the subject site. Xenco

DRAFT

Laboratories has been certified by the Department of Health (NELAP No. E87429) to conduct analytical testing of soil samples.

Xenco Labs was instructed to analyze the soil samples for EPA Method 8260 (VOAs), EPA Method 8270 (PAHs) and FL Method PRO. Refer to Table 2 for a summary of the soil laboratory results from the soil boring locations. Refer to Figure 1 for a site plan of the soil boring locations and benzo(a)pyrene concentrations at the 3 to 5-foot depth interval. Refer to Appendix B for a copy of the soil laboratory results and Appendix A for the soil boring logs.

FAC 62-777 defines contaminated soil based on clean soil criteria using a cleanup target level (CTL) for each parameter tested. The specific CTL for each compound or metal is set to two exposure levels: Level I for residential property and Level II for industrial/commercial property. Any soil cleanup is measured against exposure Level I unless industrial properties choose to put institutional controls in place. Also, FAC 62-777 defines a limit for contaminated soil to have the potential to contaminate groundwater using a leachability level (LL) for each parameter tested.

At the SB-3 (B-3 confirmation) location and SB-9, the soil samples tested below the detection limits for benzo(a)pyrene, and all other PAHs.

At SB-9 the sample tested either below method detection limits or below residential soil CTLs for all EPA Method 8260 compounds, and FL Method PRO compounds according to FAC 62-777.

GROUNDWATER ASSESSMENT

GEOPROBE PERMANENT MONITOR WELL INSTALLATION

On October 27, 2019, a GES field technician and Wombat Environmental drilling crew were on-site for the installation of a monitor well (MW-7) to evaluate the groundwater quality on the site. The permanent monitor well was located adjacent to EE&G's well point GW-5, where no compounds were detected above the groundwater CTL. The Monitoring well was finished at surface grade with manhole set in a concrete pad.

All pre-packed monitor well installation and purging procedures were conducted by Wombat Environmental Drilling, a state licensed firm (#11193), and are in accordance with FDEP guidelines for monitor well installation. Refer to Figure 2 for the MW locations. Refer to Appendix A for the well completion reports. Figure 3 depicts the permanent monitor well construction design.

GROUNDWATER SAMPLING AND TESTING

On October 29, 2019, a GES field technician was on-site to conduct groundwater sampling for laboratory testing to evaluate the groundwater quality on the site. The

DRAFT

GES field technician obtained the groundwater sample from the permanent monitoring well MW-7. Refer to Figure 2 for groundwater sampling locations.

The groundwater sampling at the site was conducted according to FDEP Standard Operating Procedures SOP-001/01. Prior to sampling, MW-7 was purged of approximately 2 gallons with a peristaltic pump until the field parameters of pH, temperature, conductivity, dissolved oxygen and turbidity had stabilized. After the monitoring well was purged, the groundwater samples were collected from the peristaltic pump.

The groundwater sample was sealed, packed in ice and delivered to Xenco Laboratories in Tampa, Florida. Xenco Laboratories conducted the analytical testing of the soil samples taken on the subject site. Xenco Laboratories has been certified by the Department of Health (NELAP No. E87429) to conduct analytical testing of groundwater samples taken on the subject site.

Xenco Labs was instructed to analyze the groundwater sample from MW-7 for laboratory testing for EPA Method 8260 (VOAs), EPA Method 8270 (PAHs) and FL Method PRO. Refer to Table 3 for a summary of the groundwater laboratory results. Refer to Figure 2 for the groundwater sampling locations and a TPH concentration map. Refer to Appendix B for a copy of the groundwater laboratory results and Appendix A for the sampling logs.

FAC 62-777 defines contaminated groundwater based on clean groundwater criteria using a cleanup target level (CTL) for each parameter tested. Also, FAC 62-550 outlines primary and secondary drinking water standards for each parameter tested. Several of these parameters are also applied to groundwater criteria in FAC 62-777.

The groundwater sample tested either below method detection limits or below groundwater cleanup target levels (CTLs) for all EPA Method 8260 compounds (VOAs), EPA Method 8270 compounds (PAHs) and FL Method PRO compounds according to FAC 62-777.

Based on the SARA groundwater laboratory results, we found no evidence for groundwater contamination on the subject site. The groundwater sample tested either below method detection limits or below groundwater CTLs for all EPA Method 8260 compounds, EPA Method 8270 compounds and FL Method PRO compounds according to FAC 62-777.

DRAFT

SECTION III. CONCLUSIONS AND RECOMMENDATIONS

CONCLUSIONS

Based on the results of the Phase II ESA, SAR and SARA for the Lorenzo Nissan Dealership Facility, we conclude the following:

1. Based on the groundwater laboratory results from the SAR and MW-7, there is confirmation that GCTLs are not exceeded.
2. Based on the soil laboratory results from SB-3 and SB-7 there is confirmation that the soil CTLs are not exceeded.

RECOMMENDATIONS

Based on the soil and groundwater laboratory results, we recommend no further action, without conditions proposal at the subject site. The subject site meets the criteria for a No further Action, without controls based on the following information:

1. No free product is present
2. Contaminated soil is not present in the unsaturated zone, based on representative samples and laboratory analyses that show no exceedances of Rule 62-777 CTLs
3. Contaminated groundwater is not present based on representative samples and laboratory analyses that show no exceedances of Rule 62-777 CTLs
4. The subject site is supplied with a municipal drinking water service.

Once the NFA is approved, the monitoring wells will be properly abandoned.

DRAFT

TABLES

DRAFT

GROVE SCIENTIFIC & ENGINEERING

TABLE 1 Lorenzo Nissan Dealership OVA Readings (ppm): October 27, 2019					
Area	**Soil Boring Location**	**Soil Sample Depth (ft.)**	**OVA Reading Unfiltered**	**OVA Reading Filtered**	**OVA Reading Resultant**
North Hydraulic	SB-3 Conf.	1′ – 3′	<1.0	<1.0	0.0
Lift Line	SB-3 Conf.	3′ – 5′	<1.0	<1.0	0.0
	SB-3 Conf.	5′ – 8′	217	39	178
	SB-9	1′ – 3′	<1.0	<1.0	0.0
	SB-9	3′ – 5′	<1.0	<1.0	0.0
	SB-9	5′ – 8′	12	3	9.0
Water table at approximately 5 feet below grade					

ppm = parts per million

DRAFT

TABLE 2 Lorenzo Nissan Dealership Soil Quality: October 27, 2019				
Parameter	**SB-3 Confirm 3'- 5'**	**SB-9 3'- 5'**	**CTL Exp#1**	**LL**
EPA 8260 (mg/kg)	n/a			
Benzene		0.0005u	1.2	0.007
Toluene		0.0006u	7500	0.5
Ethylbenzene		0.0007u	1500	0.6
Xylenes		0.001u	130	0.2
MTBE		0.0007u	4400	0.09
EPA 8270 (mg/kg)				
Acenapthene	0.03u	0.03u	2400	2.1
Acenaphthylene	0.02u	0.02u	1800	27
Anthracene	0.02u	0.02u	21000	2500
Benzo(a)anthracene	0.02u	0.02u	1.0	0.8
Benzo(b)fluoranthene	0.03u	0.03u	1.0	2.4
Benzo(g,h,i)perylene	0.03u	0.03u	2500	32000
Benzo(k)fluoranthene	0.02u	0.02u	10	24
Benzo(a)pyrene	0.03u	0.03u	0.1	8.0
Chrysene	0.02u	0.02u	100	77
Dibenzo(a,h)anthracene	0.03u	0.03u	0.1	0.7
Fluoranthene	0.02u	0.02u	3200	1200
Fluorene	0.02u	0.02u	2600	160
Indeno(1,2,3-cd)pyrene	0.03u	0.03u	1.0	6.6
1-Methylnaphthalene	0.02u	0.02u	200	3.1
2-Methylnaphthalene	0.03u	0.03u	210	8.5
Naphthalene	0.02u	0.02u	55	1.2
Phenanthrene	0.01u	0.01u	2200	250
Pyrene	0.02u	0.02u	2400	880
FL Method PRO (mg/kg)	n/a	24.8	460	340

EPA 8260 = volatile organic compounds; common gasoline compounds
EPA 8270 = semi-volatile organic compounds; common diesel compounds
FL PROs = petroleum residual organics (FL Method PRO); total petroleum hydrocarbons
mg/kg = milligrams per kilogram (parts per million)
u = undetected; below method detection levels
CTL = cleanup target levels per FAC 62-777, Table II, Exposure Level 1
LL = leachability levels per FAC 62-777, Table I
* = site specific leachability

DRAFT

TABLE 3 Lorenzo Nissan Dealership Groundwater Quality: October 29, 2019		
Parameter	**MW-7**	**CTL**
EPA Method 8260 (ug/L)		
Benzene	0.16u	1.0
Toluene	0.14u	40
Ethylbenzene	0.19u	30
Xylenes	0.51u	20
MTBE	0.18u	20
EPA Method 8270 (ug/L)		
Acenaphthene	0.300u	20
Acenapthylene	0.300u	210
Anthracene	0.300u	2100
Benzo(a)anthracene	0.050u	0.05
Benzo(b)fluoranthene	0.050u	0.05
Benzo(g,h,i)perylene	0.300u	210
Benzo(k)fluoranthene	0.050u	0.5
Benzo(a)pyrene	0.186	0.2
Chrysene	0.300u	4.8
Dibenzo(a,h)anthracene	0.050u	0.005
Flouranthene	0.050u	280
Fluorene	0.500u	280
Indeno(1,2,3-c,d)pyrene	0.050u	0.05
1-Methylnaphthalene	0.500u	28
2-Methylnaphthalene	0.500u	28
Naphthalene	0.500u	14
Phenanthrene	0.300u	210
Pyrene	0.100u	210
FL Method PRO (mg/L)	1.64	5.0

EPA Method 8260 = Volatile Organic Compounds (VOCs); common gasoline compounds
EPA Method 8270 = Semi-Volatile Organic Compounds (SVOCs); common diesel compounds
FL Method PRO = Petroleum Residual Organics (PROs); total petroleum hydrocarbons
u = below method detection limits
CTL = cleanup target levels per FAC 62-777, Table I
ug/L = milligrams per liter (parts per billion)
mg/L = milligrams per liter (parts per million)

DRAFT

FIGURES

DRAFT

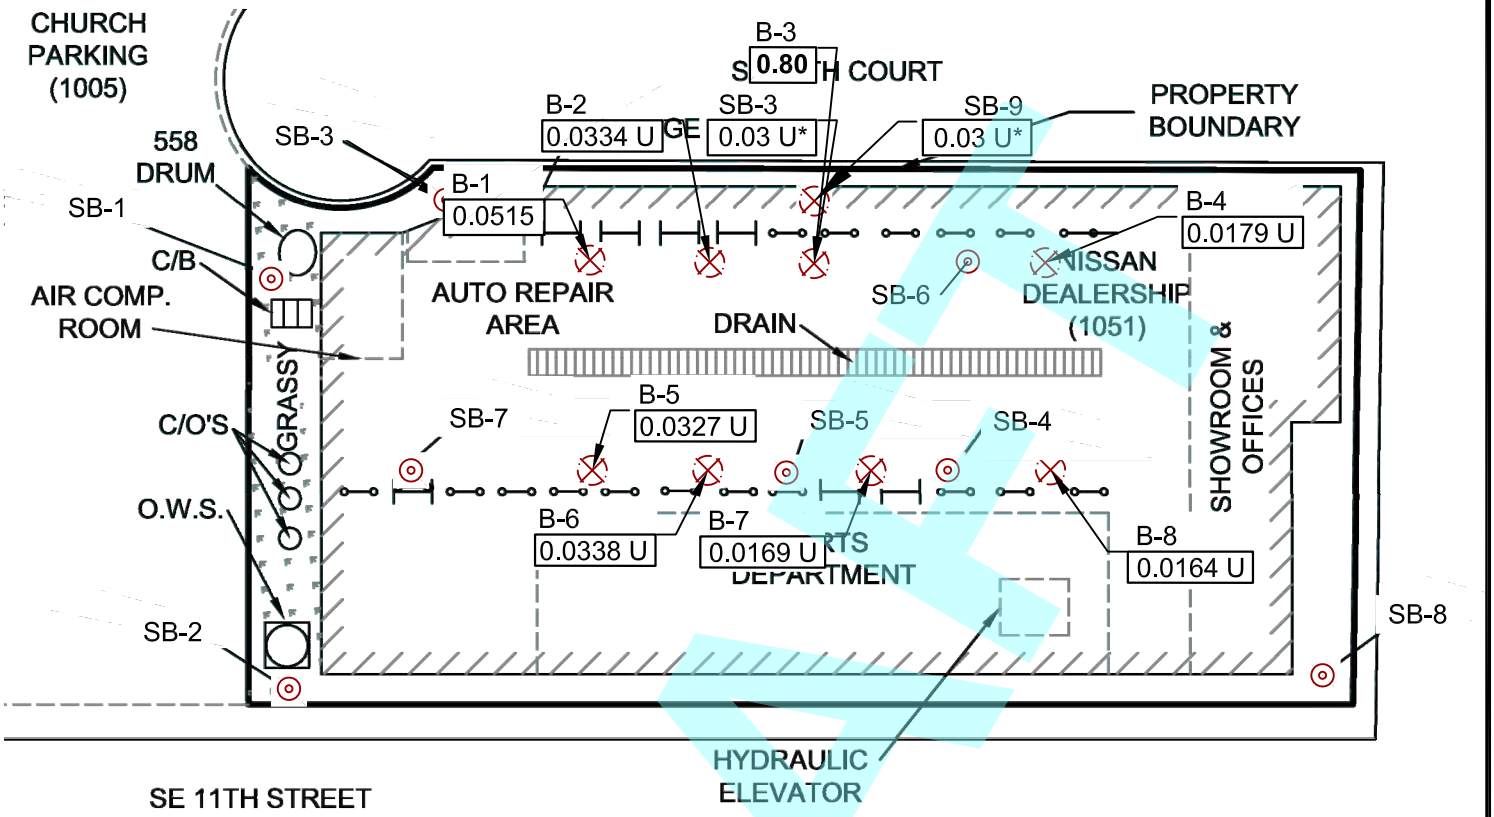

* = SOIL SAMPLE RESULTS FROM OCTOBER, 2019 SAMPLING EVENT

LEGEND:

- = CATCH BASIN C/B
- = GROUND MOUNTED TRANSFORMER
- = OIL WATER SEPARATOR(O.W.S.)
- = CLEANOUT
- = ABOVE GROUND LIFT
- = BELOW GROUND LIFT
- SB-1 = PHASE II ESA SOIL SAMPLE
- B-1/SB-3 = SOIL SAMPLE
- **BOLD** = EXCEEDS SCTL

	SCTL
B(a)Pne	0.7

All values given in mg/kg

0 50 100 Feet

GROVE SCIENTIFIC & ENGINEERING
CA. LICENSE N°. 7902
6140 Edgewater Dr., Suite F
ORLANDO, FL 32810
P: 407 298-2282

SOIL SAMPLE RESULTS MAP BENZO(a)PYRENE
LORENZO NISSAN DEALERSHIP
1051 S. FEDERAL HIGHWAY
FT. LAUDERDALE, FLORIDA 33316

PROJECT #
291480
FIGURE
1

DRAFT

C:\Users\engineering.OFFICE\Dropbox (Grove Scientific)\Z CLIENT FILES\200000-ESAs, Solid waste\Lorenzo Ent-SAR-291480\CAD\Sheet (All).dwg, SHEET SIZE: LETTER, PEN STYLE: ---, LAYOUT NAME: ADDENDUM SOIL BORING (8.5X11), LAST SAVE BY: ENGINEERING 11/25/2019 2:52:24 PM

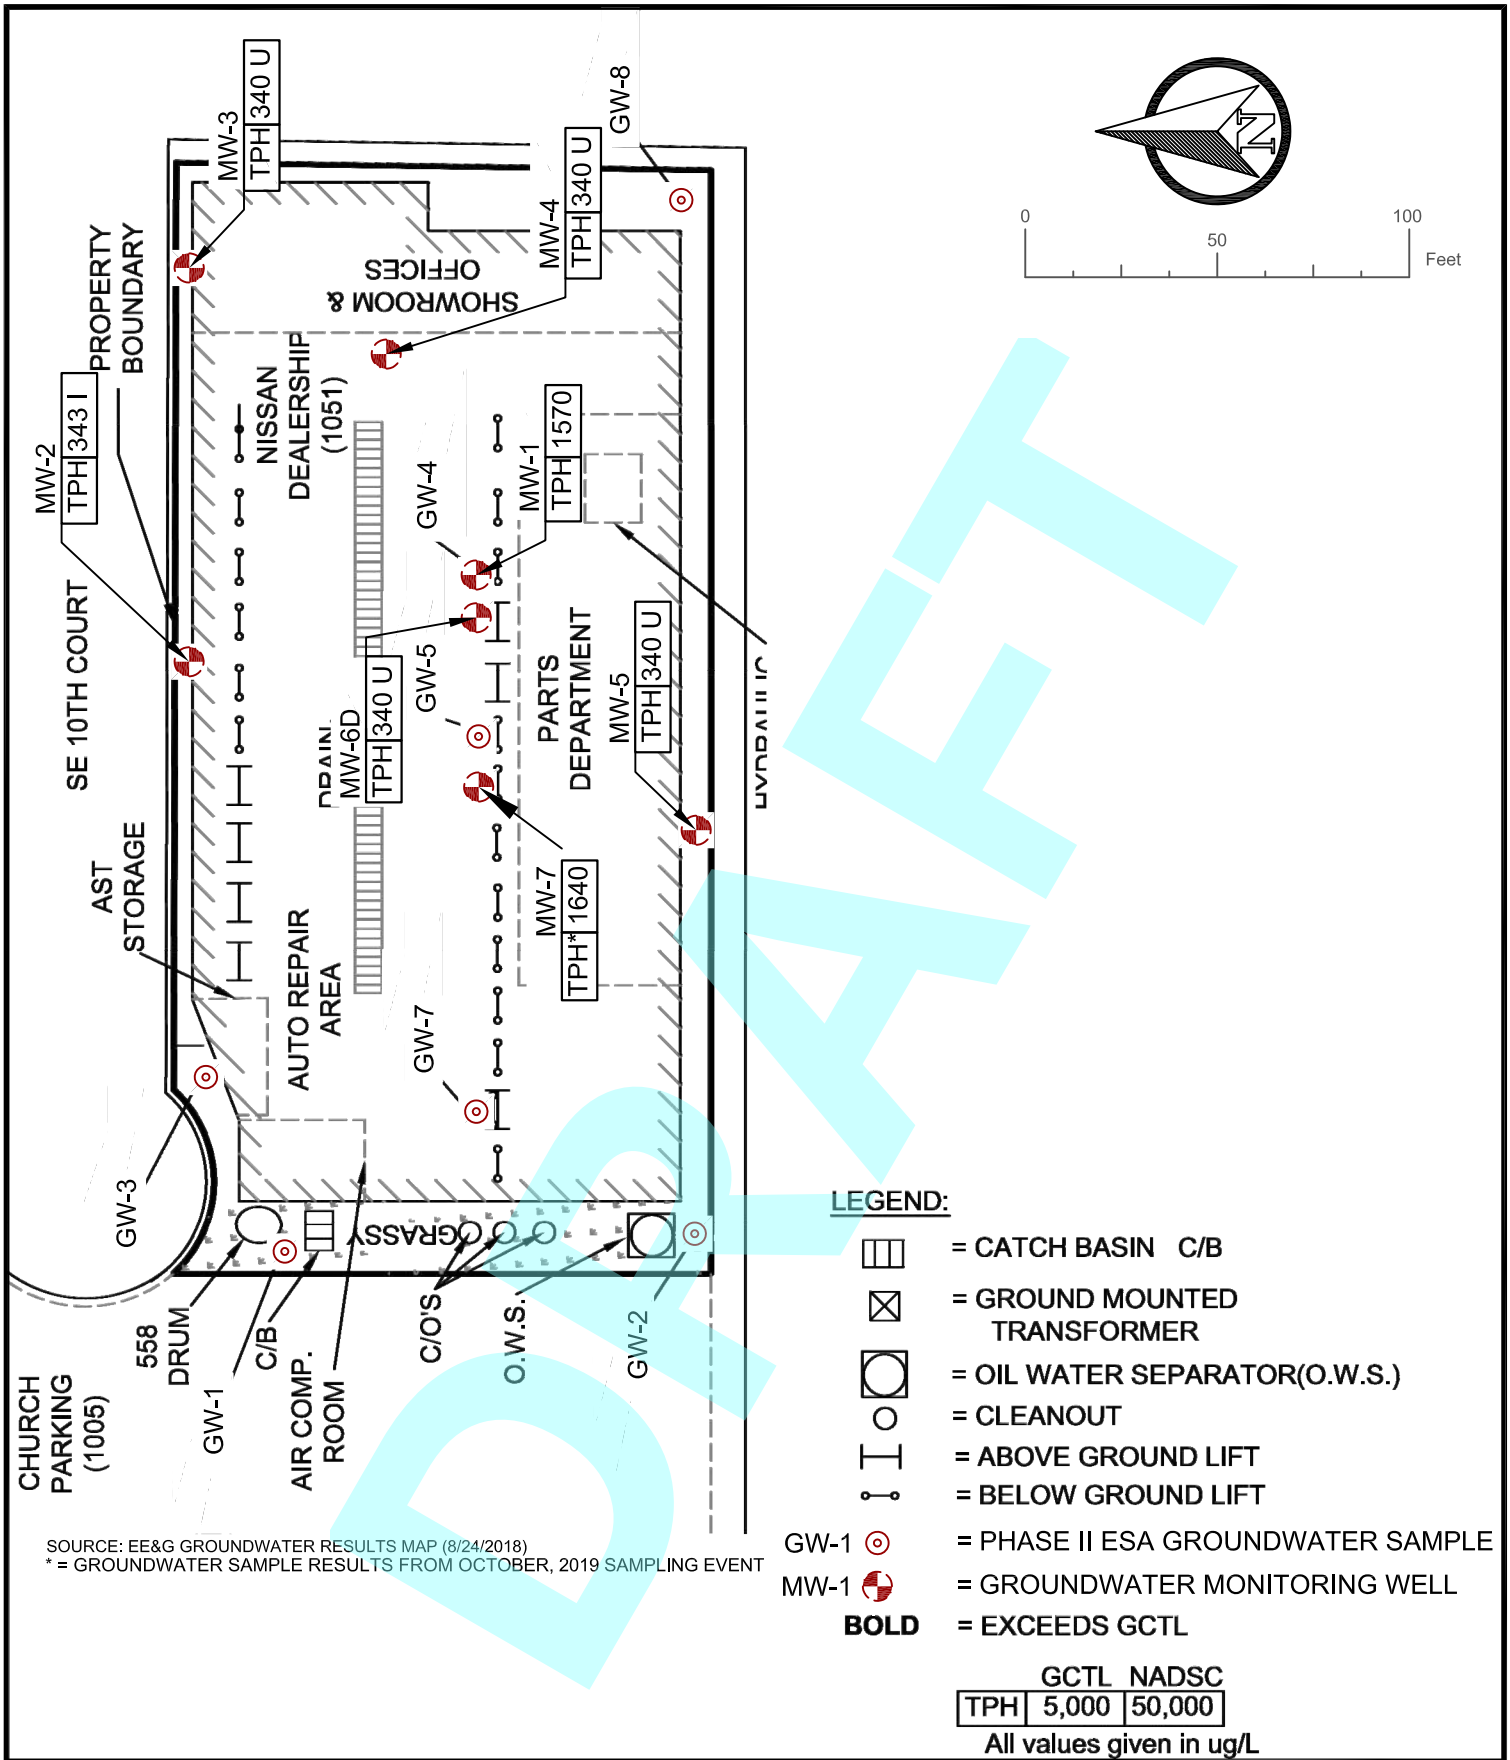

SOURCE: EE&G GROUNDWATER RESULTS MAP (8/24/2018)
* = GROUNDWATER SAMPLE RESULTS FROM OCTOBER, 2019 SAMPLING EVENT

LEGEND:

= CATCH BASIN C/B
= GROUND MOUNTED TRANSFORMER
= OIL WATER SEPARATOR(O.W.S.)
= CLEANOUT
= ABOVE GROUND LIFT
= BELOW GROUND LIFT
GW-1 = PHASE II ESA GROUNDWATER SAMPLE
MW-1 = GROUNDWATER MONITORING WELL
BOLD = EXCEEDS GCTL

	GCTL	NADSC
TPH	5,000	50,000

All values given in ug/L

DRAFT

GROVE SCIENTIFIC & ENGINEERING
CA. LICENSE N°. 7902
6140 Edgewater Dr., Suite F
ORLANDO, FL 32810
P: 407 298-2282

GROUNDWATER RESULTS MAP
LORENZO NISSAN DEALERSHIP
1051 S. FEDERAL HIGHWAY
FT. LAUDERDALE, FLORIDA 33316

PROJECT # 291480
FIGURE 2

C:\Users\engineering.OFFICE\Dropbox (Grove Scientific)\Z CLIENT FILES\200000-ESAs, Solid waste\Lorenzo Ent-SAR-291480\CAD\Sheet (All).dwg, SHEET SIZE: LETTER, PEN STYLE: ---, LAYOUT NAME: ADDENDUM GROUNDWATER (8.5X11), LAST SAVE BY: ENGINEERING 11/25/2019 2:29:57 PM

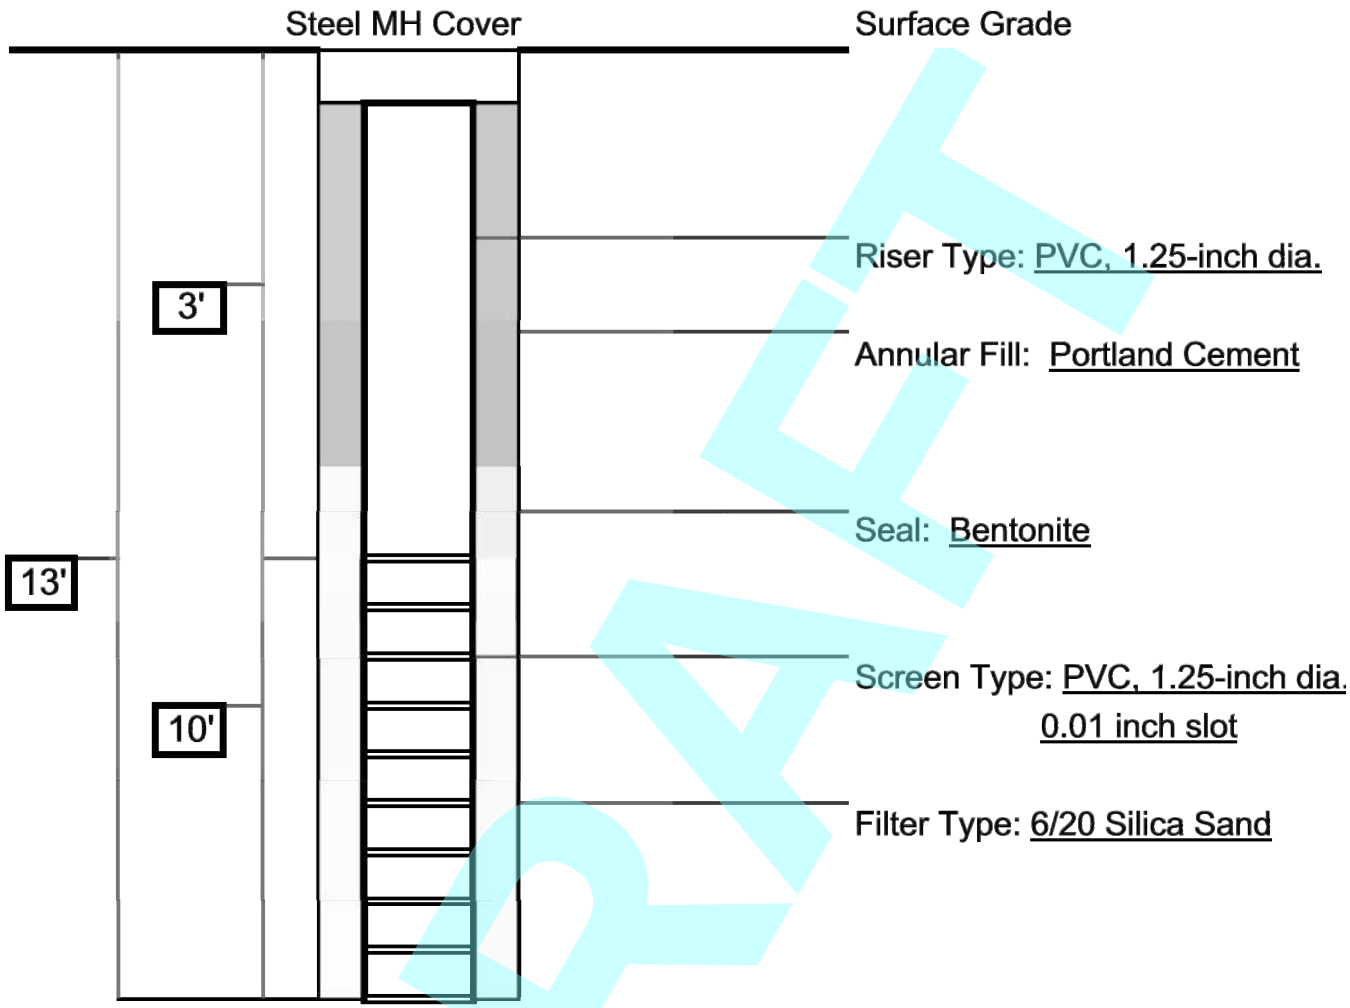

Date Installed: 10-27-19 Installed By: Wombat Environmental

Water Table: 5 feet Development: 5 gallons per well

DRAFT

GROVE SCIENTIFIC & ENGINEERING
CA. LICENSE N°. 7902
6140 Edgewater Dr., Suite F
ORLANDO, FL 32810
P: 407 298-2282

GW-7 MONITOR WELL DETAILS
LORENZO NISSAN DEALERSHIP
1051 S. FEDERAL HIGHWAY
FT. LAUDERDALE, FLORIDA 33316

PROJECT #
291480
FIGURE
3

C:\Users\engineering.OFFICE\Dropbox (Grove Scientific)\Z CLIENT FILES\200000-ESAs, Solid waste\Lorenzo Ent-SAR-291480\CAD\Sheet (All).dwg, SHEET SIZE: LETTER, PEN STYLE: ---, LAYOUT NAME: ADDENDUM FIG 3, LAST SAVE BY: ENGINEERING 11/25/2019 2:42:30 PM

Environmental Protection and Growth Management Department
ENVIRONMENTAL ENGINEERING AND PERMITTING DIVISION
1 North University Drive, Mailbox 201, Plantation, Florida 33324 • 954-519-1483 • FAX 954-519-1412

December 12, 2019

Lorenzo Llerena
Lorenzo Enterprises FL Corp
2850 Surrey Lane
Weston, FL 33331

RE: Site Assessment Report Addendum
Lorenzo Nissan Dealership, 1051 S Federal Highway, Fort Lauderdale, Florida 33316
Contamination Discovery Date: February 10, 2019
EAR License #1339; FDEP Facility ID #068732166

Dear Mr. Llerena:

The Environmental Engineering and Permitting Division (Division) has reviewed the Site Assessment Report Addendum (Report) dated December 5, 2019 (received December 5, 2019) for the referenced site, submitted by your consultant, Grove Scientific & Engineering.

- Monitoring wells MW-1 and MW-7 should be resampled (no earlier than 3 months from the last sampling date) to meet the No Further Action criteria for groundwater (GW) for the site (i.e. the concentrations of contaminants in the GW samples collected from the previously contaminated wells meet the Chapter 62-777, FAC GW Cleanup Target Levels for at least the last two consecutive quarters).

- Delineation of the soil contamination plume is completed (Figure 1 of the Report). A confirmatory soil sample (within 2 feet, at same depth) is required for impacted soil sample B-3. If the confirmatory soil sample is also impacted, then submit a plan to address the cleanup of impacted soil at the site.

Please submit a report including the above information within 60 days of sampling, but no later than **April 7, 2020**. Please be advised that Section 27-356(d)(4)b of Broward County Code requires that written extension requests (email is adequate) be submitted to the Division at least 20 days prior to the established due dates. Also, please note that Section 27-356(d)(4)c of Broward County Code requires that written notifications (email is adequate) be provided to the Division at least three working days prior to performing field activities at the site. If you have any questions or require additional information, please contact me at (954) 519-1467 or sjairam@broward.org .

Sincerely,

Seree Jairam, P.E.
ec: James Golden, P.G.

DRAFT

Environmental Protection and Growth Management Department
ENVIRONMENTAL ENGINEERING AND PERMITTING DIVISION
1 North University Drive, Mailbox 201, Plantation, Florida 33324 • 954-519-1483 • FAX 954-519-1412

January 29, 2020

Lorenzo Llerena
Lorenzo Enterprises FL Corp
2850 Surrey Lane
Weston, FL 33331

RE: Site Assessment Report Addendum Comments
Lorenzo Nissan Dealership
1051 S Federal Highway, Fort Lauderdale, Florida 33316
Contamination Discovery Date: February 10, 2019
EAR License #1339; FDEP Facility ID #068732166

Dear Mr. Llerena:

The Environmental Engineering and Permitting Division (Division) has reviewed the report titled "Site Assessment Report Addendum Comments" (Report) dated January 16, 2020 (received January 16, 2020), for the referenced site, submitted by your consultant, Grove Scientific & Engineering. The Report includes the requested updated soil figure and tables.

If the site meets the No Further Action (NFA) criteria for groundwater (GW) on the next GW sampling event, please submit a Site Rehabilitation Completion Report (SRCR) with an NFA proposal, and attachments showing historical analytical sampling results and sampling locations for GW and soil to support the NFA proposal.

The next report is due to the Division no later than **April 7, 2020**. Please be advised that Section 27-356(d)(4)b of Broward County Code requires that written extension requests (email is adequate) be submitted to the Division at least 20 days prior to the established due dates. Also, please note that Section 27-356(d)(4)c of Broward County Code requires that written notifications (email is adequate) be provided to the Division at least three working days prior to performing field activities at the site. If you have any questions or require additional information, please contact me at (954) 519-1467 or sjairam@broward.org .

Sincerely,

ENVIRONMENTAL ENGINEERING AND PERMITTING DIVISION

Seree Jairam, P.E.

ec: James Golden, P.G.
FDEP file

DRAFT

March 31, 2020

Mr. Seree Jairam, P.E.
Broward County Environmental Protection and Growth
Management Department
Pollution Prevention, Remediation & Air Quality Division
1 North University Drive, Suite #203
Plantation, Florida 33324

Subject: Site Rehabilitation Completion Report-NFA Proposal
Lorenzo Nissan Dealership
1051 S. Federal Highway
Ft. Lauderdale, FL 33316
GSE #291480
EAR #1339
DEP #06/8732166

Dear Mr. Jairman:

On behalf of Lorenzo Enterprises FL Corp. (LEFC), Grove Scientific & Engineering (GSE) is submitting this Site Rehabilitation Completion Report (SRCR) and No Further Action (NFA) proposal for the subject site. This SRCR will present a review of historical site assessment report (SAR) activities at the site, and support for an NFA. The following presents a brief summary of site assessment results.

Site Assessment Reports Summary

SAR-September 27, 2019

The initial SAR reviewed the basis for the DRF, the September 2018 EE&G Phase II ESA. Groundwater laboratory results at two of eight direct push sample points (DP) locations, showed evidence existed for groundwater contamination on the subject site. The groundwater samples from GW-4 and GW-5 tested at 24.3 mg/L and 5.2 mg/L, respectively, for Method FL Pro compounds exceeding the groundwater cleanup target level (CTL) set at 5 mg/L for Method FL Pro according to FAC 62-777.

Based on the SAR field screening results from 16 soil samples obtained above the water table at 2-foot depth intervals from 8 soil borings, we found no evidence for potential soil contamination at the site, see Figure 1. All 16 vadose zone soil samples at the SB-1 through SB-8 locations registered OVA readings at less than 10 parts per million (ppm). However, 3 of 7 soil samples obtained below the water table at a 3-foot depth interval from 8 soil borings exceeded 10 ppm.

Based on the SAR soil laboratory results from 8 soil samples obtained at the 3 to 5-foot depth interval from the 8 soil boring locations, evidence exists for low level soil impacts at the site, see Table 1 for soil quality summary. One soil sample at the SB-3 soil boring location tested above the residential soil CTL, yet below the commercial soil CTL, for one EPA Method 8270 compound (benzo(a)pyrene-BaP) according to FAC 62-777. The remaining 7 soil samples tested either below method detection limits or below residential soil CTLs for all EPA Method 8260 compounds, EPA Method 8270 compounds and Method FL Pro compounds according to FAC 62-777. Therefore, the elevated OVA readings did not

DRAFT

correlate well with the laboratory results.

Based on the SAR groundwater laboratory results from 6 permanent monitor well (MW) locations, we found no evidence for groundwater contamination on the subject site, see Table 2 for groundwater quality summary and Figure 2 for well locations. All 6 groundwater samples tested either below method detection limits or below groundwater CTLs for all EPA Method 8260 compounds, EPA Method 8270 compounds and Method FL PRO compounds according to FAC 62-777.

Based on soil laboratory results from the Phase II ESA investigation and the SAR, in addition to site use history, we believe the subject site has isolated low level PAH soil impacts, below SCLTs, at the north hydraulic lift line. Note that these soils are situated below a 6-inch concrete slab and clean soil overburden as an engineering control and subsequently are not a direct exposure risk.

The SAR concluded that based on the groundwater laboratory results from the Phase II ESA investigation and the SAR, in addition to site use history, we believe the subject site has isolated low level TPH (i.e. below CTLs) groundwater impacts at the center of the north and south hydraulic lift lines, see Figure 2. No off-site impacts were detected.

Based on the groundwater and soil laboratory results, we recommended no further investigation on the groundwater on the subject site at this time. Overall, we recommend No Further Action status without conditions for the subject site. (Note, all the previously submitted lab reports, tables and figures of the SAR are still valid, and are not re-submitted).

SAR Addendum December 5, 2019

To address the Division's October 7, 2019 SAR review comments, this addendum further assessed the soil quality, groundwater quality and levels. GSE retained a Florida-licensed well drilling contractor to install one (1) permanent groundwater monitoring well (MW-7) using direct-push drilling technology (DPT). The well was installed via auguring and extended to a total depth of 13-feet BLS. GSE collected groundwater samples from the aforementioned monitoring well. The groundwater samples were analyzed for Volatile Organic Aromatics (VOAs) by EPA Method 8260, Polynuclear Aromatic Hydrocarbons (PAHs) by EPA Method 8270, and Total Petroleum Hydrocarbons (TPHs) by Method FL-PRO. The laboratory results showed that no groundwater CTLs were exceeded at MW-7, see Table 2.

To further assess soil quality, GSE advanced soil borings (SB-3 and SB-9) at the site to a depth of 3-5 feet BLS to assess the extent north of B-3, and to confirm impacts at B-3. Soil sample SB-9 was analyzed for petroleum vapors in the field using an organic vapor analyzer (OVA) and soil samples were analyzed for TPHs by Method FL-PRO, PAHs, and VOCs, and SB-3 for PAHs. The results of the soil analyses showed no exceedances of SCTLs. Comments received from the Division on December 12, 2019 were addressed in an addendum dated December 19, 2019 to provide added information on the location of soil quality confirmation sample B-3. Based on this report, the Division granted an NFA for soils on the site.

SAR Addendum- January 16, 2020

This report offered that monitoring wells MW-1 and MW-7 should be resampled (no earlier than 3 months from the last sampling date) to meet the No Further Action criteria for groundwater (GW) for

DRAFT

the site (i.e. the concentrations of contaminants in the GW samples collected from the previously contaminated wells meet the Chapter 62-777, FAC GW Cleanup Target Levels for at least the last two consecutive quarters). The results of this sampling are presented in the SRCR.

This report provided a summary of soil quality data for both VOA and PAH with the MDL and PQL for that particular sample, see Table 1. BaP calculation sheets were also provided for each of the samples that are on Table 2. Revised Figure 1 shows all of the soil borings listed on Table 1 and location of SB-3 confirm.

March 3, 2020 Sampling

As requested by the Division, monitoring wells MW-1 and MW-7 were sampled on March 3, 2020 for EPA 8260 VOCs, 8270 PAHs, and TRPs by method FL-Pro, see field logs in Appendix A. The laboratory analytical report results show no exceedances of groundwater CTLs, see Appendix B, and Table 2. This sampling confirms that these wells meet NFA criteria for 2 consecutive quarters below GW CTLs per Rule 62-777.

No Further Action Proposal

Based on the results of this SRCR, and the Phase II ESA, SAR and SARAs for the Lorenzo Nissan Dealership Facility, we conclude the following:

Based on the groundwater laboratory results from source wells MW-1 and MW-7, there is two quarters (sampling events) of confirmation that GCTLs are not exceeded.

Based on the soil laboratory results from SB-3 and SB-7 there is confirmation that the soil CTLs are not exceeded, and that the Division has approved NFA for soils.

Proposal

Based on the soil and groundwater laboratory results, we recommend no further action, without conditions proposal at the subject site pursuant to Rule 62-780.680. The subject site meets the criteria for a No further Action, without controls based on the following information:

1. No free product is present;
2. No surface water is impacted;
3. Contaminated soil is not present in the unsaturated zone, based on representative samples and laboratory analyses that show no exceedances of Rule 62-777 CTLs;
4. Contaminated groundwater is not present based on representative samples and laboratory analyses that show no exceedances of Rule 62-777 CTLs for two quarters, or rounds of sampling, and
5. The subject site is supplied with a municipal drinking water service.

Therefore, the site meets the NFA criteria for closure without conditions. Once the NFA is approved, the monitoring wells will be properly abandoned and reported to the Division.

The Senior Project Manager for Grove Scientific & Engineering, James Golden, P.G. #945 certifies that he currently holds an active license in the state of Florida and is competent through experience to provide the geological services contained in this document and certifies that in his professional judgment that

DRAFT

this document meets the requirements of section 62-780.600 for Site Assessment and was prepared under his supervision.

We trust that this NFA proposal is approvable. Please contact us if you have any questions regarding this matter

Sincerely,

Grove Scientific & Engineering Co.

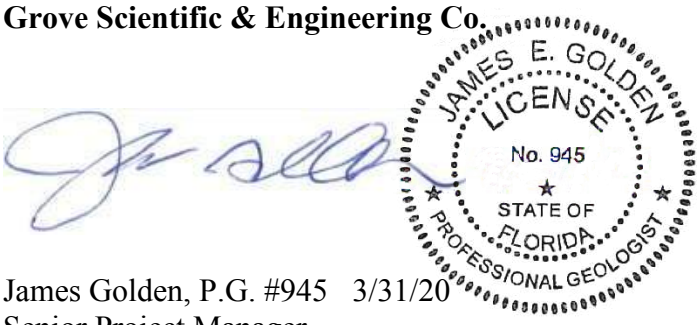

James Golden, P.G. #945 3/31/20
Senior Project Manager

cc: Mr. Lorenzo Llerena, Lorenzo Enterprises FL Corp., Chris Perry, Global; Marcia Walker, GT.

Attachments

DRAFT

FIGURES

DRAFT

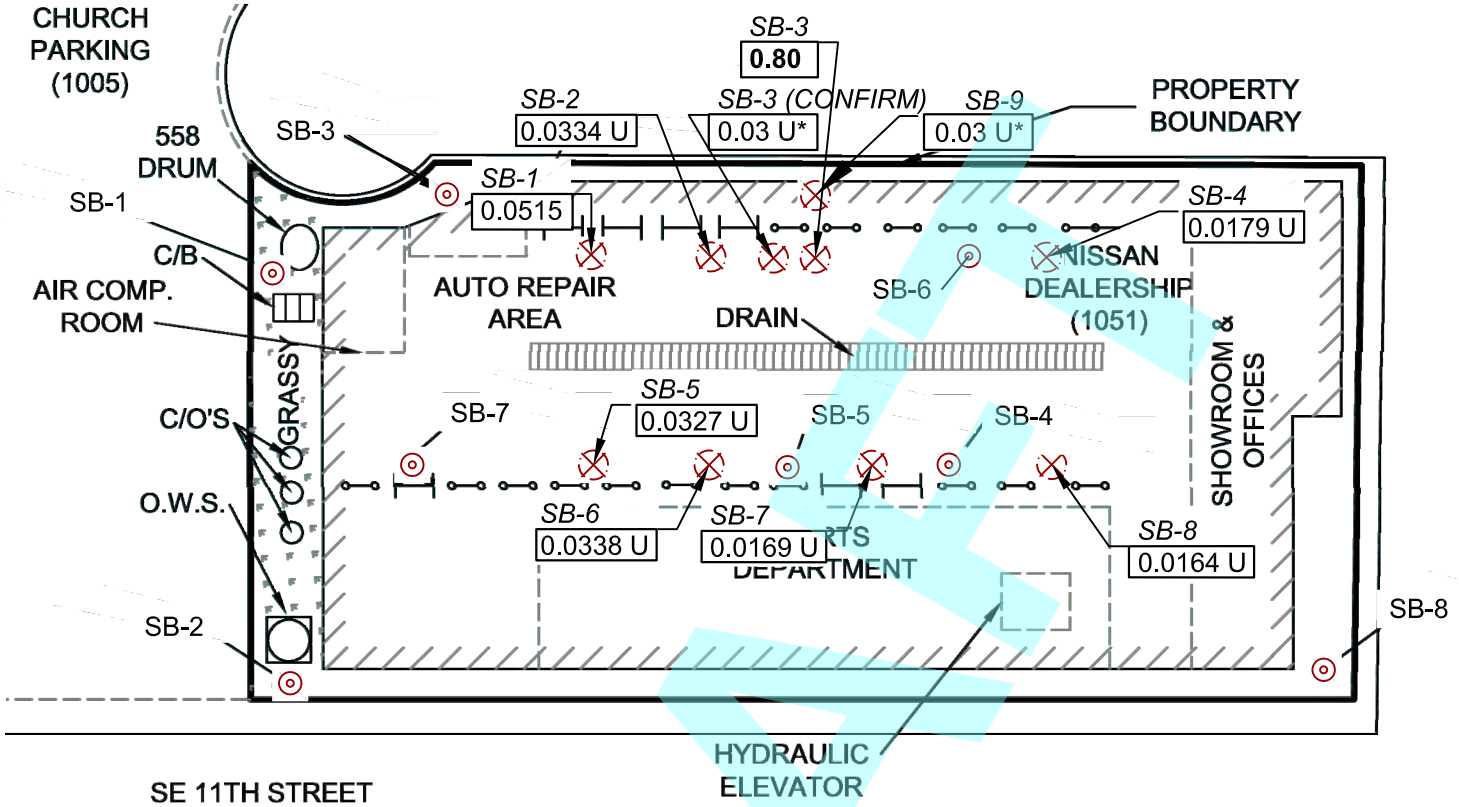

* = SOIL SAMPLE RESULTS FROM OCTOBER, 2019 SAMPLING EVENT

LEGEND:

- = CATCH BASIN C/B
- = GROUND MOUNTED TRANSFORMER
- = OIL WATER SEPARATOR(O.W.S.)
- = CLEANOUT
- = ABOVE GROUND LIFT
- = BELOW GROUND LIFT
- SB-1 = PHASE II ESA SOIL SAMPLE
- *SB-1* = SOIL SAMPLE
- **BOLD** = EXCEEDS SCTL

	SCTL
B(a)Pne	0.7

All values given in mg/kg

0 50 100 Feet

GROVE SCIENTIFIC & ENGINEERING
CA. LICENSE N°. 7902
6140 Edgewater Dr., Suite F
ORLANDO, FL 32810
P: 407 298-2282

SOIL SAMPLE RESULTS MAP BENZO(a)PYRENE
LORENZO NISSAN DEALERSHIP
1051 S. FEDERAL HIGHWAY
FT. LAUDERDALE, FLORIDA 33316

PROJECT #
291480
FIGURE
1

DRAFT

C:\Users\engineering.OFFICE\Dropbox (Grove Scientific)\Z CLIENT FILES\200000-ESAs, Solid waste\Lorenzo Ent-SAR-291480\CAD\Sheet (All).dwg, SHEET SIZE: LETTER, PEN STYLE: ---, LAYOUT NAME: ADDENDUM SOIL BORING (8.5X11), LAST SAVE BY: ENGINEERING 1/16/2020 2:17:48 PM

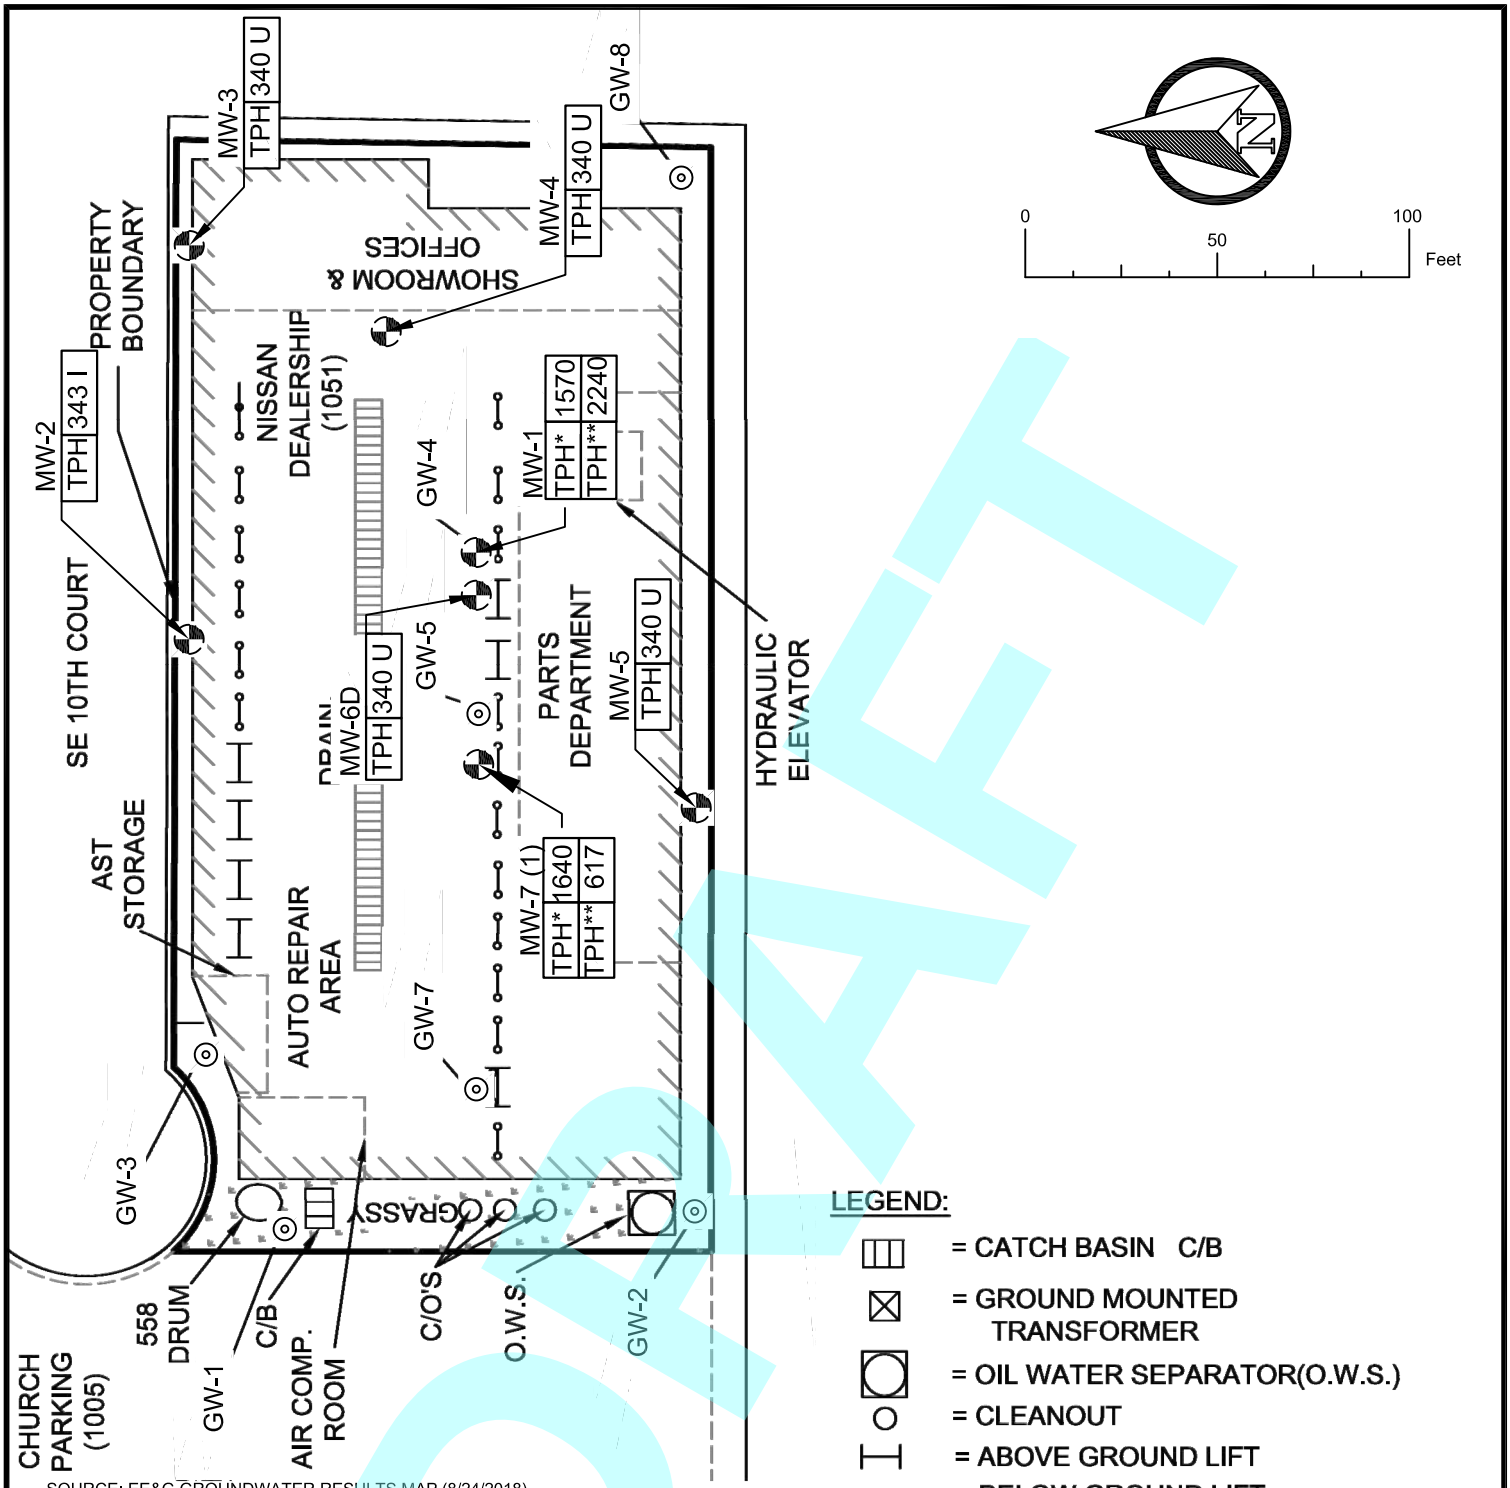

SOURCE: EE&G GROUNDWATER RESULTS MAP (8/24/2018)
* = GROUNDWATER SAMPLE RESULTS FROM OCTOBER, 2019 SAMPLING EVENT
** = GROUNDWATER SAMPLE RESULTS FROM MARCH, 2020 SAMPLING EVENT

LEGEND:

= CATCH BASIN C/B
= GROUND MOUNTED TRANSFORMER
= OIL WATER SEPARATOR(O.W.S.)
= CLEANOUT
= ABOVE GROUND LIFT
= BELOW GROUND LIFT
GW-1 = PHASE II ESA GROUNDWATER SAMPLE
MW-1 = GROUNDWATER MONITORING WELL
BOLD = EXCEEDS GCTL

	GCTL	NADSC
TPH	5,000	50,000

All values given in ug/L

DRAFT

GROVE SCIENTIFIC & ENGINEERING
CA. LICENSE N°. 7902
6140 Edgewater Dr., Suite F
ORLANDO, FL 32810
P: 407 298-2282

GROUNDWATER RESULTS MAP
LORENZO NISSAN DEALERSHIP
1051 S. FEDERAL HIGHWAY
FT. LAUDERDALE, FLORIDA 33316

PROJECT #
291480
FIGURE
2

C:\Users\engineering.OFFICE\Dropbox (Grove Scientific)\Z CLIENT FILES\200000-ESAs, Solid waste\Lorenzo Ent-SAR-291480\CAD\Sheet (All).dwg, SHEET SIZE: LETTER, PEN STYLE: MONOCHROME.CTB, LAYOUT NAME: ADDENDUM GROUNDWATER (8.5X11), LAST SAVE BY: ENGINEERING 3/23/2020 11:07:50 AM

TABLES

DRAFT

TABLE 1: SOIL ANALYTICAL SUMMARY

Facility Name: Nissan Dealership - Fort Lauderdale

Sample				OVA	Laboratory Analyses (Detected Parameters)					
Boring No.	Date Collected	Depth to Water (ft)	Sample Interval (fbls)	Net OVA Reading (ppm)	FLPRO (C8-C40) Range mg/kg	Benzo(a)anthracene mg/kg	Benzo(a)pyrene mg/kg	Benzo(b)fluoranthene mg/kg	Benzo(g,h,i)perylene mg/kg	Benzo(k)fluoranthene mg/kg
SCTL					2700	#	0.7	#	52000	#
SB-1 3'-5'	7/21/2019	~5'	3'-5'	17	31.1	0.0442	0.0515	0.0758	0.0449	0.0302
SB-2 3'-5'	7/21/2019	~5'	3'-5'	<1.0	19.4	0.0197 U	0.0334 U	0.0315 U	0.0776	0.0243 U
SB-3 3'-5'	7/21/2019	~5'	3'-5'	4	89.2	0.3880	0.5310	0.7920	0.3280	0.2890
SB-4 3'-5'	7/21/2019	~5'	3'-5'	<1.0	19.9	0.0105 U	0.0179 U	0.0169 U	0.0175 U	0.0130 U
SB-5 3'-5'	7/21/2019	~5'	3'-5'	<1.0	35.7	0.0192 U	0.0327 U	0.0308 U	0.0321 U	0.0238 U
SB-6 3'-5'	7/21/2019	~5'	3'-5'	<1.0	32.8	0.0199 U	0.0338 U	0.0319 U	0.0332 U	0.0246 U
SB-7 3'-5'	7/21/2019	~5'	3'-5'	<1.0	47.8	0.00995 U	0.0169 U	0.0159 U	0.0166 U	0.0123 U
SB-8 3'-5'	7/21/2019	~5'	3'-5'	<1.0	4.9	0.0114	0.0164 U	0.0154 U	0.0161 U	0.0119 U
SB-9 3'-5'	10/27/2019	~5'	3'-5'	<1.0	24.8	0.0198 U	0.0337 U	0.0318 U	0.0331 U	0.0245 U
SB-3 Confirm	10/27/2019	~5'	3'-5'	<1.0	NT	0.0192 U	0.0326 U	0.0307 U	0.0320 U	0.0237 U

I - The reported value is between the laboratory method detection limit (MDL) and the practical quantitative limit (PQL).

U - Indicates that the compund was analyzed for but not detected

Bold - Exceeds direct exposure for commerical per 62-777 FAC.

* - PID Reading

- Must be converted to Benzo(a)pyrene equivalent

SCTL - Soil Cleanup Target Levels per 62-777 FAC Table II: Direct Exposure. (Commerical / Industrial)

DRAFT

TABLE 1: SOIL ANALYTICAL SUMMARY - CONTINUED

Facility Name: Nissan Dealership - Fort Lauderdale

Sample				OVA	Laboratory Analyses (Detected Parameters)						
Boring No.	Date Collected	Depth to Water (ft)	Sample Interval (fbls)	Net OVA Reading (ppm)	Chrysene mg/kg	Dibenz(a,h)anthracene mg/kg	Fluoranthene mg/kg	Indeno(1,2,3-c,d)Pyrene mg/kg	Pyrene mg/kg	Toluene mg/kg	Total Benzo(a)pyrene Equivalents mg/kg
SCTL					#	#	59000	#	45000	60000	0.7000
SB-1 3'-5'	7/21/2019	~5'	3'-5'	17	0.0619	0.0327 U	0.0854	0.0358 U	0.0707	0.000516 U	0.0539
SB-2 3'-5'	7/21/2019	~5'	3'-5'	<1.0	0.0167 U	0.0313 U	0.0210 U	0.0343 U	0.0224 U	0.0028	0.0368
SB-3 3'-5'	7/21/2019	~5'	3'-5'	4	0.3650	0.0758	0.3410	0.3420	0.4470	0.00394	**0.7623**
SB-4 3'-5'	7/21/2019	~5'	3'-5'	<1.0	0.00894 U	0.0167 U	0.0143	0.0183 U	0.0120 U	0.000548 U	0.0197
SB-5 3'-5'	7/21/2019	~5'	3'-5'	<1.0	0.0163 U	0.0306 U	0.0205 U	0.0335 U	0.0219 U	0.00609	0.0360
SB-6 3'-5'	7/21/2019	~5'	3'-5'	<1.0	0.0169 U	0.0317 U	0.0212 U	0.0347 U	0.0227 U	0.000586 U	0.0372
SB-7 3'-5'	7/21/2019	~5'	3'-5'	<1.0	0.00845 U	0.0158 U	0.0106 U	0.0173 U	0.0113 U	0.000622 U	0.0186
SB-8 3'-5'	7/21/2019	~5'	3'-5'	<1.0	0.0093	0.0153 U	0.0224	0.0168 U	0.0145	0.000646 U	0.0181
SB-9 3'-5'	10/27/2019	~5'	3'-5'	<1.0	0.0169 U	0.0316 U	0.0211 U	0.0346 U	0.0226 U	0.000568 U	0.0371
SB-3 Confirm	10/27/2019	~5'	3'-5'	<1.0	0.0163 U	0.0305 U	0.0204 U	0.0334 U	0.0219 U	NT	0.0358

I - The reported value is between the laboratory method detection limit (MDL) and the practical quantitative limit (PQL).

U - Indicates that the compund was analyzed for but not detected

Bold - Exceeds direct exposure for commerical per 62-777 FAC.

* - PID Reading

- Must be converted to Benzo(a)pyrene equivalent

SCTL - Soil Cleanup Target Levels per 62-777 FAC Table II: Direct Exposure. (Commerical / Industrial)

DRAFT

TABLE 1.1: SOIL ANALYTICAL DATA

Facility Name: Nissan Dealership - Fort Lauderdale

		SB-1			SB-2			SB-3			SB-4		
Parameter	Units	Result	MDL	PQL	Result	MDL	PQL	Result	MDL	PQL	Result	MDL	PQL
FLPRO (C8-C40) Range	mg/kg	**31.1**	7.46	14.9	**19.4**	3.68	7.36	**89.2**	17.7	35.4	**19.9**	3.83	7.67
1-Methylnaphthalene	mg/kg	0.0245 U	0.0245	0.0736	0.0235 U	0.0235	0.0706	0.0232 U	0.0232	0.0696	0.0126 U	0.0126	0.0377
2-Methylnaphthalene	mg/kg	0.0296 U	0.0296	0.0736	0.0284 U	0.0284	0.0706	0.0280 U	0.028	0.0696	0.0152 U	0.0152	0.0377
Acenaphthene	mg/kg	0.0289 U	0.0289	0.0736	0.0277 U	0.0277	0.0706	0.0273 U	0.0273	0.0696	0.0148 U	0.0148	0.0377
Acenaphthylene	mg/kg	0.0245 U	0.0245	0.0736	0.0235 U	0.0235	0.0706	0.0232 U	0.0232	0.0696	0.0126 U	0.0126	0.0377
Anthracene	mg/kg	0.0194 U	0.0194	0.0736	0.0186 U	0.0186	0.0706	0.0184 U	0.0184	0.0696	0.00995 U	0.00995	0.0377
Benzo(a)anthracene	mg/kg	0.0442	0.0205	0.0736	0.0197 U	0.0197	0.0706	**0.388**	0.0194	0.0696	0.0105 U	0.0105	0.0377
Benzo(a)pyrene	mg/kg	0.0515	0.0349	0.0736	0.0334 U	0.0334	0.0706	**0.531**	0.033	0.0696	0.0179 U	0.0179	0.0377
Benzo(b)fluoranthene	mg/kg	**0.0758**	0.0329	0.0736	0.0315 U	0.0315	0.0706	**0.792**	0.0311	0.0696	0.0169 U	0.0169	0.0377
Benzo(g,h,i)perylene	mg/kg	0.0449	0.0342	0.0736	**0.0776**	0.0328	0.0706	**0.328**	0.0324	0.0696	0.0175 U	0.0175	0.0377
Benzo(k)fluoranthene	mg/kg	0.0302	0.0254	0.0736	0.0243 U	0.0243	0.0706	**0.289**	0.024	0.0696	0.0130 U	0.013	0.0377
Chrysene	mg/kg	0.0619	0.0175	0.0736	0.0167 U	0.0167	0.0706	**0.365**	0.0165	0.0696	0.00894 U	0.00894	0.0377
Dibenz(a,h)anthracene	mg/kg	0.0327 U	0.0327	0.0736	0.0313 U	0.0313	0.0706	**0.0758**	0.0309	0.0696	0.0167 U	0.0167	0.0377
Fluoranthene	mg/kg	**0.0854**	0.0219	0.0736	0.0210 U	0.021	0.0706	**0.341**	0.0207	0.0696	0.0143	0.0112	0.0377
Fluorene	mg/kg	0.0236 U	0.0236	0.0736	0.0227 U	0.0227	0.0706	0.0223 U	0.0223	0.0696	0.0121 U	0.0121	0.0377
Indeno(1,2,3-c,d)Pyrene	mg/kg	0.0358 U	0.0358	0.0736	0.0343 U	0.0343	0.0706	**0.342**	0.0338	0.0696	0.0183 U	0.0183	0.0377
Naphthalene	mg/kg	0.0254 U	0.0254	0.0736	0.0243 U	0.0243	0.0706	0.0240 U	0.024	0.0696	0.0130 U	0.013	0.0377
Phenanthrene	mg/kg	0.0228	0.0148	0.0736	0.0142 U	0.0142	0.0706	0.0140 U	0.014	0.0696	0.0098	0.00758	0.0377
Pyrene	mg/kg	0.0707	0.0234	0.0736	0.0224 U	0.0224	0.0706	**0.447**	0.0221	0.0696	0.0120 U	0.012	0.0377
Benzene	mg/kg	0.000450 U	0.00045	0.00439	0.000703 U	0.000703	0.00685	0.000488 U	0.000488	0.00475	0.000478 U	0.000478	0.00466
Chlorobenzene	mg/kg	0.000508 U	0.000508	0.00439	0.000794 U	0.000794	0.00685	0.000550 U	0.00055	0.00475	0.000539 U	0.000539	0.00466
1,2-Dichlorobenzene	mg/kg	0.00113 U	0.00113	0.00439	0.00177 U	0.00177	0.00685	0.00123 U	0.00123	0.00475	0.00120 U	0.0012	0.00466
1,3-Dichlorobenzene	mg/kg	0.000875 U	0.000875	0.00439	0.00137 U	0.00137	0.00685	0.000948 U	0.000948	0.00475	0.000928 U	0.000928	0.00466
1,4-Dichlorobenzene	mg/kg	0.000600 U	0.0006	0.00439	0.000937 U	0.000937	0.00685	0.000650 U	0.00065	0.00475	0.000637 U	0.000637	0.00466
Ethylbenzene	mg/kg	0.000496 U	0.000496	0.00439	0.000774 U	0.000774	0.00685	0.000537 U	0.000537	0.00475	0.000526 U	0.000526	0.00466
MTBE	mg/kg	0.000608 U	0.000608	0.00439	0.000950 U	0.00095	0.00685	0.000659 U	0.000659	0.00475	0.000645 U	0.000645	0.00466
Toluene	mg/kg	0.000516 U	0.000516	0.00439	0.0028	0.000806	0.00685	0.00394	0.000559	0.00475	0.000548 U	0.000548	0.00466
o-Xylene	mg/kg	0.000628 U	0.000628	0.00439	0.000981 U	0.000981	0.00685	0.000681 U	0.000681	0.00475	0.000667 U	0.000667	0.00466
m,p-Xylenes	mg/kg	0.00106 U	0.00106	0.00878	0.00166 U	0.00166	0.0137	0.00115 U	0.00115	0.00951	0.00113 U	0.00113	0.00931
Total Xylenes	mg/kg	0.000628 U	0.000628	0.00439	0.000981 U	0.000981	0.00685	0.000681 U	0.000681	0.00475	0.000667 U	0.000667	0.00466

		SB-5			SB-6			SB-7			SB-8		
Parameter	Units	Result	MDL	PQL	Result	MDL	PQL	Result	MDL	PQL	Result	MDL	PQL
FLPRO (C8-C40) Range	mg/kg	**35.7**	17.7	35.3	32.8	18.1	36.1	**47.8**	3.64	7.27	4.9	3.57	7.13
1-Methylnaphthalene	mg/kg	0.0230 U	0.023	0.069	0.0238 U	0.0238	0.0714	0.0119 U	0.0119	0.0357	0.0115 U	0.0115	0.0345
2-Methylnaphthalene	mg/kg	0.0277 U	0.0277	0.069	0.0287 U	0.0287	0.0714	0.0143 U	0.0143	0.0357	0.0139 U	0.0139	0.0345
Acenaphthene	mg/kg	0.0271 U	0.0271	0.069	0.0280 U	0.028	0.0714	0.0140 U	0.014	0.0357	0.0136 U	0.0136	0.0345
Acenaphthylene	mg/kg	0.0230 U	0.023	0.069	0.0238 U	0.0238	0.0714	0.0119 U	0.0119	0.0357	0.0115 U	0.0115	0.0345
Anthracene	mg/kg	0.0182 U	0.0182	0.069	0.0188 U	0.0188	0.0714	0.00941 U	0.00941	0.0357	0.00912 U	0.00912	0.0345
Benzo(a)anthracene	mg/kg	0.0192 U	0.0192	0.069	0.0199 U	0.0199	0.0714	0.00995 U	0.00995	0.0357	0.0114	0.00963	0.0345
Benzo(a)pyrene	mg/kg	0.0327 U	0.0327	0.069	0.0338 U	0.0338	0.0714	0.0169 U	0.0169	0.0357	0.0164 U	0.0164	0.0345
Benzo(b)fluoranthene	mg/kg	0.0308 U	0.0308	0.069	0.0319 U	0.0319	0.0714	0.0159 U	0.0159	0.0357	0.0154 U	0.0154	0.0345
Benzo(g,h,i)perylene	mg/kg	0.0321 U	0.0321	0.069	0.0332 U	0.0332	0.0714	0.0166 U	0.0166	0.0357	0.0161 U	0.0161	0.0345
Benzo(k)fluoranthene	mg/kg	0.0238 U	0.0238	0.069	0.0246 U	0.0246	0.0714	0.0123 U	0.0123	0.0357	0.0119 U	0.0119	0.0345
Chrysene	mg/kg	0.0163 U	0.0163	0.069	0.0169 U	0.0169	0.0714	0.00845 U	0.00845	0.0357	0.00932	0.00818	0.0345
Dibenz(a,h)anthracene	mg/kg	0.0306 U	0.0306	0.069	0.0317 U	0.0317	0.0714	0.0158 U	0.0158	0.0357	0.0153 U	0.0153	0.0345
Fluoranthene	mg/kg	0.0205 U	0.0205	0.069	0.0212 U	0.0212	0.0714	0.0106 U	0.0106	0.0357	0.0224	0.0103	0.0345
Fluorene	mg/kg	0.0221 U	0.0221	0.069	0.0229 U	0.0229	0.0714	0.0114 U	0.0114	0.0357	0.0111 U	0.0111	0.0345
Indeno(1,2,3-c,d)Pyrene	mg/kg	0.0335 U	0.0335	0.069	0.0347 U	0.0347	0.0714	0.0173 U	0.0173	0.0357	0.0168 U	0.0168	0.0345
Naphthalene	mg/kg	0.0238 U	0.0238	0.069	0.0246 U	0.0246	0.0714	0.0123 U	0.0123	0.0357	0.0119 U	0.0119	0.0345
Phenanthrene	mg/kg	0.0139 U	0.0139	0.069	0.0143 U	0.0143	0.0714	0.00717 U	0.00717	0.0357	0.0124	0.00694	0.0345
Pyrene	mg/kg	0.0219 U	0.0219	0.069	0.0227 U	0.0227	0.0714	0.0113 U	0.0113	0.0357	0.0145	0.011	0.0345
Benzene	mg/kg	0.000485 U	0.000485	0.00473	0.000512 U	0.000512	0.00499	0.000543 U	0.000543	0.00529	0.000563 U	0.000563	0.00549
Chlorobenzene	mg/kg	0.000548 U	0.000548	0.00473	0.000577 U	0.000577	0.00499	0.000613 U	0.000613	0.00529	0.000636 U	0.000636	0.00549
1,2-Dichlorobenzene	mg/kg	0.00122 U	0.00122	0.00473	0.00129 U	0.00129	0.00499	0.00136 U	0.00136	0.00529	0.00142 U	0.00142	0.00549
1,3-Dichlorobenzene	mg/kg	0.000944 U	0.000944	0.00473	0.000994 U	0.000994	0.00499	0.00105 U	0.00105	0.00529	0.00110 U	0.0011	0.00549
1,4-Dichlorobenzene	mg/kg	0.000647 U	0.000647	0.00473	0.000682 U	0.000682	0.00499	0.000724 U	0.000724	0.00529	0.000751 U	0.000751	0.00549
Ethylbenzene	mg/kg	0.000535 U	0.000535	0.00473	0.000563 U	0.000563	0.00499	0.000598 U	0.000598	0.00529	0.000621 U	0.000621	0.00549
MTBE	mg/kg	0.000656 U	0.000656	0.00473	0.000691 U	0.000691	0.00499	0.000733 U	0.000733	0.00529	0.000761 U	0.000761	0.00549
Toluene	mg/kg	**0.00609**	0.000556	0.00473	0.000586 U	0.000586	0.00499	0.000622 U	0.000622	0.00529	0.000646 U	0.000646	0.00549
o-Xylene	mg/kg	0.000678 U	0.000678	0.00473	0.000714 U	0.000714	0.00499	0.000758 U	0.000758	0.00529	0.000786 U	0.000786	0.00549
m,p-Xylenes	mg/kg	0.00115 U	0.00115	0.00946	0.00121 U	0.00121	0.00997	0.00128 U	0.00128	0.0106	0.00133 U	0.00133	0.011
Total Xylenes	mg/kg	0.000678 U	0.000678	0.00473	0.000714 U	0.000714	0.00499	0.000758 U	0.000758	0.00529	0.000786 U	0.000786	0.00549

TABLE 1.1: SOIL ANALYTICAL DATA - CONTINUED

Facility Name: Nissan Dealership - Fort Lauderdale

		SB-9			SB-3 Confirm				
Parameter	Units	Result	MDL	PQL	Result	MDL	PQL		
FLPRO (C8-C40) Range	mg/kg	24.8	18.1	36.2	**NT**	0	0		
1-Methylnaphthalene	mg/kg	0.0237 U	0.0237	0.0711	0.0229 U	0.0229	0.0688		
2-Methylnaphthalene	mg/kg	0.0286 U	0.0286	0.0711	0.0277 U	0.0277	0.0688		
Acenaphthene	mg/kg	0.0280 U	0.028	0.0711	0.0270 U	0.027	0.0688		
Acenaphthylene	mg/kg	0.0237 U	0.0237	0.0711	0.0229 U	0.0229	0.0688		
Anthracene	mg/kg	0.0188 U	0.0188	0.0711	0.0182 U	0.0182	0.0688		
Benzo(a)anthracene	mg/kg	0.0198 U	0.0198	0.0711	0.0192 U	0.0192	0.0688		
Benzo(a)pyrene	mg/kg	0.0337 U	0.0337	0.0711	0.0326 U	0.0326	0.0688		
Benzo(b)fluoranthene	mg/kg	0.0318 U	0.0318	0.0711	0.0307 U	0.0307	0.0688		
Benzo(g,h,i)perylene	mg/kg	0.0331 U	0.0331	0.0711	0.0320 U	0.032	0.0688		
Benzo(k)fluoranthene	mg/kg	0.0245 U	0.0245	0.0711	0.0237 U	0.0237	0.0688		
Chrysene	mg/kg	0.0169 U	0.0169	0.0711	0.0163 U	0.0163	0.0688		
Dibenz(a,h)anthracene	mg/kg	0.0316 U	0.0316	0.0711	0.0305 U	0.0305	0.0688		
Fluoranthene	mg/kg	0.0211 U	0.0211	0.0711	0.0204 U	0.0204	0.0688		
Fluorene	mg/kg	0.0228 U	0.0228	0.0711	0.0221 U	0.0221	0.0688		
Indeno(1,2,3-c,d)Pyrene	mg/kg	0.0346 U	0.0346	0.0711	0.0334 U	0.0334	0.0688		
Naphthalene	mg/kg	0.0245 U	0.0245	0.0711	0.0237 U	0.0237	0.0688		
Phenanthrene	mg/kg	0.0143 U	0.0143	0.0711	0.0138 U	0.0138	0.0688		
Pyrene	mg/kg	0.0226 U	0.0226	0.0711	0.0219 U	0.0219	0.0688		
Benzene	mg/kg	0.000496 U	0.000496	0.00483	**NT**	0	0		
Chlorobenzene	mg/kg	**NT**	0	0	**NT**	0	0		
1,2-Dichlorobenzene	mg/kg	**NT**	0	0	**NT**	0	0		
1,3-Dichlorobenzene	mg/kg	**NT**	0	0	**NT**	0	0		
1,4-Dichlorobenzene	mg/kg	**NT**	0	0	**NT**	0	0		
Ethylbenzene	mg/kg	0.000546 U	0.000546	0.00483	**NT**	0	0		
MTBE	mg/kg	0.000670 U	0.00067	0.00483	**NT**	0	0		
Toluene	mg/kg	0.000568 U	0.000568	0.00483	**NT**	0	0		
o-Xylene	mg/kg	0.000692 U	0.000692	0.00483	**NT**	0	0		
m,p-Xylenes	mg/kg	0.00117 U	0.00117	0.00967	**NT**	0	0		
Total Xylenes	mg/kg	0.000692 U	0.000692	0.00483	**NT**	0	0		

DRAFT

TABLE 2: GROUNDWATER MONITORING WELL ANALYTICAL SUMMARY

Facility Name: Lorenzo Nissan Dealership - Ft. Lauderdale, FL

Facility ID#: 068732166

Not Sampled = NS

Analytical Results = µg/L

Sample Location	Date	Benzene	Toluene	Ethylbenzene	m,p-Xylenes	MTBE	Acenaphthene	Acenaphthylene	Anthracene
GCTLs		1.00	1,000	700	10,000	20	20	210	2,100
MW-1 (1)	7/25/2019	0.160 U	0.140 U	0.190 U	0.510 U	0.180 U	0.300 U	0.300 U	0.300 U
MW-2	7/25/2019	0.160 U	0.140 U	0.190 U	0.510 U	0.180 U	0.300 U	0.300 U	0.300 U
MW-3	7/25/2019	0.160 U	0.140 U	0.190 U	0.510 U	0.180 U	0.300 U	0.300 U	0.300 U
MW-4	7/25/2019	0.160 U	0.140 U	0.190 U	0.510 U	0.180 U	0.300 U	0.300 U	0.300 U
MW-5	7/25/2019	0.160 U	0.140 U	0.190 U	0.510 U	0.180 U	0.300 U	0.300 U	0.300 U
MW-6	7/25/2019	0.160 U	0.140 U	0.190 U	0.510 U	0.180 U	0.300 U	0.300 U	0.300 U
MW-7 (1)	10/29/2019	0.160 U	0.140 U	0.190 U	0.510 U	0.180 U	0.300 U	0.300 U	0.300 U
MW-1 (2)	10/31/2019	0.160 U	5.090	2.240	10.600	0.180 U	0.300 U	0.300 U	0.300 U
MW-7 (2)	3/3/2020	0.160 U	1.650	0.820 I	3.530	0.180 U	0.300 U	0.300 U	0.300 U

U - Indicates that the compund was analyzed for but not detected

I - Indicates that the reported value is between the laboratory MDL and the laboratory PQL.

Bold - Result exceeds CTLs of rule 62-777 or primary standard of rule 62-550.

(1) - Initial sampling of well

(2) - Re-sample of well

DRAFT

TABLE 2: GROUNDWATER MONITORING WELL ANALYTICAL SUMMARY
Continued

Facility Name: Lorenzo Nissan Dealership - Ft. Lauderdale, FL

Facility ID#: 068732166

Not Sampled = NS

Analytical Results = µg/L

Sample Location	Date	Benzo(a)anthracene	Benzo(b)fluoranthene	Benzo(g,h,i)perylene	Benzo(k)fluoranthene	Benzo(a)pyrene	Chrysene	Dibenz(a,h)anthracene	Fluoranthene
GCTLs		0.05	0.05	210	0.50	0.20	4.80	5.00	280
MW-1	7/25/2019	0.0500 U	0.0500 U	0.300 U	0.0500 U	0.0500 U	0.300 U	0.0500 U	0.0500 U
MW-2	7/25/2019	0.0500 U	0.0500 U	0.300 U	0.0500 U	0.0500 U	0.300 U	0.0500 U	0.0500 U
MW-3	7/25/2019	0.0500 U	0.0500 U	0.300 U	0.0500 U	0.0500 U	0.300 U	0.0500 U	0.0500 U
MW-4	7/25/2019	0.0500 U	0.0500 U	0.300 U	0.0500 U	0.0500 U	0.300 U	0.0500 U	0.0500 U
MW-5	7/25/2019	0.0500 U	0.0500 U	0.300 U	0.0500 U	0.0500 U	0.300 U	0.0500 U	0.0500 U
MW-6	7/25/2019	0.0500 U	0.0500 U	0.300 U	0.0500 U	0.0500 U	0.300 U	0.0500 U	0.0500 U
MW-7 (1)	10/29/2019	0.050 U	0.050 U	0.300 U	0.050 U	0.186	0.300 U	0.050 U	0.050 U
MW-1 (2)	10/31/2019	0.050 U	0.050 U	0.300 U	0.050 U	0.050 U	0.300 U	0.050 U	0.050 U
MW-7 (2)	3/3/2020	0.050 U	0.050 U	0.300 U	0.050 U	0.050 U	0.300 U	0.050 U	0.050 U

U - Indicates that the compund was analyzed for but not detected

I - Indicates that the reported value is between the laboratory MDL and the laboratory PQL.

Bold - Result exceeds CTLs of rule 62-777 or primary standard of rule 62-550.

(1) - Initial sampling of well

(2) - Re-sample of well

DRAFT

TABLE 2: GROUNDWATER MONITORING WELL ANALYTICAL SUMMARY
Continued

Facility Name: Lorenzo Nissan Dealership - Ft. Lauderdale, FL

Facility ID#: 068732166

Not Sampled = NS

Analytical Results = µg/L

Sample Location	Sample Date	Fluorene	Indeno(1,2,3-c,d)Pyrene	1-Methylnaphthalene	2-Methylnaphthalene	Naphthalene	Phenanthrene	Pyrene	FLPRO (C8-C40) Range
GCTLs		280	0.05	28	28	14	210	210	5,000
MW-1	7/25/2019	0.500 U	0.0500 U	0.500 U	0.500 U	0.500 U	0.300 U	0.100 U	1570
MW-2	7/25/2019	0.500 U	0.0500 U	0.500 U	0.500 U	0.500 U	0.300 U	0.100 U	343 I
MW-3	7/25/2019	0.500 U	0.0500 U	0.500 U	0.500 U	0.500 U	0.300 U	0.100 U	340 U
MW-4	7/25/2019	0.500 U	0.0500 U	0.500 U	0.500 U	0.500 U	0.300 U	0.100 U	340 U
MW-5	7/25/2019	0.500 U	0.0500 U	0.500 U	0.500 U	0.500 U	0.300 U	0.100 U	340 U
MW-6	7/25/2019	0.500 U	0.0500 U	0.500 U	0.500 U	0.500 U	0.300 U	0.100 U	340 U
MW-7 (1)	10/29/2019	0.500 U	0.050 U	0.500 U	0.500 U	0.500 U	0.300 U	0.100 U	1640
MW-1 (2)	10/31/2019	0.500 U	0.050 U	0.500 U	0.500 U	0.500 U	0.300 U	0.100 U	2240
MW-7 (2)	3/3/2020	0.500 U	0.050 U	0.500 U	0.500 U	0.500 U	0.300 U	0.100 U	617 I

U - Indicates that the compund was analyzed for but not detected

I - Indicates that the reported value is between the laboratory MDL and the laboratory PQL.

Bold - Result exceeds CTLs of rule 62-777 or primary standard of rule 62-550.

(1) - Initial sampling of well

(2) - Re-sample of well

DRAFT

FLORIDA DEPARTMENT OF Environmental Protection

Bob Martinez Center
2600 Blair Stone Road
Tallahassee, FL 32399-2400

Ron DeSantis
Governor

Jeanette Nuñez
Lt. Governor

Noah Valenstein
Secretary

June 12, 2020

CERTIFIED MAIL # 7018 3090 0002 0128 7653
RETURN RECEIPT REQUESTED

Mr. Lorenzo Llerena
Lorenzo Enterprises FL Corp
2850 Surrey Lane
Weston, FL 33331

Subject: Site Rehabilitation Completion Order
Lorenzo Nissan Dealership (Formerly Star Motors)
1051 South Federal Highway
Fort Lauderdale, Broward County
FDEP Facility ID# 068732166
Discharge Date: February 10, 2019 (Non-program)
Discharge Score: N/A

Dear Mr. Llerena:

The Petroleum Restoration Program (PRP) has reviewed the Site Rehabilitation Completion Report (SRCR) and No Further Action Proposal (NFAP) dated March 31, 2020 (received April 1, 2020), and the Well Abandonment Report dated April 16, 2020 (received April 16, 2020), for the petroleum product discharge referenced above. Documentation submitted with the SRCR/NFAP confirms that criteria set forth in Subsection 62-780.680(1), Florida Administrative Code (F.A.C.)., have been met. Please refer to the attached maps of the source property and analytical summary tables, Exhibits A and B respectively and hereby incorporated by reference. The SRCR/NFAP is hereby incorporated by reference in this Site Rehabilitation Completion Order (Order). Therefore, you are released from any further obligation to conduct site rehabilitation at the facility for petroleum product contamination associated with the discharge referenced above, except as set forth below.

In the event concentrations of petroleum products' contaminants of concern increase above the levels approved in this Order, or if a subsequent discharge of petroleum or petroleum product occurs at the facility, the Florida Department of Environmental Protection (Department) may require site rehabilitation to reduce concentrations of petroleum products' contaminants of concern to the levels approved in the SRCR/NFAP or otherwise allowed by Chapter 62-780, F.A.C.

NOTICE OF RIGHTS

This action is final and effective on the date filed with the Clerk of the Department unless a petition for an administrative hearing is timely filed under Sections 120.569 and 120.57, F.S., before the deadline for filing a

DRAFT

petition. On the filing of a timely and sufficient petition, this action will not be final and effective until a subsequent order of the Department. Because the administrative hearing process is designed to formulate final agency action, the subsequent order may modify or take a different position than this action.

Petition for Administrative Hearing

A person whose substantial interests are affected by the Department's action may petition for an administrative proceeding (hearing) under Sections 120.569 and 120.57, F.S. Pursuant to Rules 28-106.201 and 28-106.301, F.A.C., a petition for an administrative hearing must contain the following information:

(a) The name and address of each agency affected and each agency's file or identification number, if known;
(b) The name, address, any e-mail address, any facsimile number, and telephone number of the petitioner, if the petitioner is not represented by an attorney or a qualified representative; the name, address, and telephone number of the petitioner's representative, if any, which shall be the address for service purposes during the course of the proceeding; and an explanation of how the petitioner's substantial interests will be affected by the agency determination;
(c) A statement of when and how the petitioner received notice of the agency decision;
(d) A statement of all disputed issues of material fact. If there are none, the petition must so indicate;
(e) A concise statement of the ultimate facts alleged, including the specific facts that the petitioner contends warrant reversal or modification of the agency's proposed action;
(f) A statement of the specific rules or statutes that the petitioner contends require reversal or modification of the agency's proposed action, including an explanation of how the alleged facts relate to the specific rules or statutes; and
(g) A statement of the relief sought by the petitioner, stating precisely the action that the petitioner wishes the agency to take with respect to the agency's proposed action.

The petition must be filed (received by the Clerk) in the Office of General Counsel of the Department at 3900 Commonwealth Boulevard, Mail Station 35, Tallahassee, Florida 32399-3000, or via electronic correspondence at Agency_Clerk@dep.state.fl.us. Also, a copy of the petition shall be mailed to the addressee at the address indicated above at the time of filing.

Time Period for Filing a Petition

In accordance with Rule 62-110.106(3), F.A.C., petitions for an administrative hearing by the addressee must be filed within 21 days of receipt of this written notice. Petitions filed by any persons other than the addressee must be filed within 21 days of publication of the notice or within 21 days of receipt of the written notice, whichever occurs first. You cannot justifiably rely on the finality of this decision unless notice of this decision and the right of substantially affected persons to challenge this decision has been duly published or otherwise provided to all persons substantially affected by the decision. While you are not required to publish notice of this action, you may elect to do so pursuant Rule 62-110.106(10)(a).

The failure to file a petition within the appropriate time period shall constitute a waiver of that person's right to request an administrative determination (hearing) under Sections 120.569 and 120.57, F.S., or to intervene in this proceeding and participate as a party to it. Any subsequent intervention (in a proceeding initiated by another party) will be only at the discretion of the presiding officer upon the filing of a motion in compliance with Rule 28-106.205, F.A.C. If you do not publish notice of this action, this waiver may not apply to persons who have not received a clear point of entry.

DRAFT

Extension of Time

Under Rule 62-110.106(4), F.A.C., a person whose substantial interests are affected by the Department's action may also request an extension of time to file a petition for an administrative hearing. The Department may, for good cause shown, grant the request for an extension of time. Requests for extension of time must be filed with the Office of General Counsel of the Department at 3900 Commonwealth Boulevard, Mail Station 35, Tallahassee, Florida 32399-3000, or via electronic correspondence at Agency_Clerk@dep.state.fl.us, before the deadline for filing a petition for an administrative hearing. A timely request for extension of time shall toll the running of the time period for filing a petition until the request is acted upon.

Mediation

Mediation is not available in this proceeding.

Judicial Review

Once this decision becomes final, any party to this action has the right to seek judicial review pursuant to Section 120.68, F.S., by filing a Notice of Appeal pursuant to Florida Rules of Appellate Procedure 9.110 and 9.190 with the Clerk of the Department in the Office of General Counsel (Station #35, 3900 Commonwealth Boulevard, Tallahassee, Florida 32399-3000) and by filing a copy of the Notice of Appeal accompanied by the applicable filing fees with the appropriate district court of appeal. The notice must be filed within 30 days from the date this action is filed with the Clerk of the Department.

Questions

Any questions regarding the PRP's review of the SRCR/NFAP should be directed to Seree Jairam, P.E at 954-519-1467. Questions regarding legal issues should be referred to the Department's Office of General Counsel at 850-245-2242. Contact with any of the above does not constitute a petition for an administrative hearing or a request for an extension of time to file a petition for an administrative hearing.

The FDEP Facility Number for this facility is 068732166. Please use this identification on all future correspondence with the Department.

EXECUTION AND CLERKING

Executed in Tallahassee, Florida.
STATE OF FLORIDA DEPARTMENT OF ENVIRONMENTAL PROTECTION

Natasha Lampkin
Digitally signed by Natasha Lampkin
Date: 2020.06.12 13:22:51 -04'00'

Natasha Lampkin
Program Administrator
Petroleum Restoration Program

DRAFT

Attachments:
A: maps of the source property;
B: updated analytical summary tables

CERTIFICATE OF SERVICE

The undersigned duly designated deputy clerk hereby certifies that this document and all attachments were sent on the filing date below to the following listed persons:

cc: Mr. Lorenzo Llerena, Lorenzo Enterprises FL Corp, 2850 Surrey Lane, Weston, FL 33331

ec: FDEP Southeast District Office – SED_Permitting@floridadep.gov
David Vanlandingham, P.E., Broward County EEPD – dvanlandingham@broward.org
James Golden, P.G., Grove Scientific & Engineering - jimgolden@grovescientific.com
South Florida Water Management District – wells@sfwmd.gov
Petroleum Restoration Program – prp.orders@floridadep.gov
File

FILING AND ACKNOWLEDGMENT

FILED, on this date, pursuant to Section 120.52, F. S., with the designated Department Clerk, receipt of which is hereby acknowledged.

Judith Pennington Digitally signed by Judith Pennington Date: 2020.06.17 11:16:21 -04'00'

Clerk **Date**

DRAFT

Resilient Environment Department
ENVIRONMENTAL PERMITTING DIVISION
Ine North University Drive, Mailbox 201, Plantation, Florida 33324
Phone: 954-519-1483 - Fax: 954-519-1412

HAZARDOUS MATERIAL MANAGEMENT FACILITY LICENSE

License Number: HM-03656-23

Applicant:
Lorenzo Llerena, President
Lorenzo Enterprises FL, Corp
1051 S FEDERAL HWY
Fort Lauderdale, FL 33316

Facility Number: 03656
Lorenzo Nissan Fort Lauderdale
1051 S FEDERAL HWY
Fort Lauderdale, FL 33316

This license is issued under the provisions of Chapter 27 of the Broward County Code of Ordinances hereinafter called the Code. The above-named applicant, hereinafter called Licensee, is hereby authorized to perform the work or operate the facility shown on the approved drawings, plans, documents, and specifications submitted by the Licensee and made a part hereof and described specifically below. The issuance of this license is a final agency determination. A person with a substantial interest may file a petition to request review of or to intervene in a review of a final administrative determination, subject to the provisions of Section 27-14, Broward County Code of Ordinances. If no objection to this license is received within 14 days, the Licensee will be deemed to have accepted it and all the attached terms and conditions.

ALL GENERAL CONDITIONS and SPECIFIC CONDITIONS, on the back of the license or as attached, are considered to constitute the requirements of this license. The Licensee is required to fully comply with all these conditions. Any failure to comply with conditions or requirements as set forth may result in revocation or suspension of this license and may subject the Licensee to enforcement action in accordance with the provisions of Article 1, Division 4 of the Code.

Nature of Business: Automotive Dealership Service And Repair

Discarded Hazardous Material Stream: Petroleum Products, Coolant, Batteries, Absorbents, Solvents, Fluores Bulbs

Well Field: N/A **Septic:** No

IMPORTANT: THIS LICENSE IS ISSUED ONLY TO THE LICENSEE FOR THE FACILITY ADDRESS IDENTIFIED ABOVE.
IF THE FACILITY MOVES, CLOSES, OR HAS A CHANGE IN LICENSEE OR ACTIVITY, THE LICENSEE MUST:

- Transfer license to a new owner or operator
- Submit written notification thirty (30) days prior to closing the facility
- Properly remove and/or dispose of all hazardous materials when closing a facility
- Submit application for each hazardous material management facility location(s) in Broward County
- Submit application, secure approval, and call (954) 519-1260 for inspection, prior to installing or modifying storage tanks
- Submit application, secure approval, and call (954) 519-1260 for inspection, prior to removing or moving storage tanks
- Properly maintain storage tanks and the associated license until all tanks are properly closed

The issuance of this license is a final agency determination. A person with a substantial interest may file a petition to request review of or to intervene in a review of a final administrative determination, subject to the provisions of Section 27-14, Broward County Code of Ordinances.

Application Received: Feb 22, 2023
Effective Date: Mar 01, 2023
Expiration Date: Feb 28, 2025
Issued By: **Gary Strich**

Renewal Application Due: ***December 30, 2024***

GARY STRICH, NATURAL RESOURCES SPECIALIST
Phone: 954-519-1269 - Email: gstrich@broward.org
ENVIRONMENTAL PERMITTING DIVISION
www.broward.org/PollutionPrevention

(PLEASE SEE LICENSE CONDITIONS ON THE BACK)

DRAFT

901 Building/New Cingular Wireless #17204/F105 Condo/Madanis Texaco (901 S. Federal Highway/SE 6th Avenue)

DRAFT

Postcard Notification Form
Underground Storage Tanks
Less Than or Equal to 550 Gallons

1. Facility previously registered with DER? Yes ☑ No ☐
2. DER Facility Number, if known 068732244
3. Business/Site Name: The 901 Building
   Physical Location: Street 901 S Federal Hwy
   City Ft Lauderdale FL Zip 33316/122 County 06
4. Tank Owner: Name Bill McGee Jr.
   Mailing Address 901 S Federal Hwy
   City Ft Lauderdale State FL Zip 33316/122 Telephone (904)
5. Tanks: Number of Tanks Owned: 5

Complete the following chart using the codes listed below for all tanks with capacity of 550 gallons or less, (use additional pages if needed.)

Tank	Size (in gallons)	Contents	Status	Placement
1	550	L	B	UV
2				
3				
4				
5				
6				

If assistance is needed in completing this form, please call:

904/488-0300
or 1-800-422-LEAK

Signature of Tank Owner or Authorized Representative

Date:

Codes and Instructions for Use in Question 5:

CONTENTS:

A = leaded gasoline
B = unleaded gasoline
C = unleaded gasohol
D = vehicular diesel
F = aviation gas
G = jet fuel
K = kerosene
L = used (waste) oil
M = diesel (boilers & generators)
N = leaded gasohol
O = new oil
V = hazardous substance (write in name)

STATUS:

U = currently in use
I = Temporarily out of use with intent for future use

If permanently out of use indicate whether:
A = abandoned and filled with an inert material
E = abandoned and left empty
F = abandoned with product remaining
B = removed from location

PLACEMENT:

Underground:
UW = underground (10% or more buried)

Aboveground:
(more than 90% is not buried)
AC = incontact with ground (pervious base)
AV = elevated above ground

DRAFT

— Staple Here —

4. Questions concerning the tanks program can be directed to the DER Hot Line at: 1-800-422-LEAK.

If emergency or hazardous conditions exist at your site, immediately contact DER.

Just fill out and fold the pre-stamped, pre-addressed postcard.

3. *How to File*

All owners or operators of nonresidential underground tanks storing 550 gallons or less of petroleum products.

2. *Who Should File This Form?*

Notification to DER by use of this form is required to be eligible for the Early Detection Incentive (EDI) program. The EDI program provides for a waiver of cost liability to the tank owner and operator for site clean-up, provided any known or suspected leak is reported to DER from 7/1/86 to 10/1/87. If a leak is known or suspected an EDI form must be complete in addition to this form, and returned to DER. For more information or for EDI forms call 1-800-422-LEAK.

1. *Why File This Form?*

Postcard Notification Form Facts

NO POSTAGE NECESSARY IF MAILED IN THE UNITED STATES

BUSINESS REPLY MAIL
FIRST CLASS PERMIT NO. 92 TALLAHASSEE, FLORIDA

POSTAGE WILL BE PAID BY ADDRESSEE

Department of Environmental Regulation

Bureau of Waste Management
Twin Towers Office Building
2600 Blair Stone Road
Tallahassee Florida 32399-9978

DRAFT

DATA ENTERED

MAR 5 1987

BY gs

Department of Environmental Regulation
FEDERAL/STATE STORAGE TANK NOTIFICATION FORM
Form 17-1.218(5)

PLEASE PRINT OR TYPE

(1) DER facility number (if known) 068732214 (2) County ~~code~~ 06

(3) This information is: original X data revision ___

(4) Facility type (see code list (4) on back) C

(5) Facility name The 901 Building
Street address/city/state/zip 901 S. Federal Hwy Ft. Lauderdale, FL 33316-1227

(6) Operator same Telephone # (305525-0003
Mailing address/city/state/zip 901 S. Federal Hwy Ft. Lauderdale
New Operator date (only for change of Operator) 01/01/74

(7) Company/Person owning tank(s) and piping Bill Mc Gee Jr 33316-1227
Company address/city/state/zip 901 S. Federal Hwy Ft. Lauderdale, FL
Contact Person Bill Mc Gee Jr. Telephone # (904) 525-0003
New Owner date (only for change of Owner) 01/01/74

(8) Location (optional): Latitude ___° ___' ___" Longitude ___° ___' ___"
Section _____ Township _____ Range _____

(9) Do you have any DER non-registered aboveground tanks holding any of these substances at your facility? Yes ___ No ___

PLEASE FILL OUT ONE LINE FOR EACH TANK WITH CODES LISTED ON BACK

Fill out columns (10) through (17) for tanks in use, and (10) through (19) for tanks out of use

(10)	(11)	(12)	(13)	(14)	(15)	(16)	(17)	(18)	(19)
1	550	L	XX/XX	C	B	Y	B		
2	4000	A	XX/XX	C	B	Y	B		
3	4000	A	XX/XX	C	B	Y	B		
4	4000	A	XX/XX	C	B	Y	B		
5	4000	A	XX/XX	C	B	Y	B		
							ENTER		

To the best of my knowledge and belief all information submitted on this form is true, accurate and complete.

Print name and title of owner, operator or authorized person _____ Signature _____ Date _____

DER Form 17-1.218(5) 10/31/85 (1/2)

DRAFT

Identification of Underground Storage Tanks No Longer in Operation

Tanks taken out of operation after January 1, 1974, but still in the ground.

Owner:
Texaco Refining & Mktg.
P.O. Box 20734
Orlando, Fla. 32814

1 Name and address of the facility	2 Business mailing address of facility, if different from location address	3 Owner of tank (name, business address, and phone number)	4 Contact person for the facility (Name and phone number)
Ft. Lauderdale, Fla. 901 S. Federal Hwy.	same	W.L. McGee, Jr.	W.L. McGee, Jr. 06

5 Type of owner (Mark 'X' in appropriate box)
☒ Non-Federal ☐ Federal (Give GSA #)

6 For State Use Only

Complete the following section(s) to the best of your knowledge using the examples provided as guidance. Check appropriate boxes and fill in blanks where applicable. If you need more space, photocopy this page or use a continuation sheet.

7. Tanks taken out of use after January 1, 1974, but still in the ground.

a Tank No	b Date of last use Month	b Date of last use Year	c Age when last used (yrs) 0-5	5-10	11-15	16-20	20+	d Total capacity (gal)	e Material of construction: Steel	Fiberglass reinforced plastic	Other (specify)	f Internal protection: Lined	Unlined	g External protection: Coated	Wrapped	Cathodic protection	Other (specify)	h Substance last stored, if any: Name of substance and or Chemical Abstract Service (CAS) # if known	Petroleum products: Gasoline	Diesel	Kerosene	Other (specify)	Estimated quantity (gal)	Abandoned	In Use
sample	6	75			X			8,000	X				X	X								Sand		X	
1	ukn							550	x				x	x				waste oil					0	sold x	
2	"							4000	x				x	x					x				0	x sold	
3	"							4000	x				x	x					x				0	x sold	
4	"							4000	x				x	x					x				0	x sold	
5	"							4000	x				x	x					x				0	x sold	
6																									
7																									
8																									
9																									

8 Certification

I certify under penalty of law that I have personally examined and am familiar with the information submitted in this and all attached documents, and that based on my inquiry of those individuals immediately responsible for obtaining the information, I believe that the submitted information is true, accurate, and complete.

a Name and Official Title of owner or owner's authorized representative (Type or print)
Mr. A. L. Derden Division Manager

b Signature A. L. Derden

c Date signed 5-7-86

MAY 9 1986

SOLID WASTE SUBSECTION

9. Name (Signature): Department: Comments:

1. _____ _____ _____
2. _____ _____ _____
3. _____ _____ _____

BEST AVAILABLE COPY

May 7, 1986

Florida Dept. of Environmental Regulation
Solid Waste Section
Twin Towers Office Building
2600 Blair Stone Road
Tallahassee, Florida 32301

Dear Sirs:

Texaco believes that the storage tanks described on the attached 28 forms may have been taken out of operation after January 1, 1974, and that Texaco may have been the owner of these tanks at the time these tanks were last in operation. Texaco does not know whether these tanks have been removed from the ground. By making this notification, Texaco does not thereby represent that these tanks were taken out of operation after January 1, 1974, that Texaco was the owner of the tanks at the time the tanks were last in operation, nor that the tanks have not been removed from the ground.

Yours very truly,

TEXACO REFINING AND MARKETING INC.

A. L. Alder,

ALD:SYlvs

Attachments

FORMER TEXACO

DRAFT

ENVIRONMENTAL PROTECTION AND GROWTH MANAGEMENT DEPARTMENT
ENVIRONMENTAL AND CONSUMER PROTECTION DIVISION
One North University Drive, Suite A102, Plantation, Florida 33324 ~ Phone 954-519-1260

Hazardous Material Management Facility Inspection Report

Facility Information **DEP Number:** N/A **POSSE Facility Number:** 06620

Name: New Cingular Wireless #17204 / F105 Condo F1
Address: 901 S FEDERAL HWY, Fort Lauderdale, FL 3331
Lat / Long: Method: AGPS
Sewage: POTW

Wellfield

Wellfield Name	Zone
NA	NA

Work Performed

- [ ] Pollution Prevention (P2)
- [x] Hazardous Materials Inspection (HM)
- [ ] Hazardous Materials Re-Inspection (HMR)
- [ ] Discharge Prevention and Response (DPRI)
- [ ] SQG Compliance Assistance Visit (CAV)
- [ ] Compliance Inspection (TCI)
- [ ] Other Type: ***Hazardous Material***

Inspection Results

Based on the inspection results and information provided by the owner/operator, this facility APPEARS TO MEET the requirements of Chapter 27 Articles X (Storage Tanks), XII (Hazardous Material), and XIII (Wellfield Protection) of the Broward County Natural Resource Protection Code and Florida Administrative Code 62-761 (Storage Tank Systems), as applicable. (see following pages for details)

Name of On-site Representative Receiving Inspection Results and Debriefing:

Anthony Deni

Report to be e-mailed to ad1535@att.com

On-site Representative Signature: _____

Name/Phone Number of Inspector Completing Inspection: Bret Maxwell (954-519-0308)

Date Inspection Completed: 12/3/2020

Broward County Board of County Commissioners
Mark D. Bogen • Lamar P. Fisher • Beam Furr • Steve Geller • Dale V.C. Holness • Nan H. Rich • Tim Ryan • Barbara Sharief • Michael Udine
www.broward.org

DRAFT

Operation Description at Time of Inspection:

Unmanned cellular equipment site with batteries.

Inspector Comments: (Refer to the Violations Found on This Inspection page for violations cited, if any)

Facility has a current Haz Mat license: HM-06620 expires on 10-31-20.

Facility maintains 20 Marathon M12V180FT batteries in a cabinet on the roof. Each battery was in good condition.

A signature was not obtained because the Inspection Report was written at a later date and different location.

A copy of the Inspection Report will be e-mailed to Mr. Anthony Deni.

Distributed Informational Brochures, if Any:

DRAFT

Resilient Environment Departmer
ENVIRONMENTAL PERMITTING DIVISIO
One North University Drive, Mailbox 201, Plantation, Florida 333
Phone: 954-519-1483 - Fax: 954-519-141

HAZARDOUS MATERIAL MANAGEMENT FACILITY LICENSE

License Number: HM-06620-23

Applicant:
Jeremy McGrue, National EPCRA Manager
AT&T Services, Inc.
311 S AKARD ST, 12TH FLOOR
Dallas, TX 75202

Facility Number: 06620
New Cingular Wireless #17204 / F105 Condo F105;
901 S FEDERAL HWY
Fort Lauderdale, FL 33316

This license is issued under the provisions of Chapter 27 of the Broward County Code of Ordinances hereinafter called the Code. The above-named applicant, hereinafter called Licensee, is hereby authorized to perform the work or operate the facility shown on the approved drawings, plans, documents, and specifications submitted by the Licensee and made a part hereof and described specifically below. The issuance of this license is a final agency determination. A person with a substantial interest may file a petition to request review of or to intervene in a review of a final administrative determination, subject to the provisions of Section 27-14, Broward County Code of Ordinances. If no objection to this license is received within 14 days, the Licensee will be deemed to have accepted it and all the attached terms and conditions.

ALL GENERAL CONDITIONS and SPECIFIC CONDITIONS, on the back of the license or as attached, are considered to constitute the requirements of this license. The Licensee is required to fully comply with all these conditions. Any failure to comply with conditions or requirements as set forth may result in revocation or suspension of this license and may subject the Licensee to enforcement action in accordance with the provisions of Article 1, Division 4 of the Code.

Nature of Business: Telecommunication Facilities with Batteries or Diesel Generator(s)

Hazardous Waste Stream: BATTERIES

Well Field N/A **Septic:** No

IMPORTANT: THIS LICENSE IS ISSUED ONLY TO THE LICENSEE FOR THE FACILITY ADDRESS IDENTIFIED ABOVE.
IF THE FACILITY MOVES, CLOSES, OR HAS A CHANGE IN LICENSEE OR ACTIVITY, THE LICENSE

- Transfer license to a new owner or operator
- Submit written notification thirty (30) days prior to closing the facility
- Properly remove and/or dispose of all hazardous materials when closing a facility
- Submit application for each hazardous material management facility location(s) in Broward County
- Submit application, secure approval, and call (954) 519-1260 for inspection, prior to installing or modifying storage tanks
- Submit application, secure approval, and call (954) 519-1260 for inspection, prior to removing or moving storage tanks
- Properly maintain storage tanks and the associated license until all tanks are properly closed

The issuance of this license is a final agency determination. A person with a substantial interest may file a petition to request review of or to intervene in a review of a final administrative determination, subject to the provisions of Section 27-14, Broward County Code of Ordinances.

Application Received: Aug 08, 2023
Effective Date Nov 01, 2023
Expiration Date Oct 31, 2025
Issued By: **Stephanie Christine**

Renewal Application Due: ***September 01, 2025***

Stephanie Christine, Natural Resources Specialist
Phone: 9545191225 - Email: schristine@broward.org
ENVIRONMENTAL PERMITTING DIVISION
www.broward.org/PollutionPrevention

(PLEASE SEE LICENSE CONDITIONS ON THE BACK)

DRAFT

Roderman Property
(1000 S. Federal Highway)

DRAFT

UNIVERSAL Solutions, Inc.

Engineers, Scientists, Environmental Consultants
8339 Stone Run Ct. Tampa, Florida 33615
(813) 639-1241 • Fax (813) 639-1622

RECEIVED
FLORIDA DEPARTMENT OF
ENVIRONMENTAL PROTECTION
12 OCT -4 PM 1:42
BUREAU OF PETROLEUM
STORAGE SYSTEMS
TEAM 5

October 1, 2012

WRScompass
Petroleum Cleanup Section Five
Bureau of Petroleum Storage Systems
508 A Capital Circle SE
Tallahassee, Florida 32301

Attn: Ms. Kristy Trueblood
WRScompass Manager

Re: **Event 1 Summary Report**
Roderman Property (Former)
1000 South Federal Highway
Fort Lauderdale, Brevard
FDEP Facility ID# 06/8942959
Discharge Date: 12/3/1988 (EDI)
Priority Score: 9
UNIVERSAL No. 5426
Work Order No. 2013-95-W1878A

UNIVERSAL Solutions, Inc. (UNIVERSAL) is pleased to submit this Report summarizing updated groundwater and soil assessment activities conducted at the Roderman Property site.

The following Draft Figures are included as part of this Report:

Figure 1:	Site Map
Figure 2:	Soil Sampling Locations
Figure 3:	Groundwater Elevation Map
Figure 4:	Groundwater Analytical Summary

Data collected is provided in the following Draft Tables:

Table 1:	Soil Vapor Screening Summary
Table 2A/B:	Soil Analytical Summary
Table 3:	Groundwater Elevation Data
Table 4A/B:	Groundwater Analytical Summary

RECEIVED
FLORIDA DEPARTMENT OF
ENVIRONMENTAL PROTECTION
2012 OCT -4 A 10:48

DRAFT

The following Appendices are also included in this Report:

Appendix A:	Health and Safety Plan
Appendix B:	Soil Boring Logs and Field Notes
Appendix C:	Groundwater Sampling Logs and Field Notes
Appendix D:	Laboratory Analytical Reports

SCOPE OF WORK

The following scope of work was completed under Event 1 of the current work order:

- A site specific Health and Safely Plan was prepared (**Appendix A**);
- Advanced a total of six (6) soil borings (SB-1 through SB-6) via hand auger to approximately 4 feet below grade and field screened soils for organic vapors;
- Collected two (2) soil samples (SB-1 and SB-3) from above the current water table for laboratory analysis of BTEX/MTBE, PAH, and TRPH constituents;
- Collected groundwater samples from three (3) existing shallow wells (MW-1, MW-2, and MW-3) for laboratory analysis of BTEX/MTBE, PAH, TRPH, Lead, and EDB constituents.

BACKGROUND

The Roderman Property is located at the northeastern corner of the intersection of South Federal Highway (aka US 1) and Ponce de Leon in Fort Lauderdale, Broward County. According to the State database, the facility property previously contained one (1) 500 gallon capacity UST for storage of fuel oil. A petroleum release was reported at the property in December, 1988. The release was granted eligibility for State funded cleanup under the Early Detection Incentive (EDI) Program in August, 1990. The only available assessment data is included in a June, 1993 Preliminary Contamination Assessment (PCA) Report completed by Environmental Consulting & Technology, Inc. (ECT). A summary of the findings follows:

- Maintenance personnel accidentally placed a water hose in what was believed to be a drainpipe in the ground of the parking lot. After several hours of water draining into the pipe, "some diesel fuel" left over from an old 500 gallon diesel (reportedly used in the 1950s to heat the building) was forced out onto the blacktop pavement;
- On December 22, 1988 Service Station Aid, Inc. was contracted to remove the tank. No records concerning assessment activities conducted during the tank removal were identified;
- On March 3, 1993 ECT installed soil borings and one (1) temporary monitoring well at the site (data not available). ECT was subsequently contracted to conduct the PCA, and assessment activities were conducted from May to June, 1993;
- A total of three (3) soil borings (SB-1 through SB-3) were advanced at locations MW-1 (former UST area), MW-2 (east/downgradient of UST), and MW-3 (north of UST). The borings were installed to approximately 13 feet below grade and soil samples were collected for field screening from land surface to total depths via split spoons;
- OVA/FID data identified no organic vapors exceeding 50 ppm above the water table; however the following "high" net readings were detected below the water table: 250 ppm MW-3/SB-3 (2-4 feet below grade), 100 ppm at MW-2/SB-2 (5-7 feet below grade); and 90 ppm at MW-1/SB-1 (5-7 feet below grade). No soil analytical data was collected;

DRAFT

- The surficial lithology at the site property was reported to be fine/medium grained sand from land surface to approximately 9 feet below grade. Limestone and fine/medium grained sand with shell fragments were encountered from 9 to 12 feet below grade;
- Borings SB-1 through SB-3 were converted to permanent 2 inch diameter monitoring wells screened from 3 to 13 feet below grade;
- The water table was encountered at approximately 3 to 4 feet below grade; and localized groundwater flow was reported to the east;
- No free product was encountered during the assessment activities. According to the PCA Report, groundwater analytical data (VOA/VOHs, PAHs, FL Pro, Lead, and EDB) identified only TRPH (10.8 mg/l) above GCTLs (5 mg/l) in MW-1 (former tank area).

Due to the relatively low State priority ranking score, no subsequent work was conducted at the site. The layout of the facility has not changed and the former tank area is reasonably accessible, although assessment to the south and west of the former tank area is restricted by the site building. As previously noted, the tank has been removed; and no registered fuel systems are located at the property.

SOIL ASSESSMENT

On August 30, 2012 a total of six (6) soil borings (SB-1 through SB-6) were advanced by UNIVERSAL personnel via hand auger to approximately 4 feet below grade. A map depicting the boring locations is provided as **Figure 2.** Soil samples were collected at one foot intervals for field screening during the assessment activities. The samples were screened using a MiniRae2000 photo ionization detector (PID) in accordance with procedures specified in the FDEP's "Guidelines for Assessment and Source Removal of Petroleum Contaminated Soil". Soil boring logs and field notes are provided in **Appendix B.** Referring to the soil boring logs, lithology encountered at the assessment area generally consisted of fine grained sands with silts from land surface to 4 feet below grade, and the water table was encountered at approximately 2 to 3 feet below grade. Soil screening data collected during field event, along with historical data, is included in **Table 1** and depicted on **Figure 2.** Referring to **Table 1,** no elevated organic vapors were encountered in any of the borings, with the exception of 71 parts per million (ppm) in boring SB-3 (near the eastern perimeter of the former tank area) at 1 foot below grade. Based on elevated vapors in SB-3, a soil sample was collected for laboratory analysis. A second soil sample was collected from boring SB-1, located adjacent to source well MW-1. Both samples were collected at 1 foot below grade for analysis of BTEX/MTBE, PAH, and TRPH constituents.

GROUNDWATER ELEVATION GAUGING AND SAMPLING

Prior to commencing groundwater sampling activities on August 30, 2012, depth to water was measured in existing shallow wells MW-1 through MW-3. Depth to water measurements and groundwater elevation data based on historical top of casing measurements are provided in **Table 3.** Referring to **Table 3,** the water table was encountered at depth ranging from 1.81 to 2.59 below top of casing in the wells. Based on the groundwater elevation data, a contour map was prepared to illustrate the localized groundwater flow direction at the site on August 30, 2012 (**Figure 3**). Referring to **Figure 3,** localized groundwater flow was to the northeast, relatively consistent with an easterly flow reported in a prior assessment report.

DRAFT

Groundwater samples were collected on August 30, 2012 from three (3) existing monitoring wells (MW-1 through MW-3) for laboratory analysis of BTEX/MTBE, PAH, TRPH, Lead, and EDB constituents. All wells were sampled in accordance with applicable FS 2200 Groundwater Sampling Standard Operating Procedures and subsequent variances using a peristaltic pump. Strict decontamination procedures were conducted between well samplings. Groundwater sampling logs from the sampling event are provided in **Appendix C**.

ANALYTICAL RESULTS

Soil and groundwater samples collected on August 30, 2012 were analyzed by Xenco Laboratories, Inc. A copy of the analytical report is included in **Appendix D**.

Soil samples SB-1 and SB-3 were analyzed using EPA Methods 8260 (BTEX/MTBE), 8270 (PAHs), and FL-Pro (TRPH). Soil analytical data is summarized in **Table 2A/B**. Referring to **Table 2A/B**, Benzo(a)Pyrene was reported above Chapter 67-777 Soil Cleanup Target Levels (SCTLs) for Direct Exposure in both samples. In addition, Benzo(a)Anthracene was identified above SCTLs in SB-3.

Groundwater samples collected on August 30, 2012 from wells MW-1 through MW-3 were analyzed by EPA Methods 8260 (BTEX/MTBE), 8270 (PAHs), 6010 (Lead), 8011 (EDB), and FL-Pro (TRPH). The analytical results are summarized in **Table 4A/B**. Referring to **Table 4A/B**, none of the listed analytes were detected above Chapter 62-777 Groundwater Cleanup Target Levels (GCTLs) in any of the samples.

CONCLUSIONS AND RECOMMENDATIONS

Field screening of soils collected on August 30, 2012 from the area of the former UST area at the Roderman Property site, identified no elevated organic vapors, with the exception of 71 ppm at the eastern side of the former tank area (1 foot below grade). Laboratory analysis of soil samples SB-1 and SB-3, collected from the former tank area and the area of elevated vapors at 1 foot below grade identified only Benzo(a)Pyrene and Benzo(a)Anthracene above SCTLs.

Laboratory results of groundwater samples collected on August 30, 2012 from source well MW-1 and downgradient wells MW-2 and MW-3 identified no constituents above GCTLs.

Based on the absence of groundwater contamination identified at the site, and only limited soil analytical data exceeding SCTLs, UNIVERSAL recommends proceeding with additional soil sampling to determine if a SRCO may be warranted. The presence of the carcinogens in the soil should be confirmed before concluding that impact at the site is present. It should also be noted that only limited groundwater elevation data is available for the site, and that samples SB-1 and SB-3, collected at 1 foot below grade, may be representative of smear zone soils, not vadose soils. In addition, based on the absence of other petroleum based compounds, Benzo(a)Pyrene and Benzo(a)Anthracene may be naturally occurring in the area.

UNIVERSAL recommends the collection of soil samples adjacent to samples SB-1 and SB-3 for laboratory analysis to confirm the August, 2012 results. In addition, UNIVERSAL recommends collecting three (3) soil samples from other areas of the property to determine if the constituents of

DRAFT

concern are naturally occurring (**Figure 2**). A second round groundwater samples is also recommended to be conducted during the proposed sampling event.

Should you have any questions, or require any additional information, please contact the undersigned at 813.639.1241.

Sincerely,

UNIVERSAL Solutions, Inc.

Prepared By:

Robbie Alexander
Staff Geologist

DRAFT

DRAFT

DRAFT FIGURES

DRAFT

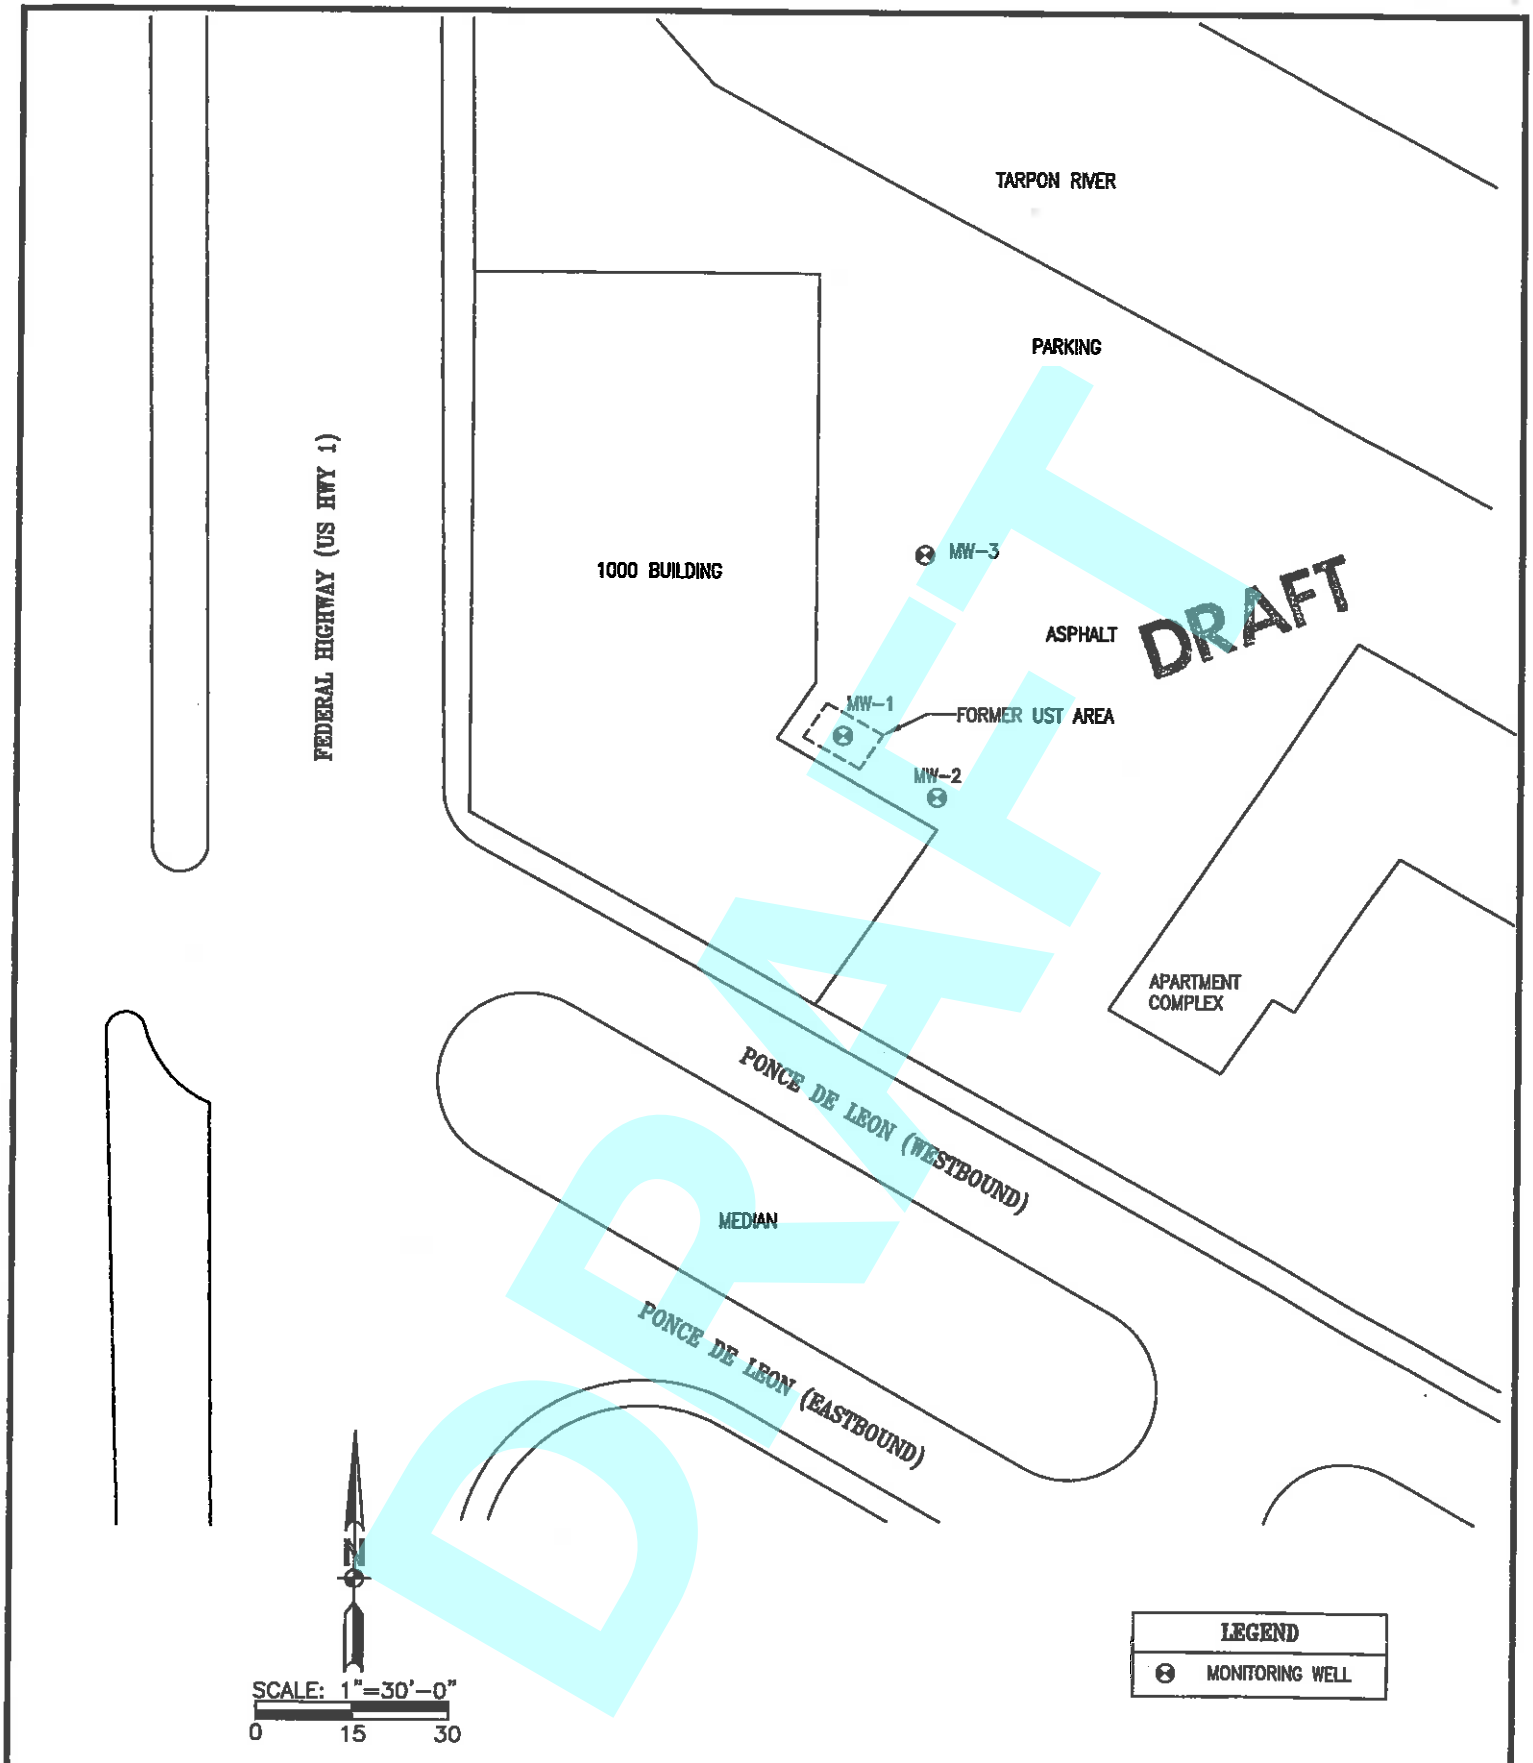

UNIVERSAL Solutions, Inc.
Engineers, Scientists, Environmental Consultants
8339 Stone Run Ct.
Tampa, Florida 33615
ph. (813) 639-1241
fx. (813) 639-1622

FIGURE 1
SITE MAP
RODERMAN PROPERTY (FORMER)
1000 SOUTH FEDERAL HIGHWAY
FORT LAUDERDALE, BREVARD CO., FLORIDA

DATE	PROJ. NO.
7-16-2012	5426
PROJ. MGR. R.A.	REVIEWED BY J.M.
DRAWING NO. FIG 1	DRAWN BY D.S.M.
CAM #26	0238/8942959

DRAFT

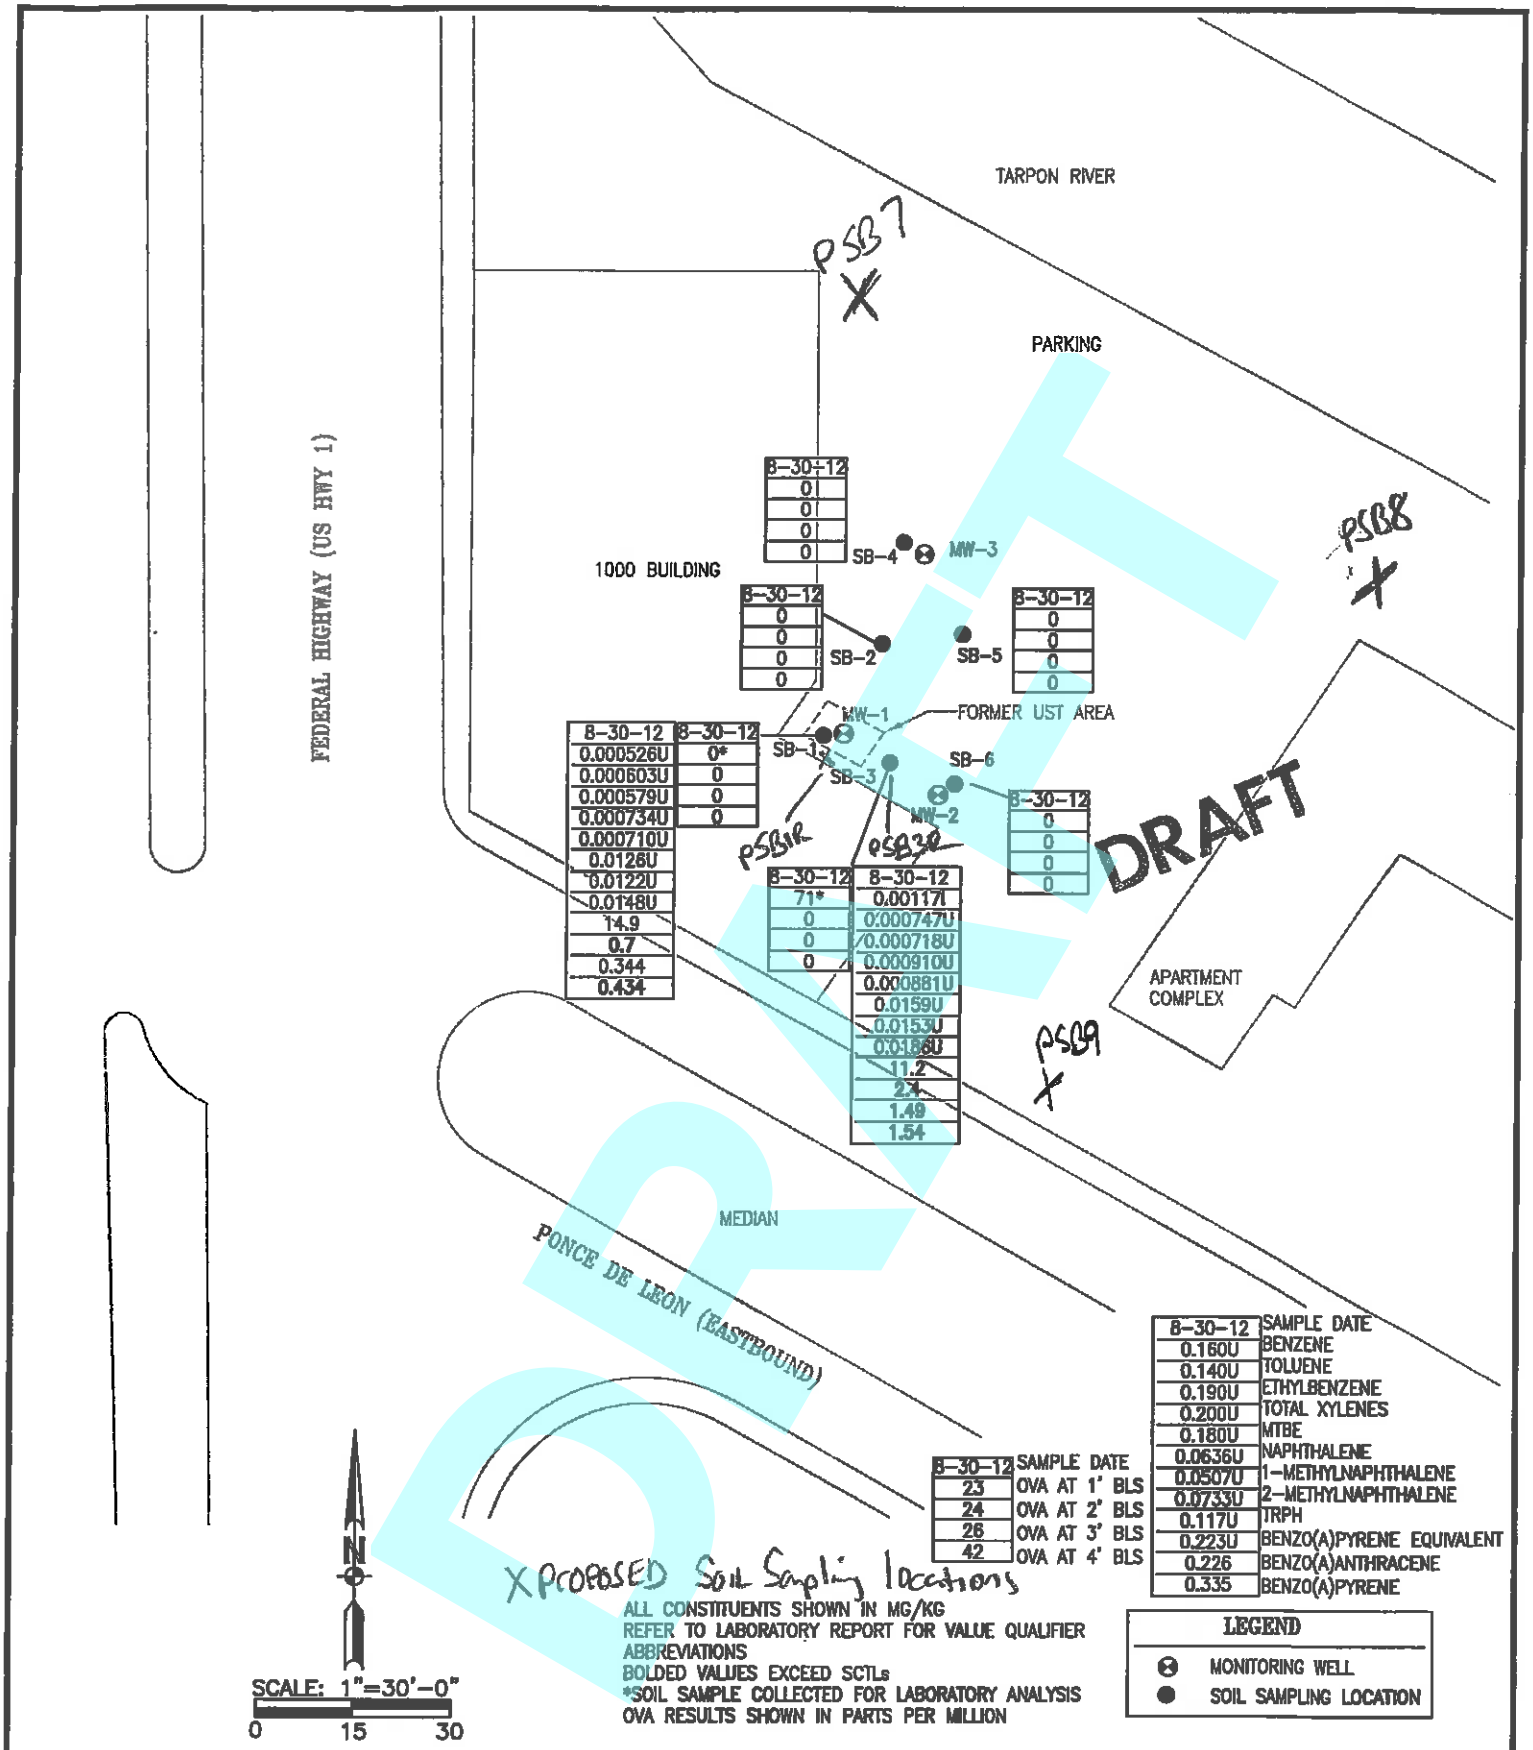

UNIVERSAL Solutions, Inc.
Engineers, Scientists, Environmental Consultants
8339 Stone Run Ct.
Tampa, Florida 33615
ph. (813) 639-1241
fx. (813) 639-1622

FIGURE 2
SOIL SAMPLING LOCATIONS
RODERMAN PROPERTY (FORMER)
1000 SOUTH FEDERAL HIGHWAY
FORT LAUDERDALE, BREVARD CO., FLORIDA

DATE	PROJ. NO.
SEPT2012	5426
PROJ. MGR. R.A.	REVIEWED BY J.M.
DRAWING NO. FIG 2	DRAWN BY D.S.M.
FDEP I.D. NO. 46/8942959	

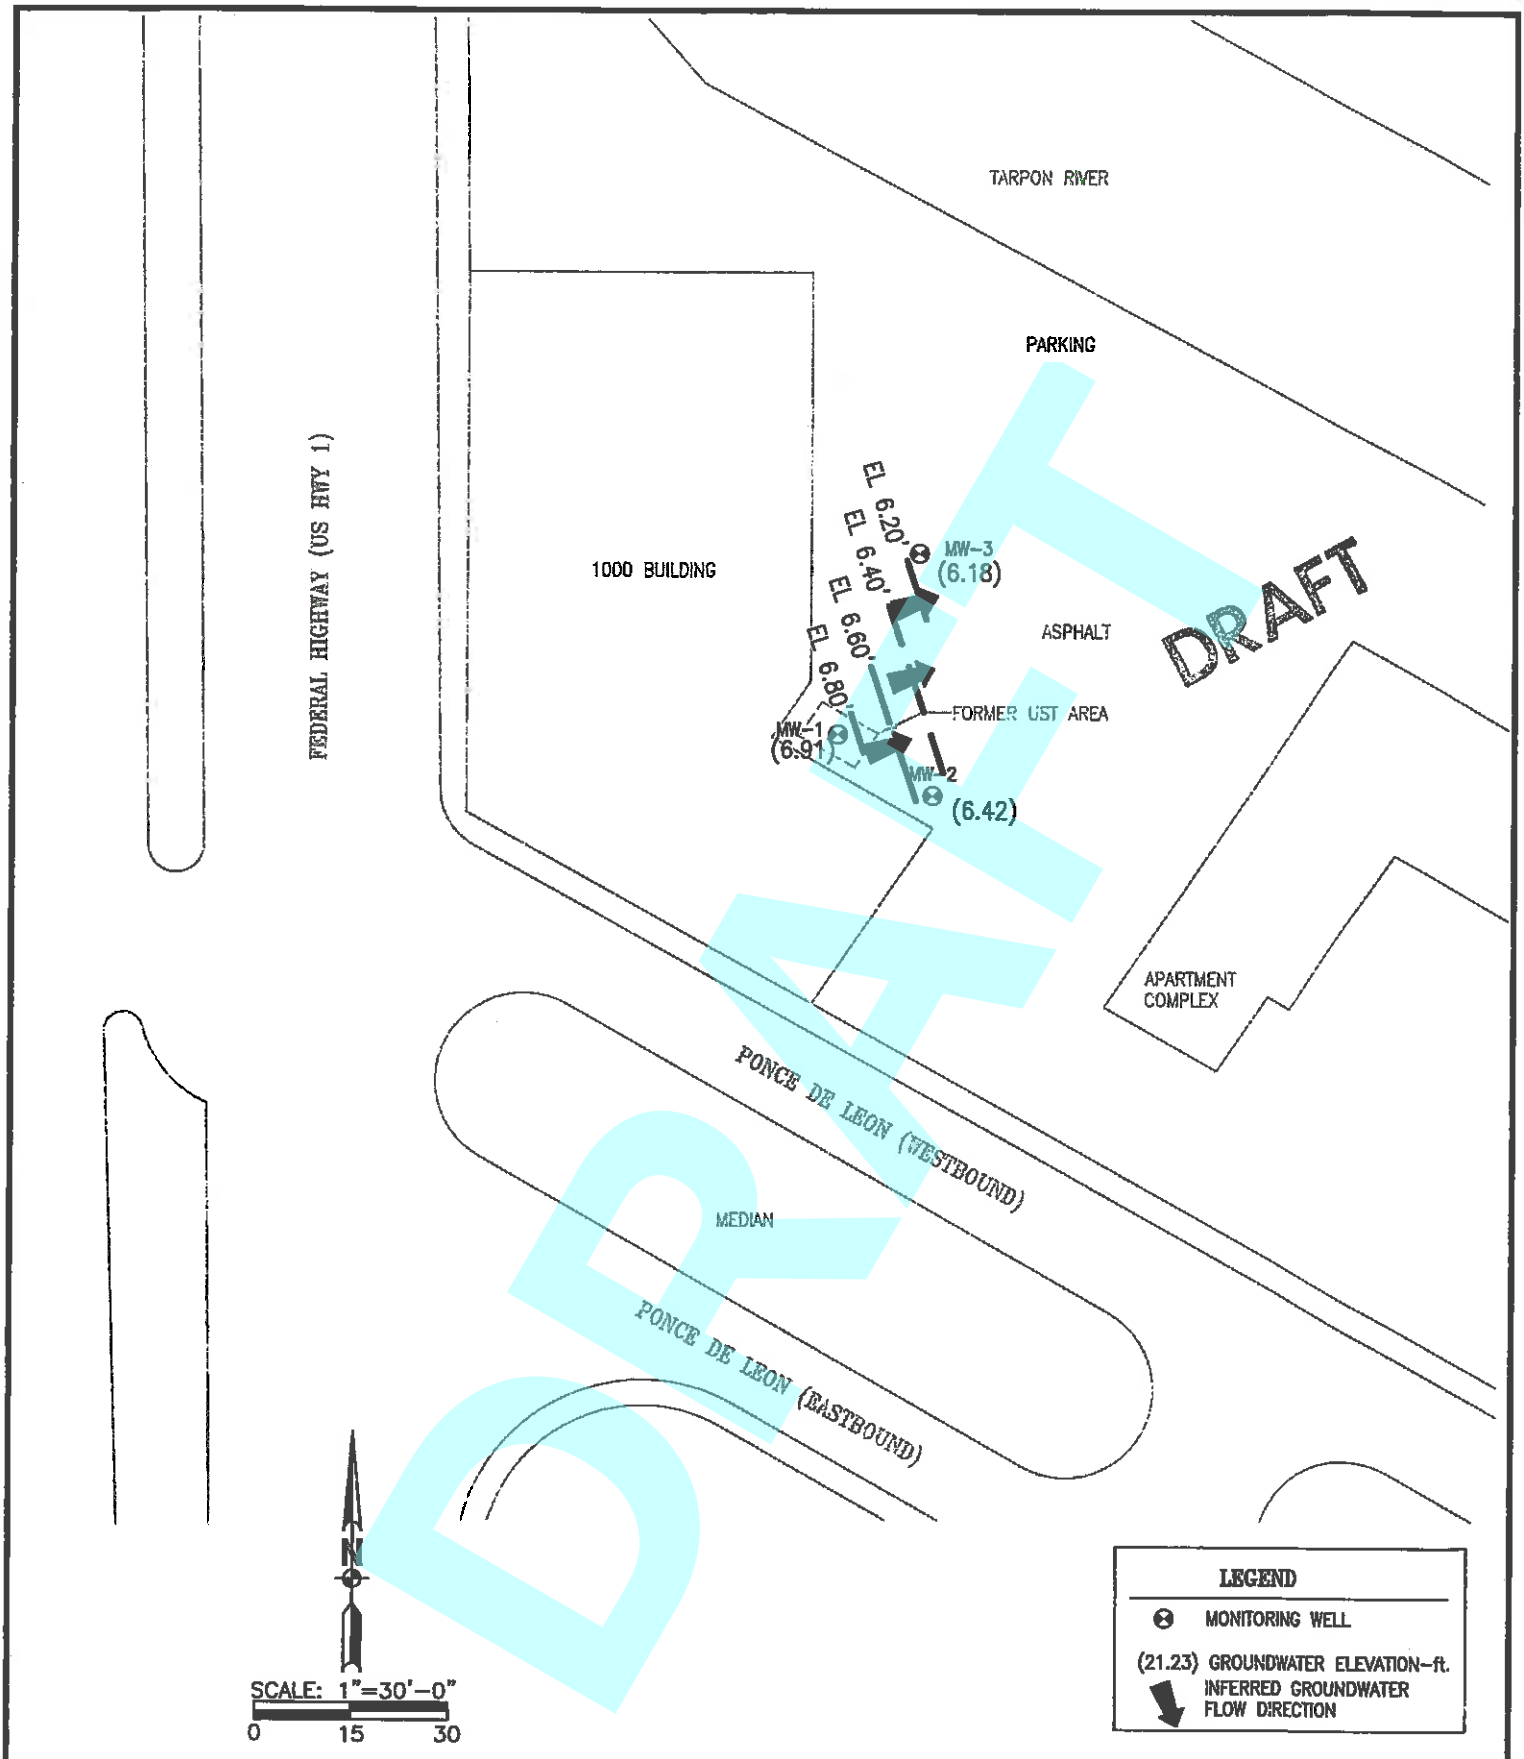

UNIVERSAL Solutions, Inc.
Engineers, Scientists, Environmental Consultants
8339 Stone Run Ct.
Tampa, Florida 33615
ph. (813) 639-1241
fx. (813) 639-1622

FIGURE 3 - AUGUST 30, 2012
GROUNDWATER ELEVATION MAP
RODERMAN PROPERTY (FORMER)
1000 SOUTH FEDERAL HIGHWAY
FORT LAUDERDALE, BREVARD CO., FLORIDA

DATE	PROJ. NO.
SEPT2012	5426
PROJ. MGR.	REVIEWED BY
R.A.	J.M.
DRAWING NO.	DRAWN BY
FIG 3	D.S.M.
FDEP ID No. 05/8942959	

DRAFT

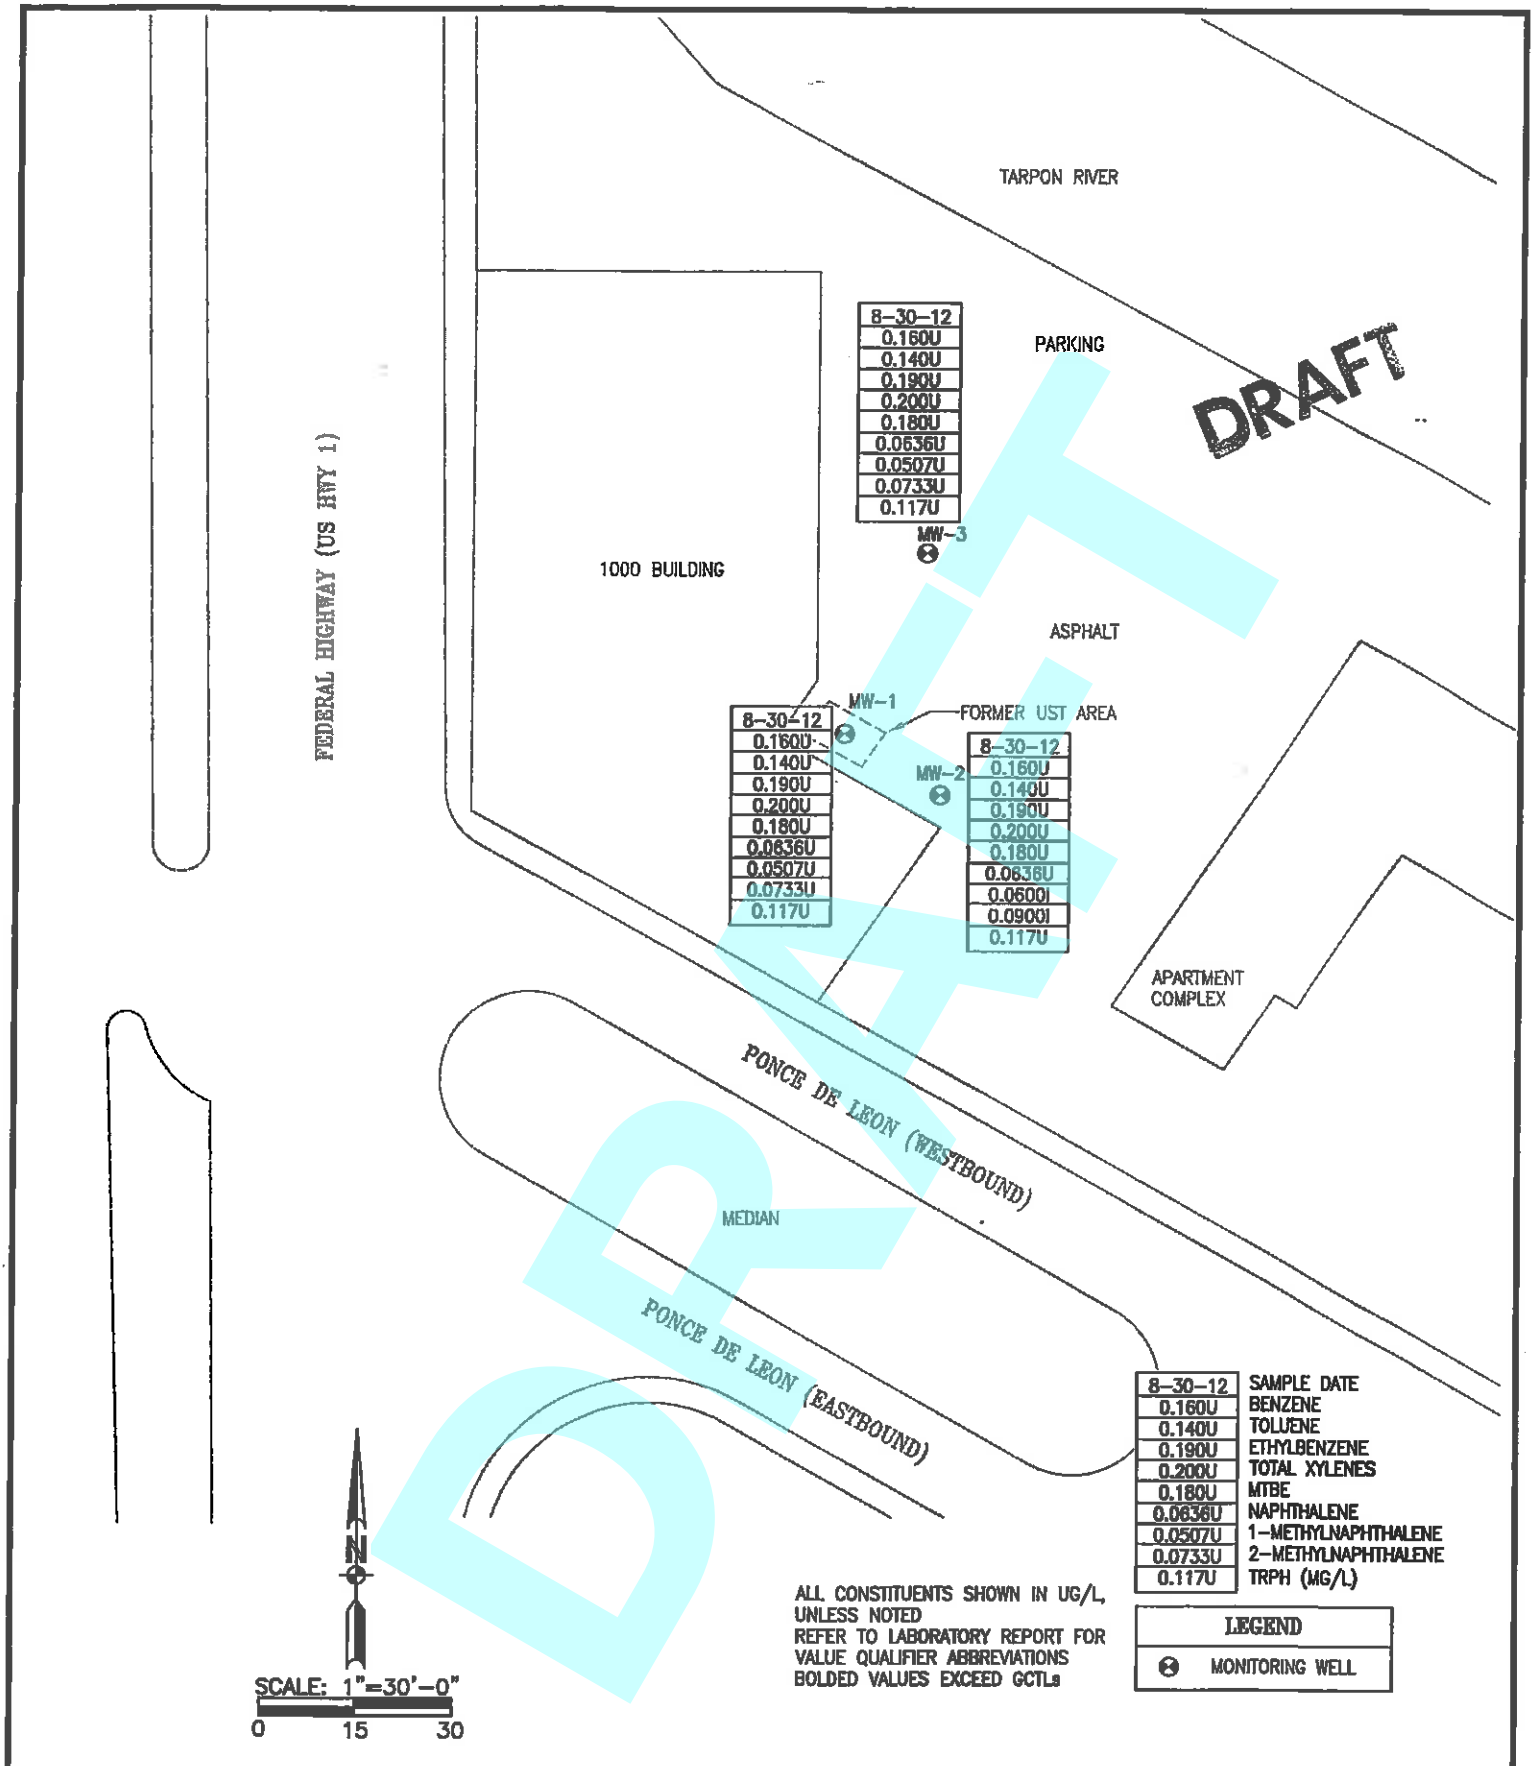

UNIVERSAL Solutions, Inc.
Engineers, Scientists, Environmental Consultants
8339 Stone Run Ct.
Tampa, Florida 33615
ph. (813) 639-1241
fx. (813) 639-1622

FIGURE 4 - AUGUST 30, 2012
GROUNDWATER ANALTYICAL SUMMARY
RODERMAN PROPERTY (FORMER)
1000 SOUTH FEDERAL HIGHWAY
FORT LAUDERDALE, BREVARD CO., FLORIDA

DATE	PROJ. NO.
SEPT2012	5426
PROJ. MGR. R.A.	REVIEWED BY J.M.
DRAWING NO. FIG 4	DRAWN BY D.S.M.
FDEP ID. NO. 60/8942959	

DRAFT

DRAFT

DRAFT TABLES

DRAFT

TABLE 1 -SOIL VAPOR SCREENING SUMMARY

Facility Name: Roderman Property **Facility ID #** 8942959
Facility Address: 1000 S. Federal Highway **UNIVERSAL#** 5426
Fort Lauderdale, Broward County

Location	Date	Depth to Water (ft)	Sample Depth (ft)	Net OVA Response (ppm)	Lithology/ Comments
SB-1/MW-1	5/17/1993	~4	0-3	BDL	
			3-5	BDL	
			5-7	90	odor
			7-9	BDL	
			9-12	BDL	
SB-2/MW-2	5/17/1993	~4	0-3	BDL	
			3-5	75	no odor
			5-7	100	no odor
			7-9	50	no odor
			9-12	5	
SB-3/MW-3	5/17/1993	~4	0-2	BDL	
			2-4	250	no odor
			4-6	BDL	
			6-8	BDL	
			8-10	25	
			10-12	BDL	
SB-1	8/30/12	2.11	1	0*	SB-1 lab sample
			2	0	
			3	0	
			4	0	
SB-2	8/30/12	~3	1	0	
			2	0	
			3	0	
			4	0	
SB-3	8/30/12	2.11	1	71	SB-3 lab sample
			2	0	
			3	0	
			4	0	
SB-4	8/30/12	1.81	1	0	
			2	0	
			3	0	
			4	0	
SB-5	8/30/12	~3	1	0	
			2	0	
			3	0	
			4	0	
SB-6	8/30/12	2.59	1	0	
			2	0	
			3	0	
			4	0	

NR-not reported
*soil sample collected for laboratory analysis
BDL-below detection limit

DRAFT

TABLE 2A - SOIL ANALYTICAL SUMMARY

Facility Name: Roderman Property
Facility Address: 1000 S. Federal Highway
Fort Lauderdale, Broward County

Facility ID No: 8942959
UNIVERSAL No: 5426

all constituents shown in mg/kg unless otherwise noted

Sample ID/ Location	NET OVA (ppm)	SAMPLE DEPTH (ft.)	DEPTH TO WATER (ft.)	Date	Benzene	Toluene	Ethylbenzene	Total Xylenes	Total BTEX	MTBE	Naphthalene	1-MethylNaphthalene	2-MethylNaphthalene	TRPH
Direct Exposure Residential					1.2	7500	1500	130	NA	4400	55	200	210	460
Leachability					0.007	0.5	0.6	0.2	NA	0.09	1.2	3.1	8.5	340
SB-1	0	1	2.11	08/30/12	0.000526 U	0.000603 U	0.000579 U	0.000734 U		0.000710 U	0.0126 U	0.0122 U	0.0148 U	14.9
SB-2	71	1	2.11	08/30/12	0.00117 I	0.000747 U	0.000718 U	0.000910 U		0.000881 U	0.0159 U	0.0153 U	0.0186 U	11.2

DRAFT

DRAFT

CAM #26-0233
Exhibit 1B
Page 672 of 1831

TABLE 2B - SOIL ANALYTICAL SUMMARY

Facility Name: Roderman Property
Facility Address: 1000 S. Federal Highway
Fort Lauderdale, Broward County

Facility ID No: 8942959
UNIVERSAL No: 5426

all constituents shown in mg/kg unless otherwise noted

Sample ID/ Location	NET OVA (ppm)	SAMPLE DEPTH (ft.)	DEPTH TO WATER (ft.)	Date	Benzo(a)Pyrene Equivalent Calculation	Acenaphthene	Acenaphthylene	Anthracene	Benzo(a)anthracene	Benzo(a)pyrene	Benzo(b)fluoranthene	Benzo(g,h,i)perylene	Benzo(k)fluoranthene	Chrysene	Dibenzo(a,h)anthracene	Fluoranthene	Fluorene	Indeno(1,2,3-cd)pyrene	Phenanthrene	Pyrene
Direct Exposure Residential					0.1	2400	1800	21000	#	0.1	#	2500	#	#	#	3200	2600	#	2200	2400
Leachability					NA	2.1	27	2500	0.8	8	2.4	32000	24	77	0.7	1200	160	6.6	250	880
SB-1	0	1	2.11	08/30/12	0.7	0.0144 U	0.0122 U	0.0301 I	0.344	0.434	0.550	0.344	0.358	0.413	0.106	0.968	0.0118 U	0.287	0.268	0.577
SB-2	71	1	2.11	08/30/12	2.4	0.0286 I	0.0360 I	0.184	1.49	1.54	1.43	1.03	1.62	1.62	0.416	4.08	0.0457 I	0.911	1.33	2.35

see attached table for Benzo(a)Pyrene calculation (if applicable)
#-refer to Benzo(a)Pyrene calculation
Total Xylenes = sum of ortho-, meta-, and para-xylenes
Leachability = Chapter 62-777, F.A.C Table II Soil Cleanup Target Levels (Leachability Based on Groundwater Criteria)
Direct Exposure = Chapter 62-777, F.A.C Table II Soil Cleanup Target Levels (Residential)
NA = Not Applicable or Not Analyzed for particular constituent
I = The reported value is between the laboratory MDL and the laboratory PQL
K=sample was diluted
Bold-detected at/above applicable cleanup target levels
U-compound was not detected at method detection limits

DRAFT

DRAFT

Benzo(a)pyrene Conversion Table

For Direct Exposure Soil Cleanup Target Levels

Facility/Site Name:	Roderman Property
Location:	Fort Lauderdale
Facility/Site ID No.:	8942959
Soil Sample No.	SB1
Sample Date	8/30/2012
Location:	adjacent to MW-1
Depth (ft):	1

INSTRUCTIONS: Calculate Total Benzo(a)pyrene Equivalents if at least one of the carcinogenic PAHs is detected in the sample at a concentration equal to or higher than the Method Detection Limit (MDL), whether quantified with certainty (the concentration reported has no qualifier) or estimated (the concentration reported has a "J", "T" or "I" qualifier). Enter the contaminant concentrations (in mg/kg) for all seven carcinogenic PAHs in the yellow boxes using the following criteria (and see table below):

1. If quantified with certainty, or estimated and has the "J" qualifier, enter the reported value;
2. If not detected at the MDL (the concentration reported is the MDL followed by the "U" qualifier) enter 1/2 of the reported value;
3. If detected at a concentration lower than the MDL and the concentration is estimated (has the "T" qualifier) enter the estimated value;
4. If detected at a concentration equal to or higher than the MDL but lower than the Practical Quantitation Limit (PQL) and the concentration is estimated (has the "I" qualifier) enter the estimated value;
5. If detected at a concentration equal to or higher than the MDL but lower than the PQL and it is not estimated (the concentration reported is the PQL followed by the "M" qualifier) enter 1/2 of the reported value.

Contaminant	Concentration (mg/kg)	Toxic Equivalency Factor	Benzo(a)pyrene Equivalents
Benzo(a)pyrene	0.434	1.0	0.4340
Benzo(a)anthracene	0.344	0.1	0.0344
Benzo(b)fluoranthene	0.550	0.1	0.0550
Benzo(k)fluoranthene	0.358	0.01	0.0036
Chrysene	0.413	0.001	0.0004
Dibenz(a,h)anthracene	0.106	1.0	0.1060
Indeno(1,2,3-cd)pyrene	0.287	0.1	0.0287

DE Residential = 0.1 mg/kg; DE Industrial = 0.7 mg/kg

Total Benzo(a)pyrene Equivalents = 0.7

The concentration shown EXCEEDS the Residential Direct Exposure SCTL of 0.1 mg/kg.

The concentration shown does not exceed the Industrial Direct Exposure SCTL of 0.7 mg/kg.

Summary Criteria for Table Entries			
Detection	Concentration Reported	Data Qualifier	Enter
Various	Quantified with certainty	None	reported value
Various	Estimated	J	reported (estimated) value
ND at MDL	MDL	U	1/2 reported value
< MDL	Estimated	T	reported (estimated) value
≥ MDL but < PQL	Estimated	I	reported (estimated) value
≥ MDL but < PQL	PQL	M	1/2 reported value

DRAFT

Benzo(a)pyrene Conversion Table

For Direct Exposure Soil Cleanup Target Levels

Facility/Site Name:	Roderman Property
Location:	Fort Lauderdale
Facility/Site ID No.:	8942959
Soil Sample No.	SB3
Sample Date	8/30/2012
Location:	east of MW-1
Depth (ft):	1

INSTRUCTIONS: Calculate Total Benzo(a)pyrene Equivalents if at least one of the carcinogenic PAHs is detected in the sample at a concentration equal to or higher than the Method Detection Limit (MDL), whether quantified with certainty (the concentration reported has no qualifier) or estimated (the concentration reported has a "J", "T" or "I" qualifier). Enter the contaminant concentrations (in mg/kg) for all seven carcinogenic PAHs in the yellow boxes using the following criteria (and see table below):

1. If quantified with certainty, or estimated and has the "J" qualifier, enter the reported value;
2. If not detected at the MDL (the concentration reported is the MDL followed by the "U" qualifier) enter 1/2 of the reported value;
3. If detected at a concentration lower than the MDL and the concentration is estimated (has the "T" qualifier) enter the estimated value;
4. If detected at a concentration equal to or higher than the MDL but lower than the Practical Quantitation Limit (PQL) and the concentration is estimated (has the "I" qualifier) enter the estimated value;
5. If detected at a concentration equal to or higher than the MDL but lower than the PQL and it is not estimated (the concentration reported is the PQL followed by the "M" qualifier) enter 1/2 of the reported value.

Contaminant	Concentration (mg/kg)	Toxic Equivalency Factor	Benzo(a)pyrene Equivalents
Benzo(a)pyrene	1.540	1.0	1.5400
Benzo(a)anthracene	1.490	0.1	0.1490
Benzo(b)fluoranthene	1.430	0.1	0.1430
Benzo(k)fluoranthene	1.620	0.01	0.0162
Chrysene	1.620	0.001	0.0016
Dibenz(a,h)anthracene	0.416	1.0	0.4160
Indeno(1,2,3-cd)pyrene	0.911	0.1	0.0911

DE Residential = 0.1 mg/kg; DE Industrial = 0.7 mg/kg

Total Benzo(a)pyrene Equivalents = 2.4

The concentration shown EXCEEDS the Residential Direct Exposure SCTL of 0.1 mg/kg.

The concentration shown EXCEEDS the Industrial Direct Exposure SCTL of 0.7 mg/kg.

Summary Criteria for Table Entries			
Detection	Concentration Reported	Data Qualifier	Enter
Various	Quantified with certainty	None	reported value
Various	Estimated	J	reported (estimated) value
ND at MDL	MDL	U	1/2 reported value
< MDL	Estimated	T	reported (estimated) value
≥ MDL but < PQL	Estimated	I	reported (estimated) value
≥ MDL but < PQL	PQL	M	1/2 reported value

DRAFT

TABLE 3 - GROUNDWATER ELEVATION DATA

Facility Name: Roderman Property **Facility ID No:** 8942959
Facility Address: 1000 S. Federal Highway **UNIVERSAL No:** 5426
Fort Lauderdale, Broward County

all values shown in feet unless otherwise noted

WELL NO.	MW-1			MW-2			MW-3								
DIAMETER (inches)	2			2			2								
WELL DEPTH	13			13			13								
SCREEN INTERVAL	3 to 13			3 to 13			3 to 13								
TOC ELEVATION		9.02			8.77			8.23							
DATE	ELEV	DTW	FP	ELEV	DTW	FP	ELEV	DTW	FP	ELEV	DTW	FP	ELEV	DTW	FP
5/28/1993	5.14	3.88		5.29	3.48		5.21	3.02							
8/30/2012	6.91	2.11		6.18	2.59		6.42	1.81							

CNL-could not locate
ELEV- TOC-DTW
TOC-top of casing-measured relative to arbitrary point
DTW-depth to water (ft)-measured relative to TOC
NM-not measured
Data prior to 2012 from prior consultant tables

DRAFT

DRAFT

DRAFT

Table 4A: GROUNDWATER ANALYTICAL SUMMARY

Facility Name: Roderman Property
Facility Address: 1000 S. Federal Highway
Fort Lauderdale, Broward County

Facility ID No: 8942959
UNIVERSAL No: 5426

all constituents shown in ug/l unless otherwise noted

Location	Date	Benzene	Toluene	Ethylbenzene	Total Xylenes	Total BTEX	MTBE	Naphthalene	1-Methylnaphthalene	2-Methylnaphthalene	TRPH (mg/L)	Lead (mg/L)	EDB
NADSC		100	400	300	200	NA	200	140	280	280	50	150	0.2
GCTL		1	40	30	20	NA	20	14	28	28	5	15	0.02
MW-1	05/23/93	1U	1 U	1U	1U	4U	2U	4PQL	3PQL	5PQL	3.0U	0.022	0.02U
	8/30/12	0.160 U	0.140 U	0.190 U	0.200 U	0.140 U	0.180 U	0.0636 U	0.0507 U	0.0733 U	0.117 U	3.30 U	0.0050 U
MW-2	05/23/93	1U	1 U	1U	1U	4U	2U	10U	10U	10U	3.0U	0.070	0.02U
	8/30/12	0.160 U	0.140 U	0.190 U	0.200 U	0.140 U	0.180 U	0.0636 U	0.0600 I	0.0900 I	0.117 U	3.30 U	0.0049 U
MW-3	05/23/93	1U	1 U	1U	1U	4U	2U	10U	10U	10U	10.8	1.79	0.02U
	8/30/12	0.160 U	0.140 U	0.190 U	0.200 U	0.140 U	0.180 U	0.0636 U	0.0507 U	0.0733 U	0.117 U	3.30 U	0.0049 U

DRAFT

DRAFT

Table 4B: GROUNDWATER ANALYTICAL SUMMARY

Facility Name: Roderman Property
Facility Address: 1000 S. Federal Highway
Fort Lauderdale, Broward County

Facility ID No: 8942959
UNIVERSAL No: 5426

all constituents shown in ug/l unless otherwise noted

Location	Date	Acenaphthene	Acenaphthylene	Anthracene	Benz(a)Anthracene	Benzo(a)pyrene	Benzo(b)fluoranthene	Benzo(g,h,i)perylene	Benzo(k)fluoranthene	Chrysene	Dibenz(a,h)Anthracene	Fluoranthene	Fluorene	Indeno(1,2,3-cd)pyrene	Phenanthrene	Pyrene
NADSC		200	2100	21000	5	20	5	2100	50	480	0.5	2800	2800	5	2100	2100
GCTL		20	210	2100	0.05	0.2	0.05	210	0.5	4.8	0.005	280	280	0.05	210	210
MW-1	05/23/93	10U	10U	6PQL	10U	10U	10U	10U	10U	10U	10U	10U	3PQL	10U	1PQL	10U
	8/30/12	0.115 U	0.0615 U	0.0446 U	0.0549 U	0.0747 U	0.0784 U	0.0797 U	0.0889 U	0.0759 U	0.0752 U	0.0407 U	0.0598 U	0.0816 U	0.0424 U	0.0759 U
MW-2	05/23/93	10U	10U	10U	10U	10U	10U	10U	10U	10U	10U	10U	10U	10U	10U	10U
	8/30/12	0.115 U	0.0615 U	0.0446 U	0.0549 U	0.0747 U	0.0784 U	0.0797 U	0.0889 U	0.0759 U	0.0752 U	0.0407 U	0.0598 U	0.0816 U	0.0424 U	0.0759 U
MW-3	05/23/93	10U	10U	10U	10U	10U	10U	10U	10U	10U	10U	10U	10U	10U	10U	10U
	8/30/12	0.115 U	0.0615 U	0.0446 U	0.0549 U	0.0747 U	0.0784 U	0.0797 U	0.0889 U	0.0759 U	0.0752 U	0.0407 U	0.0598 U	0.0816 U	0.0424 U	0.0759 U

U or < =not detected at or above method detection limits
I-reported values is between laboratory method detection limit and reporting limit
NADSC-Chapter 62-777 Natural Attenuation Source Concentration Level
GCTL-Chapter 62-777 Groundwater Cleanup Target Level
PQL-analyte detected, value is below method reporting level

NS-not sampled
NA/NS-not analyzed or not sampled particular constituent
L- off scale high, value known to be higher than reported value
Q-indicates sample was prepared or analyzed after the holding time expired

Notes:
All concentrations are reported in micrograms per liter (ug/L)
Bolded values indicate exceedance of GCTL

DRAFT

DRAFT

UNIVERSAL Solutions, Inc.

Engineers, Scientists, Environmental Consultants
8339 Stone Run Ct. Tampa, Florida 33615
(813) 639-1241 • Fax (813) 639-1622

December 13, 2012

WRScompass
Petroleum Cleanup Section Five
Bureau of Petroleum Storage Systems
508 A Capital Circle SE
Tallahassee, Florida 32301

Attn: Ms. Kristy Trueblood
WRScompass Manager

Re: **Event 2 Interim Deliverable Report**
Roderman Property (Former)
1000 South Federal Highway
Fort Lauderdale, Brevard
FDEP Facility ID# 06/8942959
Discharge Date: 12/3/1988 (EDI)
Priority Score: 9
UNIVERSAL No. 5426
Work Order No. 2013-95-W1878A

12 DEC 18 PM12:40

DRAFT

UNIVERSAL Solutions, Inc. (UNIVERSAL) is pleased to submit this Report summarizing updated soil assessment activities conducted at the Roderman Property site.

The following Draft Figures are included as part of this Report:

Figure 1:	Site Map
Figure 2:	Soil Sampling Locations
Figure 3:	Groundwater Elevation Map
Figure 4:	Groundwater Analytical Summary

Data collected is provided in the following Draft Tables:

Table 1:	Soil Vapor Screening Summary
Table 2A/B:	Soil Analytical Summary
Table 3:	Groundwater Elevation Data
Table 4A/B:	Groundwater Analytical Summary

The following Appendix is also included in this Report:

Appendix:	Soil Boring Logs, Field Notes, and Laboratory Report

SCOPE OF WORK

The following scope of work was completed under Event 2 of the current work order:

- Advanced a total of five (5) soil borings (SB-1R, SB-3R, SB-7, SB-8, and SB-9) via hand auger to approximately 4 feet below grade and field screened soils for organic vapors; and
- Collected a total of five (5) soil samples (SS-1 through SS-5) from above the water table at each boring. The samples were laboratory analyzed for PAH constituents.

BACKGROUND

The Roderman Property is located at the northeastern corner of the intersection of South Federal Highway (aka US 1) and Ponce de Leon in Fort Lauderdale, Broward County. According to the State database, the facility property previously contained one (1) 500 gallon capacity UST for storage of fuel oil. A petroleum release was reported at the property in December, 1988. The release was granted eligibility for State funded cleanup under the Early Detection Incentive (EDI) Program in August, 1990. The only available assessment data is included in a June, 1993 Preliminary Contamination Assessment (PCA) Report completed by Environmental Consulting & Technology, Inc. (ECT). A summary of the findings follows:

- Maintenance personnel accidentally placed a water hose in what was believed to be a drainpipe in the ground of the parking lot. After several hours of water draining into the pipe, "some diesel fuel" left over from an old 500 gallon diesel (reportedly used in the 1950s to heat the building) was forced out onto the blacktop pavement;
- On December 22, 1988 Service Station Aid, Inc. was contracted to remove the tank. No records concerning assessment activities conducted during the tank removal were identified;
- On March 3, 1993 ECT installed soil borings and one (1) temporary monitoring well at the site (data not available). ECT was subsequently contracted to conduct the PCA, and assessment activities were conducted from May to June, 1993;
- A total of three (3) soil borings (SB-1 through SB-3) were advanced at locations MW-1 (former UST area), MW-2 (east/downgradient of UST), and MW-3 (north of UST). The borings were installed to approximately 13 feet below grade and soil samples were collected for field screening from land surface to total depths via split spoons;
- OVA/FID data identified no organic vapors exceeding 50 ppm above the water table; however the following "high" net readings were detected below the water table: 250 ppm MW-3/SB-3 (2-4 feet below grade), 100 ppm at MW-2/SB-2 (5-7 feet below grade); and 90 ppm at MW-1/SB-1 (5-7 feet below grade). No soil analytical data was collected;
- The surficial lithology at the site property was reported to be fine/medium grained sand from land surface to approximately 9 feet below grade. Limestone and fine/medium grained sand with shell fragments were encountered from 9 to 12 feet below grade;
- Borings SB-1 through SB-3 were converted to permanent 2 inch diameter monitoring wells screened from 3 to 13 feet below grade;
- The water table was encountered at approximately 3 to 4 feet below grade; and localized groundwater flow was reported to the east;
- No free product was encountered during the assessment activities. According to the PCA Report, groundwater analytical data (VOA/VOHs, PAHs, FL Pro, Lead, and EDB) identified only TRPH (10.8 mg/l) above GCTLs (5 mg/l) in MW-1 (former tank area).

DRAFT

Due to the relatively low State priority ranking score, no subsequent work was conducted at the site. The layout of the facility has not changed and the former tank area is reasonably accessible, although assessment to the south and west of the former tank area is restricted by the site building. As previously noted, the tank has been removed; and no registered fuel systems are located at the property. A site map is provided as **Figure 1**.

SOIL ASSESSMENT

On November 27, 2012 a total of five (5) soil borings (SB-1R, SB-3R, SB-7, SB-8, and SB-9) were advanced by UNIVERSAL personnel via hand auger to approximately 4 feet below grade. A map depicting the boring locations is provided as **Figure 2.** The purpose of borings SB-1R and SB-3R, located in the former tank area, was to collect confirmatory soil samples for laboratory analysis adjacent to previous borings SB-1 and SB-3. Laboratory analysis of samples collected from borings SB-1 and SB-3 in August, 2012, indicated concentrations of Benzo(a)Pyrene and Benzo(a)Anthracene, along with the Benzo(a)Pyrene Equivalent Calculation, above State Cleanup Target Levels (SCTLs), as defined by Chapter 62-777. Borings SB-7, SB-8, and SB-9, located approximately 60 to 80 feet from the former tank area, were advanced during the November, 2012 field event at the perimeter of the property to evaluate if these compounds may be naturally occurring in the site area.

Soil samples were collected at one foot intervals for field screening during the assessment activities. The samples were screened using a MiniRae2000 photo ionization detector (PID) in accordance with procedures specified in the FDEP's "Guidelines for Assessment and Source Removal of Petroleum Contaminated Soil". Soil boring logs and field notes are provided in the **Appendix**. Referring to the soil boring logs, lithology encountered at the assessment area generally consisted of fine grained sands with silts from land surface to 4 feet below grade, and the water table was encountered at approximately 2 feet below grade. Soil screening data collected during field event, along with prior data, is included in **Table 1** and depicted on **Figure 2.** Referring to **Table 1,** no elevated organic vapors were encountered in any of the borings on November 27, 2012, with the exception of 12 parts per million at 1 foot below grade in SB-3R. Soil samples SS-1, SS-2, SS-3, SS-4, and SS-5 were collected at 1 foot below land surface (bls) at borings SB-7, SB-8, SB-9, SB-1R, and SB-3R, respectively for laboratory analysis of PAH compounds.

ANALYTICAL RESULTS

Soil samples collected on November 27, 2012 were analyzed using EPA Method 8270 (PAHs) by Xenco Laboratories, Inc, a NELAC approved laboratory. A copy of the analytical report is included in the **Appendix**. Soil analytical data is summarized in **Table 2A/B**. Referring to **Table 2A/B**, one or more compounds, along with the Benzo(a)Pyrene Equivalent Calculation, were reported above SCTLs for Direction Exposure in all samples (SS-1 through SS-5). The concentrations reported at locations SB-1R (SS-4) and SB-3R (SS-5) were relatively consistent with data collected at adjacent locations SB-1 and SB-3 in August, 2012. Samples SS-2 and SS-3, collected at the perimeter of the property, showed relatively higher concentrations than the source area, including the highest concentrations reported in sample SS-2 (SB-8), located approximately 80 feet northeast of the former tank area.

DRAFT

As reported in an October, 2012 Event 1 Summary Report submitted by UNIVERSAL, groundwater samples collected on August 30, 2012 from monitor wells MW-1, MW-2, MW-3 identified no dissolved constituents above Chapter 62-777 Groundwater Cleanup Target Levels (GCTLs) in any of the samples.

CONCLUSIONS AND RECOMMENDATIONS

Field screening of soils collected in August and November, 2012 from the former UST area and the perimeter of the Roderman Property site identified no elevated organic vapors exceeding 75 ppm. Laboratory analysis of all soil samples collected at the site identified multiple PAH compounds above Direction Exposure SCTLs, with the highest concentrations located across the site property, approximately 80 feet from the former tank area.

Historical groundwater analytical data (1993) indicated only TRPH slightly above limits in MW-1. Historical field screening of soils identified no elevated organic vapors greater than 50 parts per million above the water table, and only slightly elevated vapors (less than 251 ppm) below the water. Based on the recent laboratory results for soil samples collected at the former tank area and across the property, it appears that the low level compounds are naturally occurring. In addition, recent laboratory results of groundwater samples collected from the source area identified no contaminant concentrations exceeding GCTLs, including the above referenced soil constituents of concern not detected in groundwater at/above laboratory method detection limits (MDLs).

Based on the recent laboratory results of soil and groundwater samples indicating no compounds exceeding State Cleanup Target Levels with the exception of apparent low level, naturally occurring PAHs constituents in soil throughout the site property, UNIVERSAL recommends proceeding with a second quarterly groundwater sampling event. In addition, it should be noted that limited groundwater elevation data has identified the water table up to 2 feet below grade; therefore the 1 foot soil samples discussed above may represent soils from the water table fluctuation zone. If no dissolved constituents are detected above GCTLs in the proposed sampling event, UNIVERSAL will request a Site Rehabilitation Completion Order (SRCO) for the December, 1988 release.

Should you have any questions, or require any additional information, please contact the undersigned at 813.639.1241.

Sincerely,

UNIVERSAL Solutions, Inc.

Prepared By:

Robbie Alexander
Staff Geologist

DRAFT

FIGURES

DRAFT

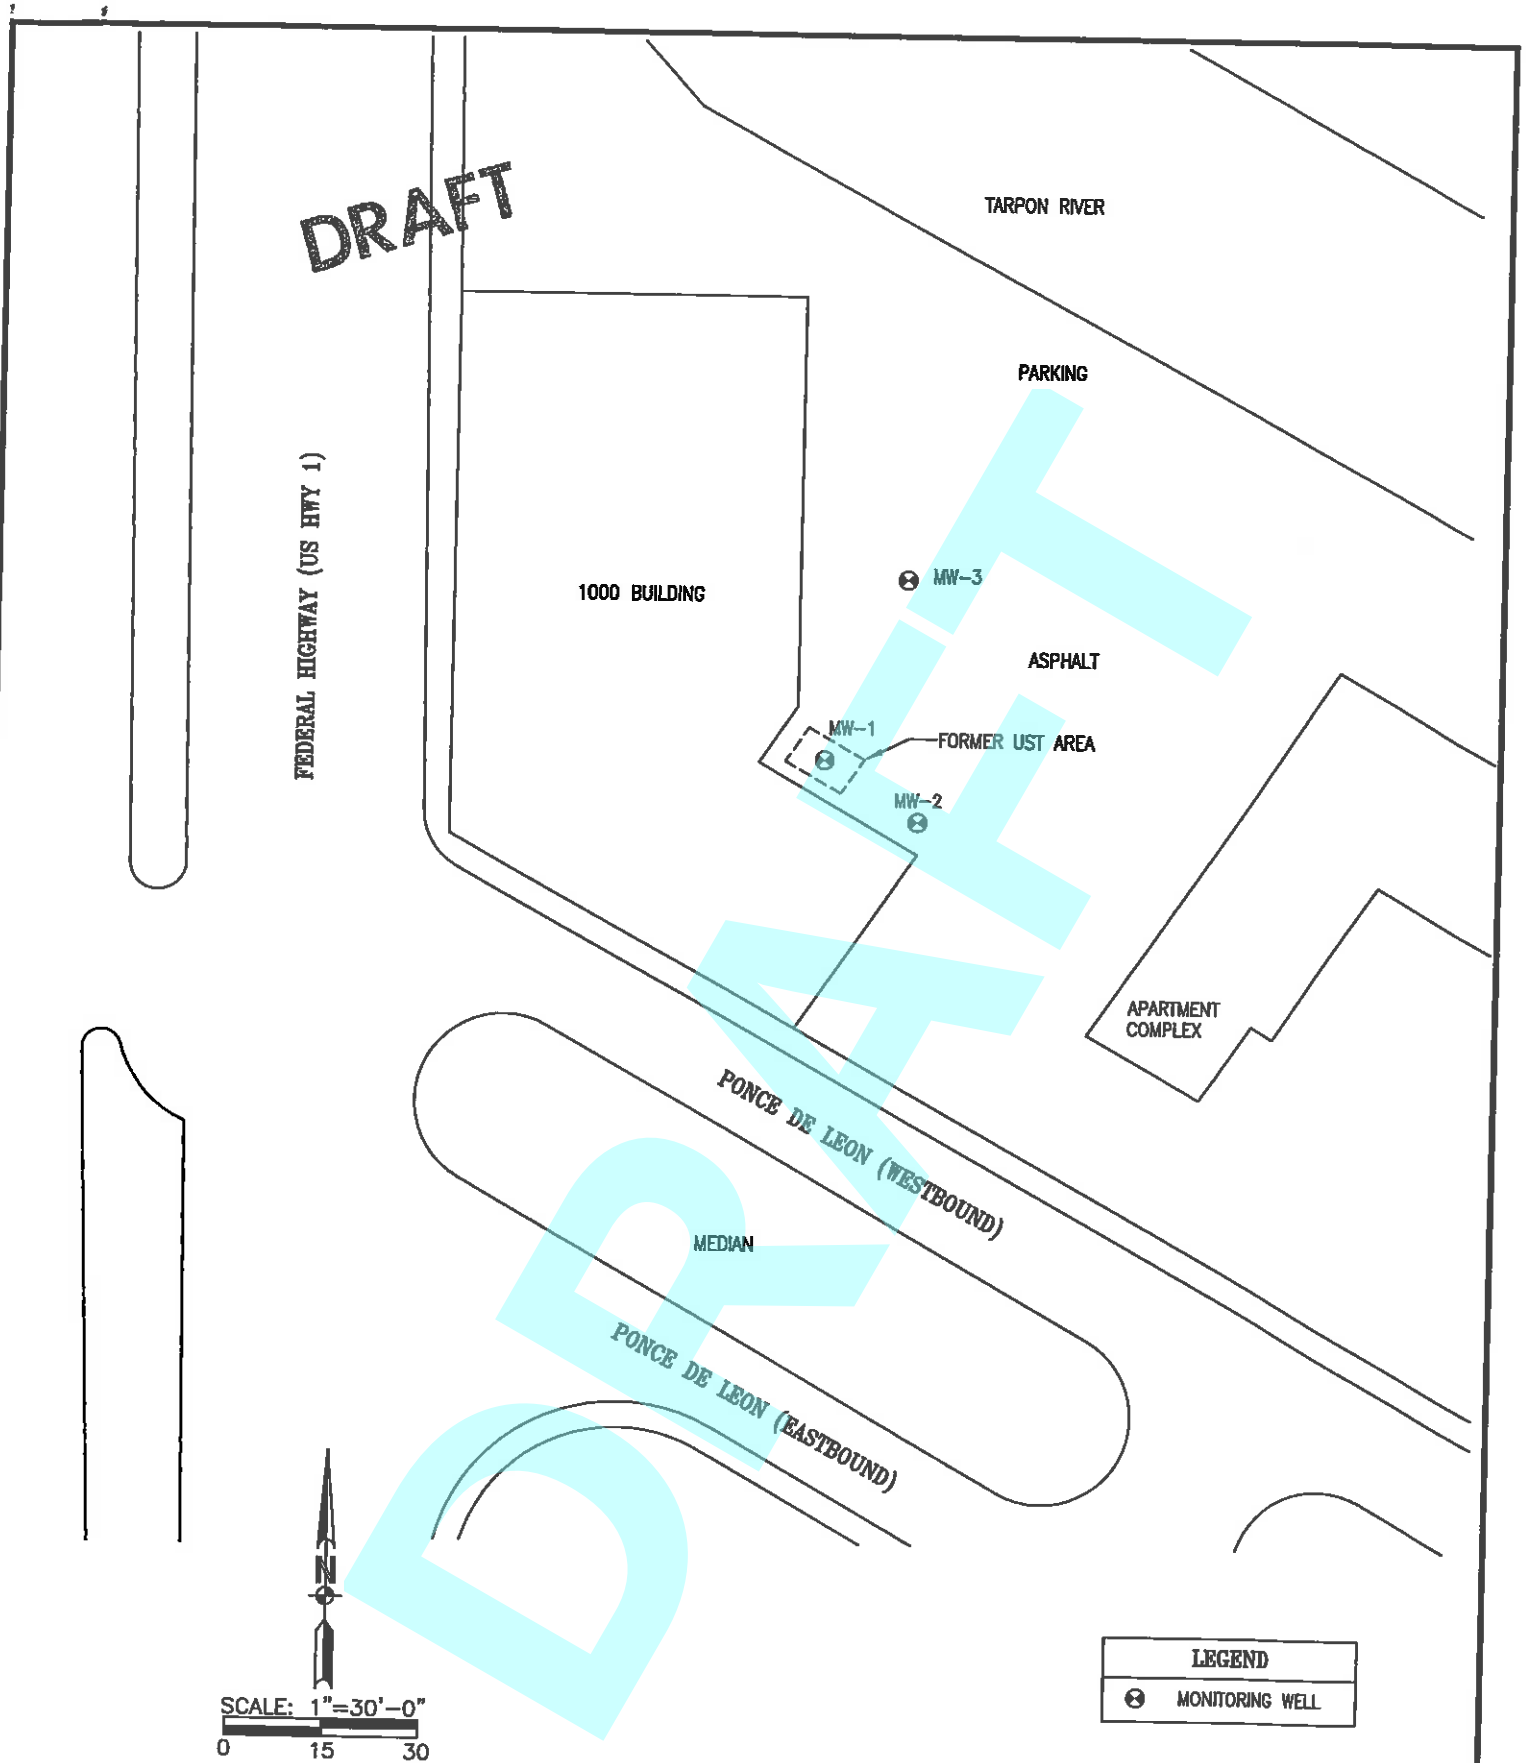

DRAFT

UNIVERSAL Solutions, Inc.
Engineers, Scientists, Environmental Consultants
8339 Stone Run Ct.
Tampa, Florida 33615
ph. (813) 639-1241
fx. (813) 639-1622

FIGURE 1
SITE MAP
RODERMAN PROPERTY (FORMER)
1000 SOUTH FEDERAL HIGHWAY
FORT LAUDERDALE, BREVARD CO., FLORIDA

DATE	PROJ. NO.
7-16-2012	5426
PROJ. MGR. R.A.	REVIEWED BY J.M.
DRAWING NO. FIG 1	DRAWN BY D.S.M.
FDEP ID. NO. 05/8942959	

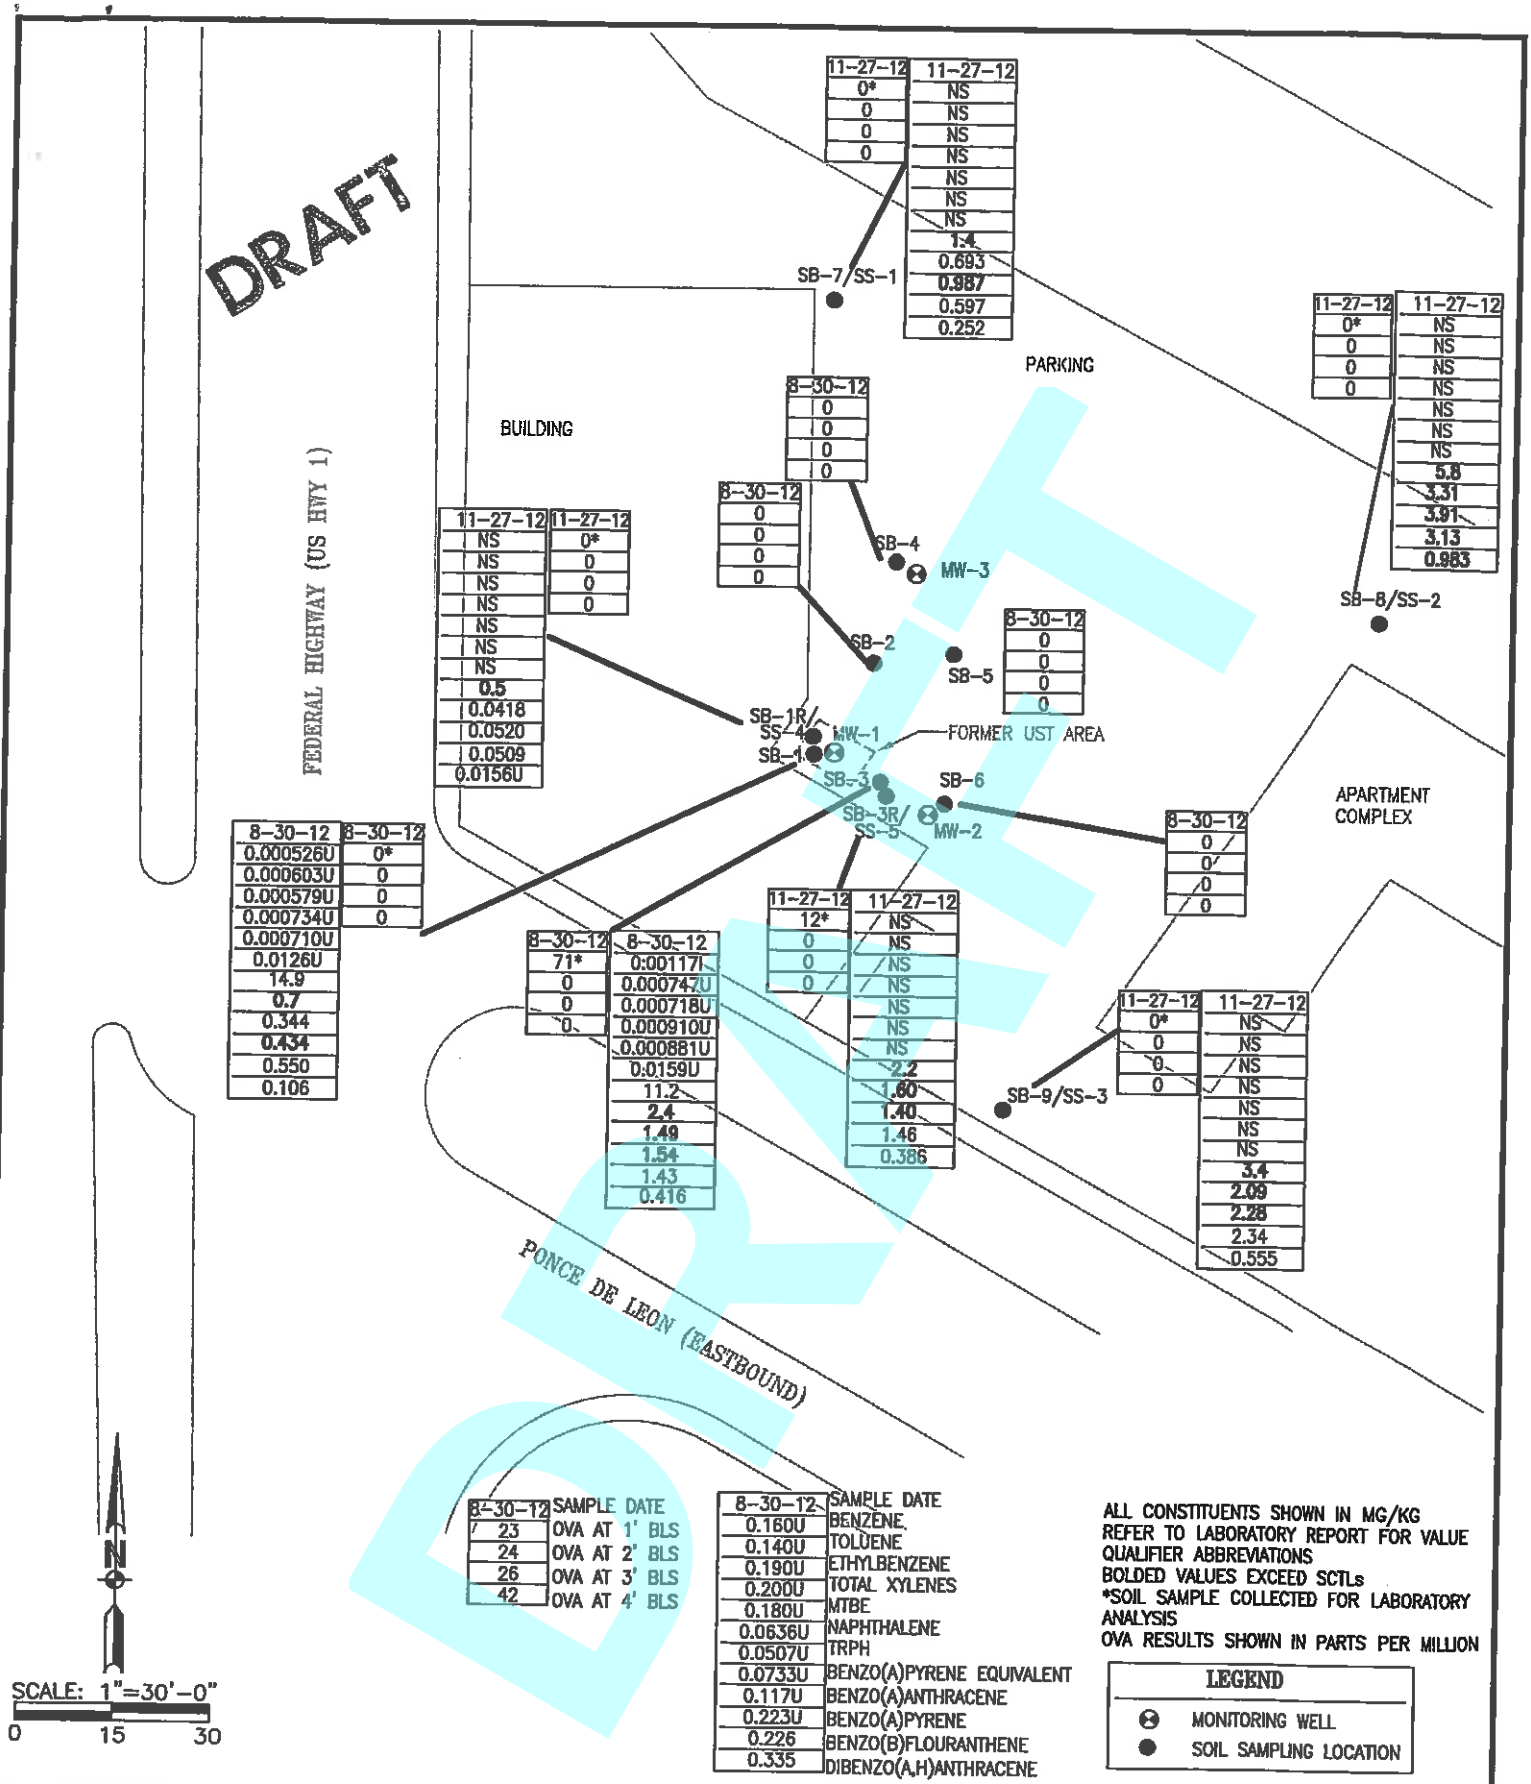

DRAFT

UNIVERSAL Solutions, Inc.
Engineers, Scientists, Environmental Consultants
8339 Stone Run Ct.
Tampa, Florida 33615
ph. (813) 639-1241
fx. (813) 639-1622

FIGURE 2
SOIL SAMPLING LOCATIONS
RODERMAN PROPERTY (FORMER)
1000 SOUTH FEDERAL HIGHWAY
FORT LAUDERDALE, BREVARD CO., FLORIDA

DATE	PROJ. NO.
DEC2012	5426
PROJ. MGR. R.A.	REVIEWED BY J.M.
DRAWING NO. FIG 2	DRAWN BY D.S.M.
FDEP FAC. ID #16-023/8942959	

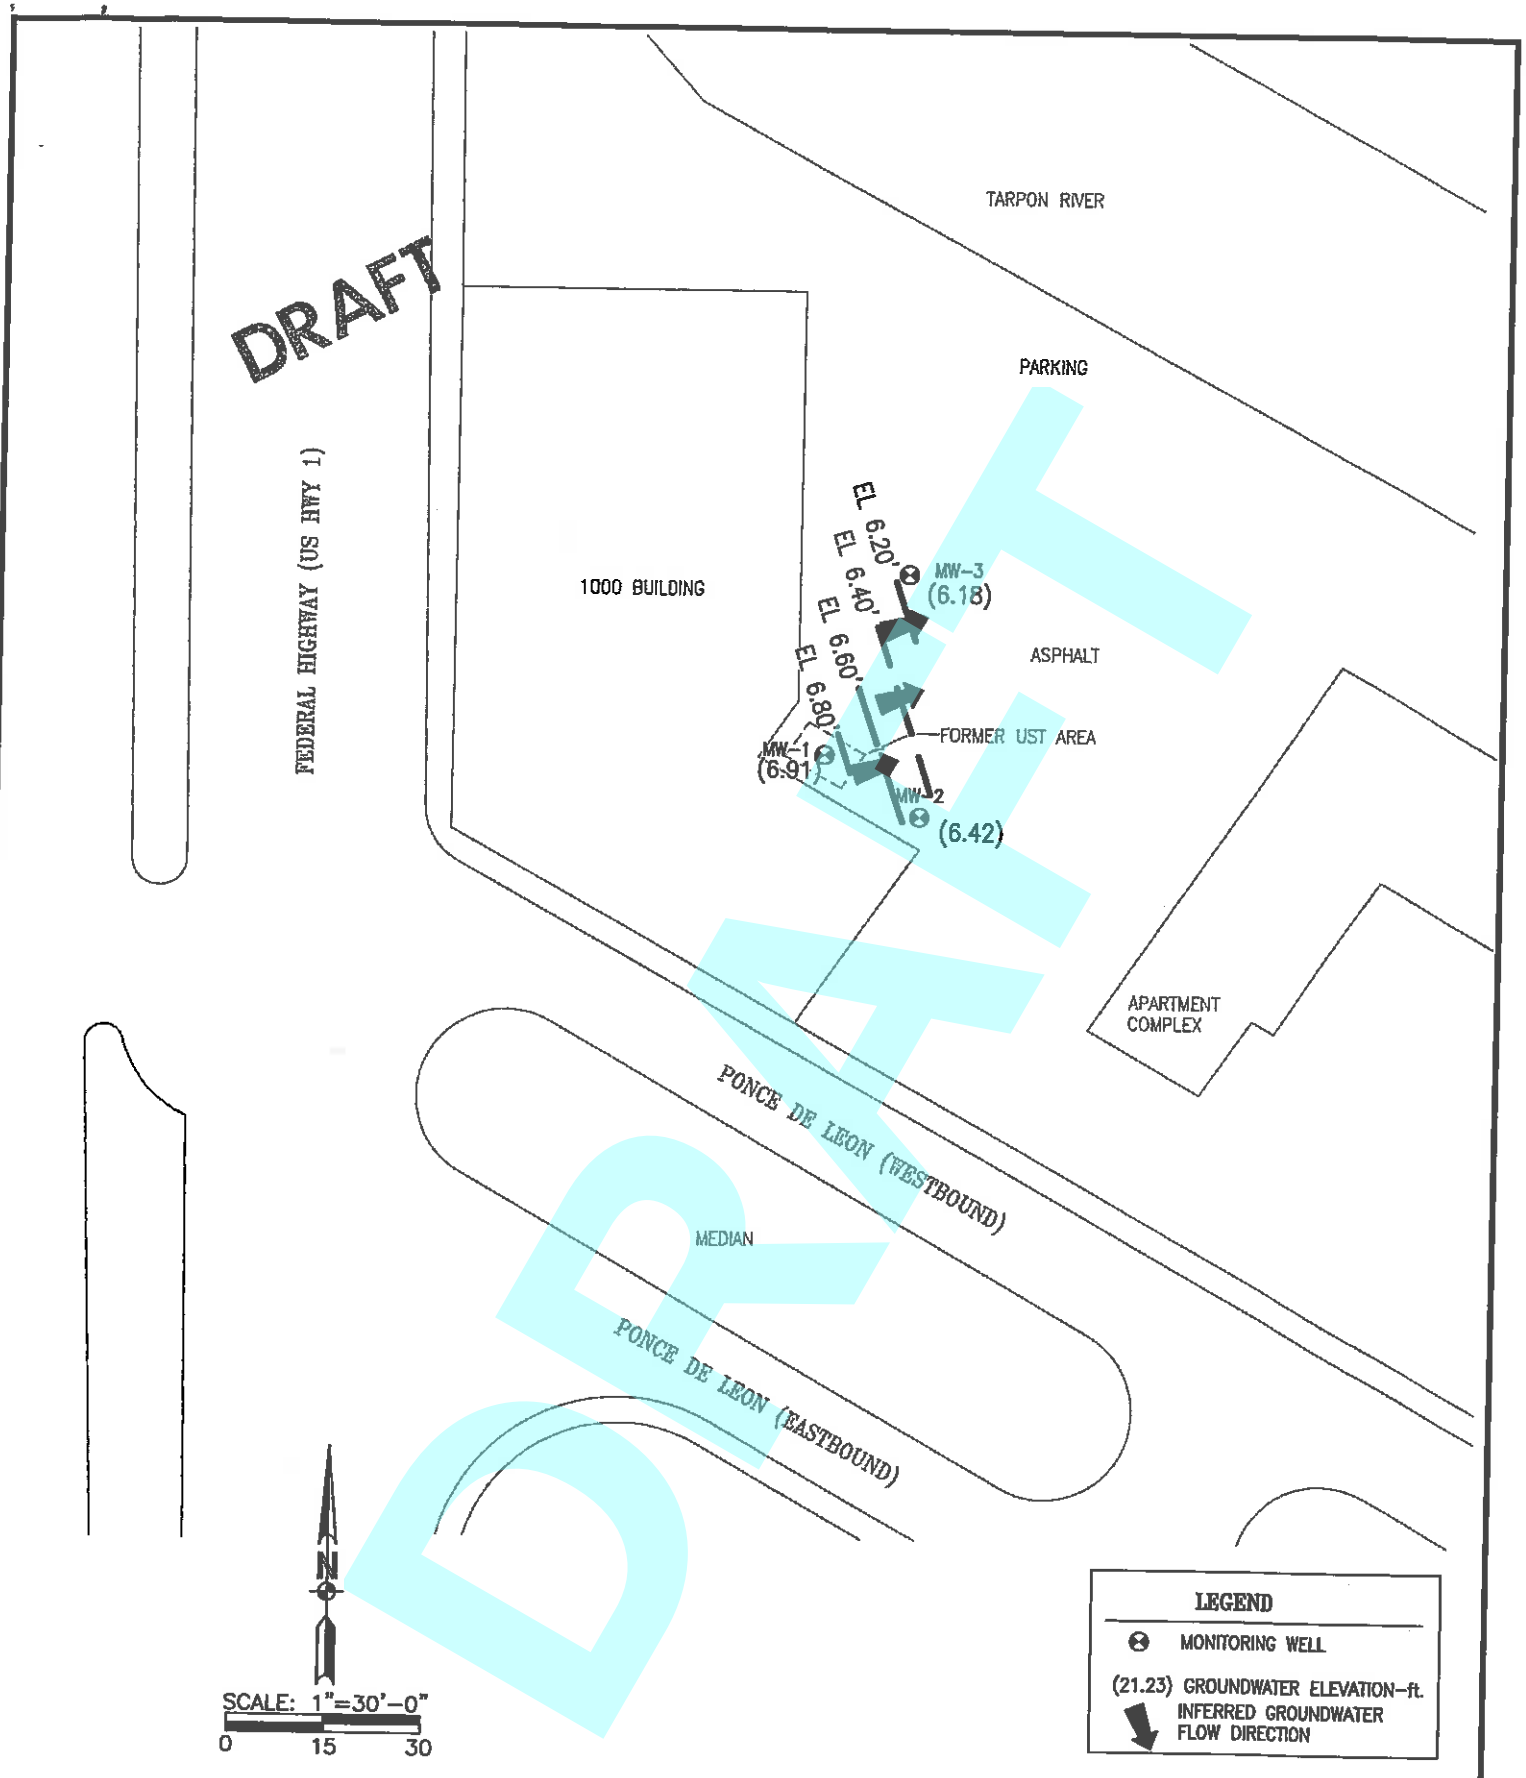

UNIVERSAL Solutions, Inc.
Engineers, Scientists, Environmental Consultants
8339 Stone Run Ct.
Tampa, Florida 33615
ph. (813) 639-1241
fx. (813) 639-1622

FIGURE 3 - AUGUST 30, 2012
GROUNDWATER ELEVATION MAP
RODERMAN PROPERTY (FORMER)
1000 SOUTH FEDERAL HIGHWAY
FORT LAUDERDALE, BREVARD CO., FLORIDA

DATE	PROJ. NO.
SEPT2012	5426
PROJ. MGR. R.A.	REVIEWED BY J.M.
DRAWING NO. FIG 3	DRAWN BY D.S.M.
FDEP FACILITY ID #26-8638942959	

DRAFT

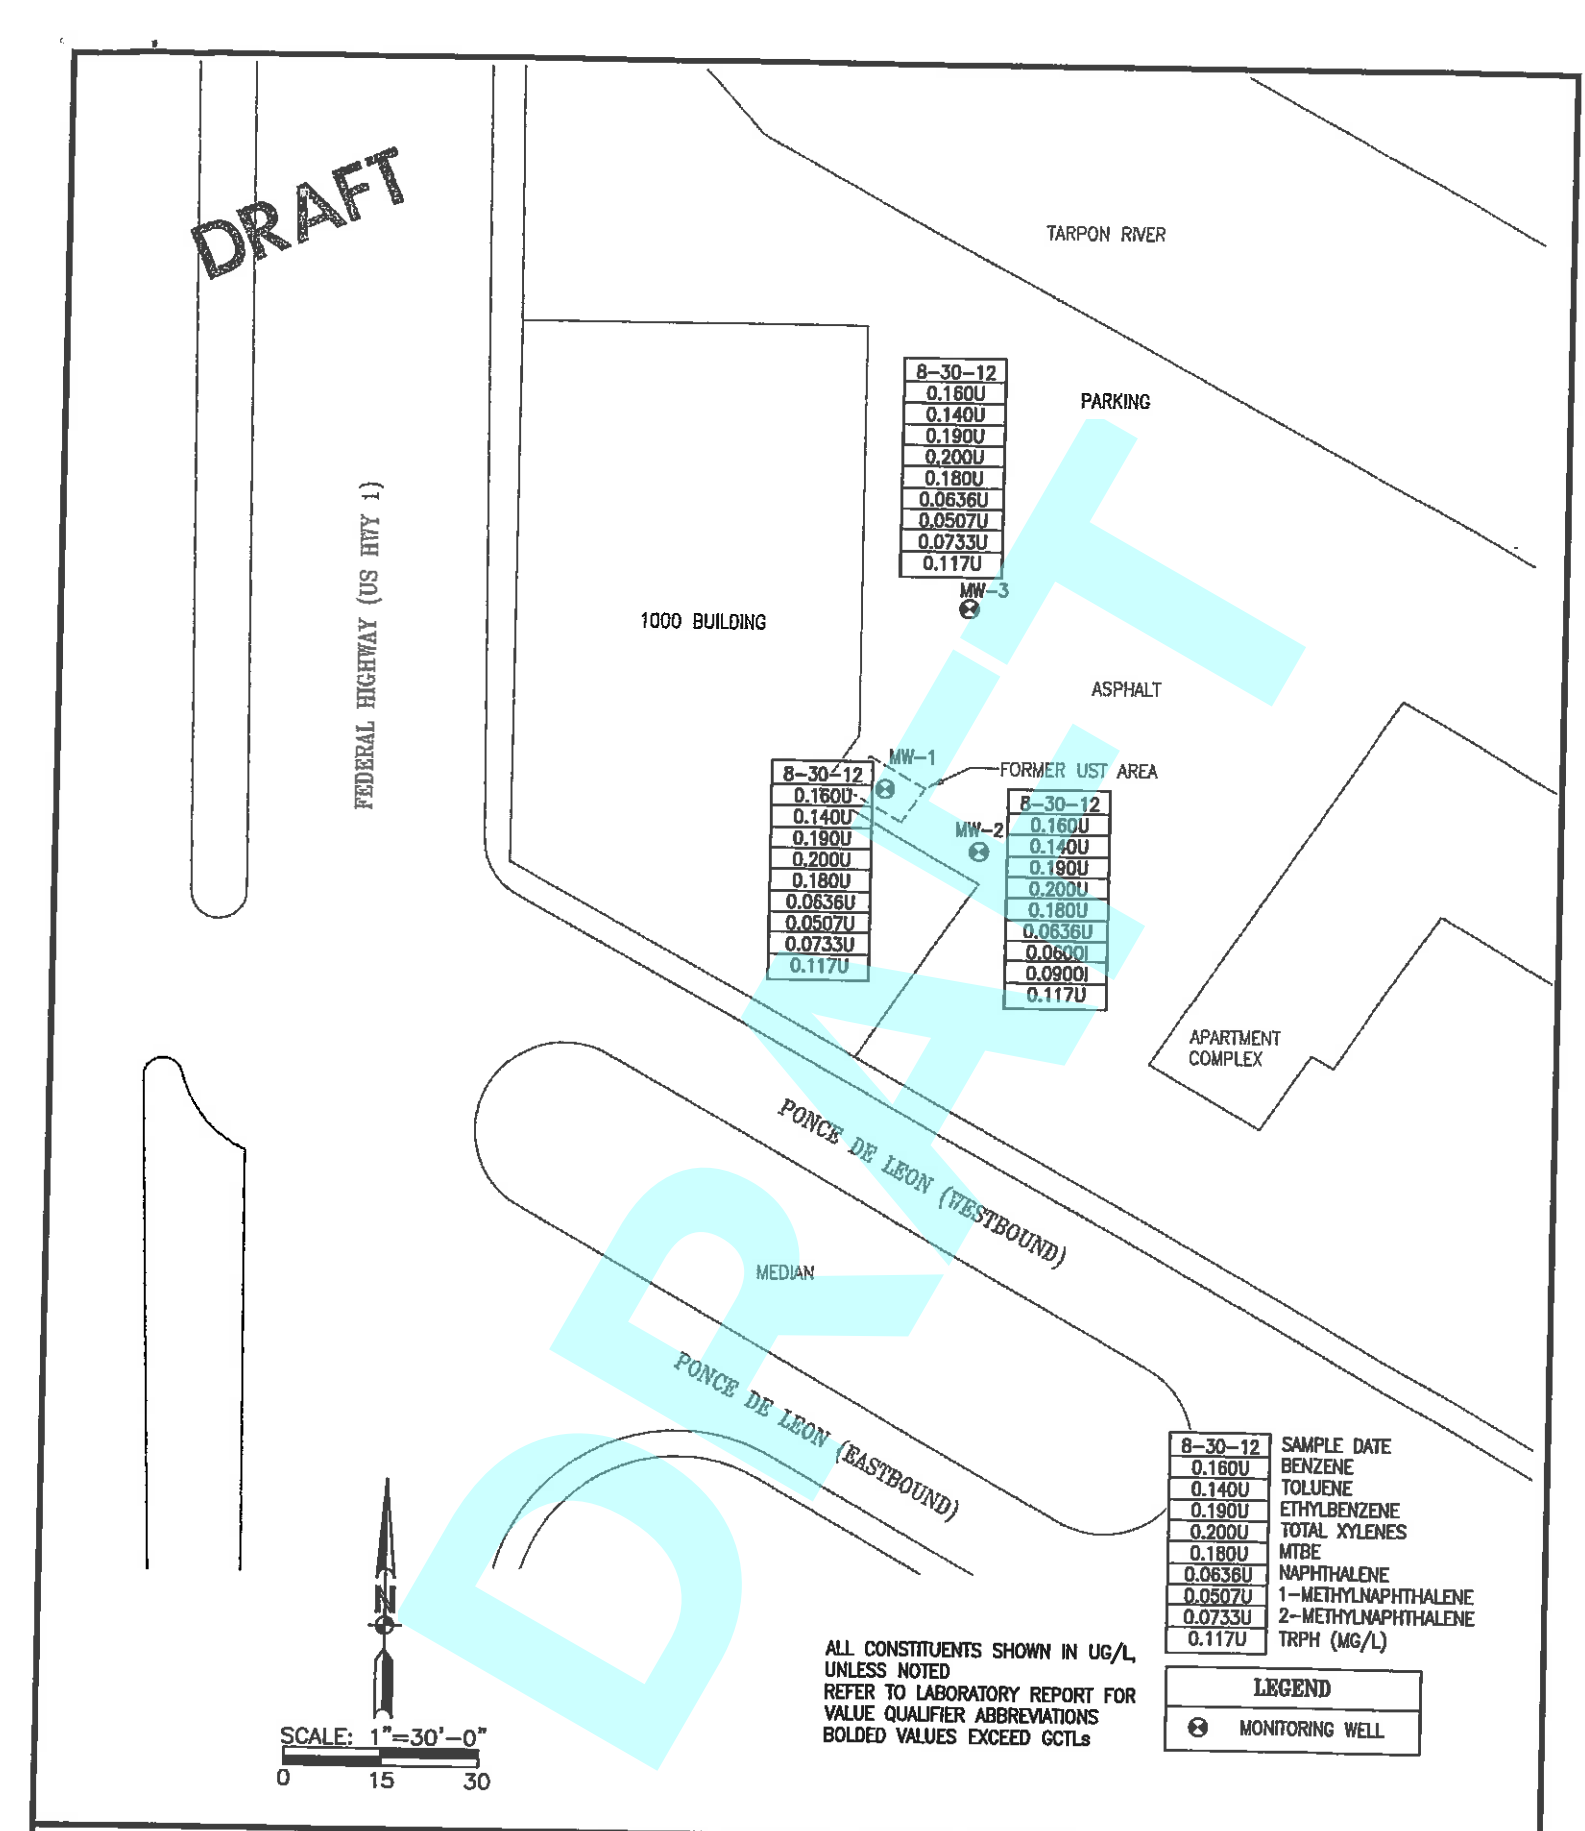

UNIVERSAL Solutions, Inc.
Engineers, Scientists, Environmental Consultants
8339 Stone Run Ct.
Tampa, Florida 33615
ph. (813) 639-1241
fx. (813) 639-1622

FIGURE 4 - AUGUST 30, 2012
GROUNDWATER ANALTYICAL SUMMARY
RODERMAN PROPERTY (FORMER)
1000 SOUTH FEDERAL HIGHWAY
FORT LAUDERDALE, BREVARD CO., FLORIDA

DATE	PROJ. NO.
SEPT2012	5426
PROJ. MGR. R.A.	REVIEWED BY J.M.
DRAWING NO. FIG 4	DRAWN BY D.S.M.
FDEP I.D. NO. 05/8942959	

DRAFT

TABLES

DRAFT

TABLE 1 -SOIL VAPOR SCREENING SUMMARY

Facility Name: Roderman Property — **Facility ID #** 8942959
Facility Address: 1000 S. Federal Highway — **UNIVERSAL#** 5426
Fort Lauderdale, Broward County

DRAFT

Location	Date	Depth to Water (ft)	Sample Depth (ft)	Net OVA Response (ppm)	Lithology/ Comments
SB-1/MW-1	5/17/1993	~4	0-3	BDL	
			3-5	BDL	
			5-7	90	odor
			7-9	BDL	
			9-12	BDL	
SB-2/MW-2	5/17/1993	~4	0-3	BDL	
			3-5	75	no odor
			5-7	100	no odor
			7-9	50	no odor
			9-12	5	
SB-3/MW-3	5/17/1993	~4	0-2	BDL	
			2-4	250	no odor
			4-6	BDL	
			6-8	BDL	
			8-10	25	
			10-12	BDL	
SB-1	8/30/12	2.11	1	0*	SB-1 lab sample
			2	0	
			3	0	
			4	0	
SB-2	8/30/12	~3	1	0	
			2	0	
			3	0	
			4	0	
SB-3	8/30/12	2.11	1	71*	SB-3 lab sample
			2	0	
			3	0	
			4	0	
SB-4	8/30/12	1.81	1	0	
			2	0	
			3	0	
			4	0	
SB-5	8/30/12	~3	1	0	
			2	0	
			3	0	
			4	0	
SB-6	8/30/12	2.59	1	0	
			2	0	
			3	0	
			4	0	
SB-3R	11/27/12	~2	1	12*	SS-5 lab sample
			2	0	
			3	0	
			4	0	
SB-1R	11/27/12	~2	1	0*	SS-4 lab sample
			2	0	
			3	0	
			4	0	
SB-7	11/27/12	~2	1	0*	SS-1 lab sample
			2	0	
			3	0	
			4	0	
SB-8	11/27/12	~2	1	0*	SS-2 lab sample
			2	0	
			3	0	
			4	0	
SB-9	11/27/12	~2	1	0*	SS-3 lab sample
			2	0	
			3	0	
			4	0	

NR-not reported
*soil sample collected for laboratory analysis
BDL-below detection limit

TABLE 2A - SOIL ANALYTICAL SUMMARY

Facility Name: Roderman Property
Facility Address: 1000 S. Federal Highway
Fort Lauderdale, Broward County

Facility ID No: 8942959
UNIVERSAL No: 5426

all constituents shown in mg/kg unless otherwise noted

Sample ID/ Location	NET OVA (ppm)	SAMPLE DEPTH (ft.)	DEPTH TO WATER (ft.)	Date	Benzene	Toluene	Ethylbenzene	Total Xylenes	Total BTEX	MTBE	Naphthalene	1-MethylNaphthalene	2-MethylNaphthalene	TRPH
Direct Exposure Residential					1.2	7500	1500	130	NA	4400	55	200	210	460
Leachability					0.007	0.5	0.6	0.2	NA	0.09	1.2	3.1	8.5	340
SB-1	0	1	2.11	08/30/12	0.000526 U	0.000603 U	0.000579 U	0.000734 U		0.000710 U	0.0126 U	0.0122 U	0.0148 U	14.9
SS-4/SB-1R	0	1	~2	11/27/2012	NS	NS	NS	NS	NS	NS	0.0121 U	0.0116 U	0.0141 U	NS
SB-3	71	1	2.11	08/30/12	0.00117 I	0.000747 U	0.000718 U	0.000910 U		0.000881 U	0.0159 U	0.0153 U	0.0186 U	11.2
SS-5/SB-3R	12	1	~2	11/27/2012	NS	NS	NS	NS	NS	NS	0.0134 U	0.0129 U	0.0156 U	NS
SS-1/SB-7	0	1	~2	11/27/2012	NS	NS	NS	NS	NS	NS	0.0130 U	0.0125 U	0.0152 U	NS
SS-2/SB-8	0	1	~4	11/27/2012	NS	NS	NS	NS	NS	NS	0.0138 U	0.0133 U	0.0161 U	NS
SS-3/SB-9	0	1	~2	11/27/2012	NS	NS	NS	NS	NS	NS	0.0122 U	0.0118 U	0.0143 U	NS

DRAFT

DRAFT

TABLE 2B - SOIL ANALYTICAL SUMMARY

Facility Name: Roderman Property
Facility Address: 1000 S. Federal Highway
Fort Lauderdale, Broward County

Facility ID No: 8942959
UNIVERSAL No: 5426

all constituents shown in mg/kg unless otherwise noted

Sample ID/ Location	NET OVA (ppm)	SAMPLE DEPTH (ft.)	DEPTH TO WATER (ft.)	Date	Benzo(a)Pyrene Equivalent Calculation	Acenaphthene	Acenaphthylene	Anthracene	Benzo(a)anthracene	Benzo(a)pyrene	Benzo(b)fluoranthene	Benzo(g,h,i)perylene	Benzo(k)fluoranthene	Chrysene	Dibenzo(a,h)anthracene	Fluoranthene	Fluorene	Indeno(1,2,3-cd)pyrene	Phenanthrene	Pyrene
Direct Exposure Residential					0.1	2400	1800	21000	#	0.1	#	2500	#	#	#	3200	2600	#	2200	2400
Leachability					NA	2.1	27	2500	0.8	8	2.4	32000	24	77	0.7	1200	160	6.6	250	880
SB-1	0	1	2.11	08/30/12	0.7	0.0144 U	0.0122 U	0.0301 I	0.344	0.434	0.550	0.344	0.358	0.413	0.106	0.968	0.0118 U	0.287	0.268	0.577
SS-4/SB-1R	0	1	2	11/27/2012	0.5	0.0138 U	0.0117 U	0.00923 U	0.0418	0.0520	0.0509	0.0470	0.0657	0.0625	0.0156 U	0.0934	0.0112 U	0.0362	0.00703 U	0.0825
SB-3	71	1	2.11	08/30/12	2.4	0.0286 I	0.0360 I	0.184	1.49	1.54	1.43	1.03	1.62	1.62	0.416	4.08	0.0457 I	0.911	1.33	2.35
SS-5/SB-3R	12	1	2	11/27/2012	2.2	0.0470	0.0614	0.314	1.60	1.40	1.46	0.897	1.55	1.71	0.386	3.79	0.0602	0.757	1.22	2.43
SS-1/SB-7	0	1	2	11/27/2012	1.4	0.0149 U	0.0126 U	0.00994 U	0.693	0.987	0.597	0.714	1.01	1.07	0.252	2.00	0.0121 U	0.556	0.444	1.77
SS-2/SB-8	0	1	4	11/27/2012	5.8	0.0565	0.0617	0.358	3.31	3.91	3.13	2.77	3.27	5.08	0.983	10.8	0.0690	2.41	2.53	8.06
SS-3/SB-9	0	1	2	11/27/2012	3.4	0.0683	0.0526	0.311	2.09	2.28	2.34	1.53	2.60	2.90	0.555	7.33	0.0871	1.33	3.38	5.98

see attached table for Benzo(a)Pyrene calculation (if applicable)
#-refer to Benzo(a)Pyrene calculation
Total Xylenes = sum of ortho-, meta-, and para-xylenes
Leachability = Chapter 62-777, F.A.C Table II Soil Cleanup Target Levels (Leachability Based on Groundwater Criteria)
Direct Exposure = Chapter 62-777, F.A.C Table II Soil Cleanup Target Levels (Residential)
NA = Not Applicable or Not Analyzed for particular constituent
I = The reported value is between the laboratory MDL and the laboratory PQL
K=sample was diluted
Bold-detected at/above applicable cleanup target levels
U-compound was not detected at method detection limits

DRAFT

Benzo(a)pyrene Conversion Table

For Direct Exposure Soil Cleanup Target Levels

Facility/Site Name:	Roderman Property
Location:	Fort Lauderdale
Facility/Site ID No.:	8942959
Soil Sample No.	SB1
Sample Date	8/30/2012
Location:	adjacent to MW-1
Depth (ft):	1

DRAFT

INSTRUCTIONS: Calculate Total Benzo(a)pyrene Equivalents if at least one of the carcinogenic PAHs is detected in the sample at a concentration equal to or higher than the Method Detection Limit (MDL), whether quantified with certainty (the concentration reported has no qualifier) or estimated (the concentration reported has a "J", "T" or "I" qualifier). Enter the contaminant concentrations (in mg/kg) for all seven carcinogenic PAHs in the yellow boxes using the following criteria (and see table below):

1. If quantified with certainty, or estimated and has the "J" qualifier, enter the reported value;
2. If not detected at the MDL (the concentration reported is the MDL followed by the "U" qualifier) enter 1/2 of the reported value;
3. If detected at a concentration lower than the MDL and the concentration is estimated (has the "T" qualifier) enter the estimated value;
4. If detected at a concentration equal to or higher than the MDL but lower than the Practical Quantitation Limit (PQL) and the concentration is estimated (has the "I" qualifier) enter the estimated value;
5. If detected at a concentration equal to or higher than the MDL but lower than the PQL and it is not estimated (the concentration reported is the PQL followed by the "M" qualifier) enter 1/2 of the reported value.

Contaminant	Concentration (mg/kg)	Toxic Equivalency Factor	Benzo(a)pyrene Equivalents
Benzo(a)pyrene	0.434	1.0	0.4340
Benzo(a)anthracene	0.344	0.1	0.0344
Benzo(b)fluoranthene	0.550	0.1	0.0550
Benzo(k)fluoranthene	0.358	0.01	0.0036
Chrysene	0.413	0.001	0.0004
Dibenz(a,h)anthracene	0.106	1.0	0.1060
Indeno(1,2,3-cd)pyrene	0.287	0.1	0.0287

DE Residential = 0.1 mg/kg; DE Industrial = 0.7 mg/kg

Total Benzo(a)pyrene Equivalents = 0.7

The concentration shown EXCEEDS the Residential Direct Exposure SCTL of 0.1 mg/kg.

The concentration shown does not exceed the Industrial Direct Exposure SCTL of 0.7 mg/kg.

Summary Criteria for Table Entries			
Detection	Concentration Reported	Data Qualifier	Enter
Various	Quantified with certainty	None	reported value
Various	Estimated	J	reported (estimated) value
ND at MDL	MDL	U	1/2 reported value
< MDL	Estimated	T	reported (estimated) value
≥ MDL but < PQL	Estimated	I	reported (estimated) value
≥ MDL but < PQL	PQL	M	1/2 reported value

Benzo(a)pyrene Conversion Table

For Direct Exposure Soil Cleanup Target Levels

Facility/Site Name:	Roderman Property
Location:	Fort Lauderdale
Facility/Site ID No.:	8942959
Soil Sample No.	SB3
Sample Date	8/30/2012
Location:	east of MW-1
Depth (ft):	1

DRAFT

INSTRUCTIONS: Calculate Total Benzo(a)pyrene Equivalents if at least one of the carcinogenic PAHs is detected in the sample at a concentration equal to or higher than the Method Detection Limit (MDL), whether quantified with certainty (the concentration reported has no qualifier) or estimated (the concentration reported has a "J", "T" or "I" qualifier). Enter the contaminant concentrations (in mg/kg) for all seven carcinogenic PAHs in the yellow boxes using the following criteria (and see table below):

1. If quantified with certainty, or estimated and has the "J" qualifier, enter the reported value;
2. If not detected at the MDL (the concentration reported is the MDL followed by the "U" qualifier) enter 1/2 of the reported value;
3. If detected at a concentration lower than the MDL and the concentration is estimated (has the "T" qualifier) enter the estimated value;
4. If detected at a concentration equal to or higher than the MDL but lower than the Practical Quantitation Limit (PQL) and the concentration is estimated (has the "I" qualifier) enter the estimated value;
5. If detected at a concentration equal to or higher than the MDL but lower than the PQL and it is not estimated (the concentration reported is the PQL followed by the "M" qualifier) enter 1/2 of the reported value.

Contaminant	Concentration (mg/kg)	Toxic Equivalency Factor	Benzo(a)pyrene Equivalents
Benzo(a)pyrene	1.540	1.0	1.5400
Benzo(a)anthracene	1.490	0.1	0.1490
Benzo(b)fluoranthene	1.430	0.1	0.1430
Benzo(k)fluoranthene	1.620	0.01	0.0162
Chrysene	1.620	0.001	0.0016
Dibenz(a,h)anthracene	0.416	1.0	0.4160
Indeno(1,2,3-cd)pyrene	0.911	0.1	0.0911

DE Residential = 0.1 mg/kg; DE Industrial = 0.7 mg/kg

Total Benzo(a)pyrene Equivalents = 2.4

The concentration shown EXCEEDS the Residential Direct Exposure SCTL of 0.1 mg/kg.

The concentration shown EXCEEDS the Industrial Direct Exposure SCTL of 0.7 mg/kg.

Summary Criteria for Table Entries			
Detection	Concentration Reported	Data Qualifier	Enter
Various	Quantified with certainty	None	reported value
Various	Estimated	J	reported (estimated) value
ND at MDL	MDL	U	1/2 reported value
< MDL	Estimated	T	reported (estimated) value
≥ MDL but < PQL	Estimated	I	reported (estimated) value
≥ MDL but < PQL	PQL	M	1/2 reported value

Benzo(a)pyrene Conversion Table

For Direct Exposure Soil Cleanup Target Levels

Facility/Site Name: Roderman Property
Location: Fort Lauderdale
Facility/Site ID No.: 8942959

DRAFT

Soil Sample No. SS-1
Sample Date 11/27/2012
Location: northern property boundary
Depth (ft): 1

INSTRUCTIONS: Calculate Total Benzo(a)pyrene Equivalents if at least one of the carcinogenic PAHs is detected in the sample at a concentration equal to or higher than the Method Detection Limit (MDL), whether quantified with certainty (the concentration reported has no qualifier) or estimated (the concentration reported has a "J", "T" or "I" qualifier). Enter the contaminant concentrations (in mg/kg) for all seven carcinogenic PAHs in the yellow boxes using the following criteria (and see table below):

1. If quantified with certainty, or estimated and has the "J" qualifier, enter the reported value;
2. If not detected at the MDL (the concentration reported is the MDL followed by the "U" qualifier) enter 1/2 of the reported value;
3. If detected at a concentration lower than the MDL and the concentration is estimated (has the "T" qualifier) enter the estimated value;
4. If detected at a concentration equal to or higher than the MDL but lower than the Practical Quantitation Limit (PQL) and the concentration is estimated (has the "I" qualifier) enter the estimated value;
5. If detected at a concentration equal to or higher than the MDL but lower than the PQL and it is not estimated (the concentration reported is the PQL followed by the "M" qualifier) enter 1/2 of the reported value.

Contaminant	Concentration (mg/kg)	Toxic Equivalency Factor	Benzo(a)pyrene Equivalents
Benzo(a)pyrene	0.987	1.0	0.9870
Benzo(a)anthracene	0.693	0.1	0.0693
Benzo(b)fluoranthene	0.597	0.1	0.0597
Benzo(k)fluoranthene	1.010	0.01	0.0101
Chrysene	1.070	0.001	0.0011
Dibenz(a,h)anthracene	0.252	1.0	0.2520
Indeno(1,2,3-cd)pyrene	0.556	0.1	0.0556

DE Residential = 0.1 mg/kg; DE Industrial = 0.7 mg/kg

Total Benzo(a)pyrene Equivalents = 1.4

The concentration shown EXCEEDS the Residential Direct Exposure SCTL of 0.1 mg/kg.

The concentration shown EXCEEDS the Industrial Direct Exposure SCTL of 0.7 mg/kg.

Summary Criteria for Table Entries			
Detection	Concentration Reported	Data Qualifier	Enter
Various	Quantified with certainty	None	reported value
Various	Estimated	J	reported (estimated) value
ND at MDL	MDL	U	1/2 reported value
< MDL	Estimated	T	reported (estimated) value
≥ MDL but < PQL	Estimated	I	reported (estimated) value
≥ MDL but < PQL	PQL	M	1/2 reported value

Benzo(a)pyrene Conversion Table

For Direct Exposure Soil Cleanup Target Levels

Facility/Site Name: Roderman Property
Location: Fort Lauderdale
Facility/Site ID No.: 8942959

DRAFT

Soil Sample No. SS-2
Sample Date 11/27/2012
Location: northeastern property boundary
Depth (ft): 1

INSTRUCTIONS: Calculate Total Benzo(a)pyrene Equivalents if at least one of the carcinogenic PAHs is detected in the sample at a concentration equal to or higher than the Method Detection Limit (MDL), whether quantified with certainty (the concentration reported has no qualifier) or estimated (the concentration reported has a "J", "T" or "I" qualifier). Enter the contaminant concentrations (in mg/kg) for all seven carcinogenic PAHs in the yellow boxes using the following criteria (and see table below):

1. If quantified with certainty, or estimated and has the "J" qualifier, enter the reported value;
2. If not detected at the MDL (the concentration reported is the MDL followed by the "U" qualifier) enter 1/2 of the reported value;
3. If detected at a concentration lower than the MDL and the concentration is estimated (has the "T" qualifier) enter the estimated value;
4. If detected at a concentration equal to or higher than the MDL but lower than the Practical Quantitation Limit (PQL) and the concentration is estimated (has the "I" qualifier) enter the estimated value;
5. If detected at a concentration equal to or higher than the MDL but lower than the PQL and it is not estimated (the concentration reported is the PQL followed by the "M" qualifier) enter 1/2 of the reported value.

Contaminant	Concentration (mg/kg)	Toxic Equivalency Factor	Benzo(a)pyrene Equivalents
Benzo(a)pyrene	3.910	1.0	3.9100
Benzo(a)anthracene	3.310	0.1	0.3310
Benzo(b)fluoranthene	3.130	0.1	0.3130
Benzo(k)fluoranthene	3.270	0.01	0.0327
Chrysene	5.080	0.001	0.0051
Dibenz(a,h)anthracene	0.983	1.0	0.9830
Indeno(1,2,3-cd)pyrene	2.410	0.1	0.2410

DE Residential = 0.1 mg/kg; DE Industrial = 0.7 mg/kg

Total Benzo(a)pyrene Equivalents = 5.8

The concentration shown EXCEEDS the Residential Direct Exposure SCTL of 0.1 mg/kg.

The concentration shown EXCEEDS the Industrial Direct Exposure SCTL of 0.7 mg/kg.

Summary Criteria for Table Entries			
Detection	Concentration Reported	Data Qualifier	Enter
Various	Quantified with certainty	None	reported value
Various	Estimated	J	reported (estimated) value
ND at MDL	MDL	U	1/2 reported value
< MDL	Estimated	T	reported (estimated) value
≥ MDL but < PQL	Estimated	I	reported (estimated) value
≥ MDL but < PQL	PQL	M	1/2 reported value

Benzo(a)pyrene Conversion Table

For Direct Exposure Soil Cleanup Target Levels

DRAFT

Facility/Site Name:	Roderman Property
Location:	Fort Lauderdale
Facility/Site ID No.:	8942959
Soil Sample No.	SS-3
Sample Date	11/27/2012
Location:	southeastern property bounary
Depth (ft):	1

INSTRUCTIONS: Calculate Total Benzo(a)pyrene Equivalents if at least one of the carcinogenic PAHs is detected in the sample at a concentration equal to or higher than the Method Detection Limit (MDL), whether quantified with certainty (the concentration reported has no qualifier) or estimated (the concentration reported has a "J", "T" or "I" qualifier). Enter the contaminant concentrations (in mg/kg) for all seven carcinogenic PAHs in the yellow boxes using the following criteria (and see table below):

1. If quantified with certainty, or estimated and has the "J" qualifier, enter the reported value;
2. If not detected at the MDL (the concentration reported is the MDL followed by the "U" qualifier) enter 1/2 of the reported value;
3. If detected at a concentration lower than the MDL and the concentration is estimated (has the "T" qualifier) enter the estimated value;
4. If detected at a concentration equal to or higher than the MDL but lower than the Practical Quantitation Limit (PQL) and the concentration is estimated (has the "I" qualifier) enter the estimated value;
5. If detected at a concentration equal to or higher than the MDL but lower than the PQL and it is not estimated (the concentration reported is the PQL followed by the "M" qualifier) enter 1/2 of the reported value.

Contaminant	Concentration (mg/kg)	Toxic Equivalency Factor	Benzo(a)pyrene Equivalents
Benzo(a)pyrene	2.280	1.0	2.2800
Benzo(a)anthracene	2.090	0.1	0.2090
Benzo(b)fluoranthene	2.340	0.1	0.2340
Benzo(k)fluoranthene	2.600	0.01	0.0260
Chrysene	2.900	0.001	0.0029
Dibenz(a,h)anthracene	0.555	1.0	0.5550
Indeno(1,2,3-cd)pyrene	1.330	0.1	0.1330

DE Residential = 0.1 mg/kg; DE Industrial = 0.7 mg/kg

Total Benzo(a)pyrene Equivalents = 3.4

The concentration shown EXCEEDS the Residential Direct Exposure SCTL of 0.1 mg/kg.

The concentration shown EXCEEDS the Industrial Direct Exposure SCTL of 0.7 mg/kg.

Summary Criteria for Table Entries			
Detection	Concentration Reported	Data Qualifier	Enter
Various	Quantified with certainty	None	reported value
Various	Estimated	J	reported (estimated) value
ND at MDL	MDL	U	1/2 reported value
< MDL	Estimated	T	reported (estimated) value
≥ MDL but < PQL	Estimated	I	reported (estimated) value
≥ MDL but < PQL	PQL	M	1/2 reported value

Benzo(a)pyrene Conversion Table

For Direct Exposure Soil Cleanup Target Levels

Facility/Site Name:	Roderman Property
Location:	Fort Lauderdale
Facility/Site ID No.:	8942959
Soil Sample No.	SS-4
Sample Date	11/27/2012
Location:	adjacent to SB-1
Depth (ft):	1

DRAFT

INSTRUCTIONS: Calculate Total Benzo(a)pyrene Equivalents if at least one of the carcinogenic PAHs is detected in the sample at a concentration equal to or higher than the Method Detection Limit (MDL), whether quantified with certainty (the concentration reported has no qualifier) or estimated (the concentration reported has a "J", "T" or "I" qualifier). Enter the contaminant concentrations (in mg/kg) for all seven carcinogenic PAHs in the yellow boxes using the following criteria (and see table below):

1. If quantified with certainty, or estimated and has the "J" qualifier, enter the reported value;
2. If not detected at the MDL (the concentration reported is the MDL followed by the "U" qualifier) enter 1/2 of the reported value;
3. If detected at a concentration lower than the MDL and the concentration is estimated (has the "T" qualifier) enter the estimated value;
4. If detected at a concentration equal to or higher than the MDL but lower than the Practical Quantitation Limit (PQL) and the concentration is estimated (has the "I" qualifier) enter the estimated value;
5. If detected at a concentration equal to or higher than the MDL but lower than the PQL and it is not estimated (the concentration reported is the PQL followed by the "M" qualifier) enter 1/2 of the reported value.

Contaminant	Concentration (mg/kg)	Toxic Equivalency Factor	Benzo(a)pyrene Equivalents
Benzo(a)pyrene	0.520	1.0	0.5200
Benzo(a)anthracene	0.042	0.1	0.0042
Benzo(b)fluoranthene	0.051	0.1	0.0051
Benzo(k)fluoranthene	0.066	0.01	0.0007
Chrysene	0.063	0.001	0.0001
Dibenz(a,h)anthracene	0.005	1.0	0.0052
Indeno(1,2,3-cd)pyrene	0.036	0.1	0.0036

DE Residential = 0.1 mg/kg; DE Industrial = 0.7 mg/kg

Total Benzo(a)pyrene Equivalents = 0.5

The concentration shown EXCEEDS the Residential Direct Exposure SCTL of 0.1 mg/kg.

The concentration shown does not exceed the Industrial Direct Exposure SCTL of 0.7 mg/kg.

Summary Criteria for Table Entries			
Detection	Concentration Reported	Data Qualifier	Enter
Various	Quantified with certainty	None	reported value
Various	Estimated	J	reported (estimated) value
ND at MDL	MDL	U	1/2 reported value
< MDL	Estimated	T	reported (estimated) value
≥ MDL but < PQL	Estimated	I	reported (estimated) value
≥ MDL but < PQL	PQL	M	1/2 reported value

Benzo(a)pyrene Conversion Table

For Direct Exposure Soil Cleanup Target Levels

Facility/Site Name:	Roderman Property
Location:	Fort Lauderdale
Facility/Site ID No.:	8942959
Soil Sample No.	SS-5
Sample Date	11/27/2012
Location:	adjacent to SB-3
Depth (ft):	1

DRAFT

INSTRUCTIONS: Calculate Total Benzo(a)pyrene Equivalents if at least one of the carcinogenic PAHs is detected in the sample at a concentration equal to or higher than the Method Detection Limit (MDL), whether quantified with certainty (the concentration reported has no qualifier) or estimated (the concentration reported has a "J", "T" or "I" qualifier). Enter the contaminant concentrations (in mg/kg) for all seven carcinogenic PAHs in the yellow boxes using the following criteria (and see table below):

1. If quantified with certainty, or estimated and has the "J" qualifier, enter the reported value;
2. If not detected at the MDL (the concentration reported is the MDL followed by the "U" qualifier) enter 1/2 of the reported value;
3. If detected at a concentration lower than the MDL and the concentration is estimated (has the "T" qualifier) enter the estimated value;
4. If detected at a concentration equal to or higher than the MDL but lower than the Practical Quantitation Limit (PQL) and the concentration is estimated (has the "I" qualifier) enter the estimated value;
5. If detected at a concentration equal to or higher than the MDL but lower than the PQL and it is not estimated (the concentration reported is the PQL followed by the "M" qualifier) enter 1/2 of the reported value.

Contaminant	Concentration (mg/kg)	Toxic Equivalency Factor	Benzo(a)pyrene Equivalents
Benzo(a)pyrene	1.400	1.0	1.4000
Benzo(a)anthracene	1.600	0.1	0.1600
Benzo(b)fluoranthene	1.460	0.1	0.1460
Benzo(k)fluoranthene	1.550	0.01	0.0155
Chrysene	1.710	0.001	0.0017
Dibenz(a,h)anthracene	0.386	1.0	0.3860
Indeno(1,2,3-cd)pyrene	0.757	0.1	0.0757

DE Residential = 0.1 mg/kg; DE Industrial = 0.7 mg/kg

Total Benzo(a)pyrene Equivalents = 2.2

The concentration shown EXCEEDS the Residential Direct Exposure SCTL of 0.1 mg/kg.

The concentration shown EXCEEDS the Industrial Direct Exposure SCTL of 0.7 mg/kg.

Summary Criteria for Table Entries			
Detection	Concentration Reported	Data Qualifier	Enter
Various	Quantified with certainty	None	reported value
Various	Estimated	J	reported (estimated) value
ND at MDL	MDL	U	1/2 reported value
< MDL	Estimated	T	reported (estimated) value
≥ MDL but < PQL	Estimated	I	reported (estimated) value
≥ MDL but < PQL	PQL	M	1/2 reported value

TABLE 3 - GROUNDWATER ELEVATION DATA

Facility Name: Roderman Property
Facility Address: 1000 S. Federal Highway
Fort Lauderdale, Broward County

Facility ID No: 8942959
UNIVERSAL No: 5426

all values shown in feet unless otherwise noted

WELL NO.	MW-1			MW-2			MW-3					
DIAMETER (inches)	2			2			2					
WELL DEPTH	13			13			13					
SCREEN INTERVAL	3 to 13			3 to 13			3 to 13					
TOC ELEVATION		9.02			8.77			8.23				
DATE	ELEV	DTW	FP	ELEV	DTW	FP	ELEV	DTW	FP	ELEV	DTW	FP
5/28/1993	5.14	3.88		5.29	3.48		5.21	3.02				
8/30/2012	6.91	2.11		6.18	2.59		6.42	1.81				

CNL-could not locate
ELEV- TOC-DTW
TOC-top of casing-measured relative to arbitrary point
DTW-depth to water (ft)-measured relative to TOC
NM-not measured
Data prior to 2012 from prior consultant tables

DRAFT

DRAFT

Table 4A: GROUNDWATER ANALYTICAL SUMMARY

Facility Name: Roderman Property
Facility Address: 1000 S. Federal Highway
Fort Lauderdale, Broward County

Facility ID No: 8942959
UNIVERSAL No: 5426

all constituents shown in ug/l unless otherwise noted

Location	Date	Benzene	Toluene	Ethylbenzene	Total Xylenes	Total BTEX	MTBE	Naphthalene	1-Methylnaphthalene	2-Methylnaphthalene	TRPH (mg/L)	Lead (mg/L)	EDB
NADSC		100	400	300	200	NA	200	140	280	280	50	150	0.2
GCTL		1	40	30	20	NA	20	14	28	28	5	15	0.02
MW-1	05/23/93	1U	1 U	1U	1U	4U	2U	4PQL	3PQL	5PQL	10.8	0.022	0.02U
	8/30/12	0.160 U	0.140 U	0.190 U	0.200 U	0.140 U	0.180 U	0.0636 U	0.0507 U	0.0733 U	0.117 U	3.30 U	0.0050 U
MW-2	05/23/93	1U	1 U	1U	1U	4U	2U	10U	10U	10U	3.0U	0.070	0.02U
	8/30/12	0.160 U	0.140 U	0.190 U	0.200 U	0.140 U	0.180 U	0.0636 U	0.0600 I	0.0900 I	0.117 U	3.30 U	0.0049 U
MW-3	05/23/93	1U	1 U	1U	1U	4U	2U	10U	10U	10U	3.0U	1.79	0.02U
	8/30/12	0.160 U	0.140 U	0.190 U	0.200 U	0.140 U	0.180 U	0.0636 U	0.0507 U	0.0733 U	0.117 U	3.30 U	0.0049 U

DRAFT

DRAFT

CAM #26-0233
Exhibit 1B
Page 700 of 1831

Table 4B: GROUNDWATER ANALYTICAL SUMMARY

Facility Name: Roderman Property
Facility Address: 1000 S. Federal Highway
Fort Lauderdale, Broward County

Facility ID No: 8942959
UNIVERSAL No: 5426

all constituents shown in ug/l unless otherwise noted

Location	Date	Acenaphthene	Acenaphthylene	Anthracene	Benz(a)Anthracene	Benzo(a)pyrene	Benzo(b)fluoranthene	Benzo(g,h,i)perylene	Benzo(k)fluoranthene	Chrysene	Dibenz(a,h)Anthracene	Fluoranthene	Fluorene	Indeno(1,2,3-cd)pyrene	Phenanthrene	Pyrene
NADSC		200	2100	21000	5	20	5	2100	50	480	0.5	2800	2800	5	2100	2100
GCTL		20	210	2100	0.05	0.2	0.05	210	0.5	4.8	0.005	280	280	0.05	210	210
MW-1	05/23/93	10U	10U	6PQL	10U	10U	10U	10U	10U	10U	10U	10U	3PQL	10U	1PQL	10U
	8/30/12	0.115 U	0.0615 U	0.0446 U	0.0549 U	0.0747 U	0.0784 U	0.0797 U	0.0889 U	0.0759 U	0.0752 U	0.0407 U	0.0598 U	0.0816 U	0.0424 U	0.0759 U
MW-2	05/23/93	10U	10U	10U	10U	10U	10U	10U	10U	10U	10U	10U	10U	10U	10U	10U
	8/30/12	0.115 U	0.0615 U	0.0446 U	0.0549 U	0.0747 U	0.0784 U	0.0797 U	0.0889 U	0.0759 U	0.0752 U	0.0407 U	0.0598 U	0.0816 U	0.0424 U	0.0759 U
MW-3	05/23/93	10U	10U	10U	10U	10U	10U	10U	10U	10U	10U	10U	10U	10U	10U	10U
	8/30/12	0.115 U	0.0615 U	0.0446 U	0.0549 U	0.0747 U	0.0784 U	0.0797 U	0.0889 U	0.0759 U	0.0752 U	0.0407 U	0.0598 U	0.0816 U	0.0424 U	0.0759 U

U or < =not detected at or above method detection limits
I-reported values is between laboratory method detection limit and reporting limit
NADSC-Chapter 62-777 Natural Attenuation Source Concentration Level
GCTL-Chapter 62-777 Groundwater Cleanup Target Level
PQL-analyte detected, value is below method reporting level

NS-not sampled
NA/NS-not analyzed or not sampled partclular constituent
L- off scale high, value known to be higher than reported value
Q-indicates sample was prepared or analyzed after the holding time expired

Notes:
All concentrations are reported in micrograms per liter (ug/L)
Bolded values indicate exceedance of GCTL

DRAFT

UNIVERSAL Solutions, Inc.

Engineers, Scientists, Environmental Consultants
8339 Stone Run Ct. Tampa, Florida 33615
(813) 639-1241 • Fax (813) 639-1622

2 PM 1:06
STORAGE SYSTEMS
TEAM 5

January 11, 2013

WRScompass
Petroleum Cleanup Section Five
Bureau of Petroleum Storage Systems
508 A Capital Circle SE
Tallahassee, Florida 32301

Attn: Ms. Kristy Trueblood
WRScompass Manager

Re: **Low Scored Site Initiative Report**
and Site Rehabilitation Completion Order Request
Roderman Property (Former)
1000 South Federal Highway
Fort Lauderdale, Broward
FDEP Facility ID# 06/8942959
Discharge Date: 12/3/1988 (EDI)
Priority Score: 9
UNIVERSAL No. 5426
Work Order No. 2013-95-W1878A

RECEIVED
2013 JAN 18 A 10:32

UNIVERSAL Solutions, Inc. (UNIVERSAL) is pleased to submit this Low Scored Site Initiative (LSSI) Report and Site Rehabilitation Completion Order (SRCO) Request detailing assessment activities completed at the above referenced facility. The activities were conducted under Events 1, 2, and 3 of LSSI Work Order No. 2013-95-W1878A.

The following Figures are included as part of this Report:

Figure 1:	Site Map
Figure 2:	Soil Sampling Locations
Figures 3A/B:	Groundwater Elevation Maps
Figure 4:	Groundwater Analytical Summary

Data collected is provided in the following Tables:

Table 1:	Soil Vapor Screening Summary
Table 2A/B:	Soil Analytical Summary with BaP Tables
Table 3:	Groundwater Elevation Data
Table 4A/B:	Groundwater Analytical Summary

DRAFT

The following Appendices are also included in this Report:

Appendix A:	Well Construction & Boring Logs, Groundwater Sampling Logs, and Field Notes
Appendix B:	Laboratory Reports
Appendix C:	SCS Worksheets

SCOPE OF WORK

The following scope of work was completed under Event 1 of the current work order:

- A site specific Health and Safety Plan was prepared. The Plan was submitted to the Department in an October 1, 2012 Event 1 Summary Report;
- Advanced a total of six (6) soil borings (SB-1 through SB-6) via hand auger to approximately 4 feet below grade and field screened soils for organic vapors;
- Collected two (2) soil samples (SB-1 and SB-3) from above the current water table for laboratory analysis of BTEX/MTBE, PAH, and TRPH constituents;
- Collected groundwater samples from three (3) existing shallow wells (MW-1, MW-2, and MW-3) for laboratory analysis of BTEX/MTBE, PAH, TRPH, Lead, and EDB constituents.

The following scope of work was completed under Event 2 of the current work order:

- Advanced a total of five (5) soil borings (SB-1R, SB-3R, SB-7, SB-8, and SB-9) via hand auger to approximately 4 feet below grade and field screened soils for organic vapors; and
- Collected a total of five (5) soil samples (SS-1 through SS-5) from above the water table at each boring. The samples were laboratory analyzed for PAH constituents. BaP study @

The following scope of work was completed under Event 3 of the current work order:

- Collected groundwater samples from three (3) existing shallow wells (MW-1, MW-2, and MW-3) for laboratory analysis of BTEX/MTBE, PAH, and TRPH constituents.

BACKGROUND

The Roderman Property is located at the northeastern corner of the intersection of South Federal Highway (aka US 1) and Ponce de Leon in Fort Lauderdale, Broward County. According to the State database, the facility property previously contained one (1) 500 gallon capacity UST for storage of fuel oil. A petroleum release was reported at the property in December, 1988. The release was granted eligibility for State funded cleanup under the Early Detection Incentive (EDI) Program in August, 1990. The only available assessment data is included in a June, 1993 Preliminary Contamination Assessment (PCA) Report completed by Environmental Consulting & Technology, Inc. (ECT). A summary of the findings follows:

- Maintenance personnel accidentally placed a water hose in what was believed to be a drainpipe in the ground of the parking lot. After several hours of water draining into the pipe, "some diesel fuel" left over from an old 500 gallon diesel (reportedly used in the 1950s to heat the building) was forced out onto the blacktop pavement;
- On December 22, 1988 Service Station Aid, Inc. was contracted to remove the tank. No records concerning assessment activities conducted during the tank removal were identified;
- On March 3, 1993 ECT installed soil borings and one (1) temporary monitoring well at the site (data not available). ECT was subsequently contracted to conduct the PCA, and assessment activities were conducted from May to June, 1993;

DRAFT

- A total of three (3) soil borings (SB-1 through SB-3) were advanced at locations MW-1 (former UST area), MW-2 (east/downgradient of UST), and MW-3 (north of UST). The borings were installed to approximately 13 feet below grade and soil samples were collected for field screening from land surface to total depths;
- Slightly elevated organic vapors exceeding 50 ppm were identified above the water table; however the following "high" net readings were detected below the water table: 250 ppm MW-3/SB-3 (2-4 feet below grade), 100 ppm at MW-2/SB-2 (5-7 feet below grade); and 90 ppm at MW-1/SB-1 (5-7 feet below grade). No soil analytical data was collected;
- The lithology at the site property was reported to be fine/medium grained sand from land surface to approximately 9 feet below grade. Limestone and fine/medium grained sand with shell fragments were encountered from 9 to 12 feet below grade;
- Borings SB-1 through SB-3 were converted to permanent 2 inch diameter monitoring wells screened from 3 to 13 feet below grade;
- The water table was encountered at approximately 3 to 4 feet below grade; and localized groundwater flow was reported to the east;
- No free product was encountered during the assessment activities. According to the PCA Report, groundwater analytical data (VOA/VOHs, PAHs, FL Pro, Lead, and EDB) identified only TRPH (10.8 mg/l) above GCTLs (5 mg/l) in MW-1 (former tank area).

Due to the relatively low State priority ranking score, no subsequent work was conducted at the site. The layout of the facility has not changed and the former tank area is reasonably accessible, although assessment to the south and west of the former tank area is restricted by the site building. As previously noted, the tank has been removed; and no registered fuel systems are located at the property. The basic site layout is depicted on **Figure 1**.

SOIL ASSESSMENT

Event 1

On August 30, 2012 a total of six (6) soil borings (SB-1 through SB-6) were advanced by UNIVERSAL personnel via hand auger to approximately 4 feet below grade. A map depicting the boring locations is provided as **Figure 2.** Soil boring logs and field notes are provided in **Appendix A**. Referring to the boring logs, no elevated organic vapors were encountered in any of the borings, with the exception of 71 parts per million (ppm) in boring SB-3 (near the eastern perimeter of the former tank area) at 1 foot below land surface (bls). Based on elevated vapors in SB-3, a soil sample was collected for laboratory analysis. A second soil sample was collected from boring SB-1, located adjacent to source well MW-1. Both samples were collected at 1 foot below grade for analysis of BTEX/MTBE, PAH, and TRPH constituents.

Event 2

On November 27, 2012 a total of five (5) soil borings (SB-1R, SB-3R, SB-7, SB-8, and SB-9) were advanced by UNIVERSAL personnel via hand auger to approximately 4 feet below grade. The locations of the borings are depicted on **Figure 2.** The purpose of borings SB-1R and SB-3R, located in the former tank area, was to collect confirmatory soil samples for laboratory analysis adjacent to previous borings SB-1 and SB-3. Laboratory analysis of samples collected from borings SB-1 and SB-3 in August, 2012, indicated concentrations of Benzo(a)Pyrene and Benzo(a)Anthracene, along with the Benzo(a)Pyrene

DRAFT

Equivalent Calculation, above State Cleanup Target Levels (SCTLs), as defined by Chapter 62-777. Borings SB-7, SB-8, and SB-9, located approximately 60 to 80 feet from the former tank area, were advanced during the November, 2012 field event at the perimeter of the property to evaluate if these compounds are present in soils outside the area of the former UST. Referring to the boring logs, no elevated organic vapors were encountered in any of the borings on November 27, 2012, with the exception of 12 ppm at 1 foot below grade in SB-3R. Soil samples SS-1, SS-2, SS-3, SS-4, and SS-5 were collected at 1 foot bls at borings SB-7, SB-8, SB-9, SB-1R, and SB-3R, respectively for laboratory analysis of PAH compounds.

Soil samples were collected at one foot intervals for field screening during both field events. The samples were screened using a MiniRae2000 photo ionization detector (PID) in accordance with procedures specified in the FDEP's "Guidelines for Assessment and Source Removal of Petroleum Contaminated Soil". Soil boring logs and field notes are provided in the **Appendix A.** Referring to the soil boring logs, lithology encountered at the assessment area generally consisted of fine grained sands with silts from land surface to 4 feet below grade, and the water table was encountered at approximately 2 to 3 feet below grade. Soil screening data collected during field events, along with prior data, is included in **Table 1** and the recent data is depicted on **Figure 2.**

GROUNDWATER ELEVATION GAUGING AND SAMPLING

Prior to commencing groundwater sampling activities on August 30, 2012, depth to water was measured in existing shallow wells MW-1 through MW-3. UNIVERSAL personnel returned to the site on January 4, 2013 and collected a second round of water levels prior to groundwater sampling activities. Depth to water measurements and groundwater elevation data based on historical top of casing measurements are provided in **Table 3**. Referring to **Table 3**, the water table was encountered at depths ranging from approximately 2 to 4 feet bls during the field event. Based on the groundwater elevation data, contour maps were prepared to illustrate the localized groundwater flow direction at the site (**Figures 3A/B**). Referring to **Figures 3A/B,** localized groundwater flow was generally to the east, relatively consistent with historical data.

Groundwater samples were collected on August 30, 2012 from three (3) existing monitoring wells (MW-1 through MW-3) for laboratory analysis of BTEX/MTBE, PAH, TRPH, Lead, and EDB constituents. UNIVERSAL personnel returned to the site on January 4, 2013 and collected groundwater samples from MW-1 through MW-3 for analysis of BTEX/MTBE, PAH, and TRPH compounds. All wells were sampled in accordance with applicable FS 2200 Groundwater Sampling Standard Operating Procedures and subsequent variances using a peristaltic pump. Strict decontamination procedures were conducted between well samplings. Groundwater sampling logs from the sampling event are provided in **Appendix A.**

ANALYTICAL RESULTS

Soil and groundwater samples collected on August 30, 2012, November 27, 2012, and January 4, 2013 were analyzed by Xenco Laboratories, Inc., a NELAC approved facility. Copies of the analytical reports are included in **Appendix B.**

DRAFT

Soil samples SB-1 and SB-3 (August, 2012) were analyzed using EPA Methods 8260 (BTEX/MTBE), 8270 (PAHs), and FL-Pro (TRPH). Soil samples SS-1 through SS-5 (November, 2012) were analyzed only using EPA Method 8270 (PAHs). Soil analytical data is summarized in **Table 2A/B**. Referring to **Table 2A/B**, Benzo(a)Pyrene was reported above Chapter 67-777 Soil Cleanup Target Levels (SCTLs) for Direct Exposure in samples SB-1 and SB-3. In addition, Benzo(a)Anthracene was identified above SCTLs in SB-3. One or more compounds, along with the Benzo(a)Pyrene Equivalent Calculation, were reported above SCTLs for Direction Exposure in samples SS-1 through SS-5. The concentrations reported at locations SS-4 and SS-5 were relatively consistent with August, 2012 data collected at adjacent locations SB-1 and SB-3. Samples SS-2 and SS-3, collected at the perimeter of the property, showed relatively higher concentrations than the former tank area, including the highest concentrations reported in sample SS-2 (SB-8), located approximately 80 feet northeast of the former tank area.

Groundwater samples collected in August, 2012 from wells MW-1 through MW-3 were analyzed by EPA Methods 8260 (BTEX/MTBE), 8270 (PAHs), 6010 (Lead), 8011 (EDB), and FL-Pro (TRPH). Samples collected from MW-1 through MW-3 in January, 2013, were analyzed by EPA Methods 8260 (BTEX/MTBE), 8270 (PAHs), FL-Pro (TRPH). The analytical results are summarized in **Table 4A/B**. Referring to **Table 4A/B**, none of the listed analytes were detected above Chapter 62-777 Groundwater Cleanup Target Levels (GCTLs) in any of the samples. In addition, no constituents were detected above laboratory method detection limits (MDLs) in the samples collected in January, 2013.

CONCLUSIONS AND RECOMMENDATIONS

Historical groundwater analytical data (1993) from the Roderman Property site indicated only TRPH slightly above limits in MW-1. Historical field screening of soils identified no elevated organic vapors greater than 50 parts per million above the water table, and only slightly elevated vapors (less than 251 ppm) below the water. Recent field screening of soils collected in August and November, 2012 from the former UST area and the perimeter of the site property identified no elevated organic vapors exceeding 75 ppm. Laboratory analysis of all soil samples collected at the site identified multiple PAH compounds above Direction Exposure SCTLs, with the highest concentrations located across the site property, approximately 80 feet from the former tank area. Recent groundwater analytical data, collected during two (2) separate field events conducted in August, 2012 and January, 2013, identified no petroleum based compounds exceeding GCTLs.

The recent laboratory results for soil samples collected at the former tank area and across the property, suggest that the low level compounds are naturally occurring. In addition, recent laboratory results of groundwater samples collected from the source area, and downgradient, identified no contaminant concentrations exceeding GCTLs, including the above referenced soil constituents of concern not detected in groundwater at/above laboratory method detection limits (MDLs).

Based on the recent laboratory results of soil and groundwater samples indicating no compounds exceeding applicable State Cleanup Target Levels with the exception of apparent low level, possibly naturally occurring PAHs constituents in soil throughout the site property, UNIVERSAL recommends that a SRCO is issued for the December, 1988 release.

DRAFT

Should you have any questions, or require any additional information, please contact the undersigned at 813.639.1241.

Sincerely,

UNIVERSAL Solutions, Inc.

Prepared By:

Robbie Alexander
Staff Geologist

DRAFT

PROFESSIONAL GEOLOGIST CERTIFICATION

Low Scored Site Initiative Report
and Site Rehabilitation Completion Report
Roderman Property (Former)
1000 South Federal Highway
Fort Lauderdale, Broward County, Florida
FDEP Facility No. 06/8942959
UNIVERSAL Project No. 5426

I have reviewed the geologic information presented in this Report Addendum and found it to be in accordance with currently accepted standard geological practices, pursuant to Chapter 492 of the Florida Statutes.

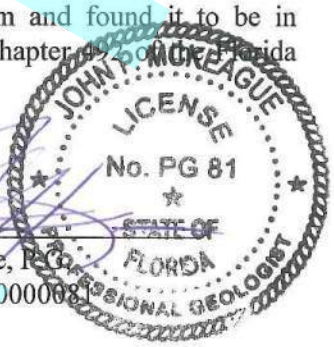

John McKeague, P.G.
P.G. License # 0000081

1-11-2013
Date

DRAFT

FIGURES

DRAFT

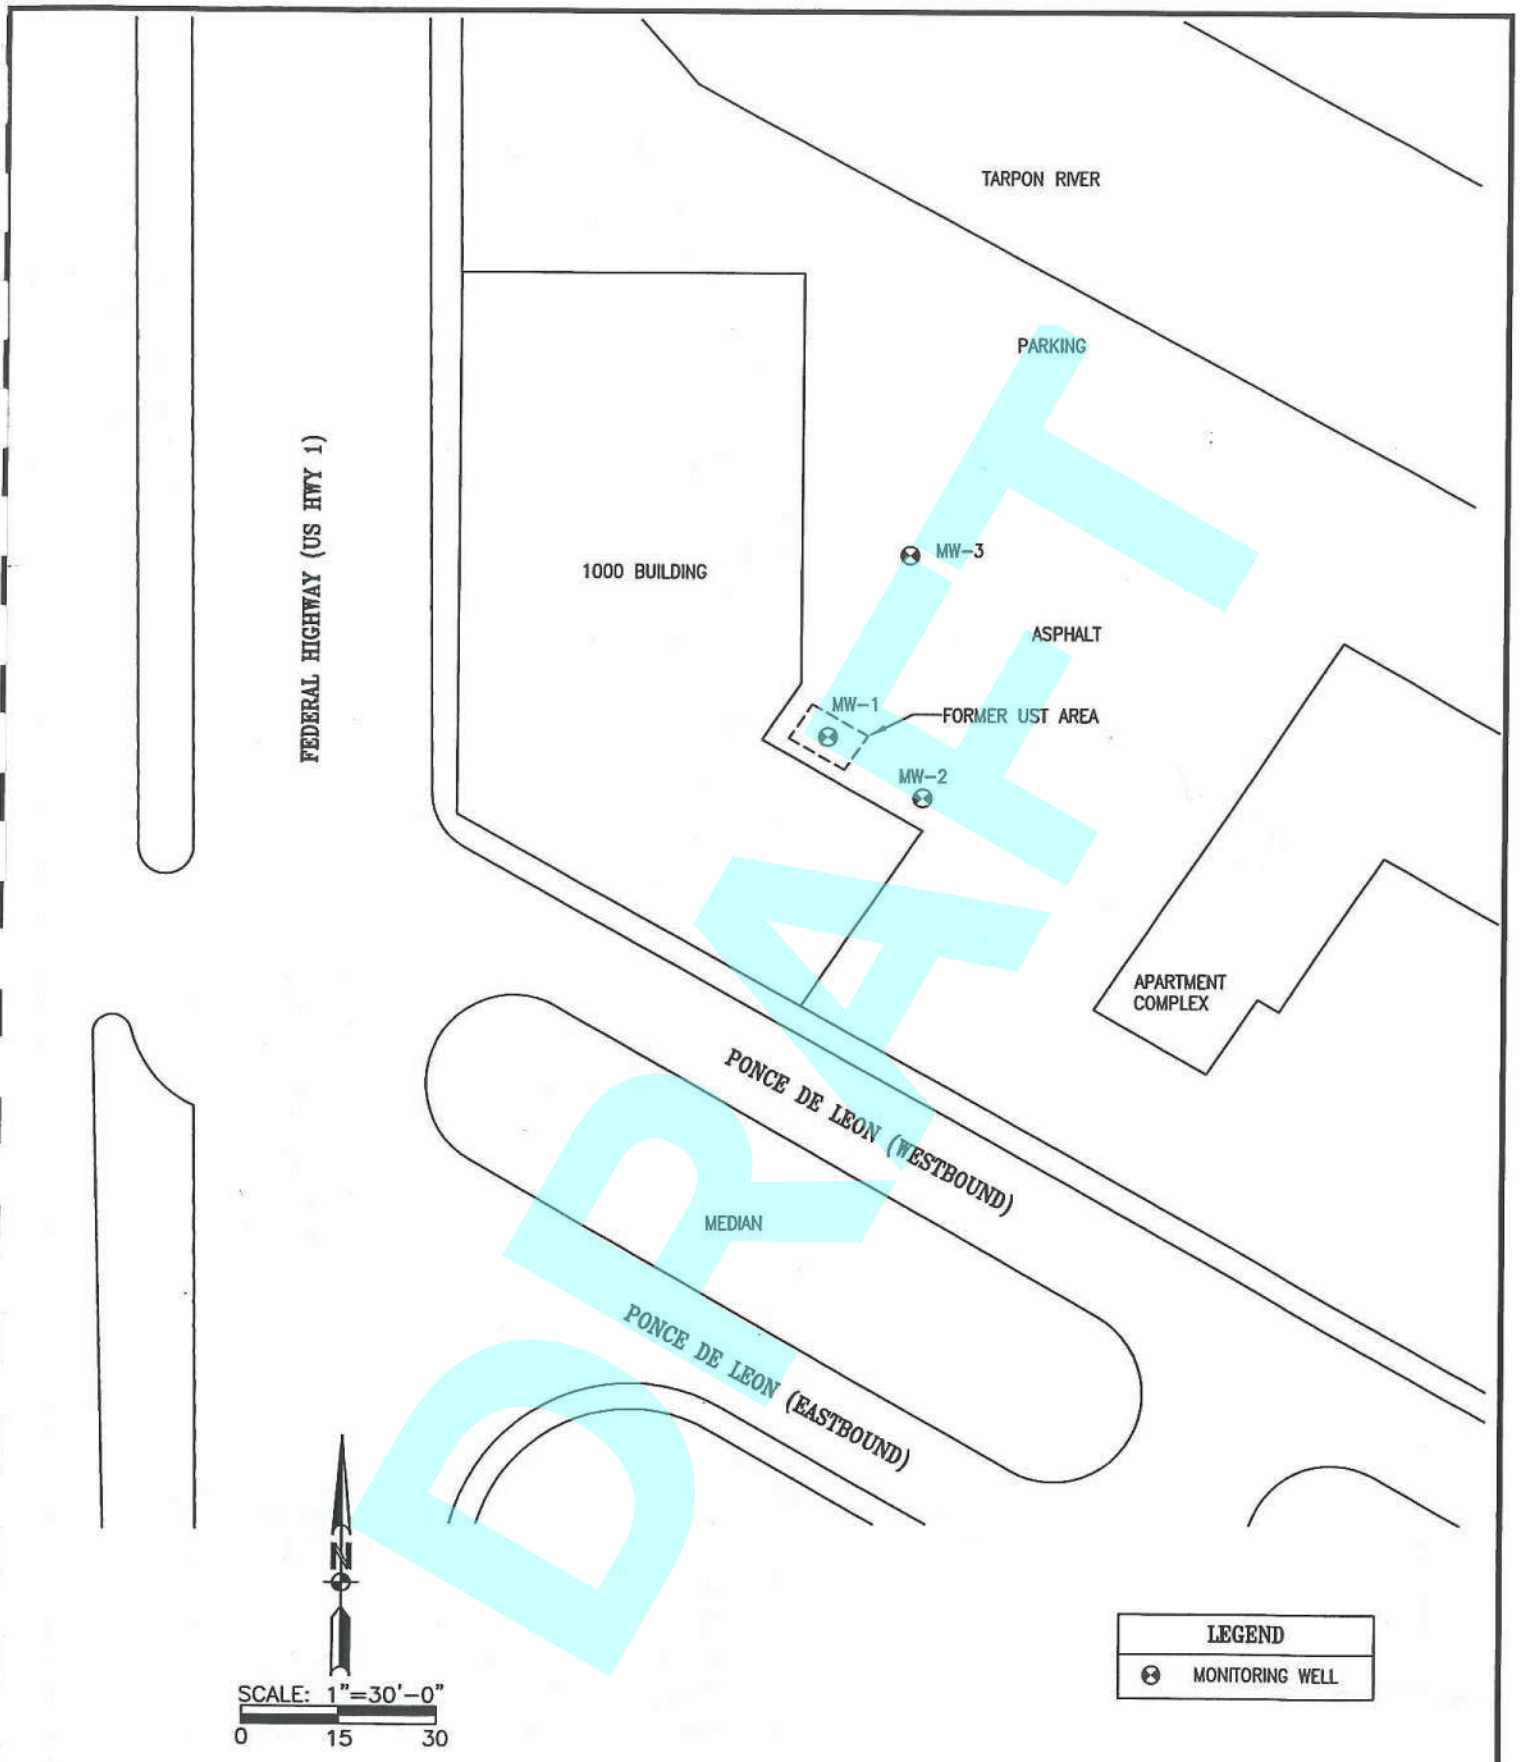

DRAFT

UNIVERSAL Solutions, Inc.
Engineers, Scientists, Environmental Consultants
3339 Stone Run Ct.
Tampa, Florida 33615
ph. (813) 639-1241
fx. (813) 639-1622

FIGURE 1
SITE MAP
RODERMAN PROPERTY (FORMER)
1000 SOUTH FEDERAL HIGHWAY
FORT LAUDERDALE, BREVARD CO., FLORIDA

DATE	PROJ. NO.
7-16-2012	5426
PROJ. MGR. R.A.	REVIEWED BY J.M.
DRAWING NO. FIG 1	DRAWN BY D.S.M.
FDEP FD NO. 06/48942959	

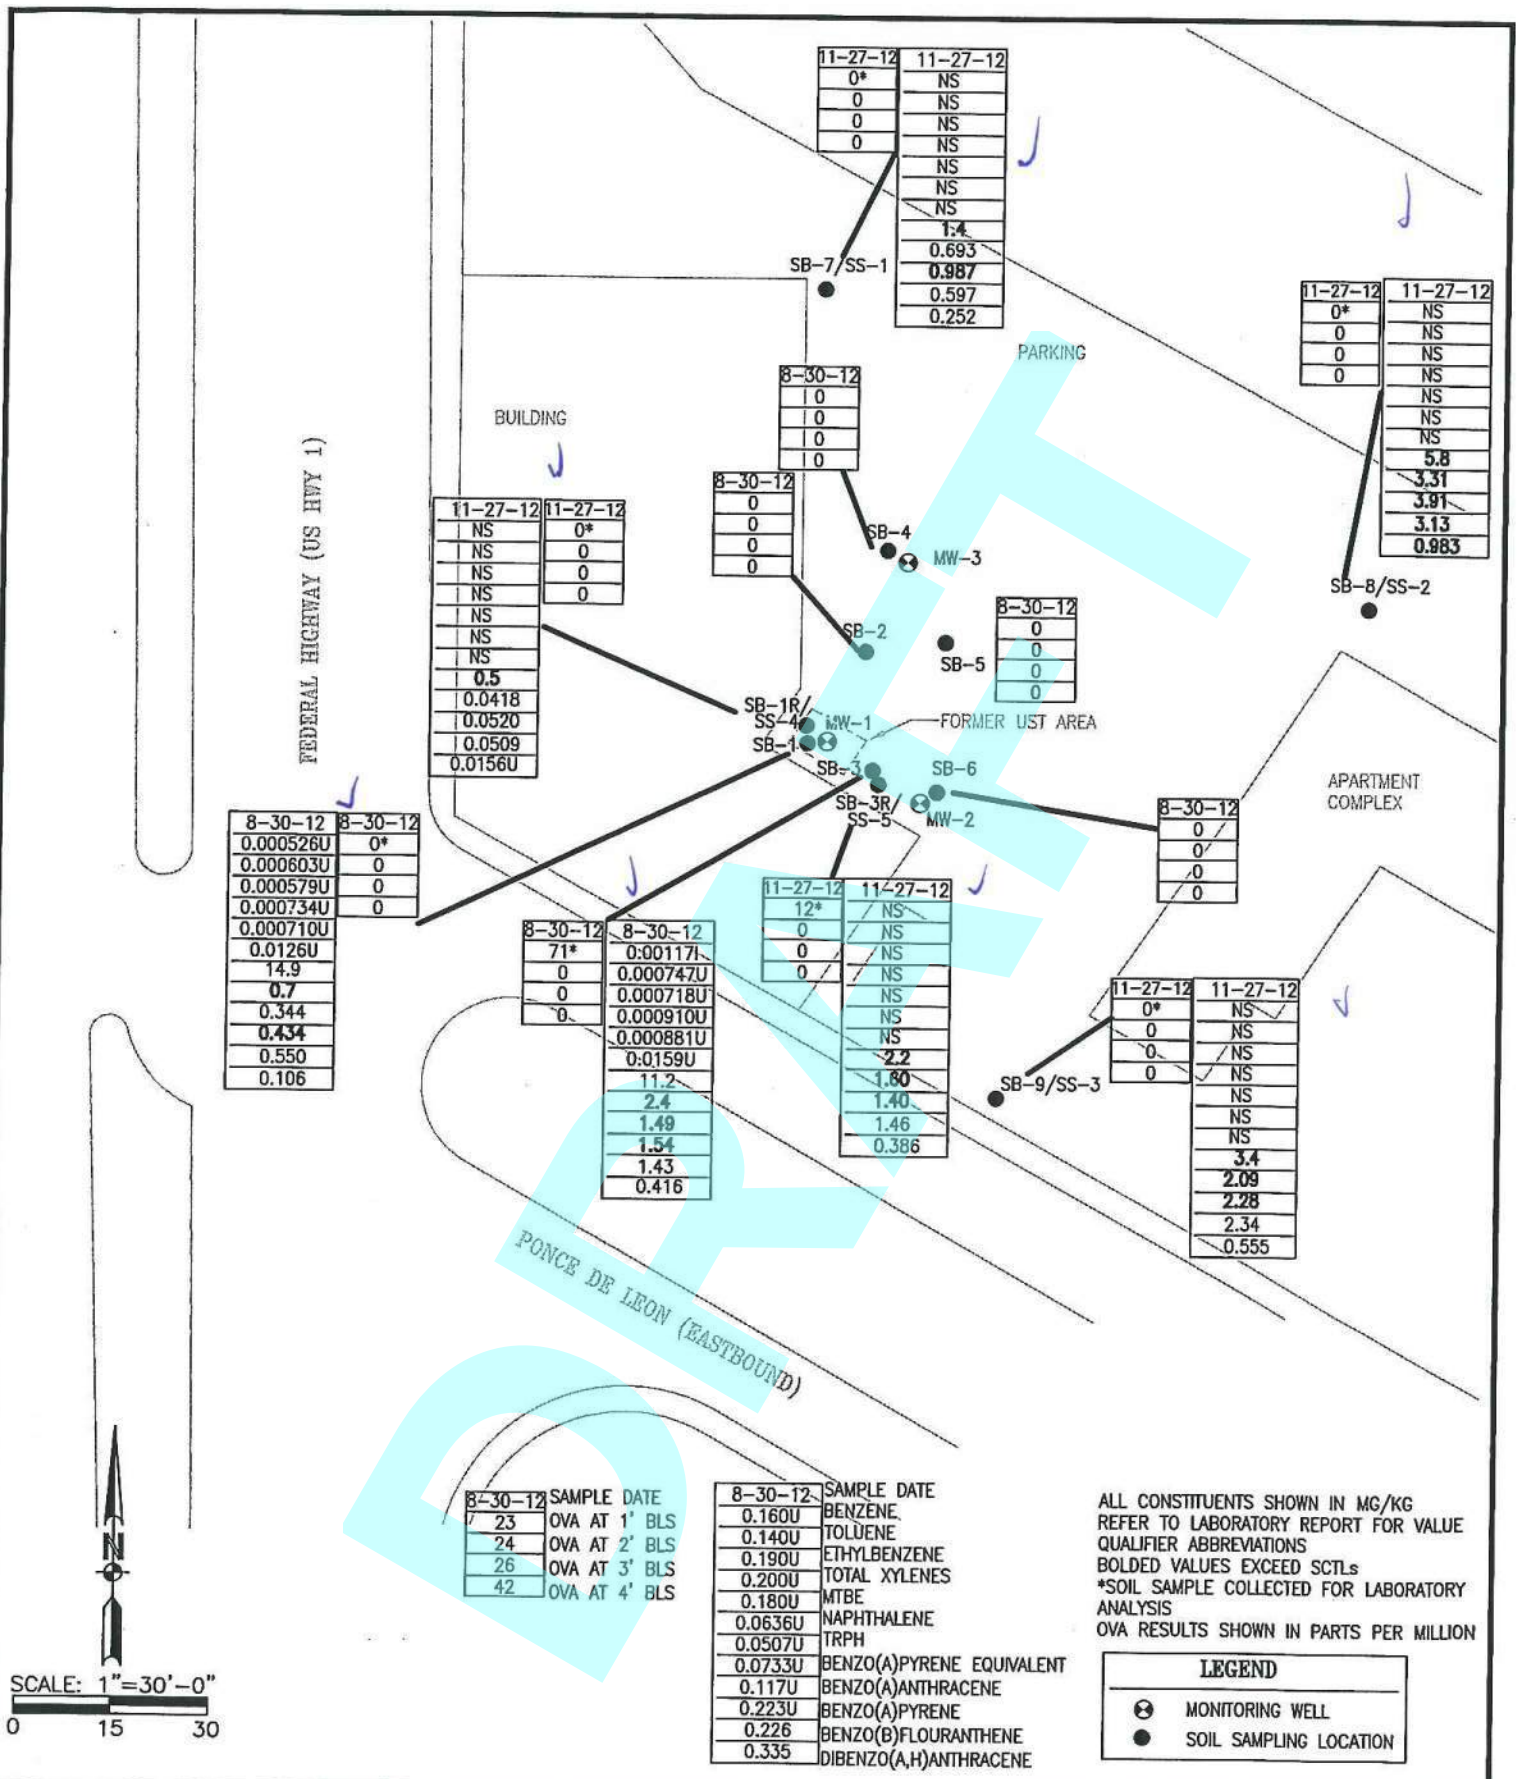

DRAFT

UNIVERSAL Solutions, Inc.
Engineers, Scientists, Environmental Consultants
8339 Stone Run Ct.
Tampa, Florida 33615
ph. (813) 639-1241
fx. (813) 639-1622

FIGURE 2
SOIL SAMPLING LOCATIONS
RODERMAN PROPERTY (FORMER)
1000 SOUTH FEDERAL HIGHWAY
FORT LAUDERDALE, BREVARD CO., FLORIDA

DATE	PROJ. NO.
DEC2012	5426
PROJ. MGR. R.A.	REVIEWED BY J.M.
DRAWING NO. FIG 2	DRAWN BY D.S.M.
FDEP FACILITY NO. 05/8942959	

DRAFT

UNIVERSAL Solutions, Inc.
Engineers, Scientists, Environmental Consultants
3339 Stone Run Ct.
Tampa, Florida 33615
ph. (813) 639-1241
fx. (813) 639-1622

FIGURE 3A - AUGUST 30, 2012
GROUNDWATER ELEVATION MAP
RODERMAN PROPERTY (FORMER)
1000 SOUTH FEDERAL HIGHWAY
FORT LAUDERDALE, BREVARD CO., FLORIDA

DATE	PROJ. NO.
SEPT2012	5426
PROJ. MGR. R.A.	REVIEWED BY J.M.
DRAWING NO. FIG 3	DRAWN BY D.S.M.
FDEP FACILITY NO. 86/8942959	

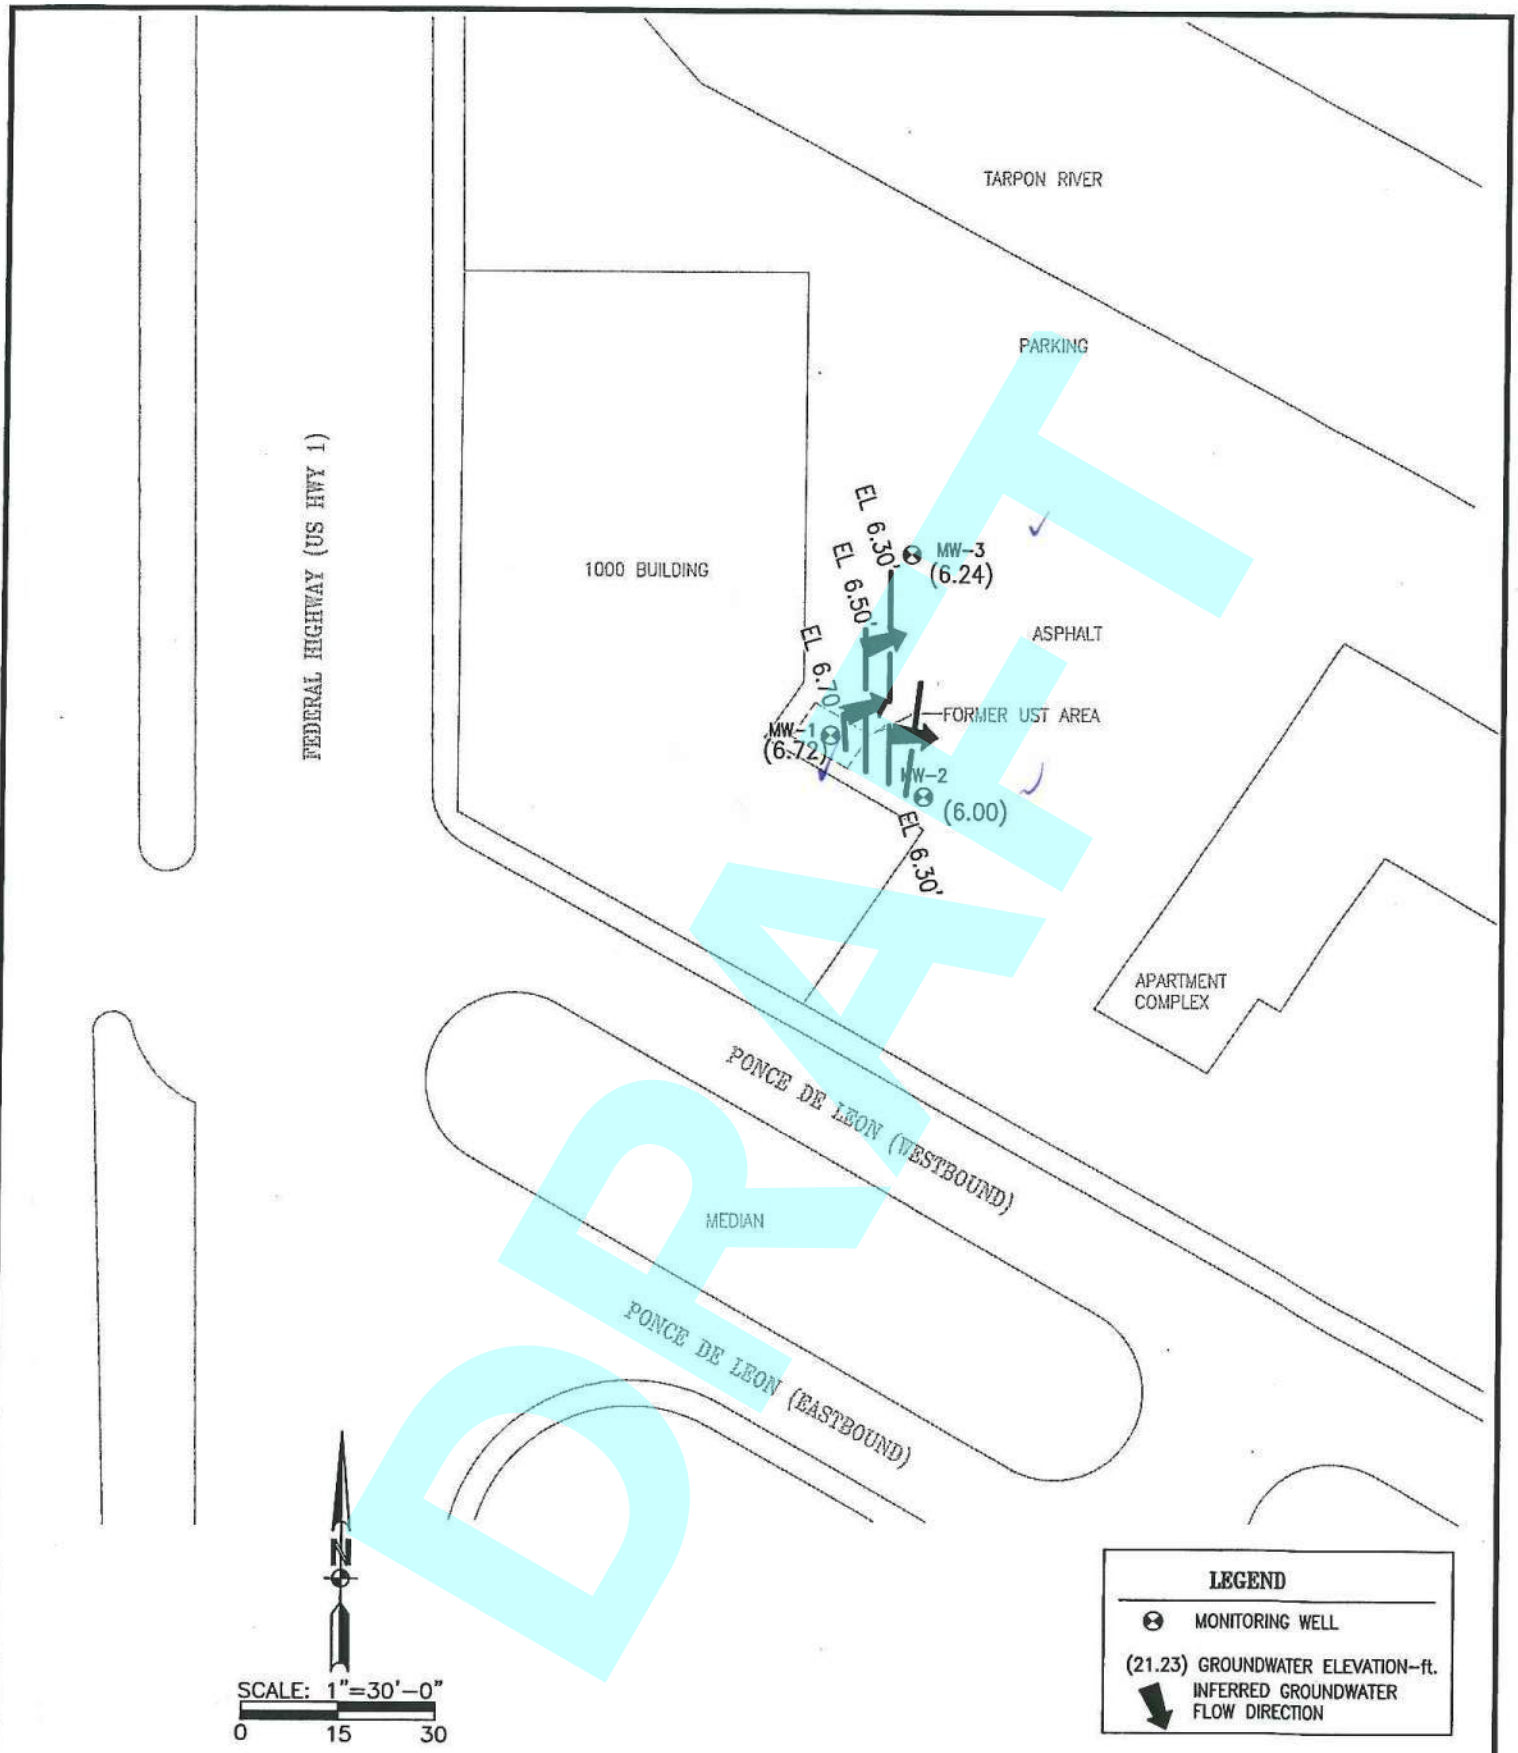

DRAFT

UNIVERSAL Solutions, Inc.
Engineers, Scientists, Environmental Consultants
8339 Stone Run Ct.
Tampa, Florida 33615
ph. (813) 639-1241
fx. (813) 639-1622

FIGURE 3B - JANUARY 4, 2013
GROUNDWATER ELEVATION MAP
RODERMAN PROPERTY (FORMER)
1000 SOUTH FEDERAL HIGHWAY
FORT LAUDERDALE, BREVARD CO., FLORIDA

DATE	PROJ. NO.
JAN2013	5426
PROJ. MGR. R.A.	REVIEWED BY J.M.
DRAWING NO. FIG 3	DRAWN BY D.S.M.
FDEP ID NO. 05/8942959	

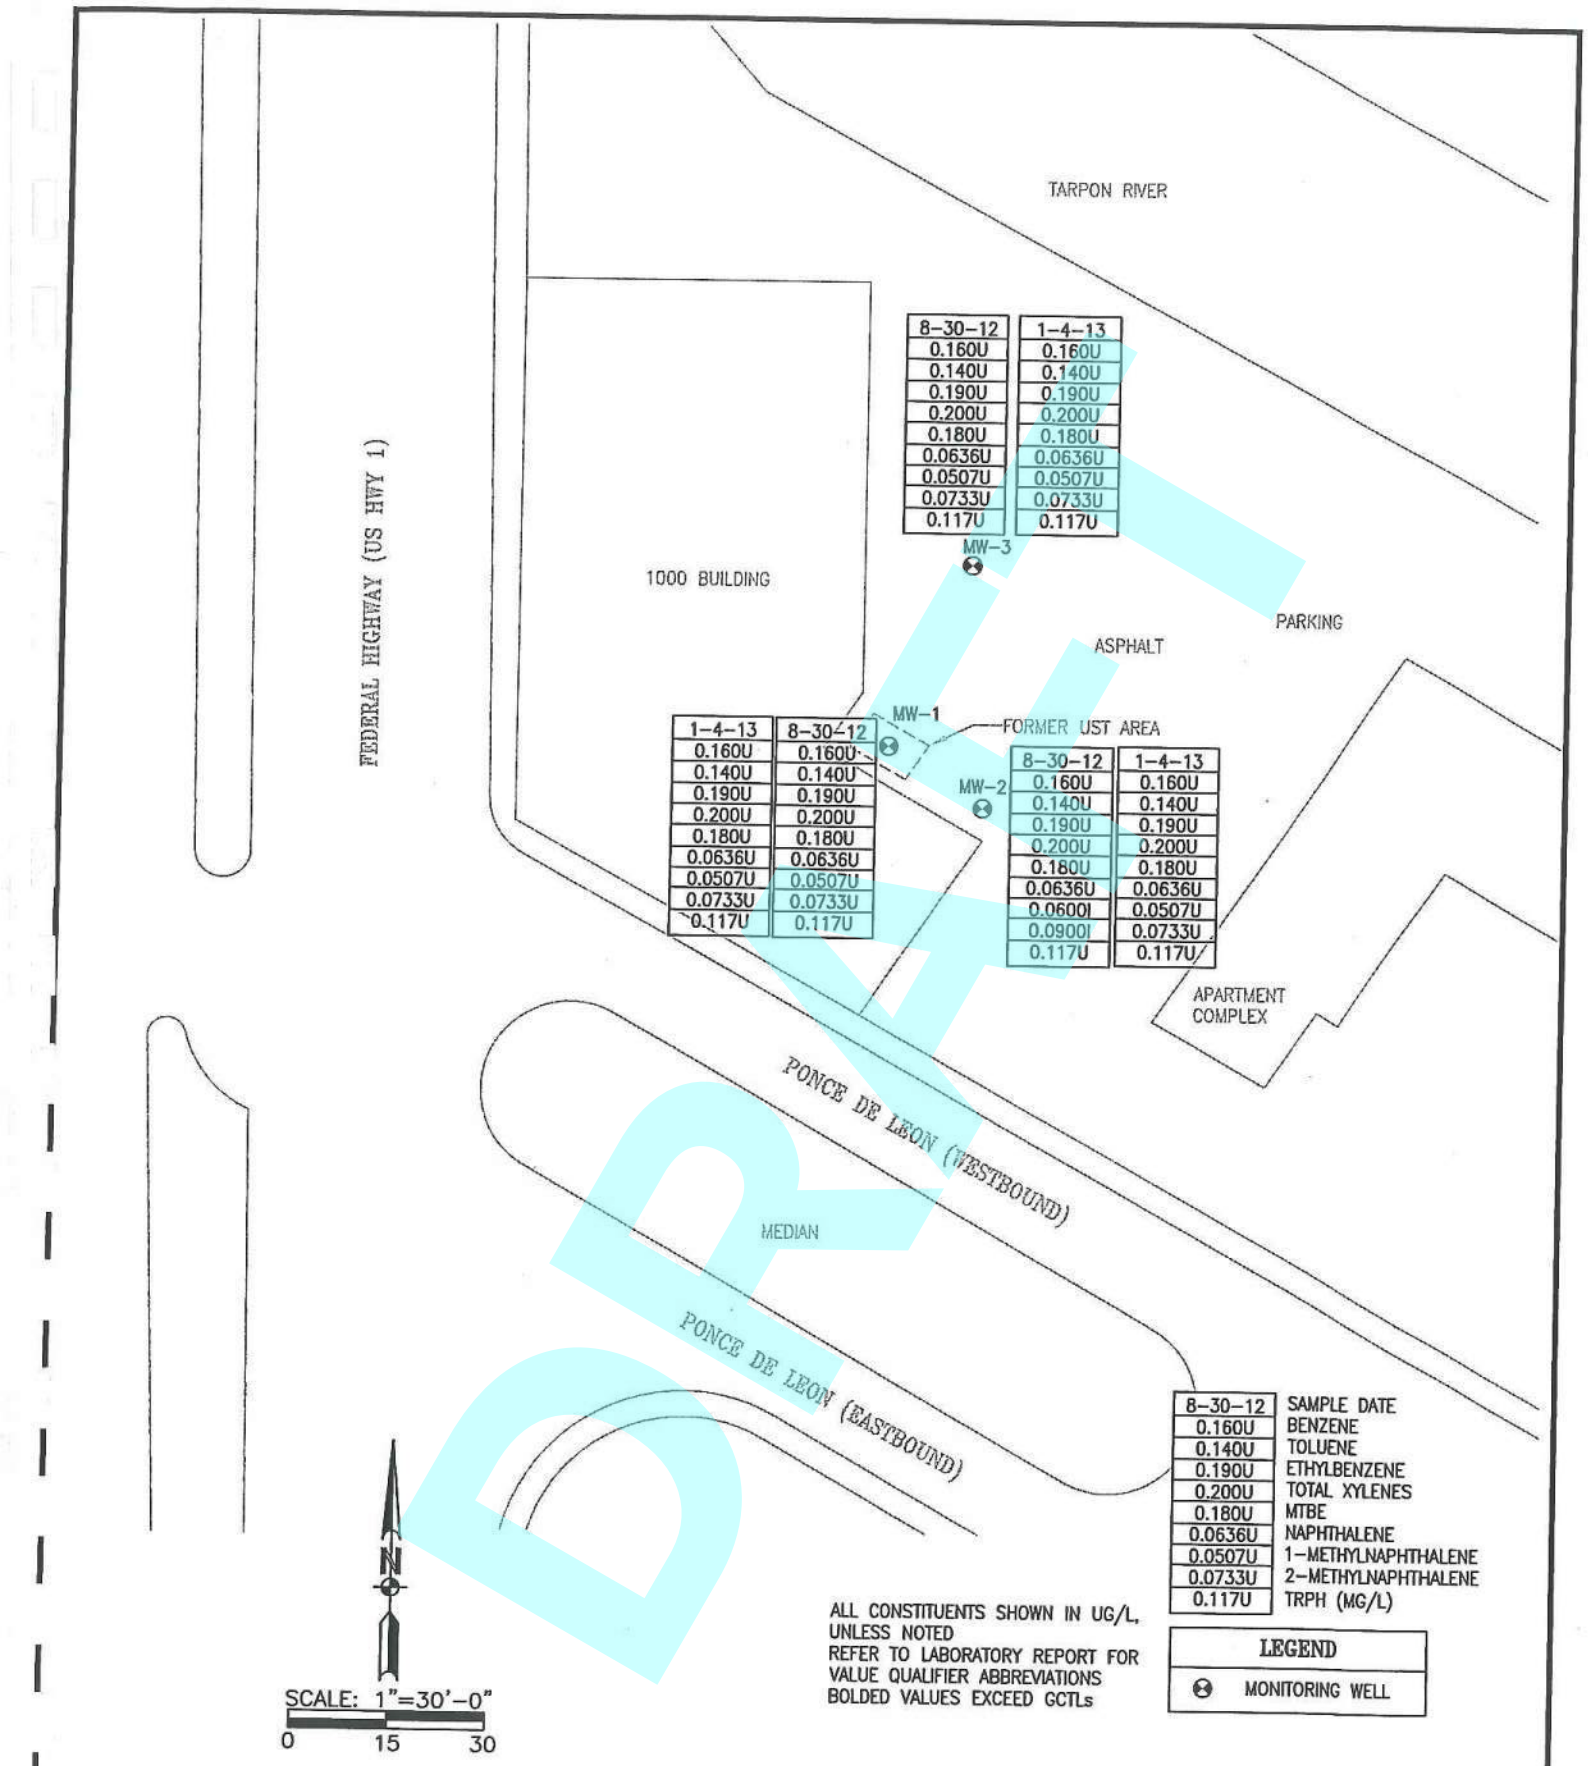

DRAFT

UNIVERSAL Solutions, Inc.
Engineers, Scientists, Environmental Consultants
3339 Stone Run Ct.
Tampa, Florida 33615
ph. (813) 639-1241
fx. (813) 639-1622

FIGURE 4
GROUNDWATER ANALTYICAL SUMMARY
RODERMAN PROPERTY (FORMER)
1000 SOUTH FEDERAL HIGHWAY
FORT LAUDERDALE, BREVARD CO., FLORIDA

DATE	PROJ. NO.
JAN2013	5426
PROJ. MGR. R.A.	REVIEWED BY J.M.
DRAWING NO. FIG 4	DRAWN BY D.S.M.

TABLES

DRAFT

TABLE 1 -SOIL VAPOR SCREENING SUMMARY

Facility Name: Roderman Property — **Facility ID #** 8942959
Facility Address: 1000 S. Federal Highway — **UNIVERSAL#** 5426
Fort Lauderdale, Broward County

Location	Date	Depth to Water (ft)	Sample Depth (ft)	Net OVA Response (ppm)	Lithology/ Comments
SB-1/MW-1	5/17/1993	~4	0-3	BDL	
			3-5	BDL	
			5-7	90	odor
			7-9	BDL	
			9-12	BDL	
SB-2/MW-2	5/17/1993	~4	0-3	BDL	
			3-5	75	no odor
			5-7	100	no odor
			7-9	50	no odor
			9-12	5	
SB-3/MW-3	5/17/1993	~4	0-2	BDL	
			2-4	250	no odor
			4-6	BDL	
			6-8	BDL	
			8-10	25	
			10-12	BDL	
SB-1	8/30/12	2.11	1	0*	SB-1 lab sample
			2	0	
			3	0	
			4	0	
SB-2	8/30/12	~3	1	0	
			2	0	
			3	0	
			4	0	
SB-3	8/30/12	2.11	1	71*	SB-3 lab sample
			2	0	
			3	0	
			4	0	
SB-4	8/30/12	1.81	1	0	
			2	0	
			3	0	
			4	0	
SB-5	8/30/12	~3	1	0	
			2	0	
			3	0	
			4	0	
SB-6	8/30/12	2.59	1	0	
			2	0	
			3	0	
			4	0	
SB-3R	11/27/12	~2	1	12*	SS-5 lab sample
			2	0	
			3	0	
			4	0	
SB-1R	11/27/12	~2	1	0*	SS-4 lab sample
			2	0	
			3	0	
			4	0	
SB-7	11/27/12	~2	1	0*	SS-1 lab sample
			2	0	
			3	0	
			4	0	
SB-8	11/27/12	~2	1	0*	SS-2 lab sample
			2	0	
			3	0	
			4	0	
SB-9	11/27/12	~2	1	0*	SS-3 lab sample
			2	0	
			3	0	
			4	0	

NR-not reported
*soil sample collected for laboratory analysis
BDL-below detection limit

DRAFT

TABLE 2A - SOIL ANALYTICAL SUMMARY

Facility Name: Roderman Property
Facility Address: 1000 S. Federal Highway
Fort Lauderdale, Broward County

Facility ID No: 8942959
UNIVERSAL No: 5426

all constituents shown in mg/kg unless otherwise noted

Sample ID/ Location	NET OVA (ppm)	SAMPLE DEPTH (ft.)	DEPTH TO WATER (ft.)	Date	Benzene	Toluene	Ethylbenzene	Total Xylenes	Total BTEX	MTBE	Naphthalene	1-MethylNaphthalene	2-MethylNaphthalene	TRPH
Direct Exposure Residential					1.2	7500	1500	130	NA	4400	55	200	210	460
Leachability					0.007	0.5	0.6	0.2	NA	0.09	1.2	3.1	8.5	340
SB-1	0	1	2.11	08/30/12	0.000526 U	0.000603 U	0.000579 U	0.000734 U		0.000710 U	0.0126 U	0.0122 U	0.0148 U	14.9
SS-4/SB-1R	0	1	~2	11/27/2012	NS	NS	NS	NS	NS	NS	0.0121 U	0.0116 U	0.0141 U	NS
SB-3	71	1	2.11	08/30/12	0.00117 I	0.000747 U	0.000718 U	0.000910 U		0.000881 U	0.0159 U	0.0153 U	0.0186 U	11.2
SS-5/SB-3R	12	1	~2	11/27/2012	NS	NS	NS	NS	NS	NS	0.0134 U	0.0129 U	0.0156 U	NS
SS-1/SB-7	0	1	~2	11/27/2012	NS	NS	NS	NS	NS	NS	0.0130 U	0.0125 U	0.0152 U	NS
SS-2/SB-8	0	1	~4	11/27/2012	NS	NS	NS	NS	NS	NS	0.0138 U	0.0133 U	0.0161 U	NS
SS-3/SB-9	0	1	~2	11/27/2012	NS	NS	NS	NS	NS	NS	0.0122 U	0.0118 U	0.0143 U	NS

DRAFT

TABLE 2B - SOIL ANALYTICAL SUMMARY

Facility Name: Roderman Property
Facility Address: 1000 S. Federal Highway
Fort Lauderdale, Broward County

Facility ID No: 8942959
UNIVERSAL No: 5426

all constituents shown in mg/kg unless otherwise noted

Sample ID/ Location	NET OVA (ppm)	SAMPLE DEPTH (ft.)	DEPTH TO WATER (ft.)	Date	Benzo(a)Pyrene Equivalent Calculation	Acenaphthene	Acenaphthylene	Anthracene	Benzo(a)anthracene	Benzo(a)pyrene	Benzo(b)fluoranthene	Benzo(g,h,i)perylene	Benzo(k)fluoranthene	Chrysene	Dibenzo(a,h)anthracene	Fluoranthene	Fluorene	Indeno(1,2,3-cd)pyrene	Phenanthrene	Pyrene
Direct Exposure Residential					0.1	2400	1800	21000	#	0.1	#	2500	#	#	#	3200	2600	#	2200	2400
Leachability					NA	2.1	27	2500	0.8	8	2.4	32000	24	77	0.7	1200	160	6.6	250	880
SB-1	0	1	2.11	08/30/12	0.7	0.0144 U	0.0122 U	0.0301 I	0.344	0.434	0.550	0.344	0.358	0.413	0.106	0.968	0.0118 U	0.287	0.268	0.577
SS-4/SB-1R	0	1	2	11/27/2012	0.5	0.0138 U	0.0117 U	0.00923 U	0.0418	0.0520	0.0509	0.0470	0.0657	0.0625	0.0156 U	0.0934	0.0112 U	0.0362	0.00703 U	0.0825
SB-3	71	1	2.11	08/30/12	2.4	0.0286 I	0.0360 I	0.184	1.49	1.54	1.43	1.03	1.62	1.62	0.416	4.08	0.0457 I	0.911	1.33	2.35
SS-5/SB-3R	12	1	2	11/27/2012	2.2	0.0470	0.0614	0.314	1.60	1.40	1.46	0.897	1.55	1.71	0.386	3.79	0.0602	0.757	1.22	2.43
SS-1/SB-7	0	1	2	11/27/2012	1.4	0.0149 U	0.0126 U	0.00994 U	0.693	0.987	0.597	0.714	1.01	1.07	0.252	2.00	0.0121 U	0.556	0.444	1.77
SS-2/SB-8	0	1	4	11/27/2012	5.8	0.0565	0.0617	0.358	3.31	3.91	3.13	2.77	3.27	5.08	0.983	10.8	0.0690	2.41	2.53	8.06
SS-3/SB-9	0	1	2	11/27/2012	3.4	0.0683	0.0526	0.311	2.09	2.28	2.34	1.53	2.60	2.90	0.555	7.33	0.0871	1.33	3.38	5.98

see attached table for Benzo(a)Pyrene calculation (if applicable)
#-refer to Benzo(a)Pyrene calculation
Total Xylenes = sum of ortho-, meta-, and para-xylenes
Leachability = Chapter 62-777, F.A.C Table II Soil Cleanup Target Levels (Leachability Based on Groundwater Criteria)
Direct Exposure = Chapter 62-777, F.A.C Table II Soil Cleanup Target Levels (Residential)
NA = Not Applicable or Not Analyzed for particular constituent
I = The reported value is between the laboratory MDL and the laboratory PQL
K=sample was diluted
Bold-detected at/above applicable cleanup target levels
U-compound was not detected at method detection limits

DRAFT

Benzo(a)pyrene Conversion Table

For Direct Exposure Soil Cleanup Target Levels

Facility/Site Name:	Roderman Property
Location:	Fort Lauderdale
Facility/Site ID No.:	8942959
Soil Sample No.	SB1
Sample Date	8/30/2012
Location:	adjacent to MW-1
Depth (ft):	1

INSTRUCTIONS: Calculate Total Benzo(a)pyrene Equivalents if at least one of the carcinogenic PAHs is detected in the sample at a concentration equal to or higher than the Method Detection Limit (MDL), whether quantified with certainty (the concentration reported has no qualifier) or estimated (the concentration reported has a "J", "T" or "I" qualifier). Enter the contaminant concentrations (in mg/kg) for all seven carcinogenic PAHs in the yellow boxes using the following criteria (and see table below):

1. If quantified with certainty, or estimated and has the "J" qualifier, enter the reported value;
2. If not detected at the MDL (the concentration reported is the MDL followed by the "U" qualifier) enter 1/2 of the reported value;
3. If detected at a concentration lower than the MDL and the concentration is estimated (has the "T" qualifier) enter the estimated value;
4. If detected at a concentration equal to or higher than the MDL but lower than the Practical Quantitation Limit (PQL) and the concentration is estimated (has the "I" qualifier) enter the estimated value;
5. If detected at a concentration equal to or higher than the MDL but lower than the PQL and it is not estimated (the concentration reported is the PQL followed by the "M" qualifier) enter 1/2 of the reported value.

Contaminant	Concentration (mg/kg)	Toxic Equivalency Factor	Benzo(a)pyrene Equivalents
Benzo(a)pyrene	0.434	1.0	0.4340
Benzo(a)anthracene	0.344	0.1	0.0344
Benzo(b)fluoranthene	0.550	0.1	0.0550
Benzo(k)fluoranthene	0.358	0.01	0.0036
Chrysene	0.413	0.001	0.0004
Dibenz(a,h)anthracene	0.106	1.0	0.1060
Indeno(1,2,3-cd)pyrene	0.287	0.1	0.0287

DE Residential = 0.1 mg/kg; DE Industrial = 0.7 mg/kg

Total Benzo(a)pyrene Equivalents = **0.7**

The concentration shown EXCEEDS the Residential Direct Exposure SCTL of 0.1 mg/kg.

The concentration shown does not exceed the Industrial Direct Exposure SCTL of 0.7 mg/kg.

Summary Criteria for Table Entries			
Detection	Concentration Reported	Data Qualifier	Enter
Various	Quantified with certainty	None	reported value
Various	Estimated	J	reported (estimated) value
ND at MDL	MDL	U	1/2 reported value
< MDL	Estimated	T	reported (estimated) value
≥ MDL but < PQL	Estimated	I	reported (estimated) value
≥ MDL but < PQL	PQL	M	1/2 reported value

DRAFT

Benzo(a)pyrene Conversion Table

For Direct Exposure Soil Cleanup Target Levels

Facility/Site Name:	Roderman Property
Location:	Fort Lauderdale
Facility/Site ID No.:	8942959
Soil Sample No.	SB3
Sample Date	8/30/2012
Location:	east of MW-1
Depth (ft):	1

INSTRUCTIONS: Calculate Total Benzo(a)pyrene Equivalents if at least one of the carcinogenic PAHs is detected in the sample at a concentration equal to or higher than the Method Detection Limit (MDL), whether quantified with certainty (the concentration reported has no qualifier) or estimated (the concentration reported has a "J", "T" or "I" qualifier). Enter the contaminant concentrations (in mg/kg) for all seven carcinogenic PAHs in the yellow boxes using the following criteria (and see table below):

1. If quantified with certainty, or estimated and has the "J" qualifier, enter the reported value;
2. If not detected at the MDL (the concentration reported is the MDL followed by the "U" qualifier) enter 1/2 of the reported value;
3. If detected at a concentration lower than the MDL and the concentration is estimated (has the "T" qualifier) enter the estimated value;
4. If detected at a concentration equal to or higher than the MDL but lower than the Practical Quantitation Limit (PQL) and the concentration is estimated (has the "I" qualifier) enter the estimated value;
5. If detected at a concentration equal to or higher than the MDL but lower than the PQL and it is not estimated (the concentration reported is the PQL followed by the "M" qualifier) enter 1/2 of the reported value.

Contaminant	Concentration (mg/kg)	Toxic Equivalency Factor	Benzo(a)pyrene Equivalents
Benzo(a)pyrene	1.540	1.0	1.5400
Benzo(a)anthracene	1.490	0.1	0.1490
Benzo(b)fluoranthene	1.430	0.1	0.1430
Benzo(k)fluoranthene	1.620	0.01	0.0162
Chrysene	1.620	0.001	0.0016
Dibenz(a,h)anthracene	0.416	1.0	0.4160
Indeno(1,2,3-cd)pyrene	0.911	0.1	0.0911

DE Residential = 0.1 mg/kg; DE Industrial = 0.7 mg/kg

Total Benzo(a)pyrene Equivalents = 2.4

The concentration shown EXCEEDS the Residential Direct Exposure SCTL of 0.1 mg/kg.

The concentration shown EXCEEDS the Industrial Direct Exposure SCTL of 0.7 mg/kg.

Summary Criteria for Table Entries

Detection	Concentration Reported	Data Qualifier	Enter
Various	Quantified with certainty	None	reported value
Various	Estimated	J	reported (estimated) value
ND at MDL	MDL	U	1/2 reported value
< MDL	Estimated	T	reported (estimated) value
≥ MDL but < PQL	Estimated	I	reported (estimated) value
≥ MDL but < PQL	PQL	M	1/2 reported value

DRAFT

Benzo(a)pyrene Conversion Table

For Direct Exposure Soil Cleanup Target Levels

Facility/Site Name:	Roderman Property
Location:	Fort Lauderdale
Facility/Site ID No.:	8942959
Soil Sample No.	SS-1
Sample Date	11/27/2012
Location:	northern property boundary
Depth (ft):	1

INSTRUCTIONS: Calculate Total Benzo(a)pyrene Equivalents if at least one of the carcinogenic PAHs is detected in the sample at a concentration equal to or higher than the Method Detection Limit (MDL), whether quantified with certainty (the concentration reported has no qualifier) or estimated (the concentration reported has a "J", "T" or "I" qualifier). Enter the contaminant concentrations (in mg/kg) for all seven carcinogenic PAHs in the yellow boxes using the following criteria (and see table below):

1. If quantified with certainty, or estimated and has the "J" qualifier, enter the reported value;
2. If not detected at the MDL (the concentration reported is the MDL followed by the "U" qualifier) enter 1/2 of the reported value;
3. If detected at a concentration lower than the MDL and the concentration is estimated (has the "T" qualifier) enter the estimated value;
4. If detected at a concentration equal to or higher than the MDL but lower than the Practical Quantitation Limit (PQL) and the concentration is estimated (has the "I" qualifier) enter the estimated value;
5. If detected at a concentration equal to or higher than the MDL but lower than the PQL and it is not estimated (the concentration reported is the PQL followed by the "M" qualifier) enter 1/2 of the reported value.

Contaminant	Concentration (mg/kg)	Toxic Equivalency Factor	Benzo(a)pyrene Equivalents
Benzo(a)pyrene	0.987	1.0	0.9870
Benzo(a)anthracene	0.693	0.1	0.0693
Benzo(b)fluoranthene	0.597	0.1	0.0597
Benzo(k)fluoranthene	1.010	0.01	0.0101
Chrysene	1.070	0.001	0.0011
Dibenz(a,h)anthracene	0.252	1.0	0.2520
Indeno(1,2,3-cd)pyrene	0.556	0.1	0.0556

DE Residential = 0.1 mg/kg; DE Industrial = 0.7 mg/kg

Total Benzo(a)pyrene Equivalents = 1.4

The concentration shown EXCEEDS the Residential Direct Exposure SCTL of 0.1 mg/kg.

The concentration shown EXCEEDS the Industrial Direct Exposure SCTL of 0.7 mg/kg.

Summary Criteria for Table Entries			
Detection	Concentration Reported	Data Qualifier	Enter
Various	Quantified with certainty	None	reported value
Various	Estimated	J	reported (estimated) value
ND at MDL	MDL	U	1/2 reported value
< MDL	Estimated	T	reported (estimated) value
≥ MDL but < PQL	Estimated	I	reported (estimated) value
≥ MDL but < PQL	PQL	M	1/2 reported value

DRAFT

Benzo(a)pyrene Conversion Table

For Direct Exposure Soil Cleanup Target Levels

Facility/Site Name:	Roderman Property
Location:	Fort Lauderdale
Facility/Site ID No.:	8942959
Soil Sample No.	SS-2
Sample Date	11/27/2012
Location:	northeastern property boundary
Depth (ft):	1

INSTRUCTIONS: Calculate Total Benzo(a)pyrene Equivalents if at least one of the carcinogenic PAHs is detected in the sample at a concentration equal to or higher than the Method Detection Limit (MDL), whether quantified with certainty (the concentration reported has no qualifier) or estimated (the concentration reported has a "J", "T" or "I" qualifier). Enter the contaminant concentrations (in mg/kg) for all seven carcinogenic PAHs in the yellow boxes using the following criteria (and see table below):

1. If quantified with certainty, or estimated and has the "J" qualifier, enter the reported value;
2. If not detected at the MDL (the concentration reported is the MDL followed by the "U" qualifier) enter 1/2 of the reported value;
3. If detected at a concentration lower than the MDL and the concentration is estimated (has the "T" qualifier) enter the estimated value;
4. If detected at a concentration equal to or higher than the MDL but lower than the Practical Quantitation Limit (PQL) and the concentration is estimated (has the "I" qualifier) enter the estimated value;
5. If detected at a concentration equal to or higher than the MDL but lower than the PQL and it is not estimated (the concentration reported is the PQL followed by the "M" qualifier) enter 1/2 of the reported value.

Contaminant	Concentration (mg/kg)	Toxic Equivalency Factor	Benzo(a)pyrene Equivalents
Benzo(a)pyrene	3.910	1.0	3.9100
Benzo(a)anthracene	3.310	0.1	0.3310
Benzo(b)fluoranthene	3.130	0.1	0.3130
Benzo(k)fluoranthene	3.270	0.01	0.0327
Chrysene	5.080	0.001	0.0051
Dibenz(a,h)anthracene	0.983	1.0	0.9830
Indeno(1,2,3-cd)pyrene	2.410	0.1	0.2410

DE Residential = 0.1 mg/kg; DE Industrial = 0.7 mg/kg

Total Benzo(a)pyrene Equivalents = 5.8

The concentration shown EXCEEDS the Residential Direct Exposure SCTL of 0.1 mg/kg.

The concentration shown EXCEEDS the Industrial Direct Exposure SCTL of 0.7 mg/kg.

Summary Criteria for Table Entries			
Detection	Concentration Reported	Data Qualifier	Enter
Various	Quantified with certainty	None	reported value
Various	Estimated	J	reported (estimated) value
ND at MDL	MDL	U	1/2 reported value
< MDL	Estimated	T	reported (estimated) value
≥ MDL but < PQL	Estimated	I	reported (estimated) value
≥ MDL but < PQL	PQL	M	1/2 reported value

DRAFT

Benzo(a)pyrene Conversion Table

For Direct Exposure Soil Cleanup Target Levels

Facility/Site Name: Roderman Property
Location: Fort Lauderdale
Facility/Site ID No.: 8942959

Soil Sample No. SS-3
Sample Date 11/27/2012
Location: southeastern property bounary
Depth (ft): 1

INSTRUCTIONS: Calculate Total Benzo(a)pyrene Equivalents if at least one of the carcinogenic PAHs is detected in the sample at a concentration equal to or higher than the Method Detection Limit (MDL), whether quantified with certainty (the concentration reported has no qualifier) or estimated (the concentration reported has a "J", "T" or "I" qualifier). Enter the contaminant concentrations (in mg/kg) for all seven carcinogenic PAHs in the yellow boxes using the following criteria (and see table below):

1. If quantified with certainty, or estimated and has the "J" qualifier, enter the reported value;
2. If not detected at the MDL (the concentration reported is the MDL followed by the "U" qualifier) enter 1/2 of the reported value;
3. If detected at a concentration lower than the MDL and the concentration is estimated (has the "T" qualifier) enter the estimated value;
4. If detected at a concentration equal to or higher than the MDL but lower than the Practical Quantitation Limit (PQL) and the concentration is estimated (has the "I" qualifier) enter the estimated value;
5. If detected at a concentration equal to or higher than the MDL but lower than the PQL and it is not estimated (the concentration reported is the PQL followed by the "M" qualifier) enter 1/2 of the reported value.

Contaminant	Concentration (mg/kg)	Toxic Equivalency Factor	Benzo(a)pyrene Equivalents
Benzo(a)pyrene	2.280	1.0	2.2800
Benzo(a)anthracene	2.090	0.1	0.2090
Benzo(b)fluoranthene	2.340	0.1	0.2340
Benzo(k)fluoranthene	2.600	0.01	0.0260
Chrysene	2.900	0.001	0.0029
Dibenz(a,h)anthracene	0.555	1.0	0.5550
Indeno(1,2,3-cd)pyrene	1.330	0.1	0.1330

DE Residential = 0.1 mg/kg; DE Industrial = 0.7 mg/kg

Total Benzo(a)pyrene Equivalents = 3.4

The concentration shown EXCEEDS the Residential Direct Exposure SCTL of 0.1 mg/kg.

The concentration shown EXCEEDS the Industrial Direct Exposure SCTL of 0.7 mg/kg.

Summary Criteria for Table Entries			
Detection	Concentration Reported	Data Qualifier	Enter
Various	Quantified with certainty	None	reported value
Various	Estimated	J	reported (estimated) value
ND at MDL	MDL	U	1/2 reported value
< MDL	Estimated	T	reported (estimated) value
≥ MDL but < PQL	Estimated	I	reported (estimated) value
≥ MDL but < PQL	PQL	M	1/2 reported value

DRAFT

Benzo(a)pyrene Conversion Table

For Direct Exposure Soil Cleanup Target Levels

Facility/Site Name:	Roderman Property
Location:	Fort Lauderdale
Facility/Site ID No.:	8942959
Soil Sample No.	SS-4
Sample Date	11/27/2012
Location:	adjacent to SB-1
Depth (ft):	1

INSTRUCTIONS: Calculate Total Benzo(a)pyrene Equivalents if at least one of the carcinogenic PAHs is detected in the sample at a concentration equal to or higher than the Method Detection Limit (MDL), whether quantified with certainty (the concentration reported has no qualifier) or estimated (the concentration reported has a "J", "T" or "I" qualifier). Enter the contaminant concentrations (in mg/kg) for all seven carcinogenic PAHs in the yellow boxes using the following criteria (and see table below):

1. If quantified with certainty, or estimated and has the "J" qualifier, enter the reported value;
2. If not detected at the MDL (the concentration reported is the MDL followed by the "U" qualifier) enter 1/2 of the reported value;
3. If detected at a concentration lower than the MDL and the concentration is estimated (has the "T" qualifier) enter the estimated value;
4. If detected at a concentration equal to or higher than the MDL but lower than the Practical Quantitation Limit (PQL) and the concentration is estimated (has the "I" qualifier) enter the estimated value;
5. If detected at a concentration equal to or higher than the MDL but lower than the PQL and it is not estimated (the concentration reported is the PQL followed by the "M" qualifier) enter 1/2 of the reported value.

Contaminant	Concentration (mg/kg)	Toxic Equivalency Factor	Benzo(a)pyrene Equivalents
Benzo(a)pyrene	0.520	1.0	0.5200
Benzo(a)anthracene	0.042	0.1	0.0042
Benzo(b)fluoranthene	0.051	0.1	0.0051
Benzo(k)fluoranthene	0.066	0.01	0.0007
Chrysene	0.063	0.001	0.0001
Dibenz(a,h)anthracene	0.005	1.0	0.0052
Indeno(1,2,3-cd)pyrene	0.036	0.1	0.0036

DE Residential = 0.1 mg/kg; DE Industrial = 0.7 mg/kg

Total Benzo(a)pyrene Equivalents = 0.5

The concentration shown EXCEEDS the Residential Direct Exposure SCTL of 0.1 mg/kg.

The concentration shown does not exceed the Industrial Direct Exposure SCTL of 0.7 mg/kg.

Summary Criteria for Table Entries

Detection	Concentration Reported	Data Qualifier	Enter
Various	Quantified with certainty	None	reported value
Various	Estimated	J	reported (estimated) value
ND at MDL	MDL	U	1/2 reported value
< MDL	Estimated	T	reported (estimated) value
≥ MDL but < PQL	Estimated	I	reported (estimated) value
≥ MDL but < PQL	PQL	M	1/2 reported value

DRAFT

Benzo(a)pyrene Conversion Table

For Direct Exposure Soil Cleanup Target Levels

Facility/Site Name:	Roderman Property
Location:	Fort Lauderdale
Facility/Site ID No.:	8942959
Soil Sample No.	SS-5
Sample Date	11/27/2012
Location:	adjacent to SB-3
Depth (ft):	1

INSTRUCTIONS: Calculate Total Benzo(a)pyrene Equivalents if at least one of the carcinogenic PAHs is detected in the sample at a concentration equal to or higher than the Method Detection Limit (MDL), whether quantified with certainty (the concentration reported has no qualifier) or estimated (the concentration reported has a "J", "T" or "I" qualifier). Enter the contaminant concentrations (in mg/kg) for all seven carcinogenic PAHs in the yellow boxes using the following criteria (and see table below):

1. If quantified with certainty, or estimated and has the "J" qualifier, enter the reported value;
2. If not detected at the MDL (the concentration reported is the MDL followed by the "U" qualifier) enter 1/2 of the reported value;
3. If detected at a concentration lower than the MDL and the concentration is estimated (has the "T" qualifier) enter the estimated value;
4. If detected at a concentration equal to or higher than the MDL but lower than the Practical Quantitation Limit (PQL) and the concentration is estimated (has the "I" qualifier) enter the estimated value;
5. If detected at a concentration equal to or higher than the MDL but lower than the PQL and it is not estimated (the concentration reported is the PQL followed by the "M" qualifier) enter 1/2 of the reported value.

Contaminant	Concentration (mg/kg)	Toxic Equivalency Factor	Benzo(a)pyrene Equivalents
Benzo(a)pyrene	1.400	1.0	1.4000
Benzo(a)anthracene	1.600	0.1	0.1600
Benzo(b)fluoranthene	1.460	0.1	0.1460
Benzo(k)fluoranthene	1.550	0.01	0.0155
Chrysene	1.710	0.001	0.0017
Dibenz(a,h)anthracene	0.386	1.0	0.3860
Indeno(1,2,3-cd)pyrene	0.757	0.1	0.0757

DE Residential = 0.1 mg/kg; DE Industrial = 0.7 mg/kg

Total Benzo(a)pyrene Equivalents = **2.2**

The concentration shown EXCEEDS the Residential Direct Exposure SCTL of 0.1 mg/kg.

The concentration shown EXCEEDS the Industrial Direct Exposure SCTL of 0.7 mg/kg.

Summary Criteria for Table Entries			
Detection	**Concentration Reported**	**Data Qualifier**	**Enter**
Various	Quantified with certainty	None	reported value
Various	Estimated	J	reported (estimated) value
ND at MDL	MDL	U	1/2 reported value
< MDL	Estimated	T	reported (estimated) value
≥ MDL but < PQL	Estimated	I	reported (estimated) value
≥ MDL but < PQL	PQL	M	1/2 reported value

DRAFT

TABLE 3 - GROUNDWATER ELEVATION DATA

Facility Name: Roderman Property **Facility ID No:** 8942959
Facility Address: 1000 S. Federal Highway **UNIVERSAL No:** 5426
Fort Lauderdale, Broward County

all values shown in feet unless otherwise noted

WELL NO.	MW-1			MW-2			MW-3					
DIAMETER (inches)	2			2			2					
WELL DEPTH	13			13			13					
SCREEN INTERVAL	3 to 13			3 to 13			3 to 13					
TOC ELEVATION		9.02			8.77			8.23				
DATE	ELEV	DTW	FP	ELEV	DTW	FP	ELEV	DTW	FP	ELEV	DTW	FP
5/28/1993	5.14	3.88		5.29	3.48		5.21	3.02				
8/30/2012	6.91	2.11		6.18	2.59		6.42	1.81				
1/4/2013	6.72	2.30		6.00	2.77		6.24	1.99				

CNL-could not locate
ELEV-=TOC-DTW
TOC-top of casing-measured relative to arbitrary point
DTW-depth to water (ft)-measured relative to TOC
NM-not measured
Data prior to 2012 from prior consultant tables

DRAFT

Table 4A: GROUNDWATER ANALYTICAL SUMMARY

Facility Name: Roderman Property
Facility Address: 1000 S. Federal Highway
Fort Lauderdale, Broward County

Facility ID No: 8942959
UNIVERSAL No: 5426

all constituents shown in ug/l unless otherwise noted

Location	Date	Benzene	Toluene	Ethylbenzene	Total Xylenes	Total BTEX	MTBE	Naphthalene	1-Methylnaphthalene	2-Methylnaphthalene	TRPH (mg/L)	Lead (mg/L)	EDB
NADSC		100	400	300	200	NA	200	140	280	280	50	150	0.2
GCTL		1	40	30	20	NA	20	14	28	28	5	15	0.02
MW-1	05/23/93	1U	1 U	1U	1U	4U	2U	4PQL	3PQL	5PQL	10.8	0.022	0.02U
	8/30/12	0.160 U	0.140 U	0.190 U	0.200 U	0.140 U	0.180 U	0.0636 U	0.0507 U	0.0733 U	0.117 U	3.30 U	0.0050 U
	01/04/13	0.160 U	0.140 U	0.190 U	0.200 U	0.140 U	0.180 U	0.0636 U	0.0507 U	0.0733 U	0.117 U	NS	NS
MW-2	05/23/93	1U	1 U	1U	1U	4U	2U	10U	10U	10U	3.0U	0.070	0.02U
	8/30/12	0.160 U	0.140 U	0.190 U	0.200 U	0.140 U	0.180 U	0.0636 U	0.0600 I	0.0900 I	0.117 U	3.30 U	0.0049 U
	01/04/13	0.160 U	0.140 U	0.190 U	0.200 U	0.140 U	0.180 U	0.0636 U	0.0507 U	0.0733 U	0.117 U	NS	NS
MW-3	05/23/93	1U	1 U	1U	1U	4U	2U	10U	10U	10U	3.0U	1.79	0.02U
	8/30/12	0.160 U	0.140 U	0.190 U	0.200 U	0.140 U	0.180 U	0.0636 U	0.0507 U	0.0733 U	0.117 U	3.30 U	0.0049 U
	01/04/13	0.160 U	0.140 U	0.190 U	0.200 U	0.140 U	0.180 U	0.0636 U	0.0507 U	0.0733 U	0.117 U	NS	NS

DRAFT

ble GI JNL TE NA ICA UM RY

Facility Name: Roderman Property
Facility Address: 1000 S. Federal Highway
Fort Lauderdale, Broward County

Facility ID No: 8942959
UNIVERSAL No: 5426

all constituents shown in ug/l unless otherwise noted

Location	Date	Acenaphthene	Acenaphthylene	Anthracene	Benz(a)Anthracene	Benzo(a)pyrene	Benzo(b)fluoranthene	Benzo(g,h,i)perylene	Benzo(k)fluoranthene	Chrysene	Dibenz(a,h)Anthracene	Fluoranthene	Fluorene	Indeno(1,2,3-cd)pyrene	Phenanthrene	Pyrene
NADSC		200	2100	21000	5	20	5	2100	50	480	0.5	2800	2800	5	2100	2100
GCTL		20	210	2100	0.05	0.2	0.05	210	0.5	4.8	0.005	280	280	0.05	210	210
MW-1	05/23/93	10U	10U	6PQL	10U	10U	10U	10U	10U	10U	10U	10U	3PQL	10U	1PQL	10U
	8/30/12	0.115 U	0.0615 U	0.0446 U	0.0549 U	0.0747 U	0.0784 U	0.0797 U	0.0889 U	0.0759 U	0.0752 U	0.0407 U	0.0598 U	0.0816 U	0.0424 U	0.0759 U
	01/04/13	0.115 U	0.0615 U	0.0446 U	0.0549 U	0.0747 U	0.0784 U	0.0797 U	0.0889 U	0.0759 U	0.0752 U	0.0407 U	0.0598 U	0.0816 U	0.0424 U	0.0759 U
MW-2	05/23/93	10U	10U	10U	10U	10U	10U	10U	10U	10U	10U	10U	10U	10U	10U	10U
	8/30/12	0.115 U	0.0615 U	0.0446 U	0.0549 U	0.0747 U	0.0784 U	0.0797 U	0.0889 U	0.0759 U	0.0752 U	0.0407 U	0.0598 U	0.0816 U	0.0424 U	0.0759 U
	01/04/13	0.115 U	0.0615 U	0.0446 U	0.0549 U	0.0747 U	0.0784 U	0.0797 U	0.0889 U	0.0759 U	0.0752 U	0.0407 U	0.0598 U	0.0816 U	0.0424 U	0.0759 U
MW-3	05/23/93	10U	10U	10U	10U	10U	10U	10U	10U	10U	10U	10U	10U	10U	10U	10U
	8/30/12	0.115 U	0.0615 U	0.0446 U	0.0549 U	0.0747 U	0.0784 U	0.0797 U	0.0889 U	0.0759 U	0.0752 U	0.0407 U	0.0598 U	0.0816 U	0.0424 U	0.0759 U
	1/4/2013	0.115 U	0.0615 U	0.0446 U	0.0549 U	0.0747 U	0.0784 U	0.0797 U	0.0889 U	0.0759 U	0.0752 U	0.0407 U	0.0598 U	0.0816 U	0.0424 U	0.0759 U

U or < =not detected at or above method detection limits
I-reported values is between laboratory method detection limit and reporting limit
NADSC-Chapter 62-777 Natural Attenuation Source Concentration Level
GCTL-Chapter 62-777 Groundwater Cleanup Target Level
PQL-analyte detected, value is below method reporting level

NS-not sampled
NA/NS-not analyzed or not sampled partciular constituent
L- off scale high, value known to be higher than reported value
Q-indicates sample was prepared or analyzed after the holding time expired
All concentrations are reported in micrograms per liter (ug/L), unless noted
Bolded values indicate exceedance of GCTL

DRAFT

FLORIDA DEPARTMENT OF
ENVIRONMENTAL PROTECTION
BOB MARTINEZ CENTER
2600 BLAIRSTONE ROAD
TALLAHASSEE, FLORIDA 32399-2400

RICK SCOTT
GOVERNOR

HERSCHEL T. VINYARD JR.
SECRETARY

March 27, 2013

Mr. Robbie Alexander
Universal Solutions, Inc.
8339 Stone Run Court
Tampa, FL 33615

Subject: LSSI Provisional Site Rehabilitation Completion Approval and Deliverable Review
Roderman Property
1000 S. Federal Hwy
Fort Lauderdale, Broward County
FDEP Facility ID# 06/8942959
Discharge Date: 12/3/1988 (EDI)
Discharge Score: 9
Work Order #2013-95-W1878A

Dear Mr. Alexander:

The Bureau of Petroleum Storage Systems (BPSS) has reviewed the Site Rehabilitation Completion Report (SRCR) and No Further Action Proposal (NFAP) included in the Low Score Site Initiative (LSSI) Site Assessment (SA) Report dated January 11, 2013 (received January 18, 2013), along with Interim Reports received on October 1, 2012 (accepted on October 29, 2012) submitted for the discharge discovered on December 3, 1988 at this facility. Documentation submitted with the SRCR/NFAP confirms that the cleanup criteria set forth in Subsection 62-770.680(1), Florida Administrative Code (F.A.C.), have been met . As such, the recommendation to issue a Site Rehabilitation Completion Order (SRCO) for the discharge referenced above has been approved.

Before the SRCO can be issued, all monitoring wells associated with the rehabilitation of the discharge referenced above have to be properly abandoned and any other applicable facility restoration activities must be completed. The BPSS has received the well abandonment quote, therefore a work order for well abandonment activities, including the removal of the well pads and manhole covers of all monitoring wells to be abandoned, will be generated.

Remember that this site is not yet approved for Site Rehabilitation Completion. In order for the Florida Department of Environmental Protection (FDEP) to issue the SRCO, a work order to perform the site closure will need to be completed and a Well Abandonment Report will need to

DRAFT

be prepared and submitted. After the FDEP receives and approves the Well Abandonment Report, the SRCO will be issued.

As noted above, the BPSS has reviewed the LSSI SA Report submitted for this facility. The report is acceptable and demonstrates that the work outlined in Work Order # 2013-95-W1878A was satisfactorily performed. The final invoice for this work order has already been submitted and processed. If you should have any questions concerning the review of the SRCR/NFAP or the well abandonment work order, please contact me at (850) 222-6446 extension 261 or at the letterhead address, Mail Station 4585.

Sincerely,

Kristy M. Trueblood
WRScompass Associate Scientist
Petroleum Cleanup Section Five
Bureau of Petroleum Storage Systems
ktrueblood@wrscompass.com

Reviewed by:

Michelle Allard, P.G. #1383
WRScompass Senior Geologist
Petroleum Cleanup Section Five
Bureau of Petroleum Storage Systems

3/27/13
Date

cc: Kitty Murchison, Kapila & Co., 1000 S. Federal Highway #200, Fort Lauderdale, FL 33316
ec: _____, Michelle C. Roberts, Team 5 Env. Consultant, FDEP-BPSS, michelle.roberts@dep.state.fl.us
Lorenzo Fernandez, Broward County, lfernandez@broward.org
File

DRAFT

FLORIDA DEPARTMENT OF
ENVIRONMENTAL PROTECTION
BOB MARTINEZ CENTER
2600 BLAIR STONE ROAD
TALLAHASSEE, FLORIDA 32399-2400

RICK SCOTT
GOVERNOR

HERSCHEL T. VINYARD JR.
SECRETARY

July 17, 2013

CERTIFIED MAIL #7012 2210 0001 4288 3762
RETURN RECEIPT REQUESTED

Ms. Kitty Murchison
Kapila & Co.
1000 S. Federal Highway, Suite 200
Fort Lauderdale, FL 33316-1237

Subject: Site Rehabilitation Completion Order
Former Roderman Property
1000 South Federal Highway
(1000 S.E. 6th Avenue per Property Appraiser)
Fort Lauderdale, Broward County
FDEP Facility ID# 06/8942959
Discharge Date: 12/03/1988 (EDI)
Discharge Score: 5

Dear Ms. Murchison:

The Bureau of Petroleum Storage Systems (BPSS) has reviewed the Site Assessment Report (SAR) and No Further Action Proposal (NFAP) dated included in the Low Score Site Initiative (LSSI) Report dated January 11, 2013 (received January 18, 2013) and the Monitoring Well Abandonment Report dated May 21, 2013 (received May 28, 2013), prepared and submitted by Universal Solutions, Inc. for the petroleum product discharge referenced above. All the documents submitted to date are adequate to meet the site assessment requirements of Rule 62-780.600, Florida Administrative Code (F.A.C.). In addition, documentation submitted with the SAR/NFAP confirms that criteria set forth in Subsection 62-780.680(1), F.A.C., have been met. Please refer to the attached maps of the source property and analytical summary tables. The SAR/NFAP is hereby incorporated by reference in this Site Rehabilitation Completion Order (Order). Therefore, you are released from any further obligation to conduct site rehabilitation at the facility for petroleum product contamination associated with the discharge referenced above, except as set forth below.

In the event concentrations of petroleum products' contaminants of concern increase above the levels approved in this Order, or if a subsequent discharge of petroleum or petroleum product occurs at the facility, the Florida Department of Environmental Protection (Department) may require site rehabilitation to reduce concentrations of petroleum products' contaminants of

DRAFT

concern to the levels approved in the SAR/NFAP or otherwise allowed by Chapter 62-780, F.A.C.

Legal Issues

The Department's Order shall become final unless a timely petition for an administrative hearing is filed under Sections 120.569 and 120.57, Florida Statutes (F.S.), within 21 days of receipt of this Order. The procedures for petitioning for an administrative hearing are set forth below.

Persons affected by this Order have the following options:

(A) If you choose to accept the Department's decision regarding the SAR/NFAP you do not have to do anything. This Order is final and effective on the date filed with the Clerk of the Department, which is indicated on the last page of this Order.

(B) If you choose to challenge the decision, you may do the following:

(1) File a request for an extension of time to file a petition for an administrative hearing with the Department's Agency Clerk in the Office of General Counsel within 21 days of receipt of this Order; such a request should be made if you wish to meet with the Department in an attempt to informally resolve any disputes without first filing a petition for an administrative hearing; or

(2) File a petition for an administrative hearing with the Department's Agency Clerk in the Office of General Counsel within 21 days of receipt of this Order.

Please be advised that mediation of this decision pursuant to Section 120.573, F.S., is not available.

How to Request an Extension of Time to File a Petition for an Administrative Hearing

For good cause shown, pursuant to Subsection 62-110.106(4), F.A.C., the Department may grant a request for an extension of time to file a petition for an administrative hearing. Such a request must be filed (received) by the Department's Agency Clerk in the Office of General Counsel at 3900 Commonwealth Boulevard, Mail Station 35, Tallahassee, Florida, 32399-3000, within 21 days of receipt of this Order. Petitioner, if different from Kapila & Co., shall mail a copy of the request to Kapila & Co. at the time of filing. Timely filing a request for an extension of time tolls the time period within which a petition for an administrative hearing must be made.

How to File a Petition for an Administrative Hearing

A person whose substantial interests are affected by this Order may petition for an administrative hearing under Sections 120.569 and 120.57, F.S. The petition must contain the information set

DRAFT

forth below and must be filed (received) by the Department's Agency Clerk in the Office of General Counsel at 3900 Commonwealth Boulevard, Mail Station 35, Tallahassee, Florida, 32399-3000, within 21 days of receipt of this Order. Petitioner, if different from Kapila & Co., shall mail a copy of the petition to Kapila & Co. at the time of filing. Failure to file a petition within this time period shall waive the right of anyone who may request an administrative hearing under Sections 120.569 and 120.57, F.S.

Pursuant to Subsection 120.569(2), F.S. and Rule 28-106.201, F.A.C., a petition for an administrative hearing shall contain the following information:

(a) The name, address, and telephone number of each petitioner; the name, address, and telephone number of the petitioner's representative, if any; the facility owner's name and address, if different from the petitioner; the FDEP facility number, and the name and address of the facility;

(b) A statement of when and how each petitioner received notice of the Department's action or proposed action;

(c) An explanation of how each petitioner's substantial interests are or will be affected by the Department's action or proposed action;

(d) A statement of the disputed issues of material fact, or a statement that there are no disputed facts;

(e) A statement of the ultimate facts alleged, including a statement of the specific facts the petitioner contends warrant reversal or modification of the Department's action or proposed action;

(f) A statement of the specific rules or statutes the petitioner contends require reversal or modification of the Department's action or proposed action; and

(g) A statement of the relief sought by the petitioner, stating precisely the action petitioner wishes the Department to take with respect to the Department's action or proposed action.

This Order is final and effective on the date filed with the Clerk of the Department, which is indicated on the last page of this Order. Timely filing a petition for an administrative hearing postpones the date this Order takes effect until the Department issues either a final order pursuant to an administrative hearing or an Order Responding to Supplemental Information provided to the Department pursuant to meetings with the Department.

DRAFT

Judicial Review

Any party to this Order has the right to seek judicial review of it under Section 120.68, F.S., by filing a notice of appeal under Rule 9.110 of the Florida Rules of Appellate Procedure with the Department's Agency Clerk in the Office of General Counsel at 3900 Commonwealth Boulevard, Mail Station 35, Tallahassee, Florida, 32399-3000, and by filing a copy of the notice of appeal accompanied by the applicable filing fees with the appropriate district court of appeal. The notice of appeal must be filed within 30 days after this Order is filed with the Department's clerk (see below).

Questions

Any questions regarding the BPSS's review of the SAR/NFAP should be directed to Kristy Trueblood at (850) 222-6446 ext. 261. Questions regarding legal issues should be referred to the Department's Office of General Counsel at (850) 245-2242. Contact with any of the above does not constitute a petition for an administrative hearing or a request for an extension of time to file a petition for an administrative hearing.

The FDEP Facility Number for this facility is 06/8942959. Please use this identification on all future correspondence with the Department.

Sincerely,

Valerie K. Huegel, Chief
Bureau of Petroleum Storage Systems

VKH/kmt

Attachments

ec: Paul Wierzbicki, FDEP Southeast District Office – Paul.Wierzbicki@dep.state.fl.us
Kristy Trueblood, FDEP–BPSS (PCS5) – ktrueblood@wrscompass.com
Robert Alexander, Universal Solutions, Inc. – ralexander@usienvironmental.com
Ann Marie Superchi, South Florida Water Management District – asuperch@sfwmd.gov
Lorenzo Fernandez, Broward County, lfernandez@broward.org
File

DRAFT

FILING AND ACKNOWLEDGMENT
FILED, on this date, pursuant to
§120.52 Florida Statutes, with the
designated Department Clerk, receipt
of which is hereby acknowledged.

Cheryl Stafford — Clerk
(or Deputy Clerk)

7/22/13 — Date

DRAFT

P.G. CERTIFICATION

No Further Action Proposal for Roderman Property, located at 1000 South Federal Hwy, Fort Lauderdale, Broward County, FDEP Facility ID# 06/8942959.

I hereby certify that in my professional judgment, the components of this No Further Action Proposal satisfy the requirements set forth in Chapter 62-770, Florida Administrative Code (F.A.C.), and that the conclusions in this report provide reasonable assurances that the objectives stated in Chapter 62-770, F.A.C., have been met.

___ I personally completed this review.

_x_ This review was conducted by Kristy Trueblood working under my direct supervision.

Michelle Allard

Michelle Allard, P.G. #1383
WRScompass Senior Geologist
Petroleum Cleanup Section Five
Bureau of Petroleum Storage Systems

7/19/13
Date

DRAFT

Appendix F
Historical Resources

DRAFT

Federal Courthouse Parking Garage

Federal Courthouse Parking Garage

FORT LAUDERDALE, FL 33316

Inquiry Number: 7545896.4

January 19, 2024

EDR Historical Topo Map Report

with QuadMatch™

DRAFT

6 Armstrong Road, 4th floor
Shelton, CT 06484
Toll Free: 800.352.0050
www.edrnet.com

EDR Historical Topo Map Report

01/19/24

Site Name:	Client Name:
Federal Courthouse Parking Ga	Langan Engineering
Federal Courthouse Parking Ga	1221 Brickell Avenue
FORT LAUDERDALE, FL 3331	Miami, FL 33131
EDR Inquiry # 7545896.4	Contact: Maria Debianchi

EDR Topographic Map Library has been searched by EDR and maps covering the target property location as provided by Langan Engineering were identified for the years listed below. EDR's Historical Topo Map Report is designed to assist professionals in evaluating potential liability on a target property resulting from past activities. EDRs Historical Topo Map Report includes a search of a collection of public and private color historical topographic maps, dating back to the late 1800s.

DRAFT

Search Results:

P.O.# NA

Project: 330130301

Coordinates:

Latitude:	26.10995 26° 6' 36" North
Longitude:	-80.138619 -80° 8' 19" West
UTM Zone:	Zone 17 North
UTM X Meters:	586126.60
UTM Y Meters:	2888145.14
Elevation:	3.00' above sea level

Maps Provided:

2021	1949
2018	
2015	
2012	
1994, 1995	
1983	
1969, 1970	
1962	

Disclaimer - Copyright and Trademark Notice

This Report contains certain information obtained from a variety of public and other sources reasonably available to Environmental Data Resources, LLC. It cannot be concluded from this Report that coverage information for the target and surrounding properties does not exist from other sources. This Report is provided on an "AS IS", "AS AVAILABLE" basis. NO WARRANTY EXPRESS OR IMPLIED IS MADE WHATSOEVER IN CONNECTION WITH THIS REPORT. ENVIRONMENTAL DATA RESOURCES, LLC AND ITS SUBSIDIARIES, AFFILIATES AND THIRD PARTY SUPPLIERS DISCLAIM ALL WARRANTIES, OF ANY KIND OR NATURE, EXPRESS OR IMPLIED, ARISING OUT OF OR RELATED TO THIS REPORT OR ANY OF THE DATA AND INFORMATION PROVIDED IN THIS REPORT, INCLUDING WITHOUT LIMITATION, ANY WARRANTIES REGARDING ACCURACY, QUALITY, CORRECTNESS, COMPLETENESS, COMPREHENSIVENESS, SUITABILITY, MERCHANTABILITY, FITNESS FOR A PARTICULAR PURPOSE, TITLE, NON-INFRINGEMENT, MISAPPROPRIATION, OR OTHERWISE. ALL RISK IS ASSUMED BY THE USER. IN NO EVENT SHALL ENVIRONMENTAL DATA RESOURCES, LLC OR ITS SUBSIDIARIES, AFFILIATES OR THIRD PARTY SUPPLIERS BE LIABLE TO ANYONE FOR ANY DIRECT, INCIDENTAL, INDIRECT, SPECIAL, CONSEQUENTIAL OR OTHER DAMAGES OF ANY TYPE OR KIND (INCLUDING BUT NOT LIMITED TO LOSS OF PROFITS, LOSS OF USE, OR LOSS OF DATA), ARISING OUT OF OR IN ANY WAY CONNECTED WITH THIS REPORT OR ANY OF THE DATA AND INFORMATION PROVIDED IN THIS REPORT. Any analyses, estimates, ratings, environmental risk levels, or risk codes provided in this Report are provided for illustrative purposes only, and are not intended to provide, nor should they be interpreted as providing any facts regarding, or prediction or forecast of, any environmental risk for any property. Only an assessment performed by a qualified environmental professional can provide findings, opinions or conclusions regarding the environmental risk or conditions in, on or at any property.

Copyright 2024 by Environmental Data Resources, Inc. All rights reserved. Reproduction in any media or format, in whole or in part, of any report or map of Environmental Data Resources, Inc., or its affiliates, is prohibited without prior written permission.

EDR and its logos (including Sanborn and Sanborn Map) are trademarks of Environmental Data Resources, LLC or its affiliates. All other trademarks used herein are the property of their respective owners.

Topo Sheet Key

This EDR Topo Map Report is based upon the following USGS topographic map sheets.

2021 Source Sheets

Fort Lauderdale South
2021
7.5-minute, 24000

Port Everglades
2021
7.5-minute, 24000

Fort Lauderdale North
2021
7.5-minute, 24000

Pompano Beach
2021
7.5-minute, 24000

2018 Source Sheets

Fort Lauderdale South
2018
7.5-minute, 24000

Port Everglades
2018
7.5-minute, 24000

Fort Lauderdale North
2018
7.5-minute, 24000

Pompano Beach
2018
7.5-minute, 24000

2015 Source Sheets

Fort Lauderdale South
2015
7.5-minute, 24000

Port Everglades
2015
7.5-minute, 24000

Fort Lauderdale North
2015
7.5-minute, 24000

Pompano Beach
2015
7.5-minute, 24000

2012 Source Sheets

Fort Lauderdale South
2012
7.5-minute, 24000

Port Everglades
2012
7.5-minute, 24000

Fort Lauderdale North
2012
7.5-minute, 24000

Pompano Beach
2012
7.5-minute, 24000

DRAFT

Topo Sheet Key

This EDR Topo Map Report is based upon the following USGS topographic map sheets.

1994, 1995 Source Sheets

Fort Lauderdale South
1994
7.5-minute, 24000
Aerial Photo Revised 1994

Fort Lauderdale North
1995
7.5-minute, 24000
Aerial Photo Revised 1995

1983 Source Sheets

Pompano Beach
1983
7.5-minute, 24000
Aerial Photo Revised 1980

Port Everglades
1983
7.5-minute, 24000
Aerial Photo Revised 1980

Fort Lauderdale South
1983
7.5-minute, 24000
Aerial Photo Revised 1980

Fort Lauderdale North
1983
7.5-minute, 24000
Aerial Photo Revised 1980

1969, 1970 Source Sheets

Port Everglades
1969
7.5-minute, 24000
Aerial Photo Revised 1969

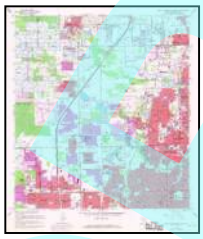

Fort Lauderdale North
1969
7.5-minute, 24000
Aerial Photo Revised 1969

Pompano Beach
1969
7.5-minute, 24000
Aerial Photo Revised 1969

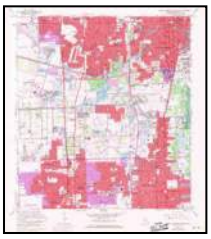

Fort Lauderdale South
1970
7.5-minute, 24000
Aerial Photo Revised 1969

1962 Source Sheets

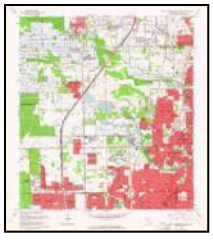

Fort Lauderdale North
1962
7.5-minute, 24000
Aerial Photo Revised 1961

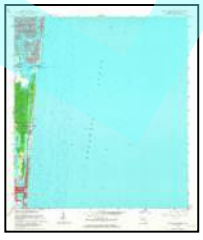

Port Everglades
1962
7.5-minute, 24000
Aerial Photo Revised 1961

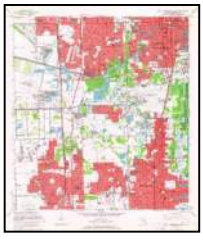

Fort Lauderdale South
1962
7.5-minute, 24000
Aerial Photo Revised 1961

Pompano Beach
1962
7.5-minute, 24000
Aerial Photo Revised 1961

DRAFT

Topo Sheet Key

This EDR Topo Map Report is based upon the following USGS topographic map sheets.

1949 Source Sheets

Pompano Beach
1949
7.5-minute, 24000
Aerial Photo Revised 1942

Fort Lauderdale South
1949
7.5-minute, 24000
Aerial Photo Revised 1945

Fort Lauderdale North
1949
7.5-minute, 24000
Aerial Photo Revised 1942

Port Everglades
1949
7.5-minute, 24000
Aerial Photo Revised 1945

DRAFT

Historical Topo Map

1949

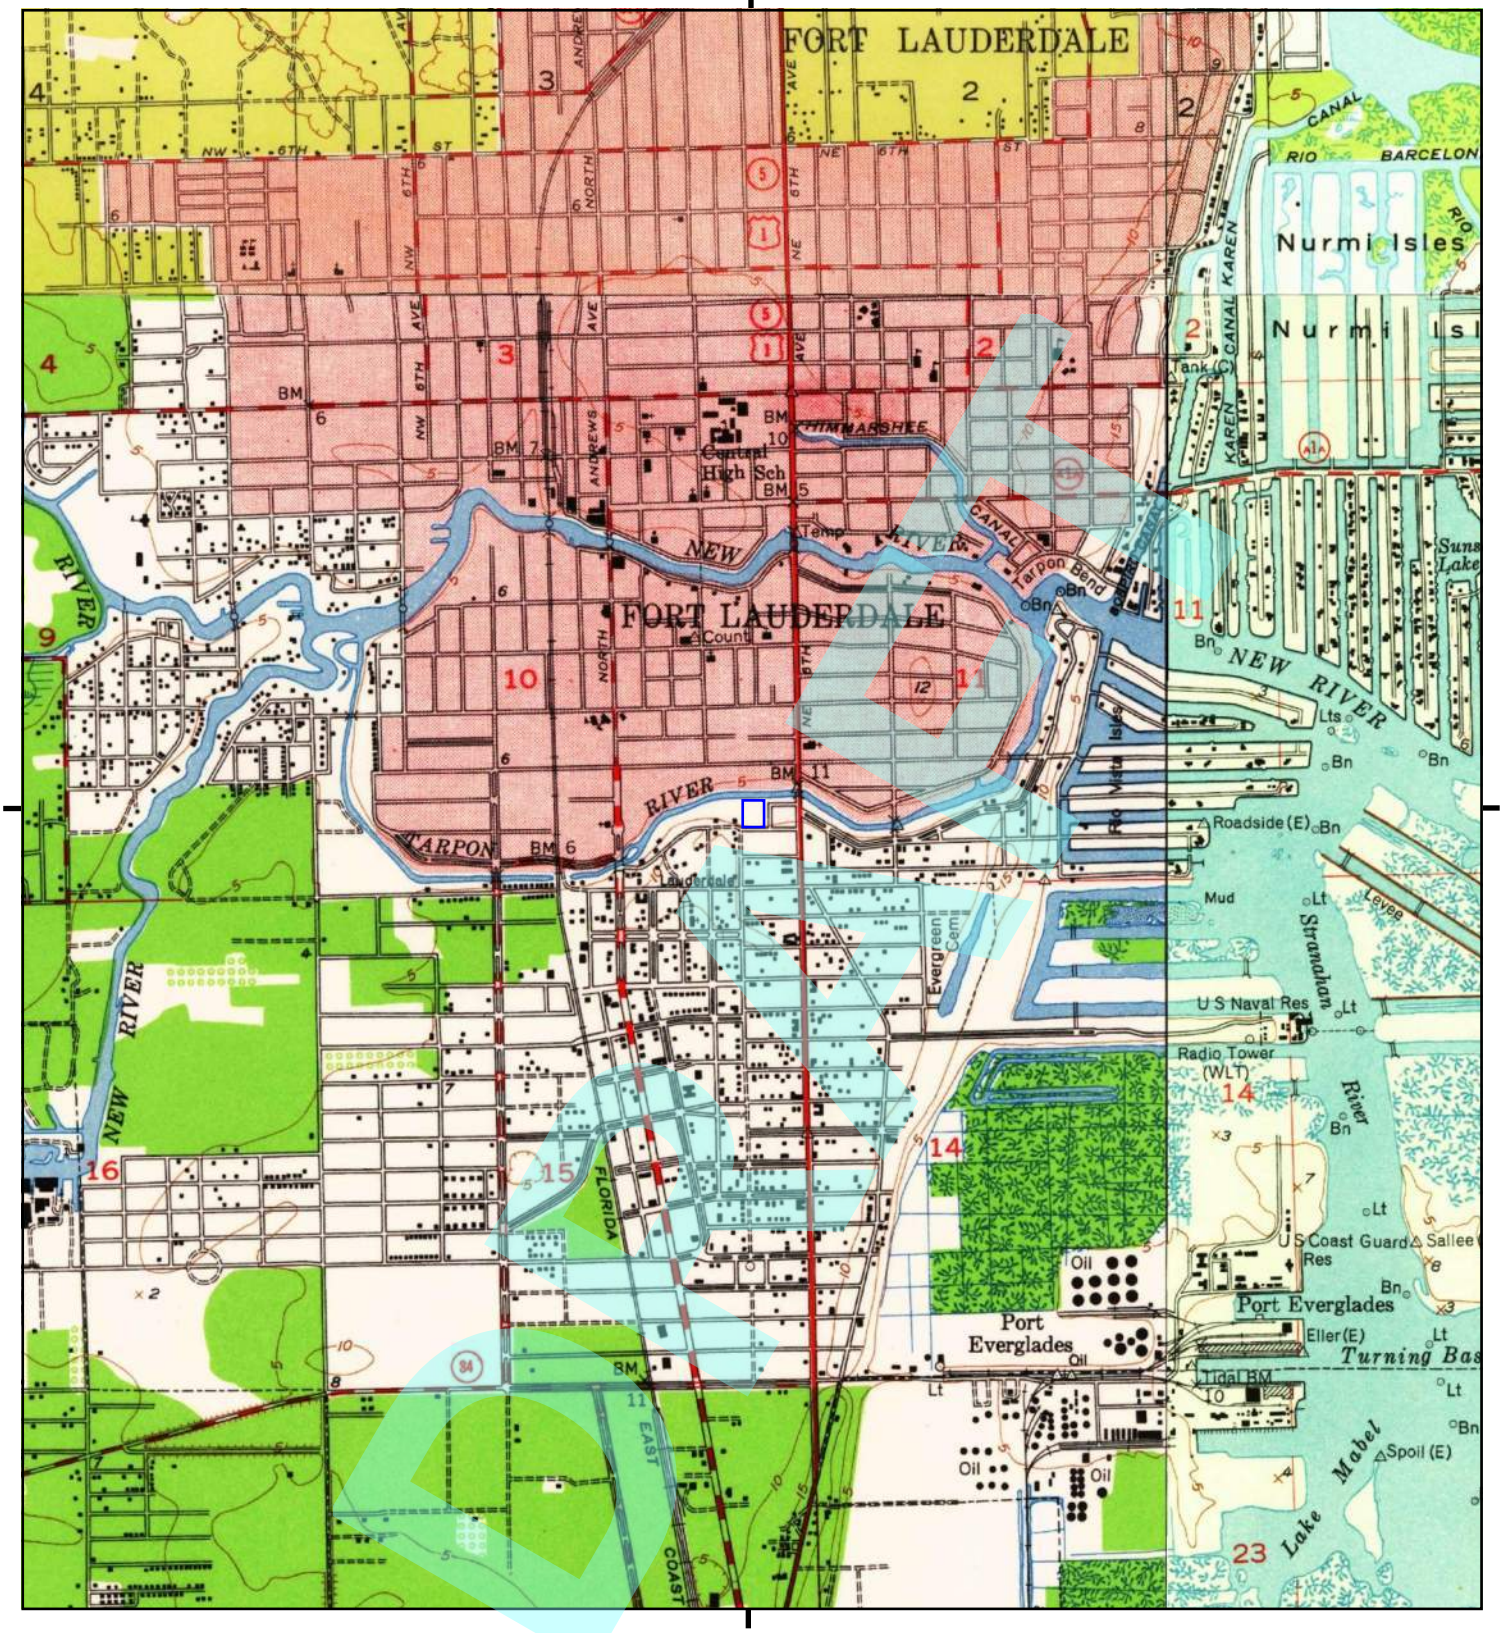

This report includes information from the following map sheet(s).

0 Miles 0.25 0.5 1 1.5

NW N NE
W E
SW S SE

TP, Fort Lauderdale South, 1949, 7.5-minute
NE, Pompano Beach, 1949, 7.5-minute
SE, Port Everglades, 1949, 7.5-minute
NW, Fort Lauderdale North, 1949, 7.5-minute

SITE NAME: Federal Courthouse Parking Garage
ADDRESS: Federal Courthouse Parking Garage
FORT LAUDERDALE, FL 33316
CLIENT: Langan Engineering

N

CAM #26-0233
754596 Exhibit-12
Page 743 of 1831

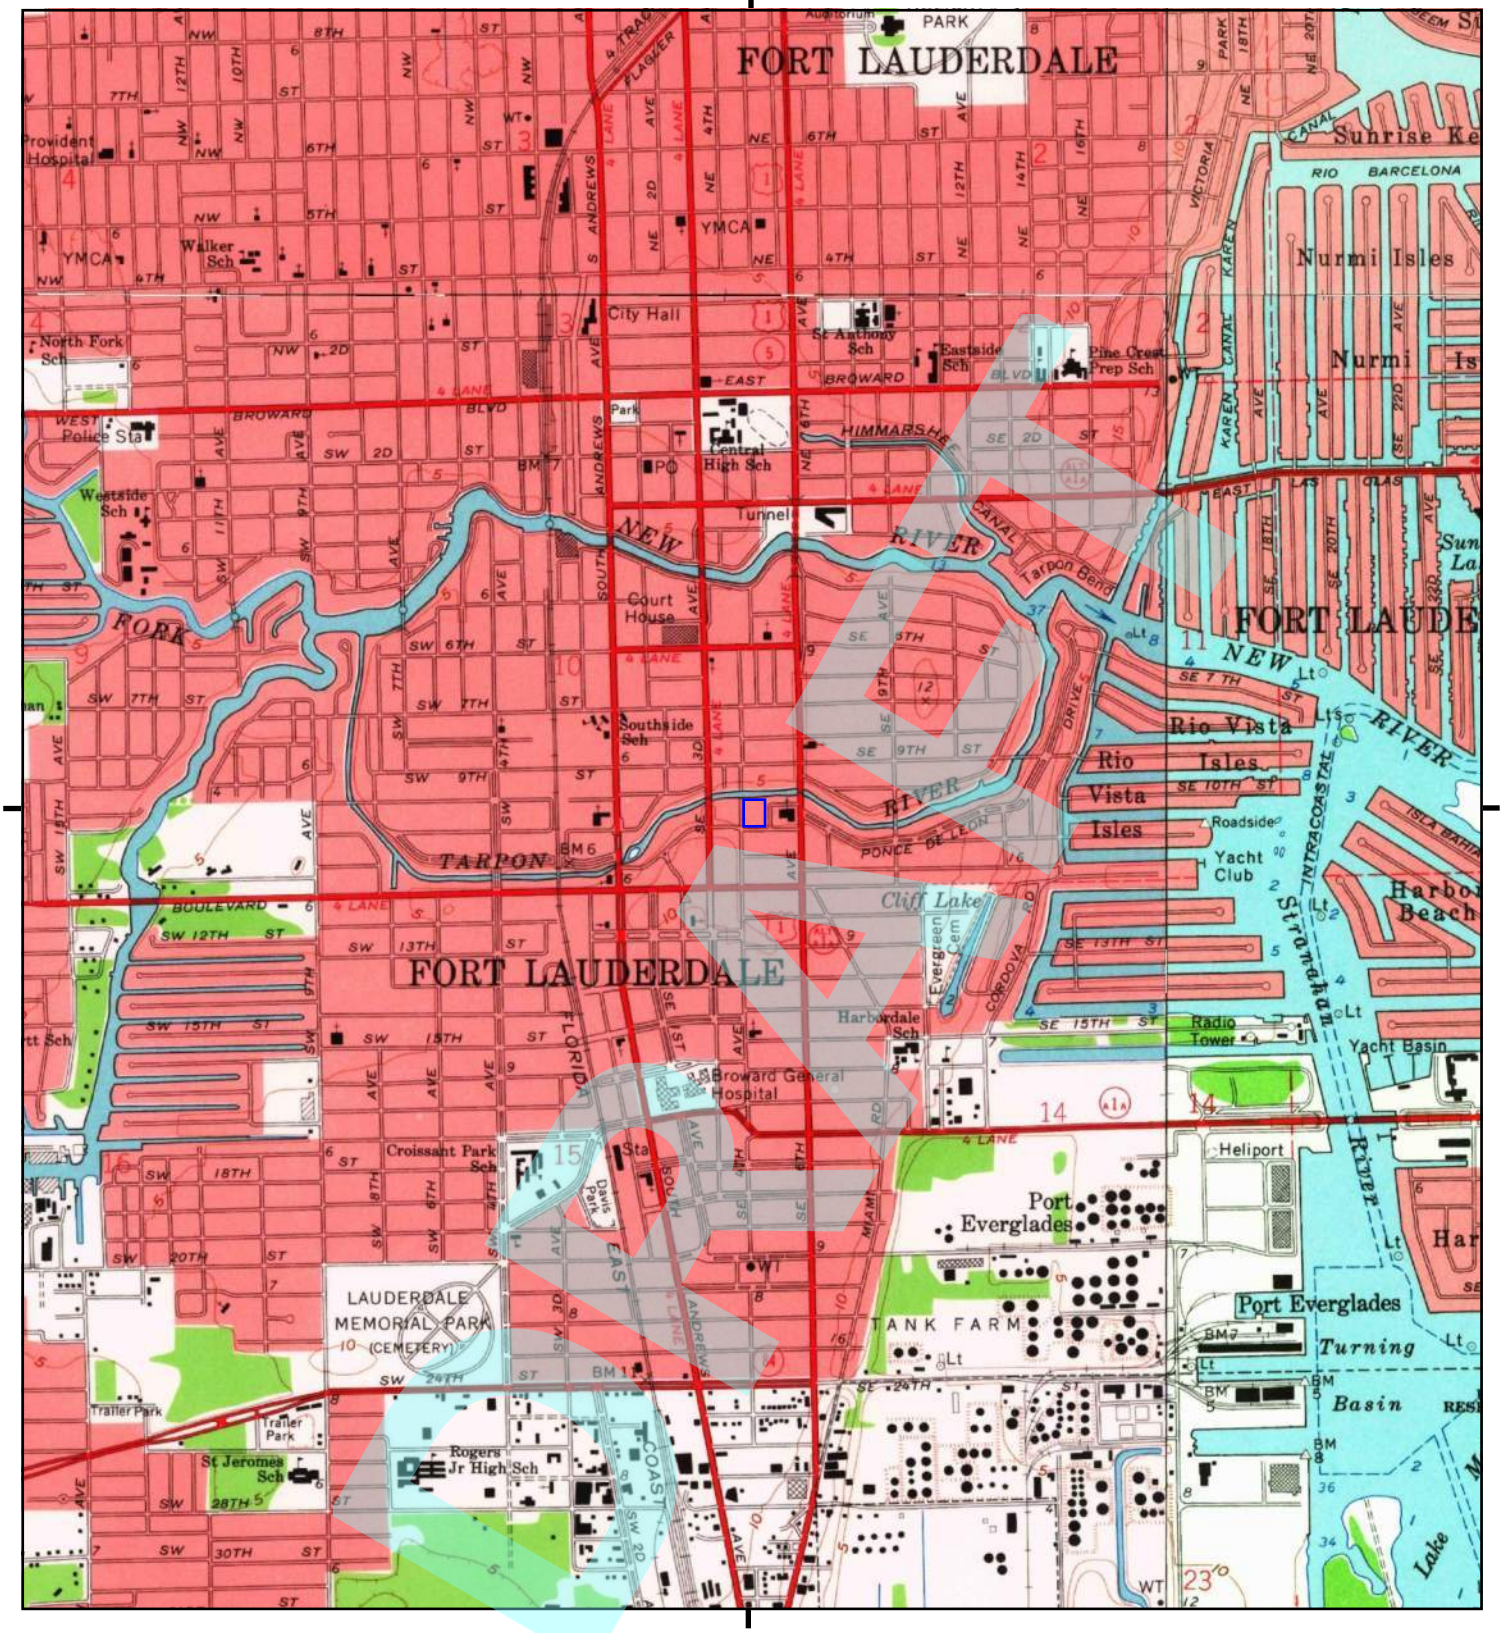

This report includes information from the following map sheet(s).

0 Miles 0.25 0.5 1 1.5

NW N NE
W E
SW S SE

TP, Fort Lauderdale South, 1962, 7.5-minute
NE, Pompano Beach, 1962, 7.5-minute
SE, Port Everglades, 1962, 7.5-minute
NW, Fort Lauderdale North, 1962, 7.5-minute

SITE NAME: Federal Courthouse Parking Garage
ADDRESS: Federal Courthouse Parking Garage
FORT LAUDERDALE, FL 33316
CLIENT: Langan Engineering

N

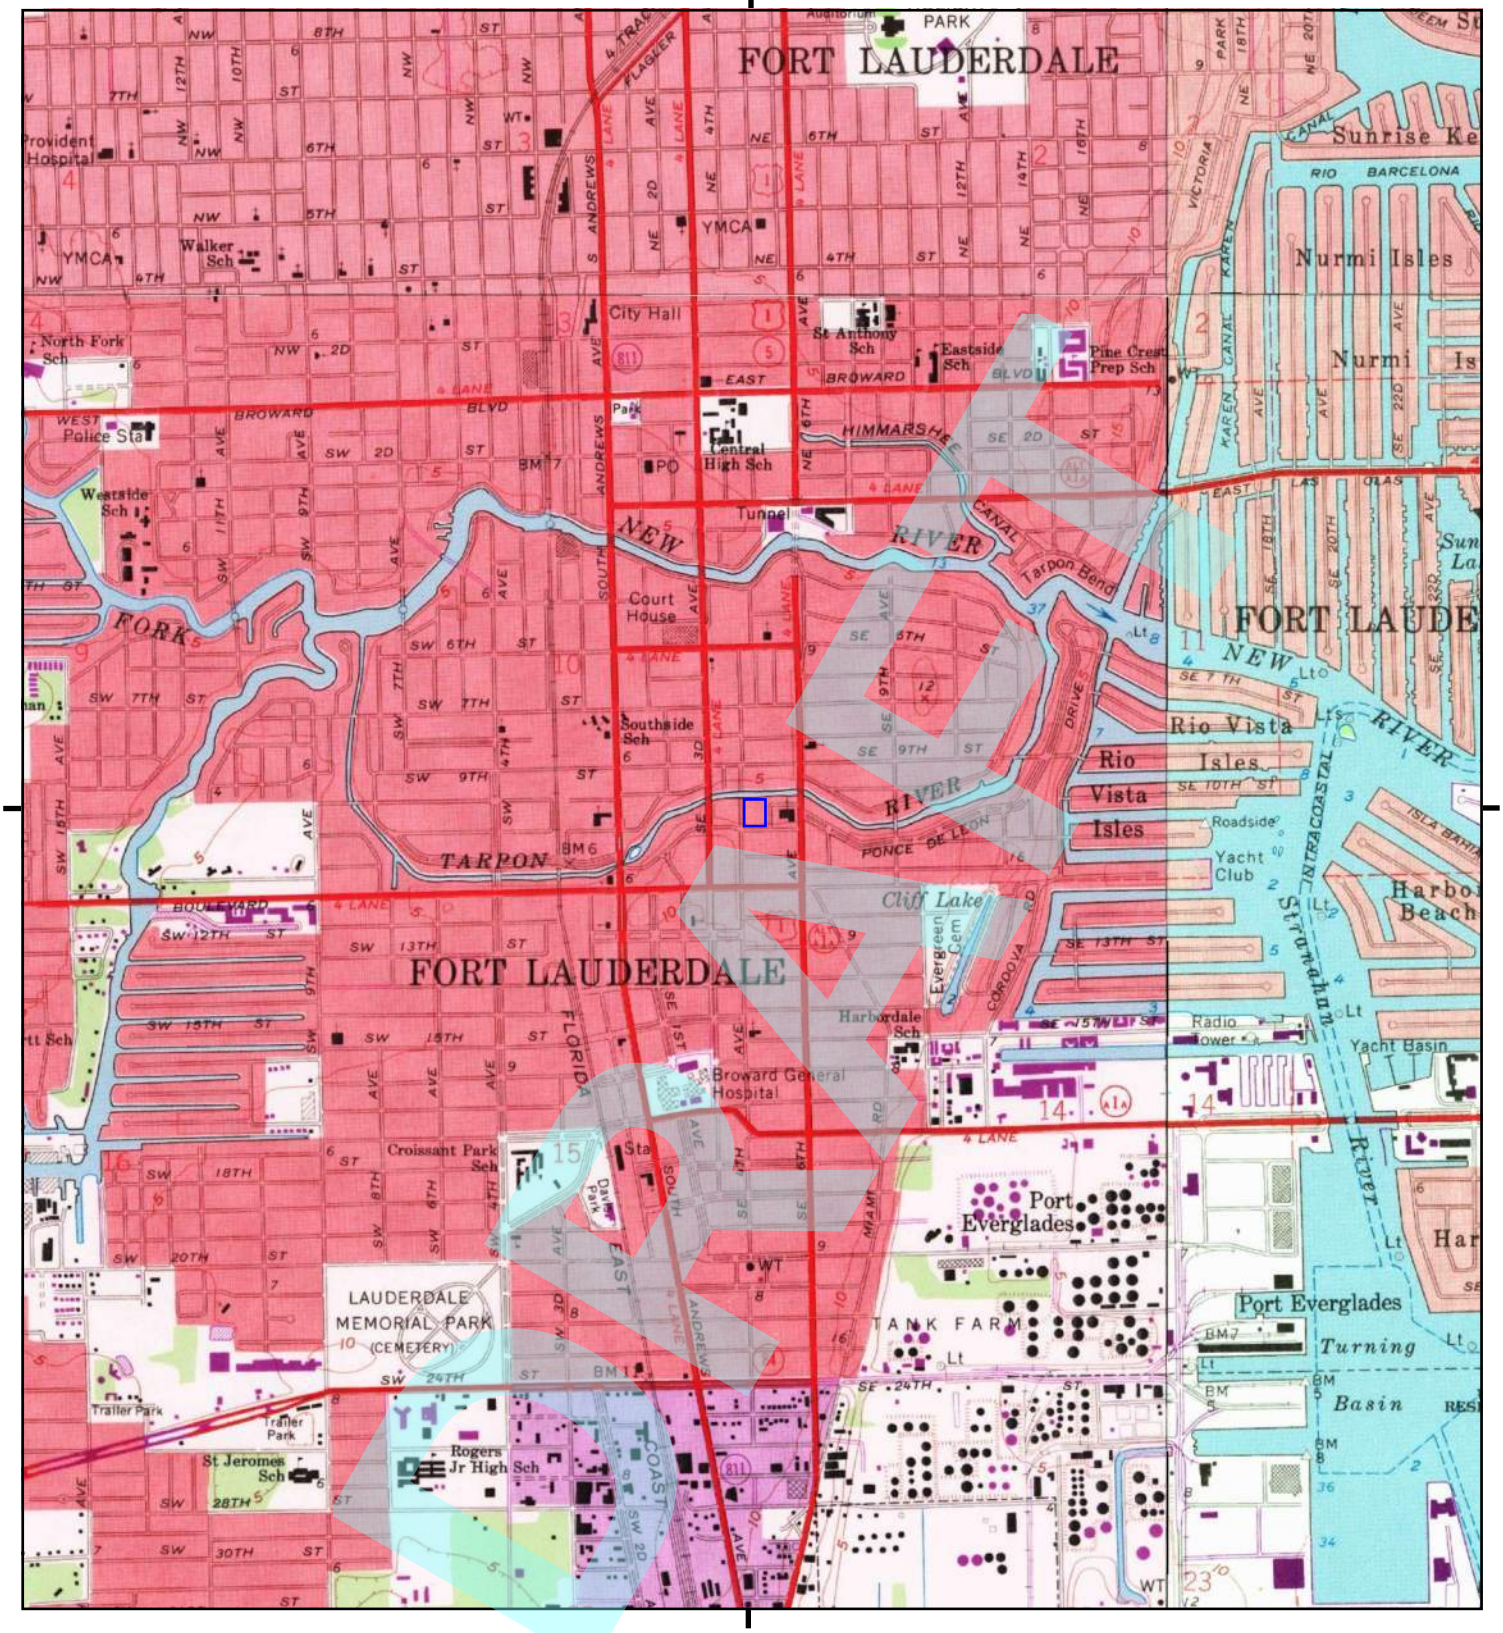

This report includes information from the following map sheet(s).

0 Miles 0.25 0.5 1 1.5

NW N NE
W E
SW S SE

TP, Fort Lauderdale South, 1970, 7.5-minute
NE, Pompano Beach, 1969, 7.5-minute
SE, Port Everglades, 1969, 7.5-minute
NW, Fort Lauderdale North, 1969, 7.5-minute

SITE NAME: Federal Courthouse Parking Garage
ADDRESS: Federal Courthouse Parking Garage
FORT LAUDERDALE, FL 33316
CLIENT: Langan Engineering

N

Historical Topo Map

1983

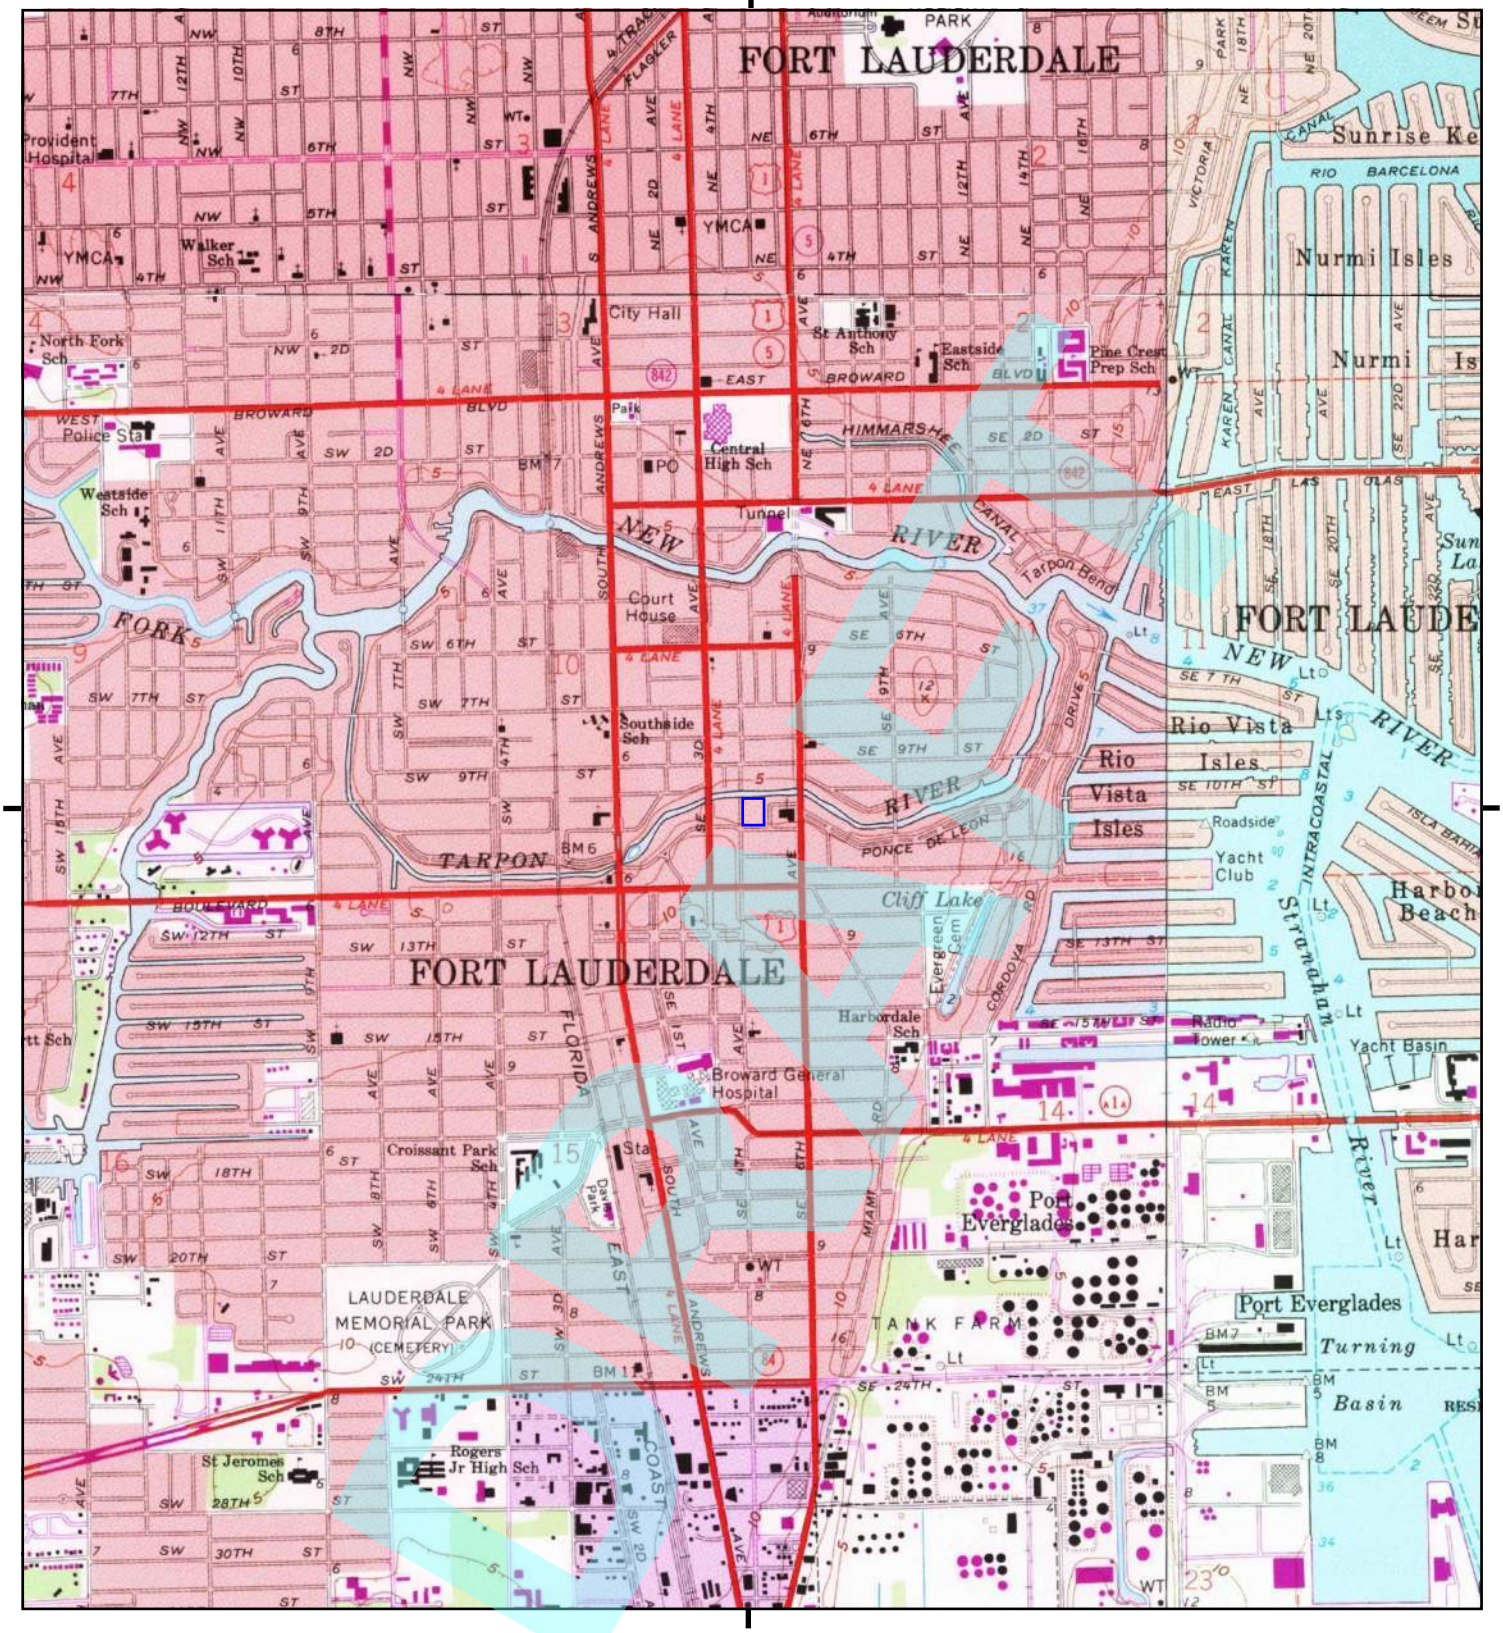

This report includes information from the following map sheet(s).

0 Miles 0.25 0.5 1 1.5

NW N NE
W E
SW S SE

TP, Fort Lauderdale South, 1983, 7.5-minute
NE, Pompano Beach, 1983, 7.5-minute
SE, Port Everglades, 1983, 7.5-minute
NW, Fort Lauderdale North, 1983, 7.5-minute

SITE NAME: Federal Courthouse Parking Garage
ADDRESS: Federal Courthouse Parking Garage
FORT LAUDERDALE, FL 33316
CLIENT: Langan Engineering

N

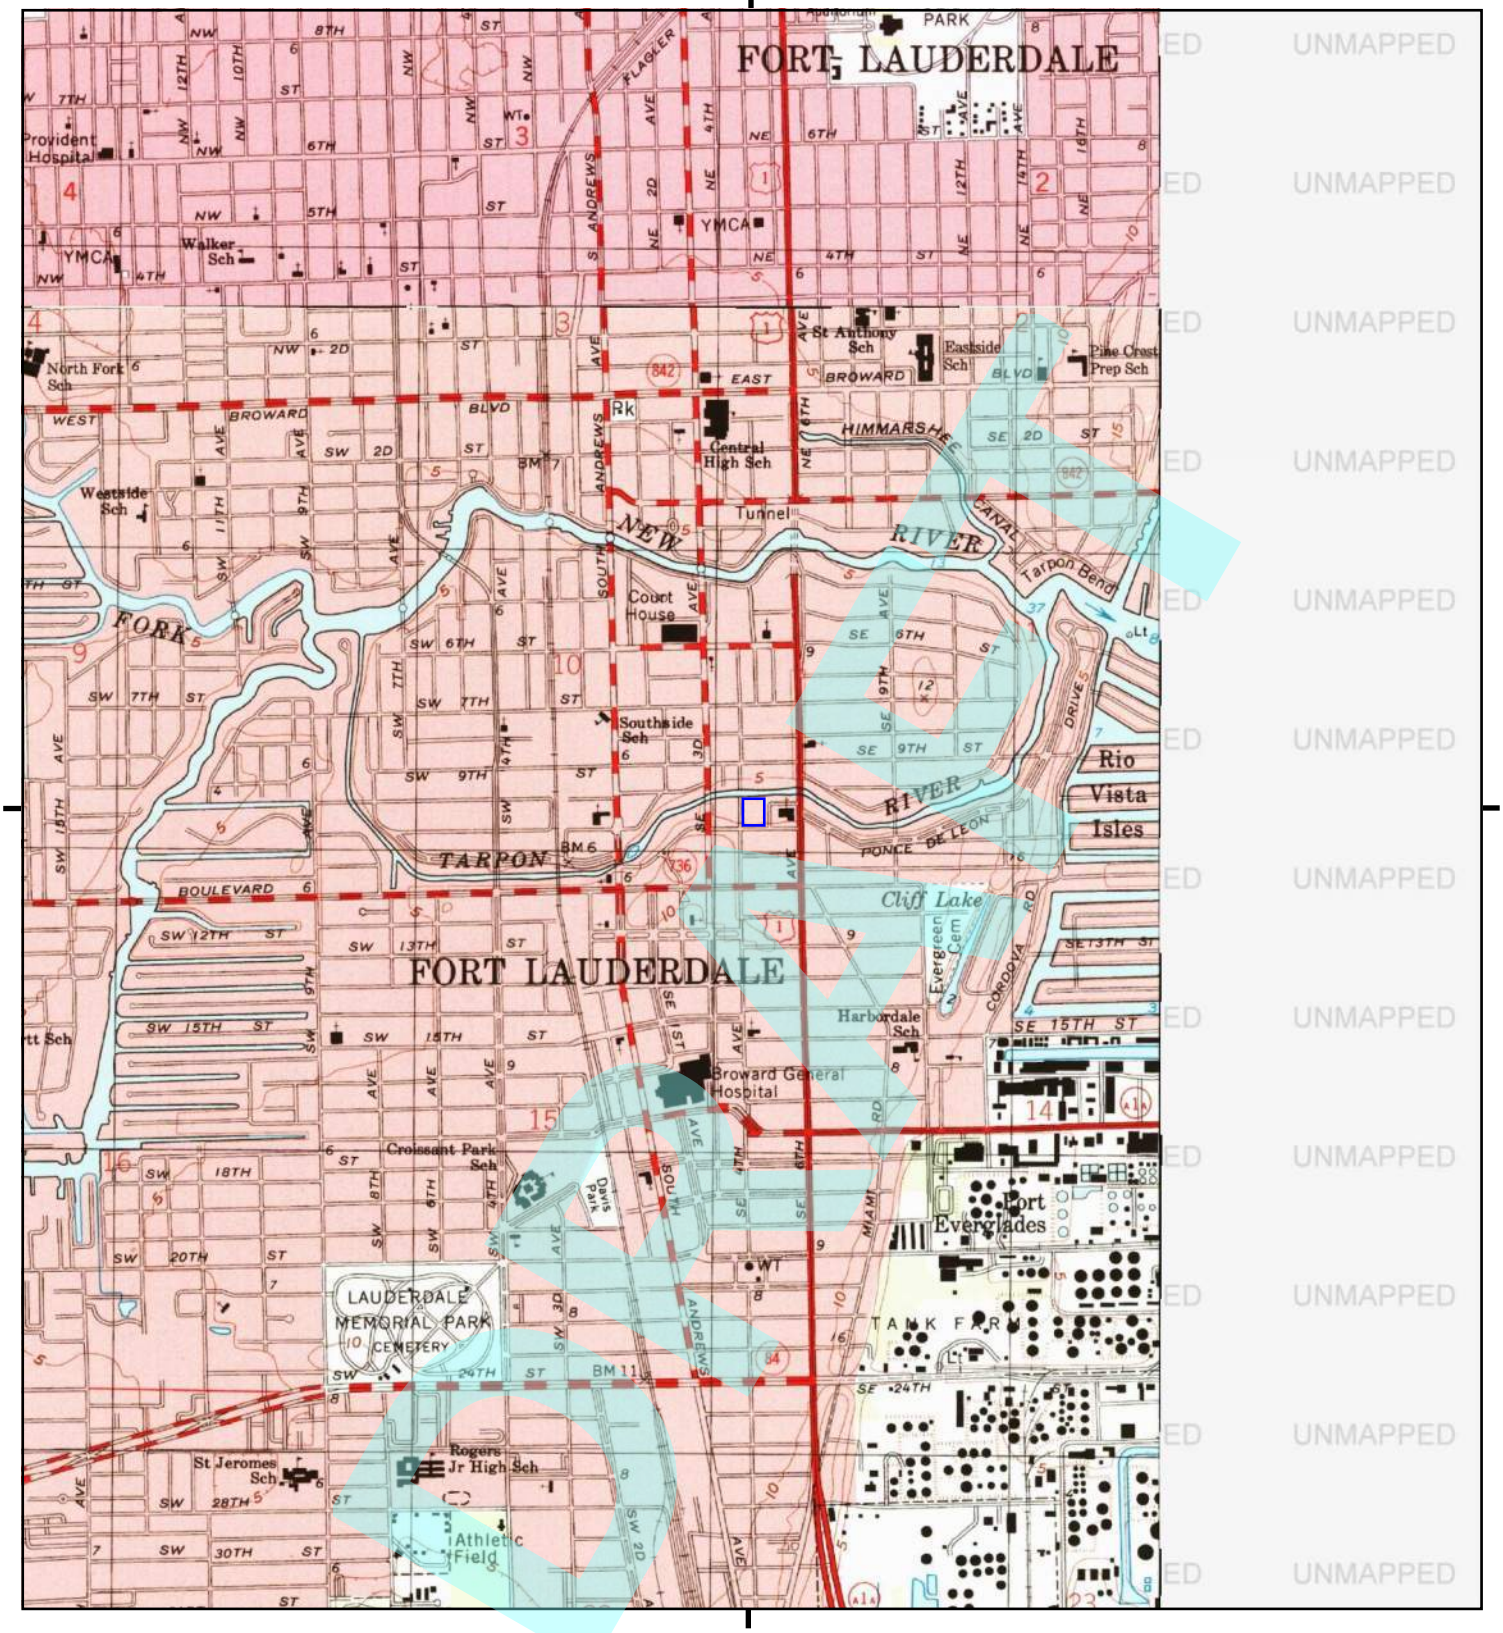

This report includes information from the following map sheet(s).

0 Miles 0.25 0.5 1 1.5

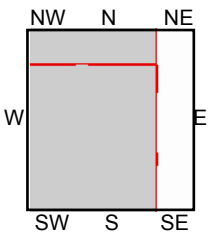

TP, Fort Lauderdale South, 1994, 7.5-minute
NW, Fort Lauderdale North, 1995, 7.5-minute

SITE NAME: Federal Courthouse Parking Garage
ADDRESS: Federal Courthouse Parking Garage
FORT LAUDERDALE, FL 33316
CLIENT: Langan Engineering

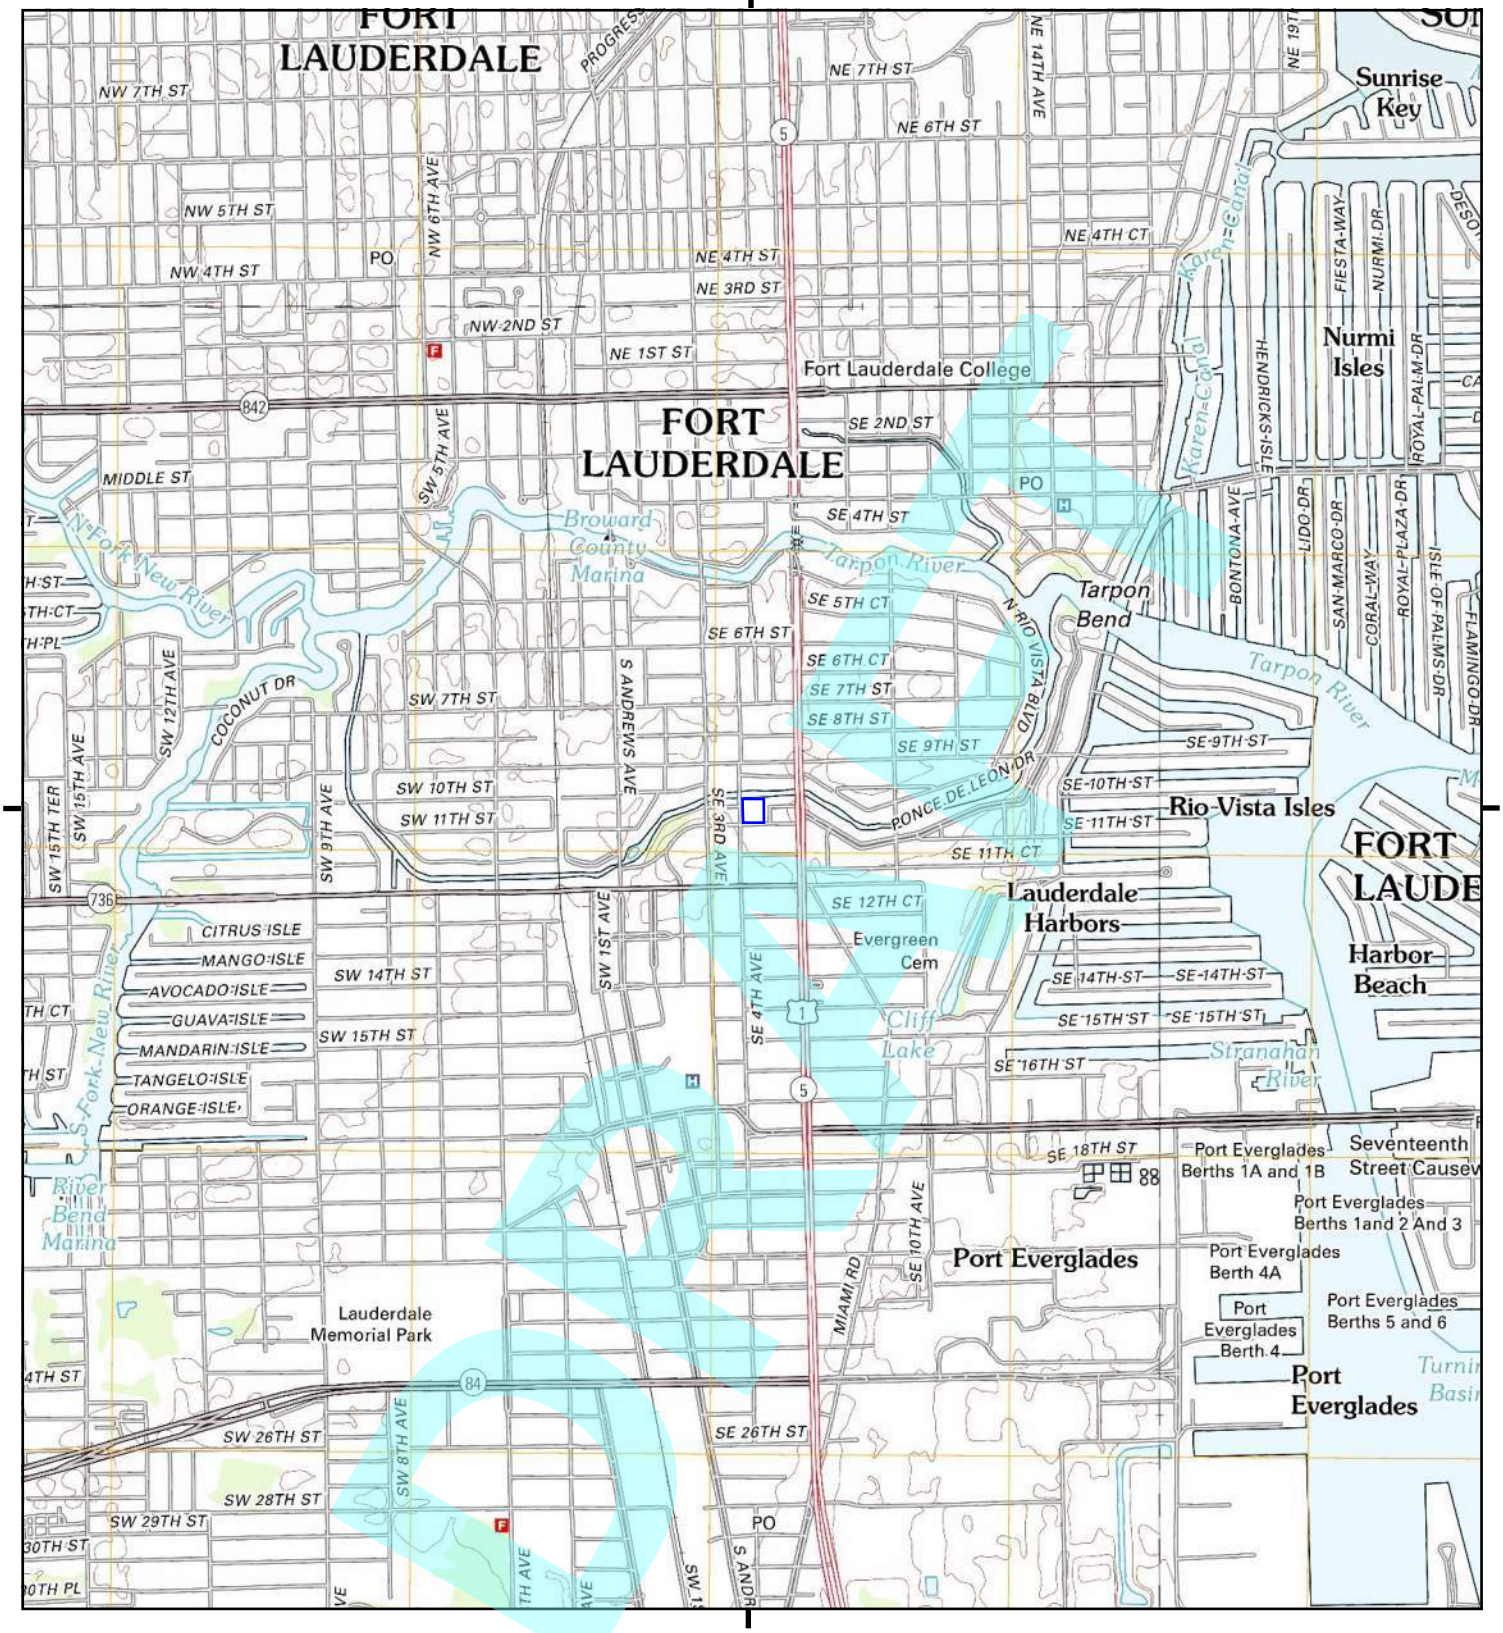

This report includes information from the following map sheet(s).

0 Miles 0.25 0.5 1 1.5

NW N NE
W E
SW S SE

TP, Fort Lauderdale South, 2012, 7.5-minute
NE, Pompano Beach, 2012, 7.5-minute
SE, Port Everglades, 2012, 7.5-minute
NW, Fort Lauderdale North, 2012, 7.5-minute

SITE NAME: Federal Courthouse Parking Garage
ADDRESS: Federal Courthouse Parking Garage
FORT LAUDERDALE, FL 33316
CLIENT: Langan Engineering

N

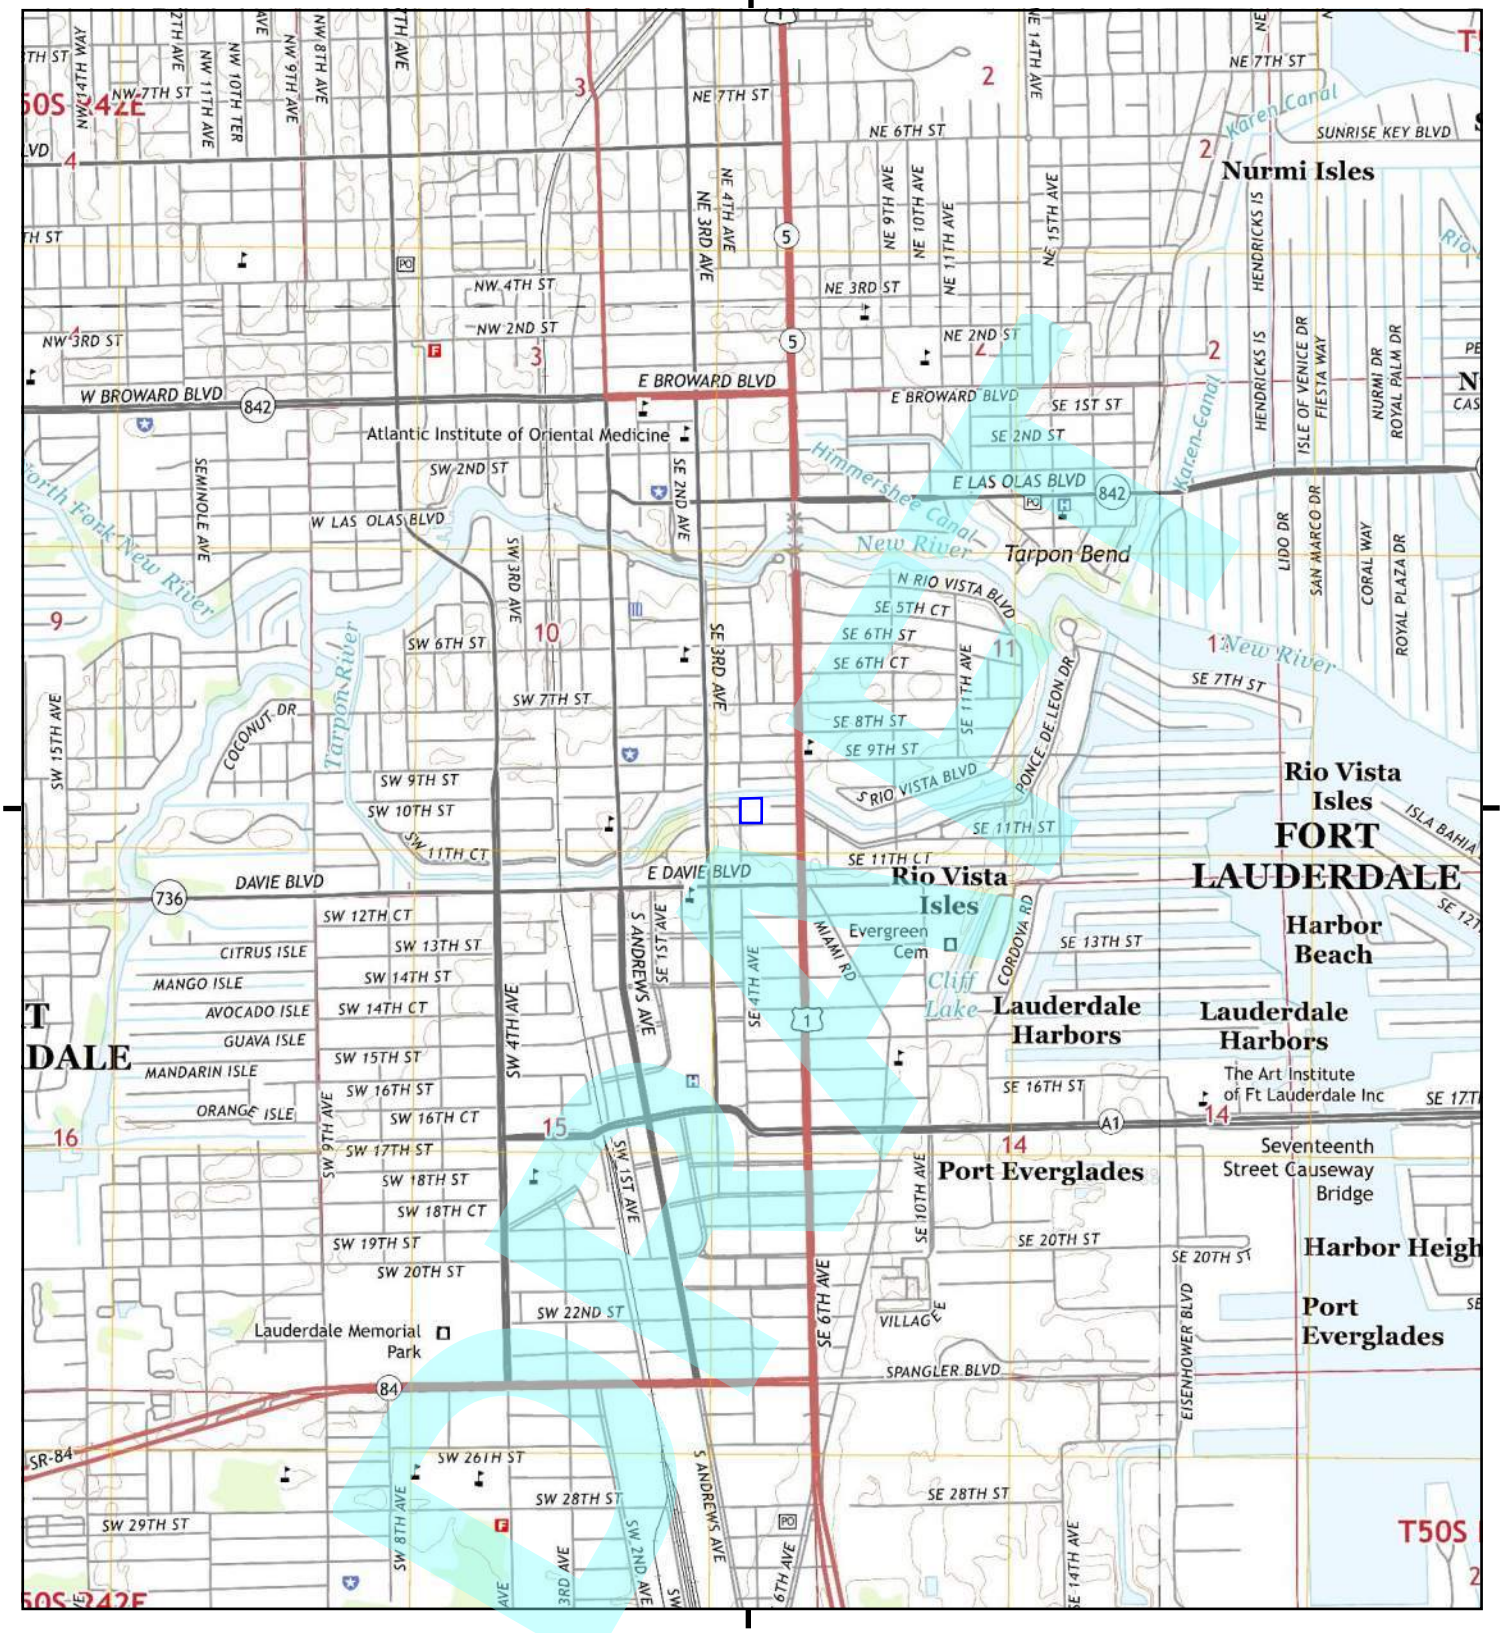

This report includes information from the following map sheet(s).

0 Miles 0.25 0.5 1 1.5

NW N NE
W E
SW S SE

TP, Fort Lauderdale South, 2015, 7.5-minute
NE, Pompano Beach, 2015, 7.5-minute
SE, Port Everglades, 2015, 7.5-minute
NW, Fort Lauderdale North, 2015, 7.5-minute

SITE NAME: Federal Courthouse Parking Garage
ADDRESS: Federal Courthouse Parking Garage
FORT LAUDERDALE, FL 33316
CLIENT: Langan Engineering

N

Historical Topo Map

2018

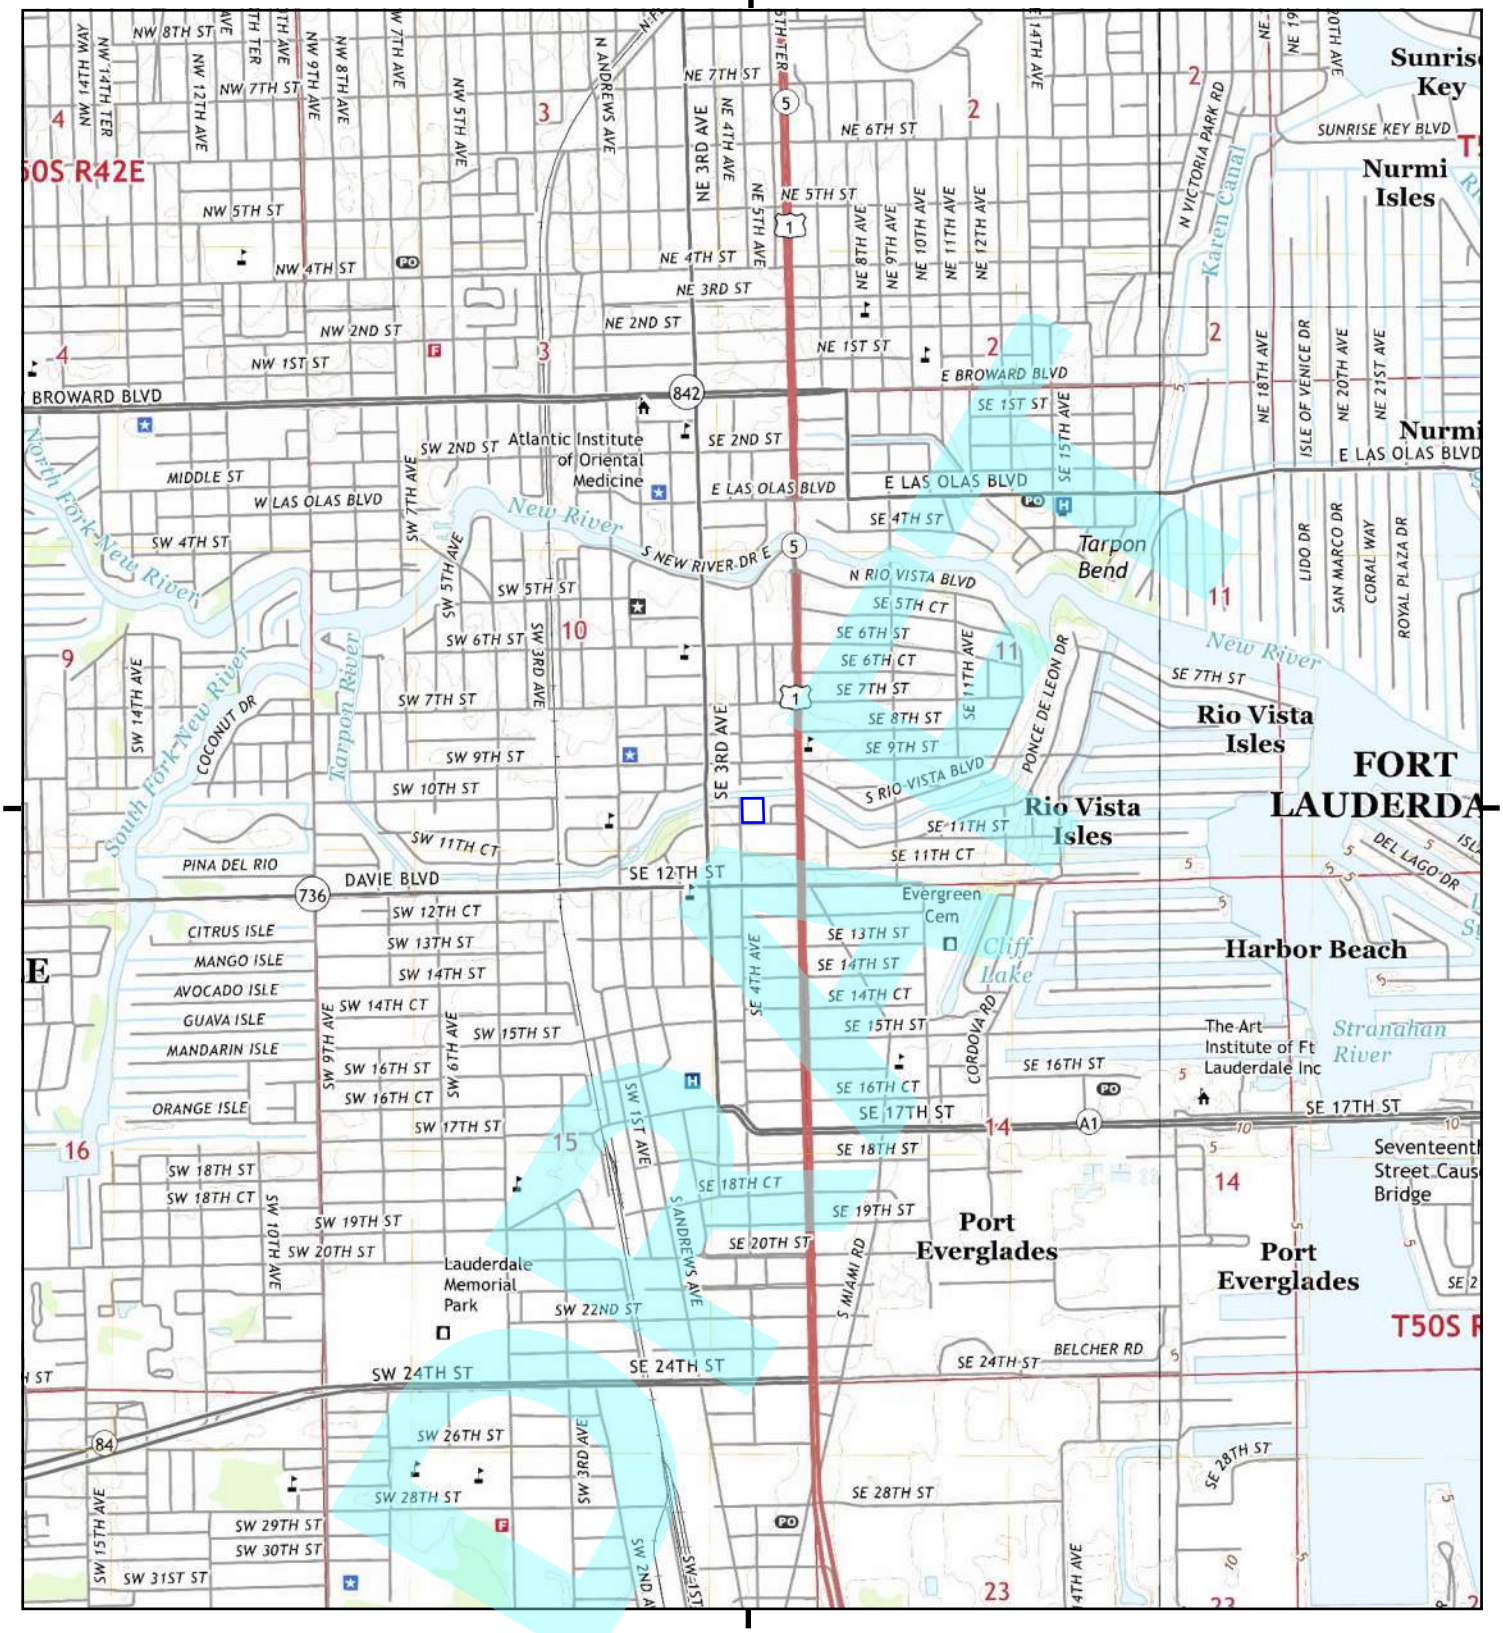

This report includes information from the following map sheet(s).

0 Miles 0.25 0.5 1 1.5

NW N NE
W E
SW S SE

TP, Fort Lauderdale South, 2018, 7.5-minute
NE, Pompano Beach, 2018, 7.5-minute
SE, Port Everglades, 2018, 7.5-minute
NW, Fort Lauderdale North, 2018, 7.5-minute

SITE NAME: Federal Courthouse Parking Garage
ADDRESS: Federal Courthouse Parking Garage
FORT LAUDERDALE, FL 33316
CLIENT: Langan Engineering

N

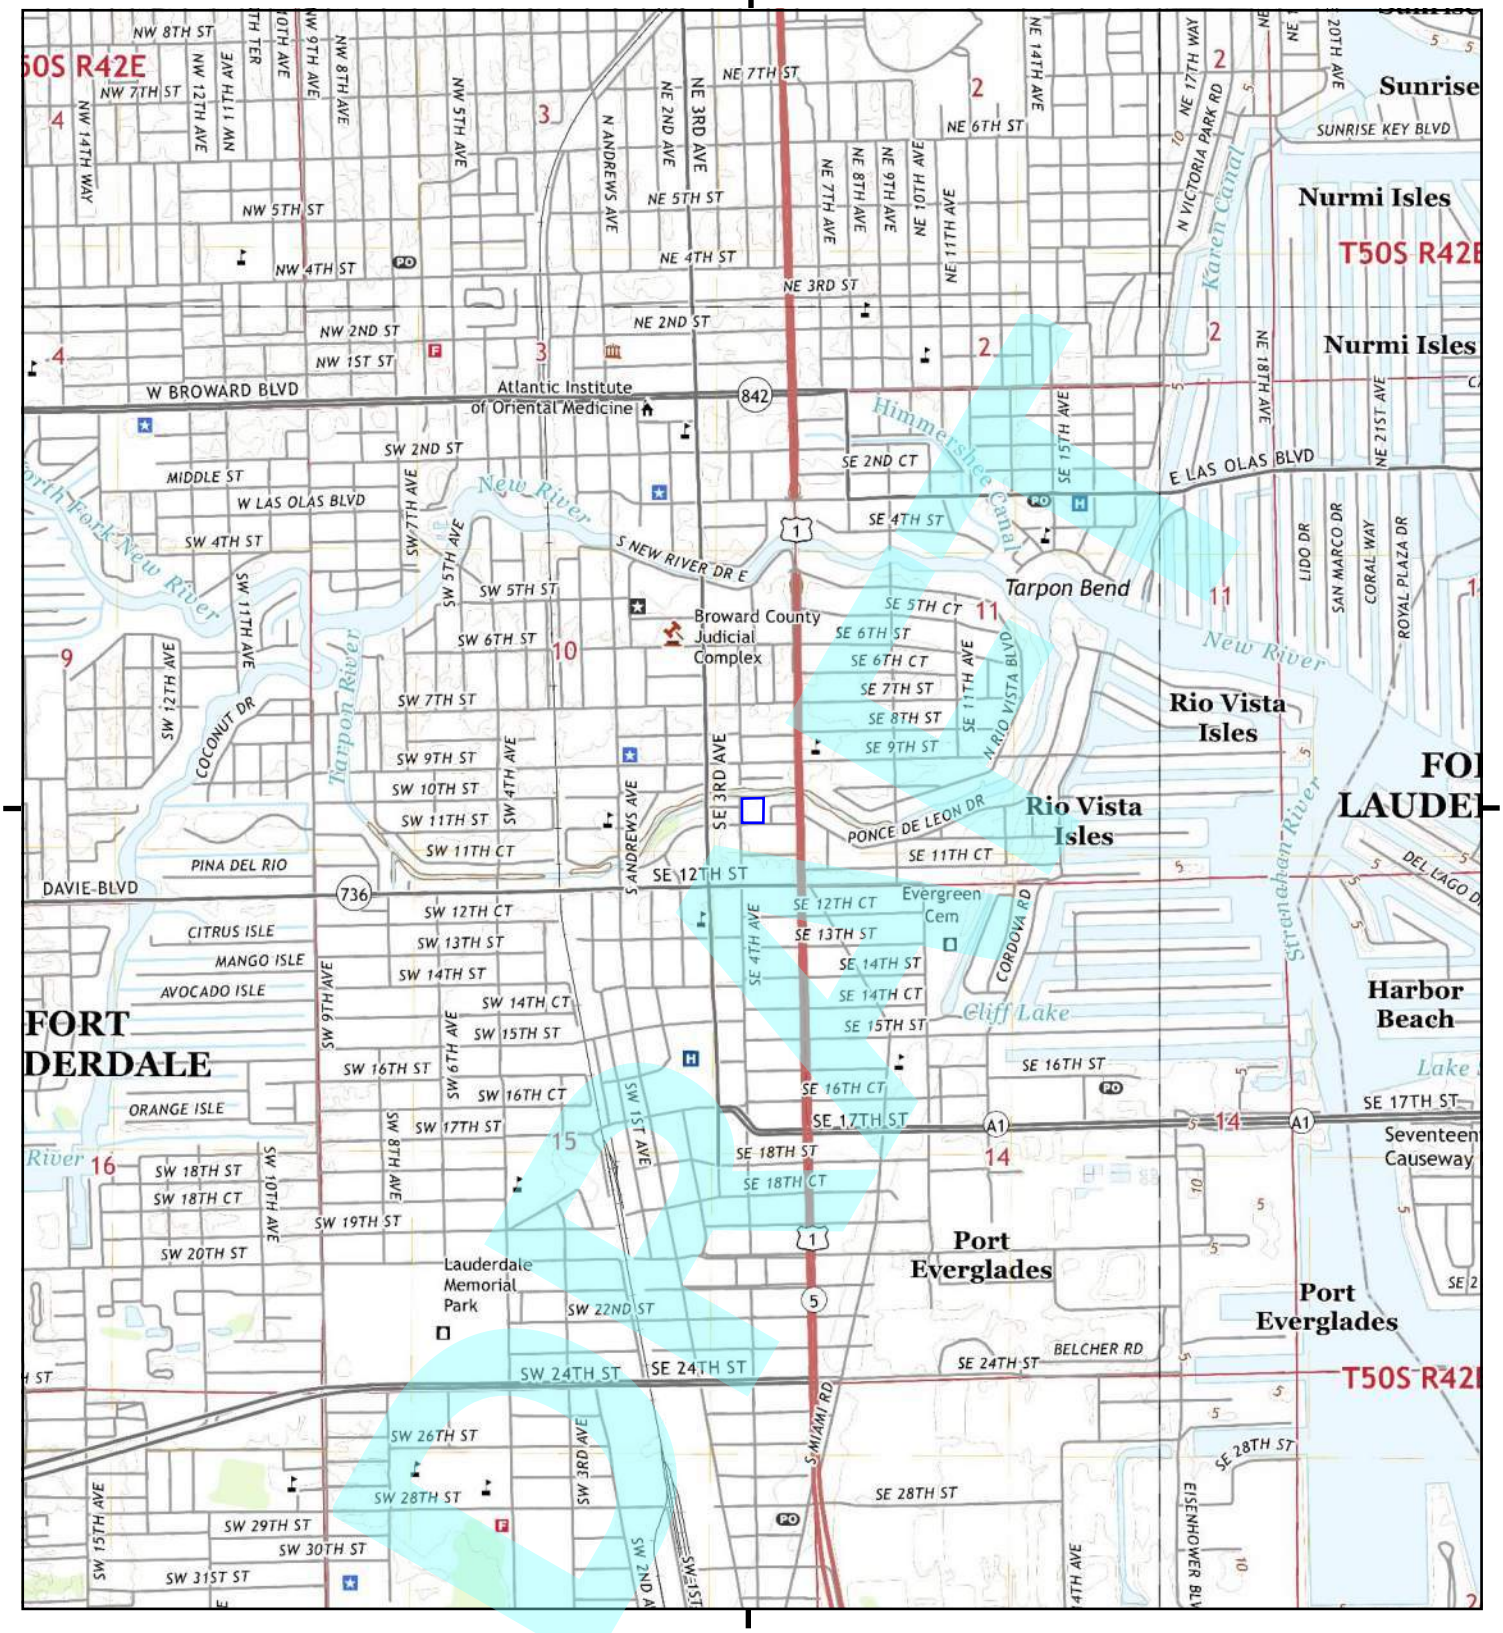

This report includes information from the following map sheet(s).

0 Miles 0.25 0.5 1 1.5

NW N NE
W E
SW S SE

TP, Fort Lauderdale South, 2021, 7.5-minute
NE, Pompano Beach, 2021, 7.5-minute
SE, Port Everglades, 2021, 7.5-minute
NW, Fort Lauderdale North, 2021, 7.5-minute

SITE NAME: Federal Courthouse Parking Garage
ADDRESS: Federal Courthouse Parking Garage
FORT LAUDERDALE, FL 33316
CLIENT: Langan Engineering

N

Federal Courthouse Parking Garage

Federal Courthouse Parking Garage

FORT LAUDERDALE, FL 33316

Inquiry Number: 7545896.8

January 19, 2024

The EDR Aerial Photo Decade Package

DRAFT

6 Armstrong Road, 4th floor
Shelton, CT 06484
Toll Free: 800.352.0050
www.edrnet.com

EDR Aerial Photo Decade Package

01/19/24

Site Name:

Federal Courthouse Parking Ga
Federal Courthouse Parking Ga
FORT LAUDERDALE, FL 3331
EDR Inquiry # 7545896.8

Client Name:

Langan Engineering
1221 Brickell Avenue
Miami, FL 33131
Contact: Maria Debianchi

Environmental Data Resources, Inc. (EDR) Aerial Photo Decade Package is a screening tool designed to assist environmental professionals in evaluating potential liability on a target property resulting from past activities. EDR's professional researchers provide digitally reproduced historical aerial photographs, and when available, provide one photo per decade.

Search Results:

Year	Scale	Details	Source
2019	1"=500'	Flight Year: 2019	USDA/NAIP
2015	1"=500'	Flight Year: 2015	USDA/NAIP
2010	1"=500'	Flight Year: 2010	USDA/NAIP
2007	1"=500'	Flight Year: 2007	USDA/NAIP
1999	1"=500'	Acquisition Date: January 01, 1999	USGS/DOQQ
1995	1"=500'	Acquisition Date: January 01, 1995	USGS/DOQQ
1992	1"=500'	Flight Date: March 21, 1992	FDOT
1988	1"=500'	Flight Date: February 26, 1988	FDOT
1981	1"=500'	Flight Date: February 04, 1981	FDOT
1973	1"=500'	Flight Date: December 11, 1973	FDOT
1971	1"=500'	Flight Date: January 27, 1971	FDOT
1968	1"=500'	Flight Date: March 24, 1968	FDOT
1961	1"=500'	Flight Date: October 21, 1961	USGS
1958	1"=500'	Flight Date: December 06, 1958	FDOT
1952	1"=500'	Flight Date: December 16, 1952	USGS
1949	1"=500'	Flight Date: February 26, 1949	U of FL
1940	1"=500'	Flight Date: February 14, 1940	USGS

DRAFT

When delivered electronically by EDR, the aerial photo images included with this report are for ONE TIME USE ONLY. Further reproduction of these aerial photo images is prohibited without permission from EDR. For more information contact your EDR Account Executive.

Disclaimer - Copyright and Trademark Notice

This Report contains certain information obtained from a variety of public and other sources reasonably available to Environmental Data Resources, LLC. It cannot be concluded from this Report that coverage information for the target and surrounding properties does not exist from other sources. This Report is provided on an "AS IS", "AS AVAILABLE" basis. NO WARRANTY EXPRESS OR IMPLIED IS MADE WHATSOEVER IN CONNECTION WITH THIS REPORT. ENVIRONMENTAL DATA RESOURCES, LLC AND ITS SUBSIDIARIES, AFFILIATES AND THIRD PARTY SUPPLIERS DISCLAIM ALL WARRANTIES, OF ANY KIND OR NATURE, EXPRESS OR IMPLIED, ARISING OUT OF OR RELATED TO THIS REPORT OR ANY OF THE DATA AND INFORMATION PROVIDED IN THIS REPORT, INCLUDING WITHOUT LIMITATION, ANY WARRANTIES REGARDING ACCURACY, QUALITY, CORRECTNESS, COMPLETENESS, COMPREHENSIVENESS, SUITABILITY, MERCHANTABILITY, FITNESS FOR A PARTICULAR PURPOSE, TITLE, NON-INFRINGEMENT, MISAPPROPRIATION, OR OTHERWISE. ALL RISK IS ASSUMED BY THE USER. IN NO EVENT SHALL ENVIRONMENTAL DATA RESOURCES, LLC OR ITS SUBSIDIARIES, AFFILIATES OR THIRD PARTY SUPPLIERS BE LIABLE TO ANYONE FOR ANY DIRECT, INCIDENTAL, INDIRECT, SPECIAL, CONSEQUENTIAL OR OTHER DAMAGES OF ANY TYPE OR KIND (INCLUDING BUT NOT LIMITED TO LOSS OF PROFITS, LOSS OF USE, OR LOSS OF DATA), ARISING OUT OF OR IN ANY WAY CONNECTED WITH THIS REPORT OR ANY OF THE DATA AND INFORMATION PROVIDED IN THIS REPORT.

Any analyses, estimates, ratings, environmental risk levels, or risk codes provided in this Report are provided for illustrative purposes only, and are not intended to provide, nor should they be interpreted as providing any facts regarding, or prediction or forecast of, any environmental risk for any property. Only an assessment performed by a qualified environmental professional can provide findings, opinions or conclusions regarding the environmental risk or conditions in, on or at any property.

Copyright 2024 by Environmental Data Resources, Inc. All rights reserved. Reproduction in any media or format, in whole or in part, of any report or map of Environmental Data Resources, Inc., or its affiliates, is prohibited without prior written permission.

EDR and its logos (including Sanborn and Sanborn Map) are trademarks of Environmental Data Resources, LLC or its affiliates. All other trademarks used herein are the property of their respective owners.

DRAFT
INQUIRY #: 7545896.8
YEAR: 1940
= 500'
N
EDR

INQUIRY #: 7545896.8

YEAR: 1949

= 500'

N

EDR

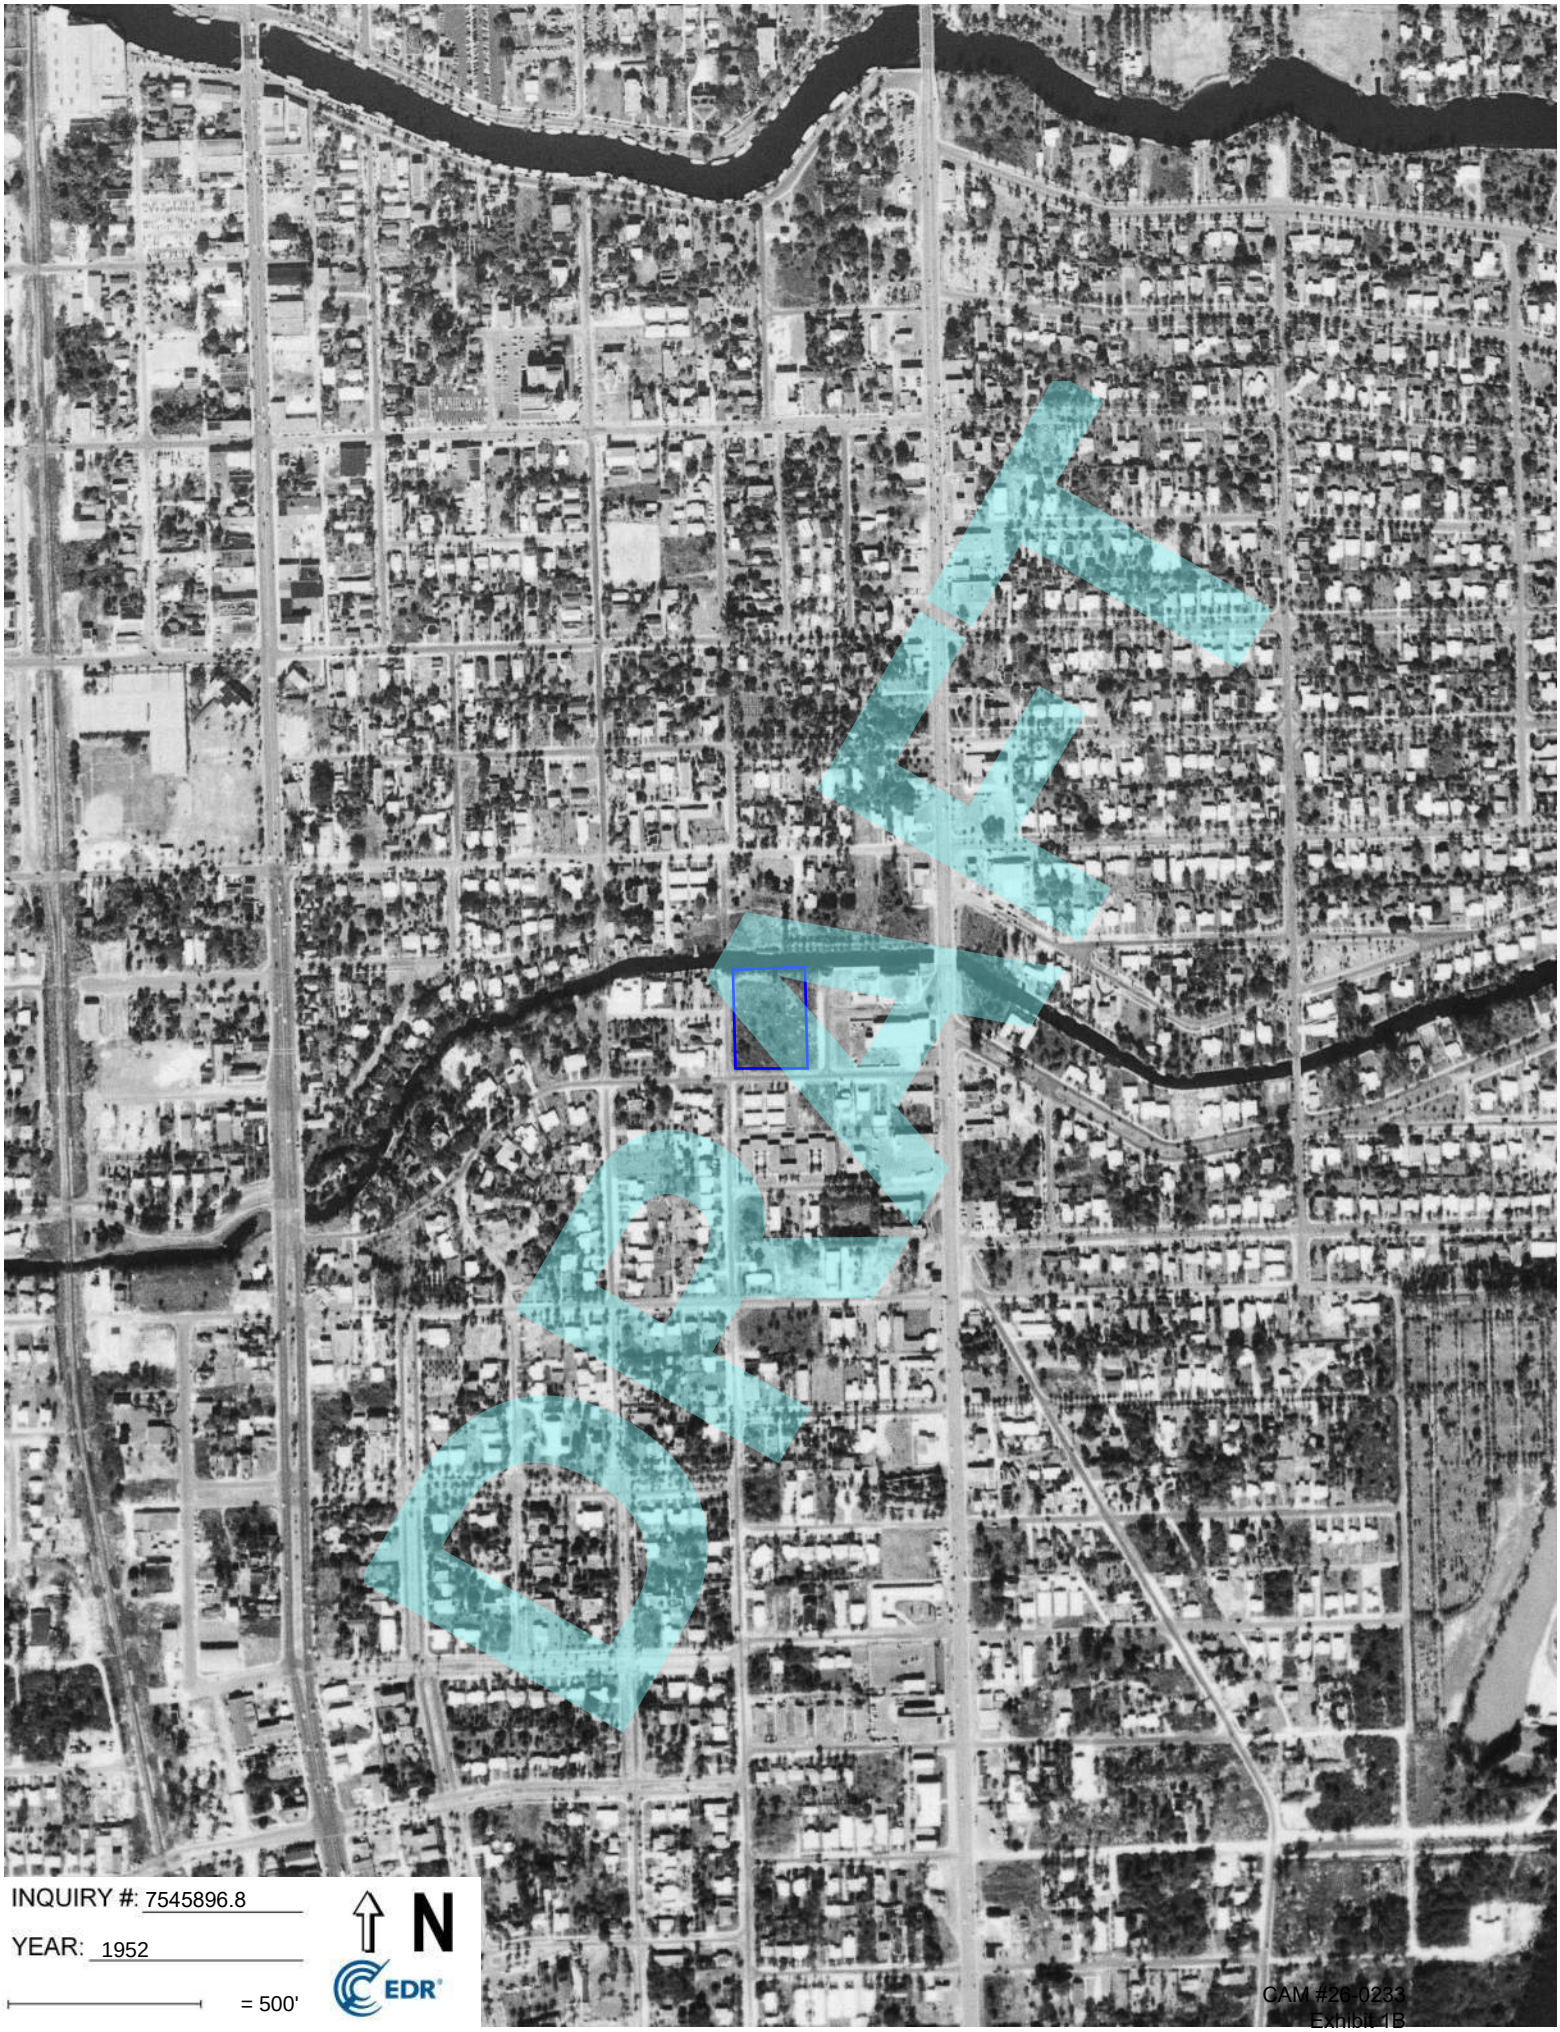
INQUIRY #: 7545896.8
YEAR: 1952
= 500'
N
EDR

INQUIRY #: 7545896.8

YEAR: 1958

= 500'

N

EDR

DRAFT
INQUIRY #: 7545896.8
YEAR: 1961
= 500'
N
EDR

DRAFT
INQUIRY #: 7545896.8
YEAR: 1968
= 500'
N
EDR

INQUIRY #: 7545896.8
YEAR: 1971
= 500'
N
EDR

INQUIRY #: 7545896.8
YEAR: 1973
= 500'
N
EDR

INQUIRY #: 7545896.8
YEAR: 1981
= 500'
N
EDR

INQUIRY #: 7545896.8
YEAR: 1988
= 500'
N
EDR

DRAFT
INQUIRY #: 7545896.8
YEAR: 1992
= 500'
N
EDR

DRAFT
INQUIRY #: 7545896.8
YEAR: 1995
= 500'
N
EDR

INQUIRY #: 7545896.8

YEAR: 1999

= 500'

N

EDR

DRAFT
INQUIRY #: 7545896.8
YEAR: 2007
= 500'
N
EDR

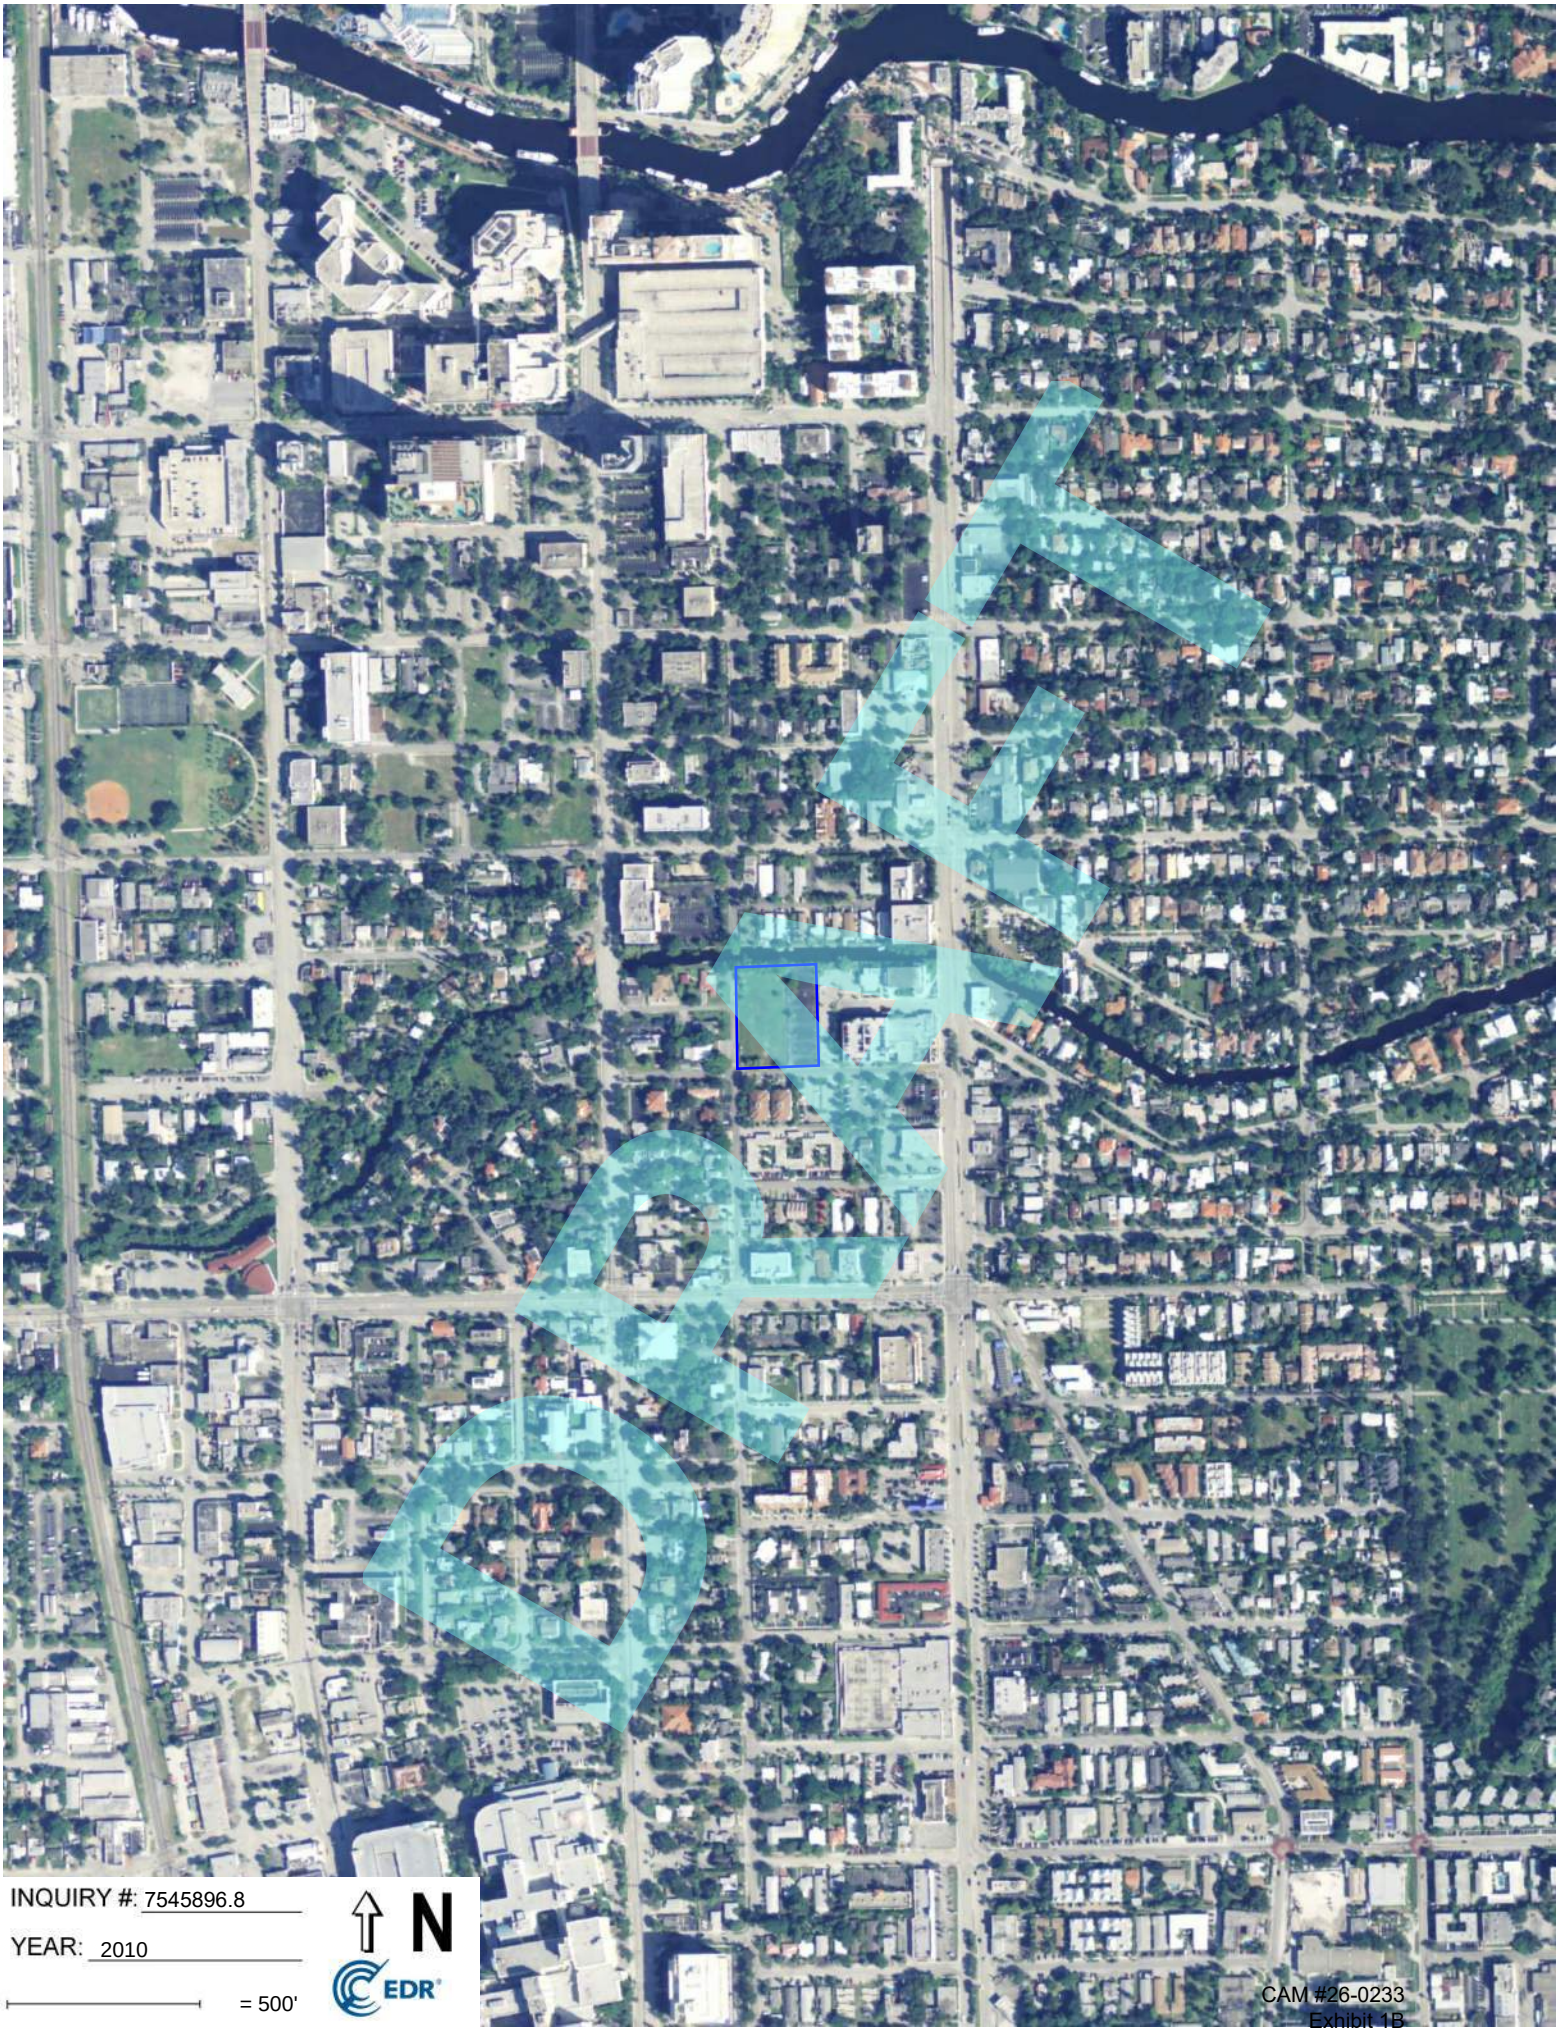
INQUIRY #: 7545896.8
YEAR: 2010
= 500'
N
EDR

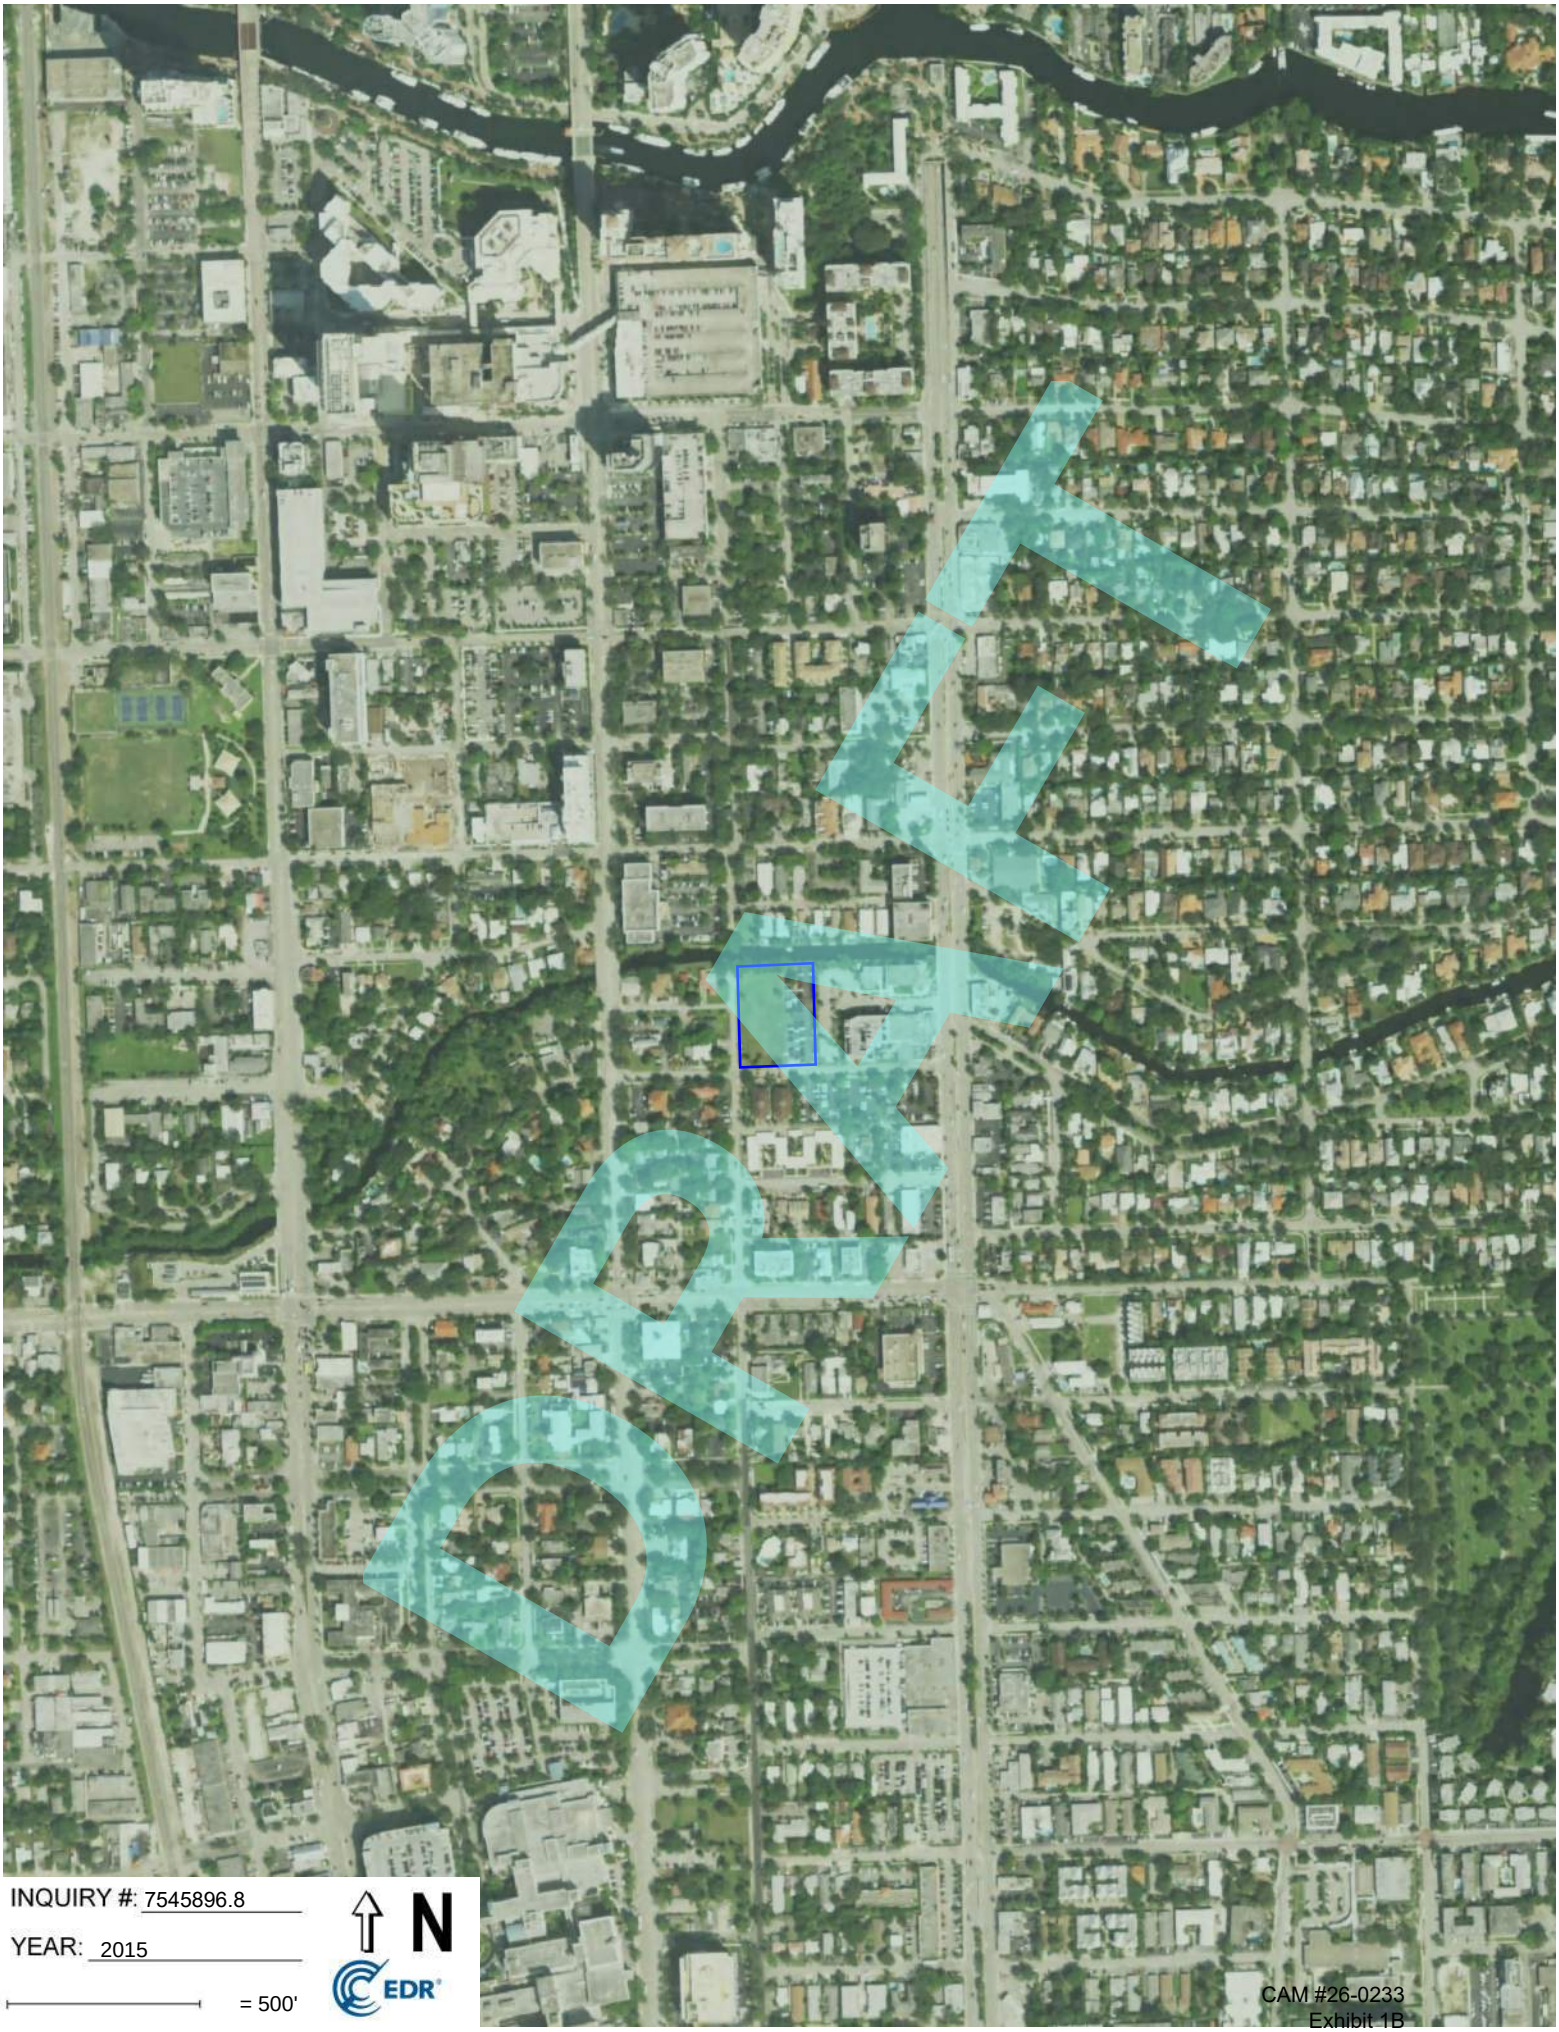
DRAFT
INQUIRY #: 7545896.8
YEAR: 2015
= 500'
N
EDR

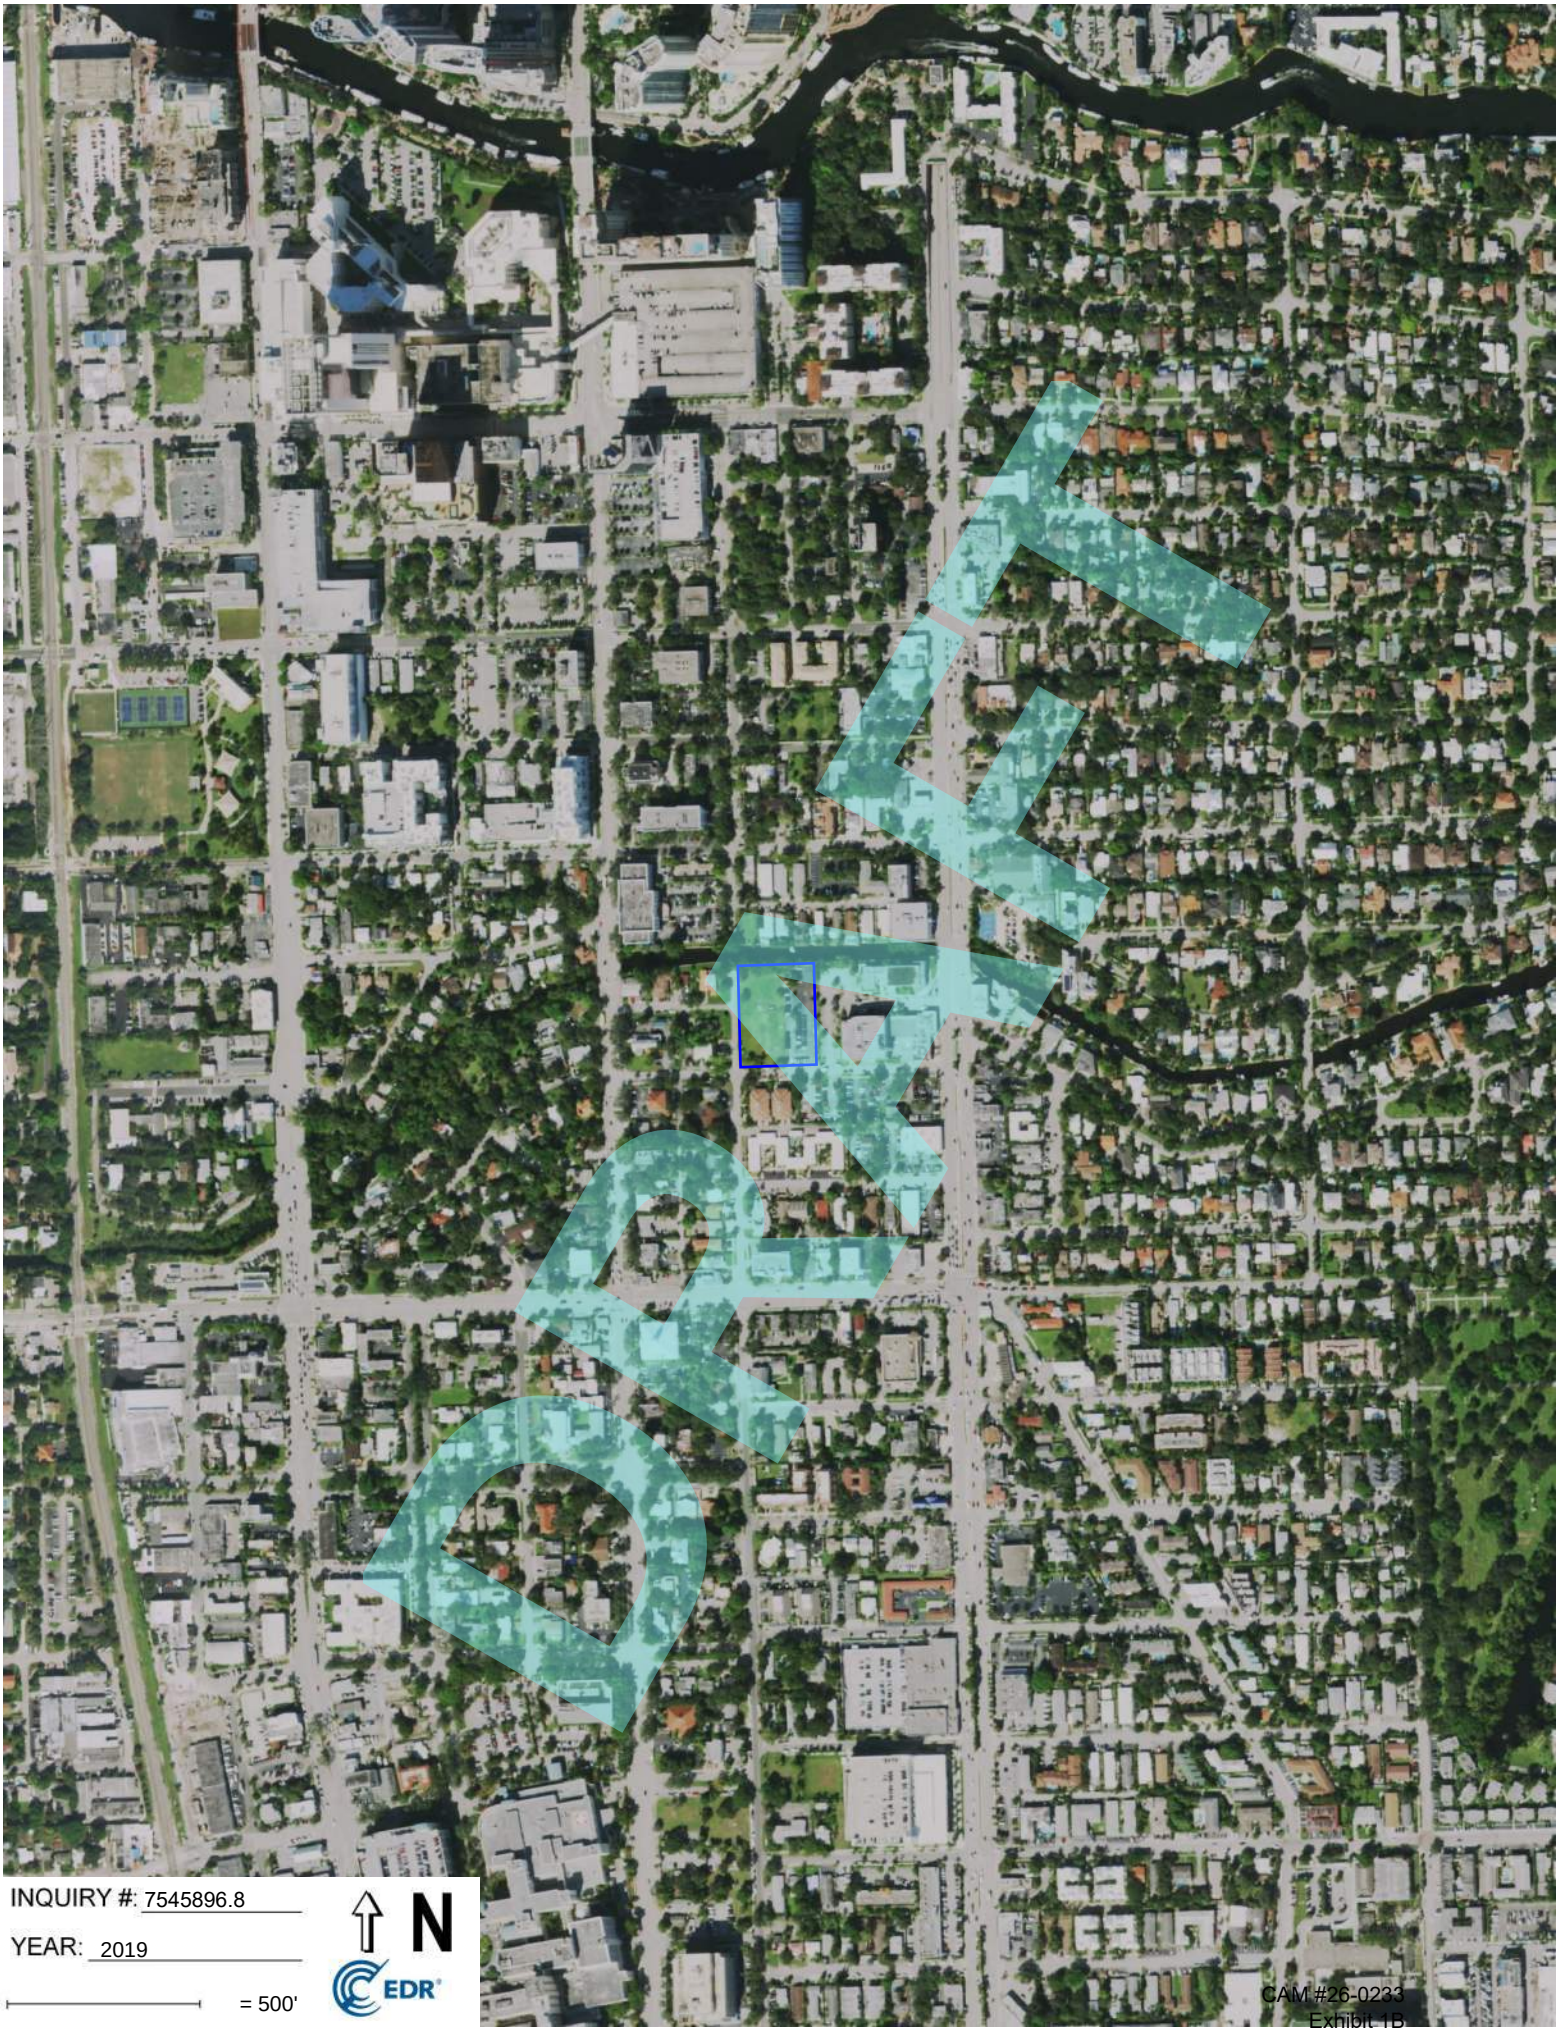
INQUIRY #: 7545896.8
YEAR: 2019
= 500'
N
EDR

Federal Courthouse Parking Garage

Federal Courthouse Parking Garage

FORT LAUDERDALE, FL 33316

Inquiry Number: 7545896.3

January 22, 2024

Certified Sanborn® Map Report

DRAFT

6 Armstrong Road, 4th floor
Shelton, CT 06484
Toll Free: 800.352.0050
www.edrnet.com

Certified Sanborn® Map Report

01/22/24

Site Name:	Client Name:
Federal Courthouse Parking Ga	Langan Engineering
Federal Courthouse Parking Ga	1221 Brickell Avenue
FORT LAUDERDALE, FL 3331	Miami, FL 33131
EDR Inquiry # 7545896.3	Contact: Maria Debianchi

The Sanborn Library has been searched by EDR and maps covering the target property location as provided by Langan Engineering were identified for the years listed below. The Sanborn Library is the largest, most complete collection of fire insurance maps. The collection includes maps from Sanborn, Bromley, Perris & Browne, Hopkins, Barlow, and others. Only Environmental Data Resources Inc. (EDR) is authorized to grant rights for commercial reproduction of maps by the Sanborn Library LLC, the copyright holder for the collection. Results can be authenticated by visiting www.edrnet.com/sanborn.

The Sanborn Library is continually enhanced with newly identified map archives. This report accesses all maps in the collection as of the day this report was generated.

Certified Sanborn Results:

Certification # A045-4BE7-A1A4

PO # NA

Project 330130301

Maps Provided:

1968
1950
1928

Sanborn® Library search results

Certification #: A045-4BE7-A1A4

The Sanborn Library includes more than 1.2 million fire insurance maps from Sanborn, Bromley, Perris & Browne, Hopkins, Barlow and others which track historical property usage in approximately 12,000 American cities and towns. Collections searched:

- ☑ Library of Congress
- ☑ University Publications of America
- ☑ EDR Private Collection

The Sanborn Library LLC Since 1866™

Limited Permission To Make Copies

Langan Engineering (the client) is permitted to make up to FIVE photocopies of this Sanborn Map transmittal and each fire insurance map accompanying this report solely for the limited use of its customer. No one other than the client is authorized to make copies. Upon request made directly to an EDR Account Executive, the client may be permitted to make a limited number of additional photocopies. This permission is conditioned upon compliance by the client, its customer and their agents with EDR's copyright policy; a copy of which is available upon request.

Disclaimer - Copyright and Trademark Notice

This Report contains certain information obtained from a variety of public and other sources reasonably available to Environmental Data Resources, LLC. It cannot be concluded from this Report that coverage information for the target and surrounding properties does not exist from other sources. This Report is provided on an "AS IS", "AS AVAILABLE" basis. NO WARRANTY EXPRESS OR IMPLIED IS MADE WHATSOEVER IN CONNECTION WITH THIS REPORT. ENVIRONMENTAL DATA RESOURCES, LLC AND ITS SUBSIDIARIES, AFFILIATES AND THIRD PARTY SUPPLIERS DISCLAIM ALL WARRANTIES, OF ANY KIND OR NATURE, EXPRESS OR IMPLIED, ARISING OUT OF OR RELATED TO THIS REPORT OR ANY OF THE DATA AND INFORMATION PROVIDED IN THIS REPORT, INCLUDING WITHOUT LIMITATION, ANY WARRANTIES REGARDING ACCURACY, QUALITY, CORRECTNESS, COMPLETENESS, COMPREHENSIVENESS, SUITABILITY, MERCHANTABILITY, FITNESS FOR A PARTICULAR PURPOSE, TITLE, NON-INFRINGEMENT, MISAPPROPRIATION, OR OTHERWISE. ALL RISK IS ASSUMED BY THE USER. IN NO EVENT SHALL ENVIRONMENTAL DATA RESOURCES, LLC OR ITS SUBSIDIARIES, AFFILIATES OR THIRD PARTY SUPPLIERS BE LIABLE TO ANYONE FOR ANY DIRECT, INCIDENTAL, INDIRECT, SPECIAL, CONSEQUENTIAL OR OTHER DAMAGES OF ANY TYPE OR KIND (INCLUDING BUT NOT LIMITED TO LOSS OF PROFITS, LOSS OF USE, OR LOSS OF DATA), ARISING OUT OF OR IN ANY WAY CONNECTED WITH THIS REPORT OR ANY OF THE DATA AND INFORMATION PROVIDED IN THIS REPORT. Any analyses, estimates, ratings, environmental risk levels, or risk codes provided in this Report are provided for illustrative purposes only, and are not intended to provide, nor should they be interpreted as providing any facts regarding, or prediction or forecast of, any environmental risk for any property. Only an assessment performed by a qualified environmental professional can provide findings, opinions or conclusions regarding the environmental risk or conditions in, on or at any property.

Copyright 2024 by Environmental Data Resources, Inc. All rights reserved. Reproduction in any media or format, in whole or in part, of any report or map of Environmental Data Resources, Inc., or its affiliates, is prohibited without prior written permission.

EDR and its logos (including Sanborn and Sanborn Map) are trademarks of Environmental Data Resources, LLC or its affiliates. All other trademarks used herein are the property of their respective owners.

Sanborn Sheet Key

This Certified Sanborn Map Report is based upon the following Sanborn Fire Insurance map sheets.

1968 Source Sheets

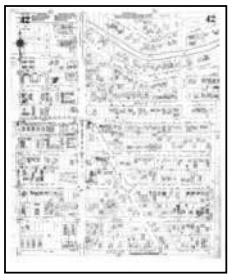

Volume 1, Sheet 42
1968

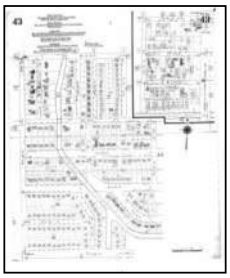

Volume 1, Sheet 43
1968

Volume 1, Sheet 30
1968

1950 Source Sheets

Volume 1, Sheet 30
1950

Volume 1, Sheet 43
1950

Volume 1, Sheet 42
1950

1928 Source Sheets

Volume 1, Sheet 30
1928

DRAFT

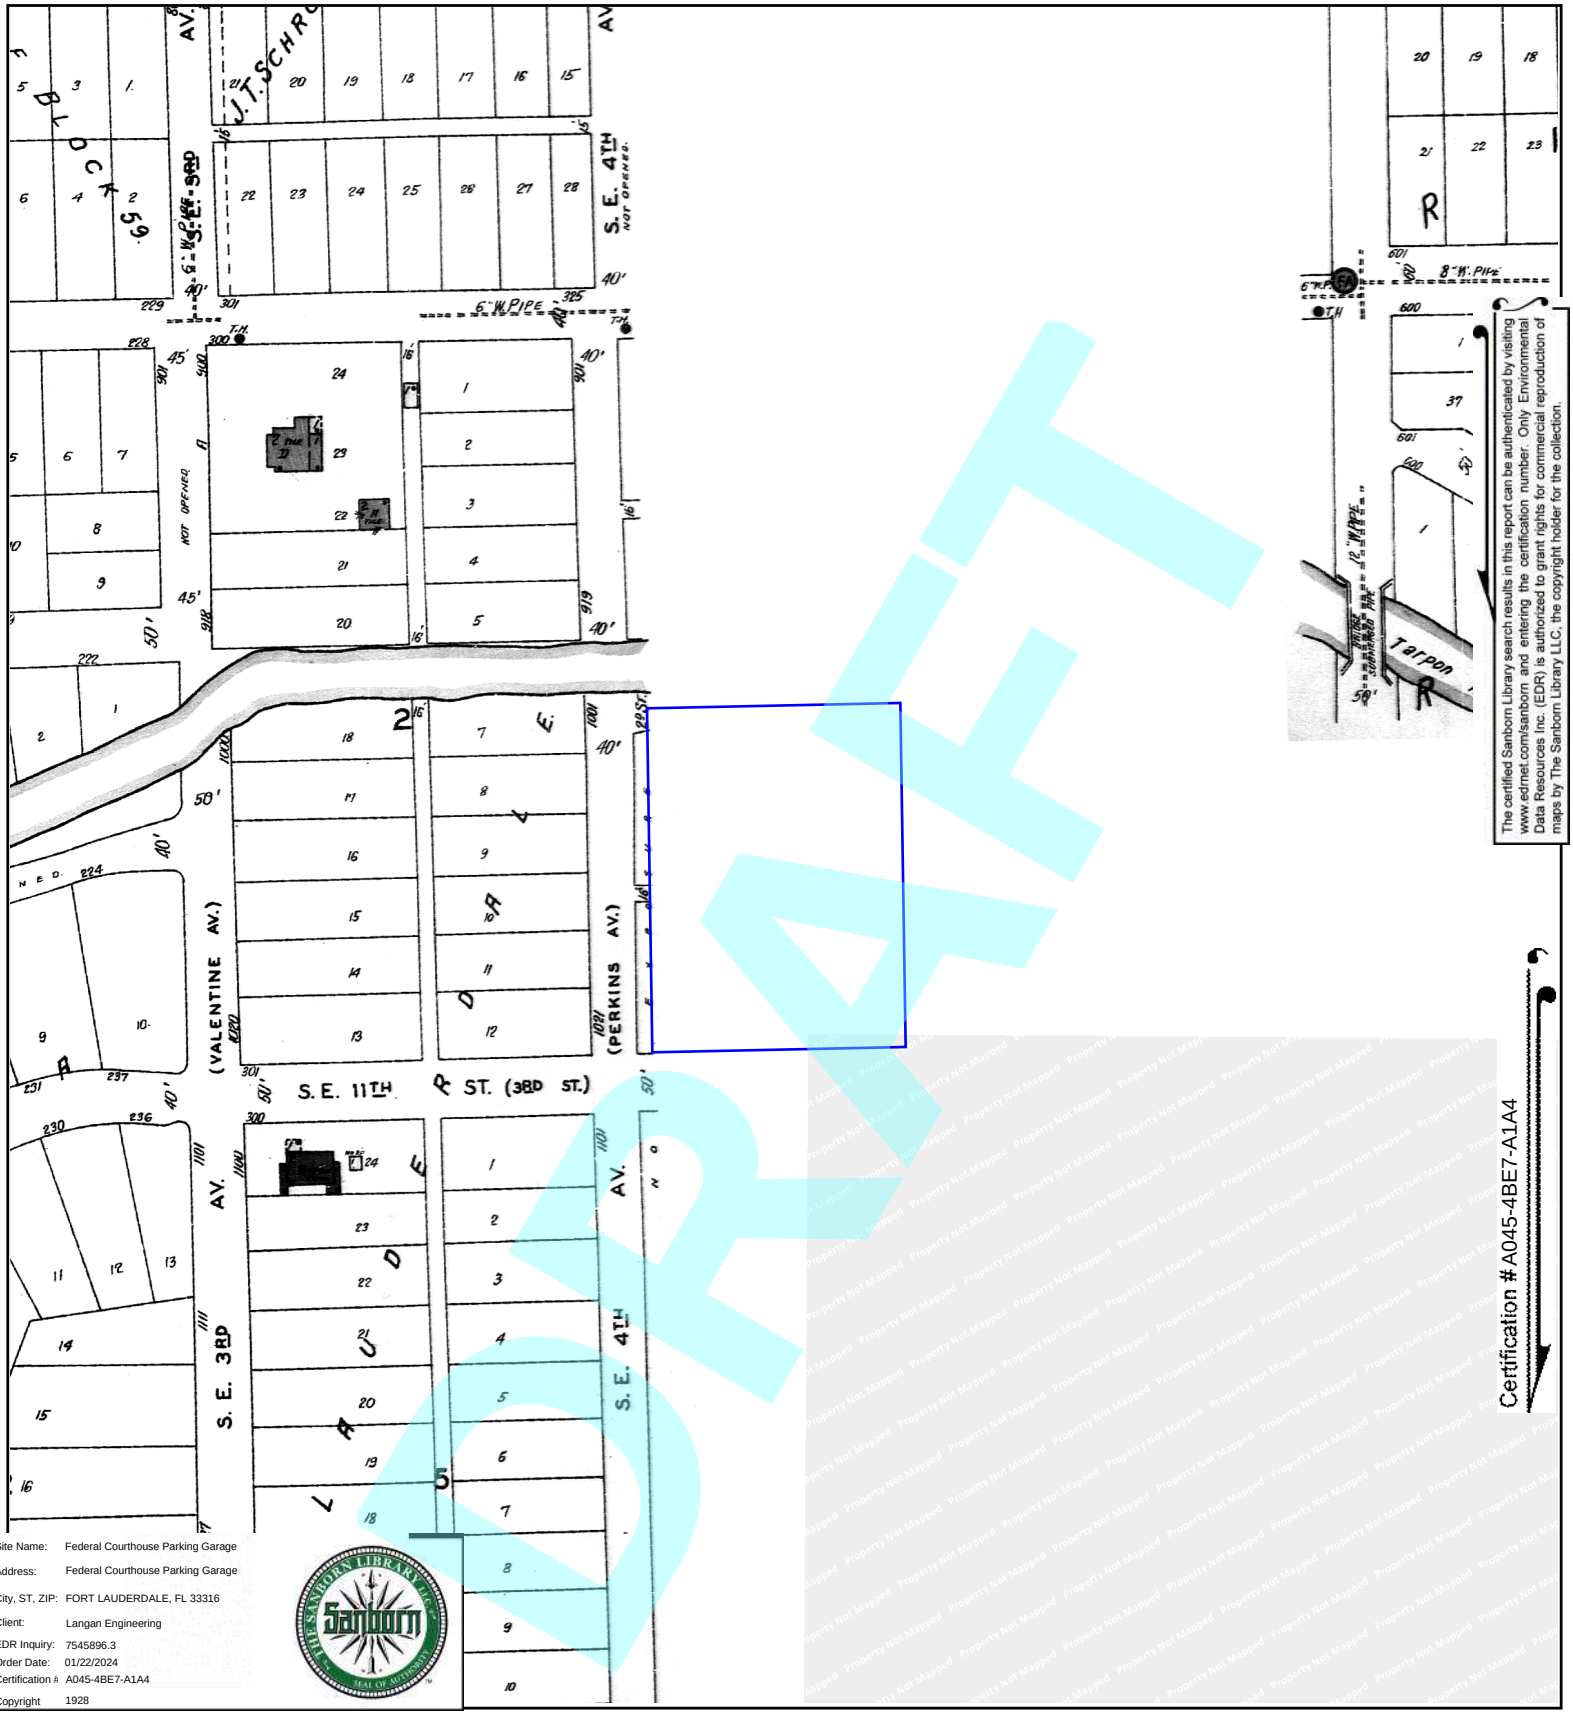

The certified Sanborn Library search results in this report can be authenticated by visiting www.edrnet.com/sanborn and entering the certification number. Only Environmental Data Resources Inc. (EDR) is authorized to grant rights for commercial reproduction of maps by The Sanborn Library LLC, the copyright holder for the collection.

Certification #A045-4BE7-A1A4

Site Name:	Federal Courthouse Parking Garage
Address:	Federal Courthouse Parking Garage
City, ST, ZIP:	FORT LAUDERDALE, FL 33316
Client:	Langan Engineering
EDR Inquiry:	7545896.3
Order Date:	01/22/2024
Certification #:	A045-4BE7-A1A4
Copyright	1928

This Certified Sanborn Map combines the following sheets.
Outlined areas indicate map sheets within the collection.

Volume 1, Sheet 30

0 Feet 150 300 600

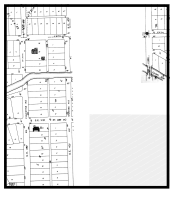

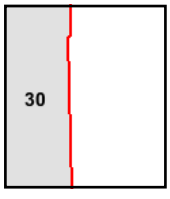

Certified Sanborn® Map

1950

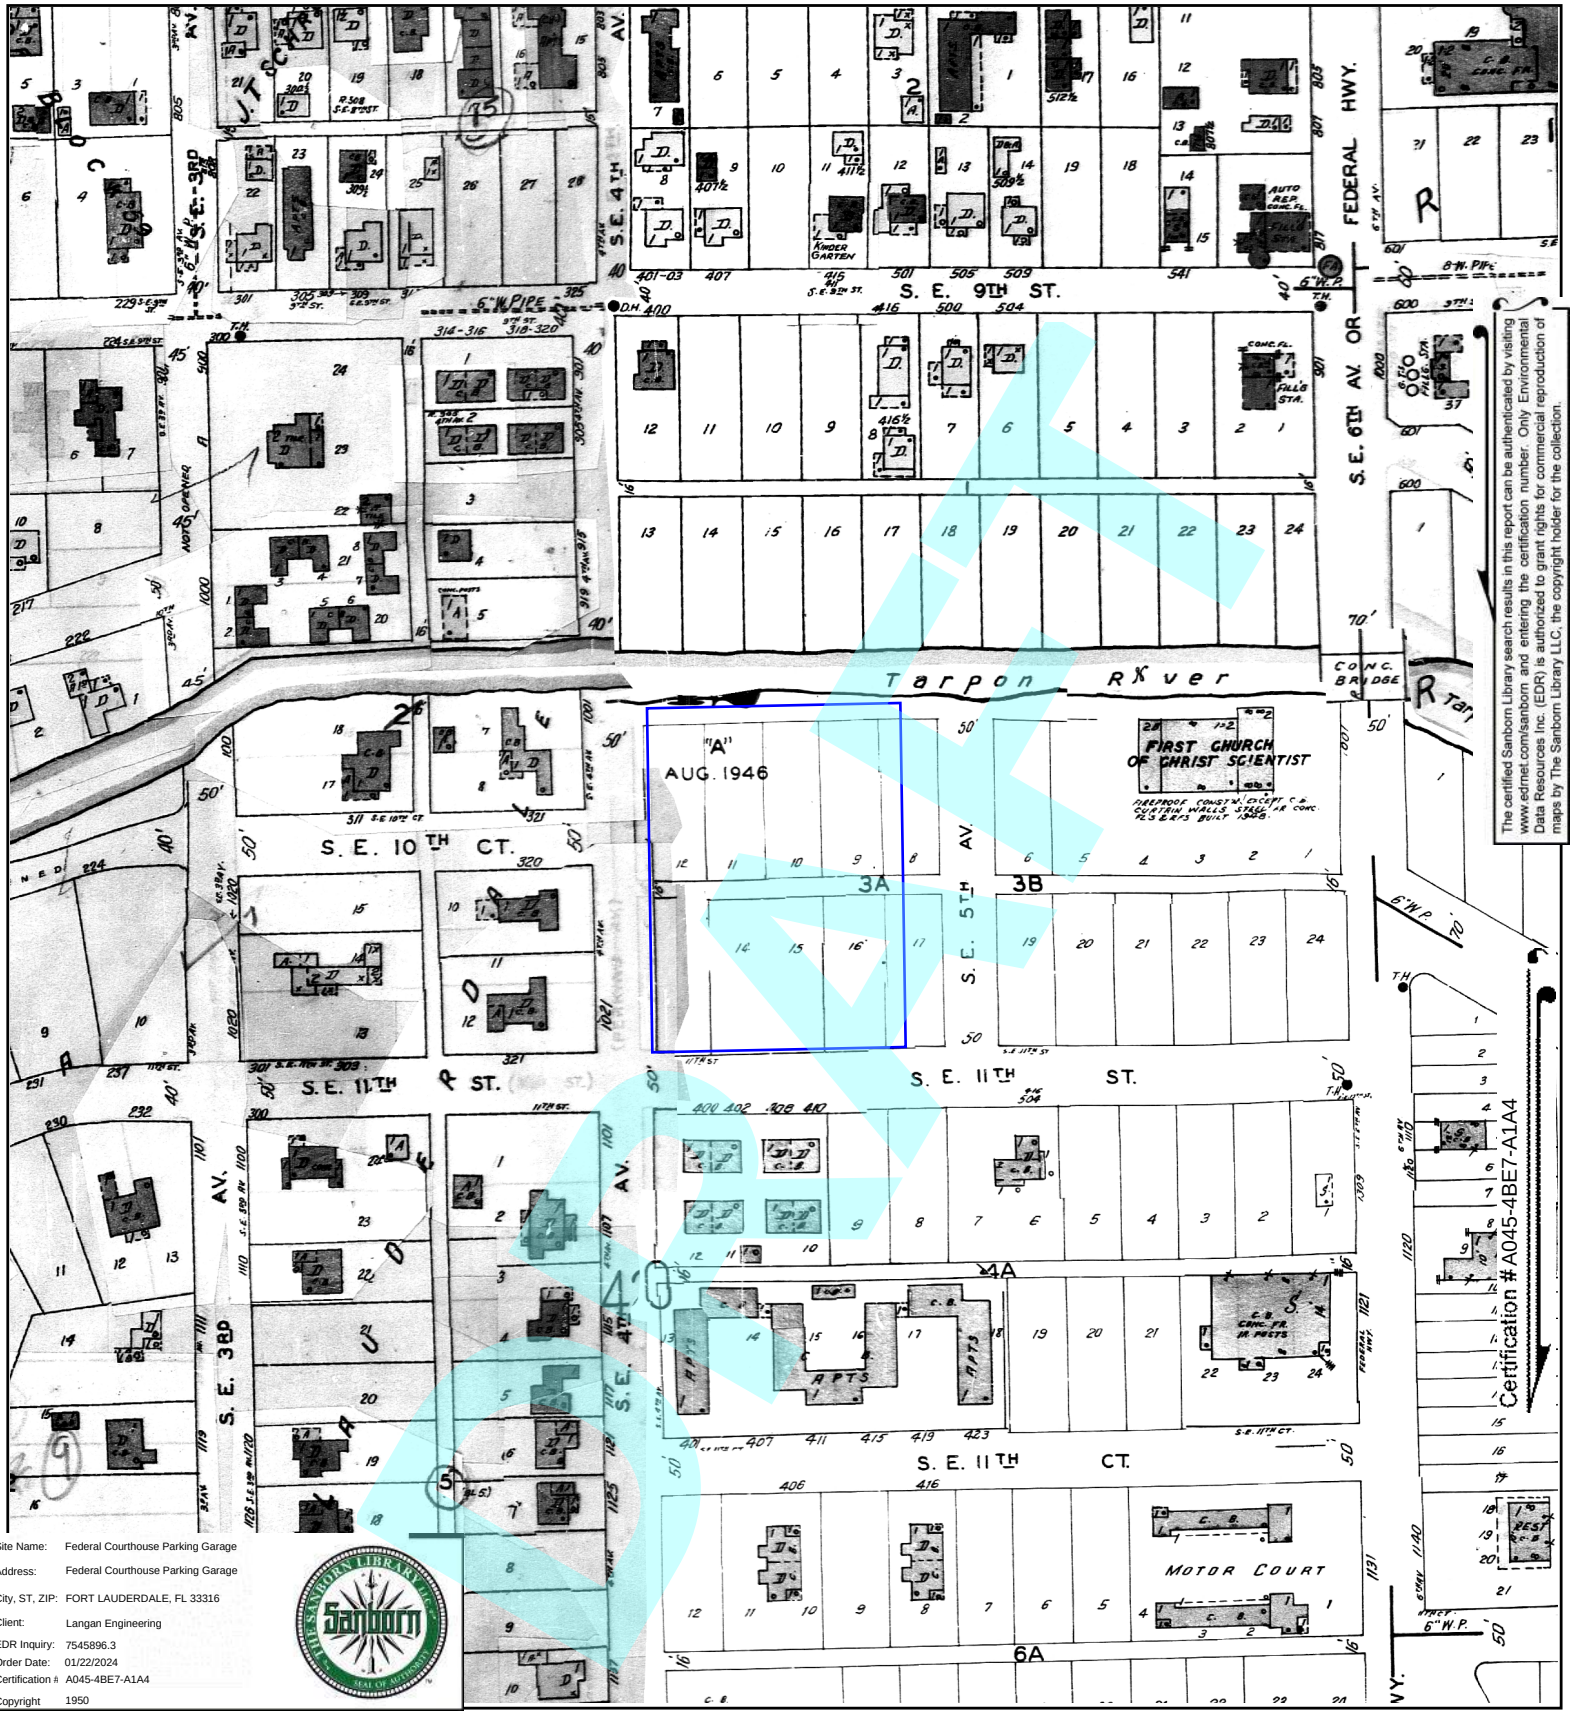

The certified Sanborn Library search results in this report can be authenticated by visiting www.edrnet.com/sanborn and entering the certification number. Only Environmental Data Resources Inc. (EDR) is authorized to grant rights for commercial reproduction of maps by The Sanborn Library LLC, the copyright holder for the collection.

Site Name:	Federal Courthouse Parking Garage
Address:	Federal Courthouse Parking Garage
City, ST, ZIP:	FORT LAUDERDALE, FL 33316
Client:	Langan Engineering
EDR Inquiry:	7545896.3
Order Date:	01/22/2024
Certification #:	A045-4BE7-A1A4
Copyright	1950

This Certified Sanborn Map combines the following sheets.
Outlined areas indicate map sheets within the collection.

0 Feet 150 300 600

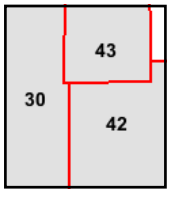

Volume 1, Sheet 42
Volume 1, Sheet 43
Volume 1, Sheet 30

Certified Sanborn® Map

1968

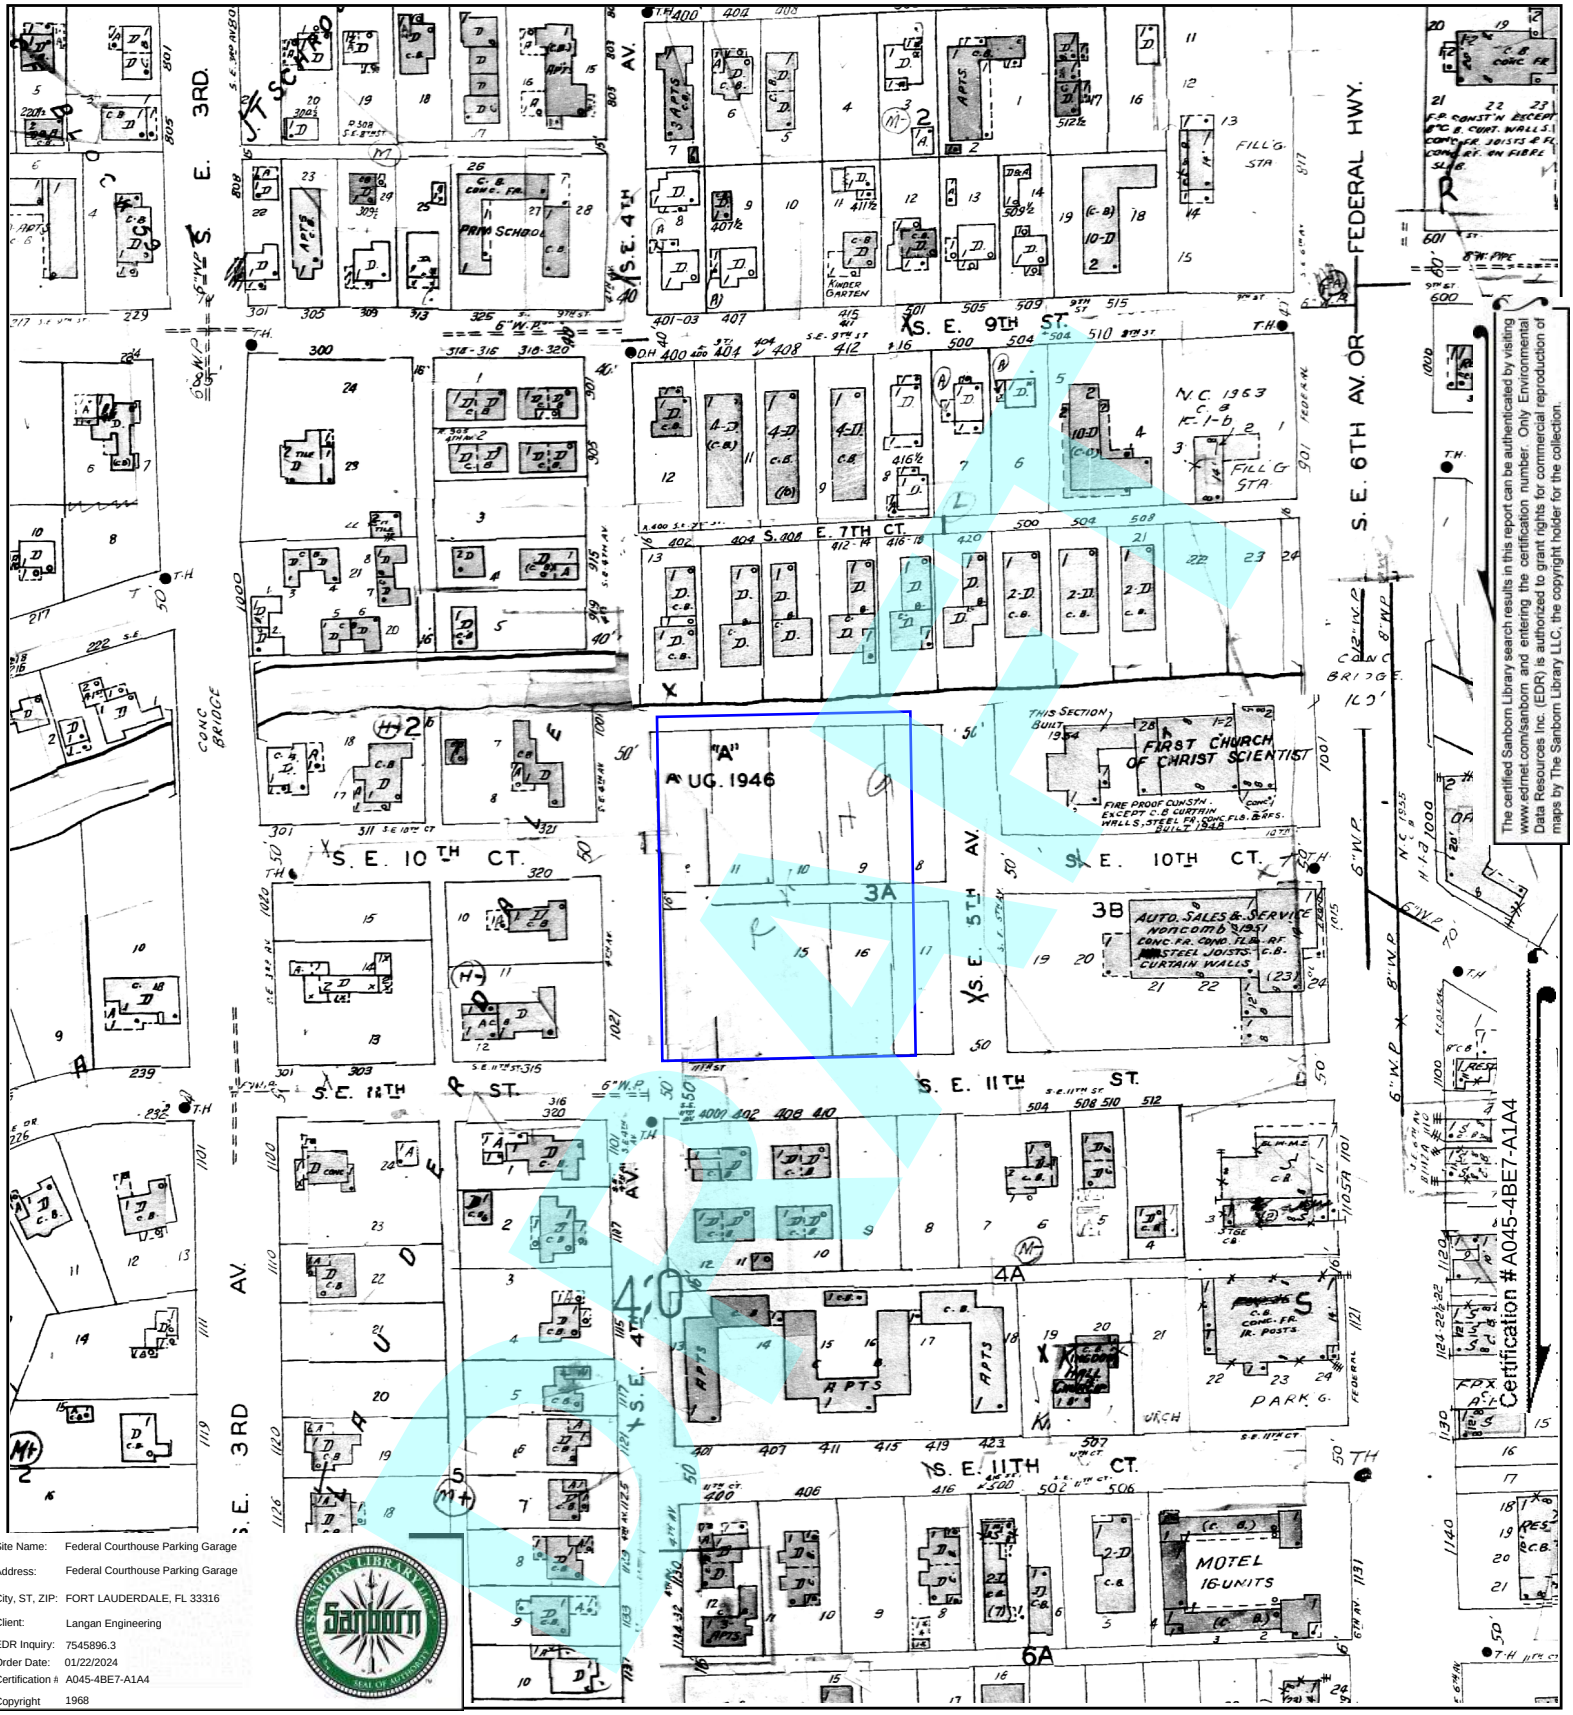

The certified Sanborn Library search results in this report can be authenticated by visiting www.edrnet.com/sanborn and entering the certification number. Only Environmental Data Resources Inc. (EDR) is authorized to grant rights for commercial reproduction of maps by The Sanborn Library LLC, the copyright holder for the collection.

Certification #A045-4BE7-A1A4

Site Name:	Federal Courthouse Parking Garage
Address:	Federal Courthouse Parking Garage
City, ST, ZIP:	FORT LAUDERDALE, FL 33316
Client:	Langan Engineering
EDR Inquiry:	7545896.3
Order Date:	01/22/2024
Certification #:	A045-4BE7-A1A4
Copyright	1968

This Certified Sanborn Map combines the following sheets.
Outlined areas indicate map sheets within the collection.

0 Feet 150 300 600

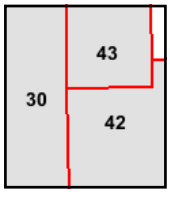

Volume 1, Sheet 30
Volume 1, Sheet 43
Volume 1, Sheet 42

N

Federal Courthouse Parking Garage
Federal Courthouse Parking Garage
FORT LAUDERDALE, FL 33316

Inquiry Number: 7545896.5
January 22, 2024

The EDR-City Directory Abstract

DRAFT

Environmental Data Resources Inc

6 Armstrong Road
Shelton, CT 06484
800.352.0050
www.edrnet.com

TABLE OF CONTENTS

SECTION

Executive Summary

Findings

City Directory Images

Thank you for your business.
Please contact EDR at 1-800-352-0050
with any questions or comments.

Disclaimer - Copyright and Trademark Notice

This Report contains certain information obtained from a variety of public and other sources reasonably available to Environmental Data Resources, LLC. It cannot be concluded from this Report that coverage information for the target and surrounding properties does not exist from other sources. This Report is provided on an "AS IS", "AS AVAILABLE" basis. **NO WARRANTY EXPRESS OR IMPLIED IS MADE WHATSOEVER IN CONNECTION WITH THIS REPORT. ENVIRONMENTAL DATA RESOURCES, LLC AND ITS SUBSIDIARIES, AFFILIATES AND THIRD PARTY SUPPLIERS DISCLAIM ALL WARRANTIES, OF ANY KIND OR NATURE, EXPRESS OR IMPLIED, ARISING OUT OF OR RELATED TO THIS REPORT OR ANY OF THE DATA AND INFORMATION PROVIDED IN THIS REPORT, INCLUDING WITHOUT LIMITATION, ANY WARRANTIES REGARDING ACCURACY, QUALITY, CORRECTNESS, COMPLETENESS, COMPREHENSIVENESS, SUITABILITY, MERCHANTABILITY, FITNESS FOR A PARTICULAR PURPOSE, TITLE, NON-INFRINGEMENT, MISAPPROPRIATION, OR OTHERWISE. ALL RISK IS ASSUMED BY THE USER. IN NO EVENT SHALL ENVIRONMENTAL DATA RESOURCES, LLC OR ITS SUBSIDIARIES, AFFILIATES OR THIRD PARTY SUPPLIERS BE LIABLE TO ANYONE FOR ANY DIRECT, INCIDENTAL, INDIRECT, SPECIAL, CONSEQUENTIAL OR OTHER DAMAGES OF ANY TYPE OR KIND (INCLUDING BUT NOT LIMITED TO LOSS OF PROFITS, LOSS OF USE, OR LOSS OF DATA), ARISING OUT OF OR IN ANY WAY CONNECTED WITH THIS REPORT OR ANY OF THE DATA AND INFORMATION PROVIDED IN THIS REPORT.** Any analyses, estimates, ratings, environmental risk levels, or risk codes provided in this Report are provided for illustrative purposes only, and are not intended to provide, nor should they be interpreted as providing any facts regarding, or prediction or forecast of, any environmental risk for any property. Only an assessment performed by a qualified environmental professional can provide findings, opinions or conclusions regarding the environmental risk or conditions in, on or at any property.

Copyright 2023 by Environmental Data Resources, LLC. All rights reserved. Reproduction in any media or format, in whole or in part, of any report or map of Environmental Data Resources, LLC, or its affiliates, is prohibited without prior written permission.

EDR and its logos (including Sanborn and Sanborn Map) are trademarks of Environmental Data Resources, LLC or its affiliates. All other trademarks used herein are the property of their respective owners.

EXECUTIVE SUMMARY

DESCRIPTION

Environmental Data Resources, Inc.'s (EDR) City Directory Abstract is a screening tool designed to assist environmental professionals in evaluating potential liability on a target property resulting from past activities. EDR's City Directory Abstract includes a search and abstract of available city directory data. For each address, the directory lists the name of the corresponding occupant at approximately five year intervals.

Business directories including city, cross reference and telephone directories were reviewed, if available, at approximately five year intervals for the years spanning 1921 through current. This report compiles information gathered in this review by geocoding the latitude and longitude of properties identified and gathering information about properties within 1320 feet of the target property.

Summary information obtained is provided in the text of this report.

RECORD SOURCES

The EDR City Directory Report accesses a variety of business directory sources, including Haines, InfoUSA, Polk, Cole, Bresser, and Stewart. Listings marked as EDR Digital Archive access Cole and InfoUSA records. The various directory sources enhance and complement each other to provide a more thorough and accurate report.

EDR is licensed to reproduce certain City Directory works by the copyright holders of those works. The purchaser of this EDR City Directory Report may include it in report(s) delivered to a customer.

RESEARCH SUMMARY

The following research sources were consulted in the preparation of this report. An "X" indicates where information was identified in the source and provided in this report.

Year	Source	TP	Adjoining	Text Abstract	Source Image
2020	EDR Digital Archive	-	X	X	-
2017	Cole Information	-	X	X	-
2014	Cole Information	-	X	X	-
2010	Cole Information	-	X	X	-
2005	Cole Information	-	X	X	-
	Hill-Donnelly Information Services	-	X	X	-
2000	Cole Information	-	X	X	-
1999	City Publishing Company	-	X	X	-
1995	Cole Information	-	X	X	-
1992	Cole Information	-	X	X	-
1990	Southern Bell	-	X	X	-
1986	R. L. Polk & Co.	-	X	X	-
1985	Southern Bell	-	X	X	-
1980	R. L. Polk & Co.	-	X	X	-
	Southern Bell	-	X	X	-
1979	R. L. Polk & Co.	-	-	-	-

CAM #26-0233
Exhibit 1B
Page 779 of 1831

DRAFT

EXECUTIVE SUMMARY

Year	Source	TP	Adjoining	Text Abstract	Source Image
1975	R. L. Polk & Co.	-	X	X	-
1973	R. L. Polk & Co.	-	-	-	-
1970	R. L. Polk & Co.	-	X	X	-
1965	R. L. Polk & Co.	-	X	X	-
1962	R. L. Polk & Co.	-	X	X	-
1961	R. L. Polk & Co.	-	-	-	-
1958	R. L. Polk & Co.	-	-	X	-
	R. L. Polk & Co.	-	X	X	-
1957	R. L. Polk & Co.	-	X	X	-
1955	R. L. Polk & Co.	-	-	X	-
	R. L. Polk & Co.	-	X	X	-
1953	The Price & Lee Co.	-	-	-	-
1951	Southern Directory Company	-	X	X	-
1949	Southern Directory Company	-	-	-	-
1948	Southern Bell Telephone & Telegraph Co.	-	X	X	-
1926	Ernest H. Miller	-	-	-	-
1921	Miller & Mayfield	-	-	-	-

DRAFT

EXECUTIVE SUMMARY

SELECTED ADDRESSES

The following addresses were selected by the client, for EDR to research. An "X" indicates where information was identified.

Address	*Type*	*Findings*
200 SE 3 Ave	Client Entered	
400 SE 9 Court	Client Entered	
1005 S Federal Highway	Client Entered	
500 SE 11 Street	Client Entered	
402 SE 11 Street	Client Entered	
320 SE 11 Street	Client Entered	
321 SE 11 Street	Client Entered	

DRAFT

FINDINGS

TARGET PROPERTY INFORMATION

ADDRESS

Federal Courthouse Parking Garage
FORT LAUDERDALE, FL 33316

FINDINGS DETAIL

Target Property research detail.

DRAFT

FINDINGS

ADJOINING PROPERTY DETAIL

The following Adjoining Property addresses were researched for this report. Detailed findings are provided for each address.

10TH

701 10TH

Year	Uses	Source
1951	TOURISTS	Southern Directory Company

711 10TH

Year	Uses	Source
1951	MCDUFFIE CHAS E	Southern Directory Company

800 10TH

Year	Uses	Source
1951	WOLFE FREDK A	Southern Directory Company

801 10TH

Year	Uses	Source
1951	GRUVER JAS A	Southern Directory Company

804 10TH

Year	Uses	Source
1951	FRASER RUSSELL E	Southern Directory Company

805 10TH

Year	Uses	Source
1951	HUTCHISON JACK	Southern Directory Company

811 10TH

Year	Uses	Source
1951	HUNTER MARTHA B MRS	Southern Directory Company

817 10TH

Year	Uses	Source
1951	WOLAN FRED	Southern Directory Company

DRAFT

FINDINGS

829 10TH

Year	Uses	Source
1951	CAVENDER FRANK J	Southern Directory Company

10TH AVE

26 10TH AVE

Year	Uses	Source
2005	Struble Ray v	Hill-Donnelly Information Services

500 10TH AVE

Year	Uses	Source
2005	Gamache Guy A	Hill-Donnelly Information Services

501 10TH AVE

Year	Uses	Source
2005	H Harper S	Hill-Donnelly Information Services

510 10TH AVE

Year	Uses	Source
2005	H Wentzel James	Hill-Donnelly Information Services

511 10TH AVE

Year	Uses	Source
2005	H Smith Fred A	Hill-Donnelly Information Services

521 10TH AVE

Year	Uses	Source
2005	H Goldman J A	Hill-Donnelly Information Services

560 10TH AVE

Year	Uses	Source
2005	H Keough L C	Hill-Donnelly Information Services

590 10TH AVE

Year	Uses	Source
2005	H Schwendeman R J A	Hill-Donnelly Information Services

DRAFT

FINDINGS

10TH CT

300 10TH CT

Year	Uses	Source
1990	JOHNSON W E EQUIPMENT CO MTRL HANDLING EQPT	Southern Bell
	JOHNSON W E EQUIPMENT CO MTRL HANDLING EQPT	Southern Bell
	JOHNSON W E EQUIPMENT CO MTRL HANDLING EQPT	Southern Bell

301 10TH CT

Year	Uses	Source
2005	Na	Hill-Donnelly Information Services
1999	Benson Donald H atty	City Publishing Company
	Mc Grath Ralph L Jr	City Publishing Company
	Vernis & Bow ling	City Publishing Company
	Ft Lauderdale PA	City Publishing Company
	Vernis Frank C Jr	City Publishing Company
	attorney	City Publishing Company
1990	BENSON DONALD H ATTY	Southern Bell
	CAMILLO JOHN M ATTY	Southern Bell
	MCCAUSLAND THOMAS J ATTY	Southern Bell
	THOMAS WILLIAM P ATTY	Southern Bell
	VERNIS & BOWLING PA	Southern Bell
	VERNIS FRANK C JR ATTY	Southern Bell
	WILLS DAVID L ATTY	Southern Bell
1980	Le Tourneau G Robt % 524 3128	R. L. Polk & Co.
1975	Belmont Danl	R. L. Polk & Co.
1970	MOKRISKY ROBT	R. L. Polk & Co.
1965	DEXTER GEO B % 522 1282	R. L. Polk & Co.
1962	DEXTER GEO B	R. L. Polk & Co.
1957	CORDES GEO R	R. L. Polk & Co.

DRAFT

FINDINGS

311 10TH CT

Year	Uses	Source
2005	Brandw ein David	Hill-Donnelly Information Services
	Greenbaum Douglas	Hill-Donnelly Information Services
	Poore Jennie E	Hill-Donnelly Information Services
	Ross Greg	Hill-Donnelly Information Services
	Sciandra Joseph M	Hill-Donnelly Information Services
1999	Faulkner WE	City Publishing Company
1990	FAULKNER W E	Southern Bell
1980	Cope Ethel L Mrs % 523 0082	R. L. Polk & Co.
1975	Cope Ethel L Mrs	R. L. Polk & Co.
1970	COPE WM A	R. L. Polk & Co.
1965	COPE WM A % 523 0082	R. L. Polk & Co.
1962	VACANT	R. L. Polk & Co.
1957	HORTON RALPH A	R. L. Polk & Co.

320 10TH CT

Year	Uses	Source
2005	Blackmore & Blackmore IP	Hill-Donnelly Information Services
	Blackmore Adele M	Hill-Donnelly Information Services
	Marjenhoff Kim	Hill-Donnelly Information Services
	Robert W Blackmore Law Office	Hill-Donnelly Information Services
1999	t Blackmore Adele M	City Publishing Company
	attorney	City Publishing Company
	Blackmore Blackmore	City Publishing Company
	Singhal Atiy A II	City Publishing Company
	Blackmore Robert W	City Publishing Company
	attorney	City Publishing Company
	Blackmore Robert W	City Publishing Company
	attorney	City Publishing Company
	Genge Lothar R Atty	City Publishing Company
1980	De Mar Pearl M Mrs % 523 7185	R. L. Polk & Co.
1975	De Mar Pearl M Mrs	R. L. Polk & Co.
1970	DE MAR PEARL M MRS	R. L. Polk & Co.

DRAFT

Year	Uses	Source
1965	DE MAR PEARL M MRS % 523 7185	R. L. Polk & Co.
1962	DEMAR PEARL M MRS	R. L. Polk & Co.
1957	DEMAR DURWARD B	R. L. Polk & Co.
1948	GAMBLE HARRY R R	Southern Bell Telephone & Telegraph Co.

321 10TH CT

Year	Uses	Source
2005	H Landers R L A	Hill-Donnelly Information Services
1999	Landers RL	City Publishing Company
1990	LANDERS R L	Southern Bell
1980	Landers R L % 523 6829	R. L. Polk & Co.
1975	Landers R L % 623 6829	R. L. Polk & Co.
1970	LANDERS R L	R. L. Polk & Co.
1965	FELDMANN WM J % 522 2414	R. L. Polk & Co.
1962	FELDMANN WM J	R. L. Polk & Co.
1957	FELDMANN WM J	R. L. Polk & Co.

525 10TH CT

Year	Uses	Source
1990	SCHWARZ D PLTN	Southern Bell

10TH ST

7 10TH ST

Year	Uses	Source
2005	H Restrepo G v	Hill-Donnelly Information Services

14 10TH ST

Year	Uses	Source
2005	Schemm Dennis v	Hill-Donnelly Information Services
	Zeifang Bernard F	Hill-Donnelly Information Services
1999	Fry Robert	City Publishing Company
	Schemm Dennis	City Publishing Company
	Zafang Bernard F F	City Publishing Company
1990	PESCE K	Southern Bell

DRAFT

FINDINGS

Year	Uses	Source
1986	APARTMENTS	R. L. Polk & Co.
	A BUCKLAN DAVID	R. L. Polk & Co.
	B HONS LESLIE MRS	R. L. Polk & Co.
	B2 VACANT	R. L. Polk & Co.
	C BONNER S	R. L. Polk & Co.
	C2 VANCE PAMELA MRS	R. L. Polk & Co.
	C3 BATISTA MANUEL MRS	R. L. Polk & Co.
	D BLEDSON CHAS	R. L. Polk & Co.
1980	Apartments	R. L. Polk & Co.
	OHare Thos J % 467 2622	R. L. Polk & Co.
	No Return	R. L. Polk & Co.
	Maysey John	R. L. Polk & Co.
	Vacant	R. L. Polk & Co.
	Fisher Ben	R. L. Polk & Co.
	Vacant	R. L. Polk & Co.
	Batista Manuel	R. L. Polk & Co.
	Hill Preston B % 764 7468	R. L. Polk & Co.
1975	Apartments	R. L. Polk & Co.
	Frenzelas Paul G	R. L. Polk & Co.
	Lee Wm R % 523 4011	R. L. Polk & Co.
	Cook James	R. L. Polk & Co.
	Vaccaro Joseph	R. L. Polk & Co.
	Batista Manuel	R. L. Polk & Co.
	Vacant	R. L. Polk & Co.
1970	IRUS APARTMENTS	R. L. Polk & Co.
	A NIMMENCHTER ALBERT M	R. L. Polk & Co.
	B VACANT	R. L. Polk & Co.
	C BARNHART ROBT W	R. L. Polk & Co.
	D SCHNIEDER BENJ F	R. L. Polk & Co.
	E BATISTA MANUEL	R. L. Polk & Co.
	F MARRAMA NAZARO	R. L. Polk & Co.
1965	IRUS APARTMENTS	R. L. Polk & Co.

DRAFT

FINDINGS

Year	Uses	Source
1965	GILLETTE MATTIE JO MRS % 524 1466	R. L. Polk & Co.
	MICCOLUPI JOSEPH F	R. L. Polk & Co.
	KUDIKA ANNE	R. L. Polk & Co.
	HUGHES CHARLES H % JA3 7518	R. L. Polk & Co.
1962	IRUS APARTMENTS	R. L. Polk & Co.
	A-C VACANT	R. L. Polk & Co.
	D HUGHES CHAS H	R. L. Polk & Co.
1957	OAKS APARTMENTS	R. L. Polk & Co.
	SIRK WM S	R. L. Polk & Co.
	MCSHERRY J	R. L. Polk & Co.
1948	CHARNEL APARTMENTS	Southern Bell Telephone & Telegraph Co.

15 10TH ST

Year	Uses	Source
2005	Quezada Jennifer vv	Hill-Donnelly Information Services
	Shockley Dennis v	Hill-Donnelly Information Services
1999	La Follette Robert	City Publishing Company
	Santmyer William	City Publishing Company
1990	PEELE GARY	Southern Bell
1986	APARTMENTS	R. L. Polk & Co.
	1 HALE ERICK T	R. L. Polk & Co.
	2 DOYLE J	R. L. Polk & Co.
	3 VACANT	R. L. Polk & Co.
	4 VACANT	R. L. Polk & Co.
1980	Apartments	R. L. Polk & Co.
	No Return	R. L. Polk & Co.
	No Return	R. L. Polk & Co.
	Vacant	R. L. Polk & Co.
	No Return	R. L. Polk & Co.
1975	Apartments	R. L. Polk & Co.
	La Roche Deirdre % 524 6489	R. L. Polk & Co.
	No Return	R. L. Polk & Co.
	Sweet Orvis S	R. L. Polk & Co.

DRAFT

FINDINGS

Year	Uses	Source
1975	Nichol Steven E % 524 8231	R. L. Polk & Co.
1970	POST HORN APARTMENTS THE	R. L. Polk & Co.
	1 MILORD RICHD L	R. L. Polk & Co.
	2 MUELLER BRADICA	R. L. Polk & Co.
	3 PETERS C	R. L. Polk & Co.
	4 VACANT	R. L. Polk & Co.
1965	POST HORN APARTMENTS THE	R. L. Polk & Co.
	HANSON BRUCE R % 524 1365	R. L. Polk & Co.
	BAKER R LEE	R. L. Polk & Co.
	WILLIAMS JAMES L	R. L. Polk & Co.
	VACANT	R. L. Polk & Co.
1962	COYKENDALL APARTMENTS	R. L. Polk & Co.
	1 HUEGELE WM T	R. L. Polk & Co.
	2 HUEGELE RICHD L	R. L. Polk & Co.
	3 HOOVER ARTH C	R. L. Polk & Co.
	RITCHIE CHAS H	R. L. Polk & Co.
	NO RETURN	R. L. Polk & Co.
1957	FORDS APARTMENTS	R. L. Polk & Co.
	RILEY RICHD E	R. L. Polk & Co.
	JOHNSON WALTER N JR	R. L. Polk & Co.
	KING HARRY C	R. L. Polk & Co.
	CARDON GEO A	R. L. Polk & Co.

17 10TH ST

Year	Uses	Source
2005	Na	Hill-Donnelly Information Services
1999	Kolbeck Misty Lynn	City Publishing Company
1986	VACANT	R. L. Polk & Co.
1980	Vacant	R. L. Polk & Co.
1975	Grant Helen Mrs % 524 7767	R. L. Polk & Co.
1970	STONE JOHN W	R. L. Polk & Co.
1965	PADGETT LONNIE	R. L. Polk & Co.
1962	VACANT	R. L. Polk & Co.

DRAFT

18 10TH ST

Year	Uses	Source
2005	HColilns L C AV	Hill-Donnelly Information Services
1986	CRUZ BENNY	R. L. Polk & Co.
1980	Cruz Benny % 463 8027	R. L. Polk & Co.
1975	Cruz Benny % 625 8027	R. L. Polk & Co.
1970	CRUZ BENNY	R. L. Polk & Co.
1965	LANDERS R L % 523 6829	R. L. Polk & Co.
1962	LANDERS R L	R. L. Polk & Co.
1957	LANDERS R L	R. L. Polk & Co.
1948	WHITE JOHN M R	Southern Bell Telephone & Telegraph Co.

19 10TH ST

Year	Uses	Source
2005	NCL	Hill-Donnelly Information Services
1999	Jennings Cndy	City Publishing Company
1990	JOSEY JENNY FT L	Southern Bell
1986	JOSEY JENNY MRS	R. L. Polk & Co.
1980	Vacant	R. L. Polk & Co.
1975	Littlejohn Allen R	R. L. Polk & Co.
1970	MOAKES SANDRA J MRS	R. L. Polk & Co.
1965	SMITH B W % 522 6153	R. L. Polk & Co.
1962	JOHNSON JESSIE	R. L. Polk & Co.
1957	BROWN GEO J BLDG CONTR	R. L. Polk & Co.
1948	PETTUS J A R	Southern Bell Telephone & Telegraph Co.

22 10TH ST

Year	Uses	Source
2005	Vega Hector A vv	Hill-Donnelly Information Services
1999	Mc Lennan C Denise	City Publishing Company
1990	HAGAN J M	Southern Bell
1986	HAGAN JOHN M	R. L. Polk & Co.
1980	Hagan John M % 462 6142	R. L. Polk & Co.
1975	Hagan John M % 522 3142	R. L. Polk & Co.
1970	HAGAN JOHN M	R. L. Polk & Co.

DRAFT

FINDINGS

Year	Uses	Source
1965	HAGAN JOHN M % 522 3142	R. L. Polk & Co.
1962	HAGAN JOHN M	R. L. Polk & Co.
1957	HAGAN JOHN M	R. L. Polk & Co.

23 10TH ST

Year	Uses	Source
1986	SCHEIRMANN CARL	R. L. Polk & Co.
1980	Scheirmann Carl % 463 4966	R. L. Polk & Co.
1975	Scheirmann Carlton % 527 0645	R. L. Polk & Co.
1970	COX L M	R. L. Polk & Co.
1965	ALLISON MARGT A MRS % 523 1373	R. L. Polk & Co.
1962	ALLISON MARGT MRS	R. L. Polk & Co.
1957	GRAVES MARY W	R. L. Polk & Co.
1948	FARRAR SAMUEL NVI R	Southern Bell Telephone & Telegraph Co.

27 10TH ST

Year	Uses	Source
2005	Mead William AV	Hill-Donnelly Information Services
	Stormline Marine 1 R	Hill-Donnelly Information Services
1986	WHITE CLEO A	R. L. Polk & Co.
1980	White Cleo A % 463 5507	R. L. Polk & Co.
1975	White Lester M % 523 5607	R. L. Polk & Co.
	Bascko Evelyn % 527 1373	R. L. Polk & Co.
1970	WHITE LESTER M	R. L. Polk & Co.
1965	WHITE LESTER M % 523 5507	R. L. Polk & Co.
1962	WHITE LESTER M	R. L. Polk & Co.
1957	WHITE LESTER M	R. L. Polk & Co.
1948	WHITE L M R	Southern Bell Telephone & Telegraph Co.

87 10TH ST

Year	Uses	Source
1990	SMITH CARL N	Southern Bell

DRAFT

FINDINGS

101 10TH ST

Year	Uses	Source
2005	Attorney At Law Criminal Dfns	Hill-Donnelly Information Services
	Stormline Marine 1 R	Hill-Donnelly Information Services
	H Behr Ralph S A	Hill-Donnelly Information Services
	Robert Trachman Law Offices	Hill-Donnelly Information Services
	Vova Cindy S	Hill-Donnelly Information Services
1999	Attorney At Law	City Publishing Company
	Criminal Defense	City Publishing Company
	Ralph Behlr	City Publishing Company
	Behr Ralph S PA atty	City Publishing Company
	Trachman Robert H	City Publishing Company
	attorney	City Publishing Company
1986	VACANT	R. L. Polk & Co.
1980	Doty Vincent % 462 2871	R. L. Polk & Co.
1975	Rascan Jimmy R % 523 3733	R. L. Polk & Co.
1970	OEXMAN EMMA MRS	R. L. Polk & Co.
1965	OEXMAN EMMA MRS	R. L. Polk & Co.
1962	OEXMAN EMMA MRS	R. L. Polk & Co.
1957	OEXMANN PAUL	R. L. Polk & Co.

106 10TH ST

Year	Uses	Source
2005	H Olsen R HAV	Hill-Donnelly Information Services
1999	Olsen 4 RH	City Publishing Company
1990	CARRANZA PEDRO	Southern Bell
	OLSEN R H	Southern Bell
1986	OLSEN R HOLSEN	R. L. Polk & Co.
1980	Olsen R H % 463 1653	R. L. Polk & Co.
1975	Schmidt Connie M	R. L. Polk & Co.
1970	DELANTY DOROTHY S MRS	R. L. Polk & Co.
1965	DELANTY DOROTHY S MRS % 523 0424	R. L. Polk & Co.
1962	DELANTY DOROTHY S MRS	R. L. Polk & Co.
1957	DELANTY THOS W	R. L. Polk & Co.

DRAFT

Year	Uses	Source
1948	BRIGGS MARGARET SHARPE BCH WR	Southern Bell Telephone & Telegraph Co.

107 10TH ST

Year	Uses	Source
2005	Grossfeld Seril L	Hill-Donnelly Information Services
	Mcallen Henry R H v	Hill-Donnelly Information Services
1999	Leydig Richard A Jr	City Publishing Company
	attorney	City Publishing Company
	Leydig Richard A Jr	City Publishing Company
	attorney	City Publishing Company
	Mc Allen Henry R H	City Publishing Company
	attorney	City Publishing Company
	Moffatt Wm Datty	City Publishing Company
	Tcket Depot	City Publishing Company
	Tcket Depot	City Publishing Company
1990	MOFFATT WILLIAM D ATTY FT L	Southern Bell
1986	MOFFATT WM D LWYR	R. L. Polk & Co.
1980	No Return	R. L. Polk & Co.
1975	Hodges Charles R % 527 4579	R. L. Polk & Co.
1970	PHILLIPS SUELLA K MRS	R. L. Polk & Co.
1965	PHILLIPS MELVIN T % 523 8777	R. L. Polk & Co.
1962	PHILLIP MELVIN T	R. L. Polk & Co.
1957	PHILLIPS MELVIN T	R. L. Polk & Co.
1948	GRIFFITH C L R	Southern Bell Telephone & Telegraph Co.

181 10TH ST

Year	Uses	Source
1948	GOULD ORMOND V R	Southern Bell Telephone & Telegraph Co.

200 10TH ST

Year	Uses	Source
2005	NC	Hill-Donnelly Information Services
1999	Verdi Albert C	City Publishing Company
1990	BIANUCCI LAWRENCE	Southern Bell

DRAFT

FINDINGS

Year	Uses	Source
1986	VACANT	R. L. Polk & Co.
1980	Kalaman Robt % 763 7727	R. L. Polk & Co.
1975	Olsen H T % 522 3132	R. L. Polk & Co.
	Eaton Richd % 525 8054	R. L. Polk & Co.
	Evans Wm S Jr % 525 8859	R. L. Polk & Co.
1970	OLSEN HAAKON T	R. L. Polk & Co.
1965	OLSEN HAAKON T % 522 3132	R. L. Polk & Co.
1962	OLSEN HAAKON T	R. L. Polk & Co.
1957	OLSEN HAAKON T	R. L. Polk & Co.
1948	OLSEN H T R	Southern Bell Telephone & Telegraph Co.

202 10TH ST

Year	Uses	Source
2005	Multi Unit Address Appancio Eusebius	Hill-Donnelly Information Services
	Colbert Femand AV	Hill-Donnelly Information Services
	Damato N W w v	Hill-Donnelly Information Services
	Deger G vv	Hill-Donnelly Information Services
	Feds PVT Investigation 1 s	Hill-Donnelly Information Services
	Martel Yves v	Hill-Donnelly Information Services
	Ramos I vw	Hill-Donnelly Information Services
	Sabella Joseph AV	Hill-Donnelly Information Services
	Turcotte Gerard	Hill-Donnelly Information Services
1986	KELLER CHRISTIAN A	R. L. Polk & Co.
1980	Keller Christian % 463 5398	R. L. Polk & Co.
1975	Keller Christian A % 524 5398	R. L. Polk & Co.
1970	KELLER CHRIS A	R. L. Polk & Co.
1965	KELLER CHRIS A % 524 5398	R. L. Polk & Co.
	VACANT	R. L. Polk & Co.
1962	KELLER CHRIS A	R. L. Polk & Co.
1957	NO RETURN	R. L. Polk & Co.

203 10TH ST

Year	Uses	Source
2005	Kay Jonathan v	Hill-Donnelly Information Services

DRAFT

FINDINGS

Year	Uses	Source
2005	Lewis Edith AV	Hill-Donnelly Information Services
	Massey Julian v	Hill-Donnelly Information Services
1999	Hall Grant	City Publishing Company
	a Lewsr Edith	City Publishing Company
	Mc Carthy Shawna	City Publishing Company
	Pennetta Art Jr	City Publishing Company
1990	JUNGE L	Southern Bell
	LACKEY MARK	Southern Bell
	LEWIS EDITH	Southern Bell
1986	EDIES APARTMENTS	R. L. Polk & Co.
	1 LEWIS EDITH	R. L. Polk & Co.
	2 WHEELER I M	R. L. Polk & Co.
	3 VACANT	R. L. Polk & Co.
	4 JOHNSON JAMES	R. L. Polk & Co.
1980	Edies Apartments % 463 8982	R. L. Polk & Co.
	Lewis Edith % 463 8982	R. L. Polk & Co.
	Phillips Tony	R. L. Polk & Co.
	Strohl Paul	R. L. Polk & Co.
	James Benj	R. L. Polk & Co.
1975	Joe Ann Apartments	R. L. Polk & Co.
	Miller Agnes M	R. L. Polk & Co.
	Norman Donna	R. L. Polk & Co.
	Strohl Paul	R. L. Polk & Co.
	Moore Joseph E % 523 5364	R. L. Polk & Co.
1970	JOE-ANN APARTMENTS	R. L. Polk & Co.
	1 HEWETT DON	R. L. Polk & Co.
	2 GAUTHERATH JIM	R. L. Polk & Co.
	3 GOODMAN JOHN	R. L. Polk & Co.
	4 MOORE JOSEPH E	R. L. Polk & Co.
1965	JOE ANN APARTMENTS	R. L. Polk & Co.
	EVERHART CHESTER % 524 2293	R. L. Polk & Co.
	VACANT APT 2 3	R. L. Polk & Co.

DRAFT

FINDINGS

Year	Uses	Source
1965	MOORE JOSEPH E % 523 5364	R. L. Polk & Co.
1962	JOE-ANN APARTMENTS	R. L. Polk & Co.
	1-2 VACANT	R. L. Polk & Co.
	3 REIMOLD EVELYN	R. L. Polk & Co.
	4 MOORE JOS E	R. L. Polk & Co.
1957	SHERRY JOS	R. L. Polk & Co.
1948	LOCKHART THOMAS M JR R	Southern Bell Telephone & Telegraph Co.

204 10TH ST

Year	Uses	Source
2005	H Tracey Robert AO	Hill-Donnelly Information Services
1999	Emergency Road Svc	City Publishing Company
	e Tracey Robert	City Publishing Company
1990	FONTNEAU MILLI	Southern Bell
1986	MILLER DONALD D	R. L. Polk & Co.
1980	Ferrara Steph % 463 1446	R. L. Polk & Co.
1975	Terry Charles W	R. L. Polk & Co.
1970	SEWARD JACK A	R. L. Polk & Co.
1965	SEWARD J A % 524 9109	R. L. Polk & Co.
1962	LILLYBECK HANK	R. L. Polk & Co.
1957	MATTHEWS ROBT E	R. L. Polk & Co.
1948	MATHEWS ROBERT E R	Southern Bell Telephone & Telegraph Co.

205 10TH ST

Year	Uses	Source
2005	H Ohara J Douglas AV	Hill-Donnelly Information Services
1999	Hara J Douglas	City Publishing Company
1990	O HARA J DOUGLAS	Southern Bell
1980	OHara J Douglas % 4634214	R. L. Polk & Co.
1975	Peters Eliz S % 523 4472	R. L. Polk & Co.
	OHera J Douglas % 524 4214	R. L. Polk & Co.
1970	PETERS EHZ S	R. L. Polk & Co.
1965	PETERS ELIZ S % 523 4472	R. L. Polk & Co.
	JACK GRETA H MRS % 523 6254	R. L. Polk & Co.

DRAFT

FINDINGS

Year	Uses	Source
1962	PETERS ELIZ S	R. L. Polk & Co.
1957	PETERS ELIZ S	R. L. Polk & Co.
1948	BADGER KATHRYN MRS R	Southern Bell Telephone & Telegraph Co.
	WILLIS FRED J R	Southern Bell Telephone & Telegraph Co.

206 10TH ST

Year	Uses	Source
2005	208 Na	Hill-Donnelly Information Services

207 10TH ST

Year	Uses	Source
1990	RICH RANDY	Southern Bell
1986	VACANT	R. L. Polk & Co.
1980	Huey Robt % 763 8478	R. L. Polk & Co.
1975	Henjum Ruben O	R. L. Polk & Co.
1970	HANJUM RUBEN O	R. L. Polk & Co.
1965	HANJUM RUBEN O	R. L. Polk & Co.
1962	HENJUN RUBEN O	R. L. Polk & Co.
1957	HENJUM RUBEN O	R. L. Polk & Co.

208 10TH ST

Year	Uses	Source
1999	Derrick Katherine	City Publishing Company
1990	DRAKE M P	Southern Bell
1986	DRAKE EUG P	R. L. Polk & Co.
1980	Drake Eug P % 462 1449	R. L. Polk & Co.
1975	Drake Eug P % 625 2305	R. L. Polk & Co.
1970	DRAKE EUG P	R. L. Polk & Co.
1965	DRAKE EUG % 525 2305	R. L. Polk & Co.
1962	DRAKE EUG	R. L. Polk & Co.
1957	VACANT	R. L. Polk & Co.
1948	SMITH LEON B R	Southern Bell Telephone & Telegraph Co.

DRAFT

212 10TH ST

Year	Uses	Source
2005	H Maldaner Heinnrich AV	Hill-Donnelly Information Services
1999	Maldaner Heinnch	City Publishing Company
1990	MALDANER HEINRICH	Southern Bell
1986	MALDANER HEINRICH	R. L. Polk & Co.
1980	Maldaner Heinrich % 463 9298	R. L. Polk & Co.
1975	Maldaner Heinrich % 525 9298	R. L. Polk & Co.
1970	MALDANER HEINRICH	R. L. Polk & Co.
1965	MULDANER HENRY	R. L. Polk & Co.
1962	SOLOMON MARION R MRS	R. L. Polk & Co.
1957	HOLMES MARIAN	R. L. Polk & Co.

213 10TH ST

Year	Uses	Source
2005	Hill C J	Hill-Donnelly Information Services
1999	Hi llCJ	City Publishing Company
1990	HILL C J	Southern Bell
1986	HILL CAROLYN J	R. L. Polk & Co.
1980	Dehon Roger % 463 9439	R. L. Polk & Co.
1975	Dehon Roger % 525 9439	R. L. Polk & Co.
1970	JOHNSON WARREN B	R. L. Polk & Co.
1965	JOHNSON WARREN C % 522 2418	R. L. Polk & Co.
	VACANT	R. L. Polk & Co.
1962	JOHNSON WARREN C	R. L. Polk & Co.
1957	YALE MABEL H MRS	R. L. Polk & Co.
1948	JOHNSON WARREN CURTIS R	Southern Bell Telephone & Telegraph Co.
	YALE MABEL H MRS R	Southern Bell Telephone & Telegraph Co.

216 10TH ST

Year	Uses	Source
1990	KUHNE PETER G	Southern Bell
1986	KUHNE PETER G	R. L. Polk & Co.
1980	Kuhne Peter G % 463 7340	R. L. Polk & Co.
1975	Kuhne Peter G % 524 7340	R. L. Polk & Co.

DRAFT

Year	Uses	Source
1970	KUHNE PETER G	R. L. Polk & Co.
1965	KUHNE PETER G % 524 7340	R. L. Polk & Co.
1962	KUHNE PETER G	R. L. Polk & Co.
1957	SCARBROUGH WILLIS J	R. L. Polk & Co.

217 10TH ST

Year	Uses	Source
1986	NO RETURN	R. L. Polk & Co.
1980	Rybalka Victor	R. L. Polk & Co.
1975	Rybalka Victor % 523 9104	R. L. Polk & Co.
1970	NEESEN AGNES MRS	R. L. Polk & Co.
1965	NEESEN AGNES MRS	R. L. Polk & Co.
1962	NEESEN AGNES MRS	R. L. Polk & Co.
1957	NEESEN AGNES MRS	R. L. Polk & Co.

222 10TH ST

Year	Uses	Source
2005	Landino Anthony Av	Hill-Donnelly Information Services
	Robbins & Landino 1 P	Hill-Donnelly Information Services
	Robbins Michael J v	Hill-Donnelly Information Services
1999	Landino Anthony CPA	City Publishing Company
	Murray Aurora	City Publishing Company
	Robbins&	City Publishing Company
	Landno PA CPA	City Publishing Company
	Robbins Michael CPA	City Publishing Company
	Wilson Mark	City Publishing Company
	Landno PA CPA	City Publishing Company
1990	DELEGAL KENNETH E ATTY	Southern Bell
	KRUDUP RICHARD	Southern Bell
	TOOTHAKER STEPHEN W ATTY	Southern Bell
1986	DELEGAL & TOOTHAKER LWYRS	R. L. Polk & Co.
1980	Delegal & Toothaker lw yrs % 463 1481	R. L. Polk & Co.
	Krudup Rick	R. L. Polk & Co.
1975	Naze & Ray lw yrs % 522 1481	R. L. Polk & Co.

DRAFT

Year	Uses	Source
1975	Smith Jennifer	R. L. Polk & Co.
1970	ROBERTS LARRY	R. L. Polk & Co.
1965	NININGER GERTRUDE S MRS % 522 6519	R. L. Polk & Co.
	DUNBAR CHARLES % 524 5942	R. L. Polk & Co.
1962	NININGER GERTRUDE S MRS	R. L. Polk & Co.
	KANMEYER CARLETON	R. L. Polk & Co.
1957	NININGER ALEX R	R. L. Polk & Co.
	WEYGANT JOHN S	R. L. Polk & Co.
1948	MESSIMER MOSSILEE R	Southern Bell Telephone & Telegraph Co.
	NININGER A R R	Southern Bell Telephone & Telegraph Co.

517 10TH ST

Year	Uses	Source
2005	NCL	Hill-Donnelly Information Services

700 10TH ST

Year	Uses	Source
1948	AAA AUTO CLUB	Southern Bell Telephone & Telegraph Co.
	KING MOTOR CO	Southern Bell Telephone & Telegraph Co.

701 10TH ST

Year	Uses	Source
1986	VACANT	R. L. Polk & Co.
1980	Cosnett Clifford E	R. L. Polk & Co.
1975	Cosnett Clifford E	R. L. Polk & Co.
1957	VACANT	R. L. Polk & Co.

705 10TH ST

Year	Uses	Source
2005	H Blumberg A	Hill-Donnelly Information Services
1986	POTALIVO JOSEPHINE MRS	R. L. Polk & Co.
1980	Potalivo Josephine Mrs % 524 6382	R. L. Polk & Co.
1975	Potalivo Josephine Mrs % 524 6382	R. L. Polk & Co.
1970	POTALIVO JOSEPHINE MRS	R. L. Polk & Co.
1965	POTALIVO JOSEPHINE MRS S % 524 6382	R. L. Polk & Co.

DRAFT

Year	Uses	Source
1962	POTALIVA JOSEPHINE MRS	R. L. Polk & Co.
1957	POPALIVO PATSY	R. L. Polk & Co.

711 10TH ST

Year	Uses	Source
2005	713 NCL	Hill-Donnelly Information Services
1999	Papa Charles	City Publishing Company
	Tnen Jennifer	City Publishing Company
1986	KATZ LAURA	R. L. Polk & Co.
1980	Brosius C Gregory % 764 6131	R. L. Polk & Co.
1975	Gotsch Marguerite Mrs % 524 6897	R. L. Polk & Co.
1970	GOTSCH MARGT MRS	R. L. Polk & Co.
1965	GOTSCH MARGT MRS % 524 6897	R. L. Polk & Co.
1962	GOTSCH MARGT MRS	R. L. Polk & Co.
1957	CARONE ROSE MRS	R. L. Polk & Co.
1948	BUTTRAM J HENRY ATTY	Southern Bell Telephone & Telegraph Co.

713 10TH ST

Year	Uses	Source
1990	BOYETT TERESA R	Southern Bell
	CRUMM DANA	Southern Bell
	HELBLING C	Southern Bell
1986	MISHLER KIM	R. L. Polk & Co.
1980	Vacant	R. L. Polk & Co.
1975	Knapp Winifred C Mrs % 522 8933	R. L. Polk & Co.
1970	NAPP WINIFRED C MRS	R. L. Polk & Co.
1965	KERN HERBERT R % 523 4564	R. L. Polk & Co.
1962	KERN HERBERT R	R. L. Polk & Co.
1957	KERN HERBERT R	R. L. Polk & Co.

717 10TH ST

Year	Uses	Source
2005	Torgeson Rick	Hill-Donnelly Information Services
1999	Epstein James	City Publishing Company

DRAFT

FINDINGS

Year	Uses	Source
1990	WHITMILL JACK D	Southern Bell
1986	WHITMILL JACK D	R. L. Polk & Co.
1980	Vacant	R. L. Polk & Co.
1975	Poteet D H % 527 4854	R. L. Polk & Co.
1970	LONG WILTON W	R. L. Polk & Co.
1965	LONG WILTON % 522 8017	R. L. Polk & Co.
1962	MCELFISH NORMAN C	R. L. Polk & Co.
1957	NEWMAN MOLLIE G MRS	R. L. Polk & Co.

721 10TH ST

Year	Uses	Source
2005	H Mahoney David N	Hill-Donnelly Information Services
1999	Mahoney David N	City Publishing Company
1990	DUNN JOHN A	Southern Bell
1986	ERICKSON MARTHA E MRS	R. L. Polk & Co.
1980	Erickson Martha E Mrs % 522 4590	R. L. Polk & Co.
1975	Erickson Herman A % 522 4590	R. L. Polk & Co.
1970	ENCKSON HERMAN	R. L. Polk & Co.
1965	VACANT	R. L. Polk & Co.
1962	LANGLEY FRANKIE E MRS	R. L. Polk & Co.
1957	HENDERSON HERMAN S	R. L. Polk & Co.

800 10TH ST

Year	Uses	Source
2005	H ULindsay W	Hill-Donnelly Information Services
1999	Alorsio T Lee	City Publishing Company
	Aloiso T Lee	City Publishing Company
	Aloisio TLee	City Publishing Company
1986	TRANSIENT	R. L. Polk & Co.
1980	Ashcraft Christina	R. L. Polk & Co.
1975	Kerrigan Wm H % 525 4978	R. L. Polk & Co.
1970	JOHNSON DAHLIA L MRS	R. L. Polk & Co.
1965	KLEIN EDW	R. L. Polk & Co.
1962	KLEIN EDW	R. L. Polk & Co.

DRAFT

Year	Uses	Source
1957	WOLFE JESSIE M MRS	R. L. Polk & Co.
1948	ART S AUTO ALIGNMENT SERV	Southern Bell Telephone & Telegraph Co.

801 10TH ST

Year	Uses	Source
2005	Soto Amando	Hill-Donnelly Information Services
1990	COFFEY R	Southern Bell
1986	HODGES WM L	R. L. Polk & Co.
1980	Borsa Sadie P Mrs % 523 3554	R. L. Polk & Co.
1975	Borsa Sadie P Mrs % 523 3554	R. L. Polk & Co.
1970	BORSA SADIE P MRS	R. L. Polk & Co.
1965	BORSA ERNEST % 523 3554	R. L. Polk & Co.
1962	BORSA ERNEST	R. L. Polk & Co.
1957	BORSA ERNEST	R. L. Polk & Co.
1948	GRUVER J ARTHUR R	Southern Bell Telephone & Telegraph Co.

804 10TH ST

Year	Uses	Source
2005	H Day Courtney	Hill-Donnelly Information Services
1999	Kestn Bruce	City Publishing Company
1990	MORRIS DONALD AIA	Southern Bell
1986	MUTOLO FRANK	R. L. Polk & Co.
1980	Mutolo Frank % 525 9482	R. L. Polk & Co.
1975	Vacant	R. L. Polk & Co.
1970	DEBUS MARY M MRS	R. L. Polk & Co.
1965	DEBUS MARY M MRS % 523 6106	R. L. Polk & Co.
1962	DEBUS MARY M MRS	R. L. Polk & Co.
1957	DEBUS MARY M MRS	R. L. Polk & Co.
1948	FRASER RUSSELL E R	Southern Bell Telephone & Telegraph Co.

805 10TH ST

Year	Uses	Source
2005	H Hombacher R	Hill-Donnelly Information Services
	H Know les B	Hill-Donnelly Information Services

DRAFT

Year	Uses	Source
1999	Hock John D	City Publishing Company
1990	DILORIO N	Southern Bell
1986	HOLBROOK JOHN P	R. L. Polk & Co.
1980	No Return	R. L. Polk & Co.
1975	Hersom Waldo C % 527 0809	R. L. Polk & Co.
1970	HUTCHISON JOCK F	R. L. Polk & Co.
1965	HUTCHISON JACK F % 522 8779	R. L. Polk & Co.
1962	HUTCHISON JOCK F	R. L. Polk & Co.
1957	HUTCHISON JOCK F	R. L. Polk & Co.
1948	HUTCHINSON JOCK F R	Southern Bell Telephone & Telegraph Co.

810 10TH ST

Year	Uses	Source
2005	H Lepiscopo Robert AL	Hill-Donnelly Information Services
1999	LEpiscopo Robert	City Publishing Company
	Leatherbury Port Dr	City Publishing Company
1990	LEATHERBURY PORT DR	Southern Bell
1986	LEATHEBURY PORT	R. L. Polk & Co.
1980	Leathebury Port % 463 2071	R. L. Polk & Co.

811 10TH ST

Year	Uses	Source
2005	H Stimman G K AC	Hill-Donnelly Information Services
1999	o Shmiman GK	City Publishing Company
1990	STIMMAN G K	Southern Bell
1986	STIMMAN GAIL K	R. L. Polk & Co.
1980	Vacant	R. L. Polk & Co.
1975	Goldsmith Milton % 523 2763	R. L. Polk & Co.
1970	GOLDSMITH MILTON	R. L. Polk & Co.
1965	GOLDSMITH MILTON % 523 2763	R. L. Polk & Co.
1962	GOLDSMITH MILTON	R. L. Polk & Co.
1957	GODLSMITH MILTON	R. L. Polk & Co.
1948	HUNTER HENRY L MRS R	Southern Bell Telephone & Telegraph Co.

DRAFT

FINDINGS

817 10TH ST

Year	Uses	Source
2005	H Hoffman Mark S	Hill-Donnelly Information Services
	Matusiak Joseph	Hill-Donnelly Information Services
1990	SLAUSON B K	Southern Bell
1986	SMITH CARL N JR	R. L. Polk & Co.
	SLAUSON BARBARA K	R. L. Polk & Co.
1980	Smith Carl N Jr % 525 4021	R. L. Polk & Co.
1975	Smith Carl N Jr % 525 4021	R. L. Polk & Co.
1970	LEMIEUX GEO H	R. L. Polk & Co.
1965	WOLAN FRED J % 523 2302	R. L. Polk & Co.
	SNYDER ALICE MRS % 524 3328	R. L. Polk & Co.
1962	WOLAN FRED J	R. L. Polk & Co.
1957	WOLAN FRED J	R. L. Polk & Co.
1948	WOLAN FRED J R	Southern Bell Telephone & Telegraph Co.

825 10TH ST

Year	Uses	Source
2005	Lelutiu Emil A	Hill-Donnelly Information Services
1948	CLEF CLUB	Southern Bell Telephone & Telegraph Co.

829 10TH ST

Year	Uses	Source
2005	H Nelson S BA	Hill-Donnelly Information Services
1999	Nelson Sanford B	City Publishing Company
1990	NELSON SANFORD B	Southern Bell
1986	NELSON JOHN	R. L. Polk & Co.
1980	Nelson Mary B Mrs % 52	R. L. Polk & Co.
1975	Nelson Mary B Mrs % 527 0446	R. L. Polk & Co.
1970	NELSON MARY B MRS	R. L. Polk & Co.
1965	NELSON MARY B MRS	R. L. Polk & Co.
1962	NELSON MARY B MRS	R. L. Polk & Co.
1957	NELSON MARY B MRS	R. L. Polk & Co.

DRAFT

FINDINGS

832 10TH ST

Year	Uses	Source
2005	H Hinds B A A	Hill-Donnelly Information Services

836 10TH ST

Year	Uses	Source
1990	MADURO DOUGLAS PLTN	Southern Bell

205A 10TH ST

Year	Uses	Source
1986	OHARA J DOUGLAS	R. L. Polk & Co.
1970	MONTAMARO JOHN	R. L. Polk & Co.
1962	VACANT	R. L. Polk & Co.
1957	MACINNES META M MRS	R. L. Polk & Co.

205B 10TH ST

Year	Uses	Source
1986	VACANT	R. L. Polk & Co.

222 1/2 10TH ST

Year	Uses	Source
1986	VACANT	R. L. Polk & Co.
1970	OLSON WM F	R. L. Polk & Co.

11ST ST

10 11ST ST

Year	Uses	Source
1986	RAINS PHOTOGRAPHY STUDIO	R. L. Polk & Co.

11TH

8 11TH

Year	Uses	Source
1951	STONE ARTHUR O	Southern Directory Company

DRAFT

FINDINGS

11TH CT

1 11TH CT

Year	Uses	Source
1986	VACANT	R. L. Polk & Co.

2 11TH CT

Year	Uses	Source
1986	YELLEN ANDREW	R. L. Polk & Co.

3 11TH CT

Year	Uses	Source
1986	DEVANY S A	R. L. Polk & Co.

7 11TH CT

Year	Uses	Source
1999	Affordable Copy Svc	City Publishing Company
	Hager Julie Aesq	City Publishing Company
1986	WALDRON AUTO UPHOLSTERY RESTORATION SEAT COVERS & UPHOL	R. L. Polk & Co.
1980	No Return	R. L. Polk & Co.
1975	Eaddy Jack J % 523 3639	R. L. Polk & Co.
1970	PATTERSON MARJORIE	R. L. Polk & Co.
1965	WILLIAMS MILDRED MRS	R. L. Polk & Co.
1962	VACANT	R. L. Polk & Co.
1957	VACANT	R. L. Polk & Co.
1951	GILBERT JAS H	Southern Directory Company

11 11TH CT

Year	Uses	Source
1999	Waters Darw in K n	City Publishing Company
1986	WATERS DARWIN K	R. L. Polk & Co.
1980	Waters Darw in K % 524 9324	R. L. Polk & Co.
1975	Waters Darw in K % 524 9324	R. L. Polk & Co.
1970	WATERS DARWIN K	R. L. Polk & Co.
1965	WATERS DARWIN K % 524 9324	R. L. Polk & Co.
1962	WATERS DARWIN K	R. L. Polk & Co.

DRAFT

Year	Uses	Source
1957	MATHIEUX OLIVER R	R. L. Polk & Co.
1951	BORN C EDW JR CONTR	Southern Directory Company

400 11TH CT

Year	Uses	Source
2005	Samayoa Berta AO	Hill-Donnelly Information Services
1999	Arocho Jeorge	City Publishing Company
1990	WITTGEN GUDRUN	Southern Bell
1986	BRIDGHAM C S	R. L. Polk & Co.
1980	Lowery C	R. L. Polk & Co.
	Diamond Donald E	R. L. Polk & Co.
1975	Martin Albert R % 523 9942	R. L. Polk & Co.
1970	RITCHEY APARTMENTS	R. L. Polk & Co.
	RITCHEY HARVEY	R. L. Polk & Co.
1965	RITCHEY APARTMENTS	R. L. Polk & Co.
	RITCHEY HARVEY % 524 8991	R. L. Polk & Co.
1962	EVY-ED APARTMENTS	R. L. Polk & Co.
	ROSSMAN EDW C	R. L. Polk & Co.
1957	ROSSMAN EDW C	R. L. Polk & Co.

401 11TH CT

Year	Uses	Source
1965	SUN VIEW APARTMENTS % 522 2651	R. L. Polk & Co.
	BOSWELL J W % 523 2458	R. L. Polk & Co.
	VISE STEPH S % 522 1563	R. L. Polk & Co.
	VACANT APT 3 4	R. L. Polk & Co.
	BENTLER LOUIS E % 523 5317	R. L. Polk & Co.

406 11TH CT

Year	Uses	Source
2005	Sosa Prudencio	Hill-Donnelly Information Services
1999	Pannell KY	City Publishing Company
1990	SELMAN T J & JEDITH	Southern Bell
1986	NORTH L	R. L. Polk & Co.

DRAFT

Year	Uses	Source
1980	Vacant	R. L. Polk & Co.
1975	Vacant	R. L. Polk & Co.
1970	VACANT	R. L. Polk & Co.
1965	VACANT	R. L. Polk & Co.
	CRAMER ELEANOR H MRS	R. L. Polk & Co.
1962	VACANT	R. L. Polk & Co.
1957	CRAMER ELEANOR H MRS	R. L. Polk & Co.
1951	CRAMER WM L	Southern Directory Company
	SLADDEN FRANK C	Southern Directory Company

407 11TH CT

Year	Uses	Source
1948	MAJILTON E A DVM R	Southern Bell Telephone & Telegraph Co.

408 11TH CT

Year	Uses	Source
2005	Mithell Janine	Hill-Donnelly Information Services
1990	BERTSCH AIDA & WERNER	Southern Bell
1986	VACANT	R. L. Polk & Co.

409 11TH CT

Year	Uses	Source
1965	APARTMENTS	R. L. Polk & Co.
	VACANT	R. L. Polk & Co.
	THORP SUSAN % 524 5389	R. L. Polk & Co.
	HOUSTON PATRICIA % 524 5389	R. L. Polk & Co.
	VACANT	R. L. Polk & Co.
	LOWE JENNIE MRS	R. L. Polk & Co.

410 11TH CT

Year	Uses	Source
1990	RAGSDALE BRANT	Southern Bell
1986	SCHERRER LEO MRS	R. L. Polk & Co.

DRAFT

412 11TH CT

Year	Uses	Source
1986	WAITE TIM	R. L. Polk & Co.

414 11TH CT

Year	Uses	Source
2005	NCL	Hill-Donnelly Information Services
1990	LIEBLER CHARLES E	Southern Bell

415 11TH CT

Year	Uses	Source
2005	SUN VIEW APTS Alejandro Omar v	Hill-Donnelly Information Services
	Browning Lawrence AV	Hill-Donnelly Information Services
	Hernandez Eleticia	Hill-Donnelly Information Services
	Mardano Steve v	Hill-Donnelly Information Services
	H Nash Teddy L AV	Hill-Donnelly Information Services
	Navarro Tomas v	Hill-Donnelly Information Services
	Sunview A v	Hill-Donnelly Information Services
	Continued	Hill-Donnelly Information Services
	Utsman Amy v	Hill-Donnelly Information Services
	Wilson Heidi	Hill-Donnelly Information Services
	Woloszak Ray A	Hill-Donnelly Information Services
1999	SUN VIEW APTS	City Publishing Company
	Accardo Joseph	City Publishing Company
	Gallagher Gerald L	City Publishing Company
	Gresham Scott	City Publishing Company
	Laramie George A	City Publishing Company
	Nash Teddy L	City Publishing Company
	Nichol Glen	City Publishing Company
	Ottens John	City Publishing Company
	Real Adnan	City Publishing Company
	Rissolo Dean	City Publishing Company
	Shaw Stuart A	City Publishing Company
	Steme Bob	City Publishing Company
	Sunview A	City Publishing Company

DRAFT

FINDINGS

Year	Uses	Source
1999	Valentovic Earl	City Publishing Company
	e Wobszak Ray	City Publishing Company
	Zenni Robert	City Publishing Company
1990	BALDWIN MELANIE	Southern Bell
	BERNACKI ELEANOR	Southern Bell
	BLAIR MARI L	Southern Bell
	CONNELL H W	Southern Bell
	DAHLEN STEVEN J	Southern Bell
	ELDER B	Southern Bell
	HODGSON CHRISTOPHER	Southern Bell
	JARAMILLO JAVIER	Southern Bell
	LAMB BRENDAN	Southern Bell
	LANDI P	Southern Bell
	MURPHY FRANCIS L	Southern Bell
	NALLEY S	Southern Bell
	SEGRETO E	Southern Bell
	SOILEAU ALRONA	Southern Bell
	STOUTJESDYK PETER	Southern Bell
1986	SUN VIEW APARTMENTS	R. L. Polk & Co.
	1 BALBUENA MARY	R. L. Polk & Co.
	2 VACANT	R. L. Polk & Co.
	3 MATTERS L	R. L. Polk & Co.
	4 SHAFFER M	R. L. Polk & Co.
	5 BERNACKI ELEANOR E	R. L. Polk & Co.
	6 VACANT	R. L. Polk & Co.
	7 VACANT	R. L. Polk & Co.
	8 MATTRAS M A	R. L. Polk & Co.
	9 NORTH RUPLISA MRS	R. L. Polk & Co.
	10 BERTELSTEIN J	R. L. Polk & Co.
	11 SEMKOW DIANE	R. L. Polk & Co.
	12 GOODWIN D	R. L. Polk & Co.
	13 VACANT	R. L. Polk & Co.

DRAFT

FINDINGS

Year	Uses	Source
1986	14 VACANT	R. L. Polk & Co.
	15 MARCH H	R. L. Polk & Co.
	16 VACANT	R. L. Polk & Co.
	17 PECK THOMAS	R. L. Polk & Co.
	18 CLARK SCOTT W	R. L. Polk & Co.
	19 SKYERS F	R. L. Polk & Co.
	20 VACANT	R. L. Polk & Co.
1980	Sun View Apartments % 761 8279	R. L. Polk & Co.
	Collins	R. L. Polk & Co.
	Resso John R % 763 8040	R. L. Polk & Co.
	Lukowski	R. L. Polk & Co.
	Phillips	R. L. Polk & Co.
	Bernacki Eleanor % 463 3769	R. L. Polk & Co.
	Martin Darlene	R. L. Polk & Co.
	Rogers Herny H % 761 8897	R. L. Polk & Co.
	Loisel G	R. L. Polk & Co.
	Hollis Pat	R. L. Polk & Co.
	Sas Winnicki Yanina % 761 8728	R. L. Polk & Co.
	Morrell Tim % 522 2651	R. L. Polk & Co.
	Nava Richd	R. L. Polk & Co.
	Snyder	R. L. Polk & Co.
	Brown Harry % 463 3259	R. L. Polk & Co.
	Colson Richd % 462 4372	R. L. Polk & Co.
	Carr	R. L. Polk & Co.
	Burke	R. L. Polk & Co.
	Clark Scott W % 763 7545	R. L. Polk & Co.
	Wickson Norman % 763 3279	R. L. Polk & Co.
	Guillion	R. L. Polk & Co.
1975	Sun View Apartments % 522 2651	R. L. Polk & Co.
	Nasso Paul % 522 6103	R. L. Polk & Co.
	Vacant	R. L. Polk & Co.
	Spry Donnie L	R. L. Polk & Co.

DRAFT

FINDINGS

Year	Uses	Source
1975	Jaehne Richd E % 524 5934	R. L. Polk & Co.
	Ramos Wilfredo M	R. L. Polk & Co.
	Crews Virgil L	R. L. Polk & Co.
	Hale G	R. L. Polk & Co.
	Mc Quiston Wm	R. L. Polk & Co.
	Robin Gary	R. L. Polk & Co.
	Corbett Michl	R. L. Polk & Co.
	Dougniaux Michl J % 522 2661	R. L. Polk & Co.
	Meneau Michl	R. L. Polk & Co.
	Tharpe Robt L	R. L. Polk & Co.
	Rowe Bruce A % 522 5848	R. L. Polk & Co.
	Vacant	R. L. Polk & Co.
	Pajouk Jean	R. L. Polk & Co.
	Miller Ronald V % 524 6676	R. L. Polk & Co.
	Raths John C % 522 3559	R. L. Polk & Co.
	Allen Judy	R. L. Polk & Co.
	Martinez Jose D	R. L. Polk & Co.
1970	SUNVIEW APARTMENTS	R. L. Polk & Co.
	1 EATON HAROLD	R. L. Polk & Co.
	2 RIPSLINGER FRANK	R. L. Polk & Co.
	3 KAMAN ROBT G	R. L. Polk & Co.
	4 SCHAAN GARY	R. L. Polk & Co.
	5 TRANSIENT	R. L. Polk & Co.
	6 DAVIS MACK	R. L. Polk & Co.
	7 TRANSIENT	R. L. Polk & Co.
	8 STEADHAM RONALD W	R. L. Polk & Co.
	9 SEEGER ALAN K	R. L. Polk & Co.
	10 WINGATE ROBERT	R. L. Polk & Co.
	11 CANTRELL HENRY	R. L. Polk & Co.
	12 MELVIN SARA T MRS	R. L. Polk & Co.
	13 TERCHA JOHN	R. L. Polk & Co.
	14 FRANKLIN FRANCES E MRS	R. L. Polk & Co.

DRAFT

Year	Uses	Source
1970	15 RICCI CHARLES	R. L. Polk & Co.
	16 FLAUDING THOS	R. L. Polk & Co.
	17 JOHNSON CAROL	R. L. Polk & Co.
	18 NEMETH JOSEPH	R. L. Polk & Co.
	19 FARRIS WILBUR	R. L. Polk & Co.
	20 PRINDEVILLE REDMOND L	R. L. Polk & Co.
1965	APARTMENTS	R. L. Polk & Co.
	VACANT	R. L. Polk & Co.
	DOTEN AUSTIN A % 522 2651	R. L. Polk & Co.
	VACANT	R. L. Polk & Co.
	MILLER FLORENCE V MRS % 524 0712	R. L. Polk & Co.
	CARTER SADIE % 524 7859	R. L. Polk & Co.
1957	ALKERT IRVILLE	R. L. Polk & Co.
	GRONER DAVID	R. L. Polk & Co.

416 11TH CT

Year	Uses	Source
2005	Dianne M Meurer Acupuncture	Hill-Donnelly Information Services
	Walsh Robert E AO	Hill-Donnelly Information Services
	Walsh Wellness Ctr 1 P	Hill-Donnelly Information Services
1999	Wath Robt E RT DC	City Publishing Company
	Walsh Wellness Center	City Publishing Company
1990	WALSH ROBERT E RPT DC FT L	Southern Bell
	WALSH WELLNESS CENTER FT L	Southern Bell
1986	ZAYASBAZAN HECTOR	R. L. Polk & Co.
1980	Zayasbazan Hector % 524 5939	R. L. Polk & Co.
1975	Wagner Pam % 527 5342	R. L. Polk & Co.
1970	REILLY JOHN M	R. L. Polk & Co.
1965	HUTCHINGS DALLAS	R. L. Polk & Co.
	REILLY JOHN M	R. L. Polk & Co.
1962	VACANT	R. L. Polk & Co.
1957	VACANT	R. L. Polk & Co.
1951	WEBB PHILIP J ELEC SUPPLIES	Southern Directory Company

DRAFT

Year	Uses	Source
1948	WEBB PHILIP J OFC	Southern Bell Telephone & Telegraph Co.

419 11TH CT

Year	Uses	Source
1965	CARTWRIGHT DAVID H	R. L. Polk & Co.

423 11TH CT

Year	Uses	Source
1965	APARTMENTS	R. L. Polk & Co.
	SMALLEY LINDA A	R. L. Polk & Co.
	HOPKINS GLENN A	R. L. Polk & Co.

500 11TH CT

Year	Uses	Source
2005	Soffer Adkins Design Group	Hill-Donnelly Information Services
1986	EATERBROOK A MRS	R. L. Polk & Co.
1980	Beierle Jacob % 764 2276	R. L. Polk & Co.
1975	Beierles Beauty Salon % 524 4850	R. L. Polk & Co.
	Beierle Jacob	R. L. Polk & Co.
1970	BEIERLES BEAUTY SALON	R. L. Polk & Co.
	BEIERLE JACOB	R. L. Polk & Co.
1965	BEIERLES BEAUTY SALON	R. L. Polk & Co.
	BEIERLE JACOB	R. L. Polk & Co.
	BROSS LOU	R. L. Polk & Co.
1962	BEIERLES BEAUTY SALON	R. L. Polk & Co.
	BEIERLE JACOB	R. L. Polk & Co.

502 11TH CT

Year	Uses	Source
2005	506 NCL	Hill-Donnelly Information Services
1986	FRANCIS MILDRED	R. L. Polk & Co.
1980	Francis Zed Mrs	R. L. Polk & Co.
1975	Smith Valydia C Mrs	R. L. Polk & Co.
1970	SMITH VALYDIA C MRS	R. L. Polk & Co.
1965	SMITH VALYDIA C MRS	R. L. Polk & Co.

DRAFT

Year	Uses	Source
1962	SMITH EARL W	R. L. Polk & Co.

504 11TH CT

Year	Uses	Source
1965	UNDER CONSTN	R. L. Polk & Co.

506 11TH CT

Year	Uses	Source
1999	e Colosimo Anthony	City Publishing Company
	Thorp Jo Ann	City Publishing Company
1990	COLOSIMO ANTHONY & ROSINA	Southern Bell
	NEWBERRY KATHY J	Southern Bell
	SLOWINS TERRY	Southern Bell
1986	NEAL MARGT MRS	R. L. Polk & Co.
1980	Colosimo Anthony % 764 6284	R. L. Polk & Co.
1975	Holtz Ken % 525 9634	R. L. Polk & Co.
	Blosser L Fern	R. L. Polk & Co.
	Kelly Carla J % 525 6551	R. L. Polk & Co.
1970	OLSON JUDITH L	R. L. Polk & Co.

507 11TH CT

Year	Uses	Source
2005	A Jeff & Larry Lang Invstgtns	Hill-Donnelly Information Services
	Bosw orth Allen AO	Hill-Donnelly Information Services
	Caw ein Stephanie	Hill-Donnelly Information Services
	Dichiara John B	Hill-Donnelly Information Services
	Styles Michael J	Hill-Donnelly Information Services
1999	Accurate Process	City Publishing Company
	Bosw orth Allen	City Publishing Company
	Brow ard Process	City Publishing Company
	Servers	City Publishing Company
	Drchiara John Batty	City Publishing Company
	Robert Shapiro	City Publishing Company
	Associates Inc	City Publishing Company

DRAFT

Year	Uses	Source
1990	JEHOVAH S WITNESSES KINGDOM HALLS	Southern Bell
1986	JEHOVAHS WITNESSES KINGDOM HALL	R. L. Polk & Co.
1980	Jehovahs Witnesses Kingdom Hall % 523 0795	R. L. Polk & Co.
1975	Jehovahs Witnesses Kingdom Hall % 523 0795	R. L. Polk & Co.
1970	JEHOVAHS WITNESSES KINGDOM HALL	R. L. Polk & Co.
1965	JEHOVAHS WITNESSES	R. L. Polk & Co.
	KINGDOM HALL	R. L. Polk & Co.
1962	JEHOVAHS WITNESSES KINGDOM HALL	R. L. Polk & Co.
1957	KINGDON HALL OF JEHOVAHS WITNESSES	R. L. Polk & Co.
1951	KINGDOM HALL OF JEHOVAHS WITNESSES	Southern Directory Company

510 11TH CT

Year	Uses	Source
1951	TAYLOR ROBT S	Southern Directory Company

514 11TH CT

Year	Uses	Source
2005	Alexander P Johnson Law Office	Hill-Donnelly Information Services
	Gurvit Jessica v	Hill-Donnelly Information Services
1999	Advanced Video	City Publishing Company
	Communication Inc	City Publishing Company
1990	ADVANCED VIDEO COMMUNICATION INC	Southern Bell
	MACLEAN DEIRDRE	Southern Bell
	PEARLSTEIN ARNOLD	Southern Bell
1986	PEALSTEIN ARNOLD	R. L. Polk & Co.
1980	Pardinas Anthony % 764 2912	R. L. Polk & Co.

604 11TH CT

Year	Uses	Source
2005	H Calkins M B AC	Hill-Donnelly Information Services
1999	0 Calkins MB	City Publishing Company
1990	RIGGS W F	Southern Bell
1986	FINCH GEO	R. L. Polk & Co.

DRAFT

Year	Uses	Source
1980	Vacant	R. L. Polk & Co.

608 11TH CT

Year	Uses	Source
2005	609 NCL	Hill-Donnelly Information Services
	Gurvit Jessica v	Hill-Donnelly Information Services
	Gurvit Jessica v	Hill-Donnelly Information Services
1999	Emmons DJ	City Publishing Company
	New man Unda	City Publishing Company
1990	COX CLIFTON	Southern Bell
1986	VACANT	R. L. Polk & Co.

609 11TH CT

Year	Uses	Source
1999	Rich Roberta	City Publishing Company
1986	VACANT	R. L. Polk & Co.
1980	Van Valkenburg Thos real est % 527 0835	R. L. Polk & Co.
1975	Van Tom Realty % 527 0835	R. L. Polk & Co.
	Van Valkenbrug Thos % 527 0835	R. L. Polk & Co.
1970	NOYES REALTY	R. L. Polk & Co.
1965	NO RETURN	R. L. Polk & Co.
1962	VACANT	R. L. Polk & Co.
1957	WERNER PAUL J PAINT CONTR	R. L. Polk & Co.
1951	RILEY J WALTER	Southern Directory Company

616 11TH CT

Year	Uses	Source
1999	Mc Entee James	City Publishing Company
1986	FONTAINE MICHL E	R. L. Polk & Co.
1980	No Return	R. L. Polk & Co.
1975	Van Malderen Alphonse L % 524 2348	R. L. Polk & Co.
1970	VAN MALDEREN ALPHONSE L	R. L. Polk & Co.
1965	VAN MALDEREN ALPHONSE	R. L. Polk & Co.
1962	VANMALDEREN ALPHONSE	R. L. Polk & Co.

DRAFT

Year	Uses	Source
1957	VANMALDENREN DOROTHIE MRS	R. L. Polk & Co.
1951	POWERS JOHN P	Southern Directory Company
1948	SMALLEY JAMES F R	Southern Bell Telephone & Telegraph Co.

700 11TH CT

Year	Uses	Source
2005	H Lehane Robert AC	Hill-Donnelly Information Services
1999	e Chicos Rta	City Publishing Company
	Chicos Teresa	City Publishing Company
	h Ingets Terry	City Publishing Company
1990	RICHARDS ROBERT J	Southern Bell
1986	VACANT	R. L. Polk & Co.
1980	Silverman Reva A Mrs % 522 4258	R. L. Polk & Co.
1975	Silverman Reva A Mrs % 52214258	R. L. Polk & Co.
1970	SILVERMAN REVA A MRS	R. L. Polk & Co.
1965	SILVERMAN REVA A MRS	R. L. Polk & Co.
1962	SILVERMAN REBA B MRS	R. L. Polk & Co.
1957	SILVERMAN PAUL	R. L. Polk & Co.
1951	SILVERMAN PAUL	Southern Directory Company
1948	SILVERMAN PAUL R	Southern Bell Telephone & Telegraph Co.

707 11TH CT

Year	Uses	Source
2005	H Wieland J C AV	Hill-Donnelly Information Services
1999	Carter Fruit Shippers	City Publishing Company
	r Wieland Hamilton E	City Publishing Company
1990	CARTER FRUIT SHIPPERS	Southern Bell
	WIELAND HAMILTON E	Southern Bell
1986	WIELAND HAMILTON E	R. L. Polk & Co.
1980	Wieland Hamilton E % 523 9724	R. L. Polk & Co.
1975	Wieland Hamilton E % 523 9724	R. L. Polk & Co.
1970	FORREST AZALYN H MRS	R. L. Polk & Co.
1965	FORRSST AZALYN H MRS	R. L. Polk & Co.
1962	FORREST AZALYN H MRS	R. L. Polk & Co.

DRAFT

Year	Uses	Source
1957	FORREST AZALYN H MRS	R. L. Polk & Co.

708 11TH CT

Year	Uses	Source
2005	H Bennett Will E AA	Hill-Donnelly Information Services
1999	Glenn Joseph W	City Publishing Company
1990	OLSEN P L FT L	Southern Bell
1986	OLSEN P L	R. L. Polk & Co.
1980	Vacant	R. L. Polk & Co.
1975	Stephens David L % 525 6158	R. L. Polk & Co.
1970	MATHIS DELLA M	R. L. Polk & Co.
1965	RAMALEY WALTER N % 522 8488	R. L. Polk & Co.
1962	RAMALEY W N	R. L. Polk & Co.
1957	HALL CHAS M	R. L. Polk & Co.
1951	GESSLER ERIC M	Southern Directory Company

709 11TH CT

Year	Uses	Source
2005	H Arias G AV	Hill-Donnelly Information Services
1999	e Anas G	City Publishing Company
1990	ARIAS G	Southern Bell
1986	NELSON ANTOINETTE B MRS	R. L. Polk & Co.
1980	Nelson Antoinette B Mrs % 522 0610	R. L. Polk & Co.
1975	Nelson A Ernest % 522 0610	R. L. Polk & Co.
1970	NELSON A ERNEST	R. L. Polk & Co.
1965	NELSON A ERNEST % 522 0610	R. L. Polk & Co.
1962	NELSON A ERNEST	R. L. Polk & Co.
1957	WRIGHT CHAS A	R. L. Polk & Co.

711 11TH CT

Year	Uses	Source
2005	H Stresau F E AA	Hill-Donnelly Information Services
1999	Barrett Brian	City Publishing Company
1986	LOCKARD RAYMOND W	R. L. Polk & Co.

DRAFT

FINDINGS

Year	Uses	Source
1980	Jacobs Ronald % 524 8491	R. L. Polk & Co.
1975	Jacobs Ronald O % 624 8491	R. L. Polk & Co.
1970	JACOBS RONALD O	R. L. Polk & Co.
1965	KIRK HOWARD C % 524 4273	R. L. Polk & Co.
1962	KIRK HOWARD C	R. L. Polk & Co.

712 11TH CT

Year	Uses	Source
2005	H Barron S A	Hill-Donnelly Information Services
1999	Fuller Stephen	City Publishing Company
1990	JONES R W	Southern Bell
1986	NELSON IRMA	R. L. Polk & Co.
1980	Nelson Irma % 523 2388	R. L. Polk & Co.
1975	Jones Roy W % 523 2388	R. L. Polk & Co.
1970	JONES ROY W	R. L. Polk & Co.
1965	JONES ROY W % 523 2388	R. L. Polk & Co.
1962	JONES ROY W	R. L. Polk & Co.
1957	JONES ROY W	R. L. Polk & Co.
1951	JONES ROY W	Southern Directory Company
1948	GESSLER E M R	Southern Bell Telephone & Telegraph Co.

715 11TH CT

Year	Uses	Source
2005	H Meilan F A AC	Hill-Donnelly Information Services
1999	Schbchter T	City Publishing Company
1990	WHITE TRIPPER	Southern Bell
1986	VACANT	R. L. Polk & Co.
1980	Vacant	R. L. Polk & Co.
1975	Allegretti Monotti % 624 7832	R. L. Polk & Co.
1970	ALLEGRETTI MONOTTI	R. L. Polk & Co.
1965	KRONICK ESTHER MRS % 522 4259	R. L. Polk & Co.
1962	KRONICK ESTHER MRS	R. L. Polk & Co.
1957	GOLNICK PAULA E MRS	R. L. Polk & Co.

DRAFT

FINDINGS

716 11TH CT

Year	Uses	Source
1999	e Kaplan Steven	City Publishing Company
1986	VINGERHOETS TERESA	R. L. Polk & Co.

720 11TH CT

Year	Uses	Source
2005	H Hart Barret AC	Hill-Donnelly Information Services
	Hart Sound Lighting & Video	Hill-Donnelly Information Services
1999	Hart Laura P N/A	City Publishing Company
1990	IRBY CLEVE	Southern Bell
1986	IRBY FRANCIS C	R. L. Polk & Co.
1980	Irby Francis C % 467 1255	R. L. Polk & Co.
1975	Irby Francis L % 522 1255	R. L. Polk & Co.
1970	IRBY FRANCIS L	R. L. Polk & Co.
1965	IRBY FRANCIS L % 522 1255	R. L. Polk & Co.
1962	IRBY FRANCIS L	R. L. Polk & Co.
1957	IRBY FRANCIS L	R. L. Polk & Co.
1951	TOURISTS	Southern Directory Company
1948	MORTON ETHEL H MRS R	Southern Bell Telephone & Telegraph Co.

721 11TH CT

Year	Uses	Source
2005	Pasker Jean	Hill-Donnelly Information Services
1990	FILIPPELLI CHRIS	Southern Bell
	LORD KEVIN	Southern Bell
1986	HASSINGER JULIUS	R. L. Polk & Co.
1980	Hasinger Helen N Mrs % 524 4757	R. L. Polk & Co.
1975	Hassinger Helen N Mrs % 524 4757	R. L. Polk & Co.
1970	HASSINGER HELEN N MRS	R. L. Polk & Co.
1965	HASSINGER HELEN N MRS % 524 4757	R. L. Polk & Co.
1962	HASSINGER JULIUS	R. L. Polk & Co.

DRAFT

FINDINGS

725 11TH CT

Year	Uses	Source
1957	UNDER CONSTN	R. L. Polk & Co.

800 11TH CT

Year	Uses	Source
2005	H Samuelly O G	Hill-Donnelly Information Services
1999	Aton James R	City Publishing Company
1990	ACTON JAMES R	Southern Bell
1986	ACTON JAMES R	R. L. Polk & Co.
1980	Acton Richd R % 764 7282	R. L. Polk & Co.
1975	Smith Phyllis K	R. L. Polk & Co.
1970	SMITH PHYLLIS K	R. L. Polk & Co.
1965	VACANT	R. L. Polk & Co.
1962	REGO WM A	R. L. Polk & Co.
1957	SOURS JAS N GENL CONTR	R. L. Polk & Co.
1951	CURRIN VANCE M	Southern Directory Company
1948	CURRIN VANCE M R	Southern Bell Telephone & Telegraph Co.

801 11TH CT

Year	Uses	Source
2005	H Morin D AA	Hill-Donnelly Information Services
1986	RAIDER MARTHA MRS WINTER RES	R. L. Polk & Co.
1980	Raider Martha Mrs w inter res % 524 5773	R. L. Polk & Co.
1975	Raider Herbert w inter res	R. L. Polk & Co.
1970	RAIDER JOHN L	R. L. Polk & Co.
1965	VACANT	R. L. Polk & Co.
1962	RAIDER ANNA MRS	R. L. Polk & Co.
1957	VACANT	R. L. Polk & Co.

806 11TH CT

Year	Uses	Source
2005	H Kaar Ann AC	Hill-Donnelly Information Services
1999	Kaar Ann	City Publishing Company
1990	LAURASH GARY J	Southern Bell

DRAFT

Year	Uses	Source
1986	WEISSMAN STANLEY	R. L. Polk & Co.
1980	Weissman Stanley % 527 0358	R. L. Polk & Co.
1975	Weisaman Stanley % 527 0358	R. L. Polk & Co.
1970	WEISSMAN STAN	R. L. Polk & Co.
1965	WEISSMAN STAN % 525 2998	R. L. Polk & Co.
1962	WEISSMAN STAN	R. L. Polk & Co.
1957	WHITE CHAS	R. L. Polk & Co.
1951	WHITE CHAS	Southern Directory Company

807 11TH CT

Year	Uses	Source
2005	Cardoso Nicholas	Hill-Donnelly Information Services
1999	Kruk John H N/A	City Publishing Company
1990	BRAY WEN	Southern Bell
	KRUK JON	Southern Bell
1986	BASSETT SAML H	R. L. Polk & Co.
1980	Bassett Saml H % 522 7367	R. L. Polk & Co.
1975	Bassett Saml H % 522 7367	R. L. Polk & Co.
1970	DAVIDSON JOAN S MRS	R. L. Polk & Co.
1965	VACANT	R. L. Polk & Co.

811 11TH CT

Year	Uses	Source
1962	SANTORI STEVE	R. L. Polk & Co.

812 11TH CT

Year	Uses	Source
2005	H Richardson G G AC	Hill-Donnelly Information Services
1986	WALKEROW TWAYN E	R. L. Polk & Co.
1980	Vacant	R. L. Polk & Co.
1975	Leuchters Alex L % 524 4425	R. L. Polk & Co.
1970	MORIN STELLA C MRS	R. L. Polk & Co.
1965	PICKARD PERCIVAL % 522 4902	R. L. Polk & Co.
1962	PICKARD PERCIVAL	R. L. Polk & Co.

DRAFT

Year	Uses	Source
1957	PICKARD PERCIVAL O	R. L. Polk & Co.
1951	MAXWELL CORDELIA MRS	Southern Directory Company
	TELL REUBEN C	Southern Directory Company
1948	KENNELLY WILLIAM RL EST	Southern Bell Telephone & Telegraph Co.

813 11TH CT

Year	Uses	Source
2005	Azamar Victor C	Hill-Donnelly Information Services
1999	Holmes How ard	City Publishing Company
1990	HERMANN ALBERT	Southern Bell
1986	VACANT	R. L. Polk & Co.
1980	Traster Grace % 463 3364	R. L. Polk & Co.
1975	Rumple Ora E % 527 9306	R. L. Polk & Co.
1970	NO RETURN	R. L. Polk & Co.
1965	KRONFELD ESTHER M MRS % 523 7759	R. L. Polk & Co.
1962	KRONFELD ESTHER M MRS	R. L. Polk & Co.
1957	KRONFELD ESTHER M MRS	R. L. Polk & Co.

815 11TH CT

Year	Uses	Source
2005	Na	Hill-Donnelly Information Services

816 11TH CT

Year	Uses	Source
2005	H Martella Carmo	Hill-Donnelly Information Services
1999	e Wortey ME	City Publishing Company
1990	FARMER EDWARD H	Southern Bell
1986	FARMER EDW H	R. L. Polk & Co.
1980	Farmer Edw H % 523 4056	R. L. Polk & Co.
1975	Dixon John	R. L. Polk & Co.
1970	GOODKIN MARIAN V MRS	R. L. Polk & Co.
1965	GOOOKIN BENJ H % 522 2885	R. L. Polk & Co.
1962	GOODKIN BENJ H	R. L. Polk & Co.
1957	GOODKIN BENJ H	R. L. Polk & Co.

DRAFT

Year	Uses	Source
1951	BUCKHOLTZ BELLAMY J	Southern Directory Company

817 11TH CT

Year	Uses	Source
2005	H Davies June AA	Hill-Donnelly Information Services
1999	Gonzo D	City Publishing Company
	La Porte Don A	City Publishing Company
1990	MARTIN BRUCE C	Southern Bell
	MARTIN BRUCE C	Southern Bell
1986	MUSSO TONY	R. L. Polk & Co.
1980	Martin B C % 523 4224	R. L. Polk & Co.
1975	Culbreth David H % 522 0732	R. L. Polk & Co.
1970	SIMONS ELMER E	R. L. Polk & Co.
1965	WELCH NORA MRS % 522 1586	R. L. Polk & Co.
1962	WELCH NORA MRS	R. L. Polk & Co.
1957	WELCH JOHN	R. L. Polk & Co.
1951	BROADWAY NORMAN E	Southern Directory Company
1948	BROADWAY NORMAN E R	Southern Bell Telephone & Telegraph Co.

820 11TH CT

Year	Uses	Source
2005	H Switzer Barry AA	Hill-Donnelly Information Services
1999	Switzer Barry	City Publishing Company
1990	SWITZER WM H	Southern Bell
1986	SWITZER ELIZ C MRS	R. L. Polk & Co.
1980	Switzer Eliz C Mrs % 522 2306	R. L. Polk & Co.
1975	Switzer Eliz C % 522 2306	R. L. Polk & Co.
1970	SWITZER WM H	R. L. Polk & Co.
1965	SWITZER WM H % 522 2306	R. L. Polk & Co.
1962	SWITZER WM	R. L. Polk & Co.
1957	MUZZEY EVELYN R	R. L. Polk & Co.
1951	MENEES WM M	Southern Directory Company

DRAFT

FINDINGS

821 11TH CT

Year	Uses	Source
2005	H George R T AA 00oo	Hill-Donnelly Information Services
1999	Lo Mauro Joseph C	City Publishing Company
1990	BEARD L H	Southern Bell
	LO MAURO E	Southern Bell
1986	LO MAURO JOSEPH C	R. L. Polk & Co.
1980	Lo Mauro Joseph C % 523 9516	R. L. Polk & Co.
1975	Lo Mauro Joseph C % 523 9516	R. L. Polk & Co.
1970	DOBBIN EDW L	R. L. Polk & Co.
1965	BOHANNON HARRY % 524 8703	R. L. Polk & Co.
1962	BLOOM ROBT H	R. L. Polk & Co.
1957	BLOOM ROBT H	R. L. Polk & Co.
1951	BLOOM ROBT H	Southern Directory Company

824 11TH CT

Year	Uses	Source
2005	H Mervine Warren L AV	Hill-Donnelly Information Services
1999	e Mervine Warren L	City Publishing Company
1990	MERVINE WARREN L	Southern Bell
1986	MERVINE MARGT MRS	R. L. Polk & Co.
1980	Kozel John M % 523 7037	R. L. Polk & Co.
1975	Kozel John M % 523 7037	R. L. Polk & Co.
1970	KOZEL JOHN M	R. L. Polk & Co.
1965	KOZEL JOHN M	R. L. Polk & Co.
1962	KOZEL JOHN M	R. L. Polk & Co.
1957	KOZEL JOHN M	R. L. Polk & Co.

851 11TH CT

Year	Uses	Source
2005	h Mccabe S E AA	Hill-Donnelly Information Services
1999	Mc Cabe Shene	City Publishing Company
	Mc Cabe SE	City Publishing Company
1990	MCCABE JAMES JR	Southern Bell
	MCCABE S E	Southern Bell

DRAFT

Year	Uses	Source
1986	NELMS DONALD	R. L. Polk & Co.
1980	Fitzpatrick Richd A % 523 8208	R. L. Polk & Co.
1975	Fitzpatrick Richd A	R. L. Polk & Co.
1970	FORWARD CARLTON R	R. L. Polk & Co.
1965	VACANT	R. L. Polk & Co.
1962	CASSIDY EDW R	R. L. Polk & Co.
1957	SWEET CARLYLE W	R. L. Polk & Co.
1951	SWEET CARLYLE W	Southern Directory Company
1948	SWEET C W R	Southern Bell Telephone & Telegraph Co.

401-23 11TH CT

Year	Uses	Source
1962	SUN VIEW APARTMENTS	R. L. Polk & Co.
	1-7 VACANT	R. L. Polk & Co.
	8 STEVENS TOM	R. L. Polk & Co.
	9 ANDERSON NANCY	R. L. Polk & Co.
	10 ALPERT IRVILLE A	R. L. Polk & Co.
	11-14 VACANT	R. L. Polk & Co.
	15 CARTWRIGHT DAVID	R. L. Polk & Co.
	16-18 VACANT	R. L. Polk & Co.
	19 WALTER FRANK M	R. L. Polk & Co.
	20 VACANT	R. L. Polk & Co.
1957	SUN VIEW APARTMENTS	R. L. Polk & Co.
	1-6 VACANT	R. L. Polk & Co.
	7 GRONER DAVID	R. L. Polk & Co.
	8 VACANT	R. L. Polk & Co.
	10 VACANT	R. L. Polk & Co.
	11 JOHNSON DONALD	R. L. Polk & Co.
	12 SMITH EARL W	R. L. Polk & Co.
	13 JENKINS HARRY B	R. L. Polk & Co.
	14-15-16 VACANT	R. L. Polk & Co.
	17 ADAMS THEO R	R. L. Polk & Co.
	18 WEST JULIUS A	R. L. Polk & Co.

DRAFT

Year	Uses	Source
1957	19-20 VACANT	R. L. Polk & Co.

407-23 11TH CT

Year	Uses	Source
1951	COLBRE APARTMENTS	Southern Directory Company
	1 BREININ DAVID L	Southern Directory Company
	2 MENINGER ERWIN F	Southern Directory Company
	3 MILLARD PHILIP S	Southern Directory Company
	4 LEONARD DAVID	Southern Directory Company
	6 REINDEL PHYLLIS MISS	Southern Directory Company

11TH ST

1 11TH ST

Year	Uses	Source
1975	Fuller Patricia	R. L. Polk & Co.
1962	TRINITY LUTH CH SCH	R. L. Polk & Co.
	TRINITY LUTH CH KINDERGARTEN	R. L. Polk & Co.

2 11TH ST

Year	Uses	Source
1975	Long John H % 523 2312	R. L. Polk & Co.

3 11TH ST

Year	Uses	Source
1999	CHANGE OF ADDRESS + NEW FROM L	City Publishing Company
	By Sandra Rosar	City Publishing Company
	By Sandra Rosar	City Publishing Company

4 11TH ST

Year	Uses	Source
1965	VACANT	R. L. Polk & Co.
1948	NIXON SAMUEL P DR PHYS	Southern Bell Telephone & Telegraph Co.

5 11TH ST

Year	Uses	Source
1970	DHAESELEER GILBERT	R. L. Polk & Co.

DRAFT

FINDINGS

6 11TH ST

Year	Uses	Source
1970	MUSSICH F	R. L. Polk & Co.
1962	TRANSIENTS	R. L. Polk & Co.
1957	ROSENFELD SOL	R. L. Polk & Co.

7 11TH ST

Year	Uses	Source
1970	DICKERSON R	R. L. Polk & Co.

8 11TH ST

Year	Uses	Source
1970	MC MASTER P ALLEN	R. L. Polk & Co.
1957	ENSWEILER EDW	R. L. Polk & Co.

10 11TH ST

Year	Uses	Source
1999	Prosie John W	City Publishing Company

17 11TH ST

Year	Uses	Source
1999	e Palleschi Domnick	City Publishing Company
1990	PALLESCHI DOMINICK	Southern Bell
1986	PALLESCHI DOMINICK J	R. L. Polk & Co.
1980	Palleschi Dominick J % 463 2493	R. L. Polk & Co.
1975	Palleschi Dominick J % 522 2493	R. L. Polk & Co.
1970	PALLESCHI DOMINICK J	R. L. Polk & Co.
1965	PALLESCHI DOMINICK J % 522 2493	R. L. Polk & Co.
1962	PALLESCHI DOMINICK J	R. L. Polk & Co.
1957	PALLESCHI DOMINICK J	R. L. Polk & Co.
1948	PALLESCHI DOMINICK R	Southern Bell Telephone & Telegraph Co.

18 11TH ST

Year	Uses	Source
1990	MASON DIXIE INC	Southern Bell
1986	MASON DIXIE INC MASON CONTRS	R. L. Polk & Co.

DRAFT

Year	Uses	Source
1980	Weaver Victor % 763 7846	R. L. Polk & Co.
1975	White Nathan W % 523 0193	R. L. Polk & Co.
1970	WHITE NATHAN W	R. L. Polk & Co.
1965	WHITE NATHAN W	R. L. Polk & Co.
1962	KILBOURNE ELLIE H MRS	R. L. Polk & Co.
1957	KILBOURNE ELLIE H MRS	R. L. Polk & Co.
1948	KILBOURNE A W R	Southern Bell Telephone & Telegraph Co.

22 11TH ST

Year	Uses	Source
1990	LONG R E	Southern Bell
1986	BOONE CHRIS	R. L. Polk & Co.
1980	Boone C % 763 3268	R. L. Polk & Co.
1975	Medesker James % 523 8575	R. L. Polk & Co.
1970	SHERK MARJORIE MRS	R. L. Polk & Co.
1965	SHERK MARJORIE % 524 9026	R. L. Polk & Co.
1962	NUTT ARTH G	R. L. Polk & Co.
1957	NUTT ARTH G	R. L. Polk & Co.

25 11TH ST

Year	Uses	Source
1990	CROPPER S	Southern Bell
	CROPPER S	Southern Bell
1986	CROPPER S	R. L. Polk & Co.
1980	Katschan John A % 764 0932	R. L. Polk & Co.
1975	Dailey Florence A Mrs % 522 7533	R. L. Polk & Co.
1970	DAILEY FLORENCE A	R. L. Polk & Co.
1965	SHEPARD HAROLD % 523 5559	R. L. Polk & Co.
1962	SHEPARD HAROLD	R. L. Polk & Co.
1957	CARGILL JUSTIN	R. L. Polk & Co.
1948	CHANTLAND WM T COL R	Southern Bell Telephone & Telegraph Co.

DRAFT

26 11TH ST

Year	Uses	Source
1986	VACANT	R. L. Polk & Co.
1980	Vacant	R. L. Polk & Co.
1975	Voltz Kathleen F % 522 5536	R. L. Polk & Co.
1970	VOLTZ KATHLEEN F	R. L. Polk & Co.
1965	VOLTZ KATHLEEN % 522 5536	R. L. Polk & Co.
1962	WELANETZ KURT H	R. L. Polk & Co.
1957	HAYMAN LEE	R. L. Polk & Co.
1948	PITKIN CHAS S R	Southern Bell Telephone & Telegraph Co.

27 11TH ST

Year	Uses	Source
1999	e Bondanell Anthony	City Publishing Company
1986	KRAUS ANDREW J	R. L. Polk & Co.
1980	Kraus Andrew J % 463 2648	R. L. Polk & Co.
1975	Kraus Andrew J % 522 2648	R. L. Polk & Co.
1970	FRIESE KATH	R. L. Polk & Co.
1965	COURGAY GREGORY % 525 5028	R. L. Polk & Co.
1962	DESROCHES MARTIAL L	R. L. Polk & Co.
1957	MCLESTER ROBT G	R. L. Polk & Co.
1948	EDEWAARD CLARENCE C DR OPTMRST	Southern Bell Telephone & Telegraph Co.

28 11TH ST

Year	Uses	Source
1999	De Leon Jorge	City Publishing Company
1990	DE LEON JORGE & PAULA	Southern Bell
1986	ADAMS CARMON L	R. L. Polk & Co.
1980	Adams Carmon L % 462 0018	R. L. Polk & Co.
1975	Adams Carmon L % 522 0018	R. L. Polk & Co.
1970	ADAMS CARMON L	R. L. Polk & Co.
1965	ADAMS CARMON L % 522 0018	R. L. Polk & Co.
1962	ADAMS CARMON L	R. L. Polk & Co.
1957	ADAMS CARMON L	R. L. Polk & Co.
1948	ADAMS C L R	Southern Bell Telephone & Telegraph Co.

DRAFT

FINDINGS

31 11TH ST

Year	Uses	Source
1990	STOUGH DAVID J	Southern Bell
1986	COLICCHIO JOSEPH	R. L. Polk & Co.
1980	Colicchio Joseph % 467 3939	R. L. Polk & Co.
1975	Vacant	R. L. Polk & Co.
1970	VACANT	R. L. Polk & Co.
1965	VACANT	R. L. Polk & Co.
1962	TRANSIENTS	R. L. Polk & Co.
1957	MIZE EARL F	R. L. Polk & Co.
1948	HAGAN JOHN M R	Southern Bell Telephone & Telegraph Co.

34 11TH ST

Year	Uses	Source
1999	Winfield Came	City Publishing Company
1990	LUDEMAN BEN	Southern Bell
1986	LUDEMAN BEN	R. L. Polk & Co.
1980	Fallabel Paul % 764 7748	R. L. Polk & Co.
1975	Greer Jeffrey T % 524 9103	R. L. Polk & Co.
1970	MCGILL DOLORES	R. L. Polk & Co.
1965	MC GILL CORA L MRS % 522 8632	R. L. Polk & Co.
1962	MCGILL CORA L MRS	R. L. Polk & Co.
1957	MCGILL CORA L MRS	R. L. Polk & Co.
1948	KIRKPATRICK L L R	Southern Bell Telephone & Telegraph Co.

38 11TH ST

Year	Uses	Source
1999	e Portu Ramon	City Publishing Company
1986	VACANT	R. L. Polk & Co.
1980	Johnson Tim	R. L. Polk & Co.
1975	Greene Geo % 527 0304	R. L. Polk & Co.
1970	MASON HARRY R	R. L. Polk & Co.
1965	VACANT	R. L. Polk & Co.
1962	VAUGHN PERCY	R. L. Polk & Co.
1957	VAUGHN PERCY	R. L. Polk & Co.

DRAFT

FINDINGS

100 11TH ST

Year	Uses	Source
1999	Flori Color Studio	City Publishing Company
	photography	City Publishing Company
	Hamilton Hume phokrgy	City Publishing Company
1990	FLORI-COLOR STUDIO PHOTOGY	Southern Bell
	HAMILTON HUME PHOTOGY	Southern Bell
1986	FLORICOLOR PHOTOG	R. L. Polk & Co.
	HAMILTON HUME	R. L. Polk & Co.
1980	Hamilton Hume % 463 3835	R. L. Polk & Co.
1970	HAMILTON HILDEGARDE H MRS	R. L. Polk & Co.
1965	HAMILTON HILDEGARDE H MRS % 524 5195	R. L. Polk & Co.
1962	HAMILTON HILDEGARDE H MRS	R. L. Polk & Co.
1957	HAMILTON HILDEGARDE H	R. L. Polk & Co.
1948	HAMILTON HILDEGARDE MRS R	Southern Bell Telephone & Telegraph Co.

300 11TH ST

Year	Uses	Source
1975	Hamilton Hume % 522 3835	R. L. Polk & Co.

303 11TH ST

Year	Uses	Source
1975	Camp Milton % 522 5658	R. L. Polk & Co.
1970	CAMP MILTON N	R. L. Polk & Co.
1965	CAMP MILTON % 522 5658	R. L. Polk & Co.
1962	CAMP MILTON N	R. L. Polk & Co.
1957	CAMP MILTON N	R. L. Polk & Co.
1948	HORTON RALPH A R	Southern Bell Telephone & Telegraph Co.

315 11TH ST

Year	Uses	Source
1999	Doyle Richd B Jr atty	City Publishing Company
	Loughren& Doyle PA	City Publishing Company
	Loughren Joseph M	City Publishing Company
	attoiney	City Publishing Company

DRAFT

Year	Uses	Source
1990	COHN JAMES I ATTY	Southern Bell
	JAFFE MARTIN I ATTY	Southern Bell
	MAIER DOROTHY ATTY	Southern Bell
	MANES MICHAEL B ATTY	Southern Bell
	MANES & SAPERSTEIN PA	Southern Bell
	SAPERSTEIN SCOTT ATTY	Southern Bell
1986	COHN JAMES I LWYR	R. L. Polk & Co.
	COLLINS RICHD G LWYR	R. L. Polk & Co.
	JAFFE MARTIN I LWYR	R. L. Polk & Co.
	MANES MICHL B LWYR	R. L. Polk & Co.
1980	Rymal Jane H Mrs % 522 1209	R. L. Polk & Co.
1975	Rymal Jane H Mrs % 522 1209	R. L. Polk & Co.
1970	RYMAL JOSEPH	R. L. Polk & Co.
1965	RYMAL JOSEPH % 522 1209	R. L. Polk & Co.
1962	DOLLIVER SMITH	R. L. Polk & Co.
1957	DOLLIVER SMITH	R. L. Polk & Co.

320 11TH ST

Year	Uses	Source
1999	Bury Richard	City Publishing Company
	court reporter	City Publishing Company
	Klen Bury &Assocs	City Publishing Company
1986	VACANT	R. L. Polk & Co.
1980	Fife Sarah F Mrs % 523 4877	R. L. Polk & Co.
1975	Fife Sarah F Mrs % 523 4877	R. L. Polk & Co.
1970	FIFE KARL B	R. L. Polk & Co.
1965	FIFE KARL B % 523 4877	R. L. Polk & Co.
1962	FIFE KARL B	R. L. Polk & Co.
1957	FIFE KARL B	R. L. Polk & Co.

400 11TH ST

Year	Uses	Source
1999	GARDEN APTS	City Publishing Company
	Aleman Hiran	City Publishing Company

DRAFT

FINDINGS

Year	Uses	Source
1999	Carisle Chase	City Publishing Company
	Cauldere Kevin	City Publishing Company
	DYO FROM razmo David	City Publishing Company
	Lavar Donald J	City Publishing Company
	Moore Kym Kyr	City Publishing Company
	Ransdelt Marc C o	City Publishing Company
	Ransdelt Marc C o	City Publishing Company
1990	CLICK WILLIAM	Southern Bell
	GRADY COLLEEN M	Southern Bell
	GRAHAM DIMA	Southern Bell
	MOORE KYM M	Southern Bell
	RYSEDORPH ANNA	Southern Bell
1986	GARDEN APARTMENTS	R. L. Polk & Co.
	1 ELLIOTT A	R. L. Polk & Co.
	2 MARKLE T	R. L. Polk & Co.
	3 VACANT	R. L. Polk & Co.
	4 SCHARBIUS MARGT A	R. L. Polk & Co.
	5 KELLY M	R. L. Polk & Co.
	6 VERA BOB	R. L. Polk & Co.
	7 WEATHERSTONE DALE T	R. L. Polk & Co.
	8 HEBB RANDY	R. L. Polk & Co.
	9A HUNTER W	R. L. Polk & Co.
	9B SMITH JANET MRS	R. L. Polk & Co.
	9C HARVEY R	R. L. Polk & Co.
	9D AKERS DONNA MRS	R. L. Polk & Co.
	10 WEAVER GARY W	R. L. Polk & Co.
	11 VACANT	R. L. Polk & Co.
1980	Garden Apartments	R. L. Polk & Co.
	Transient	R. L. Polk & Co.
	Mathews Marian L	R. L. Polk & Co.
	No Return	R. L. Polk & Co.
	No Return	R. L. Polk & Co.

DRAFT

FINDINGS

Year	Uses	Source
1980	Vacant	R. L. Polk & Co.
	Provenzano Helen % 764 0437	R. L. Polk & Co.
	No Return	R. L. Polk & Co.
	Yale Joyce % 523 4587	R. L. Polk & Co.
	Vacant	R. L. Polk & Co.
	Vacant	R. L. Polk & Co.
1975	Garden Apartments % 523 3256	R. L. Polk & Co.
	Miller Danl	R. L. Polk & Co.
	Menzock Michl % 524 9307	R. L. Polk & Co.
	Kalehoff	R. L. Polk & Co.
	Mc Millan	R. L. Polk & Co.
	Vacant	R. L. Polk & Co.
	Barber M	R. L. Polk & Co.
	Clark J	R. L. Polk & Co.
	Gartin Kenneth % 522 8674	R. L. Polk & Co.
1970	GARDEN APARTMENTS	R. L. Polk & Co.
	A ABBISS HARRY	R. L. Polk & Co.
	B BRYANT JAMES	R. L. Polk & Co.
	C SOPKO ROY	R. L. Polk & Co.
	D MILLER DANL C	R. L. Polk & Co.
	E TRANSIENT	R. L. Polk & Co.
	F NASSAY PAUL	R. L. Polk & Co.
	H GARTIN KEN	R. L. Polk & Co.
1965	GARDEN APARTMENTS	R. L. Polk & Co.
1962	GALIGHER APARTMENTS	R. L. Polk & Co.
	GALIGHER ELEANOR M	R. L. Polk & Co.
1957	GALIGHER APARTMENTS	R. L. Polk & Co.
	GALIGHER ELEANOR M	R. L. Polk & Co.
	CHILDERS ROBT A	R. L. Polk & Co.
	SIMPSON EVELYN W	R. L. Polk & Co.

DRAFT

FINDINGS

500 11TH ST

Year	*Uses*	*Source*
1990	BELANGER C	Southern Bell
	BROOKS GLENN	Southern Bell
	CASSIDY CANDICE L	Southern Bell
	CHRIST C J	Southern Bell
	DENTON JAMES MARK	Southern Bell
	HARMON C SCOTT	Southern Bell
	MILLER V	Southern Bell
	MINTZ S	Southern Bell
	SAWYER EDWARD J	Southern Bell
	TAYLOR DUFF	Southern Bell
1986	FIVE HUNDRED SOUTH APARTMENTS	R. L. Polk & Co.
	A SWANN GLORIA	R. L. Polk & Co.
	B VACANT	R. L. Polk & Co.
	C HOLZCAMP ROBT B	R. L. Polk & Co.
	D AMAR A	R. L. Polk & Co.
	E SULLIVAN DANL	R. L. Polk & Co.
	F PARHAM S	R. L. Polk & Co.
	G COPELAND WM	R. L. Polk & Co.
	H ELDER L	R. L. Polk & Co.
	I POWER ELLEN	R. L. Polk & Co.
	J FITZSIMMONS DAVID	R. L. Polk & Co.
	K DREYER SANDRA	R. L. Polk & Co.
	L HONCHARIW HELEN MRS	R. L. Polk & Co.
	M GUCCIONE ELIZ MRS	R. L. Polk & Co.
	N BORETO SAML	R. L. Polk & Co.
	O RAMS S	R. L. Polk & Co.
	P PLUNKETT PETER D MRS	R. L. Polk & Co.
1980	Five Hundred South Apartments	R. L. Polk & Co.
	Andrews	R. L. Polk & Co.
	Ely Fred	R. L. Polk & Co.
	Elder Robt E % 467 1485	R. L. Polk & Co.

DRAFT

FINDINGS

Year	Uses	Source
1980	Ives Charles	R. L. Polk & Co.
	Moratz Jeffrey % 524 0912	R. L. Polk & Co.
	Scanlon Pat % 523 4684	R. L. Polk & Co.
	Copeland Wm % 462 3821	R. L. Polk & Co.
	Coons	R. L. Polk & Co.
	Moul Danl H % 523 8113	R. L. Polk & Co.
	Podgurski	R. L. Polk & Co.
	Scharf	R. L. Polk & Co.
	Cook Harris G % 467 6676	R. L. Polk & Co.
	Pray Steven D % 763 2271	R. L. Polk & Co.
	Schrimer	R. L. Polk & Co.
	Madsen	R. L. Polk & Co.
	Plunkett	R. L. Polk & Co.
1975	Five Hundred South Apartments	R. L. Polk & Co.
	Heber F	R. L. Polk & Co.
	Moul Danl H II % 523 8113	R. L. Polk & Co.
	Cimba A % 527 4983	R. L. Polk & Co.
	Brockman O	R. L. Polk & Co.
	Moore Jack	R. L. Polk & Co.
	Scanlon P % 522 4684	R. L. Polk & Co.
	Speicher Thos	R. L. Polk & Co.
	Zande F	R. L. Polk & Co.
	Logan H James	R. L. Polk & Co.
	Ballentine W	R. L. Polk & Co.
	Paul Greg % 524 9332	R. L. Polk & Co.
	Salzman Danl L % 527 9235	R. L. Polk & Co.
	Carmichael Robt D % 524 3404	R. L. Polk & Co.
	Margeson J	R. L. Polk & Co.
	Johnson	R. L. Polk & Co.
	Slaney Thos % 524 8962	R. L. Polk & Co.

DRAFT

FINDINGS

504 11TH ST

Year	Uses	Source
1975	Ahearn Helen G Mrs % 524 5729	R. L. Polk & Co.
	Brown Dixie B Mrs % 525 5542	R. L. Polk & Co.
	Gates John	R. L. Polk & Co.
1970	AHEARN HELEN G MRS	R. L. Polk & Co.
1965	AHEARN HELEN G MRS % 524 5729	R. L. Polk & Co.
1962	AHEARN HELEN G MRS	R. L. Polk & Co.
	DELLINGER JACK L	R. L. Polk & Co.
1957	CAVENDER MABLE MRS	R. L. Polk & Co.
1948	LYON W H R	Southern Bell Telephone & Telegraph Co.
	TOBIAS HAROLD R	Southern Bell Telephone & Telegraph Co.

508 11TH ST

Year	Uses	Source
1975	Iwaniuk Michl % 523 3017	R. L. Polk & Co.
	Myers Benj	R. L. Polk & Co.
1970	IWANIUK MICHL	R. L. Polk & Co.
1965	IWANIUK MICHL % 523 3017	R. L. Polk & Co.
1962	KING LILLIAN A MRS	R. L. Polk & Co.
	CRISP GARNET	R. L. Polk & Co.
1957	KEIL JOS	R. L. Polk & Co.

510 11TH ST

Year	Uses	Source
1957	VONNEGUT RALPH JR	R. L. Polk & Co.

512 11TH ST

Year	Uses	Source
1990	WAMPLER M	Southern Bell
1986	WAMPLER MALOY L MRS	R. L. Polk & Co.
1980	Wampler Maloy L Mrs % 522 1925	R. L. Polk & Co.
1975	Wamper Maloy L Mrs % 522 1925	R. L. Polk & Co.
1970	WAMPLER ROLAND W	R. L. Polk & Co.
1965	WAMPLER ROLAND % 524 3815	R. L. Polk & Co.

DRAFT

Year	Uses	Source
1962	WAMPLER ROLAND	R. L. Polk & Co.
1957	ALTBRANDT GEO E	R. L. Polk & Co.

12TH

306 12TH

Year	Uses	Source
1951	BARTZ J PAUL	Southern Directory Company

308 12TH

Year	Uses	Source
1951	DOSWELL JOHN N	Southern Directory Company

314 12TH

Year	Uses	Source
1951	VOYCHINSKI ROMAN L	Southern Directory Company

320 12TH

Year	Uses	Source
1951	KLOB HENRY C	Southern Directory Company

401 12TH

Year	Uses	Source
1951	TOURISTS	Southern Directory Company

403 12TH

Year	Uses	Source
1951	TOURISTS	Southern Directory Company

420 12TH

Year	Uses	Source
1951	MITCHELL JOHN H	Southern Directory Company

500 12TH

Year	Uses	Source
1951	KLINGMEYER MARGUERITE MISS	Southern Directory Company

DRAFT

FINDINGS

702 12TH

Year	Uses	Source
1951	JACOBSON JOHN C	Southern Directory Company

704 12TH

Year	Uses	Source
1951	CARSON CHAS E	Southern Directory Company

708 12TH

Year	Uses	Source
1951	SPARAGNA EUGENE	Southern Directory Company

714 12TH

Year	Uses	Source
1951	MCMILLEN GERALD T	Southern Directory Company

720 12TH

Year	Uses	Source
1951	WOLFSKILL MAURICE E	Southern Directory Company

800 12TH

Year	Uses	Source
1951	ISRAEL FANNIE W MRS	Southern Directory Company

804 12TH

Year	Uses	Source
1951	PATTON EDW J	Southern Directory Company

808 12TH

Year	Uses	Source
1951	DALTON MARY C MRS	Southern Directory Company

812 12TH

Year	Uses	Source
1951	FLANDERS GENEVIEVE E MRS	Southern Directory Company

820 12TH

Year	Uses	Source
1951	RUSLING CASSIUS E	Southern Directory Company

DRAFT

Year	Uses	Source
1951	BARRINGER MILDRED R MRS	Southern Directory Company

824 12TH

Year	Uses	Source
1951	ENNIS MARIE C MRS	Southern Directory Company

828 12TH

Year	Uses	Source
1951	KELLEY WM T	Southern Directory Company

720 1/2 12TH

Year	Uses	Source
1951	WHITE JOHN H	Southern Directory Company

12TH CT

400 12TH CT

Year	Uses	Source
1980	Baroni James % 524 2914	R. L. Polk & Co.
1975	Lee Eug C	R. L. Polk & Co.
1970	LEE EUG C	R. L. Polk & Co.
1965	LEE EUG C % 522 4235	R. L. Polk & Co.
1962	LEE EUG C	R. L. Polk & Co.
1957	NEWMNAN JOEL R	R. L. Polk & Co.
1951	HOMPE LOUISE MRS	Southern Directory Company
1948	HOMPE LOUISE O MRS R	Southern Bell Telephone & Telegraph Co.
	PATTERSON J B ATTY	Southern Bell Telephone & Telegraph Co.

401 12TH CT

Year	Uses	Source
2005	Fort Lauderdale Retirement	Hill-Donnelly Information Services
	Heath 3 H C	Hill-Donnelly Information Services
1999	Ft Ldle Retiremnt Hm	City Publishing Company
1990	FORT LAUDERDALE RETIREMENT HOME	Southern Bell
1986	FORT LAUDERDALE RETIREMENT HOME INC	R. L. Polk & Co.

DRAFT

Year	Uses	Source
1980	Fort Lauderdale Retirement Home Inc % 524 3312	R. L. Polk & Co.
1975	Fort Lauderdale Retirement Home Inc % 524 3312	R. L. Polk & Co.
1970	FORT LAUDERDALE RETIREMENT HOME INC	R. L. Polk & Co.
1965	FORT LAUDERDALE NURSING & CONVALESCENT CENTER INC % 522 2628	R. L. Polk & Co.
	ALLABACH HARRY E % JA2 2628	R. L. Polk & Co.
1962	FT LAUDERDALE NURSING AND CONVALESCENT CENTER	R. L. Polk & Co.
	ALLABACH HARRY E	R. L. Polk & Co.
1957	FT LAUDERDALE NURSING AND CONVALESCENT CENTER	R. L. Polk & Co.
	THOMAS ALPHONSE R	R. L. Polk & Co.
1951	KENT APARTMENTS	Southern Directory Company
	KENT WM R	Southern Directory Company
	HAIGHT WM	Southern Directory Company
	HALSEY W EARL	Southern Directory Company
1948	HALSEY W E R	Southern Bell Telephone & Telegraph Co.
	KENT W R R	Southern Bell Telephone & Telegraph Co.
	WHITE P W R	Southern Bell Telephone & Telegraph Co.

408 12TH CT

Year	Uses	Source
2005	NO	Hill-Donnelly Information Services
1999	Donsce D D	City Publishing Company
	Joseph Marie Mel	City Publishing Company
	Munoz Catalino	City Publishing Company
	Samayoa Canrmelina	City Publishing Company
1990	STPREUX FAROULE	Southern Bell
1986	APARTMENTS	R. L. Polk & Co.
	1 MALLOY DANL D	R. L. Polk & Co.
	2 VACANT	R. L. Polk & Co.
	3 VACANT	R. L. Polk & Co.
	4 STOWER MICHL T	R. L. Polk & Co.

DRAFT

Year	Uses	Source
1980	Apartments	R. L. Polk & Co.
	Miles Nelson % 463 2185	R. L. Polk & Co.
	Mc Cornack Patk % 764 3319	R. L. Polk & Co.
	Vacant	R. L. Polk & Co.
	Sprosty L % 764 5186	R. L. Polk & Co.
1975	Apartments	R. L. Polk & Co.
	Vacant	R. L. Polk & Co.
	Rupp R	R. L. Polk & Co.
	Genentz M	R. L. Polk & Co.
	Surratt Shelly J % 527 5547	R. L. Polk & Co.
1970	KNIGHT SHARON	R. L. Polk & Co.
1965	BRADLEY ELSIE M MRS % 527 4562	R. L. Polk & Co.
1962	BRADLEY ELSIE M MRS	R. L. Polk & Co.
1957	BRADLEY ELSIE M MRS	R. L. Polk & Co.
1951	BRADLEY F DE VERE	Southern Directory Company
1948	BRADLEY F DEVERE R	Southern Bell Telephone & Telegraph Co.

410 12TH CT

Year	Uses	Source
2005	Estrada Leonel o	Hill-Donnelly Information Services
1999	Kraemer Matthew	City Publishing Company
1990	GRIFFIN PATRICK	Southern Bell
1986	CRAWFORD WINSTON	R. L. Polk & Co.
1980	Crawford Nola B Mrs % 522 5623	R. L. Polk & Co.
	Genentz Margt	R. L. Polk & Co.
1975	Crawford Winston % 522 5623	R. L. Polk & Co.
	Garrigus Margt A % 525 0724	R. L. Polk & Co.
1970	CRAWFORD WINSTON	R. L. Polk & Co.
1965	CRAWFORD WINSTON % 522 5623	R. L. Polk & Co.
	QUINN DAVID C	R. L. Polk & Co.
1962	CRAWFORD WINSTON	R. L. Polk & Co.
1957	CRAWFORD WINSTON	R. L. Polk & Co.
1951	CRAWFORD WINSTON	Southern Directory Company

DRAFT

Year	Uses	Source
1948	CRAWFORD WINSTON R	Southern Bell Telephone & Telegraph Co.

414 12TH CT

Year	Uses	Source
2005	HOlsen J v C	Hill-Donnelly Information Services
1999	Saxton SA	City Publishing Company
1986	PLUNKETT GILBERT W	R. L. Polk & Co.
1980	Plunkett Gilbert W % 524 5932	R. L. Polk & Co.
1975	Plunkett Gilbert W % 524 5932	R. L. Polk & Co.
1970	PLUNKETT GILBERT W	R. L. Polk & Co.
1965	PLUNKETT GILBERT W % 524 5932	R. L. Polk & Co.
1962	ROWE CAROLINE A MRS	R. L. Polk & Co.
1957	ROWE WILLIS S REV	R. L. Polk & Co.
1951	ROWE WILLIS S REV	Southern Directory Company
1948	PENFOLD C C MRS R	Southern Bell Telephone & Telegraph Co.

415 12TH CT

Year	Uses	Source
2005	h Heath Jacqueline C	Hill-Donnelly Information Services
1975	Henry Robt E % 524 3312	R. L. Polk & Co.
1970	HENRY ROBT E	R. L. Polk & Co.
1965	READER DAVID G % 524 3931	R. L. Polk & Co.
1962	READER DAVID G	R. L. Polk & Co.
1957	CLAUDINA APARTMENTS	R. L. Polk & Co.
	HELLER LOU	R. L. Polk & Co.
	MCMAHON PETER E	R. L. Polk & Co.
	LEVINGS LOUISE MRS	R. L. Polk & Co.
1951	TOWNSEND APARTMENTS	Southern Directory Company
	TOWNSEND HOBART L	Southern Directory Company
1948	TOWNSEND H L R	Southern Bell Telephone & Telegraph Co.

416 12TH CT

Year	Uses	Source
2005	Capital Choice 954 4624403 e	Hill-Donnelly Information Services

DRAFT

FINDINGS

417 12TH CT

Year	*Uses*	*Source*
2005	GEO MARE APTS	Hill-Donnelly Information Services
	Caplno Kyle C	Hill-Donnelly Information Services
	Colangelo Katie v	Hill-Donnelly Information Services
	Putansu Michael V	Hill-Donnelly Information Services
	h Heath Jacqueline o	Hill-Donnelly Information Services
1999	GEO MARE APTS	City Publishing Company
	Battle Terrance	City Publishing Company
	Dineslay L	City Publishing Company
	Olsten James	City Publishing Company
	e Remillard Donald	City Publishing Company
1990	GALLAGHER J	Southern Bell
	MCBRYAN JAMES	Southern Bell
	REMILLARD RAYMOND	Southern Bell
1986	GEO-MARE APARTMENTS	R. L. Polk & Co.
	1 COOLEY CHLORIS	R. L. Polk & Co.
	2 GARVER BARRY L	R. L. Polk & Co.
	3 RANDALL YOLLEY	R. L. Polk & Co.
	4 MASSEY GEO M	R. L. Polk & Co.
	5 VACANT	R. L. Polk & Co.
	6 GALLAGHER JEAN MRS	R. L. Polk & Co.
	7 STEEN LATITIA	R. L. Polk & Co.
	8 DOUGHERTY GEO	R. L. Polk & Co.
	HOME FT LAUDERDALE RETIREMENT HOME	R. L. Polk & Co.
1980	Geo Mare Apartments % 524 6765	R. L. Polk & Co.
	Paulmis	R. L. Polk & Co.
	Semon Margt % 524 4986	R. L. Polk & Co.
	Randall	R. L. Polk & Co.
	Massey Geo M % 624 6765	R. L. Polk & Co.
	Williams James B	R. L. Polk & Co.
	Gallagher Jean Mrs % 523 9159	R. L. Polk & Co.
	Steen Latitia % 523 0605	R. L. Polk & Co.

DRAFT

FINDINGS

Year	Uses	Source
1980	Dougherty Geo	R. L. Polk & Co.
	Home Ft Lauderdale Retirement Home	R. L. Polk & Co.
1975	Geo Mare Apartments % 524 5904	R. L. Polk & Co.
	Transient Apts 1 2	R. L. Polk & Co.
	Voshell Karen % 523 9241	R. L. Polk & Co.
	Massey Geo M % 524 5904	R. L. Polk & Co.
	Conrad	R. L. Polk & Co.
	Gallagher Jean Mrs % 523 9159	R. L. Polk & Co.
	Steen Latitia % 523 0605	R. L. Polk & Co.
	Dougherty Geo	R. L. Polk & Co.
1970	GEO-MARE APARTMENTS	R. L. Polk & Co.
	1 VACANT	R. L. Polk & Co.
	2 TRANSIENT	R. L. Polk & Co.
	3 VOSHELL KAREN	R. L. Polk & Co.
	4 MASSEY GEO M	R. L. Polk & Co.
	5 TRANSIENT	R. L. Polk & Co.
	6 GALLAGHER ROY	R. L. Polk & Co.
	7 VACANT	R. L. Polk & Co.
	8 DOUGHERTY GEO	R. L. Polk & Co.

420 12TH CT

Year	Uses	Source
1975	Charm Court Apartments % 524 9125	R. L. Polk & Co.
	Transient Apts 1 3	R. L. Polk & Co.
	Dickey Ody % 525 1857	R. L. Polk & Co.
1970	CHARM COURT APARTMENTS	R. L. Polk & Co.
	KOHNKE JOSEPH	R. L. Polk & Co.
	1 VACANT	R. L. Polk & Co.
	2 SCHWIRIAN WM	R. L. Polk & Co.
	3 HAYES COLIN	R. L. Polk & Co.
	4 DICKEY ODY	R. L. Polk & Co.
1965	CHARM COURT APARTMENTS	R. L. Polk & Co.
	GROGAN CARRIE G MRS % 523 6187	R. L. Polk & Co.

DRAFT

Year	Uses	Source
1962	CHARM COURT APARTMENTS	R. L. Polk & Co.
	GROGAN CARRIE G MRS	R. L. Polk & Co.
	RUSSELL RACHEL E	R. L. Polk & Co.
	STEELE JOYCE	R. L. Polk & Co.
1957	CHARM COURT APARTMENTS	R. L. Polk & Co.
	KENDRICK ALF	R. L. Polk & Co.
1948	LANTIERI FRANK R	Southern Bell Telephone & Telegraph Co.

500 12TH CT

Year	Uses	Source
2005	H Pisut Ronald J A	Hill-Donnelly Information Services
1999	e Pisut Ronald J J	City Publishing Company
1986	LANTIERI ELVIRA MRS	R. L. Polk & Co.
1980	Lantieri Elvira Mrs	R. L. Polk & Co.
1975	Lantieri Frank D	R. L. Polk & Co.
1970	LANTIERI FRANK D	R. L. Polk & Co.
1965	LANTIERI FRANK D % 522 8262	R. L. Polk & Co.
1962	LANTIERI FRANK D	R. L. Polk & Co.
1957	LANTIERI FRANK D	R. L. Polk & Co.
1951	CHARM APARTMENTS	Southern Directory Company
	LANTIERI FRANK	Southern Directory Company

501 12TH CT

Year	Uses	Source
2005	h Adams Marsha o	Hill-Donnelly Information Services
1999	Terry Enk	City Publishing Company
1990	WOLFE E	Southern Bell
1980	Hew es Minnie S Mrs % 622 6506	R. L. Polk & Co.
	Cottrell Doris % 467 0246	R. L. Polk & Co.
1975	Hew es Minnie S Mrs % 522 6506	R. L. Polk & Co.
	Fitzgerald C H % 525 2221	R. L. Polk & Co.
1970	HEWES MINNIE S MRS	R. L. Polk & Co.
	JAMES WALTER	R. L. Polk & Co.
1965	HEWES MINNIE S MRS % 522 6506	R. L. Polk & Co.

DRAFT

Year	Uses	Source
1965	PICOT NELL A MRS	R. L. Polk & Co.
1962	HEWES MINNIE S MRS	R. L. Polk & Co.
	PICOT NELL A MRS	R. L. Polk & Co.
1957	HEWES MINNIE S MRS	R. L. Polk & Co.
1951	HEWES MINNIE S MRS	Southern Directory Company

505 12TH CT

Year	Uses	Source
1999	Gomez Fernando	City Publishing Company
1990	WASSBERG M E	Southern Bell
1986	WASSBERG MARTHA E	R. L. Polk & Co.
1980	Wassberg Martha E % 525 0758	R. L. Polk & Co.
1975	Wassberg Martha E % 525 0758	R. L. Polk & Co.
	Baker Mae C % 525 7491	R. L. Polk & Co.
1970	VANCE OGLESBY	R. L. Polk & Co.
	GORDON JOHN N	R. L. Polk & Co.
1965	VANCE OGLESBY % 524 3406	R. L. Polk & Co.
	GORDON JOHN N % 523 9473	R. L. Polk & Co.
1962	VANCE OGELSBY	R. L. Polk & Co.
	GORDON JOHN N	R. L. Polk & Co.
1957	ENDERS BYRON J	R. L. Polk & Co.
1951	ROTH CLYDE E	Southern Directory Company

510 12TH CT

Year	Uses	Source
2005	GOLD COAST APARTMENTS	Hill-Donnelly Information Services
	Canevari M v	Hill-Donnelly Information Services
	Gieron Ottonlel	Hill-Donnelly Information Services
	Gomez Pautino	Hill-Donnelly Information Services
	Hartman Emmanuel v	Hill-Donnelly Information Services
	Lopez Ann Marie v	Hill-Donnelly Information Services
	Roda Armando	Hill-Donnelly Information Services
1999	GOLD COAST APARTMENTS	City Publishing Company
	Armento Hignia	City Publishing Company

DRAFT

FINDINGS

Year	Uses	Source
1999	Cifuentes Alan V	City Publishing Company
	Galan Marta H H	City Publishing Company
	Quinones Fernando	City Publishing Company
	Sanabria Jose Roberto	City Publishing Company
	Santos Luz R R	City Publishing Company
1990	AVENDANO ZIOMARA	Southern Bell
	FRIEL B	Southern Bell
	HENSLEY WILLIAM P	Southern Bell
	JERMIENSEN VIOLET	Southern Bell
	LUKE CHRISTENE	Southern Bell
	POPESCU DONNA	Southern Bell
	RENICK GERALD	Southern Bell
	SCLAFANI DINO	Southern Bell
	SCOTT NEIL	Southern Bell
	SKYERS HERCYLENIA	Southern Bell
1986	GOLD COAST APARTMENTS	R. L. Polk & Co.
	1 SKYERS P	R. L. Polk & Co.
	2 VACANT	R. L. Polk & Co.
	3 VACANT	R. L. Polk & Co.
	4 HENSLEY WM	R. L. Polk & Co.
	5 LU KIEN CHI	R. L. Polk & Co.
	6 SAMUELS T	R. L. Polk & Co.
	7 AVEDANO V	R. L. Polk & Co.
	8 JERMANSEN VIOLET	R. L. Polk & Co.
	9 LUK CHRISTINE	R. L. Polk & Co.
	10 VACANT	R. L. Polk & Co.
1980	Apartments	R. L. Polk & Co.
	Garber Richd	R. L. Polk & Co.
	Neubauer Sharon % 525 3427	R. L. Polk & Co.
	Hoffman Charles D Mrs % 463 7089	R. L. Polk & Co.
	Bradford	R. L. Polk & Co.
	Dee Thos	R. L. Polk & Co.

DRAFT

FINDINGS

Year	Uses	Source
1980	Vacant	R. L. Polk & Co.
	Durrance R Dale % 763 6828	R. L. Polk & Co.
	Jermansen Olaf % 463 1736	R. L. Polk & Co.
	Guiseppi Caroline % 522 3172	R. L. Polk & Co.
	Bentley S	R. L. Polk & Co.
1975	Apartments	R. L. Polk & Co.
	No Return	R. L. Polk & Co.
	Whalen Betty % 523 8368	R. L. Polk & Co.
	Vert Jose % 527 0577	R. L. Polk & Co.
	Hansard Barry % 522 4356	R. L. Polk & Co.
	Hezlitt R	R. L. Polk & Co.
	Gibson Juanita % 523 0258	R. L. Polk & Co.
	Anderson Donna % 522 0150	R. L. Polk & Co.
	Maden	R. L. Polk & Co.
	Vacant	R. L. Polk & Co.
1970	APARTMENTS	R. L. Polk & Co.
	2 GRANVILLE THOS R	R. L. Polk & Co.
	3 ANDREWS J DAVID	R. L. Polk & Co.
	4 TARANTANO A	R. L. Polk & Co.
	6 CARDARELLI CAROL	R. L. Polk & Co.
	7 SPENCER RONALD	R. L. Polk & Co.
	8 GALLION ROBT M	R. L. Polk & Co.
	9 STEWART SUSAN M	R. L. Polk & Co.
	10 FERNANDEZ EDUARDO	R. L. Polk & Co.

511 12TH CT

Year	Uses	Source
1999	Albrecht Annette	City Publishing Company
	Bnsick June	City Publishing Company
	Chapman S	City Publishing Company
	Grubbs Arthur	City Publishing Company
	Martinez Michele	City Publishing Company
	Santos Luz R R	City Publishing Company

DRAFT

FINDINGS

Year	Uses	Source
1990	CHAPMAN S	Southern Bell
	DIX JAMES E	Southern Bell
	GAINES JERRY D	Southern Bell
1986	APARTMENTS	R. L. Polk & Co.
	A GOOLSBY C	R. L. Polk & Co.
	1 MAHECHA MARIA	R. L. Polk & Co.
	1 ALVAREZ T	R. L. Polk & Co.
	2 SEARS D W JR	R. L. Polk & Co.
	3 PENCE J	R. L. Polk & Co.
	4 CHAPMAN NANCY SUE	R. L. Polk & Co.
1980	Apartments	R. L. Polk & Co.
	Miller J	R. L. Polk & Co.
	Campbell Jane M % 764 8403	R. L. Polk & Co.
	Brown S	R. L. Polk & Co.
	Chapman Nancy Sue	R. L. Polk & Co.
1975	Apartments	R. L. Polk & Co.
	Mc Knight Michele A % 527 5976	R. L. Polk & Co.
	Stratton Donald	R. L. Polk & Co.
	Keeler Rex H	R. L. Polk & Co.
	Vacant	R. L. Polk & Co.
1970	VACANT	R. L. Polk & Co.
1965	VACANT	R. L. Polk & Co.
1962	HOLIDAY COURT APARTMENTS	R. L. Polk & Co.
1957	HOLIDAY COURT APARTMENTS	R. L. Polk & Co.

700 12TH CT

Year	Uses	Source
2005	h Boulanger C v 954 52544 A	Hill-Donnelly Information Services
	Roda Armando	Hill-Donnelly Information Services
1999	Boulanger C C	City Publishing Company
1990	ALBERTSEN ROBERT L	Southern Bell
	TITUS GEORGE V JR	Southern Bell
1986	SCHULTZ DONNA	R. L. Polk & Co.

DRAFT

Year	Uses	Source
1980	Vacant	R. L. Polk & Co.
1975	Raney A E % 525 4196	R. L. Polk & Co.

713 12TH CT

Year	Uses	Source
1999	Guarasci Georgina	City Publishing Company
1980	Douglas	R. L. Polk & Co.
1975	Van Keuren Mary % 523 6955	R. L. Polk & Co.
1970	KUMMER RANDY	R. L. Polk & Co.
1965	VACANT	R. L. Polk & Co.
1962	VACANT	R. L. Polk & Co.
1957	VISTE LEON W	R. L. Polk & Co.
1951	SHEETS HOWARD O	Southern Directory Company

714 12TH CT

Year	Uses	Source
2005	Boulanger Camille v	Hill-Donnelly Information Services
	Fenn C V	Hill-Donnelly Information Services
	Fleming George G AK	Hill-Donnelly Information Services
	Turbine Concepts Inc	Hill-Donnelly Information Services
1999	Boulanger Camille	City Publishing Company
	Fenn C C	City Publishing Company
	Fleming George G	City Publishing Company
	k Turbine Concepts Inc	City Publishing Company
	Santos Luz R R	City Publishing Company
	Santos Luz R R	City Publishing Company
1990	CARLSON MARY	Southern Bell
	COOPER L S	Southern Bell
1980	Baker Anna V Mrs	R. L. Polk & Co.
	Parry Helena	R. L. Polk & Co.
1975	Baker James H % 522 3398	R. L. Polk & Co.

DRAFT

FINDINGS

715 12TH CT

Year	Uses	Source
2005	NCL	Hill-Donnelly Information Services
1999	Hill Lynne	City Publishing Company
1990	MATHESON D B	Southern Bell
1986	BINDER DONALD D	R. L. Polk & Co.
1980	Carstens Susan K	R. L. Polk & Co.
1975	Carstens Susan K % 524 1798	R. L. Polk & Co.
1970	MANCINI JOSEPH WINTER RES	R. L. Polk & Co.
1965	VACANT	R. L. Polk & Co.
1962	MEREDITH JEAN W	R. L. Polk & Co.
1957	VACANT	R. L. Polk & Co.
1951	VACANT	Southern Directory Company

716 12TH CT

Year	Uses	Source
1965	UNDER CONSTN	R. L. Polk & Co.

718 12TH CT

Year	Uses	Source
2005	STULL APTS	Hill-Donnelly Information Services
	Michaelides Stephan v	Hill-Donnelly Information Services
	Otto Nicole vv	Hill-Donnelly Information Services
	Shubert P A	Hill-Donnelly Information Services
	Chrs Holdings Inc	Hill-Donnelly Information Services
	H Gaskill A E AV	Hill-Donnelly Information Services
	Hirsch M	Hill-Donnelly Information Services
1999	STULL APTS	City Publishing Company
	Hagen Rebecca	City Publishing Company
	Lally Ed	City Publishing Company
	Schoonover Theresa	City Publishing Company
	Squires David	City Publishing Company
1990	CRUZ CARYLL	Southern Bell
	EMAKI LORIE	Southern Bell
	SEITH S K	Southern Bell

DRAFT

FINDINGS

Year	Uses	Source
1986	STULL APARTMENTS	R. L. Polk & Co.
	1 VACANT	R. L. Polk & Co.
	2 EVERRET AMES	R. L. Polk & Co.
	3 VACANT	R. L. Polk & Co.
	4 DAILEY DONNA	R. L. Polk & Co.
	5 SHAW S	R. L. Polk & Co.
1980	Stull Apartments	R. L. Polk & Co.
	White S	R. L. Polk & Co.
	Mc Graw Doris	R. L. Polk & Co.
	Finn A	R. L. Polk & Co.
	w hite Ted	R. L. Polk & Co.
	Markle	R. L. Polk & Co.
1975	Stull Apartments	R. L. Polk & Co.
	Stull Donald	R. L. Polk & Co.
	Mc Graw Doris % 525 7181	R. L. Polk & Co.
	Tilloison Jerry % 522 3303	R. L. Polk & Co.
	Schnell Jay	R. L. Polk & Co.
	Vacant	R. L. Polk & Co.
1970	STULL APARTMENTS	R. L. Polk & Co.
	1 STULL DONALD	R. L. Polk & Co.
	2 TRANSIENT	R. L. Polk & Co.
1965	URDEA APARTMENTS	R. L. Polk & Co.
	URDEA JOHN	R. L. Polk & Co.
	JOHNSON GEO	R. L. Polk & Co.
	VACANT	R. L. Polk & Co.
	SCHILF SANDRA	R. L. Polk & Co.
	SPRINGSGUTH LITA	R. L. Polk & Co.

719 12TH CT

Year	Uses	Source
1990	WEST E R	Southern Bell
1986	WEST EUG R INC OFC CLN	R. L. Polk & Co.
	WEST EUG R	R. L. Polk & Co.

DRAFT

Year	Uses	Source
1980	West Eug R	R. L. Polk & Co.
1975	West Eug R % 524 4835	R. L. Polk & Co.
1970	CUDA W B	R. L. Polk & Co.
1965	OBRIEN MICHL W % 522 1908	R. L. Polk & Co.
1962	WALTRIP BASIL E	R. L. Polk & Co.
1957	SAMSON EMORY A	R. L. Polk & Co.
1951	PELL ROBT E	Southern Directory Company

720 12TH CT

Year	Uses	Source
1986	VACANT	R. L. Polk & Co.
1980	Story John C	R. L. Polk & Co.
1975	Brumder Nancy R % 523 7673	R. L. Polk & Co.
1970	BRUMDER NANCY R	R. L. Polk & Co.
1965	TEAGUE THEO M MRS	R. L. Polk & Co.
1962	KUGEL HENRY W	R. L. Polk & Co.
1957	ROBERTS BYRD H MRS	R. L. Polk & Co.

724 12TH CT

Year	Uses	Source
1999	e Gaskill HG H	City Publishing Company
	Walker EB E B	City Publishing Company
1990	GASKILL H G	Southern Bell
	SIEMON BILL & LISA	Southern Bell
	SIEMON WILLIAM P	Southern Bell
1986	GASKILL HUGH G	R. L. Polk & Co.
1980	Gaskill Hugh G	R. L. Polk & Co.
1975	Gaskill Hugh G % 523 7565	R. L. Polk & Co.
1970	MCLEAN CLIFFORD K	R. L. Polk & Co.
1965	MC LEAN CLJFFORD K % 523 2150	R. L. Polk & Co.
	SOMMERS OLIVE K MRS % 524 0653	R. L. Polk & Co.
1962	MCLEAN CLIFFORD K	R. L. Polk & Co.
1957	MCLEAN CLIFFORD K	R. L. Polk & Co.

DRAFT

FINDINGS

725 12TH CT

Year	Uses	Source
1999	West ER	City Publishing Company
1986	JACOBS ANNE	R. L. Polk & Co.
1980	Jacobs Anne	R. L. Polk & Co.
1975	Jacobs Anne % 522 4805	R. L. Polk & Co.
1970	SAULS WM F	R. L. Polk & Co.
1965	SAULS WM F % 522 2671	R. L. Polk & Co.
1962	SAULS WM F	R. L. Polk & Co.
1957	SAULS WM F	R. L. Polk & Co.

727 12TH CT

Year	Uses	Source
2005	GLADES APTS	Hill-Donnelly Information Services
	Na CL	Hill-Donnelly Information Services
1999	GLADES APTS	City Publishing Company
	Coyle C C	City Publishing Company
	Gluing Paul J J	City Publishing Company
	Lewis John A A	City Publishing Company
1990	FERNANDEZ O B	Southern Bell
	RAMAKER LEE	Southern Bell
	SHIPMAN K	Southern Bell
1986	GLADES APARTMENTS	R. L. Polk & Co.
	1 CALTRIVER THOS E	R. L. Polk & Co.
	2 SHIPMAN KENNETH	R. L. Polk & Co.
	3 MASSEY T	R. L. Polk & Co.
	4 RAMAKER LEE	R. L. Polk & Co.
	5 FERNANDEZ ORMAN B	R. L. Polk & Co.
1980	Glades Apartments	R. L. Polk & Co.
	Evans	R. L. Polk & Co.
	Johnson M	R. L. Polk & Co.
	Onderdonk Fran	R. L. Polk & Co.
	Ramaker Lee % 522 5504	R. L. Polk & Co.
	Anderson Sharon % 764 7161	R. L. Polk & Co.

DRAFT

FINDINGS

Year	Uses	Source
1975	Glades Apartments	R. L. Polk & Co.
	Landfair V % 525 5317	R. L. Polk & Co.
	Johnson M % 527 4424	R. L. Polk & Co.
	Albrecht Margt F Mrs % 524 4108	R. L. Polk & Co.
	Ramaker Lee % 522 5504	R. L. Polk & Co.
	Hetherington John D % 522 6117	R. L. Polk & Co.
1970	GLADES APARTMENTS	R. L. Polk & Co.
	1 DELISLE PETER C	R. L. Polk & Co.
	2 VACANT	R. L. Polk & Co.
	3 ALBRECHT MARGT F MRS	R. L. Polk & Co.
	4 BECK BETTY F	R. L. Polk & Co.
	5 SEDAM B	R. L. Polk & Co.
1965	WILSON SIDNEY L % 523 8719	R. L. Polk & Co.
1962	WILSON SIDNEY L	R. L. Polk & Co.
1957	WILSON SIDNEY L	R. L. Polk & Co.
1951	WILSON SIDNEY L	Southern Directory Company

501A 12TH CT

Year	Uses	Source
1986	PARKER EST	R. L. Polk & Co.

501B 12TH CT

Year	Uses	Source
1986	WOLFF E	R. L. Polk & Co.

612-14 12TH CT

Year	Uses	Source
1962	WESLEY APARTMENTS	R. L. Polk & Co.

410 1/2 12TH CT

Year	Uses	Source
1970	CROY KENNETH	R. L. Polk & Co.
1962	BUCHANAN WAYNE	R. L. Polk & Co.

DRAFT

FINDINGS

12TH ST

15 12TH ST

Year	Uses	Source
1948	FREY MARJORIE T MRS ELECTROLYSIS	Southern Bell Telephone & Telegraph Co.
	GORDON SAM L R	Southern Bell Telephone & Telegraph Co.

50 12TH ST

Year	Uses	Source
2005	Multi Unit Address	Hill-Donnelly Information Services
	Anderson Caroline A	Hill-Donnelly Information Services
	Aponte Christina v	Hill-Donnelly Information Services
	Blachowicz Melissa v	Hill-Donnelly Information Services
	Dempsey Nerida v	Hill-Donnelly Information Services
	Gano Lawrence	Hill-Donnelly Information Services
	Karami Kris v	Hill-Donnelly Information Services
	North Christine v	Hill-Donnelly Information Services
	Seepersaud Ravi	Hill-Donnelly Information Services
	Shulkin Bradford	Hill-Donnelly Information Services
	Thompson Sarah v	Hill-Donnelly Information Services
1999	APARTMENTS	City Publishing Company
	Bassel Michael E	City Publishing Company
	Burns Sean	City Publishing Company
	Butler William	City Publishing Company
	Fitlgerald K	City Publishing Company
	Galarza PV	City Publishing Company
	Gonzalez Franco	City Publishing Company
	Hargis Diana	City Publishing Company
	Holden Jennifer	City Publishing Company
	Larsen Benno	City Publishing Company
	Lavoe Jimmy	City Publishing Company
	Moran Dean	City Publishing Company
	Pnselac Michelle	City Publishing Company
	Roberts J J	City Publishing Company

DRAFT

FINDINGS

Year	Uses	Source
1999	Scholl E	City Publishing Company
	Simon Shannah	City Publishing Company
	Taggart Robert	City Publishing Company
	Woodson M M	City Publishing Company
	Wnght Vic D	City Publishing Company
	Zylstra Tom	City Publishing Company
1990	AMENT MIKE	Southern Bell
	FLOWERS B	Southern Bell
	LANDERS JAMES D JR	Southern Bell
	ROACH RAY SR	Southern Bell
	SMOKE C	Southern Bell
1986	RUSTIC MANOR APARTMENTS	R. L. Polk & Co.
	1 GARCIA CARLOS D	R. L. Polk & Co.
	2 GRUBER J	R. L. Polk & Co.
	3 CIMINO J D	R. L. Polk & Co.
	4 BASSETT ROBT	R. L. Polk & Co.
	5 CONSTANTINO T	R. L. Polk & Co.
	6 PENNEY T E	R. L. Polk & Co.
	7 VACANT	R. L. Polk & Co.
	8 VACANT	R. L. Polk & Co.
	9 ARMSTRONG LORI A	R. L. Polk & Co.
	10 YZENAS THOS A	R. L. Polk & Co.
	11 MOORE MALCOLM	R. L. Polk & Co.
	12 OLIVER JONATHAN C	R. L. Polk & Co.
	13 JACKSON RICHD C	R. L. Polk & Co.
	14 BRITTEN WILLARD M	R. L. Polk & Co.
	15 MITCHELL SHEREE	R. L. Polk & Co.
	16 PETERSON JANET	R. L. Polk & Co.
	17 SMOKE CAROL	R. L. Polk & Co.
	18 RAGSDALE BRANDT C	R. L. Polk & Co.
	19 PAYNE LUIS A	R. L. Polk & Co.
	20 VACANT	R. L. Polk & Co.

DRAFT

FINDINGS

Year	Uses	Source
1986	21 VACANT	R. L. Polk & Co.
	22 DUVALL NOLA	R. L. Polk & Co.
	23 GAFFNEY SHARON F	R. L. Polk & Co.
	24 VACANT	R. L. Polk & Co.
1980	Rustic Manor Apartments	R. L. Polk & Co.
	Campbelh Wm	R. L. Polk & Co.
	Odell Joy E % 463 5072	R. L. Polk & Co.
	Teal J % 763 6716	R. L. Polk & Co.
	Lapiana	R. L. Polk & Co.
	Canfield Mark R	R. L. Polk & Co.
	Fisher James	R. L. Polk & Co.
	No Return	R. L. Polk & Co.
	Silverman Berry % 467 0835	R. L. Polk & Co.
	Redland E	R. L. Polk & Co.
	Whitew olf Barbara	R. L. Polk & Co.
	Collins Debra S % 761 3929	R. L. Polk & Co.
	Vacant	R. L. Polk & Co.
	Murphy	R. L. Polk & Co.
	Shaw Fred W % 761 3438	R. L. Polk & Co.
	Herrera Marie C % 463 3658	R. L. Polk & Co.
	Bar Lori	R. L. Polk & Co.
	Halter Mark % 525 4982	R. L. Polk & Co.
	Vacant	R. L. Polk & Co.
	Smoke Carol % 764 5814	R. L. Polk & Co.
	Hovannini Joseph	R. L. Polk & Co.
	Sharp R	R. L. Polk & Co.
	Hearn M % 467 0192	R. L. Polk & Co.
	Fernandez Nilo	R. L. Polk & Co.
	Mooney Cheryl A % 522 2420	R. L. Polk & Co.
1975	Rustic Manor Apartments	R. L. Polk & Co.
	Marra B L % 524 2161	R. L. Polk & Co.
	Benson J Peter % 523 4642	R. L. Polk & Co.

DRAFT

FINDINGS

Year	Uses	Source
1975	Vacant	R. L. Polk & Co.
	Deyoung T J	R. L. Polk & Co.
	Vacant	R. L. Polk & Co.
	Labadie S	R. L. Polk & Co.
	Gimbert Victor % 525 1809	R. L. Polk & Co.
	Vacant	R. L. Polk & Co.
	Rosenfield Thos	R. L. Polk & Co.
	Smith John	R. L. Polk & Co.
	Greenfield Mary	R. L. Polk & Co.
	Waite Larry	R. L. Polk & Co.
	Acheson Rick	R. L. Polk & Co.
	Payton Reid R % 524 3536	R. L. Polk & Co.
	Pfitzenmaier S	R. L. Polk & Co.
	Lough Glenn % 522 4475	R. L. Polk & Co.
	Woodw ard David	R. L. Polk & Co.
	Rimes John J	R. L. Polk & Co.
	Nemeth P	R. L. Polk & Co.
	Vacant	R. L. Polk & Co.
	Samra J	R. L. Polk & Co.
	Wishart H	R. L. Polk & Co.
	Vacant	R. L. Polk & Co.
	Wolf C % 522 3385	R. L. Polk & Co.

100 12TH ST

Year	Uses	Source
2005	Butin Barry	Hill-Donnelly Information Services
	Butin Barry	Hill-Donnelly Information Services
	Digati Philip	Hill-Donnelly Information Services
	Kuchinsky Gerald M	Hill-Donnelly Information Services
	Saccocio Richard M	Hill-Donnelly Information Services
	Thomas E Cazel Law Office	Hill-Donnelly Information Services
	Allstate Insurance I F	Hill-Donnelly Information Services
	Buchan Doug	Hill-Donnelly Information Services

DRAFT

Year	Uses	Source
2005	CCS Co Inc i G	Hill-Donnelly Information Services
1999	Butn Barryatty	City Publishing Company
	Cazel Thos Eatty	City Publishing Company
	ADuckw orth Kenneth J	City Publishing Company
	attorney	City Publishing Company
	Obng Elw ood M Atty	City Publishing Company
1986	EURINGER INSURANCE AGCY INC	R. L. Polk & Co.
	BEAUCHAMP & COMPANY INC REAL EST	R. L. Polk & Co.
1980	Americas No 1 Health Agency health ins % 525 3731	R. L. Polk & Co.
1975	Americas No 1 Health Agency health ins % 525 3731	R. L. Polk & Co.
1965	SCHMID HELEN J MRS % 522 2348	R. L. Polk & Co.
1962	SCHMID HELEN J MRS	R. L. Polk & Co.
1957	SCHMID HARRIET	R. L. Polk & Co.

101 12TH ST

Year	Uses	Source
2005	Trans State Commercial Realty	Hill-Donnelly Information Services
	Y & L itlie 1 F	Hill-Donnelly Information Services

111 12TH ST

Year	Uses	Source
2005	Multi Unit Address Camp & Camp I P	Hill-Donnelly Information Services
	Camp James D III	Hill-Donnelly Information Services
	Carratt Gus H	Hill-Donnelly Information Services
	Jordan Thomas CPA	Hill-Donnelly Information Services
	Morgan Carratt & Oconnor	Hill-Donnelly Information Services
	Oconnor Michael E	Hill-Donnelly Information Services
	Oconnor Terrence P v	Hill-Donnelly Information Services
	B Patrick S Scott & Assoc 1 P	Hill-Donnelly Information Services

119 12TH ST

Year	Uses	Source
2005	John Hurley & Assoc I P	Hill-Donnelly Information Services

DRAFT

FINDINGS

Year	Uses	Source
2005	Johnson Jane E CPA	Hill-Donnelly Information Services
	Martin Farris J III	Hill-Donnelly Information Services
	Nucleus Creative Group is	Hill-Donnelly Information Services
	Stroup & Martin I P	Hill-Donnelly Information Services
	Stroup James W	Hill-Donnelly Information Services
1999	Johnson Jane E CPA	City Publishing Company
	Mc Hale Michael J	City Publishing Company
	attorney	City Publishing Company
	Stroup James Watty	City Publishing Company
1990	KING M R	Southern Bell
1986	KING M R	R. L. Polk & Co.
	OFFICE BUILDING	R. L. Polk & Co.
	100 COLUMBUS MORTGAGE CO	R. L. Polk & Co.
	101 VACANT	R. L. Polk & Co.
	200 FLORIDA REPORTING SERVICE CT REPORTERS	R. L. Polk & Co.
	301 FAIRCLOTH & CHAMBERS P A	R. L. Polk & Co.
	302 FAIRCLOTH & CHAMBERS P A	R. L. Polk & Co.
	304 VACANT	R. L. Polk & Co.
	400 TUTTLE BUILDING MANAGEMENT OFFICE	R. L. Polk & Co.
	400 ADAMS RANDOLPH LWYR	R. L. Polk & Co.
	401 GRIEF & SCHWARTZ LWYRS	R. L. Polk & Co.
1980	Vacant	R. L. Polk & Co.
	Turbitrol Co genl constn % 522 2575	R. L. Polk & Co.
	Taulman Sales Co % 525 8557	R. L. Polk & Co.
	Milanesi Emily court reporter % 522 2807	R. L. Polk & Co.
1975	Rhind Evelyn % 522 6071	R. L. Polk & Co.
1965	KING PATTI B % 522 6071	R. L. Polk & Co.
1962	KING PATTI B	R. L. Polk & Co.
1957	KING PATTI B	R. L. Polk & Co.
1948	KING JOSEPH E J MD R	Southern Bell Telephone & Telegraph Co.
	KING PATTI B MISS R	Southern Bell Telephone & Telegraph Co.

DRAFT

150 12TH ST

Year	Uses	Source
2005	Muli Unit Address	Hill-Donnelly Information Services
1999	BUILDING	City Publishing Company
	Adams Randolph W atty	City Publishing Company
	A Altstate Ins Cos	City Publishing Company
	Sales Offices	City Publishing Company
	Ft Lauderdale	City Publishing Company
	ABuchan Doug ins	City Publishing Company
	Engle Marlin & Assocs	City Publishing Company
	AMassey Constm Co	City Publishing Company
	k Pett t Chas PAatty	City Publishing Company
	k Rudd Realty Inc	City Publishing Company
	Saccocro Richard M	City Publishing Company
	attorney	City Publishing Company
	IS FROM a Uer Susan APA	City Publishing Company
	t Trans State	City Publishing Company
	Commercial Realty	City Publishing Company
	Walkden John L atll y	City Publishing Company
1990	CHAMBERS STEWART P ATTY FT L	Southern Bell
	EASTHOPE JOE ATTY FT L	Southern Bell
	FAIRCL0 TH & CHAMBER S PA ATY FT L	Southern Bell
	FAIRCLOTH EARL ATTY FT L	Southern Bell
	ADAMS RANDOLPH W ATTY	Southern Bell
	ROAD ATLAS PROMOTIONS	Southern Bell
	VON WIEGAND & ASSOCIATES	Southern Bell
1980	Bennett Roxann ct reporter	R. L. Polk & Co.
	Dolan Fertig & Curtis Pa lw yrs % 525 6652	R. L. Polk & Co.
1975	Under Constn	R. L. Polk & Co.

200 12TH ST

Year	Uses	Source
2005	Pgra Inc I o	Hill-Donnelly Information Services
	Fort Lauderdale Chiropractic	Hill-Donnelly Information Services

DRAFT

Year	Uses	Source
1990	CARROLL CHIROPRACTIC CLINIC PA	Southern Bell
	CARROLL JOAN MSW	Southern Bell
	CARROLL NORMAN B DR CHIROPRCTC PHYS	Southern Bell
1986	CARROLL CHIROPRACTIC CLINIC	R. L. Polk & Co.
	CARROLL JOAN MRS FAMILY COUNSELING	R. L. Polk & Co.
1980	Burch Lawrence J chiro % 764 0444	R. L. Polk & Co.
1975	Grehl Ollie C Mrs % 523 2033	R. L. Polk & Co.
1965	GREHL OLLIE C MRS % 523 2033	R. L. Polk & Co.
1962	GREHL OLLIE C MRS	R. L. Polk & Co.
1957	MARTIN J H	R. L. Polk & Co.

201 12TH ST

Year	Uses	Source
2005	Matthew F Yon Pa I P	Hill-Donnelly Information Services
	Creating The Future Inc I	Hill-Donnelly Information Services
	James Randi Educational Fndtn	Hill-Donnelly Information Services
1999	James Randi Educ	City Publishing Company
	Foundation The	City Publishing Company
1990	CHIDNESE & MCCOLLEM ATTY	Southern Bell
	CHIDNESE PATRICK N ATTY	Southern Bell
	MCCOLLEM MARK R ATTY	Southern Bell
1986	CHIDNESE PATK N LWYR	R. L. Polk & Co.
	MC COLLEM MARK R LWYR	R. L. Polk & Co.
1980	Vacant	R. L. Polk & Co.
1975	Burns Pauline P Mrs	R. L. Polk & Co.
1965	BURNS PAULINE P MRS	R. L. Polk & Co.
1962	BURNS PAULINE P MRS	R. L. Polk & Co.
1957	BURNS PAULINE P MRS	R. L. Polk & Co.

208 12TH ST

Year	Uses	Source
2005	CMP Assoc I P	Hill-Donnelly Information Services
	Grana Lorena V	Hill-Donnelly Information Services

DRAFT

Year	Uses	Source
2005	Miranda & Grana S P	Hill-Donnelly Information Services
	Miranda Ginger A v	Hill-Donnelly Information Services
1999	Comell Balancing Co	City Publishing Company
	CMP Associates	City Publishing Company
1990	ANON WALTER A PA ATTY	Southern Bell
	DESPIES KEVIN J PA ATTY	Southern Bell
1986	CONDON J A & ASSOCIATES INC SURVEYORS QUANTITY	R. L. Polk & Co.
1980	Condon J A & Assocs Inc constn mgrs % 525 8241	R. L. Polk & Co.
1975	Condon J A & Assocs Inc quanity surveyors % 525 8241	R. L. Polk & Co.
1965	KEATH WM E % 5 522 4983	R. L. Polk & Co.
1962	KEATH WM E	R. L. Polk & Co.
1957	KEATH WM E	R. L. Polk & Co.
1948	KEATH W E R	Southern Bell Telephone & Telegraph Co.

209 12TH ST

Year	Uses	Source
1965	MARTIN FLORENCE MRS % 522 2490	R. L. Polk & Co.
1962	MARTIN ALBERT	R. L. Polk & Co.
1957	MARTIN ALBERT	R. L. Polk & Co.

212 12TH ST

Year	Uses	Source
2005	Dixon Camille DDS	Hill-Donnelly Information Services
1999	Overgard Jon DOS	City Publishing Company
	Overgard Jon TDS	City Publishing Company
1990	OVERGARD JON DDS	Southern Bell
	OVERGARD JON T DDS	Southern Bell
1986	OVERGARD JON T DENTIST	R. L. Polk & Co.
1980	Overgard Jon T dentist % 525 6010	R. L. Polk & Co.
1975	Overgard Jon T dentist % 525 6010	R. L. Polk & Co.
1965	DE BRAY BETTY L MRS % 523 8332	R. L. Polk & Co.
1962	DEBRAY HERBERT L	R. L. Polk & Co.

DRAFT

Year	Uses	Source
1957	DEBRAY HERBERT L	R. L. Polk & Co.
	DEBRAY THOS H	R. L. Polk & Co.

220 12TH ST

Year	Uses	Source
2005	Bill Sheppard Bail Bonds	Hill-Donnelly Information Services
1999	Drscount Bail Bonds	City Publishing Company
	Sheppard Bill Bail	City Publishing Company
	Bonds	City Publishing Company
	Sheppard Bill Bail	City Publishing Company
	Bonds	City Publishing Company
	Sheppard William	City Publishing Company
	Bail Bonds	City Publishing Company
1990	BILL SHEPPARD BAIL BONDS	Southern Bell
1986	HARTWIG G E LWYR	R. L. Polk & Co.
	SCHWEIGHARDT RONALD LWYR	R. L. Polk & Co.
1980	Hartw ig G E lw yr % 525 6377	R. L. Polk & Co.
	Moore Sean lw yr % 525 6377	R. L. Polk & Co.
1975	Hartw ig G E lw yr % 525 6377	R. L. Polk & Co.
1965	RITCHIE CHARLES H % 523 3163	R. L. Polk & Co.
1962	VACANT	R. L. Polk & Co.
1957	COOMER ARTH	R. L. Polk & Co.

231 12TH ST

Year	Uses	Source
2005	Hands On Health South Florida	Hill-Donnelly Information Services

260 12TH ST

Year	Uses	Source
1990	BOOKBINDERY STUDIOTHE POMPANO BEACH FL	Southern Bell

300 12TH ST

Year	Uses	Source
2005	CCS Fund Raising I G	Hill-Donnelly Information Services

DRAFT

Year	Uses	Source
2005	Ex Im Marketing Svc S P	Hill-Donnelly Information Services
	Gayle Halligan Attorney At Law	Hill-Donnelly Information Services
	Jason T Forman Law Offices	Hill-Donnelly Information Services

301 12TH ST

Year	Uses	Source
2005	Ticket Clinic A Law Firm IP	Hill-Donnelly Information Services

302 12TH ST

Year	Uses	Source
1980	Economic Devel Council Of Brow ard County % 523 2942	R. L. Polk & Co.

306 12TH ST

Year	Uses	Source
1975	Skinner	R. L. Polk & Co.
1965	BARTS J PAUL % 522 7637	R. L. Polk & Co.
1962	BARTZ J PAUL	R. L. Polk & Co.
1957	BARTZ J PAUL	R. L. Polk & Co.

308 12TH ST

Year	Uses	Source
1986	LINDSEY SARA C	R. L. Polk & Co.
1980	Vacant	R. L. Polk & Co.
1975	Delnero Michl B % 524 1815	R. L. Polk & Co.
1965	DELNERO MICHL B % 524 1815	R. L. Polk & Co.
1962	ROZAR JOHN P	R. L. Polk & Co.
1957	DOSWELL JOHN N	R. L. Polk & Co.

314 12TH ST

Year	Uses	Source
1986	VACANT	R. L. Polk & Co.
1980	Voychinski Winnifred G Mrs % 522 6343	R. L. Polk & Co.
1975	Voychinski Roman L % 522 6343	R. L. Polk & Co.
1965	VOYCHINSKI ROMAN L % 522 6343	R. L. Polk & Co.
1962	VOYCHINSKI ROMAN L	R. L. Polk & Co.

DRAFT

Year	Uses	Source
1957	VOYCHINSKI ROMAN L	R. L. Polk & Co.
1948	VOYCHINSKI R L R	Southern Bell Telephone & Telegraph Co.

315 12TH ST

Year	Uses	Source
2005	Sweeting Linda C	Hill-Donnelly Information Services
1990	HALL CECIL B DDS PA	Southern Bell
1986	HALL CECIL B ORTHODONTIST	R. L. Polk & Co.
1980	Hall Cecil B orthodontist % 527 0103	R. L. Polk & Co.
1975	Hall Cecil B orthodontist % 527 0103	R. L. Polk & Co.
1965	STEWART FLORENCE P MRS % 523 0289	R. L. Polk & Co.
1962	STEWART FLORENCE P MRS	R. L. Polk & Co.
1957	STEWART FLORENCE P MRS	R. L. Polk & Co.

320 12TH ST

Year	Uses	Source
1980	Klob Ruth E Mrs % 523 2116	R. L. Polk & Co.
1975	Klob Ruth E Mrs % 523 2116	R. L. Polk & Co.
1965	KLOB HENRY C % 523 2116	R. L. Polk & Co.
1962	KLOB HENRY C	R. L. Polk & Co.
1957	KLOB HENRY C	R. L. Polk & Co.

400 12TH ST

Year	Uses	Source
2005	Randolph W Adams Law Office	Hill-Donnelly Information Services
	DAVIE BLVD PROFESSIONAL	Hill-Donnelly Information Services
	Bardes & Gleason Insurance	Hill-Donnelly Information Services
	Datafax/factual Data is	Hill-Donnelly Information Services
	Draper &Assoc 1 P	Hill-Donnelly Information Services
	Gold Key Yacht Sales Inc	Hill-Donnelly Information Services
	Lydiah Yana Law Office I P	Hill-Donnelly Information Services
	Shaffner Bmuce G	Hill-Donnelly Information Services
	Williams Suzanne E	Hill-Donnelly Information Services
1999	DAVIE BLVD PROFESSIONAL	City Publishing Company

DRAFT

Year	Uses	Source
1999	Bail Bonds	City Publishing Company
	Bardes & Gleason	City Publishing Company
	Insurance Agency	City Publishing Company
	Co counsel	City Publishing Company
	KTGY FROM Group Inc	City Publishing Company
	Southem Staffing	City Publishing Company
	AShategic	City Publishing Company
	Technologies	City Publishing Company
	Research	City Publishing Company
1990	ALFERO ANTHONY J ATTY	Southern Bell
	INTERLAM INC PLASTCS	Southern Bell
	LEYDIG RICHARD A JR ATTY	Southern Bell
	MODULAR WOODS SYSTEM	Southern Bell
	S M D REALTY	Southern Bell
	S & S TRADER ENTERPRISES INC	Southern Bell
	SCHWEIGHARDT RONALD J PA ATTY	Southern Bell
1980	Twelfth Street Apartments % 522 2348	R. L. Polk & Co.
1975	Twelfth Street Apartments % 522 2348	R. L. Polk & Co.
	Schmid Helen J real est % 522 2348	R. L. Polk & Co.
	Myrdal Barney Reg Real Est Broker % 522 2348	R. L. Polk & Co.
1965	VACANT	R. L. Polk & Co.
1962	VACANT	R. L. Polk & Co.
1957	VACANT	R. L. Polk & Co.

401 12TH ST

Year	Uses	Source
2005	Stellar PM Inc	Hill-Donnelly Information Services
	Strategic Technologies/researh	Hill-Donnelly Information Services
1999	Eastsrde Holdings Inc	City Publishing Company
1990	BELLON PEREZ & PEREZ ARCHITECTS PLANNERS INC	Southern Bell
	HAMBLEN WM CO INC IBR	Southern Bell
1986	HAMBLEN WM CO LUMBER	R. L. Polk & Co.

DRAFT

Year	Uses	Source
1986	OUTDOOR DESIGN GROUP CONSTN	R. L. Polk & Co.
	GARCIA-LAVIN JOSE M ARCHT	R. L. Polk & Co.
1985	SANCHEZ MIGUEL F ARCHT	Southern Bell
1980	Novo & Associates Inc % 524 4585	R. L. Polk & Co.
1975	No Return	R. L. Polk & Co.
1965	NO RETURN	R. L. Polk & Co.
1962	TRANSIENT	R. L. Polk & Co.
1957	KLUZ FRANK	R. L. Polk & Co.

402 12TH ST

Year	Uses	Source
1980	Transient	R. L. Polk & Co.
1975	Corray Fred	R. L. Polk & Co.
1965	VACANT	R. L. Polk & Co.
1962	VACANT	R. L. Polk & Co.
1957	SCHMITZ HEINZ B	R. L. Polk & Co.

403 12TH ST

Year	Uses	Source
1990	GARCIA LAVIN JOSE M ARCHITECT PLANNER PA	Southern Bell
1986	VACANT	R. L. Polk & Co.
1980	Gomez Associates archts % 523 6546	R. L. Polk & Co.
1975	Vacant	R. L. Polk & Co.
1965	WARD HERBERT C	R. L. Polk & Co.
1962	WARD HERBERT C	R. L. Polk & Co.
1957	WARD HERBERT C	R. L. Polk & Co.
1948	PEAVY H J JR R	Southern Bell Telephone & Telegraph Co.

404 12TH ST

Year	Uses	Source
1980	Schmidt Christian % 523 0267	R. L. Polk & Co.
1975	Schmidt Christian % 523 0267	R. L. Polk & Co.
1965	VACANT	R. L. Polk & Co.
1962	VACANT	R. L. Polk & Co.

DRAFT

Year	Uses	Source
1957	NO RETURN	R. L. Polk & Co.

405 12TH ST

Year	Uses	Source
2005	Laramie George A AS	Hill-Donnelly Information Services
	Wnright Danny	Hill-Donnelly Information Services
1999	Marks Sonia	City Publishing Company
	Sandor Nicholas	City Publishing Company
1990	KEISTER DAN	Southern Bell
	TOLVE BRENDA L	Southern Bell
1986	FOUR O ONE RENTAL APARTMENTS	R. L. Polk & Co.
	A IRELAND ROBT	R. L. Polk & Co.
	B VACANT	R. L. Polk & Co.
1980	Four O One Rental Apartments	R. L. Polk & Co.
	No Return	R. L. Polk & Co.
	Helw ig Barbara % 524 0217	R. L. Polk & Co.
	Vacant	R. L. Polk & Co.
	Vacant	R. L. Polk & Co.
1975	Ward Apartments	R. L. Polk & Co.
1965	WARD APARTMENTS	R. L. Polk & Co.
	WARD RICHD E	R. L. Polk & Co.

406 12TH ST

Year	Uses	Source
1980	Transient 5 Hses 406 12	R. L. Polk & Co.
1975	Vacant	R. L. Polk & Co.
1962	WRIGHT ROBT L	R. L. Polk & Co.
1957	VACANT	R. L. Polk & Co.

408 12TH ST

Year	Uses	Source
1965	TWELFTH STREET APARTMENTS	R. L. Polk & Co.
1962	NO RETURN	R. L. Polk & Co.
1957	LEONARDI ANTOINETTE R	R. L. Polk & Co.

DRAFT

410 12TH ST

Year	Uses	Source
1975	Peters Lucinda Mrs % 527 0756	R. L. Polk & Co.
1965	MAUGER RUSSELL F % 522 6619	R. L. Polk & Co.
1962	VACANT	R. L. Polk & Co.
1957	CORYA JAS P	R. L. Polk & Co.

412 12TH ST

Year	Uses	Source
1975	Transient	R. L. Polk & Co.
1965	SQUIRES WAYNE W	R. L. Polk & Co.
1962	NO RETURN	R. L. Polk & Co.
1957	WOLFE BUD E	R. L. Polk & Co.
	SINE JOS H JA	R. L. Polk & Co.

414 12TH ST

Year	Uses	Source
1980	Ireland Bob K % 4	R. L. Polk & Co.
1975	Uveges Joseph % 522 8294	R. L. Polk & Co.
1965	VACANT	R. L. Polk & Co.
1962	VACANT	R. L. Polk & Co.

415 12TH ST

Year	Uses	Source
1999	Carlisle&Le Cates	City Publishing Company
	attorneys	City Publishing Company
	Carlsle R E atly	City Publishing Company
	Caritsle Stephen atty	City Publishing Company
	Le Cates WB atty	City Publishing Company
1990	CARLISLE DAVID R ATTY	Southern Bell
	CARLISLE & LE CATES ATTYS	Southern Bell
	CARLISLE RUSSELL E ATTY	Southern Bell
	LE CATES WILLIAM B ATTY	Southern Bell
1986	CARLISLE & LE CATES LWYRS	R. L. Polk & Co.
	TORCH PRODUCTS INC HSEHOLD PRODUCTS	R. L. Polk & Co.

DRAFT

Year	Uses	Source
1980	Carlisle Le Cates & Cullen lw yrs	R. L. Polk & Co.
1975	Olicker Maury % 523 8001	R. L. Polk & Co.
1965	FERGUSON ELLEN	R. L. Polk & Co.
1962	HARTWICK ALBERT	R. L. Polk & Co.

416 12TH ST

Year	Uses	Source
1980	Keith James S	R. L. Polk & Co.
1975	Taylor	R. L. Polk & Co.
1965	ALLEN WINN G % 522 3049	R. L. Polk & Co.
1962	VACANT	R. L. Polk & Co.
1957	DEARDORFF APARTMENTS	R. L. Polk & Co.
	FASSETT HARRY C	R. L. Polk & Co.

418 12TH ST

Year	Uses	Source
1980	Vacant	R. L. Polk & Co.
1975	Lyon Julian % 522 4922	R. L. Polk & Co.
1965	VACANT	R. L. Polk & Co.
1962	VACANT	R. L. Polk & Co.
1957	OATLEY WM R	R. L. Polk & Co.

420 12TH ST

Year	Uses	Source
2005	Stark Paul	Hill-Donnelly Information Services
	Vinikoor David G	Hill-Donnelly Information Services
	Vinikoor Ilene M	Hill-Donnelly Information Services
1999	Stark Paul At y n	City Publishing Company
	Vinikoor David G atty	City Publishing Company
	AVinrkoor iene M	City Publishing Company
	attorneys	City Publishing Company
1990	VINIKOOR DAVID G ATTY	Southern Bell
	VINIKOOR ILENE M AC SW LCSW	Southern Bell
1986	VINIKOOR DAVID G LWYR	R. L. Polk & Co.

DRAFT

Year	Uses	Source
1980	Menser Mark C lw yr	R. L. Polk & Co.
	Beamer Wm D lw yr	R. L. Polk & Co.
1975	Miller Calvin % 522 1110	R. L. Polk & Co.
1965	COLLIER MYRTLE M MRS % 522 1110	R. L. Polk & Co.
1962	BURKHART MYRTLE M MRS	R. L. Polk & Co.
1957	BRADY ORA L	R. L. Polk & Co.
1948	DIXON HOME PORTRAIT	Southern Bell Telephone & Telegraph Co.

500 12TH ST

Year	Uses	Source
2005	Hanna Peter A	Hill-Donnelly Information Services
	Hanna Peter N	Hill-Donnelly Information Services
1999	Hanna Peter N atty	City Publishing Company
	Watertow er	City Publishing Company
	Development	City Publishing Company
	A Weck Brian Law	City Publishing Company
	Offices	City Publishing Company
	Offices	City Publishing Company
	Weck Patricia LAtty	City Publishing Company
1990	HANNA PETER N ATTY	Southern Bell
1986	HANNA PETER N LWYR	R. L. Polk & Co.
1980	Hanna Peter N lw yr	R. L. Polk & Co.
1975	Hennekam Richd L lw yr % 525 0664	R. L. Polk & Co.
	Morcroft C Randall lw yr % 525 0664	R. L. Polk & Co.
	Scherer Wm lw yr % 525 0664	R. L. Polk & Co.
1965	VACANT	R. L. Polk & Co.
	KLINGMEYER MARGUERITE % 522 3498	R. L. Polk & Co.
1962	VACANT	R. L. Polk & Co.
1957	KLINGMEYER MARGUERITE	R. L. Polk & Co.

501 12TH ST

Year	Uses	Source
2005	Bacen Stephen	Hill-Donnelly Information Services
	Coldw ell Banker 2 F	Hill-Donnelly Information Services

DRAFT

FINDINGS

Year	Uses	Source
2005	Florida Financial I F	Hill-Donnelly Information Services
	Kaplan Constance 7v	Hill-Donnelly Information Services
1999	Bacen & Kaplan PA	City Publishing Company
	attorney	City Publishing Company
	Bacen & Kaplan PA	City Publishing Company
	SSI FROM Disabillty	City Publishing Company
	RFrst Recovery Inc	City Publishing Company
	ronda Flnanaal	City Publishing Company
	Assirc Specialists	City Publishing Company
1990	BACEN & KAPLAN PA ATTY	Southern Bell
	BACEN STEPHEN ATTY	Southern Bell
	HAMMEL MARY ATTY	Southern Bell
	KAPLAN CONSTANCE ATTY	Southern Bell
	NAPP ILENE D ATTY	Southern Bell
	TELESCA BARBARA A ATTY	Southern Bell
	WIHNYK PATRICIA S ATTY	Southern Bell
1986	MULTISPECIALTY MED & DIAGNOSTIC CNTR	R. L. Polk & Co.
	VACANT	R. L. Polk & Co.
1980	Linda Anne Apartments	R. L. Polk & Co.
	Transient	R. L. Polk & Co.
	Transient	R. L. Polk & Co.
	Whittleton Marshall R	R. L. Polk & Co.
1975	Linda Anne Apartments	R. L. Polk & Co.
	Vacant	R. L. Polk & Co.
	Mis Al	R. L. Polk & Co.
	Francis Zed S Jr % 523 8827	R. L. Polk & Co.
1965	LINDA APARTMENTS	R. L. Polk & Co.
	FRANCIS ZED S % 523 8827	R. L. Polk & Co.
1962	LINDA ANNA APARTMENTS	R. L. Polk & Co.
	FRANCIS ZED S	R. L. Polk & Co.
1957	LINDA ANNA APARTMENTS	R. L. Polk & Co.
	FRANCIS ZED S	R. L. Polk & Co.

DRAFT

FINDINGS

520 12TH ST

Year	Uses	Source
2005	h Janiszew ski C H A 7	Hill-Donnelly Information Services

545 12TH ST

Year	Uses	Source
2005	h Sloan D Av	Hill-Donnelly Information Services

590 12TH ST

Year	Uses	Source
2005	NCL	Hill-Donnelly Information Services

605 12TH ST

Year	Uses	Source
2005	h Cotton J	Hill-Donnelly Information Services
1999	Cotton J	City Publishing Company
1986	TANSEY THOS	R. L. Polk & Co.
1980	Vacant	R. L. Polk & Co.

607 12TH ST

Year	Uses	Source
2005	Berdugo Mordi	Hill-Donnelly Information Services
1986	SUMMERLIN DAVID A	R. L. Polk & Co.
1980	Symmers Benj K	R. L. Polk & Co.

615 12TH ST

Year	Uses	Source
1999	How ard J	City Publishing Company
	Terry James E	City Publishing Company
1990	BARTON JAMES P	Southern Bell

702 12TH ST

Year	Uses	Source
1986	VACANT	R. L. Polk & Co.
1980	Vacant	R. L. Polk & Co.
1975	Vacant	R. L. Polk & Co.
1965	REID DAVID % 524 5797	R. L. Polk & Co.

DRAFT

Year	Uses	Source
1962	REID DAVID	R. L. Polk & Co.
1957	REID DAVID	R. L. Polk & Co.

704 12TH ST

Year	Uses	Source
2005	708 712 714 720 Na	Hill-Donnelly Information Services
1999	Lynsen Group Inc	City Publishing Company
1986	BERNACKI ROBT A	R. L. Polk & Co.
1980	Bernacki Robt % 761 1691	R. L. Polk & Co.
1965	BERCIC PAUL P % 522 4469	R. L. Polk & Co.
	DOUGLAS MARY	R. L. Polk & Co.
1962	BERCIC PAUL P	R. L. Polk & Co.
1957	BERCIC PAUL P	R. L. Polk & Co.
1948	CARSON C E R	Southern Bell Telephone & Telegraph Co.

708 12TH ST

Year	Uses	Source
1999	Guest L	City Publishing Company
1990	IORIO JEFF	Southern Bell
1986	WILLS MARTIN J	R. L. Polk & Co.
1980	Sparagna Lena % 764 5917	R. L. Polk & Co.
	Stefl Viola E Mrs % 525 7842	R. L. Polk & Co.
1975	Caire Harriette % 525 1585	R. L. Polk & Co.
1965	SPARAGNA LENA E MRS	R. L. Polk & Co.
	COLLINS HAZEL	R. L. Polk & Co.
1962	SPARAGNA LENA E MRS	R. L. Polk & Co.
1957	SPARAGNA EUG	R. L. Polk & Co.
	OMALLEY JOHN N	R. L. Polk & Co.
1948	SPARAGNA VICTORIA R	Southern Bell Telephone & Telegraph Co.

712 12TH ST

Year	Uses	Source
1999	Guest R	City Publishing Company
1990	STEFL V E FT L	Southern Bell

DRAFT

Year	Uses	Source
1990	VENTRELLI NICHOLAS	Southern Bell
1986	VENTRELLI ARANKA MRS	R. L. Polk & Co.
1980	Ventrelli Aranka Mrs % 522 5609	R. L. Polk & Co.
	Sdebel Adolph	R. L. Polk & Co.
1975	Ventrelli Nicholas % 522 5609	R. L. Polk & Co.
	Stefl Viola Mrs % 525 7842	R. L. Polk & Co.
1965	RAUS MARIO	R. L. Polk & Co.
1962	RAUS VICTORIA MRS	R. L. Polk & Co.

714 12TH ST

Year	Uses	Source
1999	Crawley Chuck	City Publishing Company
1990	ROBERSON FLOYD A	Southern Bell
1986	GIBBONS R	R. L. Polk & Co.
1980	Mc Millen Gerald T % 522 3443	R. L. Polk & Co.
	Vacant	R. L. Polk & Co.
1975	Mc Millen Gerald % 522 3443	R. L. Polk & Co.
1965	MC MILLAN T GERALD % 523 1820	R. L. Polk & Co.
1962	MCMILLEN T GERALD	R. L. Polk & Co.
1957	MCMILLEN T GERALD	R. L. Polk & Co.
1948	DECKER W H JR OFC	Southern Bell Telephone & Telegraph Co.

720 12TH ST

Year	Uses	Source
1999	Canoola Lisa	City Publishing Company
	Pascoe Ron	City Publishing Company
	A Posey Alyssa	City Publishing Company
1990	KEZAR V	Southern Bell
1980	Jin David % 523 2212	R. L. Polk & Co.
1975	Sarver Larry	R. L. Polk & Co.
1965	VACANT	R. L. Polk & Co.
	DE FELICE JERRY V	R. L. Polk & Co.
1962	VACANT	R. L. Polk & Co.
1957	NO RETURN	R. L. Polk & Co.

DRAFT

Year	Uses	Source
1957	NO RETURN	R. L. Polk & Co.
1948	WOLFSKILL MAURICE E R	Southern Bell Telephone & Telegraph Co.

800 12TH ST

Year	Uses	Source
2005	Coyle Bernadette	Hill-Donnelly Information Services
	H Pascoe Ron	Hill-Donnelly Information Services
1999	Hollyw ood Brian	City Publishing Company
	Hollyw ood Bnan	City Publishing Company
	Listng W	City Publishing Company
	s Listing Willam	City Publishing Company
1990	QUICK LARRY	Southern Bell
	STOWERS MICHAEL	Southern Bell
1986	GONZALEZ AIDE M	R. L. Polk & Co.
1980	Peterson Ronald J % 524 6691	R. L. Polk & Co.
1975	Peterson Ronald J % 524 6691	R. L. Polk & Co.
1965	ROGERS GRACE	R. L. Polk & Co.
	WILKERSON M	R. L. Polk & Co.
1962	VACANT	R. L. Polk & Co.
1957	SKOTNES LUDWIG P	R. L. Polk & Co.
1948	ISRAEL FANNIE W R	Southern Bell Telephone & Telegraph Co.

804 12TH ST

Year	Uses	Source
2005	HStrunk MI AA	Hill-Donnelly Information Services
1999	Thron K	City Publishing Company
1990	THIRION MARK	Southern Bell
1986	THIRION MARK A	R. L. Polk & Co.
1980	Gioseffi Ronald E % 524 2441	R. L. Polk & Co.
1975	Gioseffi Ronald E % 521 2441	R. L. Polk & Co.
1965	HARCARIK ROBT F % 522 5510	R. L. Polk & Co.
1962	STEVES ELBERT G	R. L. Polk & Co.
1957	STEVES ELBERT G	R. L. Polk & Co.
1948	MARABLE GARY R	Southern Bell Telephone & Telegraph Co.

DRAFT

Year	Uses	Source
1948	SULLIVAN WM W R	Southern Bell Telephone & Telegraph Co.

808 12TH ST

Year	Uses	Source
2005	H Zielew ski D 7v	Hill-Donnelly Information Services
1999	Brow n C	City Publishing Company
	Willis S	City Publishing Company
	Zielew sla D	City Publishing Company
	e Zielew sld Dane	City Publishing Company
1990	GRAFF HOLLY	Southern Bell
	HEADRICK ROBERT L	Southern Bell
	PUHEK GREGG	Southern Bell
1986	NO RETURN	R. L. Polk & Co.
	1 SILVER TODD	R. L. Polk & Co.
	2 GANN LARRY	R. L. Polk & Co.
1980	Hanley Marshall	R. L. Polk & Co.
	Vacant	R. L. Polk & Co.
1975	Dalton Mary C Mrs % 522 6304	R. L. Polk & Co.
1965	DALTON MARY C MRS % 522 6304	R. L. Polk & Co.
	CHEEK LYDIA M	R. L. Polk & Co.
	SCHUSTER MARIA % 522 4671	R. L. Polk & Co.
1962	DALTON MARY C MRS	R. L. Polk & Co.
1957	DALTON MARY C MRS	R. L. Polk & Co.

812 12TH ST

Year	Uses	Source
2005	Bolich Gray	Hill-Donnelly Information Services
1999	s Estrada Rinrdo o D	City Publishing Company
	Herb Enc	City Publishing Company
1986	WALKOWSKI MICHL W	R. L. Polk & Co.
1980	Brew es Frank C	R. L. Polk & Co.
	Raak Richd	R. L. Polk & Co.
1975	Brew es Frank C notary pub % 524 7082	R. L. Polk & Co.
	Transient	R. L. Polk & Co.

DRAFT

Year	Uses	Source
1965	BREWES FRANK C % 524 7082	R. L. Polk & Co.
	TOUHEY JOSEPH V	R. L. Polk & Co.
1957	MEADE JOHN	R. L. Polk & Co.
1948	FLANDERS GENEVIEVE MRS R	Southern Bell Telephone & Telegraph Co.

816 12TH ST

Year	Uses	Source
2005	H Gaudette J	Hill-Donnelly Information Services
1986	BUCKLAND DON	R. L. Polk & Co.
1980	Bohn Thos	R. L. Polk & Co.
1975	Bitterman Emory % 522 8620	R. L. Polk & Co.
1965	MOSELEY HENRY	R. L. Polk & Co.
1962	VACANT	R. L. Polk & Co.
1957	BROWN CARL J	R. L. Polk & Co.

818 12TH ST

Year	Uses	Source
2005	Gaudette ME	Hill-Donnelly Information Services
1999	e Hackel Kurt	City Publishing Company
1986	BLACK JOHN	R. L. Polk & Co.
1980	Marconi Mark S % 523 4597	R. L. Polk & Co.
1975	Cushman Richd B % 525 8695	R. L. Polk & Co.
1965	PARKHURST BYRON B % JA4 7420	R. L. Polk & Co.
1962	PARKHURST BYRON B	R. L. Polk & Co.
1957	BROKER JANE E	R. L. Polk & Co.

820 12TH ST

Year	Uses	Source
1990	AIELLO ROBERT A	Southern Bell
1986	AIELLO ROBT A	R. L. Polk & Co.
1980	Aiello Robt A % 524 6892	R. L. Polk & Co.
1975	Crowley	R. L. Polk & Co.
1965	SABOURIN LEO J	R. L. Polk & Co.
1962	HASBROOK WM R SPRAYER	R. L. Polk & Co.

DRAFT

Year	Uses	Source
1957	NO RETURN	R. L. Polk & Co.

822 12TH ST

Year	Uses	Source
1990	FREED DENA	Southern Bell
1986	COUGHLIN MICHL	R. L. Polk & Co.
1980	Lo Mauro Charles % 525 1708	R. L. Polk & Co.
1975	Gaff Helen L Mrs % 524 9066	R. L. Polk & Co.
1965	GAFF HELEN L MRS % JA4 6343	R. L. Polk & Co.
1962	VACANT	R. L. Polk & Co.

824 12TH ST

Year	Uses	Source
2005	Ennis John W Capt	Hill-Donnelly Information Services
1999	Enns John W Captain	City Publishing Company
1990	ENNIS JOHN W CAPTAIN	Southern Bell
1986	ENNIS JOHN W	R. L. Polk & Co.
1980	Ennis John W % 522 4681	R. L. Polk & Co.
1975	Ennis Marie S Mrs % 522 4681	R. L. Polk & Co.
1965	ENNIS MARIE S MRS % JA2 4681	R. L. Polk & Co.
1962	ENNIS MARIE S MRS	R. L. Polk & Co.
1957	ENNIS MARIE S MRS	R. L. Polk & Co.
1948	ENNIS MARIE MRS R	Southern Bell Telephone & Telegraph Co.

828 12TH ST

Year	Uses	Source
2005	H Bellamy Anne A	Hill-Donnelly Information Services
1999	Palazzi Paul	City Publishing Company
1986	HAWN D	R. L. Polk & Co.
1980	Burns Helen S Mrs % 524 3829	R. L. Polk & Co.
1975	Burns James B w inter res % 524 3829	R. L. Polk & Co.
1965	RYNBERK ESTHER M MRS % 523 9432	R. L. Polk & Co.
1962	RYNBERK ESTHER M MRS	R. L. Polk & Co.
1957	CASON HARRY T	R. L. Polk & Co.

DRAFT

FINDINGS

829 12TH ST

Year	Uses	Source
2005	NCL	Hill-Donnelly Information Services
1999	Parker DJ	City Publishing Company
1990	PAPPAELIOU GEORGE	Southern Bell
	PREZIOTTE ANGELA	Southern Bell
	WEATHERBEE ANN	Southern Bell
1986	VANVOOREN ALOIS J	R. L. Polk & Co.
1980	Vanvooren Alois J % 527 9168	R. L. Polk & Co.
1975	Vanvooren Alois % 527 9168	R. L. Polk & Co.
1965	POUTTU THOS E % 524 7051	R. L. Polk & Co.
1962	POUTTU THOS E	R. L. Polk & Co.
1957	PATON	R. L. Polk & Co.

405C 12TH ST

Year	Uses	Source
1986	VACANT	R. L. Polk & Co.

420A 12TH ST

Year	Uses	Source
1986	VINIKOOR ILENE M MARRIAGE & FAMILY COUN	R. L. Polk & Co.

712A 12TH ST

Year	Uses	Source
1986	STEFL VIOLA	R. L. Polk & Co.

720A 12TH ST

Year	Uses	Source
1986	MC KINNEY JOHN E	R. L. Polk & Co.

720B 12TH ST

Year	Uses	Source
1986	VACANT	R. L. Polk & Co.

DRAFT

720-A 12TH ST

Year	Uses	Source
1990	BARBER G	Southern Bell

404-10 12TH ST

Year	Uses	Source
1957	SERGE ROBT APARTMENTS	R. L. Polk & Co.

405-11 12TH ST

Year	Uses	Source
1962	WARD APARTMENTS	R. L. Polk & Co.
	WARD RICHD E	R. L. Polk & Co.
1957	WARD APARTMENTS	R. L. Polk & Co.
	WARD RICHD E	R. L. Polk & Co.

412-14 12TH ST

Year	Uses	Source
1957	MCCLIMAN APARTMENTS	R. L. Polk & Co.

720 1/2 12TH ST

Year	Uses	Source
1962	ANGEL JUAN	R. L. Polk & Co.

812 1/2 12TH ST

Year	Uses	Source
1986	VACANT	R. L. Polk & Co.
1957	CHRISENTON BLANCHE W MRS	R. L. Polk & Co.
1948	BUNDY RUTH MRS R	Southern Bell Telephone & Telegraph Co.

12TH TER

525 12TH TER

Year	Uses	Source
1970	BROWN DOREATHA MRS	R. L. Polk & Co.

527 12TH TER

Year	Uses	Source
1970	VACANT	R. L. Polk & Co.

DRAFT

530 12TH TER

Year	Uses	Source
1970	SMITH ALBERT	R. L. Polk & Co.

532 12TH TER

Year	Uses	Source
1970	HAYWOOD JOHN L	R. L. Polk & Co.

533 12TH TER

Year	Uses	Source
1970	MC KINNEY ARLINGTON	R. L. Polk & Co.

535 12TH TER

Year	Uses	Source
1970	DUNBAR EUGENE	R. L. Polk & Co.
	WALKER JAMES	R. L. Polk & Co.

544 12TH TER

Year	Uses	Source
1970	JOHNSON KITTIE L	R. L. Polk & Co.

545 12TH TER

Year	Uses	Source
1970	VACANT	R. L. Polk & Co.

527 1/2 12TH TER

Year	Uses	Source
1970	SMITH HEZZYE	R. L. Polk & Co.

13TH

303 13TH

Year	Uses	Source
1951	HANGER JOHN H REV	Southern Directory Company

310 13TH

Year	Uses	Source
1951	WHARTON JOHN C	Southern Directory Company

DRAFT

311 13TH

Year	Uses	Source
1951	MCMILLEN MILES H	Southern Directory Company

314 13TH

Year	Uses	Source
1951	SCHMITT VALENTINE	Southern Directory Company

13TH ST

200 13TH ST

Year	Uses	Source
2005	CROISSANT PARK Budget Graphics Inc ls	Hill-Donnelly Information Services
	Cannon Allen L	Hill-Donnelly Information Services
	Fertig & Gramling 2 P	Hill-Donnelly Information Services
	Gramling Frank R	Hill-Donnelly Information Services
	Haber Merryl	Hill-Donnelly Information Services
	Lidondici Darlene M	Hill-Donnelly Information Services
	Markham Campaign o	Hill-Donnelly Information Services
	Michelson Stuart R	Hill-Donnelly Information Services
	Williams Levy	Hill-Donnelly Information Services
1999	CROISSANT PARK PROFESSIONAL	City Publishing Company
	Community Devlpmnt	City Publishing Company
	Boyer Cns E atty	City Publishing Company
	Cannon Allen L atty	City Publishing Company
	Femander Kevin Atty	City Publishing Company
	Fertig & Gramling	City Publishing Company
	attorney	City Publishing Company
	Fertrg C Raty	City Publishing Company
	Gramling Frank R atty	City Publishing Company
	Haber Merryl atty	City Publishing Company
	Jasper Toby atty	City Publishing Company
	Lidondici Darlene M	City Publishing Company
	attorney	City Publishing Company
	Mcleod Michael W atty	City Publishing Company

DRAFT

Year	Uses	Source
1999	JRousse Raissa Atty	City Publishing Company
	Williams Levy atty	City Publishing Company
1990	BARONE DAVID PH D	Southern Bell
	BRENNER BEVERLEY L MS	Southern Bell
	CPI REHABILITATIVE SERVICES	Southern Bell
	CADDY GLENN R PH D	Southern Bell
	CITROWEST INC	Southern Bell
	CLINICAL PSYCHOLOGY INSTITUTE INC	Southern Bell
	CORPORATE PSYCHOLOGY INSTITUTE	Southern Bell
	KELLEY ROBERT P M S	Southern Bell
	LACKEY WALTER M S	Southern Bell
	LEGEL LARRY PA CPA	Southern Bell
	PICKARD LAURIE M S	Southern Bell
	ROYAL OAK RESTAURANT	Southern Bell
	WESTBERRY LYNNE PH D	Southern Bell
	WESTBERRY RICHARD PHD	Southern Bell
1986	LEGEL PAFFORD & HEAD P A ACCTS	R. L. Polk & Co.
	SUITES	R. L. Polk & Co.
	CLINICAL PSYCHOLOGY INSTITUTE	R. L. Polk & Co.
	PSYCHOLOGICAL SERVS	R. L. Polk & Co.
	222 FELD PETER ATTY	R. L. Polk & Co.
1980	Thisler Esther Mrs	R. L. Polk & Co.
1975	Thisler Esther Mrs % 522 1597	R. L. Polk & Co.
1970	VACANT	R. L. Polk & Co.
1965	PEAVY H JACK JR % 524 2414	R. L. Polk & Co.
1962	PEAVY H JACK JR	R. L. Polk & Co.
1957	PEAVY H JACK JR	R. L. Polk & Co.
1948	PEAVY H J DR PHYS	Southern Bell Telephone & Telegraph Co.

201 13TH ST

Year	Uses	Source
2005	First Christian Church o	Hill-Donnelly Information Services
	Hughes Stacy E AO	Hill-Donnelly Information Services

DRAFT

Year	Uses	Source
1999	First Christian Ch Of	City Publishing Company
	Ft Lauderdale	City Publishing Company
	Hughes Stacy E	City Publishing Company
	minister	City Publishing Company
1990	FIRST CHRISTIAN CHURCH OF FT LAUDERDALE	Southern Bell
	HAUN DAVID L DR	Southern Bell
1986	FIRST CHRISTIAN CHURCH	R. L. Polk & Co.
1980	First Christian Church % 523 6456	R. L. Polk & Co.
	Center For Pastoral Counseling & Human Devel % 525 3897	R. L. Polk & Co.
1975	First Christian Church % 523 6456	R. L. Polk & Co.
	First Christian Church Child Care Center	R. L. Polk & Co.
	Center For Pastoral Counseling And Human Dvlpment % 523 6456	R. L. Polk & Co.
1970	FIRST CHRISTIAN CHURCH	R. L. Polk & Co.
1965	FIRST CHRISTIAN CHURCH % 523 6456	R. L. Polk & Co.
1962	FIRST CHRISTIAN CHURCH	R. L. Polk & Co.
1957	FIRST CHARISTIAN CH	R. L. Polk & Co.

203 13TH ST

Year	Uses	Source
2005	Na CL	Hill-Donnelly Information Services

214 13TH ST

Year	Uses	Source
2005	Corporate	Hill-Donnelly Information Services
	Sager D llene	Hill-Donnelly Information Services
	Shepard Stone & Assoc 1 F	Hill-Donnelly Information Services
1999	Business Tirv Advisrs ra	City Publishing Company
	St Francis Community	City Publishing Company
	Health Center o	City Publishing Company
1990	GEISEKING KENNETH W ATTY	Southern Bell
	GIACOMA PETER J JR ATTY	Southern Bell
	GIESEKING KENNETH W ATTY	Southern Bell

DRAFT

Year	Uses	Source
1986	VACANT	R. L. Polk & Co.
1980	Sweet Eliz Mrs % 522 7852	R. L. Polk & Co.
1975	Mathews Mary O Mrs % 522 7852	R. L. Polk & Co.
1970	MATHEWS MARY O MRS	R. L. Polk & Co.
1965	MATHEWS MARY O MRS % 522 7852	R. L. Polk & Co.
1962	MATHEWS MARY MRS	R. L. Polk & Co.
1957	MATHEWS MARY O MRS	R. L. Polk & Co.

215 13TH ST

Year	Uses	Source
1957	FIRST CHRISTIAN CH	R. L. Polk & Co.
1948	CHRISTIAN CHURCH	Southern Bell Telephone & Telegraph Co.
	STAUFFER CLARENCE C REV R	Southern Bell Telephone & Telegraph Co.

300 13TH ST

Year	Uses	Source
2005	Shulby Todd v	Hill-Donnelly Information Services
	Whitelock & Shulby P	Hill-Donnelly Information Services
	Whitelock Charles A	Hill-Donnelly Information Services
1999	Shulby Todd	City Publishing Company
	Whitelock&	City Publishing Company
	Associates PA Atty	City Publishing Company
	Whitelock Charles	City Publishing Company
	Whntelock Christopher	City Publishing Company
1990	CASH ROBERT O & ASSOCIATES INS FT L	Southern Bell
	ROBERT O CASH & ASSOCIATES INS FT L	Southern Bell
	VANDER BURG JACK INS FT L	Southern Bell
	HIRSCHHORN IRWIN E CPA	Southern Bell
1986	CASH ROBERT O ASSOC LIFE INS	R. L. Polk & Co.
1980	Foard Richd % 523 2795	R. L. Polk & Co.
1975	Stettler Chris % 522 7916	R. L. Polk & Co.
1970	STETTLER CHRIS	R. L. Polk & Co.
1965	STETTLER CHRIS % 522 7916	R. L. Polk & Co.

DRAFT

Year	Uses	Source
1962	STETTLER CHRIS	R. L. Polk & Co.
1957	STETTLER CHRIS	R. L. Polk & Co.

303 13TH ST

Year	Uses	Source
1975	Hogarth Russel % 524 2386	R. L. Polk & Co.
1970	HORNING MABEL MRS	R. L. Polk & Co.
1965	HORNING FRANK % 522 5118	R. L. Polk & Co.
1962	HEAD LOUIS N MRS	R. L. Polk & Co.
1957	FOSTER GEO A REV	R. L. Polk & Co.
1948	HANGER JOHN H REV R	Southern Bell Telephone & Telegraph Co.

310 13TH ST

Year	Uses	Source
2005	GLENDALE FEDERAL BLDG	Hill-Donnelly Information Services
	Allen G William Jr	Hill-Donnelly Information Services
	James W Knight Jr & Assoc	Hill-Donnelly Information Services
	Satchell Craig K	Hill-Donnelly Information Services
1999	GLENDALE FEDERAL BLDG	City Publishing Company
	Allen G William Jr	City Publishing Company
	attorney	City Publishing Company
	Knight James W Jr PA	City Publishing Company
	attorney	City Publishing Company
	Satcheil C K PA	City Publishing Company
1990	BEAMER WILLIAM D ATTY	Southern Bell
	KNIGHT JAMES W JR PA ATTY	Southern Bell
1986	BEAMER WILLIAM D ATTY	R. L. Polk & Co.
	KNIGHT JAMES W JR ATTY	R. L. Polk & Co.
	RUBENSTEIN CHARLES H ATTY	R. L. Polk & Co.
1980	Motzenbecker Gregory P % 524 4625	R. L. Polk & Co.
1975	Genner Russell % 527 5470	R. L. Polk & Co.
1970	GENNER RUSSELL	R. L. Polk & Co.
1965	WHARTON KATH B MRS % 522 4550	R. L. Polk & Co.
1962	WHARTON KATH B MRS	R. L. Polk & Co.

DRAFT

Year	Uses	Source
1957	WHARTON JOHN C	R. L. Polk & Co.
1948	WHARTON JOHN C R	Southern Bell Telephone & Telegraph Co.

311 13TH ST

Year	Uses	Source
2005	Jennings & Valancy P	Hill-Donnelly Information Services
	Jennings Robert L	Hill-Donnelly Information Services
	Valancy Steven S o	Hill-Donnelly Information Services
1999	i Center For	City Publishing Company
	Psychological	City Publishing Company
	Diagnostic Svcs PA	City Publishing Company
	Cow art Deborah FM S	City Publishing Company
	Ft Lauderdale	City Publishing Company
	Physiotherapy	City Publishing Company
1990	CENTER FOR PSYCHOLOGICAL & DIAGNOSTIC SERVICES PA	Southern Bell
1986	VACANT	R. L. Polk & Co.
1980	Mackenzie David R lw yr % 463 5118	R. L. Polk & Co.
	Bass Danl B lw yr % 463 5118	R. L. Polk & Co.
1975	Fifer Margt M Mrs % 522 6877	R. L. Polk & Co.
1970	FIFER MARGT M MRS	R. L. Polk & Co.
1965	MC MILLEN ELSIE A MRS % 522 6877	R. L. Polk & Co.
1962	MCMILIEN ELIE A MRS	R. L. Polk & Co.
1957	MCMILLEN ELSIE A MRS	R. L. Polk & Co.
1948	MC MILLEN MILES H R	Southern Bell Telephone & Telegraph Co.

314 13TH ST

Year	Uses	Source
2005	h Kobayashi Tom A	Hill-Donnelly Information Services
1999	e Kobayashi Tom	City Publishing Company
1990	KOBAYASHI TOM	Southern Bell
1986	KOBAYASHI TAMOTSU	R. L. Polk & Co.
1980	Kobayashi Tamotsu % 524 7201	R. L. Polk & Co.
1975	Kobayashi Tamotsu % 524 7201	R. L. Polk & Co.

DRAFT

Year	Uses	Source
1970	SCHMITT HELEN	R. L. Polk & Co.
1965	SCHMITT HELEN	R. L. Polk & Co.
1962	SCHMITT HELEN M MRS	R. L. Polk & Co.
1957	SCHMITT HELEN M	R. L. Polk & Co.
1948	SCHMITT HELEN R	Southern Bell Telephone & Telegraph Co.

315 13TH ST

Year	Uses	Source
2005	Cueli Robert MD	Hill-Donnelly Information Services
	Robert Cueli MD Pa	Hill-Donnelly Information Services
1999	ORourke Aiden MD	City Publishing Company
1990	O OURKE AIDEN MD GENERAL SURGEON	Southern Bell
1986	VACANT	R. L. Polk & Co.

1ST AVE

1201 1ST AVE

Year	Uses	Source
1965	SUNRAY APARTMENTS	R. L. Polk & Co.
	STALEY CHARLES	R. L. Polk & Co.
	VACANT	R. L. Polk & Co.
	RYCZEK HELEN F MRS % 524 9407	R. L. Polk & Co.
	STOKAYLO MARY	R. L. Polk & Co.
	BROWN RAY P	R. L. Polk & Co.
	LOVELY RICHD	R. L. Polk & Co.
	DRISKELL DAVID	R. L. Polk & Co.
	PARSONS C L	R. L. Polk & Co.
	GRAHAM DON T	R. L. Polk & Co.
1957	SUNRAY APARTMENTS	R. L. Polk & Co.
	APARTMENTS:	R. L. Polk & Co.
	1-2 VACANT	R. L. Polk & Co.
	3-5 TRANSIENTS	R. L. Polk & Co.
	4 ISLES DAVID	R. L. Polk & Co.
	6-8 TRANSIENTS	R. L. Polk & Co.

DRAFT

Year	Uses	Source
1957	7 VACANT	R. L. Polk & Co.
1951	SUNRAY APARTMENTS	Southern Directory Company
	JONES WM F	Southern Directory Company
	MICKLES JOHN W	Southern Directory Company
	TEMPLETON FLOYD A	Southern Directory Company
	VAUGHAN ELOISE MISS	Southern Directory Company
	WALKER STEWART R	Southern Directory Company
1948	CUNDIFF C E R	Southern Bell Telephone & Telegraph Co.
	FOSTER J D R	Southern Bell Telephone & Telegraph Co.
	MC MAHAN PAUL P R	Southern Bell Telephone & Telegraph Co.
	MICKLES JOHN W R	Southern Bell Telephone & Telegraph Co.

1205 1ST AVE

Year	Uses	Source
2005	H Rose K H AO	Hill-Donnelly Information Services
1951	AULD DAVID M	Southern Directory Company
1948	JONES SIDNEY A R	Southern Bell Telephone & Telegraph Co.

1207 1ST AVE

Year	Uses	Source
1957	SMITH JOHN J	R. L. Polk & Co.

1211 1ST AVE

Year	Uses	Source
1980	Graham D T % 522 8382	R. L. Polk & Co.
1975	Graham D T % 522 8382	R. L. Polk & Co.
1965	MOUNTS CHARLES	R. L. Polk & Co.
1962	WESTBROOK JACK E	R. L. Polk & Co.
1957	JONES SIDNEY A GENL CONTR	R. L. Polk & Co.
1951	JONES SIDNEY A CONTR	Southern Directory Company

1212 1ST AVE

Year	Uses	Source
2005	Mann Robert J v	Hill-Donnelly Information Services
	South Andrews Chiropractic Ctr	Hill-Donnelly Information Services

DRAFT

Year	Uses	Source
1999	DEspies Kevin J Atty	City Publishing Company
1990	MILLER DESIGN INC FT L	Southern Bell
1980	Fraw ley David	R. L. Polk & Co.
1975	Anderson Chester C % 523 3026	R. L. Polk & Co.
1970	ANDERSON CHESTER C	R. L. Polk & Co.
1965	ANDERSON CHESTER C % 523 3026	R. L. Polk & Co.
1962	ANDERSON CHESTER C	R. L. Polk & Co.
1957	ANDERSON CHESTER C	R. L. Polk & Co.

1216 1ST AVE

Year	Uses	Source
2005	Little Dippers Desserts	Hill-Donnelly Information Services
	William S Isenberg & Assoc Pa	Hill-Donnelly Information Services
1990	NARDONE JOSEPH JR	Southern Bell
1980	Nardone Joseph Jr % 522 7273	R. L. Polk & Co.
1975	Vacant	R. L. Polk & Co.
1970	AYOTTE RUTH MRS	R. L. Polk & Co.
1965	AYOTTE RUTH MRS NURSE % 524 7196	R. L. Polk & Co.
1962	AYOTTE JAS T	R. L. Polk & Co.
	AYOTTE RUTH P MRS NURSE	R. L. Polk & Co.
1957	AYOTTE JAS T	R. L. Polk & Co.

1217 1ST AVE

Year	Uses	Source
2005	HI VIEW APTS	Hill-Donnelly Information Services
	h Bell Melanie	Hill-Donnelly Information Services
1999	HI VIEW APTS	City Publishing Company
	Bell Melanie	City Publishing Company
	Moms Hugh Jr	City Publishing Company
	Reilly CM M	City Publishing Company
	Zelasko Michael	City Publishing Company
1990	BELL MELANIE	Southern Bell
	HAYES TIMOTHY P	Southern Bell
	SLAUGHTER K L	Southern Bell

DRAFT

FINDINGS

Year	Uses	Source
1980	Hi View Apartments	R. L. Polk & Co.
	Bolton Betty % 764 7409	R. L. Polk & Co.
	Combs Janice % 763 6212	R. L. Polk & Co.
	Smith Charles	R. L. Polk & Co.
	Lullmann C Miriam	R. L. Polk & Co.
1975	Hi View Apartments	R. L. Polk & Co.
	White	R. L. Polk & Co.
	Izquierdo Jacques % 523 2058	R. L. Polk & Co.
	Tench Robin % 522 6218	R. L. Polk & Co.
	Lullman C Miriam	R. L. Polk & Co.
1970	HI VIEW APARTMENTS	R. L. Polk & Co.
	1 MATTICKS NANCY	R. L. Polk & Co.
	2 RUSSELL J BARBOUR III	R. L. Polk & Co.
	3 VACANT	R. L. Polk & Co.
	4 LULLMAN C M	R. L. Polk & Co.
1965	HI VIEW APARTMENTS	R. L. Polk & Co.
	NO RETURN	R. L. Polk & Co.
	NO RETURN	R. L. Polk & Co.
	NO RETURN	R. L. Polk & Co.
	JETTER ELIZ M MRS REAL EST % 523 6214	R. L. Polk & Co.
1962	HI-VIEW APARTMENTS	R. L. Polk & Co.
	1 VACANT	R. L. Polk & Co.
	2-3 VACANT	R. L. Polk & Co.
	4 JETTER ELIZ B MRS REAL EST	R. L. Polk & Co.
1957	HI VIEW APARTMENTS	R. L. Polk & Co.
	APARTMENTS:	R. L. Polk & Co.
	1 WOLLAM PATRICIA W MRS	R. L. Polk & Co.
	2 VACANT	R. L. Polk & Co.
	3 JETTER ELIZ M MRS	R. L. Polk & Co.
1951	HI VIEW APARTMENTS	Southern Directory Company
	1 WILLIAMS JOHN W	Southern Directory Company
	2 EADDY ERNEST J	Southern Directory Company

DRAFT

Year	Uses	Source
1951	3 BROWNING RALPH R	Southern Directory Company
	4 HAYES LAWSON	Southern Directory Company
1948	HAYES LAWSON R	Southern Bell Telephone & Telegraph Co.

1218 1ST AVE

Year	Uses	Source
1970	MURRAY MARY K MRS	R. L. Polk & Co.

1220 1ST AVE

Year	Uses	Source
2005	NMC	Hill-Donnelly Information Services
1999	Kozlowski Michael	City Publishing Company
1990	LEVANN C	Southern Bell
	PUTNAM M	Southern Bell
1980	Mc Cord Wayne L	R. L. Polk & Co.
1975	Mc Cord Wayne L	R. L. Polk & Co.
1970	MC CORD WAYNE L	R. L. Polk & Co.
1965	MC CORD WAYNE L	R. L. Polk & Co.
1962	SCHULTZ HOWARD W	R. L. Polk & Co.
1957	GILLESPIE MARGT E MRS	R. L. Polk & Co.
1951	GILLESPIE MARGARET E MRS	Southern Directory Company

1222 1ST AVE

Year	Uses	Source
2005	H Bawidamann Anthony 0 A	Hill-Donnelly Information Services
1999	Bawidamann Anthony	City Publishing Company
	Bawidamann Frank	City Publishing Company
1990	BAWIDAMANN A O	Southern Bell
	SHIRLEY S ANTIQUES	Southern Bell
1980	Bawidamann Anthony O % 523 2170	R. L. Polk & Co.
1975	Bawidamann Anthony O % 523 2170	R. L. Polk & Co.
1970	BAWIDAMANN ANTHONY O	R. L. Polk & Co.
	DAWKINS JOHN T	R. L. Polk & Co.
1965	APIGO FRANK A	R. L. Polk & Co.

DRAFT

Year	Uses	Source
1962	PAIGO FRANK A	R. L. Polk & Co.
1957	PAIGO FRANK A	R. L. Polk & Co.
1948	TREFCER GEORGE R	Southern Bell Telephone & Telegraph Co.

1223 1ST AVE

Year	Uses	Source
1970	BUTTS WM H	R. L. Polk & Co.
1962	NO RETURN	R. L. Polk & Co.

1227 1ST AVE

Year	Uses	Source
1970	STERLING APARTMENTS	R. L. Polk & Co.
	1 MEEKS JEWEL	R. L. Polk & Co.
	2 HAMMER GODFREY	R. L. Polk & Co.
	3 VACANT	R. L. Polk & Co.
	4 GOLDEN MORRIS	R. L. Polk & Co.

1228 1ST AVE

Year	Uses	Source
1970	VACANT	R. L. Polk & Co.

1229 1ST AVE

Year	Uses	Source
2005	Broge B v	Hill-Donnelly Information Services
	Stagnitta Anna	Hill-Donnelly Information Services
1999	Gibreal G	City Publishing Company
	Pagey Susan	City Publishing Company
	Rose Joseph	City Publishing Company
	Thome Tim	City Publishing Company
1990	FERLAND JEAN LOUIS	Southern Bell
	PARKS ARTHUR O MRS	Southern Bell
1980	Virginia Villa Apartments % 523 0206	R. L. Polk & Co.
	Wortendyke Dorothy % 764 2575	R. L. Polk & Co.
	Vacant	R. L. Polk & Co.
	How erton E R % 763 2682	R. L. Polk & Co.

DRAFT

FINDINGS

Year	Uses	Source
1980	Parks Anne T Mrs % 523 0206	R. L. Polk & Co.
1975	Virginia Villa Apartments % 523 0206	R. L. Polk & Co.
	Transient	R. L. Polk & Co.
	Cave Frank	R. L. Polk & Co.
	Davis Laurence	R. L. Polk & Co.
	Parks Anne Mrs % 523 0206	R. L. Polk & Co.
1970	VIRGINIA VILLA APARTMENTS	R. L. Polk & Co.
	1 STACY WM M	R. L. Polk & Co.
	2 TREVETT MINNIE T	R. L. Polk & Co.
	3 MONYEHAN MARGIE	R. L. Polk & Co.
	4 HOLCOMBE WM W	R. L. Polk & Co.
1965	VIRGINIA VILLA APARTMENTS	R. L. Polk & Co.
	MC CONNELL AGNES MRS	R. L. Polk & Co.
	VACANT	R. L. Polk & Co.
	MONYEHAN MARY	R. L. Polk & Co.
	PARKS ANNE T MRS % 523 0206	R. L. Polk & Co.
1962	VIRGINIA VILLA APARTMENTS	R. L. Polk & Co.
	1-3 TRANSIENTS	R. L. Polk & Co.
	2 PUTMAN MARGT H MRS	R. L. Polk & Co.
	4 PARKS ARTH R	R. L. Polk & Co.
1957	VIRGINIA VILLA APARTMENTS	R. L. Polk & Co.
	APARTMENTS:	R. L. Polk & Co.
	1 KIRSCH WM	R. L. Polk & Co.
	2 DABELSTEIN ERNEST A	R. L. Polk & Co.
	3 NO RETURN	R. L. Polk & Co.
	4 POOLE VIRGINIA	R. L. Polk & Co.

1201-05 1ST AVE

Year	Uses	Source
1962	SUNRAY APARTMENTS	R. L. Polk & Co.
	1 VACANT	R. L. Polk & Co.
	2 HYSELL JUSTINE I MRS	R. L. Polk & Co.
	3-4 VACANT	R. L. Polk & Co.

DRAFT

Year	Uses	Source
1962	5-6 VACANT	R. L. Polk & Co.
	7 DAMERON WAYNE F	R. L. Polk & Co.
	8 BRACKETT NEWELL P	R. L. Polk & Co.

2ND

700 2ND

Year	Uses	Source
1951	MCNALLY MIRA F MRS	Southern Directory Company

701 2ND

Year	Uses	Source
1951	FIRST JENNRIE C MRS	Southern Directory Company

704 2ND

Year	Uses	Source
1951	EWARD RALPH T	Southern Directory Company

705 2ND

Year	Uses	Source
1951	CRIPPS PERCY C DR	Southern Directory Company

709 2ND

Year	Uses	Source
1951	MACKEY ELBERT B	Southern Directory Company

712 2ND

Year	Uses	Source
1951	EAST COAST APARTMENTS	Southern Directory Company
	TRAMMELL MILLIUS C	Southern Directory Company

717 2ND

Year	Uses	Source
1951	HIMMARSHEE COURT APTS	Southern Directory Company
	1 MANKELL NATHALIE DR	Southern Directory Company
	2 DEVLIN EDW C	Southern Directory Company
	3 COLLINS NELLE MISS	Southern Directory Company

DRAFT

Year	Uses	Source
1951	5 MCFARLAND GLADYS MISS	Southern Directory Company
	7 EDWARDS JAS H	Southern Directory Company

811 2ND

Year	Uses	Source
1951	FARVER RUFUS C	Southern Directory Company

813 2ND

Year	Uses	Source
1951	CONNOR ROSE E MRS	Southern Directory Company

821 2ND

Year	Uses	Source
1951	MEYER CLARA S MRS	Southern Directory Company

824 2ND

Year	Uses	Source
1951	TOWERS APARTMENTS	Southern Directory Company
	WARD OLIVER H	Southern Directory Company

909 2ND

Year	Uses	Source
1951	WYCKOFF APARTMENTS	Southern Directory Company
	GREEN HENRY A	Southern Directory Company

921 2ND

Year	Uses	Source
1951	MCCAUGHAN RUSSELL	Southern Directory Company

924 2ND

Year	Uses	Source
1951	CUMBERLAND APARTMENTS	Southern Directory Company
	CUMBERLAND EDW A	Southern Directory Company

1101 2ND

Year	Uses	Source
1951	OEPSTEIN ROSA C MRS	Southern Directory Company

DRAFT

1105 2ND

Year	Uses	Source
1951	PHILLIPS ALEX W	Southern Directory Company

1109 2ND

Year	Uses	Source
1951	PENROLD GRACE S MRS	Southern Directory Company

1201 2ND

Year	Uses	Source
1951	SAURESTON ANNA B MRS	Southern Directory Company

1205 2ND

Year	Uses	Source
1951	SMELSER EVA L MRS	Southern Directory Company
	HARRISON GLADYS MRS	Southern Directory Company
	PERUM ANN MISS	Southern Directory Company

1209 2ND

Year	Uses	Source
1951	TOURISTS	Southern Directory Company

1216 2ND

Year	Uses	Source
1951	HANNIGAN MARTHA G MRS	Southern Directory Company

1217 2ND

Year	Uses	Source
1951	NORTON FRANK J	Southern Directory Company

1219 2ND

Year	Uses	Source
1951	CARLILE GEO A	Southern Directory Company

1220 2ND

Year	Uses	Source
1951	ALLISON FLORENCE D MRS	Southern Directory Company

DRAFT

FINDINGS

1223 2ND

Year	Uses	Source
1951	BUCKLEY FRED J	Southern Directory Company

1225 2ND

Year	Uses	Source
1951	DURIZZI PHILIP	Southern Directory Company

1229 2ND

Year	Uses	Source
1951	TOURISTS	Southern Directory Company

1301 2ND

Year	Uses	Source
1951	ALBRECHT CHRIS W	Southern Directory Company

1304 2ND

Year	Uses	Source
1951	PROVOST MARIE L MRS	Southern Directory Company

1305 2ND

Year	Uses	Source
1951	ECKEL GRACE C MRS	Southern Directory Company

1308 2ND

Year	Uses	Source
1951	GUION HARRIET S MISS	Southern Directory Company

1309 2ND

Year	Uses	Source
1951	TOURISTS	Southern Directory Company

913-15 2ND

Year	Uses	Source
1951	TOURISTS	Southern Directory Company

DRAFT

2ND AVE

700 2ND AVE

Year	Uses	Source
2005	NCL	Hill-Donnelly Information Services
1999	Bargil Yossef	City Publishing Company
1990	LINLEY N J	Southern Bell
1986	LINLEY NANCY J	R. L. Polk & Co.
1980	Moss Victoria % 463 9779	R. L. Polk & Co.
1975	Vacant	R. L. Polk & Co.
1970	REDA FLORENCE MRS	R. L. Polk & Co.
1965	REDA FLORENCE MRS	R. L. Polk & Co.
1962	REDA FLORENCE MRS	R. L. Polk & Co.
1957	VACANT	R. L. Polk & Co.

701 2ND AVE

Year	Uses	Source
1986	VACANT	R. L. Polk & Co.
1970	ELLER HILL	R. L. Polk & Co.
1965	HAIRE MATTIE % 323 0422	R. L. Polk & Co.
1962	GORDON ELIZ M MRS	R. L. Polk & Co.

702 2ND AVE

Year	Uses	Source
1999	Salhove Bi Eli	City Publishing Company
1990	WENTLING D	Southern Bell
1986	GILLICK PAMELA	R. L. Polk & Co.
1980	Ferri Thos % 463 3330	R. L. Polk & Co.
1970	BAGIANO ROSE MRS	R. L. Polk & Co.
1965	BAGIANO ROSE MRS % 522 812B	R. L. Polk & Co.
1962	BAGIANO ROSE MRS	R. L. Polk & Co.
1957	BAGIANO DOMINICK	R. L. Polk & Co.

707 2ND AVE

Year	Uses	Source
1980	Transient 3 Hses 707 11	R. L. Polk & Co.

DRAFT

Year	Uses	Source
1975	Transient	R. L. Polk & Co.
1970	VACANT	R. L. Polk & Co.
1965	HURLEY MILDRED H MRS % 24 8967	R. L. Polk & Co.
1962	HURLEY MILDRED H MRS	R. L. Polk & Co.

710 2ND AVE

Year	Uses	Source
2005	h Colen M w	Hill-Donnelly Information Services
1990	CLAYBORN JAY	Southern Bell
1986	REINHOLDT PATK	R. L. Polk & Co.
1975	Judd Donald % 524 3866	R. L. Polk & Co.
1970	ARCHER HAROLD	R. L. Polk & Co.
1965	VACANT	R. L. Polk & Co.
1962	VACANT	R. L. Polk & Co.
1957	VACANT	R. L. Polk & Co.

711 2ND AVE

Year	Uses	Source
2005	h Haily D v	Hill-Donnelly Information Services
1999	Haily D D	City Publishing Company
1990	HAILEY D	Southern Bell
1986	VACANT	R. L. Polk & Co.
1980	Tumelty Charles R % 764 1183	R. L. Polk & Co.
1975	Clark J	R. L. Polk & Co.
1970	DILLEY LUTHER C	R. L. Polk & Co.
1965	ABBOTT WILMA C % 5224097	R. L. Polk & Co.
1962	NO RETURN	R. L. Polk & Co.

713 2ND AVE

Year	Uses	Source
2005	h Mothershed Ernest AV	Hill-Donnelly Information Services
1999	Mothershed Ernest	City Publishing Company
1986	VACANT	R. L. Polk & Co.
1980	Stone Ruth E Mrs % 467 2404	R. L. Polk & Co.

DRAFT

Year	Uses	Source
1975	Stone Ruth E Mrs % 525 2404	R. L. Polk & Co.
1970	EBERT LORETTA M MRS	R. L. Polk & Co.

715 2ND AVE

Year	Uses	Source
1990	GENEMORE C M	Southern Bell
1986	SMITH WM	R. L. Polk & Co.
1980	Vacant	R. L. Polk & Co.
1975	Mac Kenzie Wm H	R. L. Polk & Co.
1970	MORTON JAMES S	R. L. Polk & Co.
1965	MORTON JAMES S % 522 708	R. L. Polk & Co.
1962	MORTON JAS S	R. L. Polk & Co.
1957	MORTON JAS S	R. L. Polk & Co.
1951	MORTON JAS S	Southern Directory Company
1948	MORTON J S R	Southern Bell Telephone & Telegraph Co.
	SMITH ALEX H MRS R	Southern Bell Telephone & Telegraph Co.

800 2ND AVE

Year	Uses	Source
1986	LEE JOHN D	R. L. Polk & Co.
1980	Sperry Herbert % 462 6018	R. L. Polk & Co.
1975	Goldberg Joseph % 524 7315	R. L. Polk & Co.
1970	GOLDBERG JOSEPH	R. L. Polk & Co.
1965	GOLOBERG JOSEPH % 524 7313	R. L. Polk & Co.
1962	GOLDBERG JOS	R. L. Polk & Co.

804 2ND AVE

Year	Uses	Source
2005	NCL	Hill-Donnelly Information Services
1999	Henry L	City Publishing Company
1990	HILL CLIFFORD W	Southern Bell
1986	VACANT	R. L. Polk & Co.
1980	Moran Susan % 467 7072	R. L. Polk & Co.
1975	Koddu Michl % 523 6288	R. L. Polk & Co.

DRAFT

Year	Uses	Source
1970	KODDU MICHL	R. L. Polk & Co.
1965	PALCOMBURY CLARENCE % 523 6288	R. L. Polk & Co.
1962	VIRKHAUS ADALBERT	R. L. Polk & Co.

808 2ND AVE

Year	Uses	Source
2005	h Vreeland William AV	Hill-Donnelly Information Services
1999	Vreand William	City Publishing Company
1990	VREELAND WILLIAM	Southern Bell

810 2ND AVE

Year	Uses	Source
1970	KODUU MIKE	R. L. Polk & Co.
1965	UNDER CONSTN	R. L. Polk & Co.

814 2ND AVE

Year	Uses	Source
2005	H Wilson Thomas A	Hill-Donnelly Information Services
1999	Wilson Thomas A	City Publishing Company
1990	WILSON THOMAS A	Southern Bell
1986	WILSON THOS A	R. L. Polk & Co.
1980	Nielsen Eliz S Mrs % 462 0905	R. L. Polk & Co.
1975	Nielsen Eliz S Mrs % 527 0905	R. L. Polk & Co.
1970	NIELSEN VIGGO	R. L. Polk & Co.
1965	NIELSEN VIGGO	R. L. Polk & Co.
1962	NIELSEN VIGGO	R. L. Polk & Co.
1957	NIELSEN VIGGO	R. L. Polk & Co.
1951	TOURISTS	Southern Directory Company

817 2ND AVE

Year	Uses	Source
1999	Bow man Gary	City Publishing Company
	Fine Adam	City Publishing Company
1986	OWENS APARTMENTS	R. L. Polk & Co.
	1 VACANT	R. L. Polk & Co.

DRAFT

FINDINGS

Year	Uses	Source
1986	2 VACANT	R. L. Polk & Co.
	3 VACANT	R. L. Polk & Co.
1980	Owens Apartments	R. L. Polk & Co.
	Murphy Frank	R. L. Polk & Co.
	Barrow David	R. L. Polk & Co.
	Garrant Henry % 4620214	R. L. Polk & Co.
1975	Owens Apartments	R. L. Polk & Co.
	Murphy Frank	R. L. Polk & Co.
	Maehl Wm H	R. L. Polk & Co.
	Ramsey Edw	R. L. Polk & Co.
1970	OWENS APARTMENTS	R. L. Polk & Co.
	1 MURPHY FRANK W	R. L. Polk & Co.
	2 TROYANO ERMINE	R. L. Polk & Co.
	3 RAMIGE EDW H	R. L. Polk & Co.
1965	OWENS APARTMENTS	R. L. Polk & Co.
	VACANT	R. L. Polk & Co.
	SEYBOLD BERNICE MRS	R. L. Polk & Co.
	WILLIAMS MADELINE F MRS % 522 7161	R. L. Polk & Co.
1962	OWENS APARTMENTS	R. L. Polk & Co.
	1 NO RETURN	R. L. Polk & Co.
	2 LAWRENCE ED	R. L. Polk & Co.
	3 WILLIAMS MADELINE F MRS	R. L. Polk & Co.
1957	WILLIAMS MADELINE F MRS	R. L. Polk & Co.
1951	TOURISTS	Southern Directory Company

820 2ND AVE

Year	Uses	Source
1999	ce David W N/A	City Publishing Company

849 2ND AVE

Year	Uses	Source
1999	Alvarado LUISR Lu s N/A	City Publishing Company

DRAFT

FINDINGS

860 2ND AVE

Year	Uses	Source
2005	Grab Donrina	Hill-Donnelly Information Services

880 2ND AVE

Year	Uses	Source
2005	NCL	Hill-Donnelly Information Services

961 2ND AVE

Year	Uses	Source
1999	e Mann Mary J N/A	City Publishing Company

977 2ND AVE

Year	Uses	Source
2005	Ung Alfonso Sergio R	Hill-Donnelly Information Services
1999	Goldingay N	City Publishing Company
1986	MOFFATT WM D P A	R. L. Polk & Co.
1980	Vacant	R. L. Polk & Co.

979 2ND AVE

Year	Uses	Source
2005	h Fava Donald P AV	Hill-Donnelly Information Services
1999	Fava Donald P	City Publishing Company
1986	MOFFATT WM D P A	R. L. Polk & Co.
1980	Rogers Richd T % 764 8243	R. L. Polk & Co.

1102 2ND AVE

Year	Uses	Source
2005	NCL	Hill-Donnelly Information Services

1126 2ND AVE

Year	Uses	Source
2005	Hudson William B Jr AC	Hill-Donnelly Information Services
	H Hudson William B Jr Ao	Hill-Donnelly Information Services
1999	Hudson William B Jr	City Publishing Company
1990	HUDSON WILLIAM B JR %	Southern Bell
1986	HUDSON WM B JR	R. L. Polk & Co.

DRAFT

Year	Uses	Source
1980	Hudson Wm B Jr % 523 4742	R. L. Polk & Co.
1975	Hudson Wm B Jr % 523 4742	R. L. Polk & Co.
1970	ROBERTS CAROL M MRS	R. L. Polk & Co.
1965	VACANT	R. L. Polk & Co.
1962	FORMAN HAMILTON M	R. L. Polk & Co.
1951	ROBERTSON BROWNIE L	Southern Directory Company

1131 2ND AVE

Year	Uses	Source
2005	Florida Plants On Line 1 R	Hill-Donnelly Information Services
1999	Berman Joel M MD	City Publishing Company
	Knobloch Enrique MD	City Publishing Company
	Rush Michael J MD	City Publishing Company
	Smith Ripp A MD	City Publishing Company
	SSmuclovsky C M MD	City Publishing Company
	ASouth Florida Medical	City Publishing Company
	Imaging PA	City Publishing Company
1990	BUTLER MARK MD	Southern Bell
1986	BUTLER MARK 522-7214	R. L. Polk & Co.
1980	Butler Mark % 522 7214	R. L. Polk & Co.
1975	Butler Mark % 522 7214	R. L. Polk & Co.
1970	BUTLER MARK	R. L. Polk & Co.
1965	BUTLER MARK PHYS % 522 7214	R. L. Polk & Co.
1962	BUTLER MARK PHYS	R. L. Polk & Co.

1132 2ND AVE

Year	Uses	Source
2005	Jason Barnett Law Offices	Hill-Donnelly Information Services
	Kania Travis o	Hill-Donnelly Information Services
1999	Sci FR Megaplex	City Publishing Company
1986	WABY NAOMI L MRS	R. L. Polk & Co.
1980	Waby Naomi L Mrs % 523 8726	R. L. Polk & Co.
1975	Waby Naomi L Mrs % 523 8726	R. L. Polk & Co.
1970	WABY NAOMI L MRS	R. L. Polk & Co.

DRAFT

Year	Uses	Source
1965	GRAYSON FRANK V % 522 3998	R. L. Polk & Co.
1962	GRAYSON FRANK V	R. L. Polk & Co.
1951	GRAYSON FRANK V	Southern Directory Company
1948	GRAYSON F V R	Southern Bell Telephone & Telegraph Co.

1140 2ND AVE

Year	Uses	Source
2005	H Tuter Jack A	Hill-Donnelly Information Services
1999	Plamondon Michael	City Publishing Company
	Plamondon Michael	City Publishing Company
	e Tuter Jack	City Publishing Company
1986	JACKSON HELEN A MRS	R. L. Polk & Co.
1980	Jackson Helen A Mrs % 523 6343	R. L. Polk & Co.
1975	Jackson Helen A Mrs % 523 6343	R. L. Polk & Co.
1970	JACKSON HELEN A MRS	R. L. Polk & Co.
1965	JACKSON WM B % 523 5343	R. L. Polk & Co.
1962	JACKSON WM E	R. L. Polk & Co.

1141 2ND AVE

Year	Uses	Source
2005	Bohannon Law rence I AC	Hill-Donnelly Information Services
	Bohannon Rogers & Seiden IP	Hill-Donnelly Information Services
	Rogers Robert C Jr AC	Hill-Donnelly Information Services
	Schofleld Nichole L v	Hill-Donnelly Information Services
1999	a Bohannon Law rence PA	City Publishing Company
	attorney	City Publishing Company
	ABohannon Rogers	City Publishing Company
	Selden Atty	City Publishing Company
	Rogers Robt CJratty	City Publishing Company
	ASchofreld Nichole L	City Publishing Company
	attomey	City Publishing Company
	attomey	City Publishing Company
	Seden Maria Aronson	City Publishing Company
	attorney	City Publishing Company

DRAFT

Year	Uses	Source
1990	ARMATER LISE S ATTY	Southern Bell
	BOHANNON LAWRENCE J PA ATTY	Southern Bell
	FAULKNER KAREN D ATTY	Southern Bell
	ROGERS ROBERT C JR ATTY	Southern Bell
1986	BOHANNON LAWRENCE J LWYR	R. L. Polk & Co.
1980	Uni Rep Inc electronics % 527 1556	R. L. Polk & Co.
1975	Uni Rep Inc mfrs rep % 527 1556	R. L. Polk & Co.
1970	HENSLER RAYMOND	R. L. Polk & Co.
1965	MORRILL MARTHA MRS % 524 0650	R. L. Polk & Co.
1962	GLASSNER ERNEST J	R. L. Polk & Co.
1951	GLESSNER ERNEST J	Southern Directory Company
1948	GLESSNER E J R	Southern Bell Telephone & Telegraph Co.

1211 2ND AVE

Year	Uses	Source
2005	Gipps Veronica S MD	Hill-Donnelly Information Services
1999	Broward Co	City Publishing Company
	Alcohol & Drug Abuse	City Publishing Company
	Services Division	City Publishing Company
	Services Division	City Publishing Company
	Administration	City Publishing Company
1990	PROMACHOTI PISES	Southern Bell
1986	RAVALLI LILLIAN MRS	R. L. Polk & Co.
1980	Ravalli Sebastian % 527 0183	R. L. Polk & Co.
1975	Ravalli Sebastian % 527 0183	R. L. Polk & Co.
1970	VARNEDOE T VICTOR	R. L. Polk & Co.
1965	VARNEDOE T VICTOR % 522 0564	R. L. Polk & Co.
1962	VARNEDOE T VICTOR	R. L. Polk & Co.
1951	VARNEDOE AMY H MRS	Southern Directory Company
1948	VARNEDOE T V R	Southern Bell Telephone & Telegraph Co.

1212 2ND AVE

Year	Uses	Source
2005	Robert W Murphy Law Offices	Hill-Donnelly Information Services

DRAFT

Year	Uses	Source
1999	Dalton G C 0 a	City Publishing Company
	Dalton G C	City Publishing Company
	k Jamieson John A LCSW	City Publishing Company
1986	LEWIS & RODRIGUEZ P A LWYRS	R. L. Polk & Co.
1980	Clayton Law rence W % 524 6335	R. L. Polk & Co.
1975	Taggart Lois Mrs % 522 8228	R. L. Polk & Co.
1970	TAGGART MATTHEW F	R. L. Polk & Co.
1965	TAGGART MATTHEW P % 522 8228	R. L. Polk & Co.
1962	TAGGART MATTHEW F	R. L. Polk & Co.
1951	TAGGART MATTHEW F	Southern Directory Company

1213 2ND AVE

Year	Uses	Source
1962	CAREY KENNETH G	R. L. Polk & Co.

1215 2ND AVE

Year	Uses	Source
2005	Brow ard Military Academy	Hill-Donnelly Information Services
	D C Brow n & Co Inc I F	Hill-Donnelly Information Services
	Granat Mitchell	Hill-Donnelly Information Services
	Harris Ideas	Hill-Donnelly Information Services
	National Bonding 1 F	Hill-Donnelly Information Services
	Professional Financial Acctng	Hill-Donnelly Information Services
1999	Bass Daniel B	City Publishing Company
	Mediation	City Publishing Company
	ABrow n DC & Co Inc ins	City Publishing Company
	Carittn Blake M atty	City Publishing Company
	Ft Lauderdale	City Publishing Company
	Counseling Svcs Inc	City Publishing Company
	Granat Mrtchell	City Publishing Company
	AJrm Todd Insurance	City Publishing Company
	& Land Company	City Publishing Company
	AKelley Robert P MS	City Publishing Company
	Lackey Walter MS LMHC	City Publishing Company

DRAFT

Year	Uses	Source
1999	AMims & Brown Atty	City Publishing Company
	Professronal Fin	City Publishing Company
	Accounthng Inc	City Publishing Company
1990	FT LAUDERDALE COUNSELING SERVICES INC	Southern Bell
	LACKEY WALTER G M S	Southern Bell
	SPIRITS INC	Southern Bell
	SPIRITS AND SHELL S CITY LIQUORS OFFICE	Southern Bell
1986	UNDER CONSTN	R. L. Polk & Co.
1980	Cook Pauline Mrs % 525 8753	R. L. Polk & Co.
1975	Cook Henry % 525 8753	R. L. Polk & Co.
1970	COOK HENRY R	R. L. Polk & Co.
	COOK HENRY R JR	R. L. Polk & Co.
1965	LEE BETTY L MRS % 22 52449	R. L. Polk & Co.
	MEEKS JEWELL E % 523 6908	R. L. Polk & Co.
1962	CHANCEY CHRISTOPHER L	R. L. Polk & Co.
1951	CHANCEY CHRISTOPHER L	Southern Directory Company
1948	CHANCEY C L ATTY	Southern Bell Telephone & Telegraph Co.

1216 2ND AVE

Year	Uses	Source
2005	H Navarro Osvaldo	Hill-Donnelly Information Services
1986	CLEMENT ROBERT A	R. L. Polk & Co.
1980	Weser Alberta Mrs % 522 7454	R. L. Polk & Co.
1975	Weser Alberta T Mrs % 522 7454	R. L. Polk & Co.
1970	WESER JOSEPH F	R. L. Polk & Co.
1965	WESER JOSEPH P	R. L. Polk & Co.
1962	WESER JOS F	R. L. Polk & Co.
1951	WESER JOS F	Southern Directory Company
1948	GRAYSON LARRY L R	Southern Bell Telephone & Telegraph Co.

1225 2ND AVE

Year	Uses	Source
2005	Buschel Carter Schwartzreich	Hill-Donnelly Information Services

DRAFT

FINDINGS

Year	Uses	Source
2005	Buschel Robert C	Hill-Donnelly Information Services
	Ferrell Schultz Government	Hill-Donnelly Information Services
	Schw artzreich Eric T	Hill-Donnelly Information Services
	Yates Robert D	Hill-Donnelly Information Services
1999	C J Restaurant	City Publishing Company
	Enterpnses Inc	City Publishing Company
	Fitzgerald Designer	City Publishing Company
	Builders	City Publishing Company
	Fitzgerald Group	City Publishing Company
1986	CARNEAL BLAIN	R. L. Polk & Co.
1980	Morgan James B	R. L. Polk & Co.
1975	Kay Mary Shop drsmkrs % 525 7149	R. L. Polk & Co.
	Morgans Pool Service % 525 4564 3	R. L. Polk & Co.
	Morgan James B % 527 5584	R. L. Polk & Co.
1970	MORGAN JAMES B	R. L. Polk & Co.
1965	CLEMENTS PETER	R. L. Polk & Co.
1962	CLEMENTS F PETER	R. L. Polk & Co.
1951	CLEMENTS F DELANCEY	Southern Directory Company
1948	CLEMENTS F DELANCEY XTRMNTRS	Southern Bell Telephone & Telegraph Co.

1234 2ND AVE

Year	Uses	Source
2005	NCL	Hill-Donnelly Information Services

1306 2ND AVE

Year	Uses	Source
1980	Hays Chester % 524 3903	R. L. Polk & Co.
1975	Hays Chester R % 524 3903	R. L. Polk & Co.

1308 2ND AVE

Year	Uses	Source
1951	WEBSTER C EDW	Southern Directory Company

DRAFT

FINDINGS

1310 2ND AVE

Year	Uses	Source
1999	Ferraro Pech	City Publishing Company
1986	FERRARO MARION	R. L. Polk & Co.
1980	Ferraro Michl L % 527 0205	R. L. Polk & Co.
1975	Ferraro Michl L	R. L. Polk & Co.
1970	BROWN ETHEL V MRS	R. L. Polk & Co.
1965	BROWN ETHEL V MRS	R. L. Polk & Co.
1962	BROWN ETHEL V MRS	R. L. Polk & Co.
1951	BROWN OLIVER C DR	Southern Directory Company

1311 2ND AVE

Year	Uses	Source
1999	AGottleb Michael atty	City Publishing Company
	AMoklof Hilliard Atly	City Publishing Company
1986	WHITELOCK & MOLDOF ATTYS	R. L. Polk & Co.
1980	Sao Bento Adelaide Mrs % 524 3801	R. L. Polk & Co.
1975	Sao Bento Adelaide Mrs % 524 3801	R. L. Polk & Co.
1970	SAO BENTO ADELAIDE MRS	R. L. Polk & Co.
1965	SAG BENIOF ANTONIO	R. L. Polk & Co.
1962	HASSFIELD CHAS C	R. L. Polk & Co.
1951	SWARTZ JOHN G	Southern Directory Company

12151/2 2ND AVE

Year	Uses	Source
1951	LORD ELEANOR MISS	Southern Directory Company

715 1/2 2ND AVE

Year	Uses	Source
1951	TRIPPETT AARON	Southern Directory Company

1215 1/2 2ND AVE

Year	Uses	Source
1962	MEEKS JEWELL E	R. L. Polk & Co.

DRAFT

3

200 3

Year	Uses	Source
1999	Cardoza Eddy	City Publishing Company
	A Barraktans	City Publishing Company
	Konstandinos	City Publishing Company
	Fite David	City Publishing Company
1990	KINGETER ALBERT DANIA	Southern Bell
	WRIGHT JOHN DANIA	Southern Bell
	EHRIG EDGAR E	Southern Bell
	ROBB CLAYTON C	Southern Bell
1986	6 SMITH A	R. L. Polk & Co.
	7 SMITH RUSS	R. L. Polk & Co.
	EL RANCHO MOTEL MOTEL	R. L. Polk & Co.
	1 LIECTHI BETTY J	R. L. Polk & Co.
	2 BUTTERS BOB	R. L. Polk & Co.
	3 JONEA W	R. L. Polk & Co.
	4 PETRELLA MARIO	R. L. Polk & Co.
	5 LAEMMLIM K	R. L. Polk & Co.
1985	CARROLL RICHARD DANIA	Southern Bell
	DAVIS WALTER L DANIA	Southern Bell
1980	ROBB CLAYTON C	R. L. Polk & Co.
	EHRIG EDGAR E	R. L. Polk & Co.
	CARROLL RICHARD DANIA	Southern Bell
	DAVIS WALTER L DANIA	Southern Bell
1970	EL-RANCHO MOTEL	R. L. Polk & Co.
	SPATEHOLTS MINARD E	R. L. Polk & Co.
	GRANGER J STANLEY	R. L. Polk & Co.
1958	SAMS WATCH SHOP	R. L. Polk & Co.
1955	Nells Coffee Shop restr	R. L. Polk & Co.

DRAFT

FINDINGS

3ND AVE

1177 3ND AVE

Year	Uses	Source
1990	VOIGT JOHN D ATTY	Southern Bell

3RD AVE

629 3RD AVE

Year	Uses	Source
1995	JONES, P	Cole Information

650 3RD AVE

Year	Uses	Source
2005	Hirsch David L	Hill-Donnelly Information Services
	Hirsch Michael H v	Hill-Donnelly Information Services
	L C 2 Marketing LLC	Hill-Donnelly Information Services
	Right Title & Escrow Inc S P	Hill-Donnelly Information Services
	Right Title & Escrow Inc	Hill-Donnelly Information Services
1999	O Jordan E E Duke atty	City Publishing Company
1990	JORDAN E E DUKE ATTY	Southern Bell
1986	JORDAN E E LWYR	R. L. Polk & Co.
1980	Jordan E E lw yr % 462 7393	R. L. Polk & Co.
	Krupnick & Campbell Pa law ofc % 763 8181	R. L. Polk & Co.
	Golding & Wagenheim law ofc % 763 2122	R. L. Polk & Co.
	Fogarty Brian lw yr % 763 2122	R. L. Polk & Co.
1975	Jordan E E lw yr % 525 7393	R. L. Polk & Co.
1970	JORDAN E E LWYR	R. L. Polk & Co.

681 3RD AVE

Year	Uses	Source
1990	CORNER COURT DELI CAFE & CATERING FT L	Southern Bell

700 3RD AVE

Year	Uses	Source
2005	COURTHOUSE LAW PLAZA BLDG	Hill-Donnelly Information Services

DRAFT

FINDINGS

Year	Uses	Source
2005	Acevedo Carlos A	Hill-Donnelly Information Services
	Battista Louis R	Hill-Donnelly Information Services
	Braile Deborah L	Hill-Donnelly Information Services
	Buser Thomas E	Hill-Donnelly Information Services
	Cabrera Ivan F	Hill-Donnelly Information Services
	Campbell Walter G Jr	Hill-Donnelly Information Services
	Courthouse Coverage Chartered	Hill-Donnelly Information Services
	Davitian Noreek S	Hill-Donnelly Information Services
	Ellsley Eric M	Hill-Donnelly Information Services
	Emanuel Jacqueline	Hill-Donnelly Information Services
	Erben Robert D	Hill-Donnelly Information Services
	Frederick S Aumick Office	Hill-Donnelly Information Services
	Gelb Kelley B	Hill-Donnelly Information Services
	Hancock Kelly D	Hill-Donnelly Information Services
	Knoerr Stephen E	Hill-Donnelly Information Services
	Krulik Holly D	Hill-Donnelly Information Services
	Krupnick Campbell Malone Buser	Hill-Donnelly Information Services
	Continued	Hill-Donnelly Information Services
	Legal Video Svc Inc i s	Hill-Donnelly Information Services
	Liberman Scott S	Hill-Donnelly Information Services
	Malone Kevin A	Hill-Donnelly Information Services
	Martin Sandy	Hill-Donnelly Information Services
	Mckee Robert J	Hill-Donnelly Information Services
	Pottorack Shafran & Falzone	Hill-Donnelly Information Services
	Reichler Jerold H	Hill-Donnelly Information Services
	Riley Knoerr & Emanuel	Hill-Donnelly Information Services
	Ryan Michael J	Hill-Donnelly Information Services
	Services On Site is	Hill-Donnelly Information Services
	Slama Joseph J	Hill-Donnelly Information Services
1999	COURTHOUSE LAW PLAZA BLDG	City Publishing Company
	AAnorthite Of Florida	City Publishing Company
	SAumick Fred S ofo	City Publishing Company

DRAFT

FINDINGS

Year	Uses	Source
1999	Black 3 Business Sys	City Publishing Company
	Casey And Molchan	City Publishing Company
	attorney	City Publishing Company
	t Casey Michael R atty	City Publishing Company
	ADegnan Michalatty	City Publishing Company
	k Drath Richard CPA	City Publishing Company
	Knoerr Stephen E Atty	City Publishing Company
	Legal Video Svcs Inc	City Publishing Company
	k Rachlin Cohen	City Publishing Company
	&Holtz CPA	City Publishing Company
	Rrley Knoerr	City Publishing Company
	Rrley Stephen J atty	City Publishing Company
	Schw ager Stanley CPA	City Publishing Company
	k Servrces On Site	City Publishing Company
	Shub Patricia A PA	City Publishing Company
	attorney	City Publishing Company
	Shub Patricia A PA	City Publishing Company
	attorney	City Publishing Company
	AWaser Irw in A CPA	City Publishing Company
	Bathsta Louis R Atly	City Publishing Company
	Buser Thomas E Atty	City Publishing Company
	Cabrera Ivan FAtty	City Publishing Company
	ACampbel W G Jr Att	City Publishing Company
	Erben Robert DAtty	City Publishing Company
	AGelb Kelley BAtt B A ll	City Publishing Company
	AHancock Kelly Atty	City Publishing Company
	Heal Carol JAtty	City Publishing Company
	Krulik Holly D Aty	City Publishing Company
	Malone Rosellr Buser	City Publishing Company
	Slams & Hancock PA	City Publishing Company
	Krupnick Elaine P	City Publishing Company
	Krupnick Jon E Atty	City Publishing Company

DRAFT

FINDINGS

Year	Uses	Source
1999	Lberman Scott S Atty	City Publishing Company
	Malone Kevin A Atty	City Publishing Company
	AManzano Cmthia M	City Publishing Company
	AM FROM c Kee Robert J Atty	City Publishing Company
	Mc Nelrs Lisa AAtty A A I	City Publishing Company
	Quintela Adna E Atty	City Publishing Company
	Rosell Rihd JAtty	City Publishing Company
	ARyan Michael J Aly	City Publishing Company
	A Slama Joseph J Ally	City Publishing Company
	Sw eat David L Atty	City Publishing Company
	Weaver & Weaver PA	City Publishing Company
	AWeaver Ben J Atty	City Publishing Company
	Weaver Dane J Atty	City Publishing Company
	Weaver Dane J Atty	City Publishing Company
1990	WEINTRAUB BENSON B ATTY MIAMI FT LAUDERDALE	Southern Bell
	AIZPURU NATALIE Z ATTY	Southern Bell
	ATLAS JAN D ATTY	Southern Bell
	AUMICK FREDERICK S OFC	Southern Bell
	BIERMAN SONNETT SHOHAT & SALE PA ATTY FT LAUDERDALE	Southern Bell
	BROWARD COUNTY OF-	Southern Bell
	BROWARD COUNTY OF-	Southern Bell
	BROWARD REPORTING SERVICE INC	Southern Bell
	BUSER THOMAS E ATTY	Southern Bell
	CAMPBELL ROBIN CORWIN ATTY	Southern Bell
	CAMPBELL WALTER G JR ATTY	Southern Bell
	CASS LEONARD J ATTY	Southern Bell
	CRISCIONE ROSE ANN ATTY	Southern Bell
	DACHELET ALYSON R ATTY	Southern Bell
	DACHELET THOMAS M ATTY	Southern Bell
	DRATH RICHARD CPA	Southern Bell
	FISCHLER MICHAEL ATTY	Southern Bell

DRAFT

FINDINGS

Year	Uses	Source
1990	FISCHLER MICHAEL A ATTY	Southern Bell
	FISCHLER MICHAEL A ATTY	Southern Bell
	KAHN HOWARD ATTY	Southern Bell
	KOPELOWITZ ATLAS PEARLMAN & TROP PA ATTY	Southern Bell
	KOPELOWITZ ATLAS PEARLMAN AND TROP PA ATTY	Southern Bell
	KOPELOWITZ HARVEY ATTY	Southern Bell
	KRUPNICK CAMPBELL MALONE & ROSELLI ATTY	Southern Bell
	KRUPNICK JONE ATTY	Southern Bell
	KUEHNE BENEDICT P ATTY	Southern Bell
	LEGAL VIDEO SERVICES INC	Southern Bell
	MALONE KEVINA A ATTY	Southern Bell
	MARTONE DORETTA ATTY	Southern Bell
	MCNELIS LISA A ATTY	Southern Bell
	MERIT REPORTING OF SOUTH FLORIDA INC SEE OUR AD AT REPORTERS COURT	Southern Bell
	PEARLMAN CHARLES B ATTY	Southern Bell
	PLAFSKY ROBERT ATTY	Southern Bell
	PRETTYMAN LORETTA K ATTY	Southern Bell
	RACHLIN & COHEN CPA MIA	Southern Bell
	ROBINSON MICHAEL A ATTY	Southern Bell
	ROSELLI KAREN E ATTY	Southern Bell
	ROSELLI RICHARD J ATTY	Southern Bell
	SALE JON A ATTY	Southern Bell
	SCHNEIDER JAMES ATTY	Southern Bell
	SLAMA JOSEPH J ATTY	Southern Bell
	SONNETT SALE & KUEHNE PA ATTY	Southern Bell
	TESCHER HOWARD ATTY	Southern Bell
	TROP MICHAEL L ATTY	Southern Bell
	VALINSKY JAY ATTY	Southern Bell
	ZIKAKIS SALOME ATTY	Southern Bell
1986	OFFICE BUILDING	R. L. Polk & Co.

DRAFT

Year	Uses	Source
1986	100 KRUPNICK & CAMPBELL MALONE & ROSELLI LWYRS	R. L. Polk & Co.
	200 BEHAR LAWRENCE J LWYR	R. L. Polk & Co.
	202 SOUTHERN REPORTING SERVICE INC	R. L. Polk & Co.
	204 MERIT REPORTING OF SOUTH FLORIDA INC	R. L. Polk & Co.
	206 VACANT	R. L. Polk & Co.
	300 CAPP REINSTEIN KOPELOWITZ & ATLAS PA LAW OFC	R. L. Polk & Co.
1980	Gromet Gary R lw yr % 763 2122	R. L. Polk & Co.
	Bass Reporting Service ct reporter % 463 8104	R. L. Polk & Co.
	Capp Reinstein & Kopelow itz Pa law ofc	R. L. Polk & Co.

701 3RD AVE

Year	Uses	Source
2005	h Masa Alan	Hill-Donnelly Information Services

703 3RD AVE

Year	Uses	Source
2005	705 Na	Hill-Donnelly Information Services

707 3RD AVE

Year	Uses	Source
2005	BLACKSTONE BLDG	Hill-Donnelly Information Services
	Acker Michael A	Hill-Donnelly Information Services
	Albert Damian H	Hill-Donnelly Information Services
	Berns Lew is A	Hill-Donnelly Information Services
	Bernstein Joseph L	Hill-Donnelly Information Services
	Brow n Warren	Hill-Donnelly Information Services
	A Bryan Reed A	Hill-Donnelly Information Services
	Bushkin & Hiaasen l P	Hill-Donnelly Information Services
	Bushkin Regina S	Hill-Donnelly Information Services
	Chambliss Linda	Hill-Donnelly Information Services
	D R M Sports Management	Hill-Donnelly Information Services
	Davis Jonathan	Hill-Donnelly Information Services

DRAFT

FINDINGS

Year	Uses	Source
2005	Disque Philip A	Hill-Donnelly Information Services
	Elite Reporting South Florida	Hill-Donnelly Information Services
	Grimmett Thomas T	Hill-Donnelly Information Services
	Hi Tech Court Reporting I s	Hill-Donnelly Information Services
	Hiaasen Connie L	Hill-Donnelly Information Services
	Johnson Leiter & Belsky	Hill-Donnelly Information Services
	Machen Pow ers Disque & Boyle	Hill-Donnelly Information Services
	Martin William M	Hill-Donnelly Information Services
	Middlebrooks & Middlebrooks	Hill-Donnelly Information Services
	Middlebrooks Ed	Hill-Donnelly Information Services
	Middlebrooks Ed	Hill-Donnelly Information Services
	Middlebrooks Todd	Hill-Donnelly Information Services
	Peterson Bernard Vandenberg	Hill-Donnelly Information Services
	Pow ers Raymond J	Hill-Donnelly Information Services
	Robinson Michael A	Hill-Donnelly Information Services
	Rosenblum Richard G	Hill-Donnelly Information Services
	Sheena Benjamin Law Offices	Hill-Donnelly Information Services
	South Florida Law Group I P	Hill-Donnelly Information Services
	Union Bank i F	Hill-Donnelly Information Services
	Walton Lantaff Schroeder	Hill-Donnelly Information Services
1999	BLACKSTONE BLDG	City Publishing Company
	A Quinn Jones	City Publishing Company
	Acker Michael A atty	City Publishing Company
	ABerns Lew is A Atty	City Publishing Company
	Bryan Reed Aatt a	City Publishing Company
	Buresh Frednc atty I	City Publishing Company
	Bushkn &Hiaasen PA	City Publishing Company
	Bushtan Regina S atty	City Publishing Company
	Chambiss Linda atty	City Publishing Company
	ACopeland	City Publishing Company
	Chambliss PA	City Publishing Company
	Copeiand Mary atty	City Publishing Company

DRAFT

FINDINGS

Year	Uses	Source
1999	Desque Philip A CPA	City Publishing Company
	Elte Raprtng Of S FL	City Publishing Company
	A fourth Street	City Publishing Company
	Partnership attys	City Publishing Company
	AGainer Gaddis PA	City Publishing Company
	AH FROM i Tech Court	City Publishing Company
	Reporting reprtr	City Publishing Company
	Hiaasen Connie Latty	City Publishing Company
	Justice Cam F Atty	City Publishing Company
	Machen Pow ers Disque	City Publishing Company
	& Boyle CPA	City Publishing Company
	AMartin William Ma	City Publishing Company
	AMassan Michael V	City Publishing Company
	attorney	City Publishing Company
	Middlebrooks	City Publishing Company
	Middlebrooks PA	City Publishing Company
	Middlebrooks Ed atty	City Publishing Company
	Middlebroolrs Todd	City Publishing Company
	attorney	City Publishing Company
	BLACKSTONE BLDG Contd	City Publishing Company
	Peterson Bernard	City Publishing Company
	Vandenberg Zei	City Publishing Company
	Geisler & Martin	City Publishing Company
	attorney	City Publishing Company
	Peterson Eric A atty	City Publishing Company
	Pow ers Raymond J CPA	City Publishing Company
	ARobinson Michael A PA	City Publishing Company
	Union Bank Of Fonda Dow	City Publishing Company
	Voorhas Victor J Jr	City Publishing Company
	attorney	City Publishing Company
	AWalton Lantaff	City Publishing Company
	Schroeder & Carson	City Publishing Company

DRAFT

FINDINGS

Year	Uses	Source
1999	attorney	City Publishing Company
	AZa William alty	City Publishing Company
	Baker Michael W Atty	City Publishing Company
	ABazinsky Stephen W	City Publishing Company
	Davis Jonathan Atty	City Publishing Company
	Horw ick Shaw n R Atty	City Publishing Company
	AJoy John PAtty	City Publishing Company
	Knight Deborah PAtty	City Publishing Company
	Lassner Kip 0 Atty	City Publishing Company
	Leahy Beth JAtty J Ally	City Publishing Company
	ANelson Denys M Atty	City Publishing Company
	Rosenblum Richard G	City Publishing Company
	AWalton Lantaff	City Publishing Company
	Schroeder & Carson	City Publishing Company
	Willis Gregory J Atty	City Publishing Company
	Willis Gregory J Atty	City Publishing Company
1990	FERRERO RAY JR ATTY FORT LAUDERDALE	Southern Bell
	FISCHER CAREY ATTY FORT LAUDERDALE	Southern Bell
	ALLEN G WILLIAM ATTY	Southern Bell
	BAKER MICHAEL W ATTY	Southern Bell
	BALASSO ANTHONY A ATTY	Southern Bell
	BAZINSKY STEPHEN W ATTY	Southern Bell
	BERNARD LEONARD M JR ATTY	Southern Bell
	CARBO MICHAEL J ATTY	Southern Bell
	CHAMBLISS LINDA ATTY	Southern Bell
	COPELAND & CHAMBLISS PA	Southern Bell
	COPELAND MARY ATTY	Southern Bell
	COUSINS ROBERT J ATTY	Southern Bell
	DAVIS JONATHAN ATTY	Southern Bell
	FANIZZA JOANNE ALTY	Southern Bell
	FANN DONALD J ATTY	Southern Bell

DRAFT

FINDINGS

Year	Uses	Source
1990	FERRERO MIDDLEBROOKS STRICKLAND & FISCHER PA ATTY	Southern Bell
	FERRERO RAY JR ATTY	Southern Bell
	FISCHER CAREY M ATTY	Southern Bell
	FOGARTY PETERSON L ATTY	Southern Bell
	GARDELLA WILLIAM G ATTY	Southern Bell
	GINSBURG HARVEY ATTY	Southern Bell
	GORMAN CLIFFORD ATTY	Southern Bell
	JENKINS CARL E ATTY	Southern Bell
	LABATEGLORIAS ATTY	Southern Bell
	MARTIN WILLIAM M ATTY	Southern Bell
	MIDDLEBROOKS ED ATTY	Southern Bell
	PARAGON REPORTING SERVICE INC	Southern Bell
	PETERSON & BERNARD ATTORNEYS AT LAW	Southern Bell
	PETERSON ERIC A ATTY	Southern Bell
	POORE DEBORAH C ATTY	Southern Bell
	ROSENBLUM RICHARD G ATTY	Southern Bell
	STRICKLAND WILTON L ATTY	Southern Bell
	TOOMEY PATRICK J JR ATTY	Southern Bell
	WALTON LANTAFF SCHROEDER AND CARSON ATTY SUITE 200 & 300	Southern Bell
	WEISSING MATTHEW D ATTY	Southern Bell
	WILENSKY DAVID ATTY	Southern Bell
1986	BLACKSTONE BUILDING	R. L. Polk & Co.
	1 PYSZKA & KESSLER LWYRS	R. L. Polk & Co.
	2D FL LAUDERDALE REPORTING SERVICE INC CT REPORTERS	R. L. Polk & Co.
	3D FL SELWOOD CLIFFORD B JR LWYR	R. L. Polk & Co.
	3D FL BERNARD & OBRIEN LWYRS	R. L. Polk & Co.
	400 GUNTHER & WHITAKER LWYRS	R. L. Polk & Co.
	401 COPELAND & CHAMBLISS P A LWYRS	R. L. Polk & Co.
	5TH FL CONRAD SCHERER & JAMES LWYRS	R. L. Polk & Co.

DRAFT

FINDINGS

Year	Uses	Source
1986	6TH FL FERRERO MIDDLEBROOKS STRICKLAND & FISCHER P A LWYRS	R. L. Polk & Co.
1985	BEAVERS TIMOTHY PAUL ATTY FORT LAUDERDALE	Southern Bell
	FERRERO RAY JR ATTY FORT LAUDERDALE	Southern Bell
1980	Blackatone Building	R. L. Polk & Co.
	Pyszka Keealer & Adams lw yrs % 4638593	R. L. Polk & Co.
	2d Fl Lauderdale Reporting Service Inc ct reporters % 467 6671	R. L. Polk & Co.
	3d fl Carey Dw yer Cole Selw ood & Bernard P A lw yrs % 462 1505	R. L. Polk & Co.
	Carey Dw yer Cole Selw ood & Bernard Overflow	R. L. Polk & Co.
	Solomon Ronald E lw yr % 463 6700	R. L. Polk & Co.
	5th Fl Grimmett Conrad Scherer & James Pa lw yrs % 462 6500	R. L. Polk & Co.
	6th fl Ferrero Middlebrooksl & Strickland lw yrs % 4624500	R. L. Polk & Co.
	Flanagan James W lw yr % 4636700	R. L. Polk & Co.
	Solomon Ronald E lw yr % 463 6700	R. L. Polk & Co.
1975	Blackstone Building Rooms	R. L. Polk & Co.
	Wicker Smith Pyszka Blomquist & Davant lw yrs % 522 8593	R. L. Polk & Co.
	Unigard Insurance Group % 525 2955	R. L. Polk & Co.
	Lauderdale Reporting Service Inc ct reporters % 525 6671	R. L. Polk & Co.
	Carey Dw yer Austin Cole & Selw ood P A lw yrs % 524 1505	R. L. Polk & Co.
	Friedman Britton & Stettin lw yrs % 522 8537	R. L. Polk & Co.
	How ell Kirby Montgomery DAiuto & Dean lw yrs % 525 1372	R. L. Polk & Co.
	Druck Grimmett Norman & Weaver lw yrs % 525 8531	R. L. Polk & Co.
	Ferrero Middlebrooks & Houston lw yrs % 525 3762	R. L. Polk & Co.
	Cunningham John C lw yr % 525 1372	R. L. Polk & Co.

DRAFT

FINDINGS

709 3RD AVE

Year	Uses	Source
2005	717 Na	Hill-Donnelly Information Services

713 3RD AVE

Year	Uses	Source
1948	REFENES JAMES R	Southern Bell Telephone & Telegraph Co.

715 3RD AVE

Year	Uses	Source
1965	BECK LENA K MRS % 524 2312	R. L. Polk & Co.
1962	BECK LENA K MRS	R. L. Polk & Co.
1957	BECK LENA K MRS	R. L. Polk & Co.
1951	BECK HARRY W	Southern Directory Company

719 3RD AVE

Year	Uses	Source
1965	BAXTER GEO	R. L. Polk & Co.
1962	FARMER JIMMY F	R. L. Polk & Co.
1957	SHAFER CHESTER G	R. L. Polk & Co.
1951	SHAFER CHESTER G	Southern Directory Company

750 3RD AVE

Year	Uses	Source
2005	COURTHOUSE LAW PLAZA BLDG	Hill-Donnelly Information Services
	Fischer Carey M	Hill-Donnelly Information Services
	Fleit Kain Gibbons Gutman	Hill-Donnelly Information Services
	Kaplan Russell D	Hill-Donnelly Information Services
	Plafsky Robert	Hill-Donnelly Information Services
	Pomerantz Gloria	Hill-Donnelly Information Services
	Visiting Angels I P	Hill-Donnelly Information Services
	Worldwide Investigations	Hill-Donnelly Information Services
1999	COURTHOUSE LAW PLAZA BLDG	City Publishing Company
	Adler Russel S atll y	City Publishing Company
	Carroll Michael atty	City Publishing Company
	ACummings Michel Kane	City Publishing Company

DRAFT

FINDINGS

Year	Uses	Source
1999	Atl l	City Publishing Company
	Flscher Carey M PA	City Publishing Company
	attorney	City Publishing Company
	AGllbert Craig L atty	City Publishing Company
	Greenberg Enca PA	City Publishing Company
	AHammer How ard Eacct	City Publishing Company
	Jones & Wolfe atty	City Publishing Company
	Jones K Patty	City Publishing Company
	Kain Michelle K PA	City Publishing Company
	r Kain Robert C PA atty	City Publishing Company
	Kaplan Russell D PA	City Publishing Company
	t Karmn & Adler attys	City Publishing Company
	k Karmi Carl Satty S	City Publishing Company
	Mallah Futham & Co PA	City Publishing Company
	Medalie & Medalie	City Publishing Company
	attorney	City Publishing Company
	t Medalie Donald atty	City Publishing Company
	Medalie Greg attl ly	City Publishing Company
	k Milberg Paula A Atty A y	City Publishing Company
	t Morrow Mark A atty	City Publishing Company
	f Plafsky Robert ofc	City Publishing Company
	Pomerantz Gloriatty all	City Publishing Company
	k Roae Barry R CPA	City Publishing Company
	ASolomon & Morrow PA	City Publishing Company
	Solomon Ronald E PA	City Publishing Company
	Wolfe Tami ally	City Publishing Company
	Worldw ide	City Publishing Company
	Investigathons	City Publishing Company
1990	ALBERT DONNA E ATTY FT L	Southern Bell
	CANNON ALIEN L ATTY FT L	Southern Bell
	FERTIG CHRISTOPHER R ATTY FT L	Southern Bell
	GRAMLING FRANK R ATTY FT L	Southern Bell

DRAFT

Year	Uses	Source
1990	HAIRE MICHAEL T ATTY FT L	Southern Bell
	LIDONDICI DARLENE M ATTY FT L	Southern Bell
	BEHAR LARRY J PA ATTY	Southern Bell
	BEILLY BARBARA M ATTY	Southern Bell
	CAMPBELL JOHN F PA	Southern Bell
	DEGRAFFENRIEDT ANDREW ILL ATTY	Southern Bell
	DUE PROCESS PROCSS SERVR	Southern Bell
	EAKER LAWRENCE H ATTY	Southern Bell
	FISHMAN LEWIS A ATTY	Southern Bell
	FREEDMAN & MCCLOSKY PA ATTYS	Southern Bell
	FREEDMAN RANDY R ATTY	Southern Bell
	GRILLO CHRISTOPHER A PA	Southern Bell
	HUBBARD & STONES INC	Southern Bell
	LATIMER HENRY ATTY	Southern Bell
	LIPTON PAUL R ATTY	Southern Bell
	MCCLOSKY REED B ATTY	Southern Bell
	NEIWIRTH ARTHUR ATTY	Southern Bell
	NEIWIRTH LEO ATTY	Southern Bell
	NEIWIRTH AND NEIWIRTH PA	Southern Bell
	RESSLER R BARBARA ATTY	Southern Bell
	SEITEL LAN S PA	Southern Bell
1986	FERTIG & GRAMLING LAW OFFICES	R. L. Polk & Co.
	CULLEN PHILIP M III LWYR	R. L. Polk & Co.
	MC CAULEY JAS A LWYR	R. L. Polk & Co.
	VAUGHAN CHARLES H LWYR	R. L. Polk & Co.

800 3RD AVE

Year	Uses	Source
2005	Multi Unit Address Allen Scott DDS	Hill-Donnelly Information Services
	Allen W George	Hill-Donnelly Information Services
	Associated Financial Svc Inc	Hill-Donnelly Information Services
	Brian C Deuschle Atty	Hill-Donnelly Information Services
	Buresh Fredric	Hill-Donnelly Information Services

DRAFT

FINDINGS

Year	Uses	Source
2005	Buresh Fredric	Hill-Donnelly Information Services
	Chimpoulis & Hunter 2 P	Hill-Donnelly Information Services
	Commercial Personal Property	Hill-Donnelly Information Services
	Curd & Esquenazi Law Offices	Hill-Donnelly Information Services
	Curd & Esquenazi Law Offices	Hill-Donnelly Information Services
	Duque Santiago CPA	Hill-Donnelly Information Services
	Friedman Duque & Co P	Hill-Donnelly Information Services
	S Friedman Milton Gene CPA	Hill-Donnelly Information Services
	FT Lauderdale Toastmasters	Hill-Donnelly Information Services
	Golding Sheldon	Hill-Donnelly Information Services
	Governors Title Svc LLC	Hill-Donnelly Information Services
	Hawkins Jane	Hill-Donnelly Information Services
	Lemongello Daniel	Hill-Donnelly Information Services
	Pence Kyle D	Hill-Donnelly Information Services
	Schorr Mark B	Hill-Donnelly Information Services
	Sheldon Schapiro Pa	Hill-Donnelly Information Services
	Smith Laurence J	Hill-Donnelly Information Services
	Stolberg & Pence I P	Hill-Donnelly Information Services
	Stolberg William H	Hill-Donnelly Information Services
1999	BUILDING	City Publishing Company
	t Ailen George Atty 0 n	City Publishing Company
	Allen W George Atty Ally	City Publishing Company
	Associated Financial	City Publishing Company
	Service Inc Of	City Publishing Company
	Illinois	City Publishing Company
	AAttomeys Title	City Publishing Company
	Services Inc Of	City Publishing Company
	Dade County	City Publishing Company
	AChimpoulis Jay P ally	City Publishing Company
	Commercial Personal	City Publishing Company
	Property Appraisal	City Publishing Company
	Associates	City Publishing Company

DRAFT

FINDINGS

Year	Uses	Source
1999	Deuschle Bnan C	City Publishing Company
	Chartered	City Publishing Company
	r Deuschle Bran C atty	City Publishing Company
	Duque Santiago CPA 0 a	City Publishing Company
	Frfnedman & Assocs	City Publishing Company
	Real Estate & Bus	City Publishing Company
	Brokers Inc	City Publishing Company
	AFriedman Duque	City Publishing Company
	&Co CPA	City Publishing Company
	Friedman Milton G CPA	City Publishing Company
	AF FROM t Lauderdale	City Publishing Company
	Toasimasters	City Publishing Company
	Goldina Sheldon attl ly	City Publishing Company
	Hale Christopher atty	City Publishing Company
	i Haw lins Jane 0 a	City Publishing Company
	Haw Mns Jane Atty	City Publishing Company
	Hill Samuel T PA	City Publishing Company
	attorney	City Publishing Company
	La Batetahrk Jeq	City Publishing Company
	Iremongello Daniel	City Publishing Company
	attorney	City Publishing Company
	AO FROM Connor & Meyers PA	City Publishing Company
	OConnor Meyers PA	City Publishing Company
	Pence Kyle D Atty	City Publishing Company
	Richards Robin S atty	City Publishing Company
	ARobbins Edw ard S Esq	City Publishing Company
	Schorr Mark B PA	City Publishing Company
	Stolberg Wm H Atty	City Publishing Company
1990	BENNIS RANDY M ATTY	Southern Bell
	CARTER JOHN EDWARD ATTY	Southern Bell
	CONNICK A THOMAS ATTY	Southern Bell
	CURTIS BARBARA A ATTY	Southern Bell

DRAFT

Year	Uses	Source
1990	CURTIS EDWARD R ATTY	Southern Bell
	DEUSCHLE BRIAN C ATTY	Southern Bell
	DORETTA MARTONE KNOERR ATTY	Southern Bell
	FLAM MICHAEL R ATTY	Southern Bell
	GARRETT GLENN J ATTY	Southern Bell
	HALE CHRISTOPHER D ATTY	Southern Bell
	HEIDGERD FREDERICK C ATTY	Southern Bell
	HEIDGERD & MARTIN PA ATTYS	Southern Bell
	HICKMAN PAULA DIANE ATTY	Southern Bell
	HILL NEALE AND RILEY ATTY	Southern Bell
	HILL SAMUEL TYLER ATTY	Southern Bell
	KAPLAN RUSSELL D ATTY	Southern Bell
	KNOERR STEVEN E ATTY	Southern Bell
	MARTIN ROBERT C ATTY	Southern Bell
	MURPHY PATRICK J ATTY	Southern Bell
	NEALE THOMAS E ATTY	Southern Bell
	RILEY STEPHEN J PA ATTY	Southern Bell
	SAAVEDRA MORNA M ATTY	Southern Bell
	SINGER GARY S ATTY	Southern Bell
	SOLOMON MURPHY COTE PA ATTY	Southern Bell
	SPEAR & DEUSCHLE PA	Southern Bell
	SPEAR STEPHEN A ATTY	Southern Bell
	TULLIE RICHARD E ATTY	Southern Bell
1986	OFFICE BUILDING	R. L. Polk & Co.
	4 SPEAR DEUSCHLE CURRAN P A LAW OFCS	R. L. Polk & Co.
1980	D & C Property Investments Inc real est % 463 3237	R. L. Polk & Co.

801 3RD AVE

Year	Uses	Source
2005	805 NCL	Hill-Donnelly Information Services
1999	Alamo L	City Publishing Company
1986	TRANSIENT	R. L. Polk & Co.

DRAFT

Year	Uses	Source
1980	Leatu Debra L % 463 0729	R. L. Polk & Co.
1975	Vacant	R. L. Polk & Co.
1970	LOPER AL	R. L. Polk & Co.
1965	VACANT	R. L. Polk & Co.
1962	VACANT	R. L. Polk & Co.
1957	ROSS MATTHEW W	R. L. Polk & Co.

805 3RD AVE

Year	Uses	Source
1986	MUDGETT CHARLOTTE MRS	R. L. Polk & Co.
1980	Ross Jessie D Mrs % 463 4793	R. L. Polk & Co.
1975	Ross Jessie D Mrs % 522 7793 I	R. L. Polk & Co.
1970	ROSS AARON S	R. L. Polk & Co.
1965	ROSS AARON S	R. L. Polk & Co.
1962	ROSS AARON S	R. L. Polk & Co.
1957	ROSS AARON S	R. L. Polk & Co.
1951	ROSS AARON S	Southern Directory Company

808 3RD AVE

Year	Uses	Source
1986	VACANT	R. L. Polk & Co.
1980	Monahan Dennis % 48348884	R. L. Polk & Co.
1975	Stroehle Pat % 525 2651	R. L. Polk & Co.
1970	VACANT	R. L. Polk & Co.
1962	WINTERHOLLER MADELON M MRS	R. L. Polk & Co.
1957	WINTERHOLLER MADELON M MRS BKPG SERV	R. L. Polk & Co.
1951	TOURISTS	Southern Directory Company

888 3RD AVE

Year	Uses	Source
2005	LEGAL CENTER THE	Hill-Donnelly Information Services
	Abramowitz & Pomerantz	Hill-Donnelly Information Services
	Adorno & Yoss 2 P	Hill-Donnelly Information Services
	American Marketing & Mgmt Inc	Hill-Donnelly Information Services

DRAFT

FINDINGS

Year	Uses	Source
2005	Behar Larry J	Hill-Donnelly Information Services
	Bendekovic Ronald F	Hill-Donnelly Information Services
	Billing Cochran Heath Lyles	Hill-Donnelly Information Services
	Blackmore Robert W	Hill-Donnelly Information Services
	A Capital Reporting Svc i s	Hill-Donnelly Information Services
	Dachelet Thomas	Hill-Donnelly Information Services
	Dachelet Thomas M	Hill-Donnelly Information Services
	Gunther Dieter K	Hill-Donnelly Information Services
	Jarchow Richard C CP	Hill-Donnelly Information Services
	Klein Bury & Assoc 2 s	Hill-Donnelly Information Services
	Mauro John W	Hill-Donnelly Information Services
	Soloff Robert D	Hill-Donnelly Information Services
	Stoll Jeffery R v	Hill-Donnelly Information Services
	Verebay Layne	Hill-Donnelly Information Services
1999	LEGAL CENTER THE	City Publishing Company
	k Adomo&Zeder PA	City Publishing Company
	k Adomo&Zeder PA	City Publishing Company
	k Adomo&Zeder PA	City Publishing Company
	LEGAL CENTER THE Contd	City Publishing Company
	Amencan Markehng	City Publishing Company
	Management Inc I	City Publishing Company
	Behar Larry J PA atty	City Publishing Company
	ABruce R Mc Kamey	City Publishing Company
	Associates	City Publishing Company
	Camrillen M J Any	City Publishing Company
	Carmne A A Atty	City Publishing Company
	Cnteili Shen L Attn y	City Publishing Company
	ACurd Stephanie S Atty	City Publishing Company
	ADachelet Alyson R	City Publishing Company
	allormey	City Publishing Company
	ADachelet Thomas ally	City Publishing Company
	Deutch Stephanie C	City Publishing Company

DRAFT

Year	Uses	Source
1999	Ant y + AD FROM i Mar Prop	City Publishing Company
	Gehl Group	City Publishing Company
	AGunther Dieter K ay	City Publishing Company
	Jarchow Richard C CPA	City Publishing Company
	Jovanovrc Dany	City Publishing Company
	ALew is Harmet R Atty	City Publishing Company
	ALovegren Lor A Atty	City Publishing Company
	Mallard Damian B Atty	City Publishing Company
	Matzner Jonathan M	City Publishing Company
	Mc Cue William C Atty	City Publishing Company
	McIntosh Robert D	City Publishing Company
	Miami Travel Inc I	City Publishing Company
	Rrtchre Chnstopher	City Publishing Company
	ASadala Nicholas G	City Publishing Company
	Schw art Robert H	City Publishing Company
	Att bi	City Publishing Company
	t Sunbelt Investment	City Publishing Company
	Properthes	City Publishing Company
	Verebay Layne PA	City Publishing Company
	AWhitaker BJr Atty	City Publishing Company
	AAnderson Gregory T	City Publishing Company
	Billing Cochran Heath	City Publishing Company
	Lyles&Mauro PA	City Publishing Company
	Billiing Steven FAtty	City Publishing Company
	Bucl Mey Paul C Atty	City Publishing Company
	Cochran CJJr Atty	City Publishing Company
	ACraig W Tucker Atty	City Publishing Company
	Fearntey Gordon A ty	City Publishing Company
	Healy Carol J	City Publishing Company
	Lyles Dennis EAt E Al	City Publishing Company
	Manno Valerie RAtty	City Publishing Company
	Mauro John WAtty	City Publishing Company

DRAFT

FINDINGS

Year	Uses	Source
1999	Morgan Kenneth W Jr	City Publishing Company
	Romaguera Raul Atty	City Publishing Company
	ARuddy Almae	City Publishing Company
	Vannatta Kevin M atty	City Publishing Company
	Vannatta Kevin M atty	City Publishing Company
	Vannatta Kevin M atty	City Publishing Company
1990	ANDERSON DOREEN D ATTY FT L	Southern Bell
	BILLING COCHRAN HEATH LYLES & MAURO PA FT L	Southern Bell
	BILLING STEVEN F ATTY FT L	Southern Bell
	COCHRAN CLARK J JR ATTY FT L	Southern Bell
	CRAIG W TUCKER ATTY FT L	Southern Bell
	HEATH THOMAS C ATTY FT L	Southern Bell
	LYLES DENNIS E ATTY FT L	Southern Bell
	MAURO JOHN W ATTY FT L	Southern Bell
	SAWRAN JAMES C ATTY FT L	Southern Bell
	THOMPSON WILLIAM DE FOREST PA ATTY FT L	Southern Bell
	AMERICAN MARKETING AND MANAGEMENT INC	Southern Bell
	BATES DOUGLAS L ATTY	Southern Bell
	BLACKMAN DANIEL J ATTY	Southern Bell
	BURESH FREDRIC C ATTY	Southern Bell
	CONNESS JOHN W PA ATTY	Southern Bell
	COTE EARLEEN ATTY	Southern Bell
	FLAYMAN ROBERT M ATTY	Southern Bell
	FROST JACK T ATTY	Southern Bell
	GREENE CRAIG M ATTY	Southern Bell
	GUNTHER DIETER K ATTY	Southern Bell
	GUNTHER & WHITAKER PA ATTY	Southern Bell
	JARCHOW RICHARD CCPA	Southern Bell
	KAPLAN MICHAEL G ATTY	Southern Bell
	MATTEL HARVEY K ATTY	Southern Bell
	MCCUE WILLIAM C ATTY	Southern Bell

DRAFT

FINDINGS

Year	Uses	Source
1990	MCCULLY RICHARD P ATTY	Southern Bell
	MCFANN ROBERT J PA ATTY	Southern Bell
	MURPHY JOSEPH C ATTY	Southern Bell
	O BRIEN KEVIN L ATTY	Southern Bell
	PLANT VICKI L ATTY	Southern Bell
	RAAB ARIEL ATTY	Southern Bell
	RAAB HOWARD ATTY	Southern Bell
	RAAB & RAAB ATTY	Southern Bell
	ROTHSTEIN SCOTT W ATTY	Southern Bell
	SCHNEIDER TERRY MULDOFF ATTY	Southern Bell
	SCHWARTZ ROBERT H ATTY	Southern Bell
	SOLOMON RONALD E ATTY	Southern Bell
	SPELLACY JOHN F PA ATTY	Southern Bell
	SPELLACY & MCFANN	Southern Bell
	SPELLACY & MCANN ATTYS THE LEGAL CENTER SUITE 400	Southern Bell
	THOMPSON WILLIAM DE FOREST ATTY	Southern Bell
	TUTAN JEFFREY B ATTY	Southern Bell
	WHITAKER ALAN B JR ATTY	Southern Bell
1986	OFFICE BUILDING	R. L. Polk & Co.
	301 BILLING COCHRAN & HEALTH LWYRS	R. L. Polk & Co.
	400 SPELLACY & MC FANN	R. L. Polk & Co.

900 3RD AVE

Year	Uses	Source
2005	Multi Unit Address	Hill-Donnelly Information Services
	Bandwidth Communications Inc	Hill-Donnelly Information Services
	Bank United I F	Hill-Donnelly Information Services
	Coke Camille M	Hill-Donnelly Information Services
	First Lauderdale Investments	Hill-Donnelly Information Services
	Fischer Bradley S	Hill-Donnelly Information Services
	Hinton Gerard	Hill-Donnelly Information Services
	I B L Search Svc	Hill-Donnelly Information Services
	Kunin Associates i s	Hill-Donnelly Information Services

DRAFT

Year	Uses	Source
2005	Melito & Adolfsen I P	Hill-Donnelly Information Services
	Millennium Realty Advisors	Hill-Donnelly Information Services
	Omni Pilot Softw are I R	Hill-Donnelly Information Services
	Omni Research I P	Hill-Donnelly Information Services
	Continued	Hill-Donnelly Information Services
	Retail Media Systems 2 P	Hill-Donnelly Information Services
	RMS Netw orks Inc 2 s	Hill-Donnelly Information Services
	Sachs Richard A	Hill-Donnelly Information Services
	Sachs Richard A	Hill-Donnelly Information Services
	Third & Ninth LTD I F	Hill-Donnelly Information Services
	Tonucci Dariene	Hill-Donnelly Information Services
	Workstream Inc	Hill-Donnelly Information Services
	Wpig	Hill-Donnelly Information Services
	Xentel Inc 2 G	Hill-Donnelly Information Services

1000 3RD AVE

Year	Uses	Source
1990	DUKE WAYNE A	Southern Bell
	FUCHS A	Southern Bell
	RAYMOND DONOVAN	Southern Bell
	RILEY MICHAEL A	Southern Bell
1980	Tarpon River Villas Apta	R. L. Polk & Co.
	Carroll Pamela % 467 0067	R. L. Polk & Co.
	Bow en Patricia J % 772 2305	R. L. Polk & Co.
	Gushing Steph % 462 56454	R. L. Polk & Co.
	Transient	R. L. Polk & Co.
	Vacant	R. L. Polk & Co.
	Vacant	R. L. Polk & Co.
	Bush John	R. L. Polk & Co.
	Larson Kenneth P % 463 6541	R. L. Polk & Co.
	Vogel Wm % 463 1063	R. L. Polk & Co.
	Milea Bruno % 523 8404	R. L. Polk & Co.
	Vacant	R. L. Polk & Co.

DRAFT

FINDINGS

Year	Uses	Source
1975	Tarpon River Villas Apts	R. L. Polk & Co.
	Bowen Patricia J % 522 0981 4	R. L. Polk & Co.
	Laberdee C M % 527 9039	R. L. Polk & Co.
	Calabrese Michl J	R. L. Polk & Co.
	Gepfrich Betty R % 524 2627 a	R. L. Polk & Co.
	Gilbert James S	R. L. Polk & Co.
	Haynes Robt D % 522 4979	R. L. Polk & Co.
	Sylvester T	R. L. Polk & Co.
	Milea Bruno % 523 8404	R. L. Polk & Co.
	Jamrozy Janet A	R. L. Polk & Co.
1970	TARPON RIVER VILLAS APTS	R. L. Polk & Co.
	1 PETITE RUTH A	R. L. Polk & Co.
	2 PULTZ LAURA	R. L. Polk & Co.
	3 KIMSEY D J	R. L. Polk & Co.
	4 EMRICK ANN	R. L. Polk & Co.
	5 ROBERTSON ELEANOR J MRS	R. L. Polk & Co.
	6 WATSON S M	R. L. Polk & Co.
	7 MC GUIRE KELLY R	R. L. Polk & Co.
	8 VACANT	R. L. Polk & Co.
	9 HOLLAND ZSUZSUK	R. L. Polk & Co.
	10 ANDERSON CHARLES	R. L. Polk & Co.
1965	LEROY VILLA APTS % 522 3836	R. L. Polk & Co.
	WRIGHT ELIZ	R. L. Polk & Co.
	BAKLEY JAMES	R. L. Polk & Co.
	MIS ALBERT	R. L. Polk & Co.
	EMERICK ANNE M	R. L. Polk & Co.
	LUCKER ALBERT S	R. L. Polk & Co.
	SHORES JOHN L % 524 2055	R. L. Polk & Co.
	VACANT	R. L. Polk & Co.
	BLADE ERNEST	R. L. Polk & Co.
	CHRISTIE GILBERT	R. L. Polk & Co.
	JOHNSON B K	R. L. Polk & Co.

DRAFT

Year	Uses	Source
1962	WILLIAMSON APARTMENTS	R. L. Polk & Co.
	APARTMENTS	R. L. Polk & Co.
	1 VACANT	R. L. Polk & Co.
	2-4 VACANT	R. L. Polk & Co.
	5 LUKER ALBERT S	R. L. Polk & Co.
	6 BROWN RICHD T	R. L. Polk & Co.
	7-10 VACANT	R. L. Polk & Co.
1957	WILLIAMSON APARTMENTS	R. L. Polk & Co.
	MCLANE WM J JR	R. L. Polk & Co.
	BROWN CLAYTON	R. L. Polk & Co.
	ALLEN AUGUSTA MRS	R. L. Polk & Co.
	KIRKWOOD FORREST	R. L. Polk & Co.
1951	WILLIAMSON APARTMENTS	Southern Directory Company
	HALL PAULINE MISS	Southern Directory Company
	FORHAN MARIE L MRS	Southern Directory Company
1948	BRAY JAMES W OFC	Southern Bell Telephone & Telegraph Co.

1001 3RD AVE

Year	Uses	Source
1990	SPICER & OPPENHEIM CPA	Southern Bell

1025 3RD AVE

Year	Uses	Source
2005	Arsenault Jean Paaul V	Hill-Donnelly Information Services
	Morgan R w v	Hill-Donnelly Information Services

1051 3RD AVE

Year	Uses	Source
2005	Brow ard Bar Association	Hill-Donnelly Information Services
	Brow ard County Bar Assn	Hill-Donnelly Information Services
	Remsen Group I P	Hill-Donnelly Information Services
1999	AAttomey Re ferral Svc	City Publishing Company
	Brow ard Co Bar Assn	City Publishing Company
	ABrow ard County	City Publishing Company

DRAFT

Year	Uses	Source
1999	Bar Associaton	City Publishing Company
	Lawyer Referral Svc	City Publishing Company
	Broward County Bar	City Publishing Company
	Association	City Publishing Company
	ALawyer Referral Svc	City Publishing Company
1990	BROWARD COUNTY BAR ASSOCIATION	Southern Bell
	GIESEKE WILLIAM D MD	Southern Bell
	LAWYER REFERRAL SERVICE	Southern Bell
	LAWYER REFERRAL SERVICE	Southern Bell
1986	GIESEKE WM D PHYS	R. L. Polk & Co.

1080 3RD AVE

Year	Uses	Source
2005	Carlyle Recp New River LP	Hill-Donnelly Information Services
	New River Landing	Hill-Donnelly Information Services
	New River Lending	Hill-Donnelly Information Services
1999	t Hudson Capital Group	City Publishing Company
	Hudson Capital Group	City Publishing Company
1990	BUNNELL GEORGE E ATTY	Southern Bell
	BUNNELL & WOULFEPA ATTY	Southern Bell
	DOHN CAROLYN ATTY	Southern Bell
	KELLER D DAVID ATTY	Southern Bell
	MAY MELANIE G ATTY	Southern Bell
	MORAN KEVIN J ATTY	Southern Bell
	REITER ALYSSA M ATTY	Southern Bell
	WOULFE RICHARD T ATTY	Southern Bell
1986	BUNNELL DENMAN & WOULFE LAW OFC	R. L. Polk & Co.
1980	Bunnell & Graham Pa law ofc % 761 8600	R. L. Polk & Co.
	Conness John W lwyr % 761 8600	R. L. Polk & Co.

1100 3RD AVE

Year	Uses	Source
2005	Regent Bank 2 F	Hill-Donnelly Information Services
1999	Halliday Group Realty	City Publishing Company

DRAFT

Year	Uses	Source
1999	Advisors Inc I n	City Publishing Company
	Halliday Lautin Dohm	City Publishing Company
	Mendian Realty	City Publishing Company
	Management	City Publishing Company
1986	REDMAN MINNIE B MRS	R. L. Polk & Co.
1980	Redman Minnie B Mrs % 527 0161	R. L. Polk & Co.
1975	Vacant	R. L. Polk & Co.
1970	REDMAN MINNIE B MRS	R. L. Polk & Co.
1965	REDMAN MINNIE B MRS % 522 1439	R. L. Polk & Co.
1962	REDMAN MINNIE B MRS	R. L. Polk & Co.
1957	REDMAN MINNIE B MRS	R. L. Polk & Co.
1951	REDMAN H DALE	Southern Directory Company
1948	REDMAN H D R	Southern Bell Telephone & Telegraph Co.

1110 3RD AVE

Year	Uses	Source
2005	Gliw a William DC	Hill-Donnelly Information Services
	Ullian David	Hill-Donnelly Information Services
1999	Gliw a William ADC	City Publishing Company
1990	GLIWA WILLIAM A DC	Southern Bell
1986	MEDICAL CENTRE	R. L. Polk & Co.
	GLIWA WM A CHIROPRACTOR	R. L. Polk & Co.
	BROCK EVA PHYSICAL THERAPIST	R. L. Polk & Co.
1980	Medical Centre % 764 7474	R. L. Polk & Co.
	Diamond Martin J podiatrist % 764 7474	R. L. Polk & Co.
	Gliw a Wm A chiro % 764 7474	R. L. Polk & Co.
	Kletzel Edw in chiro % 764 7474	R. L. Polk & Co.
	Sachs Barrett E podiatrist % 764 7474	R. L. Polk & Co.
1975	Transient	R. L. Polk & Co.
1970	DEVERELL CLARENCE L	R. L. Polk & Co.
1965	DEVERELL CLARENCE % 523 9805	R. L. Polk & Co.
1962	CONRAD LUTHER N	R. L. Polk & Co.
1957	CONRAD L NEIL	R. L. Polk & Co.

DRAFT

Year	Uses	Source
1951	HARNEY HAROLD B	Southern Directory Company

1111 3RD AVE

Year	Uses	Source
2005	Williamson George	Hill-Donnelly Information Services
1999	Williamson Geo A att	City Publishing Company
1990	PETTIT CHARLES ATTY	Southern Bell
	WILLIAMSON GEORGE A ATTY	Southern Bell
1986	WILLIAMSON GEO A LWYR	R. L. Polk & Co.
1980	Williamson Geo A lwyr % 523 2503	R. L. Polk & Co.
1975	Williamson Geo A lwyr % 523 2503	R. L. Polk & Co.
1970	WHITE GEO	R. L. Polk & Co.
1965	WHITE GEO % 522 0063	R. L. Polk & Co.
1962	SHARPE VIRGINIA C MRS	R. L. Polk & Co.
1957	SHARPE VIRGINIA C MRS	R. L. Polk & Co.
1951	SHARPE COY T	Southern Directory Company
1948	APEX ROOFING & SHEET METAL CO INC	Southern Bell Telephone & Telegraph Co.
	SHARPE COY OFC	Southern Bell Telephone & Telegraph Co.

1112 3RD AVE

Year	Uses	Source
2005	Glick Joseph	Hill-Donnelly Information Services
	Prince & Glick P	Hill-Donnelly Information Services
	Prince Charles M A	Hill-Donnelly Information Services
1999	Gllck Joseph atty	City Publishing Company
	Mc Farlane Wm Jlll	City Publishing Company
	Prince Charles Matty	City Publishing Company
	Prince Glick	City Publishing Company
	&Mc Fariane PAatty	City Publishing Company
1990	GLICK JOSEPH ATTY	Southern Bell
	PRINCE CHARLES M ATTY	Southern Bell
	PRINCE & GLICK PA ATTY	Southern Bell
1986	PRINCE CHARLES M LWYR	R. L. Polk & Co.

DRAFT

FINDINGS

1115 3RD AVE

Year	Uses	Source
2005	Pedrick Helen A	Hill-Donnelly Information Services

1119 3RD AVE

Year	Uses	Source
2005	Adair John H III	Hill-Donnelly Information Services
	Eckard John E II	Hill-Donnelly Information Services
	Walkden John L v	Hill-Donnelly Information Services
1999	AAdair John H III PA	City Publishing Company
	AEmerson Allsw orth	City Publishing Company
	Consulthng	City Publishing Company
	AShoureas Madorie	City Publishing Company
1990	KLEIN BURY & ASSOCIATES	Southern Bell
1986	VACANT	R. L. Polk & Co.
1980	U S Bonding Agcy Inc % 764 8148	R. L. Polk & Co.
1975	Iuen Fred J % 523 2208	R. L. Polk & Co.
1970	IVEN FRED J	R. L. Polk & Co.
1965	IUEN FRED J % 523 2208	R. L. Polk & Co.
1962	LUEN FRED J	R. L. Polk & Co.
1957	IUEN FRED J BLDG CONTR	R. L. Polk & Co.
1951	IUEN FRED J CONTR	Southern Directory Company

1120 3RD AVE

Year	Uses	Source
2005	I Q S USA Inc	Hill-Donnelly Information Services
1999	Atlants Submannes	City Publishing Company
	Miami Inc	City Publishing Company
	Cruz John Il atty	City Publishing Company
	t Gordon Issa atty	City Publishing Company
1990	COLANDO ANDREW C JR ATTY FT L	Southern Bell
	COLANDO & GAETA PA ATTYS FT L	Southern Bell
	GAETA MARK L ATTY FT L	Southern Bell
1986	COLANDO GAETA & GORMAN P A LWYRS	R. L. Polk & Co.
1980	Vacant	R. L. Polk & Co.

DRAFT

Year	Uses	Source
1975	Schettino Joseph R	R. L. Polk & Co.
1970	BEATTY KATH H MRS	R. L. Polk & Co.
1965	BEATTY KATH MRS % 522 7985	R. L. Polk & Co.
1962	BEATTY KATH MRS	R. L. Polk & Co.
1957	BEATTY D RAY	R. L. Polk & Co.

1124 3RD AVE

Year	Uses	Source
1957	NO RETURN	R. L. Polk & Co.

1126 3RD AVE

Year	Uses	Source
2005	Robert F Palmiotto Insurance	Hill-Donnelly Information Services
1999	Conigho John A CPA	City Publishing Company
	State Farm Ins Co	City Publishing Company
	Agent	City Publishing Company
1990	HAY WILLIAM T INS	Southern Bell
	STATE FARM INSURANCE COMPANIES	Southern Bell
1986	STATE FARM INSURANCE CO	R. L. Polk & Co.
1980	State Farm Insurance Co % 524 3619	R. L. Polk & Co.
	Vacant	R. L. Polk & Co.
1975	Doswell Harold H winter res % 524 6027	R. L. Polk & Co.
1970	DOSWELL HAROLD H WINTER RES	R. L. Polk & Co.
1965	DOSWELL HAROLD H % 524 1390	R. L. Polk & Co.
1962	DOSWELL HAROLD H	R. L. Polk & Co.
1957	DOSWELL HAROLD H	R. L. Polk & Co.

1128 3RD AVE

Year	Uses	Source
1951	TOURISTS	Southern Directory Company

1130 3RD AVE

Year	Uses	Source
1951	VACANT	Southern Directory Company

DRAFT

1131 3RD AVE

Year	Uses	Source
2005	NCL	Hill-Donnelly Information Services
1999	I Roe Bruce C MAI	City Publishing Company
	rl est apprsr	City Publishing Company
	Roe Research	City Publishing Company
	Senlors Housing	City Publishing Company
	Property Group Inc 0 n	City Publishing Company
1990	ROE WESTBERRY & ASSOC	Southern Bell
	ROE BRUCE C RL EST APPRSR	Southern Bell
	ROE WESTBERRY & ASSOC	Southern Bell
1986	SLACK SLACK & ROE INC REAL EST APPRAISERS CONSLTS	R. L. Polk & Co.
1980	Vacant	R. L. Polk & Co.
1975	Hered Michl J % 524 7163	R. L. Polk & Co.
1970	MALLIA VINCENT J	R. L. Polk & Co.
1965	DENISTON WM A % 523 7402	R. L. Polk & Co.
1962	DENISTON WM A	R. L. Polk & Co.
1957	DENISTON WM A	R. L. Polk & Co.
1951	BOYD WM B	Southern Directory Company
1948	BOYD WILLIAM B R	Southern Bell Telephone & Telegraph Co.

1132 3RD AVE

Year	Uses	Source
2005	Boyar Cris	Hill-Donnelly Information Services
	Boyer & Freeman I P	Hill-Donnelly Information Services
	Bradford Cohen & Assoc Pa	Hill-Donnelly Information Services
	Bradford M Cohen & Assoc	Hill-Donnelly Information Services
	Freeman Jon	Hill-Donnelly Information Services
	Law Ofc Boyer & Freeman	Hill-Donnelly Information Services
	Usan Michael A	Hill-Donnelly Information Services
1999	e Huckshorn K	City Publishing Company
	e Huckshorn Kevin	City Publishing Company
1990	HOWELL L H	Southern Bell

DRAFT

Year	Uses	Source
1986	HOWELL L HUGH	R. L. Polk & Co.
1980	How ell L Hugh % 5225445	R. L. Polk & Co.
1975	How ell L Hugh % 522 5445	R. L. Polk & Co.
1970	HOWELL L HUGH	R. L. Polk & Co.
1965	HOWELL L HUGH % 6 522 5445	R. L. Polk & Co.
1962	HOWELL L HUGH	R. L. Polk & Co.
1957	HOWELL L HUGH	R. L. Polk & Co.
1951	HOWELL L HUGH	Southern Directory Company

1133 3RD AVE

Year	Uses	Source
2005	Action Bail Bonds Inc	Hill-Donnelly Information Services
	Action Immigrant Bonding Inc	Hill-Donnelly Information Services
	Action Immobilization Svc	Hill-Donnelly Information Services
	Action International Insurance	Hill-Donnelly Information Services
	Action Polygraph Svc Inc	Hill-Donnelly Information Services
	Bail Bonds Co 2 F	Hill-Donnelly Information Services
1999	A Achion Ball Bonds	City Publishing Company
	Acclon	City Publishing Company
	Acthon Imobilhzation	City Publishing Company
	Service	City Publishing Company
	Action International a Investigations	City Publishing Company
	Action Investigative	City Publishing Company
	Service	City Publishing Company
	Actron Polygraph Serv	City Publishing Company
	Action Subpoena Svc	City Publishing Company
	Service	City Publishing Company
	Service	City Publishing Company
1990	A ACTION BAIL BONDS	Southern Bell
	ACTION BAIL BONDS	Southern Bell
	ACTION INSURANCE CO	Southern Bell
	ACTION INTERNATIONAL INSURANCE	Southern Bell
	ACTION POLYGRAPH SERVICES	Southern Bell

DRAFT

Year	Uses	Source
1990	BAIL BONDS BY ACTION	Southern Bell
1986	MERIT REPORTING OF SOUTH FLORIDA INC CT REPORTING SERVICE	R. L. Polk & Co.
1980	Anderson & Anderson lw yrs % 525 0257	R. L. Polk & Co.
1975	Vacant	R. L. Polk & Co.
1970	SLUSSER ARTH E	R. L. Polk & Co.
1965	SLUSSER ARTH E % 524 3993	R. L. Polk & Co.
1962	PARRISH CLIFFORD J	R. L. Polk & Co.
1957	VACANT	R. L. Polk & Co.

1136 3RD AVE

Year	Uses	Source
2005	Alzie Realty 1 F	Hill-Donnelly Information Services
	Disability Law Claims Pa	Hill-Donnelly Information Services
	Hall Steven R	Hill-Donnelly Information Services
	Walters Medical Management Inc	Hill-Donnelly Information Services
1999	tInvest A Car	City Publishing Company
	Investments Ten Inc	City Publishing Company
1990	LADER IRVING ATTY	Southern Bell
	LEVINE ARTHUR JOEL ATTY	Southern Bell
	LEVINE & LYGNOS	Southern Bell
	LYGNOS MICHAEL NICHOLAS ATTY	Southern Bell
	SIMON & ASSOCIATES	Southern Bell
1986	AARGO LEGAL SERVICES LEGAL SERV	R. L. Polk & Co.
	STEIN & REITER LWYR	R. L. Polk & Co.
1980	Vacant	R. L. Polk & Co.
1970	TRANSIENT	R. L. Polk & Co.
1965	VICTARY MAY F MRS % 523 2354	R. L. Polk & Co.
1962	VICTARY MAY F MRS	R. L. Polk & Co.
1957	VICTARY MAY F MRS	R. L. Polk & Co.

1140 3RD AVE

Year	Uses	Source
2005	Bruns Realty 1 P	Hill-Donnelly Information Services

DRAFT

FINDINGS

Year	Uses	Source
2005	H Bruns Rick E Ao	Hill-Donnelly Information Services
	Hitt Carey C A	Hill-Donnelly Information Services
	We Love Animals 1 G	Hill-Donnelly Information Services
1999	Bruns Rick E DC	City Publishing Company
	Chrestensen Carey DC	City Publishing Company
	chrroprctc phys	City Publishing Company
	Fiondians For	City Publishing Company
	Congressional Term	City Publishing Company
	Limits	City Publishing Company
	Hiltt Carey CDC	City Publishing Company
	Investments Ten Inc	City Publishing Company
	AMobile Animal	City Publishing Company
	Services & Help Inc	City Publishing Company
	RAM Diagnostic	City Publishing Company
	Walters Medical	City Publishing Company
	Management Inc	City Publishing Company
1990	BRUNS REALTY	Southern Bell
	BRUNS RICK E DC	Southern Bell
	BRUNS RICK E DC	Southern Bell
	CHRESTENSEN CAREY DC CHIROPRCTC PHYS	Southern Bell
	LAUDERDALE DIAGNOSTIC & THERAPY CENTER	Southern Bell
1986	BRUNS RICHD E CHIROPRACTOR	R. L. Polk & Co.
1980	Transient	R. L. Polk & Co.
1970	SANDOR JOSENH R	R. L. Polk & Co.
1965	SANDOR JOSEPH R % 524 2490	R. L. Polk & Co.
1962	SMITH RAY E	R. L. Polk & Co.
1957	HOPWOOD W STERLING	R. L. Polk & Co.

1143 3RD AVE

Year	Uses	Source
1970	HOPKINS JAMES L	R. L. Polk & Co.
1965	DORRELL W ERNEST REV % 525 4523	R. L. Polk & Co.

DRAFT

Year	Uses	Source
1962	MCKINLEY KEATH O	R. L. Polk & Co.
1957	MCKINLEY KEATH O	R. L. Polk & Co.
1951	MCKINLEY O KEITH	Southern Directory Company

1144 3RD AVE

Year	Uses	Source
2005	Family Institute Addctnigy	Hill-Donnelly Information Services
	H Ryan William Grady AV	Hill-Donnelly Information Services
	Wilmoth Janice PHD	Hill-Donnelly Information Services
1999	Family Institute	City Publishing Company
	Addictonology	City Publishing Company
	Psychology	City Publishing Company
	Weliness	City Publishing Company
	A Ryan William G Ph D	City Publishing Company
	ICADC FROM psychologast	City Publishing Company
	ASamuels Shir Jodi	City Publishing Company
	ICADC FROM psychologast	City Publishing Company
	Shir Jodi S Ph D PA	City Publishing Company
1990	FAMILY INSTITUTE OF BROWARD & PALM BEACH	Southern Bell
	ROCHA RENE PHD PSYCHOLGST	Southern Bell
	RYAN NANCY J LCSW JD	Southern Bell
	RYAN WILLIAM GRADY PHD PSYCHOLGST	Southern Bell
	SCHRECKENGAST JAMES ACSW	Southern Bell
	VIRSIDA ANTONIO PH D	Southern Bell
1986	RYAN WM G PSYCHOLOGIST	R. L. Polk & Co.
	RYAN NANCY J LWYR	R. L. Polk & Co.
1980	Vacant	R. L. Polk & Co.
1970	SANDERS JOE BARBER SHOP	R. L. Polk & Co.
1965	VACANT	R. L. Polk & Co.
1962	BROWN SHIRLEY A MRS	R. L. Polk & Co.
1957	BENNETT JESSIE F MRS	R. L. Polk & Co.
1951	GILLESPIE WM E COLLECTIONS	Southern Directory Company

DRAFT

FINDINGS

1177 3RD AVE

Year	*Uses*	*Source*
2005	ELEVEN SEVENTY SEVEN BLDG Adair John H III	Hill-Donnelly Information Services
	Allsworth E Scott	Hill-Donnelly Information Services
	Allsworth Mark E	Hill-Donnelly Information Services
	Brown J Gary Jr	Hill-Donnelly Information Services
	Cross William S	Hill-Donnelly Information Services
	Doumar Allsworth Cross	Hill-Donnelly Information Services
	Doumar Raymond A	Hill-Donnelly Information Services
	Laystrom C William Jr	Hill-Donnelly Information Services
	Maciver Stuart J	Hill-Donnelly Information Services
	Perioff John W	Hill-Donnelly Information Services
	Voight John D	Hill-Donnelly Information Services
	Wachs Jeffrey S	Hill-Donnelly Information Services
1999	ELEVEN SEVENTY SEVEN BLDG	City Publishing Company
	Allsworth E S atty	City Publishing Company
	Allsworth Emerson	City Publishing Company
	Allsworth Mark Eaty	City Publishing Company
	Cross William S ay	City Publishing Company
	Curtis Charles L atty	City Publishing Company
	ADoumar Allsworth	City Publishing Company
	Curbs Cross Laystrom	City Publishing Company
	Perloff Voigt Wachs	City Publishing Company
	Mac Iver ADoumar Raymond A atly	City Publishing Company
	Laystrom C Wmatty	City Publishing Company
	AM FROM ac Iver Stuart J	City Publishing Company
	attorney	City Publishing Company
	APerloff John W any	City Publishing Company
	Voigt John D Atty	City Publishing Company
	r Wachs Jeffrey Atny	City Publishing Company
1990	ALL SWORTH DOUMAR CAZEL CURTIS & CROSS ATTYS	Southern Bell
	ALLSWORTH E SCOTT ATTY	Southern Bell

DRAFT

Year	Uses	Source
1990	ALLSWORTH EMERSON ATTY	Southern Bell
	CAZEL THOMAS E ATTY	Southern Bell
	CROSS WILLIAM S ATTY	Southern Bell
	CROSS WILLIAM S ATTY	Southern Bell
	CURTIS CHARLES L ATTY	Southern Bell
	DOUMAR RAYMOND A ATTY	Southern Bell
	LAYSTROM C WILLIAM JR ATTY	Southern Bell
	LAYSTROM C WILLIAM SR ATTY	Southern Bell
	OBRIG ELWOOD M ATTY	Southern Bell
	PERLOFF JOHN W ATTY	Southern Bell
	SCHULER HENRY R JR ATTY	Southern Bell
1986	ALLSWORTH DOUMAR PADULA CAZEL & CURTIS LWYRS	R. L. Polk & Co.
1980	La Hurd & Purdy P A lw yrs % 525 3441	R. L. Polk & Co.
	Allsw orth Doumar Schuler Padula & Laystrom lw yrs % 525 3441	R. L. Polk & Co.
1975	Parkhurst Lahurd & Purdy P A lw yrs % 525 3441	R. L. Polk & Co.
	Allsw orth Doumar Schular Padula & Laystrom lw yrs	R. L. Polk & Co.

1209 3RD AVE

Year	Uses	Source
2005	Garcia Ruben M	Hill-Donnelly Information Services
	Gelety Michael D	Hill-Donnelly Information Services
1999	Aiken Peter D at	City Publishing Company
	AContni John P atty	City Publishing Company
	Garcia Ruben atty	City Publishing Company
	AGelety Michael Datty	City Publishing Company
1986	SCHMAHL & SCHMAHL INC MARINE SURVEYORS	R. L. Polk & Co.
1980	Schmahl & Schmahl Inc marine surveyors % 522 0689	R. L. Polk & Co.
1975	Schmahl & Schmahl marine surveyors	R. L. Polk & Co.
1970	FORBIS VERA M MRS	R. L. Polk & Co.
1965	FORBIS VERA M MRS % 524 6323	R. L. Polk & Co.

DRAFT

FINDINGS

Year	Uses	Source
1962	FORBIS VERA M MRS	R. L. Polk & Co.
1957	FORBIS HARRY	R. L. Polk & Co.

1212 3RD AVE

Year	Uses	Source
2005	Kelley Robert W	Hill-Donnelly Information Services
	Schelesinger Construction Inc	Hill-Donnelly Information Services
	Schlesinger Gregg A	Hill-Donnelly Information Services
	Sheldon Schlesinger Law Office	Hill-Donnelly Information Services
1999	Falzone Toddatty	City Publishing Company
	Kelley Robert W atty	City Publishing Company
	New mark Scott Matt	City Publishing Company
	Pavsner Jonathon aty	City Publishing Company
	r Schlesnger Gregg	City Publishing Company
	attorney	City Publishing Company
	Schlesnger Scott	City Publishing Company
	attorney	City Publishing Company
	ASchlesinger Sheldon J	City Publishing Company
	PAA FROM lly	City Publishing Company
	Uustal Johnatty a	City Publishing Company
1990	COHEN GARY M ATTY	Southern Bell
	KELLEY ROBERT W ATTY	Southern Bell
	LINDSEY SARA ATTY	Southern Bell
	SAMTAMARIA DIANE ATTY	Southern Bell
	SCHLESINGER SCOTT ATTY	Southern Bell
	SCHLESINGER SHELDON J ATTY	Southern Bell
	SCHLESINGER SHELDON J PA ATTY	Southern Bell
	VITAL JACK H ATTY	Southern Bell
1986	SCHLESINGER SHELDON J P A LWYR	R. L. Polk & Co.
1980	Simons & Schlesinger lw yrs % 467 8800	R. L. Polk & Co.
1975	Arany E Edw podiatrist % 524 4814	R. L. Polk & Co.
	Vacant	R. L. Polk & Co.
1970	VACANT	R. L. Polk & Co.

DRAFT

Year	Uses	Source
1965	NICKLE HATTIE B MRS % 523 1245	R. L. Polk & Co.
	VACANT	R. L. Polk & Co.
1962	NICKLE HATTIE B MRS	R. L. Polk & Co.
	MINTON LYDIA MRS	R. L. Polk & Co.
1957	NICKLE HATTIE B MRS	R. L. Polk & Co.
1951	NICKLE HELEN MISS	Southern Directory Company
1948	GERVIN HARRY A R	Southern Bell Telephone & Telegraph Co.
	NICKLE C L R	Southern Bell Telephone & Telegraph Co.

1213 3RD AVE

Year	Uses	Source
2005	Affordable Home Health Care	Hill-Donnelly Information Services
1999	Affordable Home	City Publishing Company
	Health Care	City Publishing Company
	Real Estate Analysts	City Publishing Company
1990	MCGARRY & ASSOCIATES	Southern Bell
	MCGARRY MICHAEL ANDREW RL EST	Southern Bell
1986	VACANT	R. L. Polk & Co.
1980	Real Property Analysts Inc % 522 1495	R. L. Polk & Co.
1975	Real Property Analysts Inc	R. L. Polk & Co.
1970	MINTON LYDIA R MRS	R. L. Polk & Co.
1965	MINTON LYDIA R MRS % 523 8391	R. L. Polk & Co.
1962	VACANT	R. L. Polk & Co.
1957	BURKE VINCENT C	R. L. Polk & Co.

1217 3RD AVE

Year	Uses	Source
2005	Charter School Of Excellence	Hill-Donnelly Information Services
1999	Charter School Of	City Publishing Company
	Excellence	City Publishing Company
1990	BESONER JACK & ASSOCIATES FT L	Southern Bell
1986	BESONER JACK & ASSOC CT REPORTING	R. L. Polk & Co.
1980	No Return	R. L. Polk & Co.
1975	Pogue Virgil L	R. L. Polk & Co.

DRAFT

Year	Uses	Source
1970	POGUE VIRGIL L	R. L. Polk & Co.
1965	POGUE VIRGIL L	R. L. Polk & Co.
1962	POGUE VIRGIL L	R. L. Polk & Co.
1957	POGUE VIRGIL L	R. L. Polk & Co.

1218 3RD AVE

Year	Uses	Source
2005	United Reporting Inc I s	Hill-Donnelly Information Services
	United Video & Teleconference	Hill-Donnelly Information Services
1999	Brow ard Co	City Publishing Company
	Court Reporters	City Publishing Company
	Official	City Publishing Company
	Merit Reporting Svc	City Publishing Company
	Ment Reporting Of	City Publishing Company
	South Florida	City Publishing Company

1222 3RD AVE

Year	Uses	Source
2005	Simons & Spatz I P	Hill-Donnelly Information Services
1990	MARKS FRAZIER ALTY	Southern Bell
	SIMONS DANIEL SCOTT ATTY	Southern Bell
	SIMONS J JAY PA	Southern Bell
	SPATZ MARK M ATTY	Southern Bell
	TOBIN VICTOR ATTY	Southern Bell
	TOBIN VICTOR ATTY	Southern Bell
1986	SIMONS SIMONS & TOBIN LWYRS	R. L. Polk & Co.
1980	Vacant	R. L. Polk & Co.
1975	Trim S I % 523 1082	R. L. Polk & Co.
1970	KEARNEY JOHN	R. L. Polk & Co.
1965	SEVERANCE JAMES D % 523 1190	R. L. Polk & Co.
	WELLS GEORGIA A % 523 1190	R. L. Polk & Co.
1962	SEVERANCE JAS D	R. L. Polk & Co.
1957	SEVERANCE MARJORIE MRS	R. L. Polk & Co.
1951	SEVERENCE FRANK B	Southern Directory Company

DRAFT

Year	Uses	Source
1948	SEVERANCE F B R	Southern Bell Telephone & Telegraph Co.

1223 3RD AVE

Year	Uses	Source
1990	TAYLOR M FT L	Southern Bell
1986	CLEMENT ROBT	R. L. Polk & Co.
1980	Vacant	R. L. Polk & Co.
1975	Read Danl % 523 8630	R. L. Polk & Co.
1970	READ DANL	R. L. Polk & Co.
1965	SCHOU KNUD P % 522 0228	R. L. Polk & Co.
1962	SCHOU KNUD P	R. L. Polk & Co.
1957	QUADE OTTO R	R. L. Polk & Co.

1225 3RD AVE

Year	Uses	Source
1986	BYUA ISHMAEL A ARCHT	R. L. Polk & Co.

1244 3RD AVE

Year	Uses	Source
2005	Simons J Jay	Hill-Donnelly Information Services
1999	LEAD	City Publishing Company
	Investigations Inc	City Publishing Company
	Sirmons&Spat PA	City Publishing Company
	Simons J Jay any	City Publishing Company
	ASpatz Mark May	City Publishing Company
1990	HAPPY TRAILS INC	Southern Bell
1986	HAPPY TRAILS TRAVEL SERVICE	R. L. Polk & Co.
1980	Feinstien & Whitelock lw yrs % 463 2001	R. L. Polk & Co.

1310 3RD AVE

Year	Uses	Source
2005	Moraitis Robert J	Hill-Donnelly Information Services
1999	Moraitis Robt J atty	City Publishing Company
1986	DALLAS & FINKELSTEIN LWYRS	R. L. Polk & Co.
1980	Vacant	R. L. Polk & Co.

DRAFT

Year	Uses	Source
1975	Skodel Saima M Mrs % 523 5056	R. L. Polk & Co.
1970	SKODBL SAIMA M MRS	R. L. Polk & Co.
1965	SKODOL SAIMA M MRS % 523 5056	R. L. Polk & Co.
1962	SKODOL SAIMA M MRS	R. L. Polk & Co.
1957	SKODOL ANDREW E	R. L. Polk & Co.
1951	HENSON J LEWIS	Southern Directory Company

1311 3RD AVE

Year	Uses	Source
2005	H Tapley H D sv	Hill-Donnelly Information Services
1999	e Tapley HD	City Publishing Company
1990	TAPLEY H D	Southern Bell
1986	TAPLEY H D INC GENL CONTRS	R. L. Polk & Co.
	TAPLEY HARDWICK D	R. L. Polk & Co.
1980	Tapley H D Inc genl contrs % 522 3113	R. L. Polk & Co.
	Tapley Hardw ick D % 522 3113	R. L. Polk & Co.
1975	Tapley H D Inc genl contrs	R. L. Polk & Co.
	Tapley Hardw ick D % 522 3113	R. L. Polk & Co.
1970	TAPLEY HARDWICK D GENL CONTR	R. L. Polk & Co.
1965	TAPLEY HARDWICK H % 522 3113	R. L. Polk & Co.

1313 3RD AVE

Year	Uses	Source
1999	e Tuttie F	City Publishing Company
1990	HOLZER KAREN	Southern Bell
1986	BLAND ROBIN K	R. L. Polk & Co.
1980	Rossi Leslie	R. L. Polk & Co.
1975	Loehr Richd H % 522 4964	R. L. Polk & Co.
1970	LOEHR RICHD H	R. L. Polk & Co.
1965	SPENCER FRED	R. L. Polk & Co.
1962	KRUSE JOHN D	R. L. Polk & Co.
1957	DICKINSON EDITH G MRS	R. L. Polk & Co.
1951	TOURISTS	Southern Directory Company
1948	BLAIR MARY M MISS R	Southern Bell Telephone & Telegraph Co.

DRAFT

FINDINGS

1321 3RD AVE

Year	Uses	Source
1999	s Peny Mary P N A NIA	City Publishing Company

1126A 3RD AVE

Year	Uses	Source
1986	VITALE LOUIS JR LWYR	R. L. Polk & Co.

4TH AVE

711 4TH AVE

Year	Uses	Source
1980	No Return	R. L. Polk & Co.
1975	Mcglinchey Arth E	R. L. Polk & Co.
1970	LONGO ELIZ MRS	R. L. Polk & Co.
1965	WRIGHT BETTY % 522 6573	R. L. Polk & Co.
1957	HAYES ANNIE	R. L. Polk & Co.
1951	OWEN RUTH C MRS	Southern Directory Company

712 4TH AVE

Year	Uses	Source
1980	Wheeler Arlene M Mrs % 463 4424	R. L. Polk & Co.
1975	Wheeler Arlene M Mrs % 525 4424	R. L. Polk & Co.
1970	WHEELER ARLENE M MRS	R. L. Polk & Co.
1965	WHEELER ARLENE M MRS % 525 4424	R. L. Polk & Co.

714 4TH AVE

Year	Uses	Source
1980	Williams Stuart	R. L. Polk & Co.
1975	Vacant	R. L. Polk & Co.
1970	SNYDER ALICE	R. L. Polk & Co.
1965	ROSS R WEBSTER % 523 3863	R. L. Polk & Co.

801 4TH AVE

Year	Uses	Source
1986	VACANT	R. L. Polk & Co.
1980	Fla Oaks Sch annex	R. L. Polk & Co.

DRAFT

FINDINGS

Year	Uses	Source
1975	Fla Oaks Sch annex	R. L. Polk & Co.
1970	FERN-HALL SCHOOL ANNEX	R. L. Polk & Co.
1965	LEE CHARLOTTE	R. L. Polk & Co.
1957	VACANT	R. L. Polk & Co.
1951	GRUBBS RUTH MISS	Southern Directory Company
1948	BECKER HELEN L MISS R	Southern Bell Telephone & Telegraph Co.

803 4TH AVE

Year	Uses	Source
1965	FERN HALL SCHOOL ANNEX	R. L. Polk & Co.
1957	THOMAS SADIE B C MRS	R. L. Polk & Co.
1951	THOMAS SADIE C MRS	Southern Directory Company

805 4TH AVE

Year	Uses	Source
1980	Vacant	R. L. Polk & Co.
1975	Florida Oaks Inc priv sch % 522 2014	R. L. Polk & Co.
1957	VACANT	R. L. Polk & Co.
1951	DWYER ROBT E	Southern Directory Company

818 4TH AVE

Year	Uses	Source
1999	IChanteble Gvng	City Publishing Company

905 4TH AVE

Year	Uses	Source
1999	PAVLIK APTS	City Publishing Company
	Fogan Thomas J Atty	City Publishing Company
1990	BURKE AMBROSE	Southern Bell
	PAVLIK JULIA MRS	Southern Bell
1986	PAVLIK APARTMENTS	R. L. Polk & Co.
	1 PAVLIK JULIA MRS	R. L. Polk & Co.
	2 VACANT	R. L. Polk & Co.
	3 VACANT	R. L. Polk & Co.
	4 BURKE AMBROSE T	R. L. Polk & Co.

DRAFT

Year	Uses	Source
1980	Pavlik Apartments	R. L. Polk & Co.
	Pavlik Julia Mrs % 463 1455	R. L. Polk & Co.
	Vacant	R. L. Polk & Co.
	Talmadge Mildred A Mrs % 463 8216	R. L. Polk & Co.
	Burke Ambrose T % 462 0320	R. L. Polk & Co.
1975	Pavlik Apartments	R. L. Polk & Co.
	Pavlik Julia Mrs % 524 2455	R. L. Polk & Co.
	Butvin Martin J	R. L. Polk & Co.
	Vacant	R. L. Polk & Co.
	Burke Ambrose T	R. L. Polk & Co.
1970	PAVLIK APARTMENTS	R. L. Polk & Co.
	1 PAVLIK JULIA MRS	R. L. Polk & Co.
	2 BUTVIN MARTIN	R. L. Polk & Co.
	3 DAVIS RODMAN C	R. L. Polk & Co.
	4 BURKE AMBROSE T	R. L. Polk & Co.
1965	PAVLIK APARTMENTS	R. L. Polk & Co.
	PAVLIK JULIA MRS % 524 2455	R. L. Polk & Co.
	VACANT APT 2 3	R. L. Polk & Co.
	TOMLINSON HAZEL MRS	R. L. Polk & Co.

915 4TH AVE

Year	Uses	Source
1990	LEWEY RICK	Southern Bell
1986	LEWEY RICHD	R. L. Polk & Co.
1980	Parman Mona	R. L. Polk & Co.
1975	Vacant	R. L. Polk & Co.
1970	LANGEN ROBT	R. L. Polk & Co.
1965	SLEPECKY MICHL J JR % 524 6283	R. L. Polk & Co.
1957	SLEPECKY MICHL JR	R. L. Polk & Co.
1951	TILDEN JOS J	Southern Directory Company

917 4TH AVE

Year	Uses	Source
1990	SLEPECKY MICHAEL JR	Southern Bell

DRAFT

Year	Uses	Source
1986	SLEPECKY MICHL JR	R. L. Polk & Co.
1980	Slepecky Michl J Jr % 463 6283	R. L. Polk & Co.
1975	Slepecky Michl J Jr % 524 6283	R. L. Polk & Co.
1970	SLEPECKY MICHL J JR	R. L. Polk & Co.

919 4TH AVE

Year	Uses	Source
1986	WUNDERLICH KURT	R. L. Polk & Co.
1980	Bruno Lynn % 467 0249	R. L. Polk & Co.

1105 4TH AVE

Year	Uses	Source
1951	HALL ERNEST A	Southern Directory Company

1106 4TH AVE

Year	Uses	Source
2005	Mart Mitchell	Hill-Donnelly Information Services

1107 4TH AVE

Year	Uses	Source
2005	Boone James B	Hill-Donnelly Information Services
1999	Crisacone Rose Ann	City Publishing Company
	Flynn Rose Ann	City Publishing Company
	Purdy & Flynn PA	City Publishing Company
	Purdy H Mark	City Publishing Company
	Trocino Craig A	City Publishing Company
1990	CARLSON GRAFTON N PA ATTY FT L	Southern Bell
	PARKHUR STARTHURB PA ATTY FT L	Southern Bell
1986	PARKHURST & CARLSON P A LWYRS	R. L. Polk & Co.
	COKER RICHD G JR LWYR	R. L. Polk & Co.
1980	Vacant	R. L. Polk & Co.
	Hogan Elmo M % 522 1680	R. L. Polk & Co.
1975	Boswell Wm E Jr % 524 3792	R. L. Polk & Co.
	Hogan Elmo M % 522 1680	R. L. Polk & Co.
1970	HOGAN ELMO M	R. L. Polk & Co.

DRAFT

Year	Uses	Source
1965	HOGAN ELMO M % 522 1680	R. L. Polk & Co.
1957	HOGAN ELMO M	R. L. Polk & Co.
1951	HOGAN ELMO M	Southern Directory Company
1948	HOGAN E M SR R	Southern Bell Telephone & Telegraph Co.

1110 4TH AVE

Year	Uses	Source
2005	Weintraub Scott	Hill-Donnelly Information Services

1112 4TH AVE

Year	Uses	Source
2005	Guerrero David	Hill-Donnelly Information Services

1115 4TH AVE

Year	Uses	Source
2005	h Levine Michael	Hill-Donnelly Information Services
1990	COUNTS B	Southern Bell
1986	VACANT	R. L. Polk & Co.
1980	Helms Ruth D Mrs % 522 6217	R. L. Polk & Co.
1975	Helms Ruth D Mrs % 522 6217	R. L. Polk & Co.
1970	HELMS RUTH D MRS	R. L. Polk & Co.
1965	HELMS RUTH D MRS % 522 6217	R. L. Polk & Co.
1957	HELMS RUTH D MRS	R. L. Polk & Co.
1951	HELMS RUTH D MRS	Southern Directory Company
1948	HELMS J A MRS R	Southern Bell Telephone & Telegraph Co.

1117 4TH AVE

Year	Uses	Source
2005	Orrick D W	Hill-Donnelly Information Services
	Orrick D W	Hill-Donnelly Information Services
	Orrick Decourcy W III	Hill-Donnelly Information Services
1980	Mc Neal Frances S Mrs % 764 7074	R. L. Polk & Co.
1975	Rittell Ann L	R. L. Polk & Co.
1970	RITTELL ANN L	R. L. Polk & Co.
1965	RITTELL ANN L % 524 0936	R. L. Polk & Co.

DRAFT

Year	Uses	Source
1957	FOUST JACK L	R. L. Polk & Co.
1951	MATTHEWS MOORE	Southern Directory Company

1121 4TH AVE

Year	Uses	Source
2005	NC	Hill-Donnelly Information Services
1999	e Middleton Donald W	City Publishing Company
1990	MIDDLETON DONALD W	Southern Bell
1986	VACANT	R. L. Polk & Co.
1980	Armesto C % 763 4502	R. L. Polk & Co.
1975	Vater John N % 524 0971	R. L. Polk & Co.
1970	GERKENBACH RALPH	R. L. Polk & Co.
1965	RICCIO JAMES	R. L. Polk & Co.
1957	GREENIER EUG R	R. L. Polk & Co.

1123 4TH AVE

Year	Uses	Source
1999	Oceeo Samuel L N/A	City Publishing Company
1951	MC ELROY JAS W DR	Southern Directory Company

1125 4TH AVE

Year	Uses	Source
2005	Jados Charles Jr V	Hill-Donnelly Information Services
1999	Bhalla M	City Publishing Company
	Sasserman Dara	City Publishing Company
	Sasserman Dara D	City Publishing Company
1990	GODLEY RAYMOND W	Southern Bell
	WOOD C C	Southern Bell
1986	WOOD CATH C MRS	R. L. Polk & Co.
	GODLEY RAYMOND W	R. L. Polk & Co.
1980	Wood Cath C Mrs % 523 1649	R. L. Polk & Co.
	Godley Raymond W % 524 5779	R. L. Polk & Co.
1975	Wood Kenneth B % 523 3216	R. L. Polk & Co.
1970	KESSLER JOHN H	R. L. Polk & Co.

DRAFT

FINDINGS

Year	Uses	Source
1965	KESSLER JOHN H % 523 6334	R. L. Polk & Co.
1957	HAGAN JOHN PUB RELATIONS COUNSEL	R. L. Polk & Co.
1951	HOGAN JOHN JR	Southern Directory Company
1948	MASSEY RAYMOND W LT R	Southern Bell Telephone & Telegraph Co.

1129 4TH AVE

Year	Uses	Source
2005	Eventnet USA 1s	Hill-Donnelly Information Services
1999	o Benson Joel A N/A	City Publishing Company
1990	GARREN MICHAEL	Southern Bell
1986	GARREN MICHL J	R. L. Polk & Co.
1980	Garren Michl J % 524 9433	R. L. Polk & Co.
1975	Garren Michl J % 524 9433	R. L. Polk & Co.
1970	GARREN MICHL J	R. L. Polk & Co.
1965	PHILP J ROY % 524 4941	R. L. Polk & Co.
1957	PHILP JAS R	R. L. Polk & Co.

1130 4TH AVE

Year	Uses	Source
2005	Salmero Cristobal v	Hill-Donnelly Information Services
	Teddys Place	Hill-Donnelly Information Services
1999	Simon D	City Publishing Company
1990	DESJARDIN CHRISTOPHER	Southern Bell
	KARIM SAJJAD	Southern Bell
	STOLL PAUL D	Southern Bell
	STONE WILLIAM J	Southern Bell
1986	APARTMENTS	R. L. Polk & Co.
	A RICHARDSON THOS E	R. L. Polk & Co.
	B STOLL PAUL	R. L. Polk & Co.
	C NIAZ RAHMAN	R. L. Polk & Co.
	D CLARK	R. L. Polk & Co.
1980	Lagerquist Vincent % 764 6695	R. L. Polk & Co.
	B La Belle Jack	R. L. Polk & Co.
	Vacant	R. L. Polk & Co.

DRAFT

Year	Uses	Source
1980	Bosley S B % 7634088	R. L. Polk & Co.
1975	No Return	R. L. Polk & Co.
	Strathman Steve % 524 1464	R. L. Polk & Co.
	La Belle Jack	R. L. Polk & Co.
1970	DE ROSIERS R L	R. L. Polk & Co.
1965	RITCHIE APARTMENTS APTS	R. L. Polk & Co.
	VACANT APT 1 4	R. L. Polk & Co.
1957	VACANT	R. L. Polk & Co.

1131 4TH AVE

Year	Uses	Source
2005	H Sheridan M VA	Hill-Donnelly Information Services

1133 4TH AVE

Year	Uses	Source
2005	Michelle G Trca Pa	Hill-Donnelly Information Services
	Trca Michelle G	Hill-Donnelly Information Services
1999	Dodds Richard T	City Publishing Company
1990	DODDS RICHARD T	Southern Bell
1986	DODDS RICHD T	R. L. Polk & Co.
1980	Dodds Richd T % 524 6426	R. L. Polk & Co.
1975	Dodds Richd T % 524 6426	R. L. Polk & Co.
1970	WOOD KENNETH B	R. L. Polk & Co.
1965	WOOD KENNETH B % 523 3216	R. L. Polk & Co.
1957	WOOD KENNETH B	R. L. Polk & Co.

1134 4TH AVE

Year	Uses	Source
1957	UNDER CONSTN	R. L. Polk & Co.

1137 4TH AVE

Year	Uses	Source
2005	Na	Hill-Donnelly Information Services
1999	Lylans Jeiry	City Publishing Company
1990	HAMRICK G W MRS	Southern Bell

DRAFT

Year	Uses	Source
1986	HAMRICK G W MRS	R. L. Polk & Co.
1980	Hamrick Margt S Mrs % 522 5292	R. L. Polk & Co.
1975	Hamrick Margt S Mrs % 522 5292	R. L. Polk & Co.
1970	HAMRICK MARGT S MRS	R. L. Polk & Co.
1965	HAMRICK MARGT S MRS % 522 5292	R. L. Polk & Co.
1957	HAMRICK HELEN MRS	R. L. Polk & Co.
1951	HAMRICK GRANVILLE W	Southern Directory Company
1948	HAMRICK G W R	Southern Bell Telephone & Telegraph Co.

1141 4TH AVE

Year	Uses	Source
1999	Meyer Jonathan	City Publishing Company
1990	VIDOVICH E	Southern Bell
1986	SCHMID HELEN J MRS	R. L. Polk & Co.
1980	Myrdal Barney Registered Real Estate Broker % 522 2348	R. L. Polk & Co.
	Schmid Helen J % 522 2348	R. L. Polk & Co.
1975	Videvich Elmer % 15	R. L. Polk & Co.
1970	LOWELL HENRY W	R. L. Polk & Co.
1965	DARLING MARGT E MRS % 524 3284	R. L. Polk & Co.
1957	DARLING MARGT MRS	R. L. Polk & Co.
1951	SOURS JAS N	Southern Directory Company
1948	SOURS J N R	Southern Bell Telephone & Telegraph Co.

1211 4TH AVE

Year	Uses	Source
1986	VACANT	R. L. Polk & Co.
1980	Palmer Betty A % 763 4846	R. L. Polk & Co.
1975	Johnson James H % 523 5018	R. L. Polk & Co.
1970	JOHNSON JAMES H	R. L. Polk & Co.
1965	JOHNSON JAMES H % 523 5018	R. L. Polk & Co.
1957	JHONSON JAS H	R. L. Polk & Co.
1951	VACANT	Southern Directory Company

DRAFT

FINDINGS

1219 4TH AVE

Year	Uses	Source
2005	Aksu E MD	Hill-Donnelly Information Services
1999	It Aksu EMDPA	City Publishing Company
1990	AKSU E MD PA	Southern Bell
	OUTREACH COMPREHENSIVE SERVICE	Southern Bell
1986	AKSU ENGIN PHYS	R. L. Polk & Co.
1980	Curtis Richd A % 463 4772	R. L. Polk & Co.
1975	Pallone James C	R. L. Polk & Co.
1970	DELIA NICHOLAS	R. L. Polk & Co.
1965	DELIA NICHOLAS % 524 8911	R. L. Polk & Co.
1957	VOLK NORBERT H	R. L. Polk & Co.
1951	VOLK WM F	Southern Directory Company
1948	SNELLGROVE W K R	Southern Bell Telephone & Telegraph Co.

1223 4TH AVE

Year	Uses	Source
2005	Accredited Mediation Inc	Hill-Donnelly Information Services
	Hayes Robert J 0 954 521 4445 00oo Simons J Jay A	Hill-Donnelly Information Services
1986	COWART DEBORAH T COUNSELOR	R. L. Polk & Co.
1980	Wright Wilbur	R. L. Polk & Co.
1975	Congrove Cleo G % 523 1197	R. L. Polk & Co.
1970	CONGROVE CLEO G	R. L. Polk & Co.
1965	CONGROVE CLEO G % 523 1197	R. L. Polk & Co.
1957	CONGROVE CLEO G	R. L. Polk & Co.
1951	CONGROVE CLEO G	Southern Directory Company

1227 4TH AVE

Year	Uses	Source
1980	Ward Herbert C % 523 7209	R. L. Polk & Co.
1975	Ward Herbert C % 523 7209	R. L. Polk & Co.
1970	KARPINSKI DANL	R. L. Polk & Co.
1965	KARPINSKI DANL % 524 9028	R. L. Polk & Co.
1957	KARPINSKI DANL	R. L. Polk & Co.

DRAFT

FINDINGS

Year	Uses	Source
1951	ZAGEL ABRAHAM S	Southern Directory Company

1230 4TH AVE

Year	Uses	Source
2005	Blake Elizabeth PHD	Hill-Donnelly Information Services
	Centorino Diana W	Hill-Donnelly Information Services
	Rafferty Catherine v	Hill-Donnelly Information Services
1999	Wakefield Jas Hatty	City Publishing Company
1990	FULMER FRED L ATTY	Southern Bell
	SANDFORD CARL B ATTY	Southern Bell
	WAKEFIELD & FULMER PA ATTY	Southern Bell
	WAKEFIELD JAMES H ATTY	Southern Bell
1986	WAKEFIELD & FULMER P A LWYRS	R. L. Polk & Co.

1236 4TH AVE

Year	Uses	Source
2005	Daise Kimberly S w	Hill-Donnelly Information Services
	Flamingo Title Svc I F	Hill-Donnelly Information Services
	Moscow itz Grover M	Hill-Donnelly Information Services
	Perry Thurston Law Offices	Hill-Donnelly Information Services
1999	Darse Kimberly S PA	City Publishing Company
	Krlffin Lew s Valene	City Publishing Company
	attorney	City Publishing Company
	Kimberly S Daise Pa	City Publishing Company
	Jk 1236 Moscow ntz Grover M	City Publishing Company
	I 13 T HST SE	City Publishing Company
1986	SANDERS KATH B MRS	R. L. Polk & Co.
1980	Educators Ltd emp agcy Sanders Kath B Mrs % 522 2249	R. L. Polk & Co.
1975	My T Maid Inc emp agcy	R. L. Polk & Co.
	Sanders Kath B Mrs % 522 2249	R. L. Polk & Co.
1970	SANDERS KATH B MRS	R. L. Polk & Co.
1965	SANDERS KATH B MRS % 522 2249	R. L. Polk & Co.
1957	SANDERS KATH H MRS	R. L. Polk & Co.

DRAFT

FINDINGS

1300 4TH AVE

Year	Uses	Source
2005	Peters Jason v	Hill-Donnelly Information Services
	Wallace Harry E AV	Hill-Donnelly Information Services
1999	Turner Mariene	City Publishing Company
	Wallace Harry E	City Publishing Company
1990	FAIRCLOTH FESTUS D	Southern Bell
	WALLACE HARRY E	Southern Bell
1980	Wallace Harry E % 524 6246	R. L. Polk & Co.
1975	Wallace Harry E % 524 6246	R. L. Polk & Co.
1970	HOCKEMEYER MARTIN F	R. L. Polk & Co.
	WALLACE HARRY E	R. L. Polk & Co.
1965	CATHERWOOD C LEE	R. L. Polk & Co.
1957	KURTZ ROSE A MRS	R. L. Polk & Co.
1951	KURTZ HARRY H	Southern Directory Company

919A 4TH AVE

Year	Uses	Source
1986	WALKEY SHARON O	R. L. Polk & Co.

1300A 4TH AVE

Year	Uses	Source
1986	WALLACE ELIZ J MRS	R. L. Polk & Co.

5TH AVE

646 5TH AVE

Year	Uses	Source
2005	H Graves George A AO	Hill-Donnelly Information Services

6TH AVE

629 6TH AVE

Year	Uses	Source
1948	DYE JOHN B R	Southern Bell Telephone & Telegraph Co.
	HARNEY H B RL EST	Southern Bell Telephone & Telegraph Co.
	STANFORDS SUNOCO SERVICE STATION	Southern Bell Telephone & Telegraph Co.

DRAFT

Year	Uses	Source
1948	WRIGHT I B RL EST	Southern Bell Telephone & Telegraph Co.

630 6TH AVE

Year	Uses	Source
1948	MARGARET ANN SUPER MKTS INC	Southern Bell Telephone & Telegraph Co.

645 6TH AVE

Year	Uses	Source
1948	AMER SERVICE STA	Southern Bell Telephone & Telegraph Co.

650 6TH AVE

Year	Uses	Source
1948	FT LAUDERDALE LINCOLN-MERCURY CO	Southern Bell Telephone & Telegraph Co.
	FT LAUDERDALE LINCOLN-MERCURY CO	Southern Bell Telephone & Telegraph Co.

701 6TH AVE

Year	Uses	Source
1948	MIDWAY RESTAURANT	Southern Bell Telephone & Telegraph Co.

718 6TH AVE

Year	Uses	Source
1948	HECTOR HARRIETT S MRS R	Southern Bell Telephone & Telegraph Co.

800 6TH AVE

Year	Uses	Source
1948	BETHANY PRESBYTERIAN CHURCH	Southern Bell Telephone & Telegraph Co.

805 6TH AVE

Year	Uses	Source
1948	GIBBONS J L R	Southern Bell Telephone & Telegraph Co.

817 6TH AVE

Year	Uses	Source
1948	ADAMS & ESTOK FLRNG	Southern Bell Telephone & Telegraph Co.
	ADAMS SHELL SERVICE STATION	Southern Bell Telephone & Telegraph Co.

DRAFT

FINDINGS

901 6TH AVE

Year	Uses	Source
1948	SOUTH FEDERAL TEXACO SERVICE	Southern Bell Telephone & Telegraph Co.

1000 6TH AVE

Year	Uses	Source
1948	RIO VISTA SERVICE STATION	Southern Bell Telephone & Telegraph Co.

1120 6TH AVE

Year	Uses	Source
1948	RIO VISTA BAR & RESTAURANT CORP	Southern Bell Telephone & Telegraph Co.

1131 6TH AVE

Year	Uses	Source
1948	OSSWALD JOSEF MT MKT	Southern Bell Telephone & Telegraph Co.

1199 6TH AVE

Year	Uses	Source
1948	CITIES SERV OIL CO	Southern Bell Telephone & Telegraph Co.
	FIVE POINT SERVICE STA & GARAGE	Southern Bell Telephone & Telegraph Co.
	ORANGE STATE OIL CO	Southern Bell Telephone & Telegraph Co.

1215 6TH AVE

Year	Uses	Source
1948	SUNNYLAND MOTOR COURT	Southern Bell Telephone & Telegraph Co.

1236 6TH AVE

Year	Uses	Source
1948	EL BOCADO LIQR	Southern Bell Telephone & Telegraph Co.

1241 6TH AVE

Year	Uses	Source
1948	BENNETT MANOR APTS	Southern Bell Telephone & Telegraph Co.

1244 6TH AVE

Year	Uses	Source
1948	BROWARD AWNING SHUTTER CO	Southern Bell Telephone & Telegraph Co.
	BROWARD AWNING SHUTTER CO	Southern Bell Telephone & Telegraph Co.

DRAFT

Year	Uses	Source
1948	PORTER PATRICIA R R	Southern Bell Telephone & Telegraph Co.
	RYAN RITA MRS R	Southern Bell Telephone & Telegraph Co.

1112B 6TH AVE

Year	Uses	Source
1970	VACANT	R. L. Polk & Co.

1122A 6TH AVE

Year	Uses	Source
1970	DOLLY ORIGINALS DRSMKR	R. L. Polk & Co.

1122B 6TH AVE

Year	Uses	Source
1970	S T BARBER SHOP	R. L. Polk & Co.

1244A 6TH AVE

Year	Uses	Source
1986	KING OF PAWN PAWN SHOP	R. L. Polk & Co.

1244B 6TH AVE

Year	Uses	Source
1986	KING OF PAWN	R. L. Polk & Co.
1970	VACANT	R. L. Polk & Co.

1244C 6TH AVE

Year	Uses	Source
1986	PARKER OLIVER A LWYR	R. L. Polk & Co.
1970	MCCAUGHAN MORTGAGE CO	R. L. Polk & Co.

1244D 6TH AVE

Year	Uses	Source
1986	HULTBERG HELEN MRS	R. L. Polk & Co.
1970	HOLTON AUTRY K	R. L. Polk & Co.

1244E 6TH AVE

Year	Uses	Source
1986	RAMNARINE A	R. L. Polk & Co.

DRAFT

6TH CT

229 6TH CT

Year	Uses	Source
1986	VACANT	R. L. Polk & Co.
1980	Vacant	R. L. Polk & Co.
1975	Vacant	R. L. Polk & Co.
1970	ELLIOTTE HOWARD C	R. L. Polk & Co.
1965	PELL WM B	R. L. Polk & Co.
1962	PELL WM B	R. L. Polk & Co.
1957	VACANT	R. L. Polk & Co.
1951	PAPPAS WM	Southern Directory Company

601 6TH CT

Year	Uses	Source
1999	Dayton Noelle	City Publishing Company

611 6TH CT

Year	Uses	Source
1980	Vacant	R. L. Polk & Co.
	Vacant	R. L. Polk & Co.
1975	N k Ivey Benj C	R. L. Polk & Co.
1970	BEALS JANE E MRS	R. L. Polk & Co.
1965	BEALS JANE E MRS	R. L. Polk & Co.
	DRAPER SYLVIA MRS % 523 0270	R. L. Polk & Co.
1962	BEALS JANE E MRS	R. L. Polk & Co.
1957	BEALS JANE MRS	R. L. Polk & Co.
1951	BEALS JANE MC T MRS	Southern Directory Company

613 6TH CT

Year	Uses	Source
1980	Apartments	R. L. Polk & Co.
	Reiser J E	R. L. Polk & Co.
	Brueckner H F	R. L. Polk & Co.
	Klein J F	R. L. Polk & Co.
	Marchetti A G	R. L. Polk & Co.

DRAFT

FINDINGS

Year	Uses	Source
1975	Apartments	R. L. Polk & Co.
	Foreman Steph R	R. L. Polk & Co.
	Mc Avoy Patricia L % 524 7943	R. L. Polk & Co.
	N Ruble Paul % 527 9965	R. L. Polk & Co.
	Negron Diva	R. L. Polk & Co.
1970	APARTMENTS	R. L. Polk & Co.
	1 REINHARDT VALENE	R. L. Polk & Co.
	2 FAZIO THOS	R. L. Polk & Co.
	3 PARKHURST DAVID B	R. L. Polk & Co.
	4 HIGGINS CATH MRS	R. L. Polk & Co.
1965	APARTMENTS	R. L. Polk & Co.
	EMISON JAMES	R. L. Polk & Co.
	JOHNSTON WM C	R. L. Polk & Co.
	LACKEY ELINORE M % 522 8946	R. L. Polk & Co.
	HIGGINS CATH	R. L. Polk & Co.
1962	CHANDLER HOWARD L	R. L. Polk & Co.
	JOHNSTON WM C	R. L. Polk & Co.
1957	CAUDILL CECIL W	R. L. Polk & Co.

615 6TH CT

Year	Uses	Source
1980	Apartments	R. L. Polk & Co.
	Elgonitis John	R. L. Polk & Co.
	Hause David J % 467 1669	R. L. Polk & Co.
	Balte E A	R. L. Polk & Co.
	Shulman L	R. L. Polk & Co.
	Cohen D	R. L. Polk & Co.
	Smith Raymond % 463 5332	R. L. Polk & Co.
	Gerschick D	R. L. Polk & Co.
	De Souza C	R. L. Polk & Co.
1975	Apartments	R. L. Polk & Co.
	Burkey K	R. L. Polk & Co.
	N Juda R % 524 4252	R. L. Polk & Co.

DRAFT

FINDINGS

Year	Uses	Source
1975	Saint Arnauld Robt	R. L. Polk & Co.
	Clayton Jon M	R. L. Polk & Co.
	Stark Christopher F % 524 7273	R. L. Polk & Co.
	Brown Fred	R. L. Polk & Co.
	Wenke Susan A	R. L. Polk & Co.
	Shah Pravin C % 522 8084	R. L. Polk & Co.
	Rievera Frank	R. L. Polk & Co.
1970	APARTMENTS	R. L. Polk & Co.
	2 JENNINGS CHARLES H	R. L. Polk & Co.
	3 HOLLAND B	R. L. Polk & Co.
	4 CAMBAS MARIO	R. L. Polk & Co.
	5 MALONEY MICHL	R. L. Polk & Co.
	6 STROHL P	R. L. Polk & Co.
	7 ANDERS THOS	R. L. Polk & Co.
	8 BNZZIE DAVID B	R. L. Polk & Co.

618 6TH CT

Year	Uses	Source
1990	BOUSLOG M	Southern Bell
	BOUSLOG RAYMOND W	Southern Bell
1986	BOUSLOG MARY L MRS	R. L. Polk & Co.
1980	Bouslog Mary L Mrs % 523 4914	R. L. Polk & Co.
	Bouslog Raymond W % 527 4695	R. L. Polk & Co.
1975	Bouslog Mary L Mrs % 523 4914	R. L. Polk & Co.
	a Bouslog Raymond W % 527 4695	R. L. Polk & Co.
1970	BOUSLOG MARY L MRS	R. L. Polk & Co.
1965	BOUSLOG MARY L MRS % 523 4914	R. L. Polk & Co.
1962	BOUSLOG MARY L MRS	R. L. Polk & Co.
1957	BOUSLOG MARY L MRS	R. L. Polk & Co.
1951	PENDER ELIZABETH I MISS	Southern Directory Company
1948	CHAMBERS A P MRS R	Southern Bell Telephone & Telegraph Co.

DRAFT

FINDINGS

619 6TH CT

Year	Uses	Source
1970	FOWLER JOSEPH	R. L. Polk & Co.

621 6TH CT

Year	Uses	Source
1986	CLOSTER MARGOT MRS	R. L. Polk & Co.
	CLOSTER PETER	R. L. Polk & Co.
1980	Closter Margot Mrs % 524 6654	R. L. Polk & Co.
1975	Closter Margt Mrs % 524 6654	R. L. Polk & Co.
1970	CLOSTER PETER	R. L. Polk & Co.
1965	CLOSTER PETER % 522 4808	R. L. Polk & Co.
	VACANT	R. L. Polk & Co.
1962	CLOSTER PETER	R. L. Polk & Co.
	TRANSIENTS	R. L. Polk & Co.
1957	CLOSTER PETER	R. L. Polk & Co.
1951	CLOSTER PETER	Southern Directory Company

622 6TH CT

Year	Uses	Source
2005	Buck Michael A	Hill-Donnelly Information Services
	Yorio Victor	Hill-Donnelly Information Services
1999	Forum DC	City Publishing Company
1986	COLLYERS JOHN P	R. L. Polk & Co.
1980	Collyers John P % 524 3895	R. L. Polk & Co.
1975	Collyer Ella A Mrs % 524 3895	R. L. Polk & Co.
1970	COLLYER ELLA A MRS	R. L. Polk & Co.
1965	COLLYER ELLA A MRS % 522 3749	R. L. Polk & Co.
1962	COLLYER ELLA A MRS	R. L. Polk & Co.
1957	COLLYER ELLA A MRS	R. L. Polk & Co.
1951	COLLYER ELLA A MRS	Southern Directory Company
1948	COLLYER ELLA MRS R	Southern Bell Telephone & Telegraph Co.

DRAFT

631 6TH CT

Year	Uses	Source
1957	VACANT	R. L. Polk & Co.

632 6TH CT

Year	Uses	Source
1957	SERAPHIC ACHILLES A	R. L. Polk & Co.

637 6TH CT

Year	Uses	Source
1957	CALERDINE MARY P MRS	R. L. Polk & Co.

638 6TH CT

Year	Uses	Source
1957	GREENSTAIN ELLA R MRS	R. L. Polk & Co.

643 6TH CT

Year	Uses	Source
1957	JONES LESLIE T	R. L. Polk & Co.

648 6TH CT

Year	Uses	Source
1957	COATES FRANCES M MRS	R. L. Polk & Co.

618A 6TH CT

Year	Uses	Source
1986	BOUSLOG RAYMOND W	R. L. Polk & Co.

611 1/2 6TH CT

Year	Uses	Source
1970	BISHOP WILBUR J	R. L. Polk & Co.
1962	TRANSIENTS	R. L. Polk & Co.
1957	DUNN JAS H	R. L. Polk & Co.

6TH TER

1105 6TH TER

Year	Uses	Source
1965	APARTMENTS	R. L. Polk & Co.

DRAFT

Year	Uses	Source
1965	KATTELBAND PAUL	R. L. Polk & Co.
	MARVIN STANLEY	R. L. Polk & Co.
	GROSS RAY % 524 2869	R. L. Polk & Co.
	COWEN ARTH	R. L. Polk & Co.
1962	APARTMENTS	R. L. Polk & Co.
	A-D TRANSIENTS	R. L. Polk & Co.

1115 6TH TER

Year	Uses	Source
2005	VILLA RIO VISTA RETIREMENT Ferris Helen Av	Hill-Donnelly Information Services
	Gheorghiu Eugenia A	Hill-Donnelly Information Services
	Gheorghiu Vasile	Hill-Donnelly Information Services
	Gumey Arthur	Hill-Donnelly Information Services
	Hrubes Anton A	Hill-Donnelly Information Services
	Keelan Josephine Av	Hill-Donnelly Information Services
	Schiff Sylvia AV	Hill-Donnelly Information Services
	Villa Rio Vista Retirement HM	Hill-Donnelly Information Services
	Zurro Viola Av	Hill-Donnelly Information Services
1999	VILLA RIO VISTA RETIREMENT HOME	City Publishing Company
	Bonavolant Joseph	City Publishing Company
	Bonavolant Joseph	City Publishing Company
	Bonavolant Joseph	City Publishing Company
	VILLA RIO VISTA RETIREMENT HOME	City Publishing Company
	Bonavolant Joseph	City Publishing Company
	Boyd Mary A	City Publishing Company
	Carr MW	City Publishing Company
	Gertner Mary	City Publishing Company
	Gheorghiu Vasile	City Publishing Company
	Halverson Kenneth	City Publishing Company
	Lehman C 0 n	City Publishing Company
	ODell Thomas	City Publishing Company
	Otw ell George	City Publishing Company
	Schiff Sylvia	City Publishing Company

DRAFT

Year	Uses	Source
1999	Spector Law rence	City Publishing Company
	villa Rio Vista	City Publishing Company
	Retirement Home	City Publishing Company
1990	CLARK GEORGE	Southern Bell
	VILLA RIO VISTA	Southern Bell
	VODOPIA JEANNE V	Southern Bell
1986	VILLA RIO VISTA RETIREMENT HOME	R. L. Polk & Co.
1980	Villa Rio Vista Retirement Home % 763 1044	R. L. Polk & Co.
	Fallabel Mary % 763 1044	R. L. Polk & Co.
1975	Apartments	R. L. Polk & Co.
	Moeller J	R. L. Polk & Co.
	Corvinus H	R. L. Polk & Co.
	Walker Peter W % 524 1085	R. L. Polk & Co.
	Remmers P	R. L. Polk & Co.
	Vacant	R. L. Polk & Co.
	Hall Chris	R. L. Polk & Co.
	Vacant	R. L. Polk & Co.
	Katz Michl G % 624 7423	R. L. Polk & Co.
	Huffman	R. L. Polk & Co.

1120 6TH TER

Year	Uses	Source
2005	H Doderlein Mabel	Hill-Donnelly Information Services
1986	MARTIN GILDA P MRS	R. L. Polk & Co.
1980	Martin Gilda P Mrs	R. L. Polk & Co.
1975	Martin Gilds P Mrs	R. L. Polk & Co.
1970	MARTIN ALAN K	R. L. Polk & Co.

1125 6TH TER

Year	Uses	Source
2005	Ayala Nelly AV	Hill-Donnelly Information Services
	Sankey Justin v	Hill-Donnelly Information Services
	Stefanov Stefanov Filip v	Hill-Donnelly Information Services
1999	APARTMENTS	City Publishing Company

DRAFT

FINDINGS

Year	Uses	Source
1999	Odd Nos	City Publishing Company
	Ayala Nelly	City Publishing Company
	Bianchi Jeffrey	City Publishing Company
	Seudath Amarnath	City Publishing Company
	Seudath Amarnath	City Publishing Company
	Sorrentno Suzanne	City Publishing Company
	e Camacho Tony S	City Publishing Company
	Eastman Greg A	City Publishing Company
	Messik Greg	City Publishing Company
	Mandell Joshua 0 a	City Publishing Company
	Paterson Robert	City Publishing Company
1990	DEMARS HAROLD	Southern Bell
	SCHMIDT E B	Southern Bell
	VALLES ELLEN & CRISTIAN	Southern Bell
1986	TERRACE APARTMENTS	R. L. Polk & Co.
	1 MILLER MIKE	R. L. Polk & Co.
	2 VACANT	R. L. Polk & Co.
	7 VACANT	R. L. Polk & Co.
	8 VACANT	R. L. Polk & Co.
1980	Albert Susan B % 462 3095	R. L. Polk & Co.
	Miller Mike	R. L. Polk & Co.
1975	Marshall Kathleen M	R. L. Polk & Co.
1965	EAST CHAFFIN CHARLES	R. L. Polk & Co.
1962	CASAS WALTER	R. L. Polk & Co.

1129 6TH TER

Year	Uses	Source
2005	h Marcone Angelica	Hill-Donnelly Information Services
1986	TERRACE APARTMENTS	R. L. Polk & Co.
	5 VACANT	R. L. Polk & Co.
	6 MOHMOOD SIDDIQUI I	R. L. Polk & Co.
1980	Apartments	R. L. Polk & Co.
	Apartments	R. L. Polk & Co.

DRAFT

FINDINGS

Year	Uses	Source
1980	Vacant	R. L. Polk & Co.
	Plante N	R. L. Polk & Co.
	Rousseau C	R. L. Polk & Co.
	Ellis Byron % 524 5645	R. L. Polk & Co.
	Schw allenberg Michl	R. L. Polk & Co.
	Gebbia D	R. L. Polk & Co.
	Thomas Robt	R. L. Polk & Co.
	Vacant	R. L. Polk & Co.
1975	Rtments	R. L. Polk & Co.
	Apartments	R. L. Polk & Co.
	Olney Richd W	R. L. Polk & Co.
	Henry L	R. L. Polk & Co.
	Peterkin Joseph P	R. L. Polk & Co.
	Perez Joy A Mrs % 522 2974	R. L. Polk & Co.
	Goldtrap Richd E % 527 1987	R. L. Polk & Co.
	Harrison F	R. L. Polk & Co.
	Adams Jeffrey	R. L. Polk & Co.
	Jeffries Richd L	R. L. Polk & Co.
1965	SCOTT JOHN S % 524 3538	R. L. Polk & Co.
1962	SCOTT JOHN S	R. L. Polk & Co.

1132 6TH TER

Year	Uses	Source
2005	H Banks AJ	Hill-Donnelly Information Services
1990	RAGAS JOEY	Southern Bell
1986	BANKS CHARLES D	R. L. Polk & Co.
1980	Banks Charles D	R. L. Polk & Co.
1975	Banks Charles D	R. L. Polk & Co.
1970	BANKS CHARLES D	R. L. Polk & Co.
1965	SCHNEIDER SOL % 523 7496	R. L. Polk & Co.
1962	SCHNEIDER SOL	R. L. Polk & Co.
1957	SCHNEIDER SOL	R. L. Polk & Co.

DRAFT

1133 6TH TER

Year	Uses	Source
2005	Bunch James	Hill-Donnelly Information Services
	Star Solutions Corp	Hill-Donnelly Information Services
1990	CAMACHO TONY	Southern Bell
1980	Camacho Tony D % 523 5065	R. L. Polk & Co.
	No Return	R. L. Polk & Co.
	Vacant	R. L. Polk & Co.
1975	Carnacho Santiago D % 625 5037	R. L. Polk & Co.
	Lambert	R. L. Polk & Co.
	Sheridan Guy % 525 9554	R. L. Polk & Co.
1970	APARTMENTS	R. L. Polk & Co.
	1 GUSKEL ALBERTA	R. L. Polk & Co.
	2 VACANT	R. L. Polk & Co.
	3 BRAMAN P	R. L. Polk & Co.
1965	APARTMENTS	R. L. Polk & Co.
	BEAULIEU MARCEL % 524 3750	R. L. Polk & Co.
	VACANT	R. L. Polk & Co.
	RUPCHOCK GERALD J % JA 3 5 960	R. L. Polk & Co.
1962	APARTMENTS	R. L. Polk & Co.
	1-3 VACANT	R. L. Polk & Co.
1957	JENSEN MARY A MRS	R. L. Polk & Co.
	THOMAS ARTH A	R. L. Polk & Co.
1951	WHEELER ALLEN J	Southern Directory Company
1948	LOSIE MARION MISS R	Southern Bell Telephone & Telegraph Co.

1137 6TH TER

Year	Uses	Source
2005	1140 1141 NCL	Hill-Donnelly Information Services
1990	MARK LANG INC	Southern Bell
	QUINO MIGUEL O	Southern Bell
1986	APARTMENTS	R. L. Polk & Co.
	1 WILLIAMS MICHELLE D	R. L. Polk & Co.
	2 CROWE M L	R. L. Polk & Co.

DRAFT

FINDINGS

Year	Uses	Source
1986	3 CIOFFI LOUIS J	R. L. Polk & Co.
	4 VACANT	R. L. Polk & Co.
	5 JOHNSON GARY J	R. L. Polk & Co.
	6 DONAHOE LAWRENCE P	R. L. Polk & Co.
	7 GONZALEZ FRANK	R. L. Polk & Co.
	8 CRAWLEY GARY L	R. L. Polk & Co.
1980	Apartments	R. L. Polk & Co.
	Vacant	R. L. Polk & Co.
	Byrne Wm	R. L. Polk & Co.
	Cullen Kim	R. L. Polk & Co.
	Marchand Ruth E Mrs	R. L. Polk & Co.
	Vacant	R. L. Polk & Co.
	Mc Conville Peter % 522 1318	R. L. Polk & Co.
	Sher Morris % 522 2095	R. L. Polk & Co.
	Brun Serge % 462 3712	R. L. Polk & Co.
1975	Apartments	R. L. Polk & Co.
	Brun Serge % 525 9170	R. L. Polk & Co.
	Byrne Wm	R. L. Polk & Co.
	Hosman Ted	R. L. Polk & Co.
	Bastacky Mark % 523 5108	R. L. Polk & Co.
	No Return apts 5 6	R. L. Polk & Co.
	Stevens J	R. L. Polk & Co.
	Eriksson Steen	R. L. Polk & Co.
1970	APARTMENTS	R. L. Polk & Co.
	1 CAMP LOIS	R. L. Polk & Co.
	2 LUNN WM	R. L. Polk & Co.
	3 MOSELEY JOHN	R. L. Polk & Co.
	4 SCOTT HORACE J	R. L. Polk & Co.
1965	APARTMENTS	R. L. Polk & Co.
	ELLINWOOD FRANCES	R. L. Polk & Co.
	VACANT	R. L. Polk & Co.
	RADZEWICZ CONSTANCE % 525 5509	R. L. Polk & Co.

DRAFT

Year	Uses	Source
1965	SCOTT HORACE J % 523 6072	R. L. Polk & Co.
1962	APARTMENTS	R. L. Polk & Co.
	1 POPE CHAS H	R. L. Polk & Co.
	2 MOSCHETTO PENNY	R. L. Polk & Co.
	3-4 VACANT	R. L. Polk & Co.

1140 6TH TER

Year	Uses	Source
1990	RUEL JOSEPH A	Southern Bell
1986	RUEL JOSEPH A	R. L. Polk & Co.
1980	Ruel Shirley A Mrs % 522 2029	R. L. Polk & Co.
1975	Ruel Shirley A Mrs % 522 2029	R. L. Polk & Co.
1970	RUEL MILDRED Z MRS	R. L. Polk & Co.
	MILLER MAE R	R. L. Polk & Co.
1965	RUEL JOSEPH A % 522 2029	R. L. Polk & Co.
	MILLER MAE % 522 1195	R. L. Polk & Co.
1962	RUEL JOS A	R. L. Polk & Co.
1957	RUEL JOS A	R. L. Polk & Co.
	MILLER MAE R	R. L. Polk & Co.
1951	RUEL JOS A	Southern Directory Company
1948	RUE JOSEPH A R	Southern Bell Telephone & Telegraph Co.

1141 6TH TER

Year	Uses	Source
1990	FORTNA STEVE	Southern Bell
	LANGLOIS MARK & LINNEA	Southern Bell
	LOPEZ LETICIA	Southern Bell
1986	SOUTHLAND APARTMENTS	R. L. Polk & Co.
	1 VACANT	R. L. Polk & Co.
	2 LAEFFLER DAVID E	R. L. Polk & Co.
	3 HICKS SCOTT H	R. L. Polk & Co.
	4 SLUGOCKI MARK	R. L. Polk & Co.
1980	Southland Apartments	R. L. Polk & Co.
	Dias Harry	R. L. Polk & Co.

DRAFT

FINDINGS

Year	Uses	Source
1980	Redding W G % 761 1839	R. L. Polk & Co.
	Stanley Anne	R. L. Polk & Co.
	Hans Albert G % 462 1946	R. L. Polk & Co.
1975	Southland Apartments	R. L. Polk & Co.
	No Return	R. L. Polk & Co.
	Kramer	R. L. Polk & Co.
	Stanley Anne	R. L. Polk & Co.
	Walsh Howard B Jr % 524 7424	R. L. Polk & Co.
1970	SOUTHLAND APARTMENTS	R. L. Polk & Co.
	1 HOOD LUCY	R. L. Polk & Co.
	2 HOPKINS DAVID	R. L. Polk & Co.
	3 STANLEY ANNE	R. L. Polk & Co.
	4 CARTER JOHN	R. L. Polk & Co.
1965	SOUTHLAND APARTMENTS	R. L. Polk & Co.
	VACANT APT 1 2	R. L. Polk & Co.
	NOYES EDW H REAL EST BROKER % 523 0111	R. L. Polk & Co.
	VACANT	R. L. Polk & Co.
1962	SOUTHLAND APARTMENTS	R. L. Polk & Co.
	1 VACANT	R. L. Polk & Co.
	2 NAVES CARROLL E	R. L. Polk & Co.
	3 VACANT	R. L. Polk & Co.
1957	SOUTHLAND APARTMENTS	R. L. Polk & Co.
	1 WOFFORD JOHN H G	R. L. Polk & Co.
	2 VACANT	R. L. Polk & Co.
	3 SEWARD JACK A	R. L. Polk & Co.
	4 VACANT	R. L. Polk & Co.
1951	SOUTHLAND APARTMENTS	Southern Directory Company
	1 GRAVES FRED R	Southern Directory Company
	2 REYNOLDS JOHN M	Southern Directory Company
	3 VACANT	Southern Directory Company
	4 VACANT	Southern Directory Company
1948	FOX THOMAS A R	Southern Bell Telephone & Telegraph Co.

DRAFT

Year	Uses	Source
1948	HUFF CHAS A R	Southern Bell Telephone & Telegraph Co.
	REYNOLDS JOHN M R	Southern Bell Telephone & Telegraph Co.

1125A 6TH TER

Year	Uses	Source
1970	SHOAF D F	R. L. Polk & Co.

1125B 6TH TER

Year	Uses	Source
1970	VACANT	R. L. Polk & Co.

1129A 6TH TER

Year	Uses	Source
1986	MORGAN RONALD J	R. L. Polk & Co.
1970	PEREZ LUIS	R. L. Polk & Co.

1129B 6TH TER

Year	Uses	Source
1970	BOWERS EDW L	R. L. Polk & Co.

1133A 6TH TER

Year	Uses	Source
1986	CAMACHO TONY D	R. L. Polk & Co.

1133B 6TH TER

Year	Uses	Source
1986	DEVOE JOHN	R. L. Polk & Co.

1133C 6TH TER

Year	Uses	Source
1986	VACANT	R. L. Polk & Co.

7TH

100 7TH

Year	Uses	Source
1951	WARD WM A	Southern Directory Company
	RICHARDSON JACK B	Southern Directory Company

DRAFT

107 7TH

Year	Uses	Source
1951	FEIGHTNER V RAY	Southern Directory Company

108 7TH

Year	Uses	Source
1951	TUCKER MARY W MRS	Southern Directory Company

109 7TH

Year	Uses	Source
1951	JOHNSON ERNEST E	Southern Directory Company

111 7TH

Year	Uses	Source
1951	TOURISTS	Southern Directory Company

113 7TH

Year	Uses	Source
1951	LAZONBY EDITH MRS	Southern Directory Company

204 7TH

Year	Uses	Source
1951	ELMORE NANNIE S MRS	Southern Directory Company

205 7TH

Year	Uses	Source
1951	HUGHES HAL K	Southern Directory Company

207 7TH

Year	Uses	Source
1951	STEELE MARY C MRS	Southern Directory Company

208 7TH

Year	Uses	Source
1951	BRYAN DANIEL H	Southern Directory Company

209 7TH

Year	Uses	Source
1951	LONG JOEL B	Southern Directory Company

DRAFT

211 7TH

Year	Uses	Source
1951	TOURISTS	Southern Directory Company

212 7TH

Year	Uses	Source
1951	STIERWALT CLAUDE E	Southern Directory Company

214 7TH

Year	Uses	Source
1951	SMITH EUGENE H	Southern Directory Company

217 7TH

Year	Uses	Source
1951	ROTH CHAS H	Southern Directory Company

220 7TH

Year	Uses	Source
1951	SIMPSON THOS I	Southern Directory Company

224 7TH

Year	Uses	Source
1951	ANDERSON BROR	Southern Directory Company

300 7TH

Year	Uses	Source
1951	VACANT	Southern Directory Company

310 7TH

Year	Uses	Source
1951	VACANT	Southern Directory Company

313 7TH

Year	Uses	Source
1951	STEWART COURTNEY ARCHT	Southern Directory Company

315 7TH

Year	Uses	Source
1951	SUNNY LAWN FURN RMS	Southern Directory Company

DRAFT

FINDINGS

316 7TH

Year	Uses	Source
1951	GUTTERIDGE CHAS W	Southern Directory Company

318 7TH

Year	Uses	Source
1951	GUTTERIDGE ELECTRIC CO	Southern Directory Company

320 7TH

Year	Uses	Source
1951	BRENTON ANN H MRS	Southern Directory Company

324 7TH

Year	Uses	Source
1951	BENT NELLIE R MISS	Southern Directory Company
	BENT JANE B MISS	Southern Directory Company

400 7TH

Year	Uses	Source
1951	REYNOLDS PORTER G	Southern Directory Company

408 7TH

Year	Uses	Source
1951	GOODWIN HARRY W	Southern Directory Company

409 7TH

Year	Uses	Source
1951	MEYER LEONARD F	Southern Directory Company

500 7TH

Year	Uses	Source
1951	STANSBURY DWIGHT V	Southern Directory Company

514 7TH

Year	Uses	Source
1951	TOURISTS	Southern Directory Company

DRAFT

515 7TH

Year	Uses	Source
1951	MALLAM ELLA A MRS	Southern Directory Company

519 7TH

Year	Uses	Source
1951	MCRAE KENNETH	Southern Directory Company

524 7TH

Year	Uses	Source
1951	VACANT	Southern Directory Company

614 7TH

Year	Uses	Source
1951	JOHNS ANN MRS	Southern Directory Company

615 7TH

Year	Uses	Source
1951	VACANT	Southern Directory Company

617 7TH

Year	Uses	Source
1951	GURRY JAS	Southern Directory Company

700 7TH

Year	Uses	Source
1951	STAHL ANN K MRS	Southern Directory Company

701 7TH

Year	Uses	Source
1951	HORNBUCKLE ALFRED T	Southern Directory Company

704 7TH

Year	Uses	Source
1951	ROSENTHAL JULIUS A	Southern Directory Company

705 7TH

Year	Uses	Source
1951	PERRIGO RAY B	Southern Directory Company

DRAFT

708 7TH

Year	Uses	Source
1951	TOURISTS	Southern Directory Company

710 7TH

Year	Uses	Source
1951	TOURISTS	Southern Directory Company

712 7TH

Year	Uses	Source
1951	MORTON C MANLY	Southern Directory Company

713 7TH

Year	Uses	Source
1951	YOUNG CHAS D	Southern Directory Company

716 7TH

Year	Uses	Source
1951	HANSEN ANDREW P	Southern Directory Company

718 7TH

Year	Uses	Source
1951	TOURISTS	Southern Directory Company

720 7TH

Year	Uses	Source
1951	SMITH HAROLD W	Southern Directory Company

721 7TH

Year	Uses	Source
1951	TROWBRIDGE FRED G	Southern Directory Company

724 7TH

Year	Uses	Source
1951	GIDDINGS MAUDE S MRS	Southern Directory Company

725 7TH

Year	Uses	Source
1951	HOWARD ELIZABETH S MRS	Southern Directory Company

DRAFT

FINDINGS

412 1/2 7TH

Year	Uses	Source
1951	BLACK ABRAHAM D	Southern Directory Company

500 1/2 7TH

Year	Uses	Source
1951	COKER T M	Southern Directory Company

508 1/2 7TH

Year	Uses	Source
1951	TRULSON RAYMOND G	Southern Directory Company

7TH DR

0 7TH DR

Year	Uses	Source
2005	Luong Trang	Hill-Donnelly Information Services

7TH ST

0 7TH ST

Year	Uses	Source
2005	Vista Blvd	Hill-Donnelly Information Services
	Maldonado Alexandre	Hill-Donnelly Information Services
	Vista Blvd	Hill-Donnelly Information Services
	H Davis Stew art N A	Hill-Donnelly Information Services
	H Sanders Nikki A	Hill-Donnelly Information Services
1975	Higgins Cath Mrs % 527 1924	R. L. Polk & Co.
	Kennedy Norman M	R. L. Polk & Co.

98 7TH ST

Year	Uses	Source
2005	Duranni Mo v	Hill-Donnelly Information Services
1999	Dean Shennen L	City Publishing Company
	Ostreal Wilfred	City Publishing Company
	constrctn lms	City Publishing Company

DRAFT

Year	Uses	Source
1990	WHITESIDE C L & ASSOCIATES CONSTRUCTION CO INC DEERFIELD BEACH FL	Southern Bell
	RUTKOWSKI JOSEPH	Southern Bell
1986	BAKER ERNESTINE T MRS	R. L. Polk & Co.
1975	Leonhardt Calysta C Mrs % 523 4474	R. L. Polk & Co.
	Daggett Robt % 522 8147	R. L. Polk & Co.
1970	POWELL RUTH H MRS	R. L. Polk & Co.
1965	RICHARDSON JACK B % 523 8086	R. L. Polk & Co.
1962	RICHARDSON JACK B	R. L. Polk & Co.
1957	RICHARDSON JACK B	R. L. Polk & Co.

100 7TH ST

Year	Uses	Source
2005	Gibson Ralph B A V	Hill-Donnelly Information Services
	Hill Elizabeth v	Hill-Donnelly Information Services
	Ruiz Maria v C	Hill-Donnelly Information Services
1999	Gibson Ralph B	City Publishing Company
	Homan G	City Publishing Company
1990	JUAN L	Southern Bell
	OMES TED	Southern Bell
1986	APARTMENTS	R. L. Polk & Co.
	1 TRANSIENT	R. L. Polk & Co.
	2 VACANT	R. L. Polk & Co.
	3 KOHL A	R. L. Polk & Co.
	4 VACANT	R. L. Polk & Co.
1975	Apartments	R. L. Polk & Co.
	Brown Mona Mrs	R. L. Polk & Co.
	Joelson Enola Mrs	R. L. Polk & Co.
	Gaff Merrill	R. L. Polk & Co.
	Cline Robin L	R. L. Polk & Co.
1970	APARTMENTS	R. L. Polk & Co.
	1 ZURANSKI EDW	R. L. Polk & Co.
	2 LEICHT M J	R. L. Polk & Co.

DRAFT

Year	Uses	Source
1970	3 HALL R G	R. L. Polk & Co.
	4 BRAGG L R	R. L. Polk & Co.
1965	KILGORE JACK	R. L. Polk & Co.
	COX CHARLES W OFC BKPG SERV % 522 2084	R. L. Polk & Co.
1962	WARD WM A	R. L. Polk & Co.
1957	WARD WM A	R. L. Polk & Co.
1948	WARD WM A R	Southern Bell Telephone & Telegraph Co.

101 7TH ST

Year	Uses	Source
1986	O BRIEN ROBT W	R. L. Polk & Co.
1975	Kramer Russell M % 524 3914	R. L. Polk & Co.
1970	KRAMER RUSSELL	R. L. Polk & Co.
1965	KRAMER RUSSELL % 524 5541	R. L. Polk & Co.
1962	ADAMS DANL L	R. L. Polk & Co.

103 7TH ST

Year	Uses	Source
1986	KAUFMAN RANDY	R. L. Polk & Co.
1975	Soral Rajesh N % 525 9469	R. L. Polk & Co.
1970	VACANT	R. L. Polk & Co.
1965	NO RETURN	R. L. Polk & Co.
1962	MORA T M	R. L. Polk & Co.

104 7TH ST

Year	Uses	Source
2005	H Moms 3 E AO	Hill-Donnelly Information Services
1999	Moms John	City Publishing Company
1986	NO RETURN	R. L. Polk & Co.
1975	Bennett Pat % 523 6097	R. L. Polk & Co.
1970	BENNETT GEO T	R. L. Polk & Co.
1965	BENNETT GEO T % 523 6097	R. L. Polk & Co.
1962	BENNETT GEO T	R. L. Polk & Co.
1957	BENNETT GEO T	R. L. Polk & Co.

DRAFT

FINDINGS

105 7TH ST

Year	Uses	Source
1986	EDWARDS LESLIE O	R. L. Polk & Co.
1975	Edwards Leslie O % 523 6930	R. L. Polk & Co.
	Maginnis Geo E	R. L. Polk & Co.
1970	FLORY R E	R. L. Polk & Co.
1965	ZURANSKI EDW % 524 2057	R. L. Polk & Co.
	EBERT CORNELIUS J	R. L. Polk & Co.
1962	TRANSIENTS	R. L. Polk & Co.

106 7TH ST

Year	Uses	Source
2005	Willover Charles	Hill-Donnelly Information Services
1990	WILLINGHAM THOMAS	Southern Bell
1986	VACANT	R. L. Polk & Co.
1975	Abbott Wilma C % 522 4097	R. L. Polk & Co.

107 7TH ST

Year	Uses	Source
1986	FEIGHTNER V RAY PAINT CONTR	R. L. Polk & Co.
1975	Feightner V Ray paint contr % 522 2227	R. L. Polk & Co.
1970	FEIGHTNER V RAY PAINT CONTR	R. L. Polk & Co.
1965	FEIGHTNER V RAY PAINT CONTR % 522 2227	R. L. Polk & Co.
1962	FEIGHTNER V RAY PNTR	R. L. Polk & Co.
1957	FEIGHTNER V RAY PNTR	R. L. Polk & Co.
1948	FEIGHTNER RAY R	Southern Bell Telephone & Telegraph Co.

108 7TH ST

Year	Uses	Source
1986	VACANT	R. L. Polk & Co.
1975	OConnor Corrie M Mrs	R. L. Polk & Co.
1970	OCONNOR CARRIE M MRS	R. L. Polk & Co.
1965	OCONNOR CARRIE M MRS % 524 1880	R. L. Polk & Co.
1962	OCONNOR CARRIE M MRS	R. L. Polk & Co.
1957	VACANT	R. L. Polk & Co.

DRAFT

109 7TH ST

Year	Uses	Source
1975	Govreau Michl V % 522 3886	R. L. Polk & Co.
1970	GOVREAU MICHL V	R. L. Polk & Co.
1965	VACANT	R. L. Polk & Co.
1962	JOHNSON ELSIE E MRS	R. L. Polk & Co.
1957	VACANT	R. L. Polk & Co.

111 7TH ST

Year	Uses	Source
1975	Brown Thea % 525 3561	R. L. Polk & Co.
1970	INMAN KATHRYN MRS	R. L. Polk & Co.
1965	VACANT	R. L. Polk & Co.
1962	VACANT	R. L. Polk & Co.
1957	HIGGINS FREDK B	R. L. Polk & Co.
1948	COON NAN A MRS R	Southern Bell Telephone & Telegraph Co.

113 7TH ST

Year	Uses	Source
1962	TRANSIENTS	R. L. Polk & Co.
1957	SAVAGE GEO A	R. L. Polk & Co.

204 7TH ST

Year	Uses	Source
1975	Vacant	R. L. Polk & Co.
1970	BROWN RUTH F MRS	R. L. Polk & Co.
1965	BROWN RUTH MRS % 525 4636	R. L. Polk & Co.
1962	ELMORE NANNIE J MRS	R. L. Polk & Co.
1957	ELMORE NANNIE S MRS	R. L. Polk & Co.
1948	ELMORE NANNIE MRS R	Southern Bell Telephone & Telegraph Co.

205 7TH ST

Year	Uses	Source
1962	CROOKS CLARA H MRS	R. L. Polk & Co.
1957	FINNAN JOS M	R. L. Polk & Co.
1948	HUGHES CLARA R	Southern Bell Telephone & Telegraph Co.

DRAFT

FINDINGS

207 7TH ST

Year	Uses	Source
1957	CROOKS CLARA MRS	R. L. Polk & Co.

208 7TH ST

Year	Uses	Source
1975	Mohawk R J % 527 9344	R. L. Polk & Co.
1970	SULLIVAN WM	R. L. Polk & Co.
1965	CHALONE ANNA MRS	R. L. Polk & Co.
1962	HARTT JAS M	R. L. Polk & Co.
1957	HARTT JAS M	R. L. Polk & Co.

209 7TH ST

Year	Uses	Source
1986	VACANT	R. L. Polk & Co.
1975	Long Inez Mrs % 522 1257	R. L. Polk & Co.
1970	LONG JOEL B	R. L. Polk & Co.
1965	LONG JOEL B % 522 1257	R. L. Polk & Co.
1962	LONG JOEL B	R. L. Polk & Co.
1957	VACANT	R. L. Polk & Co.
1948	LONG JOEL B R	Southern Bell Telephone & Telegraph Co.

211 7TH ST

Year	Uses	Source
1986	BROWN WALTER J	R. L. Polk & Co.
1975	Fairbrother Fred G % 522 4351	R. L. Polk & Co.
1970	MONTAGUE THOS F	R. L. Polk & Co.
1965	DOW HARRY G % 522 4351	R. L. Polk & Co.
1962	VACANT	R. L. Polk & Co.
1957	VACANT	R. L. Polk & Co.

212 7TH ST

Year	Uses	Source
1975	Vacant	R. L. Polk & Co.
1970	STIERWALT CLAUDE E	R. L. Polk & Co.
1965	STIERWALT CLAUDE E % 524 1160	R. L. Polk & Co.

DRAFT

Year	Uses	Source
1962	STIERWALT CLAUDE E	R. L. Polk & Co.
1957	STIERWALT CLAUDE E	R. L. Polk & Co.
1948	PATTERSON FLORENCE MRS R	Southern Bell Telephone & Telegraph Co.

214 7TH ST

Year	Uses	Source
1965	VACANT	R. L. Polk & Co.
1962	VACANT	R. L. Polk & Co.
1957	VACANT	R. L. Polk & Co.

217 7TH ST

Year	Uses	Source
1975	Lindroth David M % 523 6824	R. L. Polk & Co.
	Collier Joseph	R. L. Polk & Co.
1970	FANNIN ROBT	R. L. Polk & Co.
1965	SHOWALTER JAMES	R. L. Polk & Co.
	VACANT	R. L. Polk & Co.
1962	ROTH CHAS H	R. L. Polk & Co.
1957	ROTH CHAS H	R. L. Polk & Co.
1948	ROTH CHARLES H R	Southern Bell Telephone & Telegraph Co.

220 7TH ST

Year	Uses	Source
1970	VACANT	R. L. Polk & Co.
1965	SIMPSON FLORENCE A MRS % 522 5265	R. L. Polk & Co.
1962	SIMPSON FLORENCE A MRS	R. L. Polk & Co.
1957	SIMPSON THOS R	R. L. Polk & Co.

224 7TH ST

Year	Uses	Source
1965	COPELAND ELLEN A MRS % 522 7206	R. L. Polk & Co.
1962	COPELAND ELLEN A MRS	R. L. Polk & Co.
1957	COPELAND ELLEN A MRS	R. L. Polk & Co.

DRAFT

237 7TH ST

Year	Uses	Source
2005	Na	Hill-Donnelly Information Services

300 7TH ST

Year	Uses	Source
1990	PERRY JAMES MD	Southern Bell
1975	Morgan Wayne % 524 0864	R. L. Polk & Co.
1970	JOHNSON FRANCES	R. L. Polk & Co.
1965	HAMILTON FLOYD L % 522 0448	R. L. Polk & Co.
1962	HAMILTON FLOYD L	R. L. Polk & Co.
1957	HAMILTON FLOYD L	R. L. Polk & Co.
1948	BROWN J O SR MRS R	Southern Bell Telephone & Telegraph Co.

305 7TH ST

Year	Uses	Source
2005	Na	Hill-Donnelly Information Services

310 7TH ST

Year	Uses	Source
1975	Barron Theo	R. L. Polk & Co.
1970	BARON THEO	R. L. Polk & Co.
1965	BARON THEO % 524 4089	R. L. Polk & Co.
1962	BARON THEO	R. L. Polk & Co.
1957	BARON THEO	R. L. Polk & Co.
1948	DARROW ANNA MD R	Southern Bell Telephone & Telegraph Co.

311 7TH ST

Year	Uses	Source
2005	h Hamilton Floyd L AO	Hill-Donnelly Information Services
1999	Hamilton Floyd L	City Publishing Company
1990	HAMILTON FLOYD L	Southern Bell
1986	HAMILTON FLOYD L	R. L. Polk & Co.
1975	Hamilton Floyd L % 522 0448	R. L. Polk & Co.
1970	HAMILTON FLOYD L	R. L. Polk & Co.
1965	VACANT	R. L. Polk & Co.

DRAFT

Year	Uses	Source
1962	VACANT	R. L. Polk & Co.
1957	ADAMS BOSE	R. L. Polk & Co.
1948	STEWART COURTNEY ARCHT	Southern Bell Telephone & Telegraph Co.

315 7TH ST

Year	Uses	Source
2005	ADVOCATE BLDG	Hill-Donnelly Information Services
	Bailey & Assoc Reporting	Hill-Donnelly Information Services
	5s	Hill-Donnelly Information Services
	Butler Charles Ill pv	Hill-Donnelly Information Services
	Cloney & Cloney 1 P	Hill-Donnelly Information Services
	Cohn & Monioudis Law Offices	Hill-Donnelly Information Services
	Crawford William G Jr	Hill-Donnelly Information Services
	Ehrlich Price Merrilee	Hill-Donnelly Information Services
	Eric J Goldman Attorney At Law	Hill-Donnelly Information Services
	Esler & Lindie 5 P	Hill-Donnelly Information Services
	George John	Hill-Donnelly Information Services
	Goldman & Hellman I P	Hill-Donnelly Information Services
	Green & Ackerman 2 P	Hill-Donnelly Information Services
	Kavanaugh Kenneth J	Hill-Donnelly Information Services
	Kay Edward M	Hill-Donnelly Information Services
	Continued	Hill-Donnelly Information Services
	Lashbrook Paul	Hill-Donnelly Information Services
	Lindie Beth G	Hill-Donnelly Information Services
	Maister Frank	Hill-Donnelly Information Services
	Mc Donald & Crawford 1 P	Hill-Donnelly Information Services
	Milchman Michael	Hill-Donnelly Information Services
	Mineo & Dellapina 1 P	Hill-Donnelly Information Services
	Monioudis Perry D	Hill-Donnelly Information Services
	Olympic Funding Mortgage	Hill-Donnelly Information Services
	Schechter Jerome R	Hill-Donnelly Information Services
	Zeidwig Gary M	Hill-Donnelly Information Services
	327 329 347 359 NCL	Hill-Donnelly Information Services

DRAFT

FINDINGS

Year	Uses	Source
2005	404 407 NCL	Hill-Donnelly Information Services
1999	ADVOCATE BLDG	City Publishing Company
	Ackerman Rand atty	City Publishing Company
	Burk Steven R Atty	City Publishing Company
	Butler Chares E Atty	City Publishing Company
	Cloney Christopher	City Publishing Company
	Cohen Dale C Atty	City Publishing Company
	Cohn & Monioudis Atty	City Publishing Company
	Cohn Scott E PA Atty	City Publishing Company
	Coon Thomas T Jr Atty	City Publishing Company
	Covitz Robert atty	City Publishing Company
	Crawford Wm G Jr atty r	City Publishing Company
	Esler & Lindie PA	City Publishing Company
	Esler Gary Aatty	City Publishing Company
	Green & Ackerman PA	City Publishing Company
	attorney	City Publishing Company
	Green Jay Batty	City Publishing Company
	Gunn Denise Atty	City Publishing Company
	Hoffman Catherine	City Publishing Company
	attorney	City Publishing Company
	attorney	City Publishing Company
	attorney	City Publishing Company
	ADVOCATE BLDG Contd	City Publishing Company
	Isenberg William S	City Publishing Company
	attorney	City Publishing Company
	Lashbrook Paulatt s	City Publishing Company
	Latona & Isenbeg	City Publishing Company
	attorney	City Publishing Company
	Latona John atsh y	City Publishing Company
	Lindie Bath Gatty	City Publishing Company
	Mc Donald & Crawford	City Publishing Company
	Professional Assn	City Publishing Company

DRAFT

FINDINGS

Year	Uses	Source
1999	Mc Donald Stephen J	City Publishing Company
	attorney	City Publishing Company
	Milchman Michael Atty	City Publishing Company
	Mmeo Peter PA	City Publishing Company
	Monioudis Perry D	City Publishing Company
	ASchechter Jerome Atty	City Publishing Company
	Symonovw cz Philippe	City Publishing Company
	Wenberg John M	City Publishing Company
	Wenberg John M Atty	City Publishing Company
	Wilder Leonardatty	City Publishing Company
1990	ACKERMAN RAND ATTY	Southern Bell
	AMERICAN EAGLE INVESTIGATION INC	Southern Bell
	BERGER ERIC L ATTY	Southern Bell
	BRAEUNIG RENEE D ATTY	Southern Bell
	BRANDT C H REAL ESTATE	Southern Bell
	BRANDT N J RL EST	Southern Bell
	BRANDT RICHARD R RL EST	Southern Bell
	CLONEY CHRISTOPHER C ATTY	Southern Bell
	DAVIS STEPHEN L ATTY	Southern Bell
	ESLER & KIRSCHBAUM PA ATTYS	Southern Bell
	GOODHART AND ROSNER PA ATTY MIAMI	Southern Bell
	GORDON ILISSA S ATTY	Southern Bell
	GREEN JAY B ATTY	Southern Bell
	GREENBERG GLENDA ATTY	Southern Bell
	HAVERMAN DANIEL L ATTY	Southern Bell
	IANNACCONE JAMES T ATTY	Southern Bell
	KIRSCHBAUM JOEL L ATTY	Southern Bell
	LASHBROOK PAUL ATTY	Southern Bell
	NEILSON CHRISTOPHER MARK ATTY	Southern Bell
	OUTER REEF 1982 LIMITED	Southern Bell
	SKIPPER MARK ATTY	Southern Bell

DRAFT

FINDINGS

Year	Uses	Source
1990	SOUTHEASTERN UNDERWRITERS SERVICES	Southern Bell
1986	ADVOCATE BUILDING	R. L. Polk & Co.
	100 CHICAGO TITLE INSURANCE CO	R. L. Polk & Co.
	200 ANTHONY JOHN J JR LWYR	R. L. Polk & Co.
	200 BRANDT THOS E LWYR	R. L. Polk & Co.
	200 CARNEAL BLANE F LWYR	R. L. Polk & Co.
	200 CLONEY CHRISTOPHER C LWYR	R. L. Polk & Co.
	200 GOODHART & ROSNER P A LWYRS	R. L. Polk & Co.
	200 GOODMAN BRADLEY LWYR	R. L. Polk & Co.
	200 GREEN JAY B LWYR	R. L. Polk & Co.
	200 GREENBERG GLENDA LWYR	R. L. Polk & Co.
	200 IANNACCONE JAMES T LWYR	R. L. Polk & Co.
	200 ISENBERG & SCHLESSER LWYRS	R. L. Polk & Co.
	200 LASHBROOK PAUL LWYR	R. L. Polk & Co.
	200 PROCTER LLOYD W LWYR	R. L. Polk & Co.
	200 SKIPPER MARK LWYR	R. L. Polk & Co.
	300 ESLER & KIRSCHBAUM LWYRS	R. L. Polk & Co.
	300 MOLDOFF TERRY B LWYR	R. L. Polk & Co.
	300 O BRIEN KEVIN L LWYR	R. L. Polk & Co.
	300 THOMPSON WM DE F LWYR	R. L. Polk & Co.
	301 WOLFSON ANDREA LEE LWYR	R. L. Polk & Co.
	301 ASHE RICHD LWYR	R. L. Polk & Co.
	301 GOLDSTEIN PAUL LWYR	R. L. Polk & Co.
	301 ORSECK JEFFREY LWYR	R. L. Polk & Co.
1970	SUNNY LAWN GUEST HOUSE ANDERSON PAUL	R. L. Polk & Co.
1965	SUNJNY LAWN GUEST HOUSE	R. L. Polk & Co.
	GREGORY IVA	R. L. Polk & Co.
	KUWAMKO RODERICK	R. L. Polk & Co.
1962	SUNNY LAWN GUEST HOUSE FURNISHED RMS	R. L. Polk & Co.
	RIEDER JOS E	R. L. Polk & Co.
1957	SUNNY LAWN GUEST HOUSE FURN RMS	R. L. Polk & Co.

DRAFT

Year	Uses	Source
1957	RIEDER JOS E	R. L. Polk & Co.

316 7TH ST

Year	Uses	Source
1986	VACANT	R. L. Polk & Co.
1975	Kervin Toni % 525 2652	R. L. Polk & Co.
1970	HUDSON JESSIE MRS	R. L. Polk & Co.
1965	VACANT	R. L. Polk & Co.
1962	VACANT	R. L. Polk & Co.
1957	GUTTERIDGE CHAS W	R. L. Polk & Co.

318 7TH ST

Year	Uses	Source
1986	VACANT	R. L. Polk & Co.
1975	No Return	R. L. Polk & Co.
1970	VACANT	R. L. Polk & Co.
1965	VACANT	R. L. Polk & Co.
1962	GUTTERIDGE ELEC CO CONTRS	R. L. Polk & Co.
1957	GUTTERIDGE ELEC CO CONTRS	R. L. Polk & Co.
1948	GUTTERIDGE ELECTRIC CO	Southern Bell Telephone & Telegraph Co.

320 7TH ST

Year	Uses	Source
1986	FRANZ WARREN	R. L. Polk & Co.
1975	Apartments	R. L. Polk & Co.
	Widdoes James A % 524 0177	R. L. Polk & Co.
	Vacant	R. L. Polk & Co.
	Ferrarese Nicholas % 524 0177	R. L. Polk & Co.
	No Return	R. L. Polk & Co.
1970	APARTMENTS	R. L. Polk & Co.
	1 NO RETURN	R. L. Polk & Co.
	2 VACANT	R. L. Polk & Co.
	3 TRUESDALE R J	R. L. Polk & Co.
	4 LISK JEANNE P	R. L. Polk & Co.

DRAFT

Year	Uses	Source
1965	APARTMENTS	R. L. Polk & Co.
	NO RETURN	R. L. Polk & Co.
	VACANT	R. L. Polk & Co.
	CASHORALI LEO	R. L. Polk & Co.
	LEWIS MONROE	R. L. Polk & Co.
1962	APARTMENTS	R. L. Polk & Co.
	1 TRANSIENTS	R. L. Polk & Co.
	2 CASHORALI LEO	R. L. Polk & Co.
	3 VACANT	R. L. Polk & Co.
	4 TRANSIENTS	R. L. Polk & Co.
1957	PADDETT ELIZ M MRS	R. L. Polk & Co.
	DREGNAN FRANCIS M J	R. L. Polk & Co.

324 7TH ST

Year	Uses	Source
1986	ENTIN SHARON M MRS	R. L. Polk & Co.
1975	Duyser Wm A % 523 9567	R. L. Polk & Co.
1970	DUYSER WM A	R. L. Polk & Co.
1965	DUYSER WM A % 5 523 9567	R. L. Polk & Co.
1962	DUYSER GUEST HOME	R. L. Polk & Co.
	DUYSER WM A	R. L. Polk & Co.
1957	DUYSER GUEST HOME	R. L. Polk & Co.
	DUYSER WM A	R. L. Polk & Co.

400 7TH ST

Year	Uses	Source
1986	PALMA WM	R. L. Polk & Co.
1975	Palma Wm	R. L. Polk & Co.
1970	PALMA WM	R. L. Polk & Co.
1965	PALMA WM W	R. L. Polk & Co.
1962	PALMA WM W	R. L. Polk & Co.
1957	PALMER WM	R. L. Polk & Co.
1948	BRENDLA JOHN O ENGR	Southern Bell Telephone & Telegraph Co.

DRAFT

408 7TH ST

Year	Uses	Source
1990	PEASE WILLIAM C SR	Southern Bell
1986	EDWARDS MACHELLE	R. L. Polk & Co.
1975	Comeau Henry	R. L. Polk & Co.
	Stroup Fay % 522 1654	R. L. Polk & Co.
1970	MOORSE ROBT L	R. L. Polk & Co.
1965	OZER HARRY A	R. L. Polk & Co.
1962	VACANT	R. L. Polk & Co.
1957	BOYD LESTER W	R. L. Polk & Co.
1948	GOODWIN H W R	Southern Bell Telephone & Telegraph Co.

409 7TH ST

Year	Uses	Source
2005	Abogada Peggy Cruz v	Hill-Donnelly Information Services
	Franklin Group LLC	Hill-Donnelly Information Services
	Melissa Waldinger Law Office	Hill-Donnelly Information Services
	Richard Komando Jr Law Office	Hill-Donnelly Information Services
1999	John George PA	City Publishing Company
1990	SALENGER REPORTING SERVICE INC FT L	Southern Bell
	SALENGER REPORTING SERVICE VIDEO FT L	Southern Bell
1986	SALENGER REPORTING SERVICE INC CT REPORTERS	R. L. Polk & Co.
1975	Goralczyk Ted	R. L. Polk & Co.
1970	NO RETURN	R. L. Polk & Co.
1965	LINOEMANN ELAINE G MRS % 523 7420	R. L. Polk & Co.
1962	NO RETURN	R. L. Polk & Co.
1957	BEHRENS HERBERT E	R. L. Polk & Co.
1948	MEYER LEONARD R	Southern Bell Telephone & Telegraph Co.

411 7TH ST

Year	Uses	Source
2005	412 419 425 450 NCL	Hill-Donnelly Information Services

DRAFT

FINDINGS

412 7TH ST

Year	Uses	Source
1999	Brace Christopher	City Publishing Company
1990	RHORER J C-JR	Southern Bell
1975	Apartments	R. L. Polk & Co.
	Crawford Maxine E	R. L. Polk & Co.
	OConnell Arlene M Mrs % 622 3109	R. L. Polk & Co.
	Paynter Arlyn R % 524 2470	R. L. Polk & Co.
1970	CALVETTO JOHN	R. L. Polk & Co.
	STEWART RAYMOND E	R. L. Polk & Co.
	CLAWSON HAZEL L MRS	R. L. Polk & Co.
1965	SHOLLE GEO % 524 1245	R. L. Polk & Co.

500 7TH ST

Year	Uses	Source
2005	Morgan Trey	Hill-Donnelly Information Services
	Poulin Ingrid	Hill-Donnelly Information Services
1999	Jacobs Diane	City Publishing Company
1990	KHANNA UMA MD PA SEE OUR AD AT PHYSICIANS & SURGEONS-MD-FAMILY PRACTICE	Southern Bell
	RODRIGUEZ ROBERTO	Southern Bell
1986	ARRIGONI CARL A	R. L. Polk & Co.
1975	Ferruso Jack W % 524 1393	R. L. Polk & Co.
	Stonecipher Jerry % 522 4052	R. L. Polk & Co.
1970	ODELL LANSING	R. L. Polk & Co.
1965	ODELL LANSING % 524 3189	R. L. Polk & Co.
1962	DODD LAURENCE C	R. L. Polk & Co.
1957	DODD LAURENCE C	R. L. Polk & Co.

501 7TH ST

Year	Uses	Source
1975	No Return	R. L. Polk & Co.
1970	LECLERG JOSEPH	R. L. Polk & Co.
1965	CONNELIE BART E % 5 523 1359	R. L. Polk & Co.

DRAFT

Year	Uses	Source
1962	CONNELIE BART E	R. L. Polk & Co.
1957	CONNELIE BART E	R. L. Polk & Co.

504 7TH ST

Year	Uses	Source
2005	H Kirk Vicki v	Hill-Donnelly Information Services
	Taylor Vicki	Hill-Donnelly Information Services

506 7TH ST

Year	Uses	Source
2005	Colmenares Maria A	Hill-Donnelly Information Services
	H Finkelstein Ronald A	Hill-Donnelly Information Services
	Fitzpatrick Philip AC	Hill-Donnelly Information Services
	Kennedy Richard	Hill-Donnelly Information Services

508 7TH ST

Year	Uses	Source
1975	Allen Edith C Mrs % 523 5759	R. L. Polk & Co.
1965	ALLEN EDITH C MRS % 523 5759	R. L. Polk & Co.

510 7TH ST

Year	Uses	Source
2005	Sheenan Michael C	Hill-Donnelly Information Services

514 7TH ST

Year	Uses	Source
2005	Cone William J Jr	Hill-Donnelly Information Services
	Hamilton Thaddeus L	Hill-Donnelly Information Services
	Hutchinson & Hamilton 1 P	Hill-Donnelly Information Services
	Hutchinson William N Jr	Hill-Donnelly Information Services
	Larry L Mabson Investigations	Hill-Donnelly Information Services
1999	Adams Vend Gatty	City Publishing Company
	Cone Wm JJratty	City Publishing Company
	Hutchinson & Lew is PA	City Publishing Company
	Hutchnson Wm N Jr PA	City Publishing Company
	attorney	City Publishing Company

DRAFT

Year	Uses	Source
1999	Lewis Darryl Latty	City Publishing Company
1990	ANYO INC	Southern Bell
	CONE WILLIAM J JR ATTY	Southern Bell
	GREEN NATHANIEL E ATTY	Southern Bell
	HUTCHINSON WILLIAM N JR PA ATTY	Southern Bell
	MABSON LARRY L INVESTIGATIONS	Southern Bell
	MCCLAINE THEOTA JR ATTY	Southern Bell
1986	CONE WM J JR LWYR	R. L. Polk & Co.
	HUTCHINSON WILLIAM N JR LWYR	R. L. Polk & Co.
	TAYLOR CAROLE Y LWYR	R. L. Polk & Co.
1975	Broward County Police Benevolent Assn % 525 1367	R. L. Polk & Co.
1970	MOROSKY JOHN T	R. L. Polk & Co.
1965	MOROSKY JOHN T % 524 2453	R. L. Polk & Co.
1962	VACANT	R. L. Polk & Co.
1957	DODD NELLIE C MRS	R. L. Polk & Co.
1948	DODD F S R	Southern Bell Telephone & Telegraph Co.

515 7TH ST

Year	Uses	Source
2005	Russ Klenet & Assoc	Hill-Donnelly Information Services
1999	Adlons & Associates	City Publishing Company
	Klenet Russ &Assocs	City Publishing Company
1986	VACANT	R. L. Polk & Co.
1975	Hutchins Wm	R. L. Polk & Co.
1970	CRAWFORD JOHN E	R. L. Polk & Co.
1965	CRAWFORD JOHN E % 524 2368	R. L. Polk & Co.
1962	CRAWFORD JOHN E	R. L. Polk & Co.
1957	MALLAM ELLA M MRS	R. L. Polk & Co.
1948	MALLAM C M R	Southern Bell Telephone & Telegraph Co.

519 7TH ST

Year	Uses	Source
1975	Rogers Robt C	R. L. Polk & Co.

DRAFT

Year	Uses	Source
1970	THIBODEAU SERGE L	R. L. Polk & Co.
1965	MC RAE MARY MRS % 522 3534	R. L. Polk & Co.
1962	MCRAE MARY MRS	R. L. Polk & Co.
1957	MCRAE MOLLY MRS	R. L. Polk & Co.

520 7TH ST

Year	Uses	Source
1986	REHEIS STUDIO GALLERY	R. L. Polk & Co.
1975	D & C Property Investment Inc % 525 3237	R. L. Polk & Co.
1970	BRISKAS SEVEN SEAS MUSEUM	R. L. Polk & Co.
1965	VACANT	R. L. Polk & Co.
1962	VACANT	R. L. Polk & Co.
1957	VACANT	R. L. Polk & Co.

522 7TH ST

Year	Uses	Source
1986	TWO GUYS PIZZERIA	R. L. Polk & Co.
1975	Hardings Handcrafts % 522 8300	R. L. Polk & Co.

524 7TH ST

Year	Uses	Source
1970	BRISKAS SEVEN SEAS MUSEUM	R. L. Polk & Co.
1965	VACANT	R. L. Polk & Co.
1962	VACANT	R. L. Polk & Co.
1957	VACANT	R. L. Polk & Co.

614 7TH ST

Year	Uses	Source
1965	DELANO THEO	R. L. Polk & Co.
1962	WILCOX WALTER	R. L. Polk & Co.
	DEWITT WM H	R. L. Polk & Co.
1957	JOHNS ANN V MRS	R. L. Polk & Co.
1948	ESHELMAN CHESTER R R	Southern Bell Telephone & Telegraph Co.

DRAFT

FINDINGS

615 7TH ST

Year	Uses	Source
2005	Moreira Pires Eliana D v	Hill-Donnelly Information Services
1999	e Haygood David	City Publishing Company
	Sheridan James	City Publishing Company
1990	LEE MICHAEL S	Southern Bell
1975	Rickart Ann M Mrs % 623 7859	R. L. Polk & Co.
	Duval Wm % 527 4609	R. L. Polk & Co.
	Kilpatrick Thos W % 522 0945	R. L. Polk & Co.
1970	RICKERT ANN M MRS	R. L. Polk & Co.
1965	RICKERT ANN M MRS % 522 4217	R. L. Polk & Co.
1962	RICKERT ANN M MRS	R. L. Polk & Co.
1957	SORRENTINO GABRIEL A	R. L. Polk & Co.

616 7TH ST

Year	Uses	Source
2005	H Graddy David A	Hill-Donnelly Information Services
1999	Graddy David	City Publishing Company
1990	COLE B L M	Southern Bell
1986	COLE BONNY L M	R. L. Polk & Co.
1975	Sow ash Bonny M	R. L. Polk & Co.
1970	GUTTERIDGE CHARLES W	R. L. Polk & Co.
1965	GUTTERIDGE CHARLES W % 522 5633	R. L. Polk & Co.
1962	GUTTERIDGE CHAS W	R. L. Polk & Co.

617 7TH ST

Year	Uses	Source
2005	Mountz R W A	Hill-Donnelly Information Services
1999	Mountz RW	City Publishing Company
1986	MASSELOT BATHILDA	R. L. Polk & Co.
1975	Heil Philip % 527 4922	R. L. Polk & Co.
	Herring Dorothea E Mrs 522 8801	R. L. Polk & Co.
1970	OHEA RUBY B MRS	R. L. Polk & Co.
1965	HERRING DOROTHEA E MRS % 522 8801	R. L. Polk & Co.
	OHEA RUBY B MRS % 523 9806	R. L. Polk & Co.

DRAFT

Year	Uses	Source
1962	HERRING DOROTHEA E MRS	R. L. Polk & Co.
	RALSTON CHAS P	R. L. Polk & Co.
1957	HERRING DOROTHEA E MRS	R. L. Polk & Co.
	RALSTON CHAS P	R. L. Polk & Co.
1948	HERRING DOROTHEA E MRS R	Southern Bell Telephone & Telegraph Co.

620 7TH ST

Year	Uses	Source
2005	HTotino L MV	Hill-Donnelly Information Services
1986	ARTIE JOHN G	R. L. Polk & Co.
1975	Artie John G % 525 7035	R. L. Polk & Co.
1970	ARTIE JOHN G	R. L. Polk & Co.
1965	TUTON MARY E MRS % 524 2929	R. L. Polk & Co.
1962	TUTON MARY C MRS	R. L. Polk & Co.

700 7TH ST

Year	Uses	Source
2005	H Bromfield S	Hill-Donnelly Information Services
1999	Stahl AK	City Publishing Company
1990	STAHL A K	Southern Bell
1986	STAHL ANN K MRS	R. L. Polk & Co.
1975	Stahl Ann K Mrs % 525 2935	R. L. Polk & Co.
1970	STAHLS GUEST HOUSE	R. L. Polk & Co.
	STAHL ANN K MRS	R. L. Polk & Co.
1965	STAHL ANN K MRS	R. L. Polk & Co.
1962	STAHL ANN K MRS	R. L. Polk & Co.
1957	STAHL ANN K MRS	R. L. Polk & Co.

701 7TH ST

Year	Uses	Source
2005	H Froid E IA	Hill-Donnelly Information Services
1999	e Froid Elma	City Publishing Company
1990	FROID ELMA	Southern Bell
1986	FROID ELMA I	R. L. Polk & Co.

DRAFT

Year	Uses	Source
1975	Froid Elma % 523 6386	R. L. Polk & Co.
1970	FLOYD ELMA	R. L. Polk & Co.
1965	VACANT	R. L. Polk & Co.
1962	JOYNER ELLA M MRS	R. L. Polk & Co.
1957	JOYNER ELLA M MRS	R. L. Polk & Co.
1948	HORNBUCKLE A T R	Southern Bell Telephone & Telegraph Co.

704 7TH ST

Year	Uses	Source
2005	Na	Hill-Donnelly Information Services
1990	TROYER NAN	Southern Bell
	TROYER SYBIL	Southern Bell
1986	TROYER JAMES O	R. L. Polk & Co.
1975	Troyer James O % 522 4032	R. L. Polk & Co.
1970	TROYER JAMES	R. L. Polk & Co.
1965	CHANDLER HOWARD L % 525 1594	R. L. Polk & Co.
1962	BLANCO ALFREDO	R. L. Polk & Co.
1957	ROSENTHAL JULIUS A	R. L. Polk & Co.
1948	ROSENTHALI J A R	Southern Bell Telephone & Telegraph Co.

705 7TH ST

Year	Uses	Source
1999	Jones David	City Publishing Company
	Jones David a	City Publishing Company
	Jones David	City Publishing Company
1990	GALLIGAN ROGER	Southern Bell
	JONES DAVID	Southern Bell
	JONES DAVID	Southern Bell
1986	VACANT	R. L. Polk & Co.
1975	Sinoyianis Antonio P % 523 2145	R. L. Polk & Co.
1970	PERRIGO RAY B	R. L. Polk & Co.
1965	PERRIGO RAY B % JA2 2933	R. L. Polk & Co.
1962	PERROGO RAYMOND B	R. L. Polk & Co.
1957	VACANT	R. L. Polk & Co.

DRAFT

Year	Uses	Source
1948	PERRIGO RAY B R	Southern Bell Telephone & Telegraph Co.

708 7TH ST

Year	Uses	Source
2005	H Morrow J A Ar A	Hill-Donnelly Information Services
	H Santos J Vl s	Hill-Donnelly Information Services
1999	Fort Lauderdale	City Publishing Company
	Yacht Charters	City Publishing Company
	Johns H	City Publishing Company
	e Morrow James	City Publishing Company
1990	BARTNOVSKY ANTOINETTE MRS	Southern Bell
1986	BARTNOVSKY ANTOINETTE MRS	R. L. Polk & Co.
1975	Bartnovsky Antoinette Mrs % 523 0048	R. L. Polk & Co.
	Lamb Helen Mrs % 525 5022	R. L. Polk & Co.
1970	BARTNOVSKY ANTOINETTE MRS	R. L. Polk & Co.
1965	BARTNOVSKY ANTOINETTE MRS % 523 0048	R. L. Polk & Co.
1962	BARTNOVSKY ANTOINETTE MRS	R. L. Polk & Co.
1957	BARTNOVSKY ALEX M S MUS TCHR	R. L. Polk & Co.

709 7TH ST

Year	Uses	Source
1990	FOREMAN ED	Southern Bell
1986	FOREMAN ED	R. L. Polk & Co.
1975	Vacant	R. L. Polk & Co.
1970	EDWINS THERON K	R. L. Polk & Co.
1965	VACANT	R. L. Polk & Co.
1962	VACANT	R. L. Polk & Co.
1957	PRITCHETT MAYNARD V	R. L. Polk & Co.

710 7TH ST

Year	Uses	Source
1970	VACANT	R. L. Polk & Co.
1965	VACANT	R. L. Polk & Co.
1962	VACANT	R. L. Polk & Co.

DRAFT

Year	Uses	Source
1957	FRANCISCO CECILLIO R	R. L. Polk & Co.

712 7TH ST

Year	Uses	Source
2005	H Sal lgren Law rence AC	Hill-Donnelly Information Services
1999	e Sallgren Law rence	City Publishing Company
1990	SALLGREN LAWRENCE	Southern Bell
1986	SALLGREN LAWRENCE	R. L. Polk & Co.
	HOLMES TERRANCE	R. L. Polk & Co.
1975	Morton C Manly Rev % 523 1873	R. L. Polk & Co.
1970	MORTON C MANLY REV	R. L. Polk & Co.
1965	MORTON C MANLEY REV % 523 1873	R. L. Polk & Co.
1962	MORTON C MANLY REV	R. L. Polk & Co.
1957	MORTON C MANLY REV	R. L. Polk & Co.
1948	MORTON C M R	Southern Bell Telephone & Telegraph Co.

713 7TH ST

Year	Uses	Source
2005	Kaplan S Rabb	Hill-Donnelly Information Services
1990	ARNOLD RICHARD B	Southern Bell
1986	YOUNG MARGT MRS	R. L. Polk & Co.
1975	Young Margt G Mrs % 522 3182	R. L. Polk & Co.
1970	YOUNG MARGT G MRS	R. L. Polk & Co.
1965	YOUNG CHARLES D % 522 3182	R. L. Polk & Co.
1962	YOUNG CHAS D	R. L. Polk & Co.
1957	YOUNG CHAS G	R. L. Polk & Co.
1948	YOUNG CHARLES MRS R	Southern Bell Telephone & Telegraph Co.

716 7TH ST

Year	Uses	Source
2005	718 NCL	Hill-Donnelly Information Services
1990	BARDIN CHRISTOPHER K	Southern Bell
1986	VACANT	R. L. Polk & Co.
1975	Hansen Minerva Mrs % 522 6609	R. L. Polk & Co.

DRAFT

Year	Uses	Source
1970	HANSEN MINERVA MRS	R. L. Polk & Co.
1965	HANSEN MINERVA MRS % 522 6609	R. L. Polk & Co.
1962	HANSEN ANDREW P	R. L. Polk & Co.
1957	HANSEN ANDREW P	R. L. Polk & Co.
1948	HANSEN A PERCY R	Southern Bell Telephone & Telegraph Co.

718 7TH ST

Year	Uses	Source
1999	Hansen Robert E	City Publishing Company
1986	MCGRATH JAMES F	R. L. Polk & Co.
1975	Goodson Frances P Mrs % 524 4062	R. L. Polk & Co.
1970	GOODSON FRANCES MRS	R. L. Polk & Co.
1965	GOODSON FRANCES MRS % 524 4062	R. L. Polk & Co.
1962	VACANT	R. L. Polk & Co.
1957	NO RETURN	R. L. Polk & Co.

720 7TH ST

Year	Uses	Source
2005	Van Fleet Robert	Hill-Donnelly Information Services
1986	ORMSBY SOPHIE C MRS	R. L. Polk & Co.
1975	Ormsby Sophie C Mrs % 5244548	R. L. Polk & Co.
1970	ORMSBY SOPHIE C MRS	R. L. Polk & Co.
1965	ORMSBY OSCAR % 5 524 4548	R. L. Polk & Co.
1962	ORMSBY OSCAR	R. L. Polk & Co.
1957	WEBORG DAVID PNTR	R. L. Polk & Co.
1948	SHAFFER MAXINE R MRS R	Southern Bell Telephone & Telegraph Co.
	TANNER MARTHA MRS R	Southern Bell Telephone & Telegraph Co.

721 7TH ST

Year	Uses	Source
2005	Munson Shar	Hill-Donnelly Information Services
	Rossner C	Hill-Donnelly Information Services
1990	LEITH JEFFREY & SUSAN	Southern Bell
1986	BEALS EMILY MRS	R. L. Polk & Co.

DRAFT

FINDINGS

Year	Uses	Source
1975	Leonard Morel % 522 7882	R. L. Polk & Co.
1970	LEONARD MOREL	R. L. Polk & Co.
1965	LEONARD MOREL % 522 7882	R. L. Polk & Co.
1962	LEONARD MOREL	R. L. Polk & Co.
1957	KLINE GERALD M	R. L. Polk & Co.
1948	CLINE G M R	Southern Bell Telephone & Telegraph Co.

724 7TH ST

Year	Uses	Source
2005	H Jacaty Pete	Hill-Donnelly Information Services
	Jacaty Pete A	Hill-Donnelly Information Services
1986	VACANT	R. L. Polk & Co.
1975	Markle Joan R % 523 3185	R. L. Polk & Co.
1970	RANDLE MARY L	R. L. Polk & Co.
1965	VACANT	R. L. Polk & Co.
1962	GIDDINGS CLIFFORD A	R. L. Polk & Co.
1957	GIDDINGS CLIFFORD	R. L. Polk & Co.
1948	GIDDINGS CLIFFORD A R	Southern Bell Telephone & Telegraph Co.

725 7TH ST

Year	Uses	Source
2005	Dumas Robert	Hill-Donnelly Information Services
	Mercurio Patrick A	Hill-Donnelly Information Services
	H Mercurio Patrick A	Hill-Donnelly Information Services
	Merurio Patrick C	Hill-Donnelly Information Services
1999	e Mercurio Patnck	City Publishing Company
	Mercuno Patnck	City Publishing Company
1990	SCULLY ROBERT M	Southern Bell
1986	WALKER RALPH D JR	R. L. Polk & Co.
1975	Lordan Vincent J % 524 4753	R. L. Polk & Co.
1970	LORDAN VINCENT J	R. L. Polk & Co.
1965	CULLITON FRANK	R. L. Polk & Co.
1962	CULLITON FRANK	R. L. Polk & Co.
1957	GRIMM EDITH H MRS	R. L. Polk & Co.

DRAFT

Year	Uses	Source
1948	HOWARD ELIZABETH B R	Southern Bell Telephone & Telegraph Co.

105A 7TH ST

Year	Uses	Source
1986	NO RETURN	R. L. Polk & Co.
1970	OSTROWSKI EDW	R. L. Polk & Co.
1962	EBERT CORNELIUS J	R. L. Polk & Co.

412A 7TH ST

Year	Uses	Source
1986	MCMILLAN G	R. L. Polk & Co.

412B 7TH ST

Year	Uses	Source
1986	WEINGERG D	R. L. Polk & Co.

412C 7TH ST

Year	Uses	Source
1986	SORENSEN LARRY MRS	R. L. Polk & Co.

615A 7TH ST

Year	Uses	Source
1986	DONNELLY JOSEPH F	R. L. Polk & Co.

615B 7TH ST

Year	Uses	Source
1986	LOPINA JAMES	R. L. Polk & Co.

615C 7TH ST

Year	Uses	Source
1986	RHODES NANETTE	R. L. Polk & Co.

217 1/2 7TH ST

Year	Uses	Source
1970	VICKERS ADRIAN	R. L. Polk & Co.
1962	HANSELL HAZEL	R. L. Polk & Co.

DRAFT

FINDINGS

408 1/2 7TH ST

Year	Uses	Source
1970	DEXTER PETER W	R. L. Polk & Co.
1962	LEIDY HENRY F	R. L. Polk & Co.

412 1/2 7TH ST

Year	Uses	Source
1957	MALONE RAYMOND J	R. L. Polk & Co.

500 1/2 7TH ST

Year	Uses	Source
1986	STACEY JOHN F	R. L. Polk & Co.
1970	TURNURE SUZANNE MRS	R. L. Polk & Co.
1962	GREENE WM A	R. L. Polk & Co.
1948	WELLS DANA F R	Southern Bell Telephone & Telegraph Co.

500-1/2 7TH ST

Year	Uses	Source
1990	BELLO JIM L	Southern Bell

501 1/2 7TH ST

Year	Uses	Source
1957	GREENE WM A	R. L. Polk & Co.
	NOLAN ROBT D	R. L. Polk & Co.

508 1/2 7TH ST

Year	Uses	Source
1970	ALIEN EDITH C MRS	R. L. Polk & Co.
1962	ALLEN EDITH C MRS	R. L. Polk & Co.
1957	ALLEN EDITH C MRS	R. L. Polk & Co.

617 1/2 7TH ST

Year	Uses	Source
1986	VACANT	R. L. Polk & Co.
1970	HERRING DOROTHEA E MRS	R. L. Polk & Co.

DRAFT

8TH

400 8TH

Year	Uses	Source
1951	SERENE APARTMENTS	Southern Directory Company
	NIEMEYER JUANITA MRS	Southern Directory Company
	PARRISH ALBERT A	Southern Directory Company

409 8TH

Year	Uses	Source
1951	RUDOLPH WM H	Southern Directory Company

500 8TH

Year	Uses	Source
1951	COSTELLO J WM	Southern Directory Company

501 8TH

Year	Uses	Source
1951	BEHRENS HERBERT E	Southern Directory Company

505 8TH

Year	Uses	Source
1951	MC CANN HERBERT L	Southern Directory Company

506 8TH

Year	Uses	Source
1951	GARDEN HOUSE APTS	Southern Directory Company
	HARTMAN FRANK J	Southern Directory Company

512 8TH

Year	Uses	Source
1951	BURTON HARRY S	Southern Directory Company
	GUITTEAU WM S	Southern Directory Company

513 8TH

Year	Uses	Source
1951	EAST H LUCILLE MRS	Southern Directory Company

DRAFT

517 8TH

Year	Uses	Source
1951	MC CANN ROBT J	Southern Directory Company

520 8TH

Year	Uses	Source
1951	BALDWIN JOHN H	Southern Directory Company

615 8TH

Year	Uses	Source
1951	BOYD AGNES T MRS	Southern Directory Company

616 8TH

Year	Uses	Source
1951	CRAWFORD WM G	Southern Directory Company

617 8TH

Year	Uses	Source
1951	MYERS KATH L MRS	Southern Directory Company

620 8TH

Year	Uses	Source
1951	FLYUM CLIFFORD M	Southern Directory Company

621 8TH

Year	Uses	Source
1951	STRESAU FRED C	Southern Directory Company

701 8TH

Year	Uses	Source
1951	ENGLAND ANNIE J MRS	Southern Directory Company

704 8TH

Year	Uses	Source
1951	ADDY JAS W	Southern Directory Company

705 8TH

Year	Uses	Source
1951	CHAFIN WM L	Southern Directory Company

DRAFT

FINDINGS

708 8TH

Year	Uses	Source
1951	MATTSON LOUIS J	Southern Directory Company

712 8TH

Year	Uses	Source
1951	REISS CHAS	Southern Directory Company

720 8TH

Year	Uses	Source
1951	HAMBURGER MORT	Southern Directory Company

721 8TH

Year	Uses	Source
1951	VACANT	Southern Directory Company

801 8TH

Year	Uses	Source
1951	RATHBUER FRANK J	Southern Directory Company
	APT 3 LUNSFORD ISAAC N	Southern Directory Company

804 8TH

Year	Uses	Source
1951	WHITEHEAD CLARENCE A	Southern Directory Company

805 8TH

Year	Uses	Source
1951	EDWARDS WM R	Southern Directory Company

808 8TH

Year	Uses	Source
1951	AUSTIN HENRY J	Southern Directory Company

812 8TH

Year	Uses	Source
1951	WHITNEY ERNEST L	Southern Directory Company

DRAFT

816 8TH

Year	Uses	Source
1951	MOONEYHAM OSCAR L	Southern Directory Company

817 8TH

Year	Uses	Source
1951	MILLER W GERRY	Southern Directory Company

820 8TH

Year	Uses	Source
1951	BARNES HELENE G MRS	Southern Directory Company

821 8TH

Year	Uses	Source
1951	STREET CHAS F	Southern Directory Company

824 8TH

Year	Uses	Source
1951	LEWIS DORSEY W	Southern Directory Company

829 8TH

Year	Uses	Source
1951	KLOTZ ROY A	Southern Directory Company

8TH ST

23 8TH ST

Year	Uses	Source
1990	ALCOHOLISM COUNSELING CENTER	Southern Bell

25 8TH ST

Year	Uses	Source
1948	LAMONT LENA MRS R	Southern Bell Telephone & Telegraph Co.

26 8TH ST

Year	Uses	Source
1948	HART O D R	Southern Bell Telephone & Telegraph Co.

DRAFT

FINDINGS

28 8TH ST

Year	Uses	Source
1970	VACANT	R. L. Polk & Co.
1965	EMERICK FLOYD C	R. L. Polk & Co.
	JARRELL JOHN	R. L. Polk & Co.
1962	PARKER ROY S	R. L. Polk & Co.
1957	VACANT	R. L. Polk & Co.

48 8TH ST

Year	Uses	Source
2005	h Stilley James A v	Hill-Donnelly Information Services

49 8TH ST

Year	Uses	Source
2005	Na	Hill-Donnelly Information Services

100 8TH ST

Year	Uses	Source
1986	APARTMENTS	R. L. Polk & Co.
	1 ZINKOWSKI N G	R. L. Polk & Co.
	2 VACANT	R. L. Polk & Co.
	3 SQUIRE MARTHA MRS	R. L. Polk & Co.
	4 VACANT	R. L. Polk & Co.
1980	Apartments	R. L. Polk & Co.
	Adams	R. L. Polk & Co.
	Beriman Daw n % 463 3615	R. L. Polk & Co.
	Quick Jas % 462 8352	R. L. Polk & Co.
	Vacant	R. L. Polk & Co.
1975	Apartments	R. L. Polk & Co.
	Lippmann J	R. L. Polk & Co.
	Publicher	R. L. Polk & Co.
	Sapperstein	R. L. Polk & Co.
	Fiore Vincent % 522 8352	R. L. Polk & Co.

DRAFT

103 8TH ST

Year	Uses	Source
1990	MORIN MARY	Southern Bell
1986	PRICE JOHN R	R. L. Polk & Co.
1980	Vacant	R. L. Polk & Co.
	Fisher Robt	R. L. Polk & Co.
	Ferguson Robt L	R. L. Polk & Co.
1975	Gilbert Malvin T	R. L. Polk & Co.
	Ferguson Robt L	R. L. Polk & Co.
1970	FERGUSON ROBT L	R. L. Polk & Co.
1965	JOHNSON ELLSWORTH	R. L. Polk & Co.
	VACANT	R. L. Polk & Co.
1962	MIDKIFF JAS T	R. L. Polk & Co.
1957	VACANT	R. L. Polk & Co.

105 8TH ST

Year	Uses	Source
2005	Smith A P	Hill-Donnelly Information Services
1990	NEILL WILLIAM	Southern Bell
1986	CORBIN BARBARA MRS	R. L. Polk & Co.
1980	Smith Wm B Jr % 462 8979	R. L. Polk & Co.
	Pressley Barbara Mrs % 467 9276	R. L. Polk & Co.
1975	Travis Evelyn W Mrs % 522 2924	R. L. Polk & Co.
	Pressley Barbara Mrs % 523 9276	R. L. Polk & Co.
1970	TRAVIS EVELYN W	R. L. Polk & Co.
1965	TRAVIS ROBT o % 522 2924	R. L. Polk & Co.
	STONE HERBERT % 525 2404	R. L. Polk & Co.
1962	TRAVIS ROBT O	R. L. Polk & Co.
1957	NO RETURN	R. L. Polk & Co.

107 8TH ST

Year	Uses	Source
1986	HAILEY PERRY G	R. L. Polk & Co.
1980	Hailey Perry G % 463 9328	R. L. Polk & Co.
1975	Hailey Perry G % 524 9328	R. L. Polk & Co.

DRAFT

Year	Uses	Source
1970	STONE HERBERT	R. L. Polk & Co.
1965	SHIELDS LEO T	R. L. Polk & Co.
1962	SKIDMORE LILLIAN MRS	R. L. Polk & Co.
1957	SKIDMORE ARTH R	R. L. Polk & Co.
1948	CONGER GEORGE R TOP SOIL	Southern Bell Telephone & Telegraph Co.
	GREEN LAWNS INC TOP SOIL	Southern Bell Telephone & Telegraph Co.

108 8TH ST

Year	Uses	Source
1980	Henry James	R. L. Polk & Co.
	Bernard Neil	R. L. Polk & Co.
1975	Henry James	R. L. Polk & Co.
	Brown Wendy	R. L. Polk & Co.
1965	CRONK GRACE B % 524 1909	R. L. Polk & Co.
	LARSEN LUCERNE MRS	R. L. Polk & Co.
1957	KUHNA PETER G	R. L. Polk & Co.

110 8TH ST

Year	Uses	Source
1986	TRANSIENT	R. L. Polk & Co.
1980	Transient	R. L. Polk & Co.
1975	Transient	R. L. Polk & Co.
1970	BRU-MAR HOUSE FURN RMS	R. L. Polk & Co.
	ZOOK HARRY B	R. L. Polk & Co.
1965	BRU MAR HOUSE FURN RMS	R. L. Polk & Co.
	ZOOK HARRY B % 522 0155	R. L. Polk & Co.
1962	BRU-MAR HSE FURN RMS	R. L. Polk & Co.
	ZOOK HARRY B	R. L. Polk & Co.
1957	ZOOK HARRY B	R. L. Polk & Co.
1948	ZOOK H B R	Southern Bell Telephone & Telegraph Co.

111 8TH ST

Year	Uses	Source
2005	h Laputka Donald	Hill-Donnelly Information Services

DRAFT

FINDINGS

201 8TH ST

Year	Uses	Source
2005	H Sulzberger J W Jr AV	Hill-Donnelly Information Services
	Watson C Merle Ao	Hill-Donnelly Information Services
1999	Colen M M	City Publishing Company
	Hechart Bonnita	City Publishing Company
1986	BLACKSTONE APTS	R. L. Polk & Co.
1980	Food Services International Inc consultants % 761 3966	R. L. Polk & Co.
1975	Shelton Don D % 522 1928	R. L. Polk & Co.
1970	SHELTON DON D	R. L. Polk & Co.
1965	SHELTON DON D % 522 1928	R. L. Polk & Co.
1962	SHELTON DON D	R. L. Polk & Co.
1957	SHELTON DON D	R. L. Polk & Co.
1948	SHELTON DON D R	Southern Bell Telephone & Telegraph Co.

203 8TH ST

Year	Uses	Source
2005	h Melendez Eddy v	Hill-Donnelly Information Services

208 8TH ST

Year	Uses	Source
2005	Bromund Richard t	Hill-Donnelly Information Services
	Nuzzi Robert v	Hill-Donnelly Information Services
	Pullen Jim yt	Hill-Donnelly Information Services
	St Francis Mission 1 G	Hill-Donnelly Information Services
1999	St Francs	City Publishing Company
	Recovery Community	City Publishing Company
1990	DALTON MICHAEL	Southern Bell
	ST FRANCIS RESIDENTIAL RECOVERY COMMUNITY	Southern Bell
1986	ST FRANCIS MISSION ALCOHOLIC REHAB	R. L. Polk & Co.
	1 ST FRANCIS MISSION	R. L. Polk & Co.
	2 ST FRANCIS MISSION	R. L. Polk & Co.
	3 TRANSIENT	R. L. Polk & Co.

DRAFT

Year	Uses	Source
1986	4 ST FRANCIS MISSION	R. L. Polk & Co.
1980	Lundgren Apartments	R. L. Polk & Co.
	Partch Alice E Mrs	R. L. Polk & Co.
	Massey Mary Ann marriage counseling % 463 9854	R. L. Polk & Co.
	Vacant	R. L. Polk & Co.
	Vacant	R. L. Polk & Co.
	Vacant	R. L. Polk & Co.
1975	Lundgren Apartments	R. L. Polk & Co.
	Stempler John L % 522 3198	R. L. Polk & Co.
	Vacant	R. L. Polk & Co.
	Locacius Peter % 524 1968	R. L. Polk & Co.
	Honti Paul	R. L. Polk & Co.
	Vacant	R. L. Polk & Co.
1970	MUCARIO APARTMENTS	R. L. Polk & Co.
	1 MUCANO FRANK P	R. L. Polk & Co.
	2 KOESTER G R	R. L. Polk & Co.
	3 MARTENS J E	R. L. Polk & Co.
	4 BARONE ROGER	R. L. Polk & Co.
1965	MUCARIO APARTMENTS % 522 8069	R. L. Polk & Co.
	MUCARIO FRANK P % 522 8069	R. L. Polk & Co.
1962	ELLIOT APARTMENTS	R. L. Polk & Co.
	MUCARIO FRANK P	R. L. Polk & Co.
1957	ELLIOT APARTMENTS	R. L. Polk & Co.
	MUCARIO FRANK P	R. L. Polk & Co.

209 8TH ST

Year	Uses	Source
1975	Vacant	R. L. Polk & Co.
1970	VERBECK VINCENT A	R. L. Polk & Co.
1965	VERBECK VINCENT A	R. L. Polk & Co.
	BEATY LOUIS	R. L. Polk & Co.
1962	VERBECK VINCENT A	R. L. Polk & Co.
1957	JONES FLOY B	R. L. Polk & Co.

DRAFT

Year	Uses	Source
1948	JONES F A Y MRS R	Southern Bell Telephone & Telegraph Co.

212 8TH ST

Year	Uses	Source
2005	COURT PARK BLDG	Hill-Donnelly Information Services
	A Cohn & Cohn I P	Hill-Donnelly Information Services
	Forensic Accounting Svc	Hill-Donnelly Information Services
	Holden Michael B	Hill-Donnelly Information Services
	How ard B Herskow itz Law Ofcs	Hill-Donnelly Information Services
	Mitchell Shelley M	Hill-Donnelly Information Services
1999	COURT PARK BLDG	City Publishing Company
	IA FROM Aaron Attomeys	City Publishing Company
	H B Herskow itz PA	City Publishing Company
	A Cohn Parker	City Publishing Company
	& Cohn PA	City Publishing Company
	Cohn Alan Watty	City Publishing Company
	Cohn Parker & Cohn PA	City Publishing Company
	Law Office Of	City Publishing Company
	Cohn Susan	City Publishing Company
	IHerskow it How ard B	City Publishing Company
	PAA FROM tty	City Publishing Company
	Holden M B PA atty	City Publishing Company
	Mitchell Shelley M	City Publishing Company
	attorney	City Publishing Company
	New man Wm David Jr PA	City Publishing Company
	New man Wm David Jr PA	City Publishing Company
	New man Wm David Jr PA	City Publishing Company
	COURT PARK BLDG Contd	City Publishing Company
	Parker James K	City Publishing Company
	Ticket Clinic A Law	City Publishing Company
	Firm Atty	City Publishing Company
1990	A ACCIDENT ADVOCACY LAW OFFICES OF COHN HAUSMAN & COHN PA ATTY	Southern Bell

DRAFT

Year	Uses	Source
1990	ADVOCATE LAW OFFICES OF COHN HAUSMAN & COHN PA	Southern Bell
	BELLER ERIC M ATTY	Southern Bell
	COHN ALAN W ATTY	Southern Bell
	COHN HAUSMAN & COHN PA ATTY	Southern Bell
	COHN HAUSMAN & COHN PA ADVOCATE LAW OFFICES OF ATTY	Southern Bell
	COHN SUSAN C ATTY	Southern Bell
	CRISCIONE ROSE ANN ATTY	Southern Bell
	HAUSMAN HARRY M ATTY	Southern Bell
	HERSKOWITZ HOWARD B PA ATTY	Southern Bell
	LAW OFFICES OF COHN HAUSMAN COHN ADVOCATE PA	Southern Bell
	WILENSKY MICHAEL K ATTY	Southern Bell
1986	VACANT	R. L. Polk & Co.
1980	Devereaux Melissa G Mrs % 462 8671	R. L. Polk & Co.
	Meade Jim % 463 1898	R. L. Polk & Co.
1975	Devereaux Melis G Mrs % 523 9671	R. L. Polk & Co.
	Meade Lynn C % 522 1898	R. L. Polk & Co.
1970	DEVEREAUX MELISSA G MRS	R. L. Polk & Co.
1965	DEVEREAUX HOWARD % 523 9671	R. L. Polk & Co.
1962	DEVEREAUX HOWARD R	R. L. Polk & Co.
1957	DEVEREAUX HOWARD R NOVELTY MFR	R. L. Polk & Co.

213 8TH ST

Year	Uses	Source
2005	Na C	Hill-Donnelly Information Services
1999	Buschel Robert CAtt	City Publishing Company
	Carter Joseph J Atty	City Publishing Company
	lFerrero Buschel Cartr	City Publishing Company
	& Schw artzrerch	City Publishing Company
	Fenrero R G III Atty	City Publishing Company
	Schw artzremch Enc T	City Publishing Company
1990	BROWARD COUNTY OF PROBATION-MISDEMEANOR/COUNTY-	Southern Bell

DRAFT

Year	Uses	Source
1986	COUNTY PUBLIC DEFENDERS OFC	R. L. Polk & Co.
1980	County Public Defenders Ofc Juvenile Div % 765 5430	R. L. Polk & Co.
1975	Vacant	R. L. Polk & Co.
1970	GOEHRING JAY H	R. L. Polk & Co.
1965	GOEHRING JAY H % 523 6136	R. L. Polk & Co.
1962	GOEHRING JAY H	R. L. Polk & Co.

216 8TH ST

Year	Uses	Source
1986	VACANT	R. L. Polk & Co.
1980	Atherton Edith B Mrs % 523 7950	R. L. Polk & Co.
1975	Atherton Edith B Mrs % 523 7950	R. L. Polk & Co.
1970	ATHERTON EDITH B	R. L. Polk & Co.
1965	ATHERTON ETHEL MRS % 523 7950	R. L. Polk & Co.
1962	ATHERTON JAS	R. L. Polk & Co.
1957	CAIN ANNIE C MRS	R. L. Polk & Co.
1948	BOND EDGAR R	Southern Bell Telephone & Telegraph Co.

220 8TH ST

Year	Uses	Source
2005	Gomez Norberto R t	Hill-Donnelly Information Services
1999	Deal Cal	City Publishing Company
	Richter Ginger	City Publishing Company
1986	VACANT	R. L. Polk & Co.
1980	No Return	R. L. Polk & Co.
	Tibbetts Mark	R. L. Polk & Co.
1975	Mudgett Charlotte L Mrs	R. L. Polk & Co.
	Sykes Rockw ell	R. L. Polk & Co.
1970	MUDGETT EARLE I	R. L. Polk & Co.
	ROSS MATTHEW W BLDG CONTR	R. L. Polk & Co.
1965	MUDGETT EARLE I % 522 4165	R. L. Polk & Co.
	ROSS MATTHEW W BLDG CONTR % 525 4652	R. L. Polk & Co.
	KOPPLER CHRIS	R. L. Polk & Co.

DRAFT

Year	Uses	Source
1962	MUDGETT EARLE I	R. L. Polk & Co.
	ROSS MATTHEW	R. L. Polk & Co.
1957	SAMUELS SIDNEY	R. L. Polk & Co.
1948	KIRKLAND A W JR R	Southern Bell Telephone & Telegraph Co.
	PLATT E G R	Southern Bell Telephone & Telegraph Co.

221 8TH ST

Year	Uses	Source
1970	ALLEN FRANK A	R. L. Polk & Co.
1965	VOYSEST ROBT C % 522 3867	R. L. Polk & Co.
1962	BAKER SARAH MRS	R. L. Polk & Co.
1957	VACANT	R. L. Polk & Co.
1948	BRODSKY MORRIS V R	Southern Bell Telephone & Telegraph Co.

222 8TH ST

Year	Uses	Source
2005	223 224 227 228 Na C	Hill-Donnelly Information Services
1999	Donnski Melissa	City Publishing Company
	Rodnguez N	City Publishing Company
1986	VACANT	R. L. Polk & Co.
1980	Bovaird Carolyn A % 462 4041	R. L. Polk & Co.
1975	Bovaird Carolyn A % 523 5041	R. L. Polk & Co.
1970	ROSS MATT	R. L. Polk & Co.

223 8TH ST

Year	Uses	Source
1970	GOSSELIN LUCIENNE MRS	R. L. Polk & Co.
1965	VACANT	R. L. Polk & Co.
1962	CONNORS RAYMOND A	R. L. Polk & Co.
1957	JOHNSON RICHD A	R. L. Polk & Co.

224 8TH ST

Year	Uses	Source
1990	SWEITZER LEONARD	Southern Bell
1986	SWEITZER FAY MRS	R. L. Polk & Co.

DRAFT

Year	Uses	Source
1980	Sweitzer Fay Mrs % 467 1481	R. L. Polk & Co.
1975	Sweitzer Fay Mrs % 525 2460	R. L. Polk & Co.
1970	SWEITZER FAY A MRS	R. L. Polk & Co.
1965	SWEITZER LEONARD A % 525 2460	R. L. Polk & Co.
1962	SWEITZER LEONARD A	R. L. Polk & Co.
1957	WALSER ROBT F	R. L. Polk & Co.

225 8TH ST

Year	Uses	Source
1970	DORMANY JOHN	R. L. Polk & Co.
1965	ERICKSON LYDIA B	R. L. Polk & Co.
1962	VACANT	R. L. Polk & Co.
1957	JACQUES HERBERT E	R. L. Polk & Co.

231 8TH ST

Year	Uses	Source
2005	h Karolewicz Joyce v	Hill-Donnelly Information Services

232 8TH ST

Year	Uses	Source
2005	236 239 240 NCL	Hill-Donnelly Information Services

25A 8TH ST

Year	Uses	Source
1986	VACANT	R. L. Polk & Co.

25B 8TH ST

Year	Uses	Source
1986	VACANT	R. L. Polk & Co.

25C 8TH ST

Year	Uses	Source
1986	VACANT	R. L. Polk & Co.

300 8TH ST

Year	Uses	Source
1957	VALENTINE WINFIELD S	R. L. Polk & Co.

DRAFT

Year	Uses	Source
1948	PATTERSON J B R	Southern Bell Telephone & Telegraph Co.

301 8TH ST

Year	Uses	Source
1975	Larson Victor	R. L. Polk & Co.
1970	VACANT	R. L. Polk & Co.
1965	KOPP MILDRED MRS % 523 0466	R. L. Polk & Co.
1962	VACANT	R. L. Polk & Co.
1957	GREENE ARTH H	R. L. Polk & Co.
1948	GREENE ARTHUR H R	Southern Bell Telephone & Telegraph Co.

303 8TH ST

Year	Uses	Source
2005	H Rooney Sean	Hill-Donnelly Information Services

304 8TH ST

Year	Uses	Source
1975	Martin Gerald % 524 0173	R. L. Polk & Co.
1970	RUNGE WM F	R. L. Polk & Co.
1965	STEETLE PAUL J % 523 2359	R. L. Polk & Co.
	ROBSON MERLE J	R. L. Polk & Co.
1962	STEETLE PAUL J	R. L. Polk & Co.
1957	STEETLE PAUL J	R. L. Polk & Co.
1948	WESTERBERG RUTH R	Southern Bell Telephone & Telegraph Co.

305 8TH ST

Year	Uses	Source
1975	Murray John J % 524 8492	R. L. Polk & Co.
1970	TROUP JOYCE	R. L. Polk & Co.
1965	HAMILTON LARRY F % 525 4082	R. L. Polk & Co.
1962	HAMILTON LAWRENCE F	R. L. Polk & Co.
1957	PEACH NELLIE G MRS BABY SITTER	R. L. Polk & Co.

308 8TH ST

Year	Uses	Source
1980	Warner Herbert E % 463 0133	R. L. Polk & Co.

DRAFT

Year	Uses	Source
1975	Daughtry Ena H Mrs % 522 0133	R. L. Polk & Co.
1970	DAUGHTRY ENA H MRS	R. L. Polk & Co.
1965	DAUGHTRY ENA H MRS % 522 0133	R. L. Polk & Co.
1962	DAUGHTRY ENA H MRS	R. L. Polk & Co.
1957	DAUGHTRY ENA H MRS	R. L. Polk & Co.
1948	DAUGHTRY E R MRS R	Southern Bell Telephone & Telegraph Co.

309 8TH ST

Year	Uses	Source
1975	OBrien Robt W % 524 1859	R. L. Polk & Co.
1970	LANCE VIRGINIA MRS	R. L. Polk & Co.
1965	LANCE VIRGINIA MRS % 522 8028	R. L. Polk & Co.
1962	LANCE HOWARD C	R. L. Polk & Co.
1957	LANCE HOWARD C	R. L. Polk & Co.
1948	STUCKEY HOMER C R	Southern Bell Telephone & Telegraph Co.

312 8TH ST

Year	Uses	Source
1980	Vacant	R. L. Polk & Co.
1975	Carman Wm R % 524 8274	R. L. Polk & Co.
1970	SMYTH LAURIE O MRS	R. L. Polk & Co.
1965	SMYTH LAURIE O MRS NURSE % 523 2309	R. L. Polk & Co.
1962	SMYTH LAURIE O MRS NURSE	R. L. Polk & Co.
1957	SMYTH LAURE MRS	R. L. Polk & Co.
1948	KEMP ELEANOR R	Southern Bell Telephone & Telegraph Co.
	LISTON CHARLES MRS R	Southern Bell Telephone & Telegraph Co.

315 8TH ST

Year	Uses	Source
1980	Corcoran Anthony % 467 9701	R. L. Polk & Co.
	Jenner Larry D % 463 6929	R. L. Polk & Co.
1975	Corcoran Anthony % 522 6929	R. L. Polk & Co.
	Jenner Larry	R. L. Polk & Co.
1970	MAISON NEUVE APARTMENTS	R. L. Polk & Co.

DRAFT

Year	Uses	Source
1970	1 NEWHOUSE ELEANOR WINTER RES	R. L. Polk & Co.
	2 HANSEN ELIZ N MRS	R. L. Polk & Co.
1965	MAISON NEUVE APARTMENTS	R. L. Polk & Co.
	NEWHOUSE JOHN H % 524 1053	R. L. Polk & Co.
	HANSEN ELIZ N MRS % 522 5205	R. L. Polk & Co.
	VACANT	R. L. Polk & Co.
	FAXON ISABEL D MRS % 523 0061	R. L. Polk & Co.
1962	MAISON NEUVE APARTMENTS	R. L. Polk & Co.
	HANSEN ELIZ N MRS	R. L. Polk & Co.
1957	NEWHOUSE JOHN H	R. L. Polk & Co.
1948	GOLDEN MURIEL MISS R	Southern Bell Telephone & Telegraph Co.

317 8TH ST

Year	Uses	Source
1980	Vacant	R. L. Polk & Co.
	Meeker	R. L. Polk & Co.
1975	Drake Lynwood C Jr % 525 7447	R. L. Polk & Co.
	Vacant	R. L. Polk & Co.
1970	NO RETURN	R. L. Polk & Co.
1965	THOMAS SADIE BC MRS	R. L. Polk & Co.
1962	FAXON ISABEL D MRS	R. L. Polk & Co.
1957	FAXON ISABEL T MRS	R. L. Polk & Co.
1948	FAXON I D R	Southern Bell Telephone & Telegraph Co.

318 8TH ST

Year	Uses	Source
2005	Ferrari Interiors Inc	Hill-Donnelly Information Services
	Oscar I Garcia Architects	Hill-Donnelly Information Services
1999	Blatt William S PA	City Publishing Company
	t Daye Joseph Latty	City Publishing Company
	DUI Clinic Of	City Publishing Company
	Lawrence WLio	City Publishing Company
	DUI Defense Clinic	City Publishing Company
	DUI Legal Clinic	City Publishing Company

DRAFT

FINDINGS

Year	Uses	Source
1999	Lw voti Law rence W	City Publishing Company
	attorney	City Publishing Company
	Tenzer Michael L	City Publishing Company
1990	BASS DANIEL B ATTY	Southern Bell
	DAYE JOSEPH L ATTY	Southern Bell
	JENNINGS EDWARD J ATTY	Southern Bell
	THOFNER JEFFREY P ATTY	Southern Bell
1986	BASS DANL B LWYR	R. L. Polk & Co.
	DAYE JOS L LWYR	R. L. Polk & Co.
	SHANNON & MIDDLEBROOKS LWYRS	R. L. Polk & Co.
1980	De Luxe Apartments	R. L. Polk & Co.
	Marcus Lew is M % 761 1080	R. L. Polk & Co.
	Montalvan	R. L. Polk & Co.
	Greer Joanne	R. L. Polk & Co.
	Cline Edmond J % 761 8667	R. L. Polk & Co.
1975	De Luxe Apartments	R. L. Polk & Co.
	Vacant	R. L. Polk & Co.
1970	DE LUXE APARTMENTS	R. L. Polk & Co.
	1 MAY JULE	R. L. Polk & Co.
	2 TRANSIENT	R. L. Polk & Co.
	3 KIRSCH FRANK P	R. L. Polk & Co.
	4 ARMSTRONG WM	R. L. Polk & Co.
	5 VACANT	R. L. Polk & Co.
1965	DE LUXE APARTMENTS	R. L. Polk & Co.
	WHITE CAROL % 524 5335	R. L. Polk & Co.
	ROTUNDA FRANCES	R. L. Polk & Co.
	ATINSKY JOANNE	R. L. Polk & Co.
	VACANT	R. L. Polk & Co.
1962	DE LIXE APARTMENTS	R. L. Polk & Co.
	1 DILLEY ROBT S	R. L. Polk & Co.
	2 VACANT	R. L. Polk & Co.
	3 TRANSIENTS	R. L. Polk & Co.

DRAFT

Year	Uses	Source
1962	4 FRIEDLY DONALD E	R. L. Polk & Co.
1957	WESTERBERG APARTMENTS	R. L. Polk & Co.
	MELNICK JAS D	R. L. Polk & Co.
	BOUGHNER DONNA M MRS	R. L. Polk & Co.
	WALCH ROBT	R. L. Polk & Co.
	SENFT RICHD	R. L. Polk & Co.
1948	GRAVEN CHARLES R	Southern Bell Telephone & Telegraph Co.

325 8TH ST

Year	Uses	Source
1980	Twig House Child Rehab Servs % 463 3028	R. L. Polk & Co.
1975	Jackson Clarence J % 522 5643	R. L. Polk & Co.
1970	HUDEC JOSEPH A	R. L. Polk & Co.
1965	HUDEC JOSEPH A % 522 5643	R. L. Polk & Co.
1962	HUDEC JOS A	R. L. Polk & Co.
1957	STEPLETON MARION F JR	R. L. Polk & Co.
1948	KARDONSKY HENRY MRS R	Southern Bell Telephone & Telegraph Co.

400 8TH ST

Year	Uses	Source
2005	Multi Unit Address	Hill-Donnelly Information Services
	Alliance Reporting Svc Inc	Hill-Donnelly Information Services
	B J Cummings Law Offices	Hill-Donnelly Information Services
	Bruce E Warner Esq Attorney	Hill-Donnelly Information Services
	Clement R Dean Pa I P	Hill-Donnelly Information Services
	Cooper Kenneth D	Hill-Donnelly Information Services
	Dipetrillo William J	Hill-Donnelly Information Services
	Girault Nadine L	Hill-Donnelly Information Services
	Grana Lorena V	Hill-Donnelly Information Services
	Heller Jerard C	Hill-Donnelly Information Services
	Intriago Tara G	Hill-Donnelly Information Services
	Lamorte Maggie I	Hill-Donnelly Information Services
	Mcgee M David	Hill-Donnelly Information Services
	Miranda Ginger A	Hill-Donnelly Information Services

DRAFT

FINDINGS

Year	Uses	Source
2005	Moons Terrence 3 3r	Hill-Donnelly Information Services
	Robert Allen Flynn Attorney	Hill-Donnelly Information Services
	Stanw ay 3 aark	Hill-Donnelly Information Services
	William John Di Petrillo Law	Hill-Donnelly Information Services
1999	B J Cummins atty	City Publishing Company
	Cooper Kenneth D atty	City Publishing Company
	Cummrns B J Law Ofts	City Publishing Company
	t Greenbaum Douglas PA	City Publishing Company
	t Karlin Stew art Lee	City Publishing Company
	attorney	City Publishing Company
	Kavanaugh	City Publishing Company
	Kenneth J PA	City Publishing Company
	Lamorte Maggie I PA	City Publishing Company
	Poore Jennie Eatty	City Publishing Company
	Ross Greg atty	City Publishing Company
	IScmandra Josephatt	City Publishing Company
	Stanw ay J Clarkatt	City Publishing Company
1990	BASS MICHAEL R ATTY	Southern Bell
	BENSON S J & ASSOCIATES	Southern Bell
	BENSON SAMUEL J ATTY	Southern Bell
	COOPER & CAMPBELL PA ATTY	Southern Bell
	COOPER KENNETH D ATTY	Southern Bell
	CUMMINS B J ATTY	Southern Bell
	CUMMINS & BASS P A ATTY	Southern Bell
	FIORE SALVATORE V ATTY	Southern Bell
	POORE JENNIE E ATTY	Southern Bell
	ROSS GREGG ATTY	Southern Bell
	SCHWARTZ JOSEPH S COURT REPORTING INC	Southern Bell
	STANWAY J CLARK ATTY	Southern Bell
	ZACK ROBERT S ATTY	Southern Bell
	ZANN KAREN M ATTY	Southern Bell
1986	VACANT	R. L. Polk & Co.

DRAFT

FINDINGS

Year	Uses	Source
1980	Lacy Donald L % 462 3832	R. L. Polk & Co.
	Storoshenko Eug	R. L. Polk & Co.
	Thomas E J	R. L. Polk & Co.
1975	Lacy Donald L	R. L. Polk & Co.
	No Return	R. L. Polk & Co.
	Kisel Gary % 523 1039	R. L. Polk & Co.
1970	SERENE APARTMENTS	R. L. Polk & Co.
	A OSULLIVAN JAMES M	R. L. Polk & Co.
	B MILLS GENE	R. L. Polk & Co.
	3 CASTRONOVA JOHN	R. L. Polk & Co.
1965	SERENE APARTMENTS	R. L. Polk & Co.
	LEE CHARLOTTE MRS	R. L. Polk & Co.
	HUDICHEK JOE	R. L. Polk & Co.
	KLEE ANTON	R. L. Polk & Co.
1962	SERENE APARTMENTS	R. L. Polk & Co.
	A BELL FRANCES A	R. L. Polk & Co.
	MC DANIEL PATRICIA A	R. L. Polk & Co.
	B VACANT	R. L. Polk & Co.
	C TAYLOR C F	R. L. Polk & Co.
1957	SERENE APARTMENTS	R. L. Polk & Co.
	NORRIS GLADYS C	R. L. Polk & Co.
	LARKIN KATH MRS	R. L. Polk & Co.
	WRIGHT BETTY	R. L. Polk & Co.
1948	BOWDEN MARY ELLEN MISS R	Southern Bell Telephone & Telegraph Co.
	PARRISH ALBERT A DR PHYS	Southern Bell Telephone & Telegraph Co.

401 8TH ST

Year	Uses	Source
1980	Kirkwood Bessie B Mrs % 463 7909	R. L. Polk & Co.
1975	Kirkwood Bessie B Mrs % 523 7909	R. L. Polk & Co.
1970	KIRKWOOD BESSIE B MRS	R. L. Polk & Co.
1965	KIRKWOOD BESSIE B MRS % 523 7909	R. L. Polk & Co.
1962	KIRKWOOD BESSIE B MRS	R. L. Polk & Co.

DRAFT

FINDINGS

403 8TH ST

Year	Uses	Source
1986	MACHAN HATTIE MRS	R. L. Polk & Co.
1980	Machan Hattie Mrs % 462 7475	R. L. Polk & Co.
1975	Machan Hattie Mrs % 523 7475	R. L. Polk & Co.
1970	MACHAN HATTIE MRS	R. L. Polk & Co.
1965	VACANT	R. L. Polk & Co.
1962	THOMPSON GULDEN R	R. L. Polk & Co.

404 8TH ST

Year	Uses	Source
1986	VACANT	R. L. Polk & Co.
1980	Hammond Charles J % 463 3030	R. L. Polk & Co.
1975	Hammond Charles J % 524 3030	R. L. Polk & Co.
1970	MYERS OMA U MRS	R. L. Polk & Co.
1965	MYERS OMA U MRS % 523 8074	R. L. Polk & Co.
1962	MYERS OMA U MRS	R. L. Polk & Co.
1957	MYERS OMA U MRS	R. L. Polk & Co.

405 8TH ST

Year	Uses	Source
1986	VACANT	R. L. Polk & Co.
1980	Vacant	R. L. Polk & Co.
1975	Gleason T W Jr % 522 6370	R. L. Polk & Co.
1970	WINSLOW MARY C MRS	R. L. Polk & Co.
1965	WINSLOW MARY C MRS % 524 4036	R. L. Polk & Co.
1962	WINSLOW MARY C MRS	R. L. Polk & Co.

407 8TH ST

Year	Uses	Source
1986	VACANT	R. L. Polk & Co.
1980	Bender Lilly L % 463 9305	R. L. Polk & Co.
1975	Bender Lilly L % 524 9305	R. L. Polk & Co.
1970	SCHINDLER FRANK	R. L. Polk & Co.
1965	HILL LOUISE K MRS % 522 5638	R. L. Polk & Co.

DRAFT

Year	Uses	Source
1962	VACANT	R. L. Polk & Co.

408 8TH ST

Year	Uses	Source
2005	H Armbrust M W O	Hill-Donnelly Information Services
1986	ARMBRUST MARGUERITE K MRS	R. L. Polk & Co.
1980	Armbrust Marguerite K	R. L. Polk & Co.
1975	Armbrust Marguerite K	R. L. Polk & Co.
1970	ARMBRUST MARGUERITE K	R. L. Polk & Co.
1965	ARMBRUST MARGUERITE K	R. L. Polk & Co.
1962	ARMBRUST MARGUERITE K	R. L. Polk & Co.
1957	ARMBRUST MARGUERITE K	R. L. Polk & Co.

409 8TH ST

Year	Uses	Source
1990	ALBA JAVIER	Southern Bell
1986	ARIAS GLADYS MRS	R. L. Polk & Co.
1980	Arias Artemio % 463 1560	R. L. Polk & Co.
1975	Arias Artemio % 522 1560	R. L. Polk & Co.
1970	ARIAS ARTEMIO	R. L. Polk & Co.
1965	ARIAS ARTEMIO % 522 1560	R. L. Polk & Co.
	MARTINEAU JAY F	R. L. Polk & Co.
1962	GRINNIS BENEDICT R	R. L. Polk & Co.
1957	GRINIS BENEDICT R	R. L. Polk & Co.
1948	RUDOLPH W H R	Southern Bell Telephone & Telegraph Co.

411 8TH ST

Year	Uses	Source
2005	NCL	Hill-Donnelly Information Services
1999	e Werking L	City Publishing Company
1990	WERKING L	Southern Bell
1980	Werking Lois I % 462 6539	R. L. Polk & Co.
	Allesandro Giacamo	R. L. Polk & Co.
	Vacant	R. L. Polk & Co.

DRAFT

Year	Uses	Source
1975	Werking Mary H Mrs % 524 6539	R. L. Polk & Co.
	Werking Lois	R. L. Polk & Co.
	Herman Henry C % 525 6993	R. L. Polk & Co.
1970	WERKING PAUL R	R. L. Polk & Co.
1965	WERKING PAUL R % 524 6539	R. L. Polk & Co.
1962	WERKING PAUL R	R. L. Polk & Co.

418 8TH ST

Year	Uses	Source
2005	Eastwood Mobile Home Park	Hill-Donnelly Information Services

500 8TH ST

Year	Uses	Source
1986	COSTELLO MARY H MRS	R. L. Polk & Co.
1980	Costello J Wm % 463 2435	R. L. Polk & Co.
1975	Costello J Wm % 522 2435	R. L. Polk & Co.
1970	COSTELLO J WM	R. L. Polk & Co.
1965	COSTELLO J WM % 522 2435	R. L. Polk & Co.
1962	COSTELLO J WM	R. L. Polk & Co.
1957	COSTELLO J WM	R. L. Polk & Co.
1948	COSTELLO J W RL EST	Southern Bell Telephone & Telegraph Co.

501 8TH ST

Year	Uses	Source
2005	Woodcock Derek vt	Hill-Donnelly Information Services
1999	Mc Connell Michelle	City Publishing Company
1990	RATTIGAN C	Southern Bell
1986	RATTIGAN C	R. L. Polk & Co.
1980	Wood Melinda	R. L. Polk & Co.
1975	Thifault Norman Y % 522 2337	R. L. Polk & Co.
1970	HOFFMAN RICHD P	R. L. Polk & Co.
1965	GRINER HOMER L	R. L. Polk & Co.
1962	SCOTT JAS P	R. L. Polk & Co.
1957	CAROTHERS MAE O MRS	R. L. Polk & Co.

DRAFT

Year	Uses	Source
1948	BEHRENS HERBERT E R	Southern Bell Telephone & Telegraph Co.

503 8TH ST

Year	Uses	Source
2005	Halsey Jeff V	Hill-Donnelly Information Services
	Knight Ronald	Hill-Donnelly Information Services
1999	Anders David	City Publishing Company
	Anders Environmental	City Publishing Company
	Group 0 a	City Publishing Company
1990	HARRIS GEORGE	Southern Bell
	LITTON JESSE	Southern Bell
1986	NO RETURN	R. L. Polk & Co.
1980	No Return	R. L. Polk & Co.
1975	Bednarik Dolores M Mrs % 522 2337	R. L. Polk & Co.
1970	ALWYN LAURI MRS	R. L. Polk & Co.
1965	KING JOHN % 524 1378	R. L. Polk & Co.
1962	DODD NELLIE B MRS	R. L. Polk & Co.

505 8TH ST

Year	Uses	Source
2005	NCL	Hill-Donnelly Information Services
1999	Marroquin Edw ard	City Publishing Company
	Roussell Marroquin	City Publishing Company
1990	GORNALL STEVE	Southern Bell
	ROCHFORD SUSAN M	Southern Bell
1986	TRIMMER K	R. L. Polk & Co.
1980	No Return	R. L. Polk & Co.
1975	Pounds Jennifer A % 525 7089	R. L. Polk & Co.
1970	SWILGER AL L	R. L. Polk & Co.
1965	VACANT	R. L. Polk & Co.
1962	REILLY JAS H	R. L. Polk & Co.
1957	FORSTER MARBEL MRS	R. L. Polk & Co.
1948	MC CANN H L R	Southern Bell Telephone & Telegraph Co.

DRAFT

FINDINGS

506 8TH ST

Year	*Uses*	*Source*
2005	Loughren & Doyle I P	Hill-Donnelly Information Services
	Loughren Joseph M	Hill-Donnelly Information Services
	Raudt Kevin A V	Hill-Donnelly Information Services
1999	Bernstan Joseph L PA	City Publishing Company
	Passaro Geralyn M	City Publishing Company
	t Peters Robertson Lax	City Publishing Company
	Parsons Welcher	City Publishing Company
	Mow ers & Passaro PA	City Publishing Company
	k Simon Steven C Atty	City Publishing Company
1990	ASTOSKE STEVEN	Southern Bell
	COURINGTON MARK L	Southern Bell
1986	DOWNTOWN APARTMENTS	R. L. Polk & Co.
	A SKRUMBINE WALTER	R. L. Polk & Co.
	B VACANT	R. L. Polk & Co.
	C LANDER ROBT E	R. L. Polk & Co.
	D PEARCE D	R. L. Polk & Co.
1980	Bentley Apartments	R. L. Polk & Co.
	Bentley Geo	R. L. Polk & Co.
	Vacant	R. L. Polk & Co.
	Vacant	R. L. Polk & Co.
	Transient	R. L. Polk & Co.
1975	Jay Vee Apartments	R. L. Polk & Co.
	Vetro Joseph C % 525 9824	R. L. Polk & Co.
	Mc Dow ell John	R. L. Polk & Co.
	Kaminski Joseph	R. L. Polk & Co.
	Hansen Everett A	R. L. Polk & Co.
	Murtha Kenneth	R. L. Polk & Co.
	Banghard Karl H % 763 8295	R. L. Polk & Co.
1970	GARDEN HOUSE APARTMENTS	R. L. Polk & Co.
	A VETRO JOSEPH C	R. L. Polk & Co.
	B TRANSIENT	R. L. Polk & Co.

DRAFT

Year	Uses	Source
1970	C KNOTE ROBT	R. L. Polk & Co.
	D ABBATAY DIANE	R. L. Polk & Co.
	E VACANT	R. L. Polk & Co.
	F VACANT	R. L. Polk & Co.
1965	GARDEN HOUSE APARTMENTS	R. L. Polk & Co.
	CRABTREE HARLEY T % 524 1272	R. L. Polk & Co.
	VACANT APT B C	R. L. Polk & Co.
	FISHER CARRIE E MRS % 522 0758	R. L. Polk & Co.
	SETTLEMAYER WM	R. L. Polk & Co.
	PRINZ ELIZ S MRS	R. L. Polk & Co.
1962	GARDEN HOUSE APARTMENTS	R. L. Polk & Co.
	A LOUGHEED JEAN W MRS	R. L. Polk & Co.
	B-D VACANT	R. L. Polk & Co.
	E BALDWIN LOUIS	R. L. Polk & Co.
	F PRINZ ELIZ S MRS	R. L. Polk & Co.
1957	GARDEN HOUSE APARTMENTS	R. L. Polk & Co.
	GUSTAFSON CLARENCE E	R. L. Polk & Co.
1948	GARDEN HOUSE APARTMENTS	Southern Bell Telephone & Telegraph Co.
	ROSS CONSTRUCTION CO	Southern Bell Telephone & Telegraph Co.

510 8TH ST

Year	Uses	Source
2005	H Erdman C P	Hill-Donnelly Information Services
1975	Cohen J	R. L. Polk & Co.

512 8TH ST

Year	Uses	Source
2005	Bramen Paula Vt	Hill-Donnelly Information Services
1999	Ahfeldt Carin	City Publishing Company
	Flisram Judith	City Publishing Company
1986	SPIES C	R. L. Polk & Co.
1980	Mc Cabe Dawn	R. L. Polk & Co.
	Dyer Betty M Mrs % 463 3392	R. L. Polk & Co.
1975	Mc Cabe Dawn	R. L. Polk & Co.

DRAFT

Year	Uses	Source
1975	Dyer Betty M Mrs % 522 3392	R. L. Polk & Co.
1970	BUCH RUTH	R. L. Polk & Co.
1965	MURRAY J DUDLEY % 522 8471	R. L. Polk & Co.
	GIBBONS JOHN L % 522 5440	R. L. Polk & Co.
1962	MURRAY JOS D	R. L. Polk & Co.
1957	MURRAY JOS D	R. L. Polk & Co.
1948	BURTON HARRY S R	Southern Bell Telephone & Telegraph Co.
	GUITTEAU W SR	Southern Bell Telephone & Telegraph Co.

513 8TH ST

Year	Uses	Source
1970	BARBON ROSA L MRS	R. L. Polk & Co.
1965	MARTINEZ HUMBERTO % 523 0983	R. L. Polk & Co.
1962	EAST H LUCILLE MRS	R. L. Polk & Co.
1957	EAST H LUCILLE MRS	R. L. Polk & Co.
1948	EAST WARREN A MRS R	Southern Bell Telephone & Telegraph Co.

517 8TH ST

Year	Uses	Source
1970	HOWELL OLIVER H	R. L. Polk & Co.
1965	LEVY RAY R % 523 8753	R. L. Polk & Co.
	VACANT	R. L. Polk & Co.
1962	VACANT	R. L. Polk & Co.
1957	NABB THOS W	R. L. Polk & Co.

520 8TH ST

Year	Uses	Source
2005	Hansen Leo	Hill-Donnelly Information Services
1999	Hansen Leo AIA Archt	City Publishing Company
1990	TURER ELLEN	Southern Bell
1986	VACANT	R. L. Polk & Co.
1980	Siddon Harold J	R. L. Polk & Co.
1975	Keesee Dorothy Mrs % 522 2664	R. L. Polk & Co.
1970	OBRIEN JOHN	R. L. Polk & Co.

DRAFT

Year	Uses	Source
1965	DUCOTE CURTIS	R. L. Polk & Co.
1962	NO RETURN	R. L. Polk & Co.
1957	VACANT	R. L. Polk & Co.

615 8TH ST

Year	Uses	Source
1986	BLACKBURN FUNERAL HOME	R. L. Polk & Co.
1980	Blackburn Jas W	R. L. Polk & Co.
1975	Hausler Louis A % 523 0562	R. L. Polk & Co.
1970	BLACKBURN FUNERAL HOME	R. L. Polk & Co.
1965	BLACKBURN FUNERAL HOME % 523 0562	R. L. Polk & Co.
1962	BLACKBURN FUNERAL HOME	R. L. Polk & Co.
	HAGY LUTHER JR	R. L. Polk & Co.
1957	BLACKBURN FUNERAL HOME	R. L. Polk & Co.
1948	BOYD AGNES MRS R	Southern Bell Telephone & Telegraph Co.

616 8TH ST

Year	Uses	Source
2005	NCL	Hill-Donnelly Information Services
1999	Sheridan Phillip	City Publishing Company
	Sheridan Phillip E	City Publishing Company
1975	Graves Fred R % 523 6943	R. L. Polk & Co.
1970	GRAVES FRED	R. L. Polk & Co.
1965	GRAVES FRED	R. L. Polk & Co.
	VACANT	R. L. Polk & Co.
1962	GRAVES FRED	R. L. Polk & Co.
1957	GRAVES FRED	R. L. Polk & Co.
1948	CREE JANET G MRS R	Southern Bell Telephone & Telegraph Co.

617 8TH ST

Year	Uses	Source
1990	PARTAIN F	Southern Bell
1986	BLACKBURN FUNERAL HOME	R. L. Polk & Co.
1980	Blackburn Funeral Home	R. L. Polk & Co.

DRAFT

Year	Uses	Source
1975	Hartley Louis A % 523 0563	R. L. Polk & Co.
1970	VACANT	R. L. Polk & Co.
1965	COOKSEY THOS A % 523 8683	R. L. Polk & Co.
1962	COOKSEY THOS A	R. L. Polk & Co.
	KOTSCH SIMON E	R. L. Polk & Co.
1957	SHERWOOD EVELYN MRS	R. L. Polk & Co.
	LEVERMAN ELLWOOD	R. L. Polk & Co.

620 8TH ST

Year	Uses	Source
2005	H Waltz Jerry A	Hill-Donnelly Information Services
1990	ZIMMERMAN C L	Southern Bell
1986	VACANT	R. L. Polk & Co.
1980	Coward Ida B % 522 4482	R. L. Polk & Co.
1975	Coward Ida B Mrs % 522 4482	R. L. Polk & Co.
1970	COWARD IDA B MRS	R. L. Polk & Co.
1965	COWARD IDA B MRS % 522 4482	R. L. Polk & Co.
1962	COWARD IDA B	R. L. Polk & Co.
1957	COWARD IDA B	R. L. Polk & Co.
1948	FLYUM C M R	Southern Bell Telephone & Telegraph Co.

621 8TH ST

Year	Uses	Source
2005	H Crane Tamara VA	Hill-Donnelly Information Services
1999	Batchellor Charles C	City Publishing Company
1990	ANDREWS DONALD H JR	Southern Bell
1986	ANDREWS DONALD H JR	R. L. Polk & Co.
1980	Andrews Donald H Jr % 462 8719	R. L. Polk & Co.
1975	Stresau Helen B Mrs % 524 7325	R. L. Polk & Co.
1970	STRESAU FRED C	R. L. Polk & Co.
1965	STRESAU FRED C % 524 7325	R. L. Polk & Co.
1962	STRESAU FRED C	R. L. Polk & Co.
1957	STRESAU FRED C	R. L. Polk & Co.
1948	STRESAU F C R	Southern Bell Telephone & Telegraph Co.

DRAFT

700 8TH ST

Year	Uses	Source
2005	H Coetzee Pieter A	Hill-Donnelly Information Services
1999	o Cosman Jeff	City Publishing Company
1990	GROSBY CRAIG H	Southern Bell
1986	LAVIGNE LORENZO H	R. L. Polk & Co.
1980	Lavigne Lorenzo H	R. L. Polk & Co.
1975	Lavigne Lorenzo H	R. L. Polk & Co.
1970	RYAN THOS F	R. L. Polk & Co.
1965	SMITH TOMMIE E % 523 8865	R. L. Polk & Co.
	MORSE LENA S MRS % 523 8865	R. L. Polk & Co.
1962	MORSE LENA S MRS	R. L. Polk & Co.
	SMITH TOMMIE	R. L. Polk & Co.
1957	MORSE LENA S MRS	R. L. Polk & Co.

701 8TH ST

Year	Uses	Source
2005	H Klein J At	Hill-Donnelly Information Services
1999	Klein J J	City Publishing Company
1990	COSNETT E C	Southern Bell
1986	COSNETT CLIFF	R. L. Polk & Co.
1980	Cosnett Earl C	R. L. Polk & Co.
1975	Cosnett Earl C	R. L. Polk & Co.
1970	CARR DORSEY N JR	R. L. Polk & Co.
1965	CARR DORSEY N JR	R. L. Polk & Co.
1962	FERNANDEZ MANUEL	R. L. Polk & Co.
1957	HANKINS GEO	R. L. Polk & Co.
1948	ENGLAND W W R	Southern Bell Telephone & Telegraph Co.

704 8TH ST

Year	Uses	Source
2005	H Curley Leslie A	Hill-Donnelly Information Services
1999	e Curley Leslie	City Publishing Company
1990	WRIGHT RICHARD	Southern Bell
1986	WRIGHT RICHD D	R. L. Polk & Co.

DRAFT

Year	Uses	Source
1980	Wright Richd D % 522 5380	R. L. Polk & Co.
1975	Wright Richd D % 522 5380	R. L. Polk & Co.
1970	WRIGHT RICHD	R. L. Polk & Co.
1965	ENNIS RITA A MRS % 524 1411	R. L. Polk & Co.
1962	ENNIS RITA MRS	R. L. Polk & Co.
1957	ENIS JOHN W JA	R. L. Polk & Co.
1948	ADDY MARY B MRS R	Southern Bell Telephone & Telegraph Co.

705 8TH ST

Year	Uses	Source
2005	H Amlong W A	Hill-Donnelly Information Services
1999	o Braunsten J	City Publishing Company
	Thompson James W	City Publishing Company
1990	CORBETT JIM	Southern Bell
1986	VACANT	R. L. Polk & Co.
1980	Keech Viva L Mrs % 524 9154	R. L. Polk & Co.
1975	Keech Viva L Mrs % 524 9154	R. L. Polk & Co.
1970	KEECH ELBERT D	R. L. Polk & Co.
1965	KEECH ELBERT D % 524 9154	R. L. Polk & Co.
1962	KEECH ELBERT D	R. L. Polk & Co.
1957	BOLTON NELLIE MRS	R. L. Polk & Co.

708 8TH ST

Year	Uses	Source
2005	H Bogoal Phillip Al	Hill-Donnelly Information Services
1999	Loss A	City Publishing Company
1990	STEWART THOMAS W	Southern Bell
1986	STEWART THOS W	R. L. Polk & Co.
1980	Stew art Thos W % 761 3964	R. L. Polk & Co.
1975	Morris Florence K Mrs % 522 6413	R. L. Polk & Co.
1970	BARVE MARY S	R. L. Polk & Co.
1965	MORRIS GEO H % 523 0474	R. L. Polk & Co.
1962	KELLY CAMILLA F MRS	R. L. Polk & Co.
1957	KELLY CAMILLA F MRS	R. L. Polk & Co.

DRAFT

Year	Uses	Source
1948	MATTSON L J R	Southern Bell Telephone & Telegraph Co.

711 8TH ST

Year	Uses	Source
2005	H Orndorff Jo Ann At	Hill-Donnelly Information Services
1999	s Omdorff Jo Ann	City Publishing Company
1990	CLARK GEOFFREY B	Southern Bell
1986	KELLER CLAUDE A JR WINTER RES	R. L. Polk & Co.
1980	Keller Claude A Jr w inter res % 523 5725	R. L. Polk & Co.
1975	Keller Claude A Jr w inter res % 523 5725	R. L. Polk & Co.
1970	KELLER CLAUDE A JR	R. L. Polk & Co.
1965	KELLER CLAUD A % 522 7035	R. L. Polk & Co.
1962	KELLER CLAUD A	R. L. Polk & Co.
1957	KELLER CLAUD A	R. L. Polk & Co.

712 8TH ST

Year	Uses	Source
2005	NCL	Hill-Donnelly Information Services
1999	e Hansen Leo	City Publishing Company
1990	LOCHRIDGE CAMPBELL D	Southern Bell
1986	LOCHRIDGE CAMPBELL D	R. L. Polk & Co.
1980	Lochridge Campbell D % 524 2423	R. L. Polk & Co.
1975	Reiss Charles % 522 1089	R. L. Polk & Co.
1970	REISS CHARLES	R. L. Polk & Co.
1965	REISS CHARLES % 522 1089	R. L. Polk & Co.
1962	REISS CHAS	R. L. Polk & Co.
1957	REISS CHAS	R. L. Polk & Co.
1948	REISS CHARLES R	Southern Bell Telephone & Telegraph Co.

713 8TH ST

Year	Uses	Source
2005	H Mcginn Michael	Hill-Donnelly Information Services
	Mcginn Michael	Hill-Donnelly Information Services
1999	Mcgmn Michael	City Publishing Company

DRAFT

Year	Uses	Source
1990	LIVELY A S	Southern Bell
1986	LYDECKER EDNA H MRS	R. L. Polk & Co.
1980	Lydecker Edna H Mrs % 524 7548	R. L. Polk & Co.
1975	Lydecker Wm D % 524 7548	R. L. Polk & Co.
1970	LYDECKER WM D	R. L. Polk & Co.
1965	LYDECKER WM % 524 7548	R. L. Polk & Co.
1962	LYDECKER WM D	R. L. Polk & Co.

717 8TH ST

Year	Uses	Source
2005	H Wade James At	Hill-Donnelly Information Services
1999	Wade JA	City Publishing Company
1990	WADE J A	Southern Bell
1986	WADE JAMES A	R. L. Polk & Co.
1980	Wade James A % 522 7076	R. L. Polk & Co.
1975	Stover J Daniel Rev % 522 4833	R. L. Polk & Co.
1970	STOVER J DANIEL REV	R. L. Polk & Co.
1965	VACANT	R. L. Polk & Co.
1962	CABLE AMELIA H MRS	R. L. Polk & Co.

720 8TH ST

Year	Uses	Source
1986	WARNER STELLA B MRS	R. L. Polk & Co.
1980	Warner Stella B Mrs % 525 1028	R. L. Polk & Co.
1975	Warner Thos P % 525 1028	R. L. Polk & Co.
1970	WARNER THOS P	R. L. Polk & Co.
1965	FITZGERALD ALAN L % 524 6498	R. L. Polk & Co.
1962	FITZGERALD ALAH L	R. L. Polk & Co.
1957	PREHN ORVILLE T	R. L. Polk & Co.
1948	HAMBURGER MORT R	Southern Bell Telephone & Telegraph Co.

721 8TH ST

Year	Uses	Source
2005	H Gomez Anthony	Hill-Donnelly Information Services

DRAFT

Year	Uses	Source
2005	Telecom Management	Hill-Donnelly Information Services
	Telecom Management	Hill-Donnelly Information Services
1999	Buchner Laura	City Publishing Company
	Peres Mark	City Publishing Company
1990	KESSLER C W	Southern Bell
1986	KESSLER DOROTHY W MRS	R. L. Polk & Co.
1980	Kessler Dorothy W Mrs % 525 3979	R. L. Polk & Co.
1975	Kessler Dorothy W Mrs % 525 3979	R. L. Polk & Co.
1970	KESSLER DOROTHY W MRS	R. L. Polk & Co.
1965	KESSLER CLARENCE W % 525 3979	R. L. Polk & Co.
1962	WRIGHT WM R	R. L. Polk & Co.
1957	WRIGHT WM R	R. L. Polk & Co.
1948	BYRUM CHARLES M R	Southern Bell Telephone & Telegraph Co.

800 8TH ST

Year	Uses	Source
2005	H Haagenson Bryan t	Hill-Donnelly Information Services
1990	SHEPPARD LAURENCE R	Southern Bell
1986	SHEPPARD LAURENCE R	R. L. Polk & Co.
1980	Sheppard Laurence R % 524 3776	R. L. Polk & Co.
1975	Sheppard Laurence R % 524 3776	R. L. Polk & Co.
1970	SHEPPARD LAURENCE R	R. L. Polk & Co.
1965	COLEMAN VICTOR H % 523 6176	R. L. Polk & Co.
1962	ROGERS JOHN R	R. L. Polk & Co.
1957	ROGERS JOHN R	R. L. Polk & Co.

801 8TH ST

Year	Uses	Source
2005	H Smith H C Al	Hill-Donnelly Information Services
1999	SGenow ae Gary	City Publishing Company
1990	GENOVESE GARY	Southern Bell
1986	VACANT	R. L. Polk & Co.
1980	Dalrymple Edna F Mrs % 522 7000	R. L. Polk & Co.
1975	Dalrymple Edna F Mrs % 522 7000	R. L. Polk & Co.

DRAFT

Year	Uses	Source
1970	DALRYMPLE EDNA F MRS	R. L. Polk & Co.
1965	DALRYMPLE EDNA F MRS % 522 7000	R. L. Polk & Co.
1962	DALRMPLE EDNA F MRS	R. L. Polk & Co.
1957	DALRYMPLE EDNA MRS	R. L. Polk & Co.
1948	RATHBAUER FRANK J R	Southern Bell Telephone & Telegraph Co.

804 8TH ST

Year	Uses	Source
1990	HIGGINS C	Southern Bell
	WHITEHEAD CLARENCE A	Southern Bell
1986	WHITEHEAD CLARENCE A	R. L. Polk & Co.
1980	Whitehead Clarence A % 522 824	R. L. Polk & Co.
1975	Whitehead Clarence A % 522 3824	R. L. Polk & Co.
1970	WHITEHEAD CLARENCE A	R. L. Polk & Co.
1965	WHITEHEAD CLARENCE A % 522 3824	R. L. Polk & Co.
1962	WHITEHEAD CLARENCE A	R. L. Polk & Co.
1957	WHITEHEAD CLARENCE A	R. L. Polk & Co.

805 8TH ST

Year	Uses	Source
2005	H Whitaker T VA	Hill-Donnelly Information Services
1999	Bauer A	City Publishing Company
	e Bauer Dennis F F	City Publishing Company
1990	BAUER A	Southern Bell
	BAUER DENNIS F	Southern Bell
1986	BAUER ELMER L	R. L. Polk & Co.
1980	Bauer Adeline E Mrs % 523 7867	R. L. Polk & Co.
1975	Bauer Adeline E Mrs % 523 7867	R. L. Polk & Co.
1970	BAUER ELMER L	R. L. Polk & Co.
1965	BAUER ELMER L % 523 7867	R. L. Polk & Co.
1962	BAUER ELMER L	R. L. Polk & Co.
1957	BAUER ELMER L	R. L. Polk & Co.
1948	EDWARDS W R DR DNTST	Southern Bell Telephone & Telegraph Co.

DRAFT

FINDINGS

808 8TH ST

Year	Uses	Source
2005	H Clark Diane t	Hill-Donnelly Information Services
1999	Ishoy Ronald	City Publishing Company
	Klen D	City Publishing Company
1990	ISHOY RONALD	Southern Bell
	KLEIN D	Southern Bell
1986	BROWN JOHN E	R. L. Polk & Co.
1980	Hamilton Michl	R. L. Polk & Co.
1975	Zent Keith E % 525 9175	R. L. Polk & Co.
1970	GANGWER EARL C	R. L. Polk & Co.
1965	GANGWER EARL C % 522 3109	R. L. Polk & Co.
1962	GANGWER EARL C	R. L. Polk & Co.
1957	GANGWER EARL C	R. L. Polk & Co.
1948	BASSETT J B R	Southern Bell Telephone & Telegraph Co.

812 8TH ST

Year	Uses	Source
2005	H Conklin Chris Va	Hill-Donnelly Information Services
1999	Hams PG	City Publishing Company
1990	HISCOCK M R	Southern Bell
1986	HISCOCK WM A	R. L. Polk & Co.
1980	Hiscock Wm A % 622 8232	R. L. Polk & Co.
1975	Hiscock Wm A % 522 8232	R. L. Polk & Co.
1970	HISCOCK WM A	R. L. Polk & Co.
1965	SNYDER LOUELLA C MRS % 522 6679	R. L. Polk & Co.
1962	VACANT	R. L. Polk & Co.
1957	WHITNEY ERNEST L	R. L. Polk & Co.
1948	WHITNEY E L R	Southern Bell Telephone & Telegraph Co.

816 8TH ST

Year	Uses	Source
2005	Clare Vickery & Assoc 1 F	Hill-Donnelly Information Services
1999	Smith Rachel	City Publishing Company
	e Vickery C	City Publishing Company

DRAFT

FINDINGS

Year	Uses	Source
1986	VACANT	R. L. Polk & Co.
1980	Dunn Audrey Mrs	R. L. Polk & Co.
1975	Dunn Robt J % 522 4664	R. L. Polk & Co.
1970	DUNN ROBT J	R. L. Polk & Co.
1965	TALIAFERRO A L	R. L. Polk & Co.
	PATRICK PAT	R. L. Polk & Co.
1962	TALIAFERRO A L	R. L. Polk & Co.
1957	NO RETURN	R. L. Polk & Co.
1948	MOONEYHAM OSCAR L R	Southern Bell Telephone & Telegraph Co.

817 8TH ST

Year	Uses	Source
2005	817 LLC	Hill-Donnelly Information Services
	H Alexander Lee At	Hill-Donnelly Information Services
1999	e Alexander Lee Jarrel	City Publishing Company
	Alexander Rachel	City Publishing Company
1990	ALEXANDER LEE DMD	Southern Bell
1986	ALEXANDER LEE J	R. L. Polk & Co.
1980	Kimble Kenneth R Jr % 522 4248	R. L. Polk & Co.
1975	Gerrald Barney R % 523 9286	R. L. Polk & Co.
1970	MILLER REBA H MRS	R. L. Polk & Co.
1965	MILLER REBA H MRS % 522 5236	R. L. Polk & Co.
1962	MILLER REBA H MRS	R. L. Polk & Co.
1957	MILLER W GERRY	R. L. Polk & Co.
1948	MILLER W GERRY ATTY	Southern Bell Telephone & Telegraph Co.

818 8TH ST

Year	Uses	Source
2005	Na	Hill-Donnelly Information Services

820 8TH ST

Year	Uses	Source
2005	H Goldman Peter	Hill-Donnelly Information Services
	Goldman Peter A	Hill-Donnelly Information Services

DRAFT

Year	Uses	Source
1999	Haig Alan	City Publishing Company
1990	DECKER TODD	Southern Bell
	VELAYOS RAUL	Southern Bell
1986	VACANT	R. L. Polk & Co.
1980	Smith Barry K % 522 4516	R. L. Polk & Co.
1975	Smith Eleanore K % 522 4516	R. L. Polk & Co.
1970	CROMARTIE B A	R. L. Polk & Co.
1965	DURRA CHARLES A % 523 3658	R. L. Polk & Co.
1962	DURRA CHAS A	R. L. Polk & Co.
1957	SETON CHAS C	R. L. Polk & Co.
1948	BARNES M R R	Southern Bell Telephone & Telegraph Co.

821 8TH ST

Year	Uses	Source
2005	Lundberg Lynne	Hill-Donnelly Information Services
	H Mahoney Thomas At	Hill-Donnelly Information Services
1999	Lundberg Lynne	City Publishing Company
	Mahoney Thomas	City Publishing Company
1990	LUNDBERG LYNNE	Southern Bell
1986	LUNDBERG RICH	R. L. Polk & Co.
1980	Lundberg Rich	R. L. Polk & Co.
1975	Mongello Mary	R. L. Polk & Co.
1970	DE BENEDITTO DELIO	R. L. Polk & Co.
1965	STREET JENNIE W MRS % 522 1214	R. L. Polk & Co.
1962	STREET JENNIE W MRS E	R. L. Polk & Co.
1957	STREET CHAS F	R. L. Polk & Co.
1948	STREET CHAS F R	Southern Bell Telephone & Telegraph Co.

824 8TH ST

Year	Uses	Source
2005	H Smith C Leo A	Hill-Donnelly Information Services
1990	TEDESCO DANIEL L	Southern Bell
1986	WOOD BRIAN	R. L. Polk & Co.
1980	Wood Brian % 525 0778	R. L. Polk & Co.

DRAFT

Year	Uses	Source
1975	Cannon H Richd Rev % 523 0813	R. L. Polk & Co.
1970	WALTRIP DON M	R. L. Polk & Co.
1965	THURMAN M D % 525 4700	R. L. Polk & Co.
	WALTRIP D M % 525 4700	R. L. Polk & Co.
1962	MARCHANT DE FORREST W	R. L. Polk & Co.
1957	LEWIS DORSEY W	R. L. Polk & Co.

829 8TH ST

Year	Uses	Source
2005	Lumberg Raymond	Hill-Donnelly Information Services
1999	Lundberg R W DVM	City Publishing Company
1990	LUNDBERG R W DVM	Southern Bell
1986	LUNDBERG RAYMOND W	R. L. Polk & Co.
1980	Lundberg Raymond W % 522 4038	R. L. Polk & Co.
1975	Lundberg Raymond W % 522 4038	R. L. Polk & Co.
1970	LUNDBERG RAYMOND W	R. L. Polk & Co.
1965	VACANT	R. L. Polk & Co.
1962	KLOTZ FLORENCE C MRS	R. L. Polk & Co.
1957	KLOTZ ROY A	R. L. Polk & Co.
1948	KLOTZ ROY A R	Southern Bell Telephone & Telegraph Co.

108A 8TH ST

Year	Uses	Source
1986	VACANT	R. L. Polk & Co.
1970	HAISLET JOHN W	R. L. Polk & Co.
1962	CRONK GRACE B	R. L. Polk & Co.

108B 8TH ST

Year	Uses	Source
1986	VACANT	R. L. Polk & Co.
1970	SHOEMATE JIM	R. L. Polk & Co.
1962	WILSON DAVIS	R. L. Polk & Co.

DRAFT

FINDINGS

411A 8TH ST

Year	Uses	Source
1986	VACANT	R. L. Polk & Co.

411B 8TH ST

Year	Uses	Source
1986	SMITH ANNE L MRS	R. L. Polk & Co.

411C 8TH ST

Year	Uses	Source
1986	HODGES ALMA J MRS	R. L. Polk & Co.

28 1/2 8TH ST

Year	Uses	Source
1970	LA BELLE JOHN B	R. L. Polk & Co.
1962	NO RETURN	R. L. Polk & Co.
1957	BOURDENET JULES	R. L. Polk & Co.

713-17 8TH ST

Year	Uses	Source
1957	VACANT	R. L. Polk & Co.

103 1/2 8TH ST

Year	Uses	Source
1986	MC DONALD KATHY	R. L. Polk & Co.
1970	BRIGHT LOUIS M	R. L. Polk & Co.
1962	VACANT	R. L. Polk & Co.
1957	VACANT	R. L. Polk & Co.

105 1/2 8TH ST

Year	Uses	Source
1970	SOMMA JOSEPH J	R. L. Polk & Co.
1962	NORTON WM H	R. L. Polk & Co.
1957	TRAVIS ROBT O	R. L. Polk & Co.

209 1/2 8TH ST

Year	Uses	Source
1970	SKEENE MARY	R. L. Polk & Co.

DRAFT

Year	Uses	Source
1962	VACANT	R. L. Polk & Co.

220 1/2 8TH ST

Year	Uses	Source
1986	VACANT	R. L. Polk & Co.
1970	PAPWORTH CHARLES C JR	R. L. Polk & Co.
1962	BOUNDS LEON E	R. L. Polk & Co.
1957	GOEHRING SIDNEY	R. L. Polk & Co.
	BOUNDS LEON E	R. L. Polk & Co.

304 1/2 8TH ST

Year	Uses	Source
1970	VACANT	R. L. Polk & Co.
1962	MOSER ALICE	R. L. Polk & Co.
1957	CLARK JEAN E	R. L. Polk & Co.

317 1/2 8TH ST

Year	Uses	Source
1970	PANNONE THOS	R. L. Polk & Co.
1962	THOMAS SADIE B C MRS	R. L. Polk & Co.
1957	JAMES OLIVER M MRS	R. L. Polk & Co.

512 1/2 8TH ST

Year	Uses	Source
1990	DYER BETTY MRS	Southern Bell
1986	VACANT	R. L. Polk & Co.
1970	DYER BETTY M MRS	R. L. Polk & Co.
1962	VACANT	R. L. Polk & Co.

517 1/2 8TH ST

Year	Uses	Source
1970	CARPENTER MARIAN H MRS	R. L. Polk & Co.
1957	VACANT	R. L. Polk & Co.
1948	ESCHBACH SARAH A MISS R	Southern Bell Telephone & Telegraph Co.

DRAFT

FINDINGS

90TH ST

320 90TH ST

Year	Uses	Source
1990	GLANTZ & GLANTZ ATTY	Southern Bell

91TH ST

224 91TH ST

Year	Uses	Source
1990	DUKE ALISA S ATTY	Southern Bell

9TH CT

4 9TH CT

Year	Uses	Source
1999	Lyons M M	City Publishing Company

400 9TH CT

Year	Uses	Source
1999	Parker Vanessa	City Publishing Company
	Parier Vanessa	City Publishing Company
	Smmth P	City Publishing Company
1990	JOYNER A B	Southern Bell
1986	JOYNER ANNE B	R. L. Polk & Co.
1980	Joyner Ann B % 463 1075	R. L. Polk & Co.
1975	Salvia Joseph D % 523 6044	R. L. Polk & Co.
1970	TORELLO JOHN WINTER RES	R. L. Polk & Co.
1965	DESIDERI PETER A % 524 0153	R. L. Polk & Co.
1962	DESIDERI PETER A	R. L. Polk & Co.

402 9TH CT

Year	Uses	Source
1999	Belloli Michael J	City Publishing Company
1990	SCHRODT BONNIE ANNE	Southern Bell
1980	Quisenberry Jay	R. L. Polk & Co.
	Pickerell Steve % 467 1235	R. L. Polk & Co.

DRAFT

Year	Uses	Source
1975	Gittings David	R. L. Polk & Co.
1970	VACANT	R. L. Polk & Co.
1965	PUTMAN MARGT H MRS % 522 6331	R. L. Polk & Co.
1962	DICKINSON RICHD E	R. L. Polk & Co.

404 9TH CT

Year	Uses	Source
2005	H KJoepfer B A A	Hill-Donnelly Information Services
1999	Kltoepfer BA	City Publishing Company
1990	THOMPSON M	Southern Bell
1986	VACANT	R. L. Polk & Co.
1980	Kandlbinder Bertha Mrs % 463 7564	R. L. Polk & Co.
1975	Kandlbinder Anton % 523 7614	R. L. Polk & Co.
	Snyder Arth % 522 8782	R. L. Polk & Co.
	Walker Eliz H % 525 5087	R. L. Polk & Co.
1970	SNYDER DOROTHY MRS	R. L. Polk & Co.
1965	SNYER ARTH % 522 8782	R. L. Polk & Co.
1962	SNYER ARTH	R. L. Polk & Co.

406 9TH CT

Year	Uses	Source
2005	h Smith K	Hill-Donnelly Information Services
1999	Smith K	City Publishing Company
1986	MINNIKIN L	R. L. Polk & Co.
1980	Goby Jean E % 763 3877	R. L. Polk & Co.
1970	PRICE EMILY L	R. L. Polk & Co.
1965	GILLAM DAISY MRS % 524 3850	R. L. Polk & Co.
1962	GILLAM DAISY MRS	R. L. Polk & Co.

408 9TH CT

Year	Uses	Source
1999	Lee Shepard	City Publishing Company
1990	LEE SHEPARD	Southern Bell
1986	LEE SHEPARD	R. L. Polk & Co.

DRAFT

Year	Uses	Source
1980	Lee Shepard % 462 6123	R. L. Polk & Co.
1975	Lee Shepard % 524 5123	R. L. Polk & Co.
1970	LEE SHEPARD	R. L. Polk & Co.
1965	LEE SHEPARD % 524 5123	R. L. Polk & Co.
1962	RAUSCH GEO A	R. L. Polk & Co.

410 9TH CT

Year	Uses	Source
1986	VACANT	R. L. Polk & Co.
1980	Strahl Nancy % 463 0853	R. L. Polk & Co.
1975	Furgess Eugenia Mrs	R. L. Polk & Co.
1970	CRAWFORD MAXINE E	R. L. Polk & Co.
1965	SCUDDER LYMAN H % 522 8261	R. L. Polk & Co.
1962	DUNHAM HELEN	R. L. Polk & Co.

412 9TH CT

Year	Uses	Source
2005	H Grosso JM A	Hill-Donnelly Information Services
1999	e Martin AR	City Publishing Company
1986	VACANT	R. L. Polk & Co.
1980	Volz Eliz D Mrs % 462 6446	R. L. Polk & Co.
1975	Volz Eliz D Mrs % 524 6446	R. L. Polk & Co.
1970	VOLZ ELIZ V MRS	R. L. Polk & Co.
1965	VOLZ ALBERT N % 524 6446	R. L. Polk & Co.
1962	VOLZ ALBERT N	R. L. Polk & Co.

414 9TH CT

Year	Uses	Source
2005	Dow ntow n Therapeutics s	Hill-Donnelly Information Services
	Well Works P	Hill-Donnelly Information Services
1999	Knight Ronald	City Publishing Company
1990	CRAWFORD M E	Southern Bell
1986	CRAWFORD MAXINE E	R. L. Polk & Co.
1980	Craw ford Maxine E % 462 2374	R. L. Polk & Co.

DRAFT

Year	Uses	Source
1975	Donnelly Marcella L % 525 9603	R. L. Polk & Co.
1970	HAAS DOUGLAS K	R. L. Polk & Co.
1965	KING HAZEL % 525 3860	R. L. Polk & Co.
1962	THIERY FLORENCE MRS	R. L. Polk & Co.

416 9TH CT

Year	Uses	Source
2005	h Jepson Marie A	Hill-Donnelly Information Services
1999	Elegant Pet Mobile	City Publishing Company
	e Jepson Mane	City Publishing Company
1990	JEPSON MARIE	Southern Bell
1986	JEPSON MARIE	R. L. Polk & Co.
1980	Jepson Marie % 467 8265	R. L. Polk & Co.
1975	Berger Eleanor M Mrs % 522 4868	R. L. Polk & Co.
1970	BERGER ELEANOR M MRS	R. L. Polk & Co.
1965	BERGER ARNOLD R % 522 4868	R. L. Polk & Co.
1962	BERGER ARNOLD R	R. L. Polk & Co.

418 9TH CT

Year	Uses	Source
2005	Quackenbush David H	Hill-Donnelly Information Services
1999	De Rincon Maria Elena	City Publishing Company
1990	BABENDERERDE FRED C	Southern Bell
1986	TRANSIENT	R. L. Polk & Co.
1980	Ramos Eva % 463 0555	R. L. Polk & Co.
1975	Kannon Law rence E % 522 6817	R. L. Polk & Co.
	Zelenko M % 522 5941	R. L. Polk & Co.
1970	ZELENKO MAY MRS	R. L. Polk & Co.
1965	ZELENKO MAY	R. L. Polk & Co.
1962	STEVENS HELEN MRS	R. L. Polk & Co.

420 9TH CT

Year	Uses	Source
2005	H Terrana Angelo	Hill-Donnelly Information Services

DRAFT

Year	Uses	Source
1999	Pucdlo Andre	City Publishing Company
	e Terrana A	City Publishing Company
	00 s Evenson Gary G	City Publishing Company
1990	KREITNER DAVID J	Southern Bell
1980	Callahan Claire I % 463 0635	R. L. Polk & Co.
	Sonne Susan	R. L. Polk & Co.
1975	Caliahan Claire I Mrs % 524 0635	R. L. Polk & Co.
	Landa Jorge % 524 2642	R. L. Polk & Co.
1970	CALLAHAN CLAIRE I MRS	R. L. Polk & Co.
1965	CALLAHAN CLAIRE I % 524 0635	R. L. Polk & Co.
1962	CALLAHAN CLAIRE I MRS	R. L. Polk & Co.
	BARROWS THOS R	R. L. Polk & Co.

431 9TH CT

Year	Uses	Source
1990	Borek Michael	Southern Bell
	Malcolm Leslie R	Southern Bell

433 9TH CT

Year	Uses	Source
1990	Brow n J M	Southern Bell

500 9TH CT

Year	Uses	Source
2005	Macphee Scott	Hill-Donnelly Information Services
	Macphee Scott A	Hill-Donnelly Information Services
1999	Linder Chensse	City Publishing Company
1990	EVENSON GARY G	Southern Bell
1986	JAKSCH FRANK E	R. L. Polk & Co.
1980	Jaksch Frank E % 462 2401	R. L. Polk & Co.
	Ramos Mari W	R. L. Polk & Co.
1975	Jaksch Frank E % 524 2401	R. L. Polk & Co.
	Altoonian Laura A Mrs	R. L. Polk & Co.
1970	JAKSCH FRANK E	R. L. Polk & Co.

DRAFT

Year	Uses	Source
1970	MC GINNIS KEVIN J	R. L. Polk & Co.
1965	UNDER CONSTN	R. L. Polk & Co.

504 9TH CT

Year	Uses	Source
2005	Na	Hill-Donnelly Information Services
1999	Ats Nancy	City Publishing Company
1990	LYONS M J	Southern Bell
1986	LYONS MARY J	R. L. Polk & Co.
1980	Vacant	R. L. Polk & Co.
	Lyons M J % 523 8810	R. L. Polk & Co.
1975	Troiano Guilia Mrs % 525 7018	R. L. Polk & Co.
	Vacant	R. L. Polk & Co.
1970	SCHAPER HILDA MRS	R. L. Polk & Co.
1965	UNDER CONSTN	R. L. Polk & Co.

508 9TH CT

Year	Uses	Source
2005	H Doran Geraldine A	Hill-Donnelly Information Services
1986	KETCH CLIFFORD	R. L. Polk & Co.
1980	Popielasz Cecelia % 462 7593	R. L. Polk & Co.
	Doran	R. L. Polk & Co.
1975	Bookout Roy E % 524 8777	R. L. Polk & Co.
	Helm James I % 527 9032	R. L. Polk & Co.
1965	SPEARY JAN	R. L. Polk & Co.

402A 9TH CT

Year	Uses	Source
1986	VACANT	R. L. Polk & Co.

402B 9TH CT

Year	Uses	Source
1986	FERRARO PATTIE E	R. L. Polk & Co.

DRAFT

FINDINGS

420A 9TH CT

Year	Uses	Source
1986	CALLAHAN CLAIRE I	R. L. Polk & Co.

420B 9TH CT

Year	Uses	Source
1986	VACANT	R. L. Polk & Co.

504A 9TH CT

Year	Uses	Source
1970	VACANT	R. L. Polk & Co.

508A 9TH CT

Year	Uses	Source
1970	BOOKOUT ROY E	R. L. Polk & Co.

508B 9TH CT

Year	Uses	Source
1970	LINER THEODORA H MRS	R. L. Polk & Co.

9TH ST

5 9TH ST

Year	Uses	Source
1948	WHEELER S A R	Southern Bell Telephone & Telegraph Co.

7 9TH ST

Year	Uses	Source
1948	FLORIDA CLEANERS INC	Southern Bell Telephone & Telegraph Co.

9 9TH ST

Year	Uses	Source
1980	Florida Cleaners & Laundry % 467 1426	R. L. Polk & Co.
	Draperies Beautiful % 763 5344	R. L. Polk & Co.
1975	Florida Cleaners & Laundry % 523 1426	R. L. Polk & Co.
1970	FLORIDA CLEANERS & LAUNDRY	R. L. Polk & Co.
1965	FLORIDA CLEANERS & LAUNDRY % 523 1426	R. L. Polk & Co.

DRAFT

Year	Uses	Source
1962	FLORIDA CLNS & LNDRY	R. L. Polk & Co.

14 9TH ST

Year	Uses	Source
2005	H Martos M A Wv	Hill-Donnelly Information Services
1999	Hicks Roger D	City Publishing Company
	Woollett Steve	City Publishing Company
1990	LILES ALAN D	Southern Bell
	WILSON KEVIN S	Southern Bell
1986	VACANT	R. L. Polk & Co.
1980	No Return	R. L. Polk & Co.
1975	Nichols Mervin E % 522 9969	R. L. Polk & Co.
1970	KESSEN HERMAN L	R. L. Polk & Co.
1965	KESSEN HERMON L % 524 6912	R. L. Polk & Co.
1962	BENNETT JAS	R. L. Polk & Co.
1948	KESSEN H L R	Southern Bell Telephone & Telegraph Co.

18 9TH ST

Year	Uses	Source
2005	h Pineda Jairo v	Hill-Donnelly Information Services
1990	MARONCELLI JAMESON R	Southern Bell
1986	VACANT	R. L. Polk & Co.
1980	No Return	R. L. Polk & Co.
1975	Fogarty Patk J	R. L. Polk & Co.
1970	VACANT	R. L. Polk & Co.
1965	HUGHES CAROL MRS	R. L. Polk & Co.
1962	POWELL RUTH H MRS	R. L. Polk & Co.

20 9TH ST

Year	Uses	Source
2005	Callejas Pilar v	Hill-Donnelly Information Services
1990	BAUER RAYMOND F	Southern Bell
1986	VACANT	R. L. Polk & Co.
1980	Blanchard Donald % 462 4540	R. L. Polk & Co.

DRAFT

FINDINGS

Year	Uses	Source
1975	Mauro Barbara L % 524 4025	R. L. Polk & Co.
	Apartments	R. L. Polk & Co.
	ODell Robt S % 31	R. L. Polk & Co.
	Sulivan Jessie % 523 5146 5	R. L. Polk & Co.
	Vacant	R. L. Polk & Co.
	Linderstrom Bertha % 522 8713	R. L. Polk & Co.
1970	VACANT	R. L. Polk & Co.
1965	PATTERSON MARJORIE MRS	R. L. Polk & Co.
1962	ACUNA MANUEL	R. L. Polk & Co.
1948	BOHLEN JOSEPHINE D MRS R	Southern Bell Telephone & Telegraph Co.

23 9TH ST

Year	Uses	Source
1986	APARTMENTS	R. L. Polk & Co.
	1 LIMP FRANK	R. L. Polk & Co.
	2 VACANT	R. L. Polk & Co.
	3 VACANT	R. L. Polk & Co.
	4 VACANT	R. L. Polk & Co.
1980	Apartments	R. L. Polk & Co.
	Seiffert Paul	R. L. Polk & Co.
	Crane J	R. L. Polk & Co.
	Bernard Wallace	R. L. Polk & Co.
	Vacant	R. L. Polk & Co.
1970	STEVENSON APARTMENTS	R. L. Polk & Co.
	1 EAST DORIS G	R. L. Polk & Co.
	2 LAWLOR MABEL C MRS	R. L. Polk & Co.
	3 MURPHY ROSE	R. L. Polk & Co.
	4 CUNNINGHAM ROBT	R. L. Polk & Co.
1965	APARTMENTS	R. L. Polk & Co.
	BUSCH HARRIET MRS	R. L. Polk & Co.
	SMITH RICHD D	R. L. Polk & Co.
	RICHARDS OWEN	R. L. Polk & Co.
	RENDELL MITCHELL	R. L. Polk & Co.

DRAFT

Year	Uses	Source
1962	APARTMENTS	R. L. Polk & Co.
	1 MIZE WM W	R. L. Polk & Co.
	2 VACANT	R. L. Polk & Co.
	3-4 VACANT	R. L. Polk & Co.

24 9TH ST

Year	Uses	Source
2005	Gonzalez Nestor	Hill-Donnelly Information Services
1999	Thomas R	City Publishing Company
1990	AVERY WILLIAM III	Southern Bell
	THOMAS ROBERT	Southern Bell
1986	VACANT	R. L. Polk & Co.
1980	Hubbard J C	R. L. Polk & Co.
1975	Galves Manuel % 523 6016	R. L. Polk & Co.
1970	FOSTER ROBT A	R. L. Polk & Co.
1965	POWELL JAMES F	R. L. Polk & Co.
1962	POWELL JAS F	R. L. Polk & Co.

25 9TH ST

Year	Uses	Source
1986	VACANT	R. L. Polk & Co.
1980	Demro Cath	R. L. Polk & Co.
	Vacant	R. L. Polk & Co.
1975	Demro Cath	R. L. Polk & Co.
	Garrant Henry	R. L. Polk & Co.
1970	DEMRO KATH	R. L. Polk & Co.
1965	GOLDSTEIN ETHEL H MRS % 525 2485	R. L. Polk & Co.
	PORTER EDNA MRS	R. L. Polk & Co.
	GELLER FANNY	R. L. Polk & Co.
1962	GOLDSTEIN ETHEL H MRS	R. L. Polk & Co.
1948	HAYMARCH ROBERT R	Southern Bell Telephone & Telegraph Co.

DRAFT

FINDINGS

26 9TH ST

Year	Uses	Source
2005	28 NMC	Hill-Donnelly Information Services
1999	Hoard M Scot	City Publishing Company
1990	MONTERO LARRY	Southern Bell
1975	Grahm Peter	R. L. Polk & Co.
1970	HOFFMAN WINFIELD	R. L. Polk & Co.
1965	RAVEY JAMES % 523 3384	R. L. Polk & Co.
1962	MITCHELL BEATRICE	R. L. Polk & Co.

28 9TH ST

Year	Uses	Source
1999	e Rojas Victor	City Publishing Company
1990	ROJAS VICTOR	Southern Bell
1986	VACANT	R. L. Polk & Co.
1980	Hubbard Gerald	R. L. Polk & Co.
1975	Hampton Wayne A % 522 1185	R. L. Polk & Co.
1970	BOWERS CHARLES C	R. L. Polk & Co.
1965	KNOF IRENE M MRS % 522 3934	R. L. Polk & Co.
1962	VACANT	R. L. Polk & Co.
1948	HILL EARL B R	Southern Bell Telephone & Telegraph Co.
	PARKER R B AWNINGS	Southern Bell Telephone & Telegraph Co.

70 9TH ST

Year	Uses	Source
1990	JACKSON ARTHUR W	Southern Bell

100 9TH ST

Year	Uses	Source
2005	Total World I P	Hill-Donnelly Information Services
1999	Benninger Barbara	City Publishing Company
1990	DOKUCHITZ PETER S III	Southern Bell
1986	HINES MICHL	R. L. Polk & Co.
1980	Costa Louis % 764 8252	R. L. Polk & Co.
1975	Greenberg M M % 527 5095	R. L. Polk & Co.

DRAFT

Year	Uses	Source
1970	STONE MARGUERITE M MRS	R. L. Polk & Co.
1965	STONE MARGUERITE M MRS % 523 7862	R. L. Polk & Co.
1962	STONE MARGUERITE M MRS	R. L. Polk & Co.

106 9TH ST

Year	Uses	Source
2005	Kavurtp Jahit VV	Hill-Donnelly Information Services
	Mccollem Mark R	Hill-Donnelly Information Services
1999	Montero Fnizio	City Publishing Company
	Velasquez & Wessing	City Publishing Company
1990	ITKIN PERRY S ATTY FT L	Southern Bell
1986	GRIFFIS ELBERT B	R. L. Polk & Co.
1980	Griffis Elbert B % 463 6397	R. L. Polk & Co.
1975	Griffis Elbert B % 522 6397	R. L. Polk & Co.
1970	GRIFFIS ELBERT B	R. L. Polk & Co.
1965	GRIFFIS ELBERT B % 522 6397	R. L. Polk & Co.
1962	GRIFFIS ELBERT B	R. L. Polk & Co.
1948	GRIFFIS ELBERT B R	Southern Bell Telephone & Telegraph Co.

109 9TH ST

Year	Uses	Source
2005	Polivka Surface Engr LTD	Hill-Donnelly Information Services
1999	r Fine Steven atty	City Publishing Company
	FFFAd Fne I	City Publishing Company
1990	GOODMAN BRADLEY P PA	Southern Bell
	SLOOTSKY STEVEN E ATTY	Southern Bell
1986	UNDER CONSTN	R. L. Polk & Co.
1980	Ow ens Maurice % 463 1206	R. L. Polk & Co.
1975	Ow ens Maurice % 522 1206	R. L. Polk & Co.
1970	OWENS MAURICE	R. L. Polk & Co.
1965	OWENS MAURICE SCRAP MTLS % 522 1206	R. L. Polk & Co.
1962	OWENS MAURICE MFRS AGT	R. L. Polk & Co.
1948	ROSNER JACK R	Southern Bell Telephone & Telegraph Co.

DRAFT

FINDINGS

111 9TH ST

Year	Uses	Source
1986	VACANT	R. L. Polk & Co.

200 9TH ST

Year	Uses	Source
2005	Finizio Paul G	Hill-Donnelly Information Services
	Montero Hiram M	Hill-Donnelly Information Services
	Velasquez Carlos A	Hill-Donnelly Information Services
1999	Fnizio Jaime J J	City Publishing Company
	Rnizio Jaime J	City Publishing Company
	Fin Rzo Paul G atty	City Publishing Company
	Harkavy Abraham I	City Publishing Company
	Montayo Edw ard	City Publishing Company
	Montero Finizo	City Publishing Company
	Velasquez & Wessing	City Publishing Company
	Monterp Hiram M atty	City Publishing Company
	Mora Steuerw ald D	City Publishing Company
	Reyes Carlos J	City Publishing Company
	Shlackman Muara Alty	City Publishing Company
	Spano Rose J	City Publishing Company
	Spano Rose JEsq	City Publishing Company
	AVelasquez Caros A	City Publishing Company
	attorney	City Publishing Company
	Weissing Matthew D	City Publishing Company
	attorney	City Publishing Company
1986	CHISHOLM WM R	R. L. Polk & Co.
1980	Chisholm Wm R % 462 5172	R. L. Polk & Co.
1975	Chisholm Wm R	R. L. Polk & Co.
1970	CHISHOLM WM R	R. L. Polk & Co.
1965	CHISHDLM WM R % 524 0194	R. L. Polk & Co.
1962	CHISHOLM WM R	R. L. Polk & Co.
1948	ERICSON CONSTANCE R	Southern Bell Telephone & Telegraph Co.

DRAFT

FINDINGS

203 9TH ST

Year	Uses	Source
1975	No Return	R. L. Polk & Co.
1970	WEBB HALLIE C WINTER RES	R. L. Polk & Co.
1965	WEBB H C	R. L. Polk & Co.
1962	DEW CLIFFORD L	R. L. Polk & Co.

204 9TH ST

Year	Uses	Source
1990	RAMAGOS S L	Southern Bell
1986	WASMER JOHN F	R. L. Polk & Co.
1980	Wasmer John F % 467 1260	R. L. Polk & Co.
1975	Wasmer John F % 523 1260	R. L. Polk & Co.
1970	WASMER JOHN F	R. L. Polk & Co.
1965	WASMER JOHN F % 523 1260	R. L. Polk & Co.
1962	MITCHELL ROBT G	R. L. Polk & Co.

205 9TH ST

Year	Uses	Source
1975	Mc Coll Worth A	R. L. Polk & Co.
1970	CRAIG ROBT E	R. L. Polk & Co.
1965	URBAN LAWRENCE G % 523 1353	R. L. Polk & Co.
1962	BERRY DAVID E	R. L. Polk & Co.
1948	CUSHMAN J G R	Southern Bell Telephone & Telegraph Co.

207 9TH ST

Year	Uses	Source
2005	NMC	Hill-Donnelly Information Services
1986	CHIRIAC AMY MRS	R. L. Polk & Co.
1980	Chiriac A % 462 7179	R. L. Polk & Co.
1975	pre Eliz Rear	R. L. Polk & Co.
	Beinke Rose C Mrs % 523 3747	R. L. Polk & Co.
1970	TAYLOR HOBART	R. L. Polk & Co.
1965	ROBERTSON VIRGINIA	R. L. Polk & Co.
	BEINKE ROSE MRS % 523 3747	R. L. Polk & Co.

DRAFT

Year	Uses	Source
1962	VACANT	R. L. Polk & Co.

208 9TH ST

Year	Uses	Source
2005	Sanger Reggie D	Hill-Donnelly Information Services
1999	Sanger Reggie D atty	City Publishing Company
1990	SANGER REGGIE D ATTY	Southern Bell
	SHOEMAKER MARY ELLEN ATTY	Southern Bell
1986	SANGER REGGIE D	R. L. Polk & Co.
1980	No Return	R. L. Polk & Co.
1975	Hodges Wm	R. L. Polk & Co.
1970	PRANCE EUG	R. L. Polk & Co.
1965	PRIESTER CHARLES E % 524 6275	R. L. Polk & Co.
1962	KELLER MADELINE V MRS	R. L. Polk & Co.

210 9TH ST

Year	Uses	Source
1990	GETTEMY CUDNEY ASSOC INC	Southern Bell
1986	UNDER CONSTN	R. L. Polk & Co.
1980	Mc Cabe Gary A	R. L. Polk & Co.
1975	Hollenbeck Thos	R. L. Polk & Co.
1970	ELLIOTT L JR	R. L. Polk & Co.
1965	CRAIG ROBT E	R. L. Polk & Co.
1962	CRAIG ROBT E	R. L. Polk & Co.
1948	MARKS LILLIAN G R	Southern Bell Telephone & Telegraph Co.

212 9TH ST

Year	Uses	Source
2005	NC	Hill-Donnelly Information Services
1980	Madonna Anthony F % 462 7824	R. L. Polk & Co.
1975	Stiles Dee D % 522 5835	R. L. Polk & Co.
1970	VAUGHN PERCY	R. L. Polk & Co.
1965	HILL MAITLAND H % 523 6362	R. L. Polk & Co.
1962	HILL MAITLAND H	R. L. Polk & Co.

DRAFT

FINDINGS

213 9TH ST

Year	*Uses*	*Source*
2005	WHEELER APTS	Hill-Donnelly Information Services
	Mcclain M AV	Hill-Donnelly Information Services
	Moran Richard vv	Hill-Donnelly Information Services
	Schloemann Gerald A AV	Hill-Donnelly Information Services
	Serve Program 1 P	Hill-Donnelly Information Services
	Tracy Edw ard R	Hill-Donnelly Information Services
1999	WHEELER APTS	City Publishing Company
	Baile TL e y L	City Publishing Company
	Dean Franklhn	City Publishing Company
	Mc Clan M	City Publishing Company
	Badders John T	City Publishing Company
	Dominguez Sara	City Publishing Company
	Harter PA	City Publishing Company
	Millett Alan	City Publishing Company
	Petrotta Paul	City Publishing Company
	Ramsey Paul	City Publishing Company
	Robbms Pat	City Publishing Company
	Schloemann Gerald A	City Publishing Company
	Gibbs Elen Mills	City Publishing Company
	attorney	City Publishing Company
	Kratman G	City Publishing Company
1990	LYONS A M	Southern Bell
1986	WHEELER APARTMENTS	R. L. Polk & Co.
	1 MICHEL DOUGLAS	R. L. Polk & Co.
	2 HAAS JEFFERY J	R. L. Polk & Co.
	3 FRASCELLA PETER L MRS	R. L. Polk & Co.
	4 VACANT	R. L. Polk & Co.
1980	Wheeler Apartments	R. L. Polk & Co.
	Frascella Peter	R. L. Polk & Co.
	No Return	R. L. Polk & Co.
	Franscella J	R. L. Polk & Co.

DRAFT

FINDINGS

Year	Uses	Source
1980	Lyons Arth	R. L. Polk & Co.
1975	Wheeler Apartments	R. L. Polk & Co.
	Vacant	R. L. Polk & Co.
	No Return	R. L. Polk & Co.
	Jackson Diane L	R. L. Polk & Co.
	Samek Helen % 523 8762	R. L. Polk & Co.
1970	WHEELER APARTMENTS	R. L. Polk & Co.
	1 PHELPS F LEARN	R. L. Polk & Co.
	2 VACANT	R. L. Polk & Co.
	4 WILSON BARBARA	R. L. Polk & Co.
1965	VACANT	R. L. Polk & Co.
1962	VACANT	R. L. Polk & Co.

215 9TH ST

Year	Uses	Source
2005	NMC	Hill-Donnelly Information Services
	Badders John AV	Hill-Donnelly Information Services
	Currea Eric vv	Hill-Donnelly Information Services
	Harter P A AV	Hill-Donnelly Information Services
	Linares Ricardo Yv	Hill-Donnelly Information Services
	H Millett Alan AV	Hill-Donnelly Information Services
	Robbins Pat ACv	Hill-Donnelly Information Services

217 9TH ST

Year	Uses	Source
1990	BADDERS JOHN T	Southern Bell
	DOMINGUEZ SARA	Southern Bell
	GALLAHER J M	Southern Bell
	LEE MARGARET	Southern Bell
	SHIVERS RAY	Southern Bell
	WALKER E B	Southern Bell
1986	APARTMENTS	R. L. Polk & Co.
	1 DOMINGUEZ SARA MRS	R. L. Polk & Co.
	2 PETROTTA PAUL	R. L. Polk & Co.

DRAFT

FINDINGS

Year	Uses	Source
1986	3 WALKER EDNA B MRS	R. L. Polk & Co.
	4 VACANT	R. L. Polk & Co.
	5 BADDERS JOHN T	R. L. Polk & Co.
	6 WHITE ROBIN	R. L. Polk & Co.
	7 GALLAGHER JANICE MRS	R. L. Polk & Co.
	8 HODGE MARTINS	R. L. Polk & Co.
	9 WALSH PAUL J	R. L. Polk & Co.
1980	Apartments	R. L. Polk & Co.
	Cappelletti Geo % 763 1211	R. L. Polk & Co.
	Vacant	R. L. Polk & Co.
	Bennett Mary M Mrs % 467 1643	R. L. Polk & Co.
	Hayes Edw	R. L. Polk & Co.
	Badders John T % 463 1695	R. L. Polk & Co.
	Wolkom Beverly % 463 3469	R. L. Polk & Co.
	Gallaher Janice M Mrs % 463 5822	R. L. Polk & Co.
	Hodge Martina	R. L. Polk & Co.
	Walsh Paul J	R. L. Polk & Co.
1975	Apartments	R. L. Polk & Co.
	Mc Greevey James E % 525 8074	R. L. Polk & Co.
	Vacant	R. L. Polk & Co.
	Bennett Mary M Mrs % 523 1643	R. L. Polk & Co.
	Hayes Edw	R. L. Polk & Co.
	Oesterreich Gus	R. L. Polk & Co.
	Vacant	R. L. Polk & Co.
	Frugiuele Mario E	R. L. Polk & Co.
	Hodge Martina	R. L. Polk & Co.
	Walsh Paul J	R. L. Polk & Co.
1970	APARTMENTS	R. L. Polk & Co.
	1 HITCHCOCK RALPH A	R. L. Polk & Co.
	2 ELLIOTT EARL H	R. L. Polk & Co.
	3 SAUNDERS FRANK	R. L. Polk & Co.
	4 HAYES E L	R. L. Polk & Co.

DRAFT

Year	Uses	Source
1970	5 JONES M P	R. L. Polk & Co.
	6 BIRS FRANK	R. L. Polk & Co.
	7 TOURILLE FRANK	R. L. Polk & Co.
	8 VARNEDOE L C JR	R. L. Polk & Co.
	9 WILSON VICKI	R. L. Polk & Co.
1965	WHEELER APARTMENTS	R. L. Polk & Co.
	HITCHCOCK R A	R. L. Polk & Co.
	VACANT APT 2 5	R. L. Polk & Co.
	ALEXANDER A Q	R. L. Polk & Co.
	VACANT	R. L. Polk & Co.
1962	WHEELER APARTMENTS	R. L. Polk & Co.
	1 HITCHCOCK R A	R. L. Polk & Co.
	2 VACANT	R. L. Polk & Co.
	3-4 VACANT	R. L. Polk & Co.
	5 MAPLETON F A	R. L. Polk & Co.
	6-7 VACANT	R. L. Polk & Co.

223 9TH ST

Year	Uses	Source
2005	NCI	Hill-Donnelly Information Services
	Jesscom International	Hill-Donnelly Information Services

224 9TH ST

Year	Uses	Source
1990	GIBBS ELLEN MILLS ATTY	Southern Bell
	GIBBS & SILVERBERG PA	Southern Bell
	MORGAN KENNETH W JR ATTY	Southern Bell
	SILVERBERG JEROME R ATTY	Southern Bell
1986	GIBBS & ZEI LWYRS	R. L. Polk & Co.
	SILVERBERG JEROME R LWYR	R. L. Polk & Co.
1980	Gibbs & Itkin lw yrs % 463 0631	R. L. Polk & Co.
1975	Kirsch & Mills lw yrs % 525 0631	R. L. Polk & Co.
1970	SARAHS HOUSE OF BEAUTY	R. L. Polk & Co.
1965	SARAHS HOUSE OF BEAUTY % 523 5161.	R. L. Polk & Co.

DRAFT

Year	Uses	Source
1965	VAUGHN PERCY	R. L. Polk & Co.
1962	TRANSIENTS	R. L. Polk & Co.

227 9TH ST

Year	Uses	Source
2005	NMC	Hill-Donnelly Information Services
	H Lang R H A	Hill-Donnelly Information Services

229 9TH ST

Year	Uses	Source
1986	VACANT	R. L. Polk & Co.
1980	Vacant	R. L. Polk & Co.
1975	Bartlett Watraud A Mrs	R. L. Polk & Co.
1970	WHEELER SANFORD A	R. L. Polk & Co.
1965	WHEELER SANFORD A % 522 5732	R. L. Polk & Co.
1962	WHEELER SANFORD A	R. L. Polk & Co.

235 9TH ST

Year	Uses	Source
2005	NCL	Hill-Donnelly Information Services

300 9TH ST

Year	Uses	Source
2005	NMC	Hill-Donnelly Information Services
1999	AAviaton Consultants	City Publishing Company
	Group	City Publishing Company
1990	VUKMANICH D G	Southern Bell
1986	VACANT	R. L. Polk & Co.
1980	Crowley Charles D lwyr % 463 3426	R. L. Polk & Co.
	Vacant	R. L. Polk & Co.
1975	Crowley Charles D lwyr % 525 3426	R. L. Polk & Co.
1970	CROWLEY CHARLES D LWYR	R. L. Polk & Co.
1965	VACANT	R. L. Polk & Co.
	VACANT	R. L. Polk & Co.
1962	GILLIAM SAML W	R. L. Polk & Co.

DRAFT

Year	Uses	Source
1948	GILLIAN SAM R	Southern Bell Telephone & Telegraph Co.

301 9TH ST

Year	Uses	Source
1986	VACANT	R. L. Polk & Co.
1980	Winterholler Frank Jr % 463 4624	R. L. Polk & Co.
1975	Vacant	R. L. Polk & Co.
1970	WINTERHOLLER BETTY E	R. L. Polk & Co.
1965	WINTERHOLLER MADELON N MRS % 523 1112	R. L. Polk & Co.
1962	VACANT	R. L. Polk & Co.
1948	WINTERHOLLER J V MRS R	Southern Bell Telephone & Telegraph Co.

305 9TH ST

Year	Uses	Source
1970	APARTMENTS	R. L. Polk & Co.
	1 GARFIELD LOUIS T	R. L. Polk & Co.
	2 SAMPSON RALPH H	R. L. Polk & Co.
	3 STIMMET HAROLD F	R. L. Polk & Co.
1965	GARFIELD LOUIS T % 522 7210	R. L. Polk & Co.
	SAMPSON RALPH H % 523 1625	R. L. Polk & Co.
	MONAHAN JANE M MRS % 524 0769	R. L. Polk & Co.
1962	MONAHAN JANE M MRS	R. L. Polk & Co.
1948	GERONEMUS S A DR DNTST	Southern Bell Telephone & Telegraph Co.
	LEVY JEROME R	Southern Bell Telephone & Telegraph Co.

309 9TH ST

Year	Uses	Source
1970	HUDDLESTON MITCHELL W	R. L. Polk & Co.
1965	FERGUSON ROBT	R. L. Polk & Co.
	SWAN PHILLIP M % 523 6287	R. L. Polk & Co.
1962	VACANT	R. L. Polk & Co.

DRAFT

FINDINGS

313 9TH ST

Year	Uses	Source
1975	Fla Oaks Sch Araex	R. L. Polk & Co.
1970	FERN HALL SCHOOL ANNEX	R. L. Polk & Co.
1965	HERRIOTT EDNA T MRS % 522 2014	R. L. Polk & Co.
1948	BROWNING LAWRENCE R	Southern Bell Telephone & Telegraph Co.

314 9TH ST

Year	Uses	Source
1986	VACANT	R. L. Polk & Co.
1980	Bel Mar Apartments	R. L. Polk & Co.
	Gaddy Christopher	R. L. Polk & Co.
1975	Bel Mar Apartments	R. L. Polk & Co.
	Vacant	R. L. Polk & Co.
1970	BEL-MAR APARTMENTS	R. L. Polk & Co.
	MEYER MINNIE M	R. L. Polk & Co.
1965	BEL MAR APARTMENTS	R. L. Polk & Co.
	MEYER MINNIE	R. L. Polk & Co.
1962	MEYER MINNIE	R. L. Polk & Co.

316 9TH ST

Year	Uses	Source
1986	VACANT	R. L. Polk & Co.
1980	Whitehurst Kim	R. L. Polk & Co.
1975	Gravel Robt	R. L. Polk & Co.
1970	VON BRUNN JAMES	R. L. Polk & Co.
1965	VACANT 316 18	R. L. Polk & Co.
1962	VACANT	R. L. Polk & Co.

318 9TH ST

Year	Uses	Source
1986	VACANT	R. L. Polk & Co.
1980	Brown S	R. L. Polk & Co.
1975	Palmer Colin R % 763 2542	R. L. Polk & Co.
1970	PRUITT PATRICIA	R. L. Polk & Co.

DRAFT

Year	Uses	Source
1970	A VAN FLEET HARRY A	R. L. Polk & Co.
1962	TRANSIENTS	R. L. Polk & Co.

320 9TH ST

Year	Uses	Source
2005	ADMIRAL TITLE BLDG	Hill-Donnelly Information Services
	Florida Reporting Svc Inc	Hill-Donnelly Information Services
	Golburgh Lloyd H	Hill-Donnelly Information Services
	Guy Seligman Attorney At Law	Hill-Donnelly Information Services
	Judith A Homko Attorney At Law	Hill-Donnelly Information Services
	Legal Advocates For Brow ard	Hill-Donnelly Information Services
	Myatt Karen A w	Hill-Donnelly Information Services
	Seligman Attorney At Law	Hill-Donnelly Information Services
	Sosa Douglass Georgette	Hill-Donnelly Information Services
1999	ADMIRAL TITLE BLDG	City Publishing Company
	Attomey At Law Guy	City Publishing Company
	Seligman	City Publishing Company
	Blaine H Hibberd PA	City Publishing Company
	Douglass Georgette S	City Publishing Company
	attorney	City Publishing Company
	Forda Reord ng Svc	City Publishing Company
	Gasser Mashall	City Publishing Company
	Law Office Ot	City Publishing Company
	Georgette Sosa	City Publishing Company
	Douglass	City Publishing Company
	i Legal Advocates	City Publishing Company
	For Brow ard	City Publishing Company
	Ofidala International	City Publishing Company
	Rendina Richard F	City Publishing Company
	Seligman Guy J	City Publishing Company
	Attorney At Law	City Publishing Company
	Seligman Guy J Esq	City Publishing Company
	Shore Mark H P A atty	City Publishing Company

DRAFT

FINDINGS

Year	Uses	Source
1999	Tedesco Daniel L atty	City Publishing Company
	Tnngali Joseph	City Publishing Company
1990	ADMIRAL TITLE COMPANY	Southern Bell
	CORDEN DAVID A ATTY	Southern Bell
	GLANTZ RONALD P PA ATTY	Southern Bell
	RYAN JAMES P ATTY	Southern Bell
	TEDESCO DANIEL L ATTY	Southern Bell
	YOUNG DERK A ESQ ATTY	Southern Bell
1986	VACANT	R. L. Polk & Co.
1980	Timmons Danl H % 764 3959	R. L. Polk & Co.
1975	Vacant	R. L. Polk & Co.
1965	VAN FLEET HARRY A % 522 4327	R. L. Polk & Co.
1962	VANFLEET HARRY A	R. L. Polk & Co.
1948	HUNDLEY WM O R	Southern Bell Telephone & Telegraph Co.
	WILLIAMS O K MAJ R	Southern Bell Telephone & Telegraph Co.

325 9TH ST

Year	Uses	Source
1986	VACANT	R. L. Polk & Co.
1980	Florida Oaks priv sch % 463 2014	R. L. Polk & Co.
1975	Florida Oaks priv sch % 522 2014	R. L. Polk & Co.
1970	FERN HALL SCHOOL	R. L. Polk & Co.
1965	FERN HALL SCHOOL % 522 2014	R. L. Polk & Co.
1962	FERN HALL SCH	R. L. Polk & Co.
	HERRIOTT EDNA T MRS	R. L. Polk & Co.

400 9TH ST

Year	Uses	Source
2005	David T Sale Law Offices IP	Hill-Donnelly Information Services
	Fasone Joseph R v	Hill-Donnelly Information Services
	Fasone Joseph R	Hill-Donnelly Information Services
	Gilman & Assoc 2 P	Hill-Donnelly Information Services
	H Scott Hecker Law Offices	Hill-Donnelly Information Services
	Stephen C Bullock Law Office	Hill-Donnelly Information Services

DRAFT

Year	Uses	Source
2005	Ticket Angel Traffic Defense	Hill-Donnelly Information Services
1990	CORYELL F H	Southern Bell
1986	CORYELL FAY H	R. L. Polk & Co.
1980	Coryell Fay H % 467 3272	R. L. Polk & Co.
1975	Coryell Fay H % 522 3272	R. L. Polk & Co.
1970	CORYELL FAY H	R. L. Polk & Co.
1965	CORYELL FAY H % 522 3272	R. L. Polk & Co.
1962	CORYELL FAY H	R. L. Polk & Co.
1948	THOMAS JETTIE MRS R	Southern Bell Telephone & Telegraph Co.

401 9TH ST

Year	Uses	Source
1990	ANDERTON C	Southern Bell

403 9TH ST

Year	Uses	Source
1980	Owen Charlynn	R. L. Polk & Co.
	Mallory Eug % 463 2781	R. L. Polk & Co.
	Sandberg Irene A % 462 8494	R. L. Polk & Co.
	Freeman Jerry L % 764 6803	R. L. Polk & Co.
1975	Owen Charlynn	R. L. Polk & Co.
	Mallory Eug	R. L. Polk & Co.
	Sandberg Irene A % 523 9494	R. L. Polk & Co.
	Dickey Ody	R. L. Polk & Co.
1965	WHIMPLE JEAN G MRS % 523 5656	R. L. Polk & Co.
	VACANT	R. L. Polk & Co.
1962	GODYEAR ELIZ W MRS	R. L. Polk & Co.
1948	GOODYEAR ELIZABETH W R	Southern Bell Telephone & Telegraph Co.
	WASMUS ROBERT B R	Southern Bell Telephone & Telegraph Co.

404 9TH ST

Year	Uses	Source
2005	Bowden ME AV	Hill-Donnelly Information Services
	Fogarty J M AV	Hill-Donnelly Information Services

DRAFT

FINDINGS

Year	Uses	Source
1999	APARTMENTS	City Publishing Company
	Bowden ME	City Publishing Company
	Fogarty JM	City Publishing Company
1990	BOWDEN M E	Southern Bell
	FOGARTY J M	Southern Bell
	MCGLINN C	Southern Bell
1986	APARTMENTS	R. L. Polk & Co.
	1 HENSLER THOS	R. L. Polk & Co.
	2 FOGARTY JOANN	R. L. Polk & Co.
	3 BOWDEN MARY E	R. L. Polk & Co.
	4 MC GLINN CATHY MRS	R. L. Polk & Co.
1980	Apartments	R. L. Polk & Co.
	Hensler Marine % 764 4054	R. L. Polk & Co.
	Farquer Juanita F Mrs	R. L. Polk & Co.
	Bowden Mary E % 463 4211	R. L. Polk & Co.
	No Return	R. L. Polk & Co.
1975	Apartments	R. L. Polk & Co.
	Russ Joseph A % 524 3554	R. L. Polk & Co.
	Farquer Juanita Mrs	R. L. Polk & Co.
	Bowden Mary E % 522 4950	R. L. Polk & Co.
	Mc Glinn C % 524 4990 a	R. L. Polk & Co.
1970	APARTMENTS	R. L. Polk & Co.
	1 JOHNSON A WESLEY	R. L. Polk & Co.
	2 BYERS GEO S	R. L. Polk & Co.
	3 BOWDEN MARY E	R. L. Polk & Co.
	4 GARBE THOS S	R. L. Polk & Co.

407 9TH ST

Year	Uses	Source
2005	Adelphia Capital Mgmt LLC	Hill-Donnelly Information Services
	Cimera James L	Hill-Donnelly Information Services
	La Technologies	Hill-Donnelly Information Services
	Sharpe Project Developments	Hill-Donnelly Information Services

DRAFT

Year	Uses	Source
1999	North Brow ard	City Publishing Company
	Hospital District	City Publishing Company
	Physicians	City Publishing Company
	David EPerioff MD D	City Publishing Company
	Per loff David EMD 0 o	City Publishing Company
	Riesco Architects	City Publishing Company
	Sharpe Project	City Publishing Company
	Developments Inc	City Publishing Company
1986	APARTMENTS	R. L. Polk & Co.
	1 VACANT	R. L. Polk & Co.
	2 VACANT	R. L. Polk & Co.
	3 VACANT	R. L. Polk & Co.
1980	Apartments	R. L. Polk & Co.
	Vacant	R. L. Polk & Co.
	Vacant	R. L. Polk & Co.
	Martz Marilyn	R. L. Polk & Co.
1975	Martz Madeleine Mrs	R. L. Polk & Co.
1970	MARTZ MADELEINE MRS	R. L. Polk & Co.
1965	MARTZ HARRY C MRS	R. L. Polk & Co.
	HAMLIN LE ROY	R. L. Polk & Co.
1962	HESS ROBT L B	R. L. Polk & Co.
1948	LOVEJOY GRACE MRS R	Southern Bell Telephone & Telegraph Co.
	MC DOWELL RUTH M R	Southern Bell Telephone & Telegraph Co.

408 9TH ST

Year	Uses	Source
2005	Rezendes Tina v	Hill-Donnelly Information Services
1999	Birch Blanche	City Publishing Company
	Freeman Rob	City Publishing Company
	Tow nsend Michael	City Publishing Company
1990	BIRCH BLANCHE	Southern Bell
	SCHAPSON J M	Southern Bell
1986	KARTH APARTMENTS	R. L. Polk & Co.

DRAFT

FINDINGS

Year	Uses	Source
1986	1 VACANT	R. L. Polk & Co.
	2 MAGALE GENE	R. L. Polk & Co.
	3 VACANT	R. L. Polk & Co.
	4 MAC DONALD JOHN A	R. L. Polk & Co.
1980	Apartments	R. L. Polk & Co.
	Weakley Maggie	R. L. Polk & Co.
	Heckman H	R. L. Polk & Co.
	Sander Wm F % 463 3995	R. L. Polk & Co.
	Mac Donald John A % 463 5782	R. L. Polk & Co.
1975	Apartments	R. L. Polk & Co.
	Harakay Alex M	R. L. Polk & Co.
	Goller Meade % 524 3291	R. L. Polk & Co.
	Plew a Franklin J	R. L. Polk & Co.
	Mac Donald John A % 525 5782	R. L. Polk & Co.
	Giasi Danl A	R. L. Polk & Co.
	Ekstein A L % 523 5832	R. L. Polk & Co.
	Daw ber Sylvia % 524 1142	R. L. Polk & Co.
	Palmer Frank C	R. L. Polk & Co.
1957	Doddington Ernest W	R. L. Polk & Co.

412 9TH ST

Year	Uses	Source
2005	Kaw ass T v C	Hill-Donnelly Information Services
	Skaf Fran Av	Hill-Donnelly Information Services
1999	Colon Steve Sl	City Publishing Company
	Hunt William	City Publishing Company
	Perez Samatha	City Publishing Company
1990	GRIFFIN BRIAN A	Southern Bell
	HUNT WILLIAM	Southern Bell
	MATHERNE MELVIN P	Southern Bell
	MCGEE DAVID	Southern Bell
1986	APARTMENTS	R. L. Polk & Co.
	1 RITZ CAROL	R. L. Polk & Co.

DRAFT

Year	Uses	Source
1986	2 AMELL S	R. L. Polk & Co.
	3 AHONEN PATRICIA D SEASONAL RES	R. L. Polk & Co.
	4 HARTMANN ERIK	R. L. Polk & Co.
1980	Apartments	R. L. Polk & Co.
	Allbritton M M % 763 2919	R. L. Polk & Co.
	Morales C % 463 5042	R. L. Polk & Co.
	Lemm	R. L. Polk & Co.
	Palmer Frank C % 467 8871	R. L. Polk & Co.

415 9TH ST

Year	Uses	Source
1999	Frankei Jeremy D	City Publishing Company
	Hemple J	City Publishing Company
	Miranda Wanda	City Publishing Company
1990	HOWE GLEN R	Southern Bell
	JONAS L	Southern Bell
	THOMAS RANDALL	Southern Bell
1986	LE BLANC STEVEN	R. L. Polk & Co.
1980	Flynn Francis M % 463 7793	R. L. Polk & Co.
	Vacant	R. L. Polk & Co.
1975	Atkins Wm E	R. L. Polk & Co.
	Hildred Dorice O % 524 8829	R. L. Polk & Co.
1970	MOSER JEROME	R. L. Polk & Co.
1965	HENKELMAN GEO C % 524 6635	R. L. Polk & Co.
	VACANT	R. L. Polk & Co.
1962	HENKELMAN GEO C	R. L. Polk & Co.
1957	Cristie Geo	R. L. Polk & Co.
1948	HAPPY HOURS NURSERY SCHOOL	Southern Bell Telephone & Telegraph Co.
	HERRICK RAY R	Southern Bell Telephone & Telegraph Co.

416 9TH ST

Year	Uses	Source
2005	H Jepson MS AV	Hill-Donnelly Information Services
1970	LE GETTE FRANK	R. L. Polk & Co.

DRAFT

Year	Uses	Source
1965	HART REGINALD W	R. L. Polk & Co.
	DAWSON IVAN	R. L. Polk & Co.
1962	VACANT	R. L. Polk & Co.
1948	BLOUNT T W R	Southern Bell Telephone & Telegraph Co.
	BLOUNT S NURSERY	Southern Bell Telephone & Telegraph Co.

417 9TH ST

Year	Uses	Source
1957	Young Martha Mrs	R. L. Polk & Co.

419 9TH ST

Year	Uses	Source
1957	Watson Jesse S	R. L. Polk & Co.
	Tonguay John	R. L. Polk & Co.

425 9TH ST

Year	Uses	Source
2005	H Cox E Y Jr	Hill-Donnelly Information Services
1957	Norberg Karl Y	R. L. Polk & Co.
	Karls Motel Eastwood Trailer Park	R. L. Polk & Co.

427 9TH ST

Year	Uses	Source
2005	H Caliendo T F A	Hill-Donnelly Information Services
	HSmith D	Hill-Donnelly Information Services

431 9TH ST

Year	Uses	Source
2005	H Keenan J M	Hill-Donnelly Information Services

433 9TH ST

Year	Uses	Source
2005	Knezevich Peter J	Hill-Donnelly Information Services

435 9TH ST

Year	Uses	Source
2005	505 NCL	Hill-Donnelly Information Services

DRAFT

FINDINGS

495 9TH ST

Year	Uses	Source
1990	Ensminger C	Southern Bell

500 9TH ST

Year	Uses	Source
1970	COLLINS SALLY R	R. L. Polk & Co.
1965	VACANT	R. L. Polk & Co.
1962	SHANNON LOUESE N MRS	R. L. Polk & Co.
1948	SHANNON LOUESE MRS R	Southern Bell Telephone & Telegraph Co.

501 9TH ST

Year	Uses	Source
1999	Thomsen TEdw i	City Publishing Company
1990	THOMSEN T EDWARD	Southern Bell
1986	THOMSEN T EDW	R. L. Polk & Co.
1980	Thomsen T Edw % 462 8156	R. L. Polk & Co.
1975	Thomsen T Edw % 523 8156	R. L. Polk & Co.
1970	THOMSEN T EDW	R. L. Polk & Co.
1965	THOMSEN T EDW % 523 8156	R. L. Polk & Co.
1962	THOMSEN EDW	R. L. Polk & Co.
1948	RABB DELLA MRS R	Southern Bell Telephone & Telegraph Co.

504 9TH ST

Year	Uses	Source
1970	TOWNSLEY ROBT	R. L. Polk & Co.
1965	ORVIS AL R	R. L. Polk & Co.
1962	VACANT	R. L. Polk & Co.

505 9TH ST

Year	Uses	Source
1999	Thomsen Todd R	City Publishing Company
1990	JARAMILLO MICHAEL	Southern Bell
1986	FEAGANS CHRISTINE E MRS	R. L. Polk & Co.
1980	Feagans Christine E Mrs % 467 3985	R. L. Polk & Co.
1975	Feagans Christine E Mrs % 524 4985	R. L. Polk & Co.

DRAFT

Year	Uses	Source
1970	FEAGANS CHRISTINE E MRS	R. L. Polk & Co.
1965	FEAGANS CHRISTINE E MRS % 524 4985	R. L. Polk & Co.
1962	FEAGANS CHRISTINE E MRS	R. L. Polk & Co.

509 9TH ST

Year	Uses	Source
2005	Cotrone John F	Hill-Donnelly Information Services
1999	G A Design &Dvlpmt	City Publishing Company
	Perez Samatha	City Publishing Company
	Perez Samatha	City Publishing Company
	Mulhsea Inc	City Publishing Company
1986	JARAMILLO MICHL	R. L. Polk & Co.
1980	Patterson Joan P % 462 7327	R. L. Polk & Co.
	Gibert Lisa L % 462 1592	R. L. Polk & Co.
1975	Patterson Joanne P % 524 9327	R. L. Polk & Co.
	Vacant	R. L. Polk & Co.
1970	HOME & CATERING SERVICE	R. L. Polk & Co.
	GAMBLE ANNA K MRS	R. L. Polk & Co.
1965	HOME & CATERING SERVICE % 522 6264	R. L. Polk & Co.
	GAMBLE ANNA K MRS % 522 6264	R. L. Polk & Co.
	VACANT	R. L. Polk & Co.
1962	HOME & CATERING SERV	R. L. Polk & Co.
	GAMBLE ANNA K MRS	R. L. Polk & Co.
1948	GORSEN HARRY R	Southern Bell Telephone & Telegraph Co.

510 9TH ST

Year	Uses	Source
2005	HARBOR PARK APTS	Hill-Donnelly Information Services
	Butler James E Sr v	Hill-Donnelly Information Services
	Cantwell Robert v	Hill-Donnelly Information Services
	Evrard C v	Hill-Donnelly Information Services
	Kuehn J v	Hill-Donnelly Information Services
	Pogue J v	Hill-Donnelly Information Services
	Tetrault Patrick vv	Hill-Donnelly Information Services

DRAFT

FINDINGS

Year	Uses	Source
2005	Trial By Video Inc i s	Hill-Donnelly Information Services
1999	HARBOR PARK APTS	City Publishing Company
	Camp Laura	City Publishing Company
	Farcy Tom	City Publishing Company
	Harrell Km Km	City Publishing Company
	Kless Ronald	City Publishing Company
	Ochoa Fabnzzio	City Publishing Company
1990	ANDERSON TERRY L	Southern Bell
	HIATT J S	Southern Bell
	PRIETO LUCY	Southern Bell
	SNOW THOMAS C	Southern Bell
1986	HARBOR PARK APARTMENTS	R. L. Polk & Co.
	1 CREASY BRIAN H	R. L. Polk & Co.
	2 OWEN E B	R. L. Polk & Co.
	3 NO RETURN	R. L. Polk & Co.
	4 FARRELL D M	R. L. Polk & Co.
	5 HIATT JEAN MRS	R. L. Polk & Co.
	6 BAVERAWSA JOHN G	R. L. Polk & Co.
	7 GOOD HAZEL MRS	R. L. Polk & Co.
	8 WINNE B	R. L. Polk & Co.
	9 LITTLETON CATHY W	R. L. Polk & Co.
	10 WITHALL HARRY	R. L. Polk & Co.
1980	Harbor Park Apartments	R. L. Polk & Co.
	Haley Helen M	R. L. Polk & Co.
	Cohen Jack % 462 8436	R. L. Polk & Co.
	Jones Janet F Mrs	R. L. Polk & Co.
	Gregg Sal A % 463 3059	R. L. Polk & Co.
	Vacant	R. L. Polk & Co.
	Hiatt Jean	R. L. Polk & Co.
	Micco Andrew J % 764 7137	R. L. Polk & Co.
	Good Hazel	R. L. Polk & Co.
	Gott Gordon L % 462 7219	R. L. Polk & Co.

DRAFT

FINDINGS

Year	Uses	Source
1980	Kern Bruce W % 523 8734	R. L. Polk & Co.
	Wade Danl % 523 1035	R. L. Polk & Co.
1975	Harbor Park Apartments	R. L. Polk & Co.
	Haley Helen M	R. L. Polk & Co.
	Delosh Pat % 524 9345	R. L. Polk & Co.
	Long John D	R. L. Polk & Co.
	Monaco Cath F Mrs % 522 3571	R. L. Polk & Co.
	Hiatt Jean	R. L. Polk & Co.
	Clabaugh Kenneth L	R. L. Polk & Co.
	Lee Mee L % 522 7966	R. L. Polk & Co.
	Gott Gordon L % 523 7219	R. L. Polk & Co.
	Urdea John Jr	R. L. Polk & Co.
	Bridges Robt H	R. L. Polk & Co.
1970	HARBOR PARK APARTMENTS	R. L. Polk & Co.
	1 WARREN ROBT	R. L. Polk & Co.
	2 PARKINS ALLEN R	R. L. Polk & Co.
	3 BROBERG ALAN R	R. L. Polk & Co.
	4 MONACO CATH	R. L. Polk & Co.
	5 ERICKSON HAROLD	R. L. Polk & Co.
	6 HOPKINS GLEN A	R. L. Polk & Co.
	7 PARKER DONALD	R. L. Polk & Co.
	8 GOTT GORDON L	R. L. Polk & Co.
	9 BRANNON WM B	R. L. Polk & Co.
	10 WELCH WM	R. L. Polk & Co.

515 9TH ST

Year	Uses	Source
2005	PALMER APTS	Hill-Donnelly Information Services
	Blanco Alexander	Hill-Donnelly Information Services
	Fanjul Aileen	Hill-Donnelly Information Services
	Florek Donna V	Hill-Donnelly Information Services
	Johnson Kirk A v	Hill-Donnelly Information Services
1999	PALMER APTS	City Publishing Company

DRAFT

FINDINGS

Year	Uses	Source
1999	Frazer Rebecca	City Publishing Company
	Galgano A	City Publishing Company
	Johnson Kirk A	City Publishing Company
	Rude M	City Publishing Company
	Williams DJ J	City Publishing Company
1990	CALLHAN PATRICK	Southern Bell
	LAMOUREUX MAURICE	Southern Bell
1986	PALMER APARTMENTS	R. L. Polk & Co.
	PALMER HAMIL	R. L. Polk & Co.
	1 BRUCE A MRS	R. L. Polk & Co.
	2 VACANT	R. L. Polk & Co.
	3 TRACY C	R. L. Polk & Co.
	4 VACANT	R. L. Polk & Co.
	5 VACANT	R. L. Polk & Co.
	6 VACANT	R. L. Polk & Co.
	7 GRAHAM DIMA	R. L. Polk & Co.
	8 POSTON JERRY MRS	R. L. Polk & Co.
	9 LEVERL AVISH	R. L. Polk & Co.
	10 KING JOHN L	R. L. Polk & Co.
1980	Palmer Apartments	R. L. Polk & Co.
	Chambers Saml A % 463 3218	R. L. Polk & Co.
	Park Fred O % 467 0093	R. L. Polk & Co.
	Lorden Geo J % 522 6417	R. L. Polk & Co.
	Mc Closky Geo A % 463 7210	R. L. Polk & Co.
	Gamble Anna K Mrs % 463 3478	R. L. Polk & Co.
	Bruce Alberta M	R. L. Polk & Co.
	Porter Mark W	R. L. Polk & Co.
	Taylor Geo K % 467 0257	R. L. Polk & Co.
	Fuentes Bob % 764 1756	R. L. Polk & Co.
	Rowen B C % 462 4076	R. L. Polk & Co.
	Post Steven % 462 7318	R. L. Polk & Co.
1975	Palmer Apartments	R. L. Polk & Co.

DRAFT

FINDINGS

Year	Uses	Source
1975	Chambers Saml A % 522 2075	R. L. Polk & Co.
	Hopkins Glen A % 523 7758	R. L. Polk & Co.
	Lorden Geo J % 522 6417	R. L. Polk & Co.
	Mc Closky Geo A % 523 7210	R. L. Polk & Co.
	Settlemeyer Wm P % 523 3541	R. L. Polk & Co.
	Bruce Alberta M	R. L. Polk & Co.
	Carle Walter	R. L. Polk & Co.
	Taylor Geo K % 523 0257	R. L. Polk & Co.
	Bonman Robt % 525 2478	R. L. Polk & Co.
	Park Fred	R. L. Polk & Co.
	Sharpe Lloyd	R. L. Polk & Co.
1970	PALMER APARTMENTS	R. L. Polk & Co.
	1 CHAMBERS SAM	R. L. Polk & Co.
	2 SELLERS CLARA MRS	R. L. Polk & Co.
	3 LORDEN GEO J	R. L. Polk & Co.
	4 TAYLOR GEO K	R. L. Polk & Co.
	5 SETTLEMEYER WM P	R. L. Polk & Co.
	6 KLOPPER H ETHEL	R. L. Polk & Co.
	7 SEARS REEDER W	R. L. Polk & Co.
	8 DE GAFFERLY DAVID	R. L. Polk & Co.
	9 LOUDEN JEAN L	R. L. Polk & Co.
	10 PALMER EVELYN	R. L. Polk & Co.
1965	LAINE HENRY G	R. L. Polk & Co.
1962	VACANT	R. L. Polk & Co.

541 9TH ST

Year	Uses	Source
1962	TRUES GLASS & MIRROR SHOP	R. L. Polk & Co.

610 9TH ST

Year	Uses	Source
1962	BETHANY PRESBY CHURCH AUDITORIUM	R. L. Polk & Co.

DRAFT

FINDINGS

614 9TH ST

Year	Uses	Source
1986	BETHANY PRESBYTERIAN CH AUDITORIUM & OFC	R. L. Polk & Co.
1980	Bethany Presbyterian Ch auditorium & ofc % 522 2518	R. L. Polk & Co.
1975	Bethany Presbyterian Church % 522 5518	R. L. Polk & Co.
1970	BETHANY PRESBYTERIAN CHURCH	R. L. Polk & Co.

615 9TH ST

Year	Uses	Source
2005	Bethany Christian School	Hill-Donnelly Information Services
	Expressw ays To Learning	Hill-Donnelly Information Services
1980	Bethany Presby Wm Scholten Eductnl Bldg	R. L. Polk & Co.
1975	Bethany Presby Educational Bldg % 522 8921	R. L. Polk & Co.
1970	BETHANY PRESBY CH	R. L. Polk & Co.

619 9TH ST

Year	Uses	Source
2005	Centrone Michelle	Hill-Donnelly Information Services
	Wood America	Hill-Donnelly Information Services
1999	Bidw ill John	City Publishing Company
	Castro Lalani	City Publishing Company
1990	HABER BRIAN & LENORE	Southern Bell
1986	BRAMAN RICHD L	R. L. Polk & Co.
1980	American Heritage Sch Classrm	R. L. Polk & Co.
1975	Joynt Robt H	R. L. Polk & Co.
1970	VACANT	R. L. Polk & Co.
1965	GREEN WM P JR % REV 524 1819	R. L. Polk & Co.
	VACANT	R. L. Polk & Co.
1962	VACANT	R. L. Polk & Co.

620 9TH ST

Year	Uses	Source
2005	700 NMC	Hill-Donnelly Information Services

DRAFT

Year	Uses	Source
1990	ROBERTS REES R	Southern Bell
1986	ROBERTS REES R	R. L. Polk & Co.
1980	Roberts Marie C Mrs % 522 5975	R. L. Polk & Co.
1975	Roberts Rees H % 522 5975	R. L. Polk & Co.
1970	ROBERTS REES R	R. L. Polk & Co.
1965	ROBERTS REES R % 522 5975	R. L. Polk & Co.
1962	ROBERTS REES R	R. L. Polk & Co.
1948	WALDINGER F J R	Southern Bell Telephone & Telegraph Co.

700 9TH ST

Year	Uses	Source
1999	From 900 blk SE 1st Ave e to S Federal Hw y	City Publishing Company
	Bermudez Shannon	City Publishing Company
	Tennant Lori	City Publishing Company
	Valentn Vinkel	City Publishing Company
	9TH ST SE	City Publishing Company
	Hallandale FL 33009 Contd	City Publishing Company
	Grossutti K	City Publishing Company
1986	JACKSON ARTH W	R. L. Polk & Co.
1980	Jackson Arth W % 524 1647	R. L. Polk & Co.
1975	Jackson Arth W % 524 1647	R. L. Polk & Co.
1970	JACKSON ARTH W	R. L. Polk & Co.
1965	JACKSON ARTH W % 524 1647	R. L. Polk & Co.
1962	JACKSON ARTH W	R. L. Polk & Co.
1948	STEWART PAUL W R	Southern Bell Telephone & Telegraph Co.

701 9TH ST

Year	Uses	Source
1999	Kelly Cici	City Publishing Company
	Kelly Cici	City Publishing Company
1986	RICKARD L S	R. L. Polk & Co.
1980	Rickard Mary M Mrs % 522 6239	R. L. Polk & Co.
1975	Rickard Mary M Mrs % 522 6239	R. L. Polk & Co.
1970	RICKARD LAWRENCE	R. L. Polk & Co.

DRAFT

Year	Uses	Source
1965	RICKARD LAWRENCE % 522 6239	R. L. Polk & Co.
1962	RICHARD LAURENCE S	R. L. Polk & Co.

704 9TH ST

Year	Uses	Source
2005	H Jowers Steven CA	Hill-Donnelly Information Services
1999	e Jowers Steven	City Publishing Company
1990	LICA GREGORY	Southern Bell
1986	VACANT	R. L. Polk & Co.
1980	Henretta Thos E % 523 6898	R. L. Polk & Co.
1975	Henretta Thos E % 523 6898	R. L. Polk & Co.
1970	HENRETT THOS E	R. L. Polk & Co.
1965	VACANT	R. L. Polk & Co.
1962	HENRETTA THOS E	R. L. Polk & Co.

705 9TH ST

Year	Uses	Source
2005	Berry Jennifer R o	Hill-Donnelly Information Services
	Constanzo Renee C	Hill-Donnelly Information Services
1999	e Shumpert JA	City Publishing Company
1990	MAUZY J D	Southern Bell
1986	WOODALL WM J	R. L. Polk & Co.
1980	Jeffers David A	R. L. Polk & Co.
1975	Steeves Margt M Mrs % 522 1667	R. L. Polk & Co.
1970	STEEVES MARGT MRS	R. L. Polk & Co.
1965	STEEVES WALTER B % 522 1667	R. L. Polk & Co.
1962	STEEVES WALTER B	R. L. Polk & Co.
1948	STEEVES WALTER B R	Southern Bell Telephone & Telegraph Co.

708 9TH ST

Year	Uses	Source
2005	H Bailie P R A	Hill-Donnelly Information Services
1999	Bailie PR	City Publishing Company
1990	BAILIE P R	Southern Bell

DRAFT

Year	Uses	Source
1986	BAILIE PATRICIA R	R. L. Polk & Co.
1980	Bailie Patricia R Mrs % 462 2347	R. L. Polk & Co.
1975	Hannah Wilson A % 527 0427	R. L. Polk & Co.
1970	TANKOVICH LOUIS J	R. L. Polk & Co.
1965	ARBOGAST JACOB C % 522 4493	R. L. Polk & Co.
1962	ARBOGAST JACOB C	R. L. Polk & Co.

709 9TH ST

Year	Uses	Source
2005	H Villasana George A	Hill-Donnelly Information Services
1999	e Wallace Earl E+	City Publishing Company
1990	WAHN PETER & KATHERINE	Southern Bell
1986	WAHN PETER	R. L. Polk & Co.
1980	Wahn Kath K % 462 7656	R. L. Polk & Co.
1975	De Barrenechea Clarissa M Mrs % 523 6086	R. L. Polk & Co.
1970	DE BARRENECHEA CLARISSA	R. L. Polk & Co.
1965	GEORGIANA ANTHONY	R. L. Polk & Co.
1962	GEORGIANA ANTHONY	R. L. Polk & Co.

714 9TH ST

Year	Uses	Source
2005	H Roth L A	Hill-Donnelly Information Services
1986	VACANT	R. L. Polk & Co.
1980	No Return	R. L. Polk & Co.
1975	Fosco Joseph A	R. L. Polk & Co.
1970	GASPONI PRIMO	R. L. Polk & Co.
1965	ADAMS OLIVIA T % 523 2885	R. L. Polk & Co.
1962	ADAMS OLIVIA T	R. L. Polk & Co.

715 9TH ST

Year	Uses	Source
2005	H Cormack K L	Hill-Donnelly Information Services
1986	BOOTES STEVEN	R. L. Polk & Co.
1980	De Vries Anthony G	R. L. Polk & Co.

DRAFT

Year	Uses	Source
1975	Brooks Richd A % 523 7763	R. L. Polk & Co.
1970	GREEN DORIS	R. L. Polk & Co.
1965	BONNIE ELLIOTT % 523 4333	R. L. Polk & Co.
1962	BONNIE ELLIOTT	R. L. Polk & Co.

719 9TH ST

Year	Uses	Source
1986	BEARDSLEY BETSY J	R. L. Polk & Co.
1980	Beardsley Betsy J % 525 9104	R. L. Polk & Co.
1975	Mize Frank % 523 0923	R. L. Polk & Co.
1970	FRANCIS RICHD G	R. L. Polk & Co.
1965	DONN JAYCINTH M MRS % 523 3544	R. L. Polk & Co.
1962	DONN JAYCINTH M MRS	R. L. Polk & Co.

720 9TH ST

Year	Uses	Source
2005	Logioco Arline	Hill-Donnelly Information Services
1999	Maxwell S	City Publishing Company
1990	GARAND K O	Southern Bell
	GARAND RICHARD J	Southern Bell
1986	PHEIFER DONALD G	R. L. Polk & Co.
1980	Pheifer Donald G % 761 1148	R. L. Polk & Co.
1975	Bender Arth % 524 0109	R. L. Polk & Co.
1970	SEMERARO COSMIO R	R. L. Polk & Co.
1965	REDDY MARY G % 525 5334	R. L. Polk & Co.
1962	REDDY MARY G	R. L. Polk & Co.

721 9TH ST

Year	Uses	Source
2005	NCL	Hill-Donnelly Information Services
1999	e Richards WL	City Publishing Company
	e Richards WL	City Publishing Company
1990	LUEDERS MARION	Southern Bell
1986	LEWIS DONALD E	R. L. Polk & Co.

DRAFT

Year	Uses	Source
1980	Steffes Paul Mrs % 463 3513	R. L. Polk & Co.
1975	No Return	R. L. Polk & Co.
1970	BACON PATK R	R. L. Polk & Co.
1965	DENHAM RUSSELL W % 524 6495	R. L. Polk & Co.
1962	MCADAMS BURCK	R. L. Polk & Co.
1948	HARRINGTON R E R	Southern Bell Telephone & Telegraph Co.

800 9TH ST

Year	Uses	Source
1986	INGLES FRANK L	R. L. Polk & Co.
1980	Ingles Frank	R. L. Polk & Co.
1975	Ingles Eug C	R. L. Polk & Co.
1970	HAMILTON E ELIZ MRS	R. L. Polk & Co.
1965	HAMILTON E ELIZ MRS % 522 0997	R. L. Polk & Co.
1962	HAMILTON E ELIZ MRS	R. L. Polk & Co.
1948	HAMILTON J WALTER R	Southern Bell Telephone & Telegraph Co.

801 9TH ST

Year	Uses	Source
2005	Rowney Helen	Hill-Donnelly Information Services
1999	Bnttr C E	City Publishing Company
1990	BRITTAIN ELAINE	Southern Bell
	LINDEMANN ELAINE	Southern Bell
1986	BRITTAIN G ELAINE MRS	R. L. Polk & Co.
1980	Brittain Clarence E % 523 7420	R. L. Polk & Co.
1975	Brittain Clarence E % 523 7420	R. L. Polk & Co.
1970	NELSON LARRY A	R. L. Polk & Co.
1965	COLLINS FRED L % 522 7591	R. L. Polk & Co.
	BOWER OMER B	R. L. Polk & Co.
1962	CAMERY JACK	R. L. Polk & Co.

804 9TH ST

Year	Uses	Source
2005	H Howell John	Hill-Donnelly Information Services

DRAFT

Year	Uses	Source
1990	RICHARD ALFREDO	Southern Bell
1986	FROCKT JERRY B	R. L. Polk & Co.
1980	Coleman Peter J % 763 3973	R. L. Polk & Co.
1975	Wall Don P % 527 0431	R. L. Polk & Co.
1970	WALL DON P	R. L. Polk & Co.
1965	WALL DON P % 522 3720	R. L. Polk & Co.
1962	WALL DON P	R. L. Polk & Co.

805 9TH ST

Year	Uses	Source
2005	H Severino Thomas P AC	Hill-Donnelly Information Services
	H Wallner Anton AC	Hill-Donnelly Information Services
1999	Uebeiacker Michael	City Publishing Company
1990	DEBRUHL D	Southern Bell
1986	DE BRUHL D A	R. L. Polk & Co.
1980	Hayes Esther	R. L. Polk & Co.
	Gilchrist Lester % 763 8761	R. L. Polk & Co.
1970	HAYS ESTHER M MRS	R. L. Polk & Co.
1965	HAYS ESTHER M MRS	R. L. Polk & Co.
1962	VACANT	R. L. Polk & Co.
1948	VIGNOLI JAMES A R	Southern Bell Telephone & Telegraph Co.

806 9TH ST

Year	Uses	Source
1975	Hayes Esther	R. L. Polk & Co.
	Gilchrist Lester % 524 1871	R. L. Polk & Co.

808 9TH ST

Year	Uses	Source
2005	H Ackerman R	Hill-Donnelly Information Services
1999	e Ackeman R	City Publishing Company
1990	BERGSTROM F T	Southern Bell
	BERGSTROM M R	Southern Bell
1986	BERGSTROM MARJORIE R	R. L. Polk & Co.

DRAFT

Year	Uses	Source
1980	Serna Pedro % 524 4800	R. L. Polk & Co.
1975	Serna Pedro % 524 4800	R. L. Polk & Co.
1970	HART GEO O	R. L. Polk & Co.
1965	HART GEO O % 523 0168	R. L. Polk & Co.
1962	HART GEO O	R. L. Polk & Co.

809 9TH ST

Year	Uses	Source
2005	H Martin Jeaneete AC	Hill-Donnelly Information Services
1986	VACANT	R. L. Polk & Co.
1980	Heyman Fred W % 523 2751	R. L. Polk & Co.
1975	Heyman Fred W % 523 2751	R. L. Polk & Co.
1970	MURRELL MAURICE J	R. L. Polk & Co.
1965	SCHOENBERG VALESKA MRS % 523 5204	R. L. Polk & Co.
1962	SCHOENBERG THEO	R. L. Polk & Co.

812 9TH ST

Year	Uses	Source
2005	H Smith David B A	Hill-Donnelly Information Services
1999	Ewalt John W Jr	City Publishing Company
1990	EWALT JOHN W JR	Southern Bell
1986	EWALT JOHN W JR	R. L. Polk & Co.
1980	Ewalt John W Jr % 524 6384	R. L. Polk & Co.
1975	Ewalt John W Jr % 524 6384	R. L. Polk & Co.
1970	HOBBS JAMES B	R. L. Polk & Co.
1965	COLT CHARLES R % 523 3725	R. L. Polk & Co.
1962	COLT CHAS R	R. L. Polk & Co.
1948	HAGEDORN BETTY R	Southern Bell Telephone & Telegraph Co.
	HAGEDORN H F R	Southern Bell Telephone & Telegraph Co.

815 9TH ST

Year	Uses	Source
2005	H Douglass Michael C A	Hill-Donnelly Information Services
1999	Douglass MC	City Publishing Company

DRAFT

Year	Uses	Source
1990	DOUGLASS MICHAEL C	Southern Bell
1986	DOUGLASS MICHL C	R. L. Polk & Co.
1980	Douglass Edith A Mrs % 522 5945	R. L. Polk & Co.
1975	Douglass Edith A Mrs % 522 5945	R. L. Polk & Co.
1970	DOUGLAS EDITH B MRS	R. L. Polk & Co.
1965	MANGIONE ANDRA % 523 8912	R. L. Polk & Co.
1962	BOLTON EMILY M MRS	R. L. Polk & Co.

816 9TH ST

Year	Uses	Source
2005	H Frazer Leslie J A	Hill-Donnelly Information Services
1999	OFrazer Bl i	City Publishing Company
	o Frazer Leslie J	City Publishing Company
1990	FRAZER BILL	Southern Bell
	FRAZER LESLIE J	Southern Bell
1986	FRAZER LESLIE J	R. L. Polk & Co.
1980	Frazer Leslie J % 523 2403	R. L. Polk & Co.
1975	Frazer Leslie J % 523 2403	R. L. Polk & Co.
1970	ELTON REUEL W	R. L. Polk & Co.
1965	ELTON REVEL W	R. L. Polk & Co.
1962	ELTON REUEL W	R. L. Polk & Co.
1948	KIRSCH WILLIAM R	Southern Bell Telephone & Telegraph Co.
	MILLS LEON W R	Southern Bell Telephone & Telegraph Co.

817 9TH ST

Year	Uses	Source
2005	H Jones Joel	Hill-Donnelly Information Services
1999	SLinn AD	City Publishing Company
1990	BRADLEY ELIJAH J	Southern Bell
1986	BRADLEY ELIJAH J	R. L. Polk & Co.
1980	Bradley Elijah J % 523 3535	R. L. Polk & Co.
1975	Bradley Elijah J % 523 3535	R. L. Polk & Co.
1970	BRADLEY ELIJAH J	R. L. Polk & Co.
1965	BRADLEY ELIJAH J % 523 3535	R. L. Polk & Co.

DRAFT

Year	Uses	Source
1962	BRADLEY ELIJAH J	R. L. Polk & Co.
1948	KNARR FREND R	Southern Bell Telephone & Telegraph Co.

820 9TH ST

Year	Uses	Source
2005	H Johnson Steven A	Hill-Donnelly Information Services
1999	Graff R	City Publishing Company
1990	DERCK GARY	Southern Bell
1986	LASSER MARK	R. L. Polk & Co.
1980	Vacant	R. L. Polk & Co.
1975	Vacant	R. L. Polk & Co.
1970	MAHLOVSKY FRANK	R. L. Polk & Co.
1965	MAHLOVSKY FRANK % 524 4148	R. L. Polk & Co.
1962	VACANT	R. L. Polk & Co.

821 9TH ST

Year	Uses	Source
2005	H Aponte Mario A	Hill-Donnelly Information Services
1999	e Achor Ronald M	City Publishing Company
1990	ACHOR RONALD M	Southern Bell
1986	ACHOR RONALD M	R. L. Polk & Co.
1980	Achor Ronald M % 4624616	R. L. Polk & Co.
1975	Schroeder Raymond R % 523 9852	R. L. Polk & Co.
1970	VACANT	R. L. Polk & Co.
1965	BURKHARDT CHRISTIAN MFRS AGT % 522 6483	R. L. Polk & Co.
1962	BURKHARDT CHRISTIAN MFRS AGT	R. L. Polk & Co.
1948	STANTON C H R	Southern Bell Telephone & Telegraph Co.

824 9TH ST

Year	Uses	Source
1990	BROWNING LAWRENCE ARCHT DEERFIELD BEACH FL	Southern Bell

DRAFT

827 9TH ST

Year	Uses	Source
1990	MACKENZIE ANNE	Southern Bell
	MCKENZIE ANNE	Southern Bell
1986	MACKENZIE ANNE	R. L. Polk & Co.
1980	Joiner T Murray % 522 0216	R. L. Polk & Co.
1975	Joiner T Murray % 522 0216	R. L. Polk & Co.
1970	JOINER T MURRAY	R. L. Polk & Co.
1965	JOINER T MURRAY % 522 0216	R. L. Polk & Co.
1962	JOINER T MURRAY	R. L. Polk & Co.
1948	JOINER T M R	Southern Bell Telephone & Telegraph Co.

828 9TH ST

Year	Uses	Source
2005	H Pascoe Emma A	Hill-Donnelly Information Services
1990	DEWSNAP EVERITT	Southern Bell
1986	DEWANAP BARBARA E MRS	R. L. Polk & Co.
1980	Dew snap Barbara Mrs % 764 5741	R. L. Polk & Co.
1975	Rutledge D Lofton % 523 9254	R. L. Polk & Co.
1970	RUTLEDGE D LOFTON	R. L. Polk & Co.
1965	VACANT	R. L. Polk & Co.
1962	WORTHLEY MAX L	R. L. Polk & Co.
1948	PAULER DAVID J R	Southern Bell Telephone & Telegraph Co.

829 9TH ST

Year	Uses	Source
2005	H Brehm Robert A	Hill-Donnelly Information Services
	Brunner E A	Hill-Donnelly Information Services
	Rosso Scott	Hill-Donnelly Information Services
1999	Berger E	City Publishing Company
	Brunner E	City Publishing Company
1990	BRUNNER E	Southern Bell
1986	BRUNNER HAROLD V	R. L. Polk & Co.
1980	Brunner Harold V % 524 1959	R. L. Polk & Co.
1975	Brunner Harold V % 524 1959	R. L. Polk & Co.

DRAFT

Year	Uses	Source
1970	BRUNNER HAROLD V	R. L. Polk & Co.
1965	BRUNNER HAROLD V	R. L. Polk & Co.
1962	BRUNNER HAROLD V	R. L. Polk & Co.
1948	DOYLE H O R	Southern Bell Telephone & Telegraph Co.
	WALZ CARL R	Southern Bell Telephone & Telegraph Co.

229A 9TH ST

Year	Uses	Source
1986	VACANT	R. L. Polk & Co.

25 ½ 9TH ST

Year	Uses	Source
1986	VACANT	R. L. Polk & Co.

403A 9TH ST

Year	Uses	Source
1970	MALLORY EUG	R. L. Polk & Co.

403B 9TH ST

Year	Uses	Source
1970	SHELBURNE LEE	R. L. Polk & Co.

300 ½ 9TH ST

Year	Uses	Source
1986	VACANT	R. L. Polk & Co.

509 ½ 9TH ST

Year	Uses	Source
1986	VACANT	R. L. Polk & Co.

25 1/2 9TH ST

Year	Uses	Source
1970	TRANSIENT	R. L. Polk & Co.
1962	VACANT	R. L. Polk & Co.

DRAFT

FINDINGS

314-20 9TH ST

Year	Uses	Source
1962	BEL-MAR APARTMENTS	R. L. Polk & Co.

212 1/2 9TH ST

Year	Uses	Source
1962	VACANT	R. L. Polk & Co.

300 1/2 9TH ST

Year	Uses	Source
1970	PAULETTE JEANNIE	R. L. Polk & Co.
1962	PARRISH DONNA G MRS	R. L. Polk & Co.

415 1/2 9TH ST

Year	Uses	Source
1970	HATCHER RONALD D	R. L. Polk & Co.
1962	BISCHOFF MARILYN	R. L. Polk & Co.

416 1/2 9TH ST

Year	Uses	Source
1970	WESOLOWSKI GERALD A	R. L. Polk & Co.
1962	WEBB NEAL	R. L. Polk & Co.

509 1/2 9TH ST

Year	Uses	Source
1970	VACANT	R. L. Polk & Co.

ANDREWS AVE

880 ANDREWS AVE

Year	Uses	Source
2005	NCL	Hill-Donnelly Information Services

888 ANDREWS AVE

Year	Uses	Source
2005	LANDMARK BANK BLDG	Hill-Donnelly Information Services
	Ballinger Steven R	Hill-Donnelly Information Services
	Brown Michael W	Hill-Donnelly Information Services

DRAFT

FINDINGS

Year	Uses	Source
2005	Capstone Title 2 F	Hill-Donnelly Information Services
	Coon Holdings Inc I F	Hill-Donnelly Information Services
	Euro Caribe Shipping	Hill-Donnelly Information Services
	Falkanger Snyder Martineau	Hill-Donnelly Information Services
	Fort Lauderdale Poiice Retire	Hill-Donnelly Information Services
	Gill Scott R	Hill-Donnelly Information Services
	Haber & Quinn Inc P	Hill-Donnelly Information Services
	J K Mortgage Group 1 F	Hill-Donnelly Information Services
	B Lloyds Visual Arts 1 s	Hill-Donnelly Information Services
	Snyder W Douglas	Hill-Donnelly Information Services
	Southeastern Cargo Svc	Hill-Donnelly Information Services
	Steinberg & Brown 1 P	Hill-Donnelly Information Services
	Virutal Sage LLC	Hill-Donnelly Information Services
	Southeastern Cargo Svc	Hill-Donnelly Information Services
	Southeastern Cargo Svc	Hill-Donnelly Information Services
1990	ANTHONY JOHN J JR ATTY	Southern Bell
	BERMAN BERNARD PA	Southern Bell
	CARSON LESLIE ATTY SUITE 201	Southern Bell
	COLLINS DAVID W ATTY	Southern Bell
	DICHIARA JOHN B ATTY	Southern Bell
	DIGIULIAN BRUNO L ATTY	Southern Bell
	DIGILIAN & DI CHIARA PA ATTY	Southern Bell
	DISQUE PHILIP A CPA	Southern Bell
	DUNKEL GARY M ATTY	Southern Bell
	EMANUELE MARK A ATTY	Southern Bell
	FARMER GARY M PA	Southern Bell
	GEHL GROUP	Southern Bell
	L & L BUILDERS INC	Southern Bell
	LAMBETH DOUGLAS SATTY SUITE 203A	Southern Bell
	LAW OFFICES OF DAVID L PERKINS SUITE 201	Southern Bell
	MACHEN POWERS DISQUE & BOYLE CPA	Southern Bell
	MCALLISTER J GORDON MD	Southern Bell

DRAFT

FINDINGS

Year	Uses	Source
1990	MONCARZ MARTIN ATTY	Southern Bell
	NICHOLSON ALLENE D ATTY SUITE 201	Southern Bell
	POWERS RAYMOND J CPA	Southern Bell
	PRESLEY MICHAEL ATTY	Southern Bell
	PROFESSIONAL REPORTING SERVICE	Southern Bell
	STANLEY ROBERTA G ATTY	Southern Bell

900 ANDREWS AVE

Year	Uses	Source
2005	Debra P Rochlin Law Offices	Hill-Donnelly Information Services
1990	HAMPTON WAYNE A	Southern Bell
	WAYNES ART	Southern Bell

904 ANDREWS AVE

Year	Uses	Source
2005	Bosco Joseph vv	Hill-Donnelly Information Services
	David Simmons Law Offices Pa	Hill-Donnelly Information Services
	Joseph Bosco Law Offices	Hill-Donnelly Information Services
	Schaet Steven A	Hill-Donnelly Information Services
	Schaet Steven A v	Hill-Donnelly Information Services
	Simmons David vv	Hill-Donnelly Information Services
1999	e Wolverlon A	City Publishing Company
1990	STEPHENS E J	Southern Bell
1975	Busch Edna J Mrs % 522 0210	R. L. Polk & Co.
1970	BUSCH EDNA J MRS	R. L. Polk & Co.
1965	BUSCK FRED J % 522 0977	R. L. Polk & Co.
1962	BUSCH FRED J	R. L. Polk & Co.
1951	BUSCH EDNA S MRS	Southern Directory Company
1948	BUSCH FRED J R	Southern Bell Telephone & Telegraph Co.

905 ANDREWS AVE

Year	Uses	Source
1999	Gradys Bar	City Publishing Company
1975	Gradys Bar beer % 761 9416	R. L. Polk & Co.

DRAFT

Year	Uses	Source
1970	GRADYS BAR BEER	R. L. Polk & Co.
1965	GRADYS BAR BEER % 522 9498	R. L. Polk & Co.
1962	GRADYS BAR	R. L. Polk & Co.
1951	GRADYS PALM TAVERN	Southern Directory Company

908 ANDREWS AVE

Year	Uses	Source
2005	Enterprising Business Strtgs	Hill-Donnelly Information Services
	Representative Ellyn Bogdanoff	Hill-Donnelly Information Services
1999	A Aabbott & Cathy	City Publishing Company
	Bail Bonds	City Publishing Company
1975	Transient	R. L. Polk & Co.
1970	VACANT	R. L. Polk & Co.
1965	JOHNSON BEATRICE MRS % 522 8018	R. L. Polk & Co.
1962	VACANT	R. L. Polk & Co.
1951	WRINKLE JAS F	Southern Directory Company
1948	WRINKLE E E MRS R	Southern Bell Telephone & Telegraph Co.

912 ANDREWS AVE

Year	Uses	Source
2005	A A American Bonding Agency	Hill-Donnelly Information Services
	A All Hour Bail Bonds F	Hill-Donnelly Information Services
	Florida Toxicology Assoc	Hill-Donnelly Information Services
	Sens Mitchell	Hill-Donnelly Information Services
	Tindall Young T	Hill-Donnelly Information Services
1999	t A Dicee Bail Bonds	City Publishing Company
1990	COPELAND GRADY SR	Southern Bell
1975	Copeland W Grady % 523 1698	R. L. Polk & Co.
1970	COPELAND W GRADY	R. L. Polk & Co.
1965	FRESHLEY JACK	R. L. Polk & Co.
1962	SMITH RICHD M	R. L. Polk & Co.
1951	BLODGETT WILLIS R	Southern Directory Company

DRAFT

915 ANDREWS AVE

Year	Uses	Source
1975	Eddys Shoe Service % 524 5671	R. L. Polk & Co.
1970	EDDYS SHOE SERVICE	R. L. Polk & Co.
1965	ALS SOUTHSIDE SHOE REPAIR	R. L. Polk & Co.

916 ANDREWS AVE

Year	Uses	Source
2005	A Able Bail Bonds 1 F	Hill-Donnelly Information Services
	Arnold Bolstein Attorney	Hill-Donnelly Information Services
	Blostein & Heise Law Offices	Hill-Donnelly Information Services
	Brandys Bail Bonds 2 F	Hill-Donnelly Information Services
	Mr Toilet	Hill-Donnelly Information Services
	Wayne H Spath & Assoc F	Hill-Donnelly Information Services
1999	A Able Bail Bonds	City Publishing Company
	A Able Bail Bonds	City Publishing Company
	A All Hour Bail Bonds	City Publishing Company
	A All Night	City Publishing Company
	Bail Bonds	City Publishing Company
	AA 24 hour Bail Bond	City Publishing Company
	& Recovery Agency	City Publishing Company
	Brandy Bai	City Publishing Company
	Spath Brandy of	City Publishing Company
	t Spath Wayne H bonds	City Publishing Company
	AWayne H Spath And	City Publishing Company
	Associates	City Publishing Company
1990	BRANDY BAIL BONDS	Southern Bell
	SPATH BRANDY OFC	Southern Bell
	SPATH WAYNE H BONDS	Southern Bell
1975	Hair Port % 527 5100	R. L. Polk & Co.
1970	DIAZ LUIS PHYS	R. L. Polk & Co.
	JELSTROM HARRY C PHYS	R. L. Polk & Co.
	STERGHOS STRATTON N PBYS	R. L. Polk & Co.
1965	JELSTROM HARRY C PHYS % 524 8513	R. L. Polk & Co.

DRAFT

Year	Uses	Source
1962	JELSTROM HARRY C PHYS	R. L. Polk & Co.
1951	BASSETT REX E	Southern Directory Company
1948	BASSETT REX R	Southern Bell Telephone & Telegraph Co.

917 ANDREWS AVE

Year	Uses	Source
1999	AB&B Bail Bonds	City Publishing Company
	AHarrys Bike Shop	City Publishing Company
	Lidas Barber	City Publishing Company
	Hairstyling	City Publishing Company
	Hairstyling	City Publishing Company
1975	Tropical Electronic Parts Co % 523 9961	R. L. Polk & Co.
1970	BOND CLEANERS & LAUNDRY INC	R. L. Polk & Co.
1965	BOND CLEANERS C LAUNDRY INC BE % 522 9398	R. L. Polk & Co.
1962	BOND CLNS & LNDRY	R. L. Polk & Co.
	ACURATE SPEEDOMETER SERV	R. L. Polk & Co.

950 ANDREWS AVE

Year	Uses	Source
2005	951 NCL	Hill-Donnelly Information Services
	Lindas Barber & Hairstyling	Hill-Donnelly Information Services
	Lindas Barber & Hairstyling	Hill-Donnelly Information Services
1999	AQUATHIN CORP	City Publishing Company
	AQUATHIN CORP	City Publishing Company
1990	AMERICA S BEST CONTACTS POMP	Southern Bell
	CO-OPTICS INC POMP	Southern Bell
1970	FOWLER RICHD	R. L. Polk & Co.

951 ANDREWS AVE

Year	Uses	Source
1999	GRI ROOFING & SHEET METAL CONTRACTOR COMMERCIAL & INDSTRL ROOFING SPECIALIS	City Publishing Company

DRAFT

FINDINGS

1000 ANDREWS AVE

Year	Uses	Source
2005	Multi Unit Address	Hill-Donnelly Information Services
	007 Bonds Inc S F	Hill-Donnelly Information Services
	A Aachen Express Bail i F	Hill-Donnelly Information Services
	A 2a Nikki Star Bail Bonds	Hill-Donnelly Information Services
	Bail Bonds Inc F	Hill-Donnelly Information Services
	Casacci Joseph R	Hill-Donnelly Information Services
	Casacci Joseph R	Hill-Donnelly Information Services
	Jonathan A Yellin Pa 1 P	Hill-Donnelly Information Services
	Mitchell J Olin Law Offices	Hill-Donnelly Information Services
	Pilkey James C	Hill-Donnelly Information Services
	Sanson Kline Jacomino & Co	Hill-Donnelly Information Services
	Van E Anastasiou Law Offices	Hill-Donnelly Information Services
1999	0D F Mc Knnht Constm	City Publishing Company
1990	CALDWELL MC KNIGHT CONSTRUCTION CO INC	Southern Bell
1975	Jones Harry F phys % 523 2561	R. L. Polk & Co.
1970	CLEMENT BAXTER L PHYS	R. L. Polk & Co.
	IMPACT ADVERTISING SERVICE	R. L. Polk & Co.
1965	HOWLAND ENDA A MRS % 522 1133	R. L. Polk & Co.
1962	HOWLAND C DALLAS DOLL REPR	R. L. Polk & Co.
1951	TOURISTS	Southern Directory Company

1001 ANDREWS AVE

Year	Uses	Source
2005	Multi Unit Address	Hill-Donnelly Information Services
	H Alphonse W	Hill-Donnelly Information Services
	Beller Eric	Hill-Donnelly Information Services
	Beller Eric M	Hill-Donnelly Information Services
	Consumer 1 Mortgage Corp	Hill-Donnelly Information Services
	Florida Association MTG	Hill-Donnelly Information Services
	Michael G Salazar Pa 2 P	Hill-Donnelly Information Services
	Salazar Michael	Hill-Donnelly Information Services

DRAFT

FINDINGS

Year	Uses	Source
2005	Salazar Michael G	Hill-Donnelly Information Services
	Scandinavian Micro Systems Inc	Hill-Donnelly Information Services
	Traffic Legal Ctr I P	Hill-Donnelly Information Services
	2ND Write Stuff Enterprises Inc	Hill-Donnelly Information Services
1990	SPANN & ASSOCIATES FT L	Southern Bell
	COOK PEGGY ANN & ASSOCIATES INC CT REPRTR FT L MIAMI	Southern Bell
	ASCHHEIM ROBERT H ATTY	Southern Bell
	DRUSS & ASCHHEIM PA ATTY	Southern Bell
	PEGGY COOK & ASSOCIATES INC	Southern Bell
	PEREZ SARA MD	Southern Bell
	PROFESSIONAL FINANCIAL ACCOUNTING INC	Southern Bell
1980	KEENA-BERTIAUX INSURANCE FT L FL	R. L. Polk & Co.
	KNOX CHRISTOPHER B ATTY FT LAUDERDALE	Southern Bell
	PURITR LAUREN S CPA FT LAUDERDALE	Southern Bell
	ROSEN & PURITZ CPA FT LAUDERDALE	Southern Bell
1975	Professional Building	R. L. Polk & Co.
	Rosen Jerome L acct % 525 4114	R. L. Polk & Co.
	Puritz Lauren S acct % 525 4114	R. L. Polk & Co.
	Lauderdale Pain Clinic % 525 6366	R. L. Polk & Co.
	American Acupuncture Medical Centers ldrdl pain clinic % 525 6366	R. L. Polk & Co.
	Burdick & Donahoe lw yrs % 523.0585	R. L. Polk & Co.
1951	TOURISTS	Southern Directory Company

1002 ANDREWS AVE

Year	Uses	Source
1965	DOLLY ORIGINALS % 522 0010	R. L. Polk & Co.
1962	VACANT	R. L. Polk & Co.

1004 ANDREWS AVE

Year	Uses	Source
1999	Copeland Bill	City Publishing Company

DRAFT

Year	Uses	Source
1975	Thompson Sew ell L	R. L. Polk & Co.
1970	HINKLE BENNY S	R. L. Polk & Co.
1965	CASCHERA MICHL % 523 8154	R. L. Polk & Co.
1962	VACANT	R. L. Polk & Co.
1951	MOSS BERNARD J	Southern Directory Company

1008 ANDREWS AVE

Year	Uses	Source
2005	Copeland Irene Mrs	Hill-Donnelly Information Services
1999	Copeland Irene Ms Mm	City Publishing Company
	Hairstyling	City Publishing Company
1990	COPELAND IRENE MRS	Southern Bell
1975	Copeland Irene D Mrs % 522 3489	R. L. Polk & Co.
1970	COPELAND IRENE D MRS	R. L. Polk & Co.
1965	COPELAND W GRADY % 522 3489	R. L. Polk & Co.
1962	COPELAND W GRADY	R. L. Polk & Co.
1951	COPELAND W GRADY	Southern Directory Company
1948	COPELAND GRADY MRS R	Southern Bell Telephone & Telegraph Co.

1012 ANDREWS AVE

Year	Uses	Source
1975	Transient 2 Hses 1012 16	R. L. Polk & Co.
1970	VACANT	R. L. Polk & Co.
1965	COOPER FRED V REALTOR % 523 6633	R. L. Polk & Co.
1962	VACANT	R. L. Polk & Co.
1951	DAHLGARD EMMA J MRS	Southern Directory Company
1948	DAHLGARD PAUL R	Southern Bell Telephone & Telegraph Co.

1015 ANDREWS AVE

Year	Uses	Source
1951	TRINITY LUTHERAN SCHOOL	Southern Directory Company
1948	TRINITY LUTHERAN SCHOOL	Southern Bell Telephone & Telegraph Co.

DRAFT

FINDINGS

1016 ANDREWS AVE

Year	Uses	Source
1970	CURRY ALLEN JR -	R. L. Polk & Co.
1965	VACANT	R. L. Polk & Co.
1962	VACANT	R. L. Polk & Co.
1951	TOURISTS	Southern Directory Company

1019 ANDREWS AVE

Year	Uses	Source
1951	DOAK JAS R	Southern Directory Company
1948	GIBSON DALLAS REV R	Southern Bell Telephone & Telegraph Co.

1020 ANDREWS AVE

Year	Uses	Source
1975	Mr Landscape Florist & Garden Shop % 523.4351	R. L. Polk & Co.
1970	STUCKEYS AL MARINE ELECTRONICS	R. L. Polk & Co.
1965	VACANT	R. L. Polk & Co.
	STARKEY FLORENCE E MRS	R. L. Polk & Co.
1962	TEN TWENTY BARBER SHOP	R. L. Polk & Co.
1951	LONGO IGNAZIO	Southern Directory Company
	STANLEYS BARBER SHOP	Southern Directory Company
	JOHNSON H STANLEY	Southern Directory Company

1022 ANDREWS AVE

Year	Uses	Source
1970	HEAD THE BARBER SHOP	R. L. Polk & Co.
1965	FLOIDIAN PEST CONTROL BR % 523 4900	R. L. Polk & Co.
1962	EDEES SNACK SHOP	R. L. Polk & Co.
1951	HOOVERS SNACK SHOP	Southern Directory Company

1024 ANDREWS AVE

Year	Uses	Source
1951	LONGO MICHAEL A	Southern Directory Company
1948	LONGO MICHAEL A R	Southern Bell Telephone & Telegraph Co.

DRAFT

FINDINGS

1025 ANDREWS AVE

Year	Uses	Source
1951	TRINITY LUTHERAN CHURCH	Southern Directory Company

1100 ANDREWS AVE

Year	Uses	Source
1999	Youngmann Charles T	City Publishing Company
	MILWAY CORP	City Publishing Company
1990	COONAN DIVID M	Southern Bell
	HAWKES W DAVID & JOHNNIE	Southern Bell
	WILLS DONNA R	Southern Bell
1975	Transient	R. L. Polk & Co.
1970	VACANT	R. L. Polk & Co.
1965	WESTFALL APARTMENTS WESTFALL J LAMAR % 524 0860	R. L. Polk & Co.
1962	WESTFALL APARTMENTS	R. L. Polk & Co.
	DAEMICKE J BERTRAND W	R. L. Polk & Co.
	WESTFALL J LAMAR	R. L. Polk & Co.
1951	SHELDON APARTMENTS	Southern Directory Company
	KLAR HETTIE K MRS	Southern Directory Company
	1 RYAN JOHN J	Southern Directory Company
	2 RUSH EVERETT E	Southern Directory Company
	4 SHELDON THOS D	Southern Directory Company

1101 ANDREWS AVE

Year	Uses	Source
2005	A Aabbott & Cathy Bail Bonds	Hill-Donnelly Information Services
1999	0 C E Credits Inc	City Publishing Company
	Surveys International	City Publishing Company
1990	DRUSS LEWIS R ATTY	Southern Bell
	FASHION CLEANERS INC	Southern Bell
1975	Mr Landscape Inc % 523 4351	R. L. Polk & Co.
1970	MISTER LANDSCAPE INC	R. L. Polk & Co.
1965	MISTER LANDSCAPE INC LANDSCAPE % 523 4351	R. L. Polk & Co.

DRAFT

Year	Uses	Source
1962	MR LANDSCAPE INC	R. L. Polk & Co.
1951	BUNING THE FLORIST GREENHOUSES	Southern Directory Company

1103 ANDREWS AVE

Year	Uses	Source
2005	Americlean Dry Cleaners	Hill-Donnelly Information Services
1999	ADominos Pizza	City Publishing Company
1990	DOMINO S PIZZA WLTN MNRS	Southern Bell

1116 ANDREWS AVE

Year	Uses	Source
2005	H Wells Gordon T	Hill-Donnelly Information Services
	2ND Write Stuff Enterprises Inc	Hill-Donnelly Information Services
	2ND Write Stuff Enterprises Inc	Hill-Donnelly Information Services
1999	Wells Gordon TII	City Publishing Company
1990	WELLS GORDON T II	Southern Bell
1975	Wells Herbert W % 522.1864	R. L. Polk & Co.
1970	WARD G DUDLEY	R. L. Polk & Co.
1965	VACANT	R. L. Polk & Co.
1962	VACANT	R. L. Polk & Co.
1951	WELLS GORDON T	Southern Directory Company
1948	WELLS G T R	Southern Bell Telephone & Telegraph Co.

1136 ANDREWS AVE

Year	Uses	Source
1965	KAUFMAN ALBERT E CHIROPRACTOR % 522 4561	R. L. Polk & Co.
1962	KAUFMAN ALBERT E CHIROPRACTOR	R. L. Polk & Co.
1951	KAUFMAN ALBERT E DR	Southern Directory Company
1948	KAUFMAN A E DR CHIROPTR	Southern Bell Telephone & Telegraph Co.

1139 ANDREWS AVE

Year	Uses	Source
1970	ANDREWS AVENUE CHURCH QF CHRIST	R. L. Polk & Co.
1965	ANDREWS AVENUE CHURCH OF CHRIST OFFICE	R. L. Polk & Co.

DRAFT

Year	Uses	Source
1962	ANDREWS AV CH OF CHRIST OFC	R. L. Polk & Co.
1951	DURRENCE J HAROLD	Southern Directory Company

1144 ANDREWS AVE

Year	Uses	Source
2005	Andrews Avenue Shell I R	Hill-Donnelly Information Services
1999	AAndrews Avenue Shell	City Publishing Company
	Hairstyling	City Publishing Company
1990	ADOLFOS EXXON	Southern Bell
1975	Henrys Exxon % 522 0495	R. L. Polk & Co.
1970	ANDYS ENCO SERVICE STATION	R. L. Polk & Co.
1965	SCHULTZIES CROSS TOWN RESTAURANT % 524 9888	R. L. Polk & Co.
1962	CROSS TOWN RESTR	R. L. Polk & Co.
1951	PARKMOOR THE LUNCHES	Southern Directory Company

1153 ANDREWS AVE

Year	Uses	Source
2005	Women In Distress 2 G	Hill-Donnelly Information Services
	2ND Write Stuff Enterprises Inc	Hill-Donnelly Information Services
	2ND Write Stuff Enterprises Inc	Hill-Donnelly Information Services
1990	CHURCH OF CHRIST ANDREWS AVENUE	Southern Bell
	SAVAGE HAROLD CLRGY	Southern Bell
1975	Andrews Avenue Church Of Christ % 523 4323	R. L. Polk & Co.
	Andrews Avenue Day Care Center % 527 4081	R. L. Polk & Co.
1970	ANDREWS AVENUE CHURCH OF CHRIST	R. L. Polk & Co.
1965	ANDREWS AVENUE CHURCH OF CHRIST % 523 4323	R. L. Polk & Co.
1962	ANDREWS AV CH OF CHRIST	R. L. Polk & Co.

DRAFT

FINDINGS

FEDERAL HWY

618 FEDERAL HWY

Year	Uses	Source
1999	BUSINESS LISTING	City Publishing Company
	Cioffi Lou	City Publishing Company
	Cioffi Lou	City Publishing Company

620 FEDERAL HWY

Year	Uses	Source
2005	Tunnel Tire & Performance	Hill-Donnelly Information Services
1999	ADayton Tr Ft Lauderd I	City Publishing Company
	ATunnel Tire&	City Publishing Company
	Performance	City Publishing Company

621 FEDERAL HWY

Year	Uses	Source
2005	Multi Unit Address	Hill-Donnelly Information Services
	Casteel Wynne M Jr	Hill-Donnelly Information Services
	Catherine Roselli Law Office	Hill-Donnelly Information Services
	Cullen Philip M III	Hill-Donnelly Information Services
	Daniel P Ehmke CPA	Hill-Donnelly Information Services
	Ehmke Dan CPA	Hill-Donnelly Information Services
	Miller & Zachman i P	Hill-Donnelly Information Services
	Patrice Paldino Law Offices	Hill-Donnelly Information Services
	Continued	Hill-Donnelly Information Services
	Sigma Business Solutions Inc	Hill-Donnelly Information Services
	Voight Joann Head CPA	Hill-Donnelly Information Services
1990	BERKOWITZ MAURICE ATTY	Southern Bell
	CASSEL CHARLES T OFC	Southern Bell
	COURT RITE INC DETCTVE AGCY	Southern Bell
	KOENIG JULIE ATTY	Southern Bell
	KOENIG JULIE ATTY	Southern Bell
	KOENIG & MARKLEY ATTY	Southern Bell
	LIEBER J ROLAND LANDSCPE ARCHT	Southern Bell

DRAFT

Year	Uses	Source
1990	LIEBER UECKER PA LANDSCPE ARCHT	Southern Bell
	MARKLEY BARBARA ATTY	Southern Bell
	MILLER WILLIAM G JR ATTY	Southern Bell
	MILLER AND ZACHMAN PA	Southern Bell
	UECKER LAND TEAM THE	Southern Bell
	UECKER RAYMOND L JR LANDSCAPE ARCHT	Southern Bell
	ZACHMAN ALICIA ATTY	Southern Bell

626 FEDERAL HWY

Year	Uses	Source
2005	NCL	Hill-Donnelly Information Services
1990	STANLEYS BEER AND WINE	Southern Bell

632 FEDERAL HWY

Year	Uses	Source
2005	Workscapes South 1 R	Hill-Donnelly Information Services
	Workscapes South LLC	Hill-Donnelly Information Services
1990	FLORIDA STATIONERS	Southern Bell
	FLORIDA STATIONERS	Southern Bell
	FLORIDA STATIONERS PRINTING DEPT	Southern Bell

633 FEDERAL HWY

Year	Uses	Source
2005	FIRST UNION BLDG	Hill-Donnelly Information Services
	Anthony John J Jr	Hill-Donnelly Information Services
	Braverman Hodes Pl	Hill-Donnelly Information Services
	Carcioppolo William	Hill-Donnelly Information Services
	Carroll James F	Hill-Donnelly Information Services
	Cocalis Reid A	Hill-Donnelly Information Services
	Conrad & Scherer 2 P	Hill-Donnelly Information Services
	H Cooney D F	Hill-Donnelly Information Services
	Cronin Morgan	Hill-Donnelly Information Services
	Delvecchio Wendy A	Hill-Donnelly Information Services
	Equitable Financial Group Inc	Hill-Donnelly Information Services

DRAFT

Year	Uses	Source
2005	Esquire Depositon Inc	Hill-Donnelly Information Services
	Fitzgerald Ronald A	Hill-Donnelly Information Services
	Friedman Robert E	Hill-Donnelly Information Services
	Gardiner William L III	Hill-Donnelly Information Services
	Genovese Gary S	Hill-Donnelly Information Services
	Gilbertrose Ellen G	Hill-Donnelly Information Services
	Hall W Earl	Hill-Donnelly Information Services
	Hussey Richard F	Hill-Donnelly Information Services
	Jeffrey H Wolfson Law Offices	Hill-Donnelly Information Services
	Kalagher Janine R	Hill-Donnelly Information Services
	Larkin Paul R Jr	Hill-Donnelly Information Services
	Leeds Mark J	Hill-Donnelly Information Services
	A Manes & Saperstein 1 P	Hill-Donnelly Information Services
	A Manes Michael B	Hill-Donnelly Information Services
	Marx Douglas T	Hill-Donnelly Information Services
	Mattel Harvey K AV	Hill-Donnelly Information Services
	Mcneill Kevin A	Hill-Donnelly Information Services
	Petti Angel	Hill-Donnelly Information Services
	Platinum Investment Corp	Hill-Donnelly Information Services
	Reidhammer Susanne E	Hill-Donnelly Information Services
	Reynolds Vanessa A	Hill-Donnelly Information Services
	Rodriguez Catherine M	Hill-Donnelly Information Services
	Spaulding Linda Rae	Hill-Donnelly Information Services
	Yon David P	Hill-Donnelly Information Services
	Platinum Investment Corp	Hill-Donnelly Information Services
	Platinum Investment Corp	Hill-Donnelly Information Services
1990	GRIMMETT THOMAS T ATTY FT L	Southern Bell
	KORTHALS CANDICED ATTY FT L	Southern Bell
	LAUDERDALE REPORTING SERVICE INC FT L	Southern Bell
	BLACKBURN ACE J JR ATTY	Southern Bell
	CARCIOPPOLO WILLIAM ATTY	Southern Bell
	CASTER MAXINE ATTY	Southern Bell

DRAFT

Year	Uses	Source
1990	CONRAD REX ATTY	Southern Bell
	CONRAD SCHERER & JAMES ATTY	Southern Bell
	COONEY DAVID F ATTY	Southern Bell
	EYLER BONNIE ATTY	Southern Bell
	FIRST UNION NATIONAL BANK OF FLORIDA BANKING LOCATIONS	Southern Bell
	GENOVESE GARY S ATTY	Southern Bell
	HALICZER JAMES S ATTY	Southern Bell
	JAMES GORDON III ATTY	Southern Bell
	KASHI JOSEPH S ATTY	Southern Bell
	LANCE VICTOR ATTY	Southern Bell
	LINGERFELDT MARY S ATTY	Southern Bell
	MATTSON MICHAEL C ATTY	Southern Bell
	MOREHEAD CHARLES A II ATTY	Southern Bell
	PAYNE TIMOTHY J ATTY	Southern Bell
	PEDISICH MARK A ATTY	Southern Bell
	PETTIS EUGENE K ATTY	Southern Bell
	RICHARDS JOHN H ATTY	Southern Bell
	ROSS NANCY E ATTY	Southern Bell
	SCHERER WILLIAM R ATTY	Southern Bell
	SHEA VALERIE ATTY	Southern Bell
	SYDNOR WILLIAM W ATTY	Southern Bell

648 FEDERAL HWY

Year	Uses	Source
1990	LARRY ROWE INC RL EST	Southern Bell

700 FEDERAL HWY

Year	Uses	Source
2005	7 Eleven 1 R	Hill-Donnelly Information Services
1999	Federal Manne	City Publishing Company
	Consignment	City Publishing Company
	Seven Eleven Stores	City Publishing Company
1990	SEVEN-ELEVEN STORES SERVICE DEPT DAVIE	Southern Bell

DRAFT

FINDINGS

701 FEDERAL HWY

Year	Uses	Source
2005	Omni Pilot Softw are 1 P	Hill-Donnelly Information Services
	Starmark International	Hill-Donnelly Information Services
1999	Elks Lodge 1517 BPOE	City Publishing Company
1990	TWO GUYS PIZZERIA FT LAUD	Southern Bell
	TWO GUYS ITALIAN RESTAURANTS PLTN	Southern Bell

702 FEDERAL HWY

Year	Uses	Source
2005	French Touch	Hill-Donnelly Information Services
1999	A French Touch Thetir	City Publishing Company
1990	FRENCH TOUCH THE TIR	Southern Bell

704 FEDERAL HWY

Year	Uses	Source
2005	Achtamar USA Inc 1 R	Hill-Donnelly Information Services
	Dow ntow n Paw n Shop 1 R	Hill-Donnelly Information Services
1999	ADow ntow n Paw n	City Publishing Company
1990	DOWNTOWN PAWNSHOP	Southern Bell

705 FEDERAL HWY

Year	Uses	Source
2005	24 Hour 7 Day Emergency	Hill-Donnelly Information Services
1990	REHEIS CRAIG C	Southern Bell
	REHEIS STUDIO ART GALLERY	Southern Bell

706 FEDERAL HWY

Year	Uses	Source
2005	24 Hour 7 Day Emergency	Hill-Donnelly Information Services
	New River Pizza Inc 1 R	Hill-Donnelly Information Services
1990	JET SET WASHHOUSE	Southern Bell

DRAFT

708 FEDERAL HWY

Year	Uses	Source
1990	ALLSTATE INSURANCE COMPANIES DEERFIELD BEACH	Southern Bell

718 FEDERAL HWY

Year	Uses	Source
2005	Fred Hunters Funeral Homes	Hill-Donnelly Information Services
1999	ABlackburn Funeral Hm	City Publishing Company
	ACremation By Fred	City Publishing Company
	Hunters	City Publishing Company
	Fred Hunters	City Publishing Company
	Funeral Homes	City Publishing Company
	Hollyw ood Memorial	City Publishing Company
	Gardens 0 a	City Publishing Company
	Hunters Fred Funeral	City Publishing Company
	Homes Crematory	City Publishing Company
	Cemetenes	City Publishing Company
	AWadlngton Brow n	City Publishing Company
	Cooper Funeral Home	City Publishing Company
1990	BLACKBURN FUNERAL HOME	Southern Bell

728 FEDERAL HWY

Year	Uses	Source
1990	EXECUTIVE TRANSPORTATION SYSTEMS DANIA FT L	Southern Bell

766 FEDERAL HWY

Year	Uses	Source
1990	D & S AUTO COLOR INC DELR BCH	Southern Bell

777 FEDERAL HWY

Year	Uses	Source
2005	Eagle Real Estate Svc 2 F	Hill-Donnelly Information Services
	Keagy Philip v	Hill-Donnelly Information Services
	Prudential First Commercial	Hill-Donnelly Information Services
	Prudential Florida 1st Realty	Hill-Donnelly Information Services

DRAFT

Year	Uses	Source
2005	Prudential Florida Realty	Hill-Donnelly Information Services
	Whiddon Gene A v	Hill-Donnelly Information Services
1999	Keagy Philip Ri at	City Publishing Company
	Keagy Whrddon & Co	City Publishing Company
	Travelrn Baby	City Publishing Company
	Vacker Mark MD	City Publishing Company
	Whiddon Gene A RI E	City Publishing Company
1990	MCLANAHAN J C POMPANO BEACH FL	Southern Bell
	SIZZLER STEAK SEAFOOD SALAD PLTN	Southern Bell

789 FEDERAL HWY

Year	Uses	Source
2005	Multi Unit Address	Hill-Donnelly Information Services
	Berman Nolan MD	Hill-Donnelly Information Services
	Caldw ell George Jr	Hill-Donnelly Information Services
	Caldw ell George L Jr MD	Hill-Donnelly Information Services
	Danoff Burton	Hill-Donnelly Information Services
	Holy Cross Sports Medicine	Hill-Donnelly Information Services
	Kanell Daniel MD	Hill-Donnelly Information Services
	Orthopeadic Sports Medicine	Hill-Donnelly Information Services
	Puranik Vasanti v	Hill-Donnelly Information Services
	Relkin Amy MD	Hill-Donnelly Information Services
	Rio Vista Pediatrics 1 P	Hill-Donnelly Information Services
	Yoldas Erol A MD	Hill-Donnelly Information Services

790 FEDERAL HWY

Year	Uses	Source
1990	BROWARD COUNTY OF-	Southern Bell

800 FEDERAL HWY

Year	Uses	Source
1990	FLORIDA OAKS SCHOOL	Southern Bell

DRAFT

817 FEDERAL HWY

Year	Uses	Source
2005	Rio Vista Shell 1 R	Hill-Donnelly Information Services
1999	Rio Vista Shell	City Publishing Company
1990	ACADEMY TROPHIES AND AWARDS INC DEERFIELD BEACH FL	Southern Bell
	LIPPUCCI NICK R SERV STA	Southern Bell
	RIO VISTA SHELL	Southern Bell

819 FEDERAL HWY

Year	Uses	Source
1990	ANTIQUES BY JO DEERFIELD	Southern Bell

821 FEDERAL HWY

Year	Uses	Source
1999	BUILDING	City Publishing Company
	ABrown Jana Ranien	City Publishing Company
	attorney	City Publishing Company
	Casteel W M Jratty	City Publishing Company
	Cullen Philip M III	City Publishing Company
	AEhmke Daniel P CPA	City Publishing Company
	Miller & Zachman PA	City Publishing Company
	Miller William G Jr	City Publishing Company
	Rosellr Cathenne L	City Publishing Company
	Law Office	City Publishing Company
	Voight Jo Ann	City Publishing Company
	Head PACPA	City Publishing Company
	Wolf Valys PA atty	City Publishing Company
	AZachman Arciaatty	City Publishing Company
	FIRST UNION BLDG	City Publishing Company
	First Federal Bank Bldg	City Publishing Company
	AAbadm Ramonatty	City Publishing Company
	Anthany John Jratty	City Publishing Company
	Blake Amy Matty	City Publishing Company
	Brandy Dominic L Atty	City Publishing Company

DRAFT

FINDINGS

Year	Uses	Source
1999	A Brow ard Reporting Svi	City Publishing Company
	Carcroppolo Wm all	City Publishing Company
	ACarroll James Fatty	City Publishing Company
	Carrotl James FAtty	City Publishing Company
	Cocalis Reid Aatt	City Publishing Company
	A Collrns David Waty	City Publishing Company
	A Conrad Rex atty	City Publishing Company
	AConrad Scherer&	City Publishing Company
	Jenneattys	City Publishing Company
	Cooney Lynn Futch	City Publishing Company
	attorney	City Publishing Company
	DAnrel o Phil A Ally	City Publishing Company
	ADelvecchlo Wendy A	City Publishing Company
	Eckhart James MAtt	City Publishing Company
	A Epstein James Aatty	City Publishing Company
	Equitable Bank	City Publishing Company
	Fizgerald Ronald A	City Publishing Company
	attorney	City Publishing Company
	AFrevala Albert L Jr	City Publishing Company
	attorney	City Publishing Company
	AFuich Matone Lynn	City Publishing Company
	attorney	City Publishing Company
	Genovese Gary Sat	City Publishing Company
	Grlbert Rose	City Publishing Company
	Elen TPA	City Publishing Company
	A Hall W Earlatt a	City Publishing Company
	Hussey Richard Fatty	City Publishing Company
	A Jenne K C ll atty	City Publishing Company
	AKalagher Janine R	City Publishing Company
	attorney	City Publishing Company
	AKisslan Kimberlyatty	City Publishing Company
	Larkan Paul R Jr	City Publishing Company

DRAFT

Year	Uses	Source
1999	attorney	City Publishing Company
	Lauderdale Reporting	City Publishing Company
	Service Inc	City Publishing Company
	Leeds Mark J atty	City Publishing Company
	Leeds Mark J PA	City Publishing Company
	Lettnan Manlynatty	City Publishing Company
	Manes & Saperstein PA	City Publishing Company
	Manes Michael B Atly	City Publishing Company
	Manes Michael B Atly	City Publishing Company
	Manes Michael B Atly	City Publishing Company
	FIRST UNION BLDG Contd	City Publishing Company
	Marx Douglas T ally	City Publishing Company
	A Mattel Harvey K ally	City Publishing Company
	Mc Cartney Shan L	City Publishing Company
	Pett Angel Ally	City Publishing Company
	Retarl Media Systems	City Publishing Company
	Reynolds Vanessa A	City Publishing Company
	attorney	City Publishing Company
	A Rodriguez Cafthenne M	City Publishing Company
	Romanello Nicholas W	City Publishing Company
	Saperstein Scott Atty	City Publishing Company
	lScherer lll William r R	City Publishing Company
	attomey	City Publishing Company
	Scherer Wm Ra	City Publishing Company
	Seaman Charles W atty	City Publishing Company
	ASpauldrng Linda Rae	City Publishing Company
	attorney	City Publishing Company
	Stern Martin D ally	City Publishing Company
	Wolfson Jeffreyatty	City Publishing Company

848 FEDERAL HWY

Year	Uses	Source
1990	SHIFT SHACK POMPAN BEACH FL	Southern Bell

DRAFT

FINDINGS

849 FEDERAL HWY

Year	Uses	Source
1990	RUDERMAN MARK J DO DFLD	Southern Bell
	WETTLIN BROOKS PHD DFLD	Southern Bell

880 FEDERAL HWY

Year	Uses	Source
2005	Hope For The Home Ministry	Hill-Donnelly Information Services
	Rio Vista Community Church	Hill-Donnelly Information Services
1999	Bethany Christian Sen	City Publishing Company
	Hope For The Home	City Publishing Company
	Ministry	City Publishing Company
	Rio Vista Community	City Publishing Company
	Church PCA	City Publishing Company
1990	BETHANY CHRISTIAN SCHOOL	Southern Bell
	BETHANY PRESBYTERIAN CHURCHPCA	Southern Bell
	HOPE FOR THE HOME MINISTRY	Southern Bell

900 FEDERAL HWY

Year	Uses	Source
2005	Cheeburger Cheeburger	Hill-Donnelly Information Services
	Vic & Irvs Of Florida	Hill-Donnelly Information Services
1990	STEAK N EGG KITCHEN	Southern Bell

901 FEDERAL HWY

Year	Uses	Source
2005	MCGEE WHIDDON BLDG 901 Condo Inc I F	Hill-Donnelly Information Services
	Aflac	Hill-Donnelly Information Services
	Aflac 1 F	Hill-Donnelly Information Services
	Commercial Real Estate	Hill-Donnelly Information Services
	F	Hill-Donnelly Information Services
	Gene M Jones Insurance I F	Hill-Donnelly Information Services
	H Joyner W A Sr Av	Hill-Donnelly Information Services
	Kleiman Evan M	Hill-Donnelly Information Services
	Lexant Title	Hill-Donnelly Information Services

DRAFT

FINDINGS

Year	Uses	Source
2005	M S Architects P	Hill-Donnelly Information Services
	Menu Vantage 1 R	Hill-Donnelly Information Services
	Mes 1 P	Hill-Donnelly Information Services
	Moore Keith E DDS	Hill-Donnelly Information Services
	Rodriguez Design Group I P	Hill-Donnelly Information Services
	Seagate Properties	Hill-Donnelly Information Services
	Snow Skiing Club Of Greater FT	Hill-Donnelly Information Services
	H Soloman MS A	Hill-Donnelly Information Services
	Solomon Mark S	Hill-Donnelly Information Services
	Weisberg Justin B	Hill-Donnelly Information Services
	A Wilkes John v	Hill-Donnelly Information Services
	Wilkes John P	Hill-Donnelly Information Services
1999	MCGEE WHIDDON BLDG	City Publishing Company
	Brock R F psy D PA	City Publishing Company
	ACentury 21 Mc Gee	City Publishing Company
	Associates realtors	City Publishing Company
	Commercial Real Eat	City Publishing Company
	Dvlpmt Consultants	City Publishing Company
	Eagle Auction Co	City Publishing Company
	Eagle Property Mgt	City Publishing Company
	AJones Gene M ins	City Publishing Company
	Kleaman Even M Esq	City Publishing Company
	r Leary Bnan Fatty	City Publishing Company
	ALeary Brian F PA	City Publishing Company
	Mc Gee & Associates	City Publishing Company
	Realtors	City Publishing Company
	Mc Gee Wm Lrl est	City Publishing Company
	MS FROM Architects 0 D	City Publishing Company
	PTI FROM Resource Group	City Publishing Company
	Rentourms Ann LCSW	City Publishing Company
	Rentourms Ann LCSW	City Publishing Company
	ASanches Miguel Archt	City Publishing Company

DRAFT

Year	Uses	Source
1999	ASnow Skiing Club Of	City Publishing Company
	Greater Ft Ldle Inc	City Publishing Company
	Soiomon Mark S Esq	City Publishing Company
	AWalker Jeffrey J PA	City Publishing Company
1990	GREEN BRUCE DAVID P A ATTY FT L	Southern Bell
	SMITH JEFFERY A ATTY FT L	Southern Bell
	SOLOMON MARK ATTY FT L	Southern Bell
	THIBIDEAU LANCE J ATTY FT L	Southern Bell
	COMMERCIAL REAL ESTATE DEVELOPMENT CONSULTANTS INC	Southern Bell
	CURRAN JAMES ATTY	Southern Bell
	EAGLE PROPERTY MANAGEMENT	Southern Bell
	JONES GENE M INS	Southern Bell
	MADAWASKA BRICK & BLOCK INC CONCRTE PRODS	Southern Bell
	MCGEE-WHIDDON & CO	Southern Bell
	MCGEE WILLIAM L RL EST	Southern Bell
	NW 27TH AVENUE TRUST STORAGE	Southern Bell
	ORANGE LEAF STORAGE	Southern Bell
	SHANNON DEREK W CONTR	Southern Bell
	SNOW SKIING CLUB OF GREATER FT LAUDERDALE INC	Southern Bell
	TEETER CORINNE JANE CSP	Southern Bell
	WHIDDON GENEA RL EST	Southern Bell

903 FEDERAL HWY

Year	Uses	Source
2005	Na	Hill-Donnelly Information Services

908 FEDERAL HWY

Year	Uses	Source
2005	H Sandefur G VA	Hill-Donnelly Information Services

DRAFT

FINDINGS

920 FEDERAL HWY

Year	Uses	Source
1990	COLONY INTERIORS INC DEERFIELD BEACH FL	Southern Bell

940 FEDERAL HWY

Year	Uses	Source
1990	GOLD COAST VOLVO POMPANO BEACH FL	Southern Bell
	VOLVO GOLD COAST POMPANO BEACH FL	Southern Bell

950 FEDERAL HWY

Year	Uses	Source
2005	Na	Hill-Donnelly Information Services
1990	ABEL & JACOBSON PA LAW OFFICES	Southern Bell

955 FEDERAL HWY

Year	Uses	Source
2005	BROWARD COUNTY OFFICES	Hill-Donnelly Information Services
	Broward County Bldg & Permit	Hill-Donnelly Information Services
	Broward County Licenses	Hill-Donnelly Information Services
	Broward County Rules & Appeals	Hill-Donnelly Information Services
1999	BROWARD COUNTY OFFICES	City Publishing Company
	ABroward Co	City Publishing Company
	Board Of Rules	City Publishing Company
	& Appeals	City Publishing Company
	South Florida	City Publishing Company
	ABroward Co	City Publishing Company
	Bldg & Permitting	City Publishing Company
	Permit Information	City Publishing Company
	Broward Co	City Publishing Company
	Rules & Appeals Bd	City Publishing Company
	Construction	City Publishing Company
	Construction	City Publishing Company
1990	BROWARD COUNTY OF-	Southern Bell

DRAFT

Year	Uses	Source
1990	BROWARD COUNTY OF-	Southern Bell
	BROWARD COUNTY OF-	Southern Bell
	BROWARD COUNTY OF LIBRARIES DIVISION	Southern Bell
	BROWARD COUNTY OF PROBATION-MISDEMEANOR/COUNTY-	Southern Bell

1000 FEDERAL HWY

Year	Uses	Source
2005	TARPON RIVER PROFESSIONAL	Hill-Donnelly Information Services
	Branding Group LLC	Hill-Donnelly Information Services
	Bridgenorth USA 1 R	Hill-Donnelly Information Services
	Denison Yacht Sales 1 R	Hill-Donnelly Information Services
	Gaeta Mark L	Hill-Donnelly Information Services
	Continued	Hill-Donnelly Information Services
	Integrated Computer Solutions	Hill-Donnelly Information Services
	Itzler BEllen	Hill-Donnelly Information Services
	Itzler Peter Pa	Hill-Donnelly Information Services
	Kapila & Co 2 P	Hill-Donnelly Information Services
	Peter E Itzler Law Offices	Hill-Donnelly Information Services
	Soneet R Capilla Trustee	Hill-Donnelly Information Services
	Spadaro Donald R	Hill-Donnelly Information Services
1999	TARPON RIVER PROFESSIONAL	City Publishing Company
	Argo Inc	City Publishing Company
	Gaela Mark L atty	City Publishing Company
	AKapila & Co CPAs	City Publishing Company
	Kapla Soneet RCPA	City Publishing Company
	A Soneet R Capilla	City Publishing Company
	Trustee 0 a	City Publishing Company
	Spadaro Dnald Ratty	City Publishing Company
1990	ADAMS REPORTING SERVICE	Southern Bell
	J M J INVESTIGATIONS INC	Southern Bell
	KARMIN CARL S PA	Southern Bell
	LOGAN STEVEN ATTY	Southern Bell

DRAFT

Year	Uses	Source
1990	MACKENZIE ANNE STATE REPRESENTATIVE	Southern Bell
	MILLER RAYMOND C ATTY	Southern Bell
	RODERMAN BARRY G PA	Southern Bell
	RODERMAN GLENN R PA	Southern Bell
	SPADARO DONALD R ESQ	Southern Bell

1005 FEDERAL HWY

Year	Uses	Source
2005	First Church Of Christ Science	Hill-Donnelly Information Services
1999	4 First Church	City Publishing Company
	Of Christ Scientist	City Publishing Company
	Ft Lauderdale	City Publishing Company
1990	FIRST CHURCH OF CHRIST SCIENTIST FT LAUDERDALE	Southern Bell

1007 FEDERAL HWY

Year	Uses	Source
1990	SOUTHEA ST BANK NA BANKING CENTERS	Southern Bell

1008 FEDERAL HWY

Year	Uses	Source
2005	Na	Hill-Donnelly Information Services

1011 FEDERAL HWY

Year	Uses	Source
2005	Singer David W	Hill-Donnelly Information Services

1015 FEDERAL HWY

Year	Uses	Source
1990	ARNST MOTORS AUTO REPRG POMPANO BEACH FL	Southern Bell

1030 FEDERAL HWY

Year	Uses	Source
1990	DEAN WITTER REYNOLDS INC DELRAY BEACH OFFICE DELR BCH FT LAUDERDALE	Southern Bell

DRAFT

1041 FEDERAL HWY

Year	Uses	Source
2005	Na CL	Hill-Donnelly Information Services

1051 FEDERAL HWY

Year	Uses	Source
2005	Enterprise Rent A Car Maroo	Hill-Donnelly Information Services
	L P Evans FT Lauderdale Nissan	Hill-Donnelly Information Services
	Marrrone Nissan FT Lauderdale	Hill-Donnelly Information Services
1999	Enterprise Rent A Car	City Publishing Company
	Star Motors	City Publishing Company
	AMercedes Benz	City Publishing Company
	Mercedes Benz	City Publishing Company
	Leasing	City Publishing Company
	Mercedes Benz Star	City Publishing Company
	Motors	City Publishing Company
	ISTING NO TELEPHONE SOLICI FROM I	City Publishing Company
	ISTING NO TELEPHONE SOLICI FROM I	City Publishing Company
	AStar Motors	City Publishing Company
	Star Motors Auth	City Publishing Company
	Mercedes Benz	City Publishing Company
	Dealer	City Publishing Company
1990	MAMLIN IMPORTS INC NEW CARS	Southern Bell
	MAMLIN IMPORTS INC PARTS DEPT	Southern Bell
	MAMLIN IMPORTS INC SERVICE DEPT	Southern Bell

1054 FEDERAL HWY

Year	Uses	Source
2005	1057 1071 1090 1092 NCL	Hill-Donnelly Information Services

1093 FEDERAL HWY

Year	Uses	Source
2005	NCL	Hill-Donnelly Information Services

DRAFT

FINDINGS

1100 FEDERAL HWY

Year	Uses	Source
2005	SOUTH FEDERAL ANIMAL HOSP	Hill-Donnelly Information Services
	Meilan Al DVM	Hill-Donnelly Information Services
	Mendez Madeline DVM	Hill-Donnelly Information Services
	Robin J Stelljes DVM	Hill-Donnelly Information Services
	Sommers Robin DVM	Hill-Donnelly Information Services
	South Federal Animal Hospital	Hill-Donnelly Information Services
1999	SOUTH FEDERAL ANIMAL HOSP	City Publishing Company
	ABalto Amy DVM	City Publishing Company
	AKashner Joe DVM 5 S	City Publishing Company
	Malan Al DVM	City Publishing Company
	ASouth Fedrl Anm l Hosp	City Publishing Company
1990	COLLETTE KATHLEEN G DVM	Southern Bell
	GEISMAN RAY DVM	Southern Bell
	KASHNER JOE DVM	Southern Bell
	MEILAN AL DVM	Southern Bell
	SOUTH FEDERAL ANIMAL HOSPITAL	Southern Bell

1105 FEDERAL HWY

Year	Uses	Source
2005	NCL	Hill-Donnelly Information Services

1112 FEDERAL HWY

Year	Uses	Source
2005	Villa Verona A	Hill-Donnelly Information Services

1115 FEDERAL HWY

Year	Uses	Source
2005	Blockbuster Video 2 S	Hill-Donnelly Information Services
1999	Blockbuster	City Publishing Company
	Entertainment Corp	City Publishing Company
	Blockbuster Video S	City Publishing Company

DRAFT

1116 FEDERAL HWY

Year	Uses	Source
2005	NCL	Hill-Donnelly Information Services
1999	New England Inst	City Publishing Company
	Of Maritime Studies	City Publishing Company

1118 FEDERAL HWY

Year	Uses	Source
1990	INSURANCE ADMINISTRATION CENTER INC	Southern Bell
	TONGUE R K CO INC	Southern Bell

1120 FEDERAL HWY

Year	Uses	Source
2005	Multi Unit Address Dark Moon Productions	Hill-Donnelly Information Services
	Esthetic Skin Institute	Hill-Donnelly Information Services
	Frabotta Paul A	Hill-Donnelly Information Services
	Gem Home Care Svc Inc	Hill-Donnelly Information Services
	P	Hill-Donnelly Information Services
	Myart Studio	Hill-Donnelly Information Services
	Peterson & Egeborg Realtors	Hill-Donnelly Information Services
	B Transamerican Mortgage Inc	Hill-Donnelly Information Services
	Villa Verona 1 s	Hill-Donnelly Information Services
	A Wise Realty Inc 2 F	Hill-Donnelly Information Services
	B Wise Realty Inc	Hill-Donnelly Information Services
1999	BUILDING	City Publishing Company
	B & B Associates	City Publishing Company
	Professional Search	City Publishing Company
	Frabotta Paul	City Publishing Company
	Karakutuk Omar	City Publishing Company
	ALevn Norman atty	City Publishing Company
	Peterson & Egeborg	City Publishing Company
	Realtors 523a 1464 S	City Publishing Company
	Peterson Hampton PA	City Publishing Company
	attorney	City Publishing Company
1990	KENT MOTEL	Southern Bell

DRAFT

Year	Uses	Source
1990	MIRA J M	Southern Bell
	PARIS WILLIAM S ACCT	Southern Bell
	PETERSON HAMPTON C PA ATTY	Southern Bell
	PETERSON VERNA & DAUGHTER REALTY INC	Southern Bell
	ZINKER ROBERT W	Southern Bell

1122 FEDERAL HWY

Year	Uses	Source
2005	Fashion Cleaners Inc i s	Hill-Donnelly Information Services
1999	Fashion Cleaners Inc	City Publishing Company
1990	COLONY CLEANERS & LAUNDRY OKLND PK	Southern Bell

1126 FEDERAL HWY

Year	Uses	Source
2005	Multi Unit Address	Hill-Donnelly Information Services
	A Slice Of Life	Hill-Donnelly Information Services
	Calima Financial	Hill-Donnelly Information Services
	Galaxy Escort	Hill-Donnelly Information Services
	Gatehouse Technologies Inc	Hill-Donnelly Information Services
	H Jones S 00oo Mail Center 1 s	Hill-Donnelly Information Services
	Mitchell & Mitchell	Hill-Donnelly Information Services
	Sun Care Multi Svc Inc	Hill-Donnelly Information Services
	Trans National Credit Corp	Hill-Donnelly Information Services
	Wedding Directory 1 R	Hill-Donnelly Information Services
	H Williams I A	Hill-Donnelly Information Services
1999	Hunicane Import	City Publishing Company
	& Trading	City Publishing Company
	A Mari Center The mail recs s	City Publishing Company
1990	HIGH TIDE ENTERTAINMENT	Southern Bell
	MAIL CENTER THE MAIL RECSERO	Southern Bell
	WESTERN UNION CONSUMER SERVICES TO PICK-UP OR SEND MONEY OR MESSAGES	Southern Bell

DRAFT

1130 FEDERAL HWY

Year	Uses	Source
2005	Davie Flower Co Inc 1 R	Hill-Donnelly Information Services
1999	Colonial House Of	City Publishing Company
	Flowers	City Publishing Company
1990	WINE AND ROSES FLOWERS	Southern Bell

1135 FEDERAL HWY

Year	Uses	Source
2005	1 Hour Emergency Locksmith	Hill-Donnelly Information Services
	7 Day Emergency 24 HR Lcksmth	Hill-Donnelly Information Services
	Rio Vista 1 R	Hill-Donnelly Information Services
1999	Copyright Centers	City Publishing Company
	Of Americapmtr	City Publishing Company

1137 FEDERAL HWY

Year	Uses	Source
2005	Queen Nails 1 s	Hill-Donnelly Information Services
1999	Oueen	City Publishing Company
1990	CHECK-X-CHANGE	Southern Bell

1139 FEDERAL HWY

Year	Uses	Source
2005	Lets Talk Cellular	Hill-Donnelly Information Services
1999	Drplomat Photo Labs	City Publishing Company
1990	DIPLOMAT PHOTO LABS	Southern Bell

1140 FEDERAL HWY

Year	Uses	Source
2005	NCL	Hill-Donnelly Information Services
1999	Money Transfer Store	City Publishing Company

1141 FEDERAL HWY

Year	Uses	Source
2005	Lauderdale Police Supply	Hill-Donnelly Information Services
1999	Lauderdale Police	City Publishing Company

DRAFT

Year	Uses	Source
1999	Supply	City Publishing Company
1990	HEADS YOU WIN HAIR STYLING	Southern Bell

1142 FEDERAL HWY

Year	Uses	Source
2005	AAA Insurance I F	Hill-Donnelly Information Services
	Check Smart 1 F	Hill-Donnelly Information Services
1999	AAATurprke Insurance Agency	City Publishing Company
	Brow ard Tags &Checl	City Publishing Company
	Check Cashiers Of	City Publishing Company
	Florida	City Publishing Company
	Collectors Depot	City Publishing Company
	Fbrida Check	City Publishing Company
	Cashers 1 Ltd	City Publishing Company
	Florida Check Cashers	City Publishing Company
	Association Inc	City Publishing Company
1990	ROSE AUTO STORES	Southern Bell

1145 FEDERAL HWY

Year	Uses	Source
2005	24 Hour A Emergency	Hill-Donnelly Information Services
	A 24 7 Emergency Locksmith	Hill-Donnelly Information Services
	Tw o Guys Gourmet Pizza Inc	Hill-Donnelly Information Services
1999	Deir Brothez The	City Publishing Company
1990	CAPTAIN NEMO S GIANT SUBS INC	Southern Bell

1150 FEDERAL HWY

Year	Uses	Source
2005	La Pizzeria 2 R	Hill-Donnelly Information Services
1999	Nathans Famous	City Publishing Company
	Restaurants	City Publishing Company
	TCBYTreats	City Publishing Company
1990	PR SEVENTY SIX SERVICE STATION	Southern Bell

DRAFT

1170 FEDERAL HWY

Year	Uses	Source
2005	h Seno William S A	Hill-Donnelly Information Services

1184 FEDERAL HWY

Year	Uses	Source
1990	CASA DE LUCA ITALIAN RESTAURANT & LOUNGE POMP	Southern Bell
	CASA DE LUCA ITALIAN RESTAURANT & LOUNGE POMP FT LAUDERDALE	Southern Bell

1199 FEDERAL HWY

Year	Uses	Source
2005	Citgo Food Mart 1 R	Hill-Donnelly Information Services
1999	Citgo Food Mart	City Publishing Company
	Restaurants	City Publishing Company
1990	CITGO FOOD MART	Southern Bell

1200 FEDERAL HWY

Year	Uses	Source
2005	International Insurance	Hill-Donnelly Information Services
1999	Auto Club Ins Agcy	City Publishing Company
	International	City Publishing Company
	Automobile Ins Agcy	City Publishing Company
	International Family	City Publishing Company
	OfInsurance	City Publishing Company
1990	TOBIAS FIDLER & GOLDISS ASSOC BOYN BCH FT L	Southern Bell
	AUTO CLUB INSURANCE AGENCY	Southern Bell
	INTERNATIONAL AUTOMOBILE INSURANCE AGENCY	Southern Bell
	INTERNATIONAL FAMILY OF INSURANCE	Southern Bell

1201 FEDERAL HWY

Year	Uses	Source
2005	Walgreens 2 R	Hill-Donnelly Information Services
1999	Checkers Drive In	City Publishing Company

DRAFT

Year	Uses	Source
1999	Restaurant	City Publishing Company
1990	WASH A WAX SANPARA	Southern Bell

1215 FEDERAL HWY

Year	Uses	Source
1999	Patel Jay	City Publishing Company
	Patel Jay	City Publishing Company
	Royal Travel Inn	City Publishing Company
1990	ANCHOR MOTEL ANNEX	Southern Bell

1219 FEDERAL HWY

Year	Uses	Source
2005	Na CL	Hill-Donnelly Information Services

1220 FEDERAL HWY

Year	Uses	Source
2005	Wash A Rama Inc i s	Hill-Donnelly Information Services
1999	Wash A Rama Inc	City Publishing Company
1990	WASH-A-RAMA INC	Southern Bell

1231 FEDERAL HWY

Year	Uses	Source
2005	Inn N Out	Hill-Donnelly Information Services
1999	Inn NOut	City Publishing Company
1990	IN N OUT LUBRCTNG	Southern Bell

1236 FEDERAL HWY

Year	Uses	Source
2005	Tom Jenkins Bar B Q 1 R	Hill-Donnelly Information Services
1999	Tom Jenldns	City Publishing Company
	Bar B Q	City Publishing Company
1990	DOLL HOUSE LOUNGE COCKTAIL LOUNGE	Southern Bell

1239 FEDERAL HWY

Year	Uses	Source
2005	Pizza Hut 2 R	Hill-Donnelly Information Services

DRAFT

Year	Uses	Source
1999	APrzza Hut	City Publishing Company
	Dine In Or Carryout	City Publishing Company
1990	PIZZA HUT DINE IN OR CARRYOUT	Southern Bell

1241 FEDERAL HWY

Year	Uses	Source
2005	Ihop 2 R	Hill-Donnelly Information Services
1999	International House	City Publishing Company
	Of Pancakes	City Publishing Company
1990	INTERNATIONAL HOUSE OF PANCAKES	Southern Bell
	INTERNATIONAL HOUSE OF PANCAKES	Southern Bell

1244 FEDERAL HWY

Year	Uses	Source
2005	Gospodinov Giorgi	Hill-Donnelly Information Services
	Jace Sandy	Hill-Donnelly Information Services
	Kritters	Hill-Donnelly Information Services
	Larrain Marco v C	Hill-Donnelly Information Services
1999	Federal Pawn &Jewelry	City Publishing Company
	Federal Pawn & Jwlry	City Publishing Company
	Hammond Mara	City Publishing Company
	Miami Safea Lock Inc	City Publishing Company
1990	FEDERAL PAWN & JEWELRY	Southern Bell
	PARKER PROPERTIES ERNEST SUITE C	Southern Bell

1248 FEDERAL HWY

Year	Uses	Source
2005	Hair Odyssey 1 s	Hill-Donnelly Information Services
1999	2002 Hair Odyssey	City Publishing Company
1990	MOODIE ART	Southern Bell

DRAFT

MIAMI RD

1200 MIAMI RD

Year	Uses	Source
2020	OASIS HOTEL	EDR Digital Archive
	TORBEN CHRISTIANSEN	EDR Digital Archive
	NELSON CUNHA	EDR Digital Archive
	JOHN WINTER	EDR Digital Archive
	STELLA UENG	EDR Digital Archive
	LARRY SORIANO	EDR Digital Archive
	JOANNE SORIANO	EDR Digital Archive
2017	OASIS MOTEL	Cole Information
2014	OASIS MOTEL	Cole Information
2010	OASIS MOTEL	Cole Information
2005	Oasis Motel 1 s	Hill-Donnelly Information Services
	Ueng Stella Av	Hill-Donnelly Information Services
	OASIS MOTEL	Cole Information
2000	OASIS MOTEL	Cole Information
1999	Ching King	City Publishing Company
	Oasis Motel 52	City Publishing Company
	Ueng Stella	City Publishing Company
1995	OASIS MOTEL	Cole Information
1992	OASIS MOTEL	Cole Information
1990	OASIS MOTEL	Southern Bell
1986	OASIS MOTEL	R. L. Polk & Co.
1980	Oasis Motel % 523 3043	R. L. Polk & Co.
1975	Cardinal Motor Court % 523 3043	R. L. Polk & Co.
	Jordan Walter B % 523 3043	R. L. Polk & Co.
1970	CARDINAL MOTOR COURT	R. L. Polk & Co.
	NO RETURN	R. L. Polk & Co.
1965	CARDINAL MOTOR COURT % 523 3043	R. L. Polk & Co.
	GAFFNEY PATK J % 523 3043	R. L. Polk & Co.
1962	CARDINAL MTR CT	R. L. Polk & Co.
	GAFFNEY PATK J	R. L. Polk & Co.

DRAFT

FINDINGS

Year	Uses	Source
1957	CARDINAL MOTOR COURT	R. L. Polk & Co.
	GAFFNEY PATK J	R. L. Polk & Co.
1951	CARDINAL APARTMENTS	Southern Directory Company
	SANDERS JOS A	Southern Directory Company

1205 MIAMI RD

Year	Uses	Source
1962	VACANT	R. L. Polk & Co.
1957	HART MARY E MRS	R. L. Polk & Co.
1951	HART MARY E MRS	Southern Directory Company
1948	HART MARY E MRS R	Southern Bell Telephone & Telegraph Co.

1209 MIAMI RD

Year	Uses	Source
1965	MILLER MAUDE B MRS % 523 2291	R. L. Polk & Co.
1962	MILLER FLOYD L	R. L. Polk & Co.
1957	MILLER FLOYD L	R. L. Polk & Co.
1951	MILLER FLOYD L PNTG CONTR	Southern Directory Company
1948	MILLER F L PNTR	Southern Bell Telephone & Telegraph Co.

1210 MIAMI RD

Year	Uses	Source
2014	OCCUPANT UNKNOWN	Cole Information
2010	OCCUPANT UNKNOWN	Cole Information
2005	NORMAN SANDERS	Cole Information
2000	OCCUPANT UNKNOWN	Cole Information
1995	OCCUPANT UNKNOWNN	Cole Information
1986	LADUKE JAS	R. L. Polk & Co.
1980	Lanning Harry % 523 8004	R. L. Polk & Co.
1975	Lanning Joseph % 523 8004	R. L. Polk & Co.
1970	VACANT	R. L. Polk & Co.
1965	VACANT	R. L. Polk & Co.
	VACANT	R. L. Polk & Co.
1962	VACANT	R. L. Polk & Co.

DRAFT

Year	Uses	Source
1957	VACANT	R. L. Polk & Co.
1951	DUNHAM CURTIS	Southern Directory Company
1948	DURHAM CURTIS R	Southern Bell Telephone & Telegraph Co.

1214 MIAMI RD

Year	Uses	Source
2014	OCCUPANT UNKNOWN	Cole Information
2010	OCCUPANT UNKNOWN	Cole Information
2005	OCCUPANT UNKNOWN	Cole Information
1995	GILLESPIE, JAMES R	Cole Information
1992	GILLESPIE, JAMES R	Cole Information
1986	GILLESPIE LAVERNE C MRS	R. L. Polk & Co.
1980	Gillespie Laverne C Mrs % 524 5215	R. L. Polk & Co.
1975	Gillespie J R % 524 5215	R. L. Polk & Co.
1970	VACANT	R. L. Polk & Co.
1965	GILLESPIE J RILEY % 524 5215	R. L. Polk & Co.
1962	GILLESPIE J RILEY	R. L. Polk & Co.
1957	GILLESPIE J RILEY	R. L. Polk & Co.
1951	GILLESPIE J RILEY	Southern Directory Company

1220 MIAMI RD

Year	Uses	Source
2020	INTERCONTINENTIAL INVESTMENT	EDR Digital Archive
	HARYAM GARCIA	EDR Digital Archive
	NAZERAH RAMROOP	EDR Digital Archive
	NAREEMA RAMROOP	EDR Digital Archive
	PAMELA STRICKLAND	EDR Digital Archive
	NICHOLAS CLARK	EDR Digital Archive
	CARMEN BARBA	EDR Digital Archive
	NADEZHDA IVASCHENKO	EDR Digital Archive
	LYNN ENGLISH	EDR Digital Archive
	SANTIAGO PINEIROS	EDR Digital Archive
	SABRINA BOWMAN	EDR Digital Archive
	PATRICK MC GALE	EDR Digital Archive

DRAFT

FINDINGS

Year	Uses	Source
2020	REHANN RAMROOP	EDR Digital Archive
	MILDRED STROOP	EDR Digital Archive
	HELEN NORLEY	EDR Digital Archive
	CLARA ZAPATA	EDR Digital Archive
	KARA GIALLUCA	EDR Digital Archive
	THOMAS SHOOP	EDR Digital Archive
2017	INTERCONTINENTIAL INVESTMENT PROPERT	Cole Information
	MICAH FISHER	Cole Information
	HELEN NORLEY	Cole Information
	N NURMI	Cole Information
	JENNY TAMMARO	Cole Information
	ANGELICA ANDINO	Cole Information
	LYNN ENGLISH	Cole Information
	SABRINA BOWMAN	Cole Information
	RICHARD RAGOZINNO	Cole Information
	ROHAN RAMROOP	Cole Information
2014	INTERCONTINENTIAL INVESTMENT PROPERT	Cole Information
	NIKKI SHEPPER	Cole Information
	RON RICKS	Cole Information
	KARA GIALLUCA	Cole Information
	LYNN ENGLISH	Cole Information
	BRUCE MARCHETTI	Cole Information
	SABRINA BOWMAN	Cole Information
	RICHARD RAGOZINNO	Cole Information
	ROHAN RAMROOP	Cole Information
2010	INTERCONTINENTAL INVESTMENT	Cole Information
	FELIX ARRUFAT	Cole Information
	MILLARD GRAHAM	Cole Information
	SHERBURNE ENGLISH	Cole Information
	NIKKI SHEPPER	Cole Information
	DAVID ROSENFELD	Cole Information

DRAFT

FINDINGS

Year	Uses	Source
2010	DAVID PEETS	Cole Information
	SABRINA BOWMAN	Cole Information
	RICHARD RAGOZINNO	Cole Information
	ROHAN RAMROOP	Cole Information
	MARGARET FARRELL	Cole Information
2005	SUZANNE COURT APTS	Hill-Donnelly Information Services
	English Lynn AV	Hill-Donnelly Information Services
	Intercontinental Investment	Hill-Donnelly Information Services
	Ramroop Nazerah V	Hill-Donnelly Information Services
	Ricks Ron	Hill-Donnelly Information Services
	Rosenfeld David J	Hill-Donnelly Information Services
	Sherbume M A	Hill-Donnelly Information Services
	INTERCONTINENT INVESTMIENT PROPERTY	Cole Information
	LAS OLAS VILLAS CONDOMINIUM	Cole Information
	NEGRUCCI TRIPLEX	Cole Information
	THOMAS SHOOP	Cole Information
	ONEEB AZIZ	Cole Information
	RON RICKS	Cole Information
	IRMA ARROYO	Cole Information
	MARIA RAGO	Cole Information
	ALAN ROLLISH	Cole Information
	DAVID ROSENFELD	Cole Information
	GONZALO BASALDUA	Cole Information
	JUDY ALLEN	Cole Information
	ROBERT JACKSON	Cole Information
	ROHAN RAMROOP	Cole Information
2000	S CIESLEWICZ	Cole Information
	RON RICKS	Cole Information
	MARY SHERBURNE	Cole Information
	BOB JACKSON	Cole Information
	ALAN ROLLISH	Cole Information
	M HOSSAIN	Cole Information

DRAFT

FINDINGS

Year	Uses	Source
2000	N NURMI	Cole Information
	LYNN ENGLISH	Cole Information
1999	SUZANNE COURT APTS	City Publishing Company
	Bhonsle Gauri	City Publishing Company
	Hossain Mohammed A	City Publishing Company
	Intercontinential Investment Properties	City Publishing Company
	Ricks Ron	City Publishing Company
	Rollish Alan	City Publishing Company
	Sherbue Me	City Publishing Company
	Valle Jose Manuel	City Publishing Company
1995	AZIZ, ONEEB	Cole Information
	RAHMAN, M M	Cole Information
	APOSTLE, DENISE	Cole Information
	DEMORDO, RAFAEL	Cole Information
	ORBE, NELLY	Cole Information
	RICKS, RON	Cole Information
	HYDE, A	Cole Information
	ANDRUS, LEROY	Cole Information
	BERGLER, EUNICE F	Cole Information
	ROLLISH, ALAN	Cole Information
1992	STERN, WALTER	Cole Information
	SINGH, PAUL	Cole Information
	PHYKITT, NANCY	Cole Information
	MARTIN, JULIAN J	Cole Information
1990	GASPARD JIMMY RAY	Southern Bell
	GERALDS DAVID & KATHY	Southern Bell
	KINNEY JERRY	Southern Bell
	LACEY GREGORY P	Southern Bell
	PHYKITT NANCY	Southern Bell
	ROLLISH ALAN	Southern Bell
	SHERBURNE M	Southern Bell
	TAYLOR JOHN B	Southern Bell

DRAFT

FINDINGS

Year	Uses	Source
1986	SUZANNE COURT APTS	R. L. Polk & Co.
	1A ROLLISH ALLAN	R. L. Polk & Co.
	2A STEVENSON J	R. L. Polk & Co.
	3A SHERBURNE MARY	R. L. Polk & Co.
	4A VERBURG JAY L	R. L. Polk & Co.
	5A KINNEY JERRY	R. L. Polk & Co.
	6A GRAUPONS A	R. L. Polk & Co.
	7A ROSE P	R. L. Polk & Co.
	8A VACANT	R. L. Polk & Co.
	9A VACANT	R. L. Polk & Co.
	10A KAVOURKIS K	R. L. Polk & Co.
	11A OROZCO IVAN	R. L. Polk & Co.
	12A VACANT	R. L. Polk & Co.
	14A GLASS DAVID L	R. L. Polk & Co.
1980	Suzanne Court % 524 6422	R. L. Polk & Co.
	Kawaller Kenneth % 763 2337	R. L. Polk & Co.
	Conti Sue % 524 9150	R. L. Polk & Co.
	Sherburne	R. L. Polk & Co.
	Giacumo	R. L. Polk & Co.
	Albertson Robt L % 764 3039	R. L. Polk & Co.
	Leisenfelder Ann	R. L. Polk & Co.
	Johnson Donna R % 462 2745	R. L. Polk & Co.
	OBrien Jean % 463 2277	R. L. Polk & Co.
	Mangano Thos A % 763 6481	R. L. Polk & Co.
	Titus Geo V Jr % 764 3039	R. L. Polk & Co.
	Searcy Evelyn	R. L. Polk & Co.
	Matheson D B % 527 0890	R. L. Polk & Co.
	Mc Innes Ronald A % 525 5794	R. L. Polk & Co.
1975	Suzanne Court % 522 9321	R. L. Polk & Co.
	Vacant	R. L. Polk & Co.
	Clarke A D	R. L. Polk & Co.
	Vacant	R. L. Polk & Co.

DRAFT

FINDINGS

Year	Uses	Source
1975	Perez Sucre % 525 7438	R. L. Polk & Co.
	Dufour A	R. L. Polk & Co.
	Basilicato Allen	R. L. Polk & Co.
	Leveque Donald	R. L. Polk & Co.
	King Jeffrey	R. L. Polk & Co.
	Leonard R M % 524 2048	R. L. Polk & Co.
	Searcy E	R. L. Polk & Co.
	Matheson D B	R. L. Polk & Co.
	Mc Innes R A	R. L. Polk & Co.
1970	SUZANNE COURT MOTEL	R. L. Polk & Co.
	POULSON CHARLES R	R. L. Polk & Co.

1229 MIAMI RD

Year	Uses	Source
2020	TRAVIS BASOM	EDR Digital Archive
	NATHALIE CAUVIN	EDR Digital Archive
	ALISON SCOTT	EDR Digital Archive
	NANCY HINSON	EDR Digital Archive
	RAVEN GIVENS	EDR Digital Archive
	RACHEL ALI	EDR Digital Archive
	KENNETH CARTER	EDR Digital Archive
2017	NANCY HINSON	Cole Information
	NATHALIE CAUVIN	Cole Information
2014	ANDREW OFFEN	Cole Information
	ALISON SCOTT	Cole Information
	CARMEN CHACON	Cole Information
2010	TIM ACKERS	Cole Information
	TERRY SMALLWOOD	Cole Information
	TIMOTHY AKER	Cole Information
2005	Morris R A	Hill-Donnelly Information Services
	Williams S	Hill-Donnelly Information Services
	Meadeth Allen	Hill-Donnelly Information Services
	Robson Joe	Hill-Donnelly Information Services

DRAFT

FINDINGS

Year	Uses	Source
2005	CLARK MAWHINNEY	Cole Information
	S WILLIAMS	Cole Information
	JORGE MACCHEVILLI	Cole Information
	ZACHERY GREEN	Cole Information
	MIKE TEWS	Cole Information
	CAMILLE BOULANGER	Cole Information
2000	ADRIANA MARTINENGO	Cole Information
1999	Pichette Geoffrol	City Publishing Company
1995	HINDMAN, RONALD	Cole Information
	COYLE, TERRY M	Cole Information
1992	BERGLER, MARCIO F	Cole Information
	MARDEN, JEFFERY W	Cole Information
1990	AMES JACK E	Southern Bell
	MARQUARD ROBERT	Southern Bell
	MULLIKIN CLAY	Southern Bell
	SEVECEK DIANE	Southern Bell
1986	WESLEY APARTMENTS	R. L. Polk & Co.
	1 ZANTI STEVEN D	R. L. Polk & Co.
	2 MASTERS WM M	R. L. Polk & Co.
	3 TRANSIENT	R. L. Polk & Co.
	4 VANHOUTEN RONALD	R. L. Polk & Co.
	5 TRANSIENT	R. L. Polk & Co.
	6 VACANT	R. L. Polk & Co.
	7 VACANT	R. L. Polk & Co.
1980	Wesley Apartments	R. L. Polk & Co.
	Transient	R. L. Polk & Co.
	Foster M P % 463 4915	R. L. Polk & Co.
	Schilling Hans % 763 1415	R. L. Polk & Co.
	Transient	R. L. Polk & Co.
1975	Wesley Apartments	R. L. Polk & Co.
	Vacant	R. L. Polk & Co.
	Hutchinson Frank % 522 5112	R. L. Polk & Co.

DRAFT

FINDINGS

Year	Uses	Source
1975	Cox Fred	R. L. Polk & Co.
	Melton James	R. L. Polk & Co.
	Mc Dowell John	R. L. Polk & Co.
	Vacant	R. L. Polk & Co.
1970	WESLEY APARTMENTS	R. L. Polk & Co.
	1 HEIDEN JOAN	R. L. Polk & Co.
	2 STASKO HELEN MRS	R. L. Polk & Co.
	3 LIGHTCAP JOHN	R. L. Polk & Co.
	4 NIELSEN MIKE	R. L. Polk & Co.
	5 GARES ALLEN	R. L. Polk & Co.
1965	WESLEY APARTMENTS % 523 3700	R. L. Polk & Co.
	BLAKESLEE ZOLA M	R. L. Polk & Co.
	CROOKS NANCY J	R. L. Polk & Co.
1962	WESLEY MOTEL APARTMENTS	R. L. Polk & Co.
	BLAKESLEE ZOLA M	R. L. Polk & Co.
	CROOKS NANCY J	R. L. Polk & Co.
1957	WESLEY MOTEL APARTMENTS	R. L. Polk & Co.
	SMITH J WESLEY	R. L. Polk & Co.
1951	WESLEY APARTMENTS	Southern Directory Company

1232 MIAMI RD

Year	Uses	Source
2020	ELI POMERANTZ	EDR Digital Archive
	NICOLE DEBAGGIS	EDR Digital Archive
2017	KRISTEN HORRICK	Cole Information
2014	ERIKA BERAN	Cole Information
2010	ERIKA BERAN	Cole Information
2005	OCCUPANT UNKNOWN	Cole Information
2000	JIM BERAN	Cole Information
1999	Beran Jim	City Publishing Company
1995	WOODARD, JAMES D	Cole Information
1990	HERSOM WALDO	Southern Bell
1986	HERSOM WALDO	R. L. Polk & Co.

DRAFT

FINDINGS

Year	Uses	Source
1980	Packer Vera B Mrs % 522 4193	R. L. Polk & Co.
1975	Packer Ellery F % 522 4193	R. L. Polk & Co.
1970	PACKER ELLERY F	R. L. Polk & Co.
1965	PACKER ELLERY F % 522 4193	R. L. Polk & Co.
	VACANT	R. L. Polk & Co.
1962	PACKER ELLERY F	R. L. Polk & Co.
1957	PACKER ELLERY F	R. L. Polk & Co.
1951	PACKER ELLERY F	Southern Directory Company
1948	JAMES G EARL ATTY	Southern Bell Telephone & Telegraph Co.
	PACKER ELLERY F R	Southern Bell Telephone & Telegraph Co.
	SIMMONS E B R	Southern Bell Telephone & Telegraph Co.

1233 MIAMI RD

Year	Uses	Source
2020	DONNA ROBSON	EDR Digital Archive
	SHANA ROBSON	EDR Digital Archive
	MERLE ROBSON	EDR Digital Archive
	JOE ROBSON	EDR Digital Archive
2017	ALLEN MEADETH	Cole Information
	JOE ROBSON	Cole Information
2014	ALLEN MEADETH	Cole Information
	JOE ROBSON	Cole Information
2010	JOE ROBSON	Cole Information
	ALLEN MEADETH	Cole Information
2005	JOE ROBSON	Cole Information
2000	JOE ROBSON	Cole Information
	ALLEN MEADETH	Cole Information
1999	Meadeth Allen	City Publishing Company
	Robson Joe	City Publishing Company
1995	ROBSON, JOE	Cole Information
	ROCHA, J R	Cole Information
1992	ROBSON, JOE	Cole Information
1990	ROBSON JOE	Southern Bell

DRAFT

Year	Uses	Source
1980	Mackey Wendy % 764 0204	R. L. Polk & Co.
	Levesque Donald % 523 8704	R. L. Polk & Co.
1975	Kaman Robt G % 522 1650	R. L. Polk & Co.
	Vacant	R. L. Polk & Co.
1970	KENNEDY V	R. L. Polk & Co.
	FLEISCHMAN BARBARA	R. L. Polk & Co.
1965	BAKER JAMES H % 522 3398	R. L. Polk & Co.
1962	SPAULDING CHARLOTTE H MRS	R. L. Polk & Co.
	BAKER JAS H	R. L. Polk & Co.
1957	SPAULDING ARMS APARTMENTS	R. L. Polk & Co.
	SPAULDING CHARLOTTE H MRS	R. L. Polk & Co.
1951	SPAULDING ARMS APTS	Southern Directory Company
	SPAULDING LEON N	Southern Directory Company

1235 MIAMI RD

Year	Uses	Source
1995	VONHAGEN, IMOGENE	Cole Information

1241 MIAMI RD

Year	Uses	Source
2020	DONNA BRUNER	EDR Digital Archive
2017	JOHN MACKINNON	Cole Information
	MYRIAM ETIENNE	Cole Information
	MARY GUNDLACH	Cole Information
2014	JAMIE BROWN	Cole Information
	JOHN MACKINNON	Cole Information
	NILE KEEFE	Cole Information
	PAUL FATIGATE	Cole Information
2010	HOWARD HANDELMAN	Cole Information
	RONALD LANTZ	Cole Information
	STEPHANIE COLEMAN	Cole Information
2005	NC	Hill-Donnelly Information Services
	HOWARD HANDELMAN	Cole Information
	DARLA DEMARTINO	Cole Information

DRAFT

FINDINGS

Year	Uses	Source
2005	SCOTT MCHALE	Cole Information
	ERIC SCHMIDT	Cole Information
2000	C SULLIVAN	Cole Information
	L GRAVES	Cole Information
	TERESA COSIMANO	Cole Information
1999	Britton Ronald	City Publishing Company
	Smith Judith E	City Publishing Company
	Sullivan C a	City Publishing Company
1995	TRANFORD, JOHN A	Cole Information
1992	TRANFORD, JOHN A	Cole Information
1990	BURRISS SCOTT A	Southern Bell
	DONNELLY JOSEPH F	Southern Bell
	PORTELL J PATRICK	Southern Bell
	TRANFORD JOHN A	Southern Bell
1986	APARTMENTS	R. L. Polk & Co.
	1 RICHARDS JOHN	R. L. Polk & Co.
	2 WINKKA HELEN	R. L. Polk & Co.
	3 VACANT	R. L. Polk & Co.
	4 BOSWORTH J	R. L. Polk & Co.
	5 VERCELLI G	R. L. Polk & Co.
1980	Apartments	R. L. Polk & Co.
	Tranford	R. L. Polk & Co.
	Taylor Harold W % 525 1893	R. L. Polk & Co.
	Brown V % 462 5423	R. L. Polk & Co.
	Brown Retta	R. L. Polk & Co.
	Vacant	R. L. Polk & Co.
1975	Apartments	R. L. Polk & Co.
	Barbenio J	R. L. Polk & Co.
	Weinkka Helen K	R. L. Polk & Co.
	Larivere L	R. L. Polk & Co.
	Mincer Marion	R. L. Polk & Co.
	Bohorquec M	R. L. Polk & Co.

DRAFT

Year	Uses	Source
1970	BUCHER MARGARETTA H	R. L. Polk & Co.
1965	WOODWARD CONSTANCE MRS	R. L. Polk & Co.
	BLAUVELT STEVEN % 524 0836	R. L. Polk & Co.
	REAR WOOLBRIGHT SAM	R. L. Polk & Co.
1962	VACANT	R. L. Polk & Co.
1957	ALDRIDGE DELMAS E	R. L. Polk & Co.
1951	ALDRICH DELMAS	Southern Directory Company
1948	HUMPHREY R A R	Southern Bell Telephone & Telegraph Co.

1249 MIAMI RD

Year	Uses	Source
2014	OCCUPANT UNKNOWN	Cole Information
2010	OCCUPANT UNKNOWN	Cole Information
2005	Wade Verna Slaton K	Hill-Donnelly Information Services
	VERNA WADE	Cole Information
2000	TERESA PINTO	Cole Information
1999	Wade Verna Slaton	City Publishing Company
1992	WADE, VERNA S	Cole Information
1990	WADE VERNA SLATON	Southern Bell
1986	SLATON VERNON W MRS	R. L. Polk & Co.
1980	Slaton James C % 522 3888	R. L. Polk & Co.
1975	Slaton James C % 522 3888	R. L. Polk & Co.
1970	SLATON JAMES C	R. L. Polk & Co.
1965	SLATON JAMES C % 522 3888	R. L. Polk & Co.
1962	SLATON JAS C	R. L. Polk & Co.
1957	SLATON JAS C	R. L. Polk & Co.
1951	SLATON JAS C	Southern Directory Company
1948	SLATON J CRIEST	Southern Bell Telephone & Telegraph Co.

1250 MIAMI RD

Year	Uses	Source
2020	HEATHER TADRA	EDR Digital Archive
	JOSEPH BELL	EDR Digital Archive
	MARGIE LACRET	EDR Digital Archive

DRAFT

FINDINGS

Year	Uses	Source
2020	MICHAEL BRYAN	EDR Digital Archive
	KIRK COLON	EDR Digital Archive
	MELISSA HARROFF	EDR Digital Archive
	JENNY VOGEL	EDR Digital Archive
	JUAN FIGUEROA	EDR Digital Archive
	LOUIS GRAHAM	EDR Digital Archive
	CAROL ZINSER	EDR Digital Archive
	LILIANA MONTOYA	EDR Digital Archive
	GERLEY AGUDELO	EDR Digital Archive
	FABIOLA BOTERO	EDR Digital Archive
	TATIANA AGUDELO	EDR Digital Archive
	ANTOINE ANTHONY	EDR Digital Archive
	LUZ BELL	EDR Digital Archive
	THOMAS CARPENTER	EDR Digital Archive
	CHRISTOPHER GUIRGUIS	EDR Digital Archive
	BRITNEY CHONKA	EDR Digital Archive
2017	GERLEY AGUDELO	Cole Information
	HENRY BERROTERAN	Cole Information
	MICHAEL BRYAN	Cole Information
	JENNY SCHNEIDER	Cole Information
	AMANDA SAN	Cole Information
	FELIX ARRUFAT	Cole Information
	STEPHANIE LATEULADE	Cole Information
2014	LYUBOMIR GEORGIEV	Cole Information
	TATIANA AGUDELO	Cole Information
	EDWIN COPELAND	Cole Information
	MATTHEW DUMLER	Cole Information
	CAROL ZINSER	Cole Information
	DAVID LEGATE	Cole Information
	MEGAN ODEN	Cole Information
	JASON SCHINIS	Cole Information
	MICHAEL ESTRADA	Cole Information

DRAFT

FINDINGS

Year	Uses	Source
2014	CASEY HALL	Cole Information
2010	BAMBOO VILLAS CONDOMINIUM ASSN	Cole Information
	COMPTNTCOM	Cole Information
	GREGORY HUTCHINSON	Cole Information
	GERLEY AGUDELO	Cole Information
	AMPARO BOTERO	Cole Information
	CHRIS BLACK	Cole Information
	TARYNE CRABTREE	Cole Information
	MAHMOD KHAKYFIROOZ	Cole Information
2005	BAMBOO VILLAS CONDOMINIUMS	Hill-Donnelly Information Services
	H Botero Faviola AV	Hill-Donnelly Information Services
	H Culbreth B A	Hill-Donnelly Information Services
	Dumler Matthew V	Hill-Donnelly Information Services
	H Graham Louis AC	Hill-Donnelly Information Services
	Lacaprara Nicole v	Hill-Donnelly Information Services
	Turnau C Brian AV	Hill-Donnelly Information Services
	H Zinser C A A	Hill-Donnelly Information Services
	KERRY JOSENHANS PA	Cole Information
	LOUIS GRAHAM	Cole Information
	KEVIN OCONNOR	Cole Information
	BARBARA CULBRETH	Cole Information
	ALAN CHAPMAN	Cole Information
	CHRISTOPHER TURNAU	Cole Information
	NICOLE NICOLE	Cole Information
	AMPARO BOTERO	Cole Information
	MICHAEL MILLIGAN	Cole Information
2000	MARSHA LEBLANC	Cole Information
	BARBARA CULBRETH	Cole Information
	CLAUDIA LESAGE	Cole Information
	ALAN CHAPMAN	Cole Information
	CAROL ZINSER	Cole Information
	BRITNEY CHONKA	Cole Information

DRAFT

FINDINGS

Year	Uses	Source
2000	JEFFREY VOORHEES	Cole Information
	JOE BIRCH	Cole Information
	FAVIOLA BOTERO	Cole Information
	LINDA REID	Cole Information
1999	BAMBOO VILLAS CONDOMINIUMS	City Publishing Company
	Botero Faviola	City Publishing Company
	Chapman Alan	City Publishing Company
	Chonle Bntney	City Publishing Company
	Collins Jeffery	City Publishing Company
	Colon Mayra Martinez	City Publishing Company
	Culbreth B	City Publishing Company
	Holtel Jeff	City Publishing Company
	Kuhn B	City Publishing Company
	Leblanc MJ	City Publishing Company
	Voorhees Jeffrey	City Publishing Company
	Voorhees Jeffrey	City Publishing Company
1995	GLANZMANN, GEORGE	Cole Information
	REID, LINDA	Cole Information
	BOTERO, FABIOLA	Cole Information
	WILSON, JEFFREY	Cole Information
	MELEGARI, NORMAN E	Cole Information
	WESTON, M L	Cole Information
	BOPP, LISA	Cole Information
	DUHAMELL, MARIE	Cole Information
	MELEGARI, BRIAN	Cole Information
	PAUL, MARSHA	Cole Information
	CULBRETH, BARBARA	Cole Information
	ZINSER, CAROL A	Cole Information
	BELTRAN, N	Cole Information
	SALIMY, M	Cole Information
1992	ZINSER, CAROL	Cole Information
	DEE, CRAIG N	Cole Information

DRAFT

FINDINGS

Year	Uses	Source
1990	BOTERO FABIOLA	Southern Bell
	CULBRETH B	Southern Bell
	DEBAISE JOHN & RAE	Southern Bell
	EATON P M	Southern Bell
	GOOD JONATHAN W	Southern Bell
	HOLOVACKO WILLIAM J	Southern Bell
	LEONARD JASON & LISA	Southern Bell
	LEWIS L	Southern Bell
	MARIER GERARD	Southern Bell
	REID L K	Southern Bell
1986	APARTMENTS	R. L. Polk & Co.
	1 BOWER NOEL	R. L. Polk & Co.
	2 GRAVES VICKI J	R. L. Polk & Co.
	3 EATON PATRICIA M	R. L. Polk & Co.
	4 GOOD FREEMAN	R. L. Polk & Co.
	5 MILITELLO PATRICIA	R. L. Polk & Co.
	6 BOTERO FABIOLA	R. L. Polk & Co.
	7 FORD MARIANNE	R. L. Polk & Co.
	8 MADERA ERNEST	R. L. Polk & Co.
	9 PINGIE PAUL N	R. L. Polk & Co.
	10 WHITE R MRS	R. L. Polk & Co.
	11 REID LINDA K	R. L. Polk & Co.
	12 DELUCA DAVID	R. L. Polk & Co.

1252 MIAMI RD

Year	Uses	Source
2005	Zinser C A	Hill-Donnelly Information Services
	Zinser Carol	Hill-Donnelly Information Services
2000	OCCUPANT UNKNOWN	Cole Information
1995	ZINSER, C	Cole Information
1990	ZINSER C	Southern Bell
1980	Usher Mary E Mrs	R. L. Polk & Co.
1975	Usher John W % 522 7527	R. L. Polk & Co.

DRAFT

Year	Uses	Source
1970	USHER JOHN W	R. L. Polk & Co.
1965	USHER JOHN W % 522 7527	R. L. Polk & Co.
1962	USHER JOHN W	R. L. Polk & Co.

1233N MIAMI RD

Year	Uses	Source
1986	ROBSON JOSEPH	R. L. Polk & Co.

1233S MIAMI RD

Year	Uses	Source
1986	LEVESQUE MICHL	R. L. Polk & Co.

1232 1/2 MIAMI RD

Year	Uses	Source
1970	PERRY HELENA	R. L. Polk & Co.
1962	VACANT	R. L. Polk & Co.
1957	VACANT	R. L. Polk & Co.

PONCE DE DR

611 PONCE DE DR

Year	Uses	Source
2020	ASHTANGA YOGA WORLDWIDE LLC	EDR Digital Archive

712 PONCE DE DR

Year	Uses	Source
2020	SUH LIFE WATER ADVENTURES	EDR Digital Archive

820 PONCE DE DR

Year	Uses	Source
2020	CONTRACT ENGINEERS	EDR Digital Archive

PONCE DE LEON BLVD

717 PONCE DE LEON BLVD

Year	Uses	Source
1990	VIBROFLOTATION FOUNDATION CO CG	Southern Bell

DRAFT

Year	Uses	Source
1990	VIBROFLOTATION INC CORAL GABLES FL	Southern Bell

PONCE DE LEON DR

611 PONCE DE LEON DR

Year	Uses	Source
2020	ARNAUD WINTER	EDR Digital Archive
	LORI KANE	EDR Digital Archive
	SASHA KOBRYNICH	EDR Digital Archive
	JOHN STETTER	EDR Digital Archive
	JUSTIN ROTHRAUFF	EDR Digital Archive
	CANDACE LOGAN	EDR Digital Archive
	CLARENCE SPENCER	EDR Digital Archive
	OLGA PADRON	EDR Digital Archive
2017	CELESTE MORENO	Cole Information
	CORA VILJOEN	Cole Information
	MARCUS KIRK	Cole Information
	CARMEN BURTON	Cole Information
	JOHN STETTER	Cole Information
	ARNAUD WINTER	Cole Information
2014	MARIE SMITH	Cole Information
	MARCUS KIRK	Cole Information
	JOHN STETTER	Cole Information
	ARNAUD WINTER	Cole Information
	PETER ROUSSE	Cole Information
2010	STEVE THOMPSON	Cole Information
	STACY MILLS	Cole Information
2005	TARPON TERRACE APTS	Hill-Donnelly Information Services
	Kelley Kara w	Hill-Donnelly Information Services
	MICHAELE BLYSTONE	Cole Information
	WHITNEY REITER	Cole Information
	KARA KELLEY	Cole Information
	STEVE THOMPSON	Cole Information

DRAFT

FINDINGS

Year	Uses	Source
2005	SARA DELANEY	Cole Information
	JEREMY THOMPSON	Cole Information
2000	WILLIAM KELLEY	Cole Information
	ROBERTA CHANDLER	Cole Information
	FRED LEMON	Cole Information
	CHRIS EASON	Cole Information
	MAGGIE MCGEE	Cole Information
1999	TARPON TERRACE APTS	City Publishing Company
	Chandler Roberta	City Publishing Company
	OEason Chris	City Publishing Company
	Kelley William H	City Publishing Company
	Lemon Fred	City Publishing Company
	Lemon Fred	City Publishing Company
	TARPON TERRACE APTS Contd	City Publishing Company
	Mc Gee Maggie	City Publishing Company
1995	KELLEY, WILLIAM H	Cole Information
	GLENN, LOUIS	Cole Information
	COPE, NORMAN	Cole Information
	MOSES, FELICE L	Cole Information
	SZAFRANSKI, ROGER	Cole Information
	KERN, CYNTHIA	Cole Information
	FITZSIMMON, JUSTIN	Cole Information
	COPE, W E	Cole Information
	EASON, CHRIS	Cole Information
1992	LOVELL, JOAN	Cole Information
1990	GOTREAU D FT L	Southern Bell
	FREEMAN A K	Southern Bell
	GRAY G B	Southern Bell
	KERN C	Southern Bell
	MANSFIELD EDWARD	Southern Bell
	MOSES FELICE L	Southern Bell
	SMITH C HADSELL	Southern Bell

DRAFT

FINDINGS

Year	Uses	Source
1990	SZAFRANSKI ROGER L	Southern Bell
1986	TARPON TERRACE APARTMENTS	R. L. Polk & Co.
	1 MILLER BRENDA	R. L. Polk & Co.
	2 GOTREAU DELPHIS E	R. L. Polk & Co.
	3 SZFRANSKY ROGER L	R. L. Polk & Co.
	4 MANSFIELD EDW L	R. L. Polk & Co.
	5 KERN CYNTHIA	R. L. Polk & Co.
	6 HILLIS NANCI MRS	R. L. Polk & Co.
	7 DAVIS GERTRUDE B	R. L. Polk & Co.
	8 MOSES FELICE L MRS	R. L. Polk & Co.
1980	Tarpon Terrace Apartments	R. L. Polk & Co.
	Perez Elcis E % 763 7013	R. L. Polk & Co.
	Specht Sue Mrs % 524 8250	R. L. Polk & Co.
	Shelley Jean	R. L. Polk & Co.
	Mansfield Edw L % 525 2334	R. L. Polk & Co.
	Ohlson Cynthia % 463 7735	R. L. Polk & Co.
	Brezovsky Carole A % 523 8462	R. L. Polk & Co.
	Davis Gertrude B % 522 0737	R. L. Polk & Co.
	Pitts Mary C Mrs % 522 3583	R. L. Polk & Co.
1975	Tarpon Terrace Apartments	R. L. Polk & Co.
	Noble Jean	R. L. Polk & Co.
	Specht Susie M Mrs % 524 8250	R. L. Polk & Co.
	Vacant	R. L. Polk & Co.
	Mansfield Edw L % 525 2334	R. L. Polk & Co.
	Yohe Nancy E	R. L. Polk & Co.
	Brezovsky Carole A % 523 8462	R. L. Polk & Co.
	Davis Gertrude B % 522 0737	R. L. Polk & Co.
	Pitts Mary C Mrs % 522 3583	R. L. Polk & Co.
1970	TARPON TERRACE APARTMENTS	R. L. Polk & Co.
	1 CAROTHERS MAE O MRS	R. L. Polk & Co.
	2 MAC DONALD ALMON	R. L. Polk & Co.
	3 PARKS SADIE MRS	R. L. Polk & Co.

DRAFT

FINDINGS

Year	Uses	Source
1970	4 MANSFIELD EDW L	R. L. Polk & Co.
	5 CASEY OLGA O MRS	R. L. Polk & Co.
	6 SPECHT SUE MRS	R. L. Polk & Co.
	7 DAVIS GERTRUDE B	R. L. Polk & Co.
	8 PITTS MARY C MRS	R. L. Polk & Co.
1965	TARPON TERRACE APARTMENTS	R. L. Polk & Co.
	CAROTHERS MAE O MRS % 522 1373	R. L. Polk & Co.
	TIMMINS PATK	R. L. Polk & Co.
	PENNEY MARJORIE MRS % 523 2778	R. L. Polk & Co.
	GLOVER CHARLES W JR % 525 4002	R. L. Polk & Co.
	PARKER HELEN R MRS % 522 1777	R. L. Polk & Co.
	DAVIS GERTRUDE B % 522 0737	R. L. Polk & Co.
	MEYER FRANCES % 522 0737	R. L. Polk & Co.
	PITTS MARY C MRS % 522 3583	R. L. Polk & Co.
1962	TARPON TER APARTMENTS	R. L. Polk & Co.
	1 PURCELL JULIA A MRS	R. L. Polk & Co.
	2 THOMAS ARTH A	R. L. Polk & Co.
	3 VACANT	R. L. Polk & Co.
	4 ENSMINGER E VIOLA	R. L. Polk & Co.
	5 PENNEY MARJORIE MRS	R. L. Polk & Co.
	6 PARKER HELEN MRS	R. L. Polk & Co.
	7 MEYER FRANCES	R. L. Polk & Co.
	DAVIS GERTRUDE B	R. L. Polk & Co.
	8 OLIVER WM T	R. L. Polk & Co.
1957	TARPON TER APARTMENTS	R. L. Polk & Co.
	1 MILLER ALBERT	R. L. Polk & Co.
	2 HAYES JOHN L	R. L. Polk & Co.
	3 BREADFIELD GOLDIE MRS	R. L. Polk & Co.
	4 MARTIN ELSIE H MRS	R. L. Polk & Co.
	5 PENNEY FRED B	R. L. Polk & Co.
	6 KOHLHORST LUCILLE MRS	R. L. Polk & Co.
	7 MEYER FRANCES	R. L. Polk & Co.

DRAFT

Year	Uses	Source
1957	8 REID ABBOTT	R. L. Polk & Co.
1951	TARPON TERRACE APARTMENTS	Southern Directory Company
	NEWCOMBE JEAN L MRS	Southern Directory Company
	NOONAN IGNATIUS E	Southern Directory Company
	PENNEY FRED B	Southern Directory Company
	WORTHINGTON JOHN F	Southern Directory Company

634 PONCE DE LEON DR

Year	Uses	Source
1986	APARTMENTS	R. L. Polk & Co.
1980	Apartments	R. L. Polk & Co.
1975	Apartments	R. L. Polk & Co.
	Walkey Diane J % 525 9183	R. L. Polk & Co.
	Healey A	R. L. Polk & Co.
	Englert Ruthann	R. L. Polk & Co.
	Bibler Robt M % 525 9183	R. L. Polk & Co.
1970	APARTMENTS	R. L. Polk & Co.
	2A TANOURRANO LOUISE	R. L. Polk & Co.
	B HEALEY M	R. L. Polk & Co.
	C CONN RICHD	R. L. Polk & Co.
	D WARREN MATTHEW R	R. L. Polk & Co.

661 PONCE DE LEON DR

Year	Uses	Source
2020	KATHERINE ROBERTS	EDR Digital Archive
	GINA ANDERSON	EDR Digital Archive
	JORGE CASTRO	EDR Digital Archive
	JOSHUA ROBERTS	EDR Digital Archive
	LISE COLETTE	EDR Digital Archive
2017	JOSHUA ROBERTS	Cole Information
2014	JOSHUA ROBERTS	Cole Information
2010	LELAND GARVIN	Cole Information
2005	Zeher Fredenrick J	Hill-Donnelly Information Services
	FREDERICK ZEHER	Cole Information

DRAFT

Year	Uses	Source
2000	PAUL SNYDER	Cole Information
1999	Snyder Paul	City Publishing Company
1995	ADAMS, NORMAN	Cole Information
1986	VACANT	R. L. Polk & Co.

663 PONCE DE LEON DR

Year	Uses	Source
2017	PAUL MICHALOSKI	Cole Information
2014	PAUL MICHALOSKI	Cole Information
2010	PAUL MICHALOSKI	Cole Information
2005	H Michaloski Paul J AO	Hill-Donnelly Information Services
	PAUL MICHALOSKI	Cole Information
2000	PAUL MICHALOSKI	Cole Information
1999	OMichaloski Paul J	City Publishing Company
1995	WITHAM, PHILIP	Cole Information
1992	MICHALOSKI, PAUL J	Cole Information
1990	MICHALOSKI PAUL J	Southern Bell

675 PONCE DE LEON DR

Year	Uses	Source
2020	NORMAN ADAMS	EDR Digital Archive
2017	ERICA BROWN	Cole Information
2014	NORMAN ADAMS	Cole Information
2010	NORMAN W ADAMS PA	Cole Information
	NORMAN ADAMS	Cole Information
2005	Norman W Adams Pa	Hill-Donnelly Information Services
	NORMAN W ADAMS PA	Cole Information
	NORMAN ADAMS	Cole Information
2000	OCCUPANT UNKNOWN	Cole Information
1995	OCCUPANT UNKNOWNN	Cole Information
1986	CHIDNESE PATK N	R. L. Polk & Co.

DRAFT

FINDINGS

700 PONCE DE LEON DR

Year	Uses	Source
2017	ALEX ALEXANDER	Cole Information
2014	KIP ALEXANDER	Cole Information
	JANET SANTIS	Cole Information
2010	KIP ALEXANDER	Cole Information
2005	H Alexander Kip AC	Hill-Donnelly Information Services
	KIP ALEXANDER	Cole Information
2000	KIP ALEXANDER	Cole Information
1999	e Alexander K K	City Publishing Company
	a Alexander Kip	City Publishing Company
	Sants Janet	City Publishing Company
1995	STERGHOS, MARK	Cole Information
	ALEXANDER, KIP	Cole Information
1992	ALEXANDER, KIP	Cole Information
1990	ALEXANDER KIP	Southern Bell
1986	WOLF PETER	R. L. Polk & Co.
1980	Setton Adrian V % 523 9320	R. L. Polk & Co.
1975	Blake Harriet S % 525 6878	R. L. Polk & Co.
1970	MADRAY THYRON T	R. L. Polk & Co.
1965	MADRAY THYRON T % 524 4550	R. L. Polk & Co.
	STIFFLER FLOYD	R. L. Polk & Co.
1962	MADRAY THYRON T	R. L. Polk & Co.
1957	MADRAY THYRON T	R. L. Polk & Co.
1951	BAILEY JOHN D	Southern Directory Company
1948	BAILEY KATIE LEE R	Southern Bell Telephone & Telegraph Co.

705 PONCE DE LEON DR

Year	Uses	Source
2020	NORAH MCCAULEY	EDR Digital Archive
	MARK ROHLEDER	EDR Digital Archive
	CONARR NEESON	EDR Digital Archive
2017	MARK ROHLEDER	Cole Information
2014	MARK ROHLEDER	Cole Information

DRAFT

Year	Uses	Source
2010	MARK ROHLEDER	Cole Information
2005	H Rohleder Mark A	Hill-Donnelly Information Services
	MARK ROHLEDER	Cole Information
2000	MARK HANSEN	Cole Information
1999	Hansen Mark M 0 D	City Publishing Company
1995	HANSEN, MARK M	Cole Information
1986	GIRARDIN EUG	R. L. Polk & Co.
1980	Glrardin Eug w inter res % 527 5523	R. L. Polk & Co.
1975	Girardin Eug w inter res % 527 5523	R. L. Polk & Co.
1970	GIRARDIN EUG WINTER RES	R. L. Polk & Co.
1965	VACANT	R. L. Polk & Co.
1962	KELLY FRANK J	R. L. Polk & Co.
1957	MARSHALL LOIS R	R. L. Polk & Co.
1951	TOREM HARRY	Southern Directory Company

706 PONCE DE LEON DR

Year	Uses	Source
2020	SHARON LOOS	EDR Digital Archive
2017	SHANNON FROST	Cole Information
2014	OCCUPANT UNKNOWN	Cole Information
2010	DENISE FRIEDLAND	Cole Information
2005	New River Tugs FT Lauderdale	Hill-Donnelly Information Services
	Stacey William C	Hill-Donnelly Information Services
	WILLIAM STACEY	Cole Information
2000	SCOTT DIXON	Cole Information
1995	WEIDEMANN, LOTHAR	Cole Information
1992	WEIDEMANN, LOTHAR	Cole Information
1986	PARSCHAU WERNER	R. L. Polk & Co.
1980	No Return	R. L. Polk & Co.
1975	Wood James N % 523 5254	R. L. Polk & Co.
1970	WOOD JAMES N	R. L. Polk & Co.
1965	WOOD JAMES N % 523 5254	R. L. Polk & Co.
1962	VACANT	R. L. Polk & Co.

DRAFT

Year	Uses	Source
1957	POWELL F LENNARD	R. L. Polk & Co.
1951	TOURISTS	Southern Directory Company

711 PONCE DE LEON DR

Year	Uses	Source
2020	WINGATE PAYNE	EDR Digital Archive
	SUSAN PAYNE	EDR Digital Archive
2014	WINGATE PAYNE	Cole Information
2010	OCCUPANT UNKNOWN	Cole Information
2005	H Payne Michael H A	Hill-Donnelly Information Services
	Payne Michael H C	Hill-Donnelly Information Services
	WINGATE PAYNE	Cole Information
2000	MICHAEL PAYNE	Cole Information
1999	e Payne Michael H	City Publishing Company
1995	PAYNE, MICHAEL H	Cole Information
1992	PAYNE, MICHAEL H	Cole Information
1990	CAMPBELL DORSHA	Southern Bell
	SWEDENBORG SAMUEL W	Southern Bell
1986	CAMPBELL DORSHA	R. L. Polk & Co.
	SWEDENBORG SAML LW	R. L. Polk & Co.
1980	Campbell Richd E % 524 2780	R. L. Polk & Co.
1975	Campbell Richd E % 524 2780	R. L. Polk & Co.
1970	CAMPBELL RICHD E	R. L. Polk & Co.
1965	HEWITT GRACE M MRS % 522 9994	R. L. Polk & Co.
1962	HEWITT GRACE M MRS	R. L. Polk & Co.
1957	HEWITT GRACE M MRS	R. L. Polk & Co.
	HAUSLEIN HAROLD F W	R. L. Polk & Co.
1951	OLLENDORF HERBERT S	Southern Directory Company

712 PONCE DE LEON DR

Year	Uses	Source
2020	BENJAMIN SCHULZE	EDR Digital Archive
	TARA BRUNO	EDR Digital Archive
2014	JOHN KELLOGG	Cole Information

DRAFT

Year	Uses	Source
2010	FRANS KOBUS	Cole Information
2005	H Basson Johan C	Hill-Donnelly Information Services
	JOHAN BASSON	Cole Information
2000	DORIS EMMONS	Cole Information
1999	CEmmons Dons P N/A	City Publishing Company
1995	EMMONS, DORIS P	Cole Information
1986	DOUGHERTY EVELYN P MRS	R. L. Polk & Co.
1980	Dougherty Gerald F % 523 3966	R. L. Polk & Co.
1975	Dougherty Gerald F % 523 3966	R. L. Polk & Co.
1970	ANDERSON LLOYD N	R. L. Polk & Co.
1965	ANDERSON LLOYD N % 522 5361	R. L. Polk & Co.
1962	ANDERSON LLOYD N	R. L. Polk & Co.
1957	ANDERSON LLOYD N	R. L. Polk & Co.
1951	MOODY FRED C	Southern Directory Company
1948	MOODY FRED C R	Southern Bell Telephone & Telegraph Co.

716 PONCE DE LEON DR

Year	Uses	Source
2017	MATTHEW MCNUTT	Cole Information
2014	OCCUPANT UNKNOWN	Cole Information
2010	NIIICE LLC	Cole Information
	ISABEL PAPAGNO	Cole Information
2005	H Papagno Isabel AC	Hill-Donnelly Information Services
	ISABEL PAPAGNO	Cole Information
2000	S FERRULO	Cole Information
1999	Ferrulo Salvatore	City Publishing Company
1995	BARTON, KAREN	Cole Information
1992	BARTON, KAREN	Cole Information
1986	BARTON K	R. L. Polk & Co.
1980	Semiczek Natalie	R. L. Polk & Co.
1975	Semiczek Marian	R. L. Polk & Co.
1970	SEMICZEK MARIAN	R. L. Polk & Co.
1965	MC GLUE GRACE C MRS % 522 1382	R. L. Polk & Co.

DRAFT

Year	Uses	Source
1962	MC GLUE GRACE C MRS	R. L. Polk & Co.
1957	MCGLUE GRACE C MRS	R. L. Polk & Co.
1951	MCGLUE JOS	Southern Directory Company

717 PONCE DE LEON DR

Year	Uses	Source
2017	LAINEZ JACKSON PA	Cole Information

719 PONCE DE LEON DR

Year	Uses	Source
2020	MARYANN COCKERILLE	EDR Digital Archive
	JEFF COCKERILLE	EDR Digital Archive
	CHRISTOPHER COCKERILLE	EDR Digital Archive
2017	CHRIS COCKERILLE	Cole Information
2014	JOHN COCKERVILLE	Cole Information
2010	JOHN COCKERVILLE	Cole Information
2005	Cockerille John	Hill-Donnelly Information Services
	H Cockerille John AC	Hill-Donnelly Information Services
	TARPON CREEK LLC	Cole Information
	JOHN COCKERILLE	Cole Information
2000	JOHN COCKERILLE	Cole Information
1999	o Cockerille John P	City Publishing Company
1995	INTERLOCKING WOOD DESIGNS	Cole Information
	COCKERILLE, JOHN P	Cole Information
1992	COCKERILLE, JOHN P	Cole Information
1990	COCKERILLE JOHN P	Southern Bell
1986	COCKERILLE JOHN P	R. L. Polk & Co.
1980	Cockerille John P % 764 3046	R. L. Polk & Co.
1975	Moore Dennis W % 527 0814	R. L. Polk & Co.
1970	NIEDENTHAL RICHD F	R. L. Polk & Co.
1965	KIPP JOHN V % 523 8246	R. L. Polk & Co.
1962	KIPP JOHN V	R. L. Polk & Co.
1957	KIPP JOHN V	R. L. Polk & Co.

DRAFT

720 PONCE DE LEON DR

Year	Uses	Source
2020	COURTNEY BURNS	EDR Digital Archive
	JEFFREY BURNS	EDR Digital Archive
	MICHELANGELO MOZZICATO	EDR Digital Archive
2017	THOMAS BURNS	Cole Information
2010	KEVIN CAULFIELD	Cole Information
2005	Mozzicato Michael C	Hill-Donnelly Information Services
	MICHAELANGELO MOZZICATO	Cole Information
2000	CHRIS HOWARD	Cole Information
1999	Howard Chris	City Publishing Company
1995	LOCHMUELLER, SHARON	Cole Information
	ROY, LYNN	Cole Information
1992	ROY, LYNN	Cole Information
1990	ROY L	Southern Bell
1986	SOLOMON RONALD S	R. L. Polk & Co.
1980	Balderas Patricia	R. L. Polk & Co.
1975	Sylvia Odette J Mrs % 525 2230	R. L. Polk & Co.
	Keckeissen Rita Mrs % 524 2650	R. L. Polk & Co.
1970	KECKEISSEN RITA	R. L. Polk & Co.
1965	KECKEISSEN RITA MRS % 524 2650	R. L. Polk & Co.
	VACANT	R. L. Polk & Co.
1962	KECKEISSEN RITA MRS	R. L. Polk & Co.
1957	WEBB GEO N	R. L. Polk & Co.
1951	PATTERSON PERLEY I	Southern Directory Company

724 PONCE DE LEON DR

Year	Uses	Source
2020	CATHERINE UNDERWOOD	EDR Digital Archive
	ROBERT FASSIO	EDR Digital Archive
	JILL ARMSTRONG	EDR Digital Archive
	FAYE UNDERWOOD	EDR Digital Archive
	CYNTHIA MC ADAMS	EDR Digital Archive
2017	KEVIN UNDERWOOD	Cole Information

DRAFT

FINDINGS

Year	Uses	Source
2017	MELISSA HARROFF	Cole Information
2014	KEVIN UNDERWOOD	Cole Information
	ARMSTRONG ROBERT	Cole Information
2010	KEVIN UNDERWOOD	Cole Information
	APRIL JOHNSON	Cole Information
2005	Underwood F A	Hill-Donnelly Information Services
	KEVIN UNDERWOOD	Cole Information
2000	FAYE UNDERWOOD	Cole Information
	R FASSIO	Cole Information
1999	Fassio R	City Publishing Company
	OUnderwood F F	City Publishing Company
1995	BAKER, CARRIE	Cole Information
	UNDERWOOD, FAYE	Cole Information
1992	UNDERWOOD, KEVIN	Cole Information
1990	CASE JIM	Southern Bell
	DOLEN JOHN	Southern Bell
1986	DAWSON NEDRA L	R. L. Polk & Co.
1980	Applegate John D Jr % 525 9415	R. L. Polk & Co.
1975	Applegate John D % 522 3943	R. L. Polk & Co.
	Applegate John winter res	R. L. Polk & Co.
1970	APPLEGATE JOHN	R. L. Polk & Co.
1965	SIMPSON PEARL M MRS % 522 0116	R. L. Polk & Co.
1962	SIMPSON PEARL MRS	R. L. Polk & Co.
	HODGSON RUTH NURSE	R. L. Polk & Co.
1957	SIMPSON PEARL MRS	R. L. Polk & Co.
1951	HOPPER MAJOR L	Southern Directory Company
1948	HILL PAULINE H MISS R	Southern Bell Telephone & Telegraph Co.

800 PONCE DE LEON DR

Year	Uses	Source
2020	GEDNE GOSSELIN	EDR Digital Archive
	DAVID GOSSELIN	EDR Digital Archive
2017	JENNIFER POWERS	Cole Information

DRAFT

FINDINGS

Year	Uses	Source
2014	JENNIFER POWERS	Cole Information
2005	Berke Lindsey C	Hill-Donnelly Information Services
	LINDSEY BERKE	Cole Information
2000	J POWERS	Cole Information
1999	e Villa Juan	City Publishing Company
1995	LOU JEZDIMIR ROOFING	Cole Information
	OCCUPANT UNKNOWNN	Cole Information
1986	JUBA MARGT MRS	R. L. Polk & Co.
1980	Juba Stanley % 525 4696	R. L. Polk & Co.
1975	Juba Stanley % 525 4696	R. L. Polk & Co.
1970	JUBA STANLEY	R. L. Polk & Co.
1965	JUBA STANLEY % 525 4696	R. L. Polk & Co.
1962	SEAY ARTH L III	R. L. Polk & Co.
1957	WOLF EMIL A	R. L. Polk & Co.
1951	HARDY C FRANK	Southern Directory Company

801 PONCE DE LEON DR

Year	Uses	Source
2020	GEOFFREY STURMAN	EDR Digital Archive
	JENNIFER STURMAN	EDR Digital Archive
	ALESIA STURMAN	EDR Digital Archive
	ALESIA PETERSEN	EDR Digital Archive
	WARREN STURMAN	EDR Digital Archive
2017	WARREN STURMAN	Cole Information
2014	ALESIA STURMAN	Cole Information
2010	ALESIA STURMAN	Cole Information
2005	Petersen A v	Hill-Donnelly Information Services
	Smith M Av	Hill-Donnelly Information Services
	CAROLYN PETERSEN	Cole Information
2000	WARREN STURMAN	Cole Information
	M SMITH	Cole Information
	A PETERSEN	Cole Information
1999	Petersen A A	City Publishing Company

DRAFT

Year	Uses	Source
1999	Smith M	City Publishing Company
1995	STURMAN, WARREN	Cole Information
	SMITH, M	Cole Information
	PETERSEN, A	Cole Information
1990	CLEMENTS F PETER	Southern Bell
1986	CLEMENTS F PETER	R. L. Polk & Co.
1980	Clements F Peter % 522 2050	R. L. Polk & Co.
1975	Clements F Peter % 522 2050	R. L. Polk & Co.
1970	CLEMENTS F PETER	R. L. Polk & Co.
1965	HANCOCK JOHN % 523 4481	R. L. Polk & Co.
1962	HANCOCK JOHN	R. L. Polk & Co.
1957	HANCOCK JOHN	R. L. Polk & Co.

804 PONCE DE LEON DR

Year	Uses	Source
2020	PATRICK KIRK	EDR Digital Archive
	EMILY KIRKPATRICK	EDR Digital Archive
	LUCY KIRKPATRICK	EDR Digital Archive
	JOHN KIRKPATRICK	EDR Digital Archive
2017	JOHN KIRKPATRICK	Cole Information
2014	JOHN KIRKPATRICK	Cole Information
2010	JOHN KIRKPATRICK	Cole Information
2005	Air Conditioning Assoc Inc	Hill-Donnelly Information Services
	H Kirkpatrick John A AC	Hill-Donnelly Information Services
	OCCUPANT UNKNOWN	Cole Information
2000	JOHN KIRKPATRICK	Cole Information
1999	Kirkpafrick John A	City Publishing Company
1995	KIRKPATRICK, JOHN A	Cole Information
1992	KIRKPATRICK, JOHN A	Cole Information
1990	KIRKPATRICK JOHN A	Southern Bell
1986	KIRKPATRICK JOHN A	R. L. Polk & Co.
1980	Kirkpatrick John A % 522 0392	R. L. Polk & Co.
1975	Berg Robt B	R. L. Polk & Co.

DRAFT

Year	Uses	Source
1970	SLACKER ROBT	R. L. Polk & Co.
1965	SLACKER ROBT	R. L. Polk & Co.
1962	MENEES WM M	R. L. Polk & Co.
1957	MENEES WM M	R. L. Polk & Co.

807 PONCE DE LEON DR

Year	Uses	Source
2020	STEPHEN QUARLES	EDR Digital Archive
	REAGAN JEZDIMIR	EDR Digital Archive
	KRISTI QUARLES	EDR Digital Archive
	KENNETH HALE	EDR Digital Archive
2017	LOUIS LOU	Cole Information
2014	OCCUPANT UNKNOWN	Cole Information
2010	OCCUPANT UNKNOWN	Cole Information
2005	h Jezdimir Lou C	Hill-Donnelly Information Services
	LOUIS JEZDIMIR	Cole Information
2000	OCCUPANT UNKNOWN	Cole Information
1999	Jezdimir Lou	City Publishing Company
1995	OCCUPANT UNKNOWNN	Cole Information
1992	TODD, FLOYD	Cole Information
1990	TRODD FLOYD	Southern Bell
1986	TODD FLOYD WINTER RES	R. L. Polk & Co.
1980	Todd Floyd w inter res % 522 7579	R. L. Polk & Co.
1975	Todd Floyd % 525 8634	R. L. Polk & Co.
1970	TODD FLOYD WINTER RES	R. L. Polk & Co.
1965	TODD FLOYD	R. L. Polk & Co.
1962	TODD FLOYD	R. L. Polk & Co.

809 PONCE DE LEON DR

Year	Uses	Source
1957	VACANT	R. L. Polk & Co.

DRAFT

810 PONCE DE LEON DR

Year	Uses	Source
2005	RIO VISTA SERVICES INC	Cole Information

812 PONCE DE LEON DR

Year	Uses	Source
2020	DAVID PRINGLE	EDR Digital Archive
	CARMEN GOLINSKI	EDR Digital Archive
2017	DAVID PRINGLE	Cole Information
2014	DAVID PRINGLE	Cole Information
2010	WILLIAM ROPPOLO	Cole Information
2005	H Allen Scott F A	Hill-Donnelly Information Services
	SCOTT ALLEN	Cole Information
2000	GREG PAGE	Cole Information
1999	Page Greg	City Publishing Company
1995	YAGODA, WILLIAM	Cole Information
1986	KOESTER ANDREW P	R. L. Polk & Co.
1980	Koester Andrew P % 522 4363	R. L. Polk & Co.
1975	Koester Andrew P % 522 4363	R. L. Polk & Co.
1970	KOESTER ANDREW	R. L. Polk & Co.
1965	KOESTER ANDREW P % 522 4363	R. L. Polk & Co.
1962	KOESTER ANDREW P	R. L. Polk & Co.
1957	KOESTER ANDREW P MFRS AGT	R. L. Polk & Co.

813 PONCE DE LEON DR

Year	Uses	Source
2020	CATHIE TEDESCO	EDR Digital Archive
	THOMAS TEDESCO	EDR Digital Archive
2017	CATHIE TEDESCO	Cole Information
2014	CATHIE TEDESCO	Cole Information
2010	THOMAS TEDESCO	Cole Information
2005	H Charles C C	Hill-Donnelly Information Services
	Charles Construction Corp	Hill-Donnelly Information Services
	CHARLES CONSTRUCTION CORP	Cole Information
	CRAIG CHARLES	Cole Information

DRAFT

Year	Uses	Source
2000	UNIQUE HOMES BUILDERS INCORPORATED	Cole Information
	CRAIG CHARLES	Cole Information
1999	Chartes CC	City Publishing Company
	e Chartes Craig C	City Publishing Company
1995	UNIQUE HOME BUILDERS INC	Cole Information
	CHARLES, CRAIG C	Cole Information
1992	UNIQUE HOMES BUILDERS	Cole Information
	CHARLES, CRAIG C	Cole Information
1990	CHARLES C C & D M	Southern Bell
1986	BENEDICT GLENN A	R. L. Polk & Co.
1980	Benedict Glenn A % 524 2319	R. L. Polk & Co.
1975	Benedict Glenn A % 524 2319	R. L. Polk & Co.
1970	BENEDICT GLENN A	R. L. Polk & Co.
1965	BENEDICT GLENN A % 524 3192	R. L. Polk & Co.
1962	BENEDICT GLENN A	R. L. Polk & Co.
1957	VACANT	R. L. Polk & Co.

817 PONCE DE LEON DR

Year	Uses	Source
2020	PAUL DOLNICK	EDR Digital Archive
	EDUARDO SALDANA	EDR Digital Archive
	NANCY SALDANA	EDR Digital Archive
2017	GEORGE DOLNICK	Cole Information
2014	OCCUPANT UNKNOWN	Cole Information
2010	JOHN CROCCO	Cole Information
2005	H Dolnick PA	Hill-Donnelly Information Services
	GEORGE DOLNICK	Cole Information
2000	OCCUPANT UNKNOWN	Cole Information
1995	ENZWEILER, MELISSA L	Cole Information
1992	COOPER, STANLEY	Cole Information
1986	COOPER MARY MRS	R. L. Polk & Co.
1980	Cooper Stanley % 524 9102	R. L. Polk & Co.
1975	Cooper Stanley % 524 9102	R. L. Polk & Co.

DRAFT

Year	Uses	Source
1970	COOPER STANLEY	R. L. Polk & Co.
1965	VACANT	R. L. Polk & Co.
1962	KYTE O LOUISE MRS	R. L. Polk & Co.
1957	GRUBMAN V CARL	R. L. Polk & Co.

700 1/2 PONCE DE LEON DR

Year	Uses	Source
1970	LIPSCOMB PHILIP P	R. L. Polk & Co.
1962	ALDRIDGE FRED	R. L. Polk & Co.
1957	HALL WM	R. L. Polk & Co.

PONCE DELEON DR

800 PONCE DELEON DR

Year	Uses	Source
1990	JUBA STANLEY	Southern Bell

812 PONCE DELEON DR

Year	Uses	Source
1990	KOESTER WHITE PATRICIA	Southern Bell

PUNCE DE LAEON DR

661 PUNCE DE LAEON DR

Year	Uses	Source
1990	BIVIANO SAL & LISA	Southern Bell

PUNCE DEEN DR

716 PUNCE DEEN DR

Year	Uses	Source
1990	BARTON K LEON DR	Southern Bell

RIO VIST BLVD

622 RIO VIST BLVD

Year	Uses	Source
1990	ZAEPFEL WAYNE W	Southern Bell

DRAFT

FINDINGS

RIO VISTA BLVD

601 RIO VISTA BLVD

Year	Uses	Source
2005	NC	Hill-Donnelly Information Services

621 RIO VISTA BLVD

Year	Uses	Source
1990	HENCKEL DAVID L	Southern Bell
1986	VON OBENAUER AMELIA E MRS	R. L. Polk & Co.
1980	Von Obenauer Amelia E Mrs % 523 7719	R. L. Polk & Co.
1975	Von Obenauer Amelia E Mrs % 523 7719	R. L. Polk & Co.
1970	VON OBENAUER AMELIA E MRS	R. L. Polk & Co.
1965	VON CBENAUER AMELIA E MRS % 523 7719	R. L. Polk & Co.
1962	VON OBENAUER EDW W	R. L. Polk & Co.
1957	VONOBENAUER EDW W	R. L. Polk & Co.

622 RIO VISTA BLVD

Year	Uses	Source
2005	Lomenick Matt K	Hill-Donnelly Information Services
1999	Dorst David Dr	City Publishing Company
1986	STINNETT EDW G	R. L. Polk & Co.
1980	Emanuel E Rev % 525 4697	R. L. Polk & Co.
1975	Vacant	R. L. Polk & Co.
1970	EMANUEL EMANUEL REV	R. L. Polk & Co.
1965	VACANT	R. L. Polk & Co.
1962	GRAHANM D C REV	R. L. Polk & Co.
1957	JOHNSON GRANT F	R. L. Polk & Co.
1951	STEEVES MELVIN R	Southern Directory Company
1948	WALKER JOHN J R	Southern Bell Telephone & Telegraph Co.

626 RIO VISTA BLVD

Year	Uses	Source
2005	H Lofrisco Salvatore J K	Hill-Donnelly Information Services
1999	Lambert Rodney L N/A	City Publishing Company

DRAFT

Year	Uses	Source
1986	BACON PATK	R. L. Polk & Co.
1980	Bacon Patk % 524 7483	R. L. Polk & Co.
1975	Bacon Claud B % 524 7483	R. L. Polk & Co.
1970	BACON CLAUD B	R. L. Polk & Co.
1965	NO RETURN	R. L. Polk & Co.
1962	ROCKAFELLER EUG	R. L. Polk & Co.
1957	ROCKAFELLER EUG	R. L. Polk & Co.
1951	MEYER ZELA F MRS	Southern Directory Company
1948	TRESCA R H JR R	Southern Bell Telephone & Telegraph Co.

700 RIO VISTA BLVD

Year	Uses	Source
1957	MCCAIN THOS L	R. L. Polk & Co.

701 RIO VISTA BLVD

Year	Uses	Source
2005	Act Three Ventures Inc	Hill-Donnelly Information Services
	H Hunt Daniel A	Hill-Donnelly Information Services
1999	e Hunt Daniel	City Publishing Company
1990	EASTHAM MARK	Southern Bell
	MAXFIELD DICK	Southern Bell
1986	VACANT	R. L. Polk & Co.
1980	Maxfield Richd	R. L. Polk & Co.
1975	Maxfield Richd	R. L. Polk & Co.
1970	FLETCHER HAZEL F MRS	R. L. Polk & Co.
1965	FLETCHER HAZEL F MRS	R. L. Polk & Co.
1962	FLETCHER HAZEL MRS	R. L. Polk & Co.
1957	VACANT	R. L. Polk & Co.

706 RIO VISTA BLVD

Year	Uses	Source
1999	Stevens George 0 a	City Publishing Company
1990	BOLLINE ROBERT & MARY ALICE	Southern Bell
1980	Benjamin Llewellyn L % 523 7267	R. L. Polk & Co.

DRAFT

FINDINGS

Year	Uses	Source
1975	Benjamin Llew ellyn L % 523 7267	R. L. Polk & Co.
1970	BENJAMIN LLEWELLYN L	R. L. Polk & Co.
1965	BENJAMIN L L % 523 7267	R. L. Polk & Co.
1962	VACANT	R. L. Polk & Co.
1957	BULLOCK JOS A	R. L. Polk & Co.
1951	TOURISTS	Southern Directory Company

708 RIO VISTA BLVD

Year	Uses	Source
1990	WEST DAN	Southern Bell
1986	DE FRANCES PETER	R. L. Polk & Co.
1980	De Frances Peter % 522 2336	R. L. Polk & Co.
1975	De Frances Peter % 522 2336	R. L. Polk & Co.
1970	DE FRANCES PETER	R. L. Polk & Co.
1965	DE FRANCES PETER % 522 2336	R. L. Polk & Co.
1962	DEFRANCES PETER	R. L. Polk & Co.
1957	DEFRANCES PETER	R. L. Polk & Co.

711 RIO VISTA BLVD

Year	Uses	Source
2005	Na	Hill-Donnelly Information Services
1999	Greene Cynthia	City Publishing Company
	Mc Nutt Bradley E	City Publishing Company
1990	HOWELL WEBSTER & LAURA	Southern Bell
1986	HOWELL WEBSTER REV	R. L. Polk & Co.
1980	Prout J Timothy % 527 0716	R. L. Polk & Co.
1975	Prout J Timothy % 527 0716	R. L. Polk & Co.
1970	PROUT J TIMOTHY	R. L. Polk & Co.
1965	BENSON CARROLL L % 524 9332	R. L. Polk & Co.
1962	BENSON CARROLL L	R. L. Polk & Co.
1957	HICKS IRA L	R. L. Polk & Co.
1951	HITTEL ROBT	Southern Directory Company

DRAFT

FINDINGS

712 RIO VISTA BLVD

Year	Uses	Source
2005	H Haigney F A	Hill-Donnelly Information Services
1999	Haigney F	City Publishing Company
1986	EBNER BESS M MRS	R. L. Polk & Co.
1980	Ebner Bess M Mrs % 523 6993	R. L. Polk & Co.
1975	Ebner Bess M Mrs % 523 6993	R. L. Polk & Co.
1970	EBNER BESS M MRS	R. L. Polk & Co.
1965	EBNER BESS MRS % 523 6993	R. L. Polk & Co.
1962	ENZ JAS J	R. L. Polk & Co.
1957	ENZ JAS	R. L. Polk & Co.

760 RIO VISTA BLVD

Year	Uses	Source
1986	BOLLINE ROBT E	R. L. Polk & Co.

800 RIO VISTA BLVD

Year	Uses	Source
2005	H Wight G A A	Hill-Donnelly Information Services
1999	w Igh GA	City Publishing Company
1990	BOLEN ROBERT A ACCT	Southern Bell
1986	BOLEN ROBT A	R. L. Polk & Co.
1980	Bolen Robt A	R. L. Polk & Co.
1975	Grant Paul E	R. L. Polk & Co.
1970	GRANT PAUL E	R. L. Polk & Co.
1965	DAWSON ERVIN P % 524 9244	R. L. Polk & Co.
1962	DAWSON ERVIN P	R. L. Polk & Co.
1957	VACANT	R. L. Polk & Co.
1951	WALKER EARL	Southern Directory Company
1948	MONTGOMERY HILDRETH MRS R	Southern Bell Telephone & Telegraph Co.

801 RIO VISTA BLVD

Year	Uses	Source
2005	H Walters George	Hill-Donnelly Information Services
1999	Walters George	City Publishing Company

DRAFT

Year	Uses	Source
1990	WALTERS GEORGE	Southern Bell
1986	MCVAY RICHD F	R. L. Polk & Co.
1980	Cole Jeffrey R % 467 1995	R. L. Polk & Co.
1975	Transient	R. L. Polk & Co.
1970	VACANT	R. L. Polk & Co.
1965	WRIGHT ETHEL R % 522 6124	R. L. Polk & Co.
1962	WRIGHT ETHEL R	R. L. Polk & Co.
1957	WRIGHT ETHEL R	R. L. Polk & Co.
1951	MCNEFF JOS C	Southern Directory Company
1948	MC NEFF JOSEPH C RL EST	Southern Bell Telephone & Telegraph Co.

804 RIO VISTA BLVD

Year	Uses	Source
2005	Shulman I M A 00oo	Hill-Donnelly Information Services
1990	KENEIPP D CRAIG	Southern Bell
1986	SHELTON RICHD T	R. L. Polk & Co.
1980	Maloney Hugh	R. L. Polk & Co.
1975	Rinaldi Charles F	R. L. Polk & Co.
1970	VACANT	R. L. Polk & Co.
1965	HORSTER HENRY % 523 1898	R. L. Polk & Co.
1962	MARSHALL THORD M	R. L. Polk & Co.
1957	MARSHALL THORD M	R. L. Polk & Co.

805 RIO VISTA BLVD

Year	Uses	Source
2005	H Boitnott Chester L K	Hill-Donnelly Information Services
1999	Boltnott Chester L	City Publishing Company
1990	BOITNOTT CHESTER L	Southern Bell
1986	BOITNOTT CHESTER L WINTER RES	R. L. Polk & Co.
1980	Boitnott Chester L w inter res % 525 9801	R. L. Polk & Co.
1975	Boitnott Chester L w inter res % 525 9801	R. L. Polk & Co.
1970	BOITNOTT CHESTER L WINTER RES	R. L. Polk & Co.
1965	BOITNOTT CHESTER	R. L. Polk & Co.
1962	ROBINSON JOY DEAN MRS	R. L. Polk & Co.

DRAFT

Year	Uses	Source
1957	BRENDLE RUSSELL W	R. L. Polk & Co.
1951	GRAHAM JOE S	Southern Directory Company
1948	GRAHAM JOE S R	Southern Bell Telephone & Telegraph Co.

806 RIO VISTA BLVD

Year	Uses	Source
2005	H Mooney J T A	Hill-Donnelly Information Services

808 RIO VISTA BLVD

Year	Uses	Source
2005	Balke Bill K	Hill-Donnelly Information Services
	Balke Bill K	Hill-Donnelly Information Services
1999	e Balke William	City Publishing Company
1986	HANOR GEO R	R. L. Polk & Co.
1980	Hutchinson J R % 463 8263	R. L. Polk & Co.
1975	Cook Gary E % 527 4228	R. L. Polk & Co.
1970	HODGE HILMA L	R. L. Polk & Co.
1965	DE GRAFF EDITH V MRS % 523 7656	R. L. Polk & Co.
1962	DEGRAFF EDITH V MRS	R. L. Polk & Co.

809 RIO VISTA BLVD

Year	Uses	Source
2005	H Tatum Thomas R A	Hill-Donnelly Information Services
1999	Tatum Thomas R	City Publishing Company
1990	TATUM THOMAS R	Southern Bell
1986	MCWHIRTER CHARLES W	R. L. Polk & Co.
1980	Mc Whirter Charles W % 523 9432	R. L. Polk & Co.
1975	Mc Whirter Charles W % 523 9432	R. L. Polk & Co.
1970	MC WHIRTER CHARLES W	R. L. Polk & Co.
1965	TAYLOR WM	R. L. Polk & Co.
1962	BRENDLE RUSSELL W	R. L. Polk & Co.

812 RIO VISTA BLVD

Year	Uses	Source
2005	H Clark Scott	Hill-Donnelly Information Services

DRAFT

FINDINGS

Year	Uses	Source
1999	Clark Scott	City Publishing Company
1986	ROFFMAN RICHD N	R. L. Polk & Co.
1980	Leache Willett Mrs % 522 6981	R. L. Polk & Co.
1975	Leache Willett Mrs % 522 6981 a	R. L. Polk & Co.
1970	LEACHE WILLETT	R. L. Polk & Co.
1965	CHRISTENSEN CARL C % 522 7956	R. L. Polk & Co.
1962	CRISTENSEN CARL C	R. L. Polk & Co.
1957	CHRISTENSEN CARL C	R. L. Polk & Co.
1951	VACANT	Southern Directory Company

820 RIO VISTA BLVD

Year	Uses	Source
2005	Mauro S	Hill-Donnelly Information Services
1999	e Mauro S	City Publishing Company
1990	SAAVEDRA RODRIGO J	Southern Bell
1986	SAAVEDRA RODRIGO J	R. L. Polk & Co.
1980	Saavedra Rodrigo J % 522 6569	R. L. Polk & Co.
1975	Saavedra Rodrigo J % 522 6569	R. L. Polk & Co.
1970	SWANSON SYLVIA M MRS	R. L. Polk & Co.
1965	SWANSON EARL R % 524 2539	R. L. Polk & Co.
1962	SWANSON EARL R	R. L. Polk & Co.
1957	SWANSON EARL R	R. L. Polk & Co.
1951	BURCH DAVID E	Southern Directory Company
1948	BURCH DAVID E R	Southern Bell Telephone & Telegraph Co.

821 RIO VISTA BLVD

Year	Uses	Source
2005	H Wilkes John	Hill-Donnelly Information Services
1999	Wilkes John	City Publishing Company
1990	WILKES JOHN	Southern Bell
1986	SMITH CARL M	R. L. Polk & Co.
1980	Vacant	R. L. Polk & Co.
1975	Smith Louise B Mrs % 522 4420	R. L. Polk & Co.
1970	SMITH CARL M	R. L. Polk & Co.

DRAFT

Year	Uses	Source
1965	SMITH CARL M % 522 4420	R. L. Polk & Co.
1962	SMITH CARL M	R. L. Polk & Co.
1957	SMITH CARL M	R. L. Polk & Co.
1951	SMITH CARL M	Southern Directory Company

824 RIO VISTA BLVD

Year	Uses	Source
2005	H Lafferty Chip A	Hill-Donnelly Information Services
1999	OLafferty Chip	City Publishing Company
1990	LAFFERTY ROBERT	Southern Bell
1986	SHOEMAKER MARY ELLEN	R. L. Polk & Co.
1980	Bopst Marie E Mrs % 525 5567	R. L. Polk & Co.
1975	Bopst Marie E Mrs % 525 5567	R. L. Polk & Co.
1970	BOPST ARTH C	R. L. Polk & Co.
1965	BOPST ARTH C	R. L. Polk & Co.
1962	VACANT	R. L. Polk & Co.
1957	JOHNSON LLOYD W	R. L. Polk & Co.
1951	JOHNSON LLOYD W	Southern Directory Company

828 RIO VISTA BLVD

Year	Uses	Source
2005	H Ebersole Pete K	Hill-Donnelly Information Services
1999	Ebersole Pete	City Publishing Company
	Zum Donatd	City Publishing Company

ROSE DR

0 ROSE DR

Year	Uses	Source
2005	Zanecchia Lillian	Hill-Donnelly Information Services
	Zanecchia Lillian	Hill-Donnelly Information Services

14 ROSE DR

Year	Uses	Source
2020	FRANKIE FOUNDATION	EDR Digital Archive

DRAFT

Year	Uses	Source
2020	ABREU CRISTINA A ATY	EDR Digital Archive
	WINTTER & ASSOC	EDR Digital Archive
	KNOERR & EMANUEL PA	EDR Digital Archive
	DEJESUS & ASSOC	EDR Digital Archive
	KNOERR EMANUEL	EDR Digital Archive
2017	STEPHEN L MALOVE & ASSOCIATES	Cole Information
	DEJESUS & ASSOCIATES	Cole Information
2014	MYRON E SIEGEL & ASSOCIATES LTD	Cole Information
	CASACCI JOSEPH R PA ATTY	Cole Information
	STEPHEN L MALOVE & ASSOCIATES	Cole Information
	DEJESUS & ASSOCIATES	Cole Information
2010	JOSEPH R CASACCI PA	Cole Information
	STEVEN L MALOVE & ASSOC	Cole Information
	HALL & ROSENBERG	Cole Information
2005	Malove & Kaufman Pa i P	Hill-Donnelly Information Services
	Malove Kaufman	Hill-Donnelly Information Services
	Michael R Kaufman Esq 1 P	Hill-Donnelly Information Services
	W Earl Hall Pa	Hill-Donnelly Information Services
	STEPHEN LAWRENCE MALOVE	Cole Information
	HALL & ROSENBERG LLC	Cole Information
	MALOVE & KAUFMAN PA	Cole Information
1975	Vacant	R. L. Polk & Co.
1970	VACANT	R. L. Polk & Co.
1965	CURE DOROTHY M MRS % 522 7308	R. L. Polk & Co.
1962	CURE DOROTHY M MRS	R. L. Polk & Co.
1957	CURE HARRY L	R. L. Polk & Co.
1951	CURE HARRY L	Southern Directory Company
1948	UNDERWOOD C R R	Southern Bell Telephone & Telegraph Co.

15 ROSE DR

Year	Uses	Source
1995	KARPOWICZ, C P	Cole Information

DRAFT

17 ROSE DR

Year	Uses	Source
2020	BRIZAGA	EDR Digital Archive
	WINTTER & ASSOC PA	EDR Digital Archive
	NORTHROP GRUMMAN	EDR Digital Archive
	WINTTER LAW	EDR Digital Archive
	CHRISTOPHER WINTTER	EDR Digital Archive
	KEVIN MERRIGAN	EDR Digital Archive
	JAMES KENYON	EDR Digital Archive
	MARIETTE MERRIGAN	EDR Digital Archive
	KYLA WINTTER	EDR Digital Archive
	ORESTES RODRIGUEZ	EDR Digital Archive
	JENNIFER SLACK	EDR Digital Archive
2014	NORTHROP & JOHNSON YACHTSSHIPS	Cole Information
	NORTHROP JOHNSON YACHTSSHIPS	Cole Information
2010	NORTHROP & JOHNSON YACHTSSHIP	Cole Information
2005	Capstone Mortgage Co	Hill-Donnelly Information Services
	CAPSTONE MORTGAGE CO	Cole Information
1995	ROSE INSTITUTE	Cole Information
	ROSE, HALL	Cole Information
	MAULION, RICHARD P	Cole Information
1992	MAULION RICHARD P MD	Cole Information
	ROSE, HALL	Cole Information
	MAULION, RICHARD P	Cole Information
1990	MAULION RICHARD P MD	Southern Bell
	ROSE HALL	Southern Bell
1986	MURRAY DUELL D	R. L. Polk & Co.
1980	Murray Duell D % 525 5908	R. L. Polk & Co.
1975	Murray Duell D % 525 908	R. L. Polk & Co.
1970	MURRAY DUELL D	R. L. Polk & Co.
1965	DECKER ARTH G % 522 0792	R. L. Polk & Co.
1962	WOLFE WM A	R. L. Polk & Co.
1957	WOLFE WM A	R. L. Polk & Co.

DRAFT

Year	Uses	Source
1951	WOLFE WM A	Southern Directory Company
1948	WOLFE WM A R	Southern Bell Telephone & Telegraph Co.

22 ROSE DR

Year	Uses	Source
2020	YACHT BROKER	EDR Digital Archive

112 ROSE DR

Year	Uses	Source
2020	BENSON JOHN D ATY	EDR Digital Archive
	ELITE CREW INTL INC	EDR Digital Archive
2010	BENSON JOHN D	Cole Information
	JOHN D BENSON PA	Cole Information
2005	American Wedding Agency	Hill-Donnelly Information Services
	Ashford Associates	Hill-Donnelly Information Services
	Benson John D	Hill-Donnelly Information Services
	J D Title Inc i F	Hill-Donnelly Information Services
	Wedding Information Concept	Hill-Donnelly Information Services
	DOUMAR MARKETING CORP	Cole Information
	WEDDING INFORMATION CONCE	Cole Information
	J D TITLE INC	Cole Information
2000	PREMIER BRIDE	Cole Information
	BLISS MARKETING INCORPORATED	Cole Information
	WEDDING INFORMATION CONCEPT	Cole Information
	AMERICAN WEDDING AGENCY	Cole Information
1999	Amancan Wedding	City Publishing Company
	Agency	City Publishing Company
	Ashford Associates	City Publishing Company
	Bliss Marketing Inc	City Publishing Company
	Premier Bnde	City Publishing Company
	Wedding Int Concept	City Publishing Company
1995	GLENN WRIGHT CONSTRUCTION	Cole Information
1992	GLENN WRIGHT CONSTRN	Cole Information
	FLORIDA BUILDING SYS	Cole Information

DRAFT

Year	Uses	Source
1990	GLENN WRIGHT CONSTRUCTION	Southern Bell
1986	SCHUSTER A BERNARD	R. L. Polk & Co.
1980	Schuster A Bernard % 764 8400	R. L. Polk & Co.
1975	Adams A Hubert Jr % 524 2011	R. L. Polk & Co.
1970	ADAMS A HUBERT JR	R. L. Polk & Co.
1965	ADAMS A HUBERT JR % 524 2011	R. L. Polk & Co.
1962	ADAMS ANDREW H JR	R. L. Polk & Co.
1957	ADAMS A HUBERT JR	R. L. Polk & Co.

119 ROSE DR

Year	Uses	Source
2020	GILDA'S CLUB SOUTH FLORIDA	EDR Digital Archive
2017	GILDAS CLUB SOUTH FLORIDA	Cole Information
2014	GILDAS CLUB SOUTH FLORIDA	Cole Information
2010	GILDAS CLUB SOUTH FLORIDA	Cole Information
2005	Gildas Club South Florida	Hill-Donnelly Information Services
	GILDAS CLUB SOUTH FLORIDA	Cole Information
2000	RUSH BROTHERS CONSTRUCTION INCORPORATED	Cole Information
	OCCUPANT UNKNOWN	Cole Information
1999	k Rush Brothels	City Publishing Company
	Construction Inc	City Publishing Company
1995	RUSH BROTHERS CONSTRUCTION INC	Cole Information
	OCCUPANT UNKNOWNN	Cole Information
1990	RUSH MICHAEL & JAN FT L	Southern Bell
1986	RUSH MICHL	R. L. Polk & Co.
1980	Dale C Shelby % 523 1993	R. L. Polk & Co.
1975	Dale C Shelby % 523 1993 4	R. L. Polk & Co.
1970	DALE C SHELBY	R. L. Polk & Co.
1965	DALE C SHELBY % 523 1993	R. L. Polk & Co.
1962	DALE C SHELLY	R. L. Polk & Co.
1957	DALE C SHELBY	R. L. Polk & Co.
1951	WILLIAMS E GEX	Southern Directory Company
1948	WILLIAMS GEX R	Southern Bell Telephone & Telegraph Co.

DRAFT

FINDINGS

120 ROSE DR

Year	Uses	Source
2020	JASON JONES	EDR Digital Archive
2017	JASON JONES	Cole Information
2014	APRIL WHITE	Cole Information
2010	APRIL WHITE	Cole Information
2005	JAMES LOLLIER	Cole Information
2000	OCCUPANT UNKNOWN	Cole Information
1995	PROFESSIONAL MARINE ASSOC INC	Cole Information
	COLLIER, ELLEN B	Cole Information
1992	STRAW, CARL B	Cole Information
1990	FERNANDEZ LIA C	Southern Bell
	STRAW CARL B	Southern Bell
1986	HARBINSON DONNA	R. L. Polk & Co.
1980	Kossack E W % 764 7644	R. L. Polk & Co.
1975	Brown Donovan % 5236842	R. L. Polk & Co.
1970	BROWN DONOVAN	R. L. Polk & Co.
1965	BROWN DONCVAN % 523 6842	R. L. Polk & Co.
1962	BROWN DONOVAN	R. L. Polk & Co.
1957	BUNING STELLA R MRS	R. L. Polk & Co.
1951	BUNING JOHN H	Southern Directory Company
1948	BUNING JOHN H R	Southern Bell Telephone & Telegraph Co.

121 ROSE DR

Year	Uses	Source
2020	BRYAN HUDSON	EDR Digital Archive
	ROBIN BOESE	EDR Digital Archive
2017	ROBERT BOESE	Cole Information
	BRYAN HUDSON	Cole Information
2014	ROBERT BOESE	Cole Information
	BRYAN HUDSON	Cole Information
2010	ROBERT BOESE	Cole Information
	BRYAN HUDSON	Cole Information
2005	H Boese Robert R	Hill-Donnelly Information Services

DRAFT

Year	Uses	Source
2005	Hudson Bryan C	Hill-Donnelly Information Services
	ROBERT BOESE	Cole Information
	BRYAN HUDSON	Cole Information
2000	BRYAN HUDSON	Cole Information
1999	Boese Robert R	City Publishing Company
	Hudson Bryan C	City Publishing Company
1995	BOESE, ROBERT R	Cole Information
1992	BOESE, ROBERT R	Cole Information
1990	BOESE W H	Southern Bell
1986	BOESE WALTER H	R. L. Polk & Co.
1980	Boese Walter H % 522 6938	R. L. Polk & Co.
	Fowler Seabron	R. L. Polk & Co.
1975	Boese Walter H % 522 6938	R. L. Polk & Co.
	Fowler Seabron	R. L. Polk & Co.
1970	BOESE WALTER H	R. L. Polk & Co.
1965	BOESE WALTER H % 522 6938	R. L. Polk & Co.
1962	BOESE WALTER H	R. L. Polk & Co.
1957	BOESE WALTER H	R. L. Polk & Co.
1951	BOESE WALTER H	Southern Directory Company
1948	BOESE W H R	Southern Bell Telephone & Telegraph Co.

200 ROSE DR

Year	Uses	Source
2020	DAVID HERED	EDR Digital Archive
	OLIVIA MARCIN	EDR Digital Archive
2014	DAVID HERED	Cole Information
2010	DAVID HERED	Cole Information
2005	H Hered David	Hill-Donnelly Information Services
	Hudson Bryan C	Hill-Donnelly Information Services
	DAVID HERED	Cole Information
2000	DAVID HERED	Cole Information
1999	Heed I David	City Publishing Company
1995	MILES, VALERIE J	Cole Information

DRAFT

Year	Uses	Source
1990	HERED A DARBY & DAVID	Southern Bell
1986	HERED A DARBY MRS	R. L. Polk & Co.
1980	Hered A Darby Mrs % 524 7163	R. L. Polk & Co.
1975	Hered Michl J % 524 7163	R. L. Polk & Co.
1970	HERED MICHL J	R. L. Polk & Co.
1965	HERED MICHL J % 524 7163	R. L. Polk & Co.
1962	FLEMING SAML C W REV	R. L. Polk & Co.
1957	FLEMING SAML C W REV	R. L. Polk & Co.
1951	GRIFFITTS THOS H D DR	Southern Directory Company
1948	GRIFFITTS THOMAS H D R	Southern Bell Telephone & Telegraph Co.

210 ROSE DR

Year	Uses	Source
2017	MATHEW POSNER	Cole Information
2014	ALAN KEHLMANN	Cole Information
2010	OCCUPANT UNKNOWN	Cole Information
2005	H Carr Kevin A	Hill-Donnelly Information Services
	Carr Sandra	Hill-Donnelly Information Services
	Carr Sandy	Hill-Donnelly Information Services
	KEVIN CARR	Cole Information
2000	KEVIN CARR	Cole Information
1999	e Carr Kevsn	City Publishing Company
	e Carr Sandra	City Publishing Company
	Carr Sandy	City Publishing Company
1995	CARR, KEVIN	Cole Information
1992	CARR, KEVIN	Cole Information
1986	STANNARD DAVID	R. L. Polk & Co.
1980	Ahrens Edw % 525 9381	R. L. Polk & Co.
1975	Stevens Kenneth G % 523 3242	R. L. Polk & Co.
1970	STEVENS KENNETH G	R. L. Polk & Co.
1965	STEVENS KENNETH G % 523 3242	R. L. Polk & Co.
1962	STEVENS KENNETH G	R. L. Polk & Co.
1957	ELMORE ROBT L	R. L. Polk & Co.

DRAFT

213 ROSE DR

Year	Uses	Source
2014	OCCUPANT UNKNOWN	Cole Information
2010	GERALD HAMEL	Cole Information
2005	NQ	Hill-Donnelly Information Services
	GERALD HAMEL	Cole Information
2000	GERALD HAMEL	Cole Information
	N SHORT	Cole Information
	MICHAEL ROSE	Cole Information
1999	Dixon William	City Publishing Company
	Rose Michael	City Publishing Company
	Short N	City Publishing Company
1995	LINDOW, KATHRYN	Cole Information
	ROSE, MICHAEL	Cole Information
1992	LINDOW, K	Cole Information
1986	LINDOW KAY	R. L. Polk & Co.
1980	Kasik Wm R % 522 2024	R. L. Polk & Co.
1975	Lindow Allen L	R. L. Polk & Co.
1970	TRANSIENT	R. L. Polk & Co.
1965	TARRY CLARA M MRS	R. L. Polk & Co.
1962	HILYARD SUTTON G	R. L. Polk & Co.
1957	AUSTIN ALBERT B	R. L. Polk & Co.
1951	DAVIS ELIZABETH L MRS	Southern Directory Company

216 ROSE DR

Year	Uses	Source
2020	LEONARD CECERE	EDR Digital Archive
	ALEXANDER CECERE	EDR Digital Archive
	MARY CECERE	EDR Digital Archive
2017	LEONARD CECERE	Cole Information
2014	LEONARD CECERE	Cole Information
2010	ANDREA WILLIAMSON	Cole Information
2005	H Williamson George AC	Hill-Donnelly Information Services
	ANDREA WILLIAMSON	Cole Information

DRAFT

Year	Uses	Source
2000	GEORGE WILLIAMSON	Cole Information
1999	Williamson George	City Publishing Company
1995	WILLIAMSON, GEORGE	Cole Information
1992	WILLIAMSON, GEORGE	Cole Information
1990	WILLIAMSON GEORGE	Southern Bell
1986	WILLIAMSON GEO A	R. L. Polk & Co.
1980	Williamson Geo A % 524 3016	R. L. Polk & Co.
1975	Williamson Geo A % 5243016	R. L. Polk & Co.
1970	MUZZALL THOS G	R. L. Polk & Co.
1965	MUZZALL THOS G % 522 7784	R. L. Polk & Co.
1962	MUZZALL THOS G	R. L. Polk & Co.
1957	MUZZALL THOS G	R. L. Polk & Co.
1951	MUZZALL THOS G	Southern Directory Company

225 ROSE DR

Year	Uses	Source
2020	TARA VANDERLIP	EDR Digital Archive
	NANCY SCHULTE	EDR Digital Archive
2017	NANCY SCHULTE	Cole Information
2014	TARA VANDERLIP	Cole Information
2010	TARPON RIVER PET SITTING SVC	Cole Information
	NANCY SCHULTE	Cole Information
2005	H Dube John P AV	Hill-Donnelly Information Services
	Schulte Nancy AV	Hill-Donnelly Information Services
	TARPON RIVER PET SITTING	Cole Information
	JOHN DUBE	Cole Information
2000	JOHN DUBE	Cole Information
	NANCY SCHULTE	Cole Information
1999	Duba John P P 52 H	City Publishing Company
	Sohulte N ncy	City Publishing Company
1995	DUBE, JOHN P	Cole Information
1992	DUBE, JOHN P	Cole Information
1990	DUBE JOHN P	Southern Bell

DRAFT

Year	Uses	Source
1986	DUBE JOHN P	R. L. Polk & Co.
1980	Dube John P % 523 1850	R. L. Polk & Co.
1975	Dube John P % 523 1850	R. L. Polk & Co.
1970	DUBE JOHN P	R. L. Polk & Co.
1965	JACOBSON MABEL A MRS % 523 2742	R. L. Polk & Co.
1962	JACOBSON MABEL MRS	R. L. Polk & Co.
1957	JACOBSON JOHN C	R. L. Polk & Co.

226 ROSE DR

Year	Uses	Source
2020	STEPHEN JONES	EDR Digital Archive
	AMY DOUGHERTY	EDR Digital Archive
	JACKLYN CECERE	EDR Digital Archive
2014	OCCUPANT UNKNOWN	Cole Information
2010	OCCUPANT UNKNOWN	Cole Information
2005	NC	Hill-Donnelly Information Services
	DEAN HADDOX	Cole Information
2000	NIKI HALLIWELL	Cole Information
1999	Kunken D	City Publishing Company
1995	CAREY, MICHELE	Cole Information
1992	DALTON, TERRY W	Cole Information
1990	DALTON SAGE	Southern Bell
	DALTON TERRY W	Southern Bell
1986	VACANT	R. L. Polk & Co.
1980	Dalton Terry W % 467 2523	R. L. Polk & Co.
1975	Phillips Leila B Mrs % 523 2493	R. L. Polk & Co.
1970	PHILLIPS LEILA B MRS	R. L. Polk & Co.
1965	PHILLIPS WM H % 523 2493	R. L. Polk & Co.
1962	PHILLIPS WM H	R. L. Polk & Co.
1957	PHILLIPS WM H	R. L. Polk & Co.

231 ROSE DR

Year	Uses	Source
2005	BRIDGING THE BAY	Cole Information

DRAFT

Year	Uses	Source
2005	HE FUTURE FORUM	Cole Information
	THE REMSEN GROUP	Cole Information
1995	OCCUPANT UNKNOWNN	Cole Information
1986	LAWRENCE BETTY	R. L. Polk & Co.
1980	Craig W T	R. L. Polk & Co.
1975	Vacant	R. L. Polk & Co.
1970	MANNERS STUART A	R. L. Polk & Co.

232 ROSE DR

Year	Uses	Source
2020	FRANCIS GAGLIANESE	EDR Digital Archive
	MICHAEL STRASSEL	EDR Digital Archive
2014	MICHAEL STRASSEL	Cole Information
2010	FRANK GAGLIANESE	Cole Information
2005	West Robert E AC	Hill-Donnelly Information Services
	ROBERT WEST	Cole Information
2000	MICHAEL STRASSEL	Cole Information
1999	Strassel Michael	City Publishing Company
1995	HULSEY, KENNETH	Cole Information
1992	RODSTROM, JOHN E JR	Cole Information
1990	RODSTROM JOHN E JR	Southern Bell
1986	VACANT	R. L. Polk & Co.
1980	Lent Peter D % 523 3805	R. L. Polk & Co.
1975	Klein Barry N	R. L. Polk & Co.
1970	ISLER EMIL	R. L. Polk & Co.
1965	ISLER EMIL	R. L. Polk & Co.
1962	MOWRY FERN MRS	R. L. Polk & Co.
1957	MOWRY FERN MRS	R. L. Polk & Co.
1951	MOWRY WM P DR	Southern Directory Company

239 ROSE DR

Year	Uses	Source
1986	VACANT	R. L. Polk & Co.
1980	Karnatz Saml L % 524 7695	R. L. Polk & Co.

DRAFT

Year	Uses	Source
1975	Vacant	R. L. Polk & Co.
1970	BENNETT OLIVE A MRS	R. L. Polk & Co.
1965	BENNETT CLIVE A MRS	R. L. Polk & Co.
1962	BENNETT OLIVE A MRS	R. L. Polk & Co.
1957	BENNETT SAML F	R. L. Polk & Co.

120A ROSE DR

Year	Uses	Source
1986	HAHNEM WM J	R. L. Polk & Co.

ROSE TER

112 ROSE TER

Year	Uses	Source
1990	WILLIAMS CLYDE E DANIA	Southern Bell
1985	BOYER NORMAN L DANIA	Southern Bell
	WEAVER FRED DANIA	Southern Bell
1980	BOYER NORMAN L DANIA	Southern Bell

116 ROSE TER

Year	Uses	Source
1990	LAVIOLETTE EDMOND DANIA	Southern Bell
1985	JUGENHEIMER LLOYDL DANIA	Southern Bell
1980	JUGENHEIMER LLOYD DANIA	Southern Bell

117 ROSE TER

Year	Uses	Source
1985	MEWETT ALICE DANIA	Southern Bell

S ANDREWS AVE

800 S ANDREWS AVE

Year	Uses	Source
2020	WRIGHT MARITIME GROUP LLC	EDR Digital Archive
	WRIGHT PUB LLC	EDR Digital Archive
	VESSEL SAFETY MANAGEMENT	EDR Digital Archive

DRAFT

Year	Uses	Source
2020	SAPPHIRE SEAS	EDR Digital Archive

888 S ANDREWS AVE

Year	Uses	Source
2020	VULCAN 16 LLC	EDR Digital Archive
	HDK CAPITAL PRESSURE CLEANING	EDR Digital Archive
	CAPSTONE TITLE	EDR Digital Archive
	PAYPROP LLC	EDR Digital Archive
	COON HOLDINGS INC	EDR Digital Archive
	HABER BLANK	EDR Digital Archive
	NICOLE P NETTI ESQ	EDR Digital Archive
	FSMY ARCHITECTS & PLANNERS INC	EDR Digital Archive
	SALAZAR LAW FIRM	EDR Digital Archive
	CITY OF FT LAUD PF PENSION	EDR Digital Archive
	TICKET EASY	EDR Digital Archive
	ADDICTION RECOVERY LEGAL SVC	EDR Digital Archive
	DRUGANDALCOHOLATTORNEYS.COM	EDR Digital Archive
	FREE GUIDE MARKETING INC	EDR Digital Archive
	STEINBERG & BROWN	EDR Digital Archive
	CHRISTOPHER CANNON LAW OFFICE	EDR Digital Archive
	JACKSON LAW OFFICE	EDR Digital Archive
	SCOTT R GILL PA	EDR Digital Archive
	MARIJUANA HOLDINGS AMERICAS	EDR Digital Archive
	ECOPLAN INC	EDR Digital Archive
	FALKANGER SNYDER MARTINEAU	EDR Digital Archive
	FALKANGER-SNYDER ASBESTOS	EDR Digital Archive
	MAC BENEFITS GROUP	EDR Digital Archive
	CARVO & EMERY PA	EDR Digital Archive
	C C I P INC	EDR Digital Archive
2017	CARVO & EMERY PA	Cole Information
	CARYN GOLDENBERG CARVO ATY	Cole Information
	NEW WORLD TECHNOLOGIES	Cole Information
	STEINBERG & BROWN	Cole Information

DRAFT

FINDINGS

Year	Uses	Source
2017	ADDICTION RECOVERY LEGAL SERVICES	Cole Information
	ALAN S LEVINE ESQ	Cole Information
	MICHAEL W BROWN ATY	Cole Information
	SCOTT R GILL PA	Cole Information
	THE LAW OFFICES OF HA RODRIGUEZ PA	Cole Information
	HABER BLANK LLP	Cole Information
	BARRY RODERMAN & ASSOCIATES	Cole Information
	G CARVO C PA	Cole Information
	JACKSON LAW OFFICE	Cole Information
	CAPSTONE TITLE	Cole Information
	ECO PLAN	Cole Information
	FALKANGER & SNYDER ASBESTOS CONSULTI	Cole Information
	SOUTHEASTERN CARGO SERVICES	Cole Information
	COON HOLDINGS INC	Cole Information
	MAI STEINBERG ATTY	Cole Information
	FALKANGER SYNDER MARTINEAU & YATES A	Cole Information
2014	CARVO & EMERY PA	Cole Information
	EMERY MICHAEL R ATTY	Cole Information
	GILL SCOTT R PA	Cole Information
	LAW OFFICE OF HA RODRIGUEZ	Cole Information
	STEINBERG MAL ATTY	Cole Information
	ADDICTION RECOVERY LEGAL SERVICES	Cole Information
	STEINBERG & BROWN	Cole Information
	THE LAW OFFICES OF HA RODRIGUEZ PA	Cole Information
	BROWN MICHAEL W ATTY	Cole Information
	CAPSTONE TITLE	Cole Information
	NEW WORLD TECHNOLOGIES	Cole Information
	CARVO CARYN GOLDENBERG ATTY	Cole Information
	ECO PLAN	Cole Information
	FALKANGER & SNYDER ASBESTOS CONSULTI	Cole Information
	COON HOLDINGS INC	Cole Information

DRAFT

FINDINGS

Year	Uses	Source
2014	LEVINE ALAN S ESQ	Cole Information
	FALKANGER SYNDER MARTINEAU & YATES A	Cole Information
	GILMOUR KIMBERLY PA ATTY	Cole Information
2010	CARVO & EMERY PA	Cole Information
	STEINBERG & BROWN	Cole Information
	VIRUTAL SAGE LLC	Cole Information
	EXCEL INNOVATIONS	Cole Information
	J K MORTGAGE GROUP LLC	Cole Information
	SCOTT R GILL PA	Cole Information
	FALKANGER RESIDENTIAL DESIGN	Cole Information
	JACKSON LAW OFFICE	Cole Information
	CAPSTONE TITLE	Cole Information
	FALKANGER SNYDER MARTINEAU	Cole Information
	COON HOLDINGS INC	Cole Information
	JOAN WEISSBERG	Cole Information
2005	MOD DEVELOPMENT LLC	Cole Information
	NORTH AMERICA PURCHASE & TRADE	Cole Information
	GILL SCOTT R PA	Cole Information
	CORAL WEST LLC	Cole Information
	FT LAUDERDALE POLICE & FIREMEN	Cole Information
	STEINBERG & BROWN	Cole Information
	7TH AVENUE VILLAS LLC	Cole Information
	JK MORTGAGE GROUP	Cole Information
	HOLDINGS LLC	Cole Information
	WORLD ACADEMIC RESEARCH CTR INC	Cole Information
	PASQUALE KURITZEY ARCHITECTURE INC	Cole Information
	FALKANGER & SNYDER ASBESTOS INC	Cole Information
	DEUTSCH FALKANGER INTERIOR DESIGN GR	Cole Information
	JEROME R SCHECHTER PA	Cole Information
	FALKANGER SNYDER MARTINEAU	Cole Information
	WEMOSS & G PROPERTIES INC	Cole Information

DRAFT

Year	Uses	Source
2005	COON HOLDINGS INC	Cole Information
	WORLD ACADEMIC RESEARCH CENTER	Cole Information
	PHILLIPE SYMONOVICZ ATTORNEY AT LAW	Cole Information
	ELDEIRY & ELDEIRY PA	Cole Information
	BALLINGER STEVEN R	Cole Information
	CAPSTONE TITLE PARTNERS LLC	Cole Information
	SOUTHEASTERN CARGO SERVICES	Cole Information
	FIRST PRIORITY LABORATORIES INC	Cole Information
	LLOYDS VISUAL ARTS	Cole Information
	P SOMERSET	Cole Information
2000	SNYDER W DOUGLAS CSI AIA ARCHT	Cole Information
	MCCOLLEM MARK R ATTORNEY	Cole Information
	LEGAL INVESTIGATIVE SERVICES INCORPORATED	Cole Information
	FT LAUDERDALE CITY OF PLC & FIRE RETIREMENT SYSTEMS	Cole Information
	KRAMISH MARC E ATTORNEY	Cole Information
	WWDB ADVERTISING INCORPORATED	Cole Information
	CAPITAL REPORTING SERVICE INCORPORATED	Cole Information
	FALKANGER SMITH ADVERTISING	Cole Information
	FALKANGER & SNYDER ASB CONSLTNG SERVICE LIC AA C 0018	Cole Information
	MARENIC FALKANGER FOOD SERVICE CONSULTING	Cole Information
	FALKANGER RESIDENTIAL DESIGN GROUP INCORPORATED LIC AA 00251	Cole Information
1995	NEIWIRTH & NEIWIRTH	Cole Information
	FORT LAUDERDALE POLICE RETIRE	Cole Information
	SCHATTNER EMANUELE	Cole Information
	FORT LAUDERDALE FIRE RETIRE	Cole Information
	MARK H GOLDBERG	Cole Information
	CAPITAL REPORTING SVC	Cole Information
	PROFESSIONAL REPORTING SVC	Cole Information

DRAFT

Year	Uses	Source
1995	BERNARD BERMAN	Cole Information
	L & L BUILDERS INC	Cole Information
	BRUCE D GREEN	Cole Information
	GIESEKING, KENNETH W	Cole Information
	STANLEY, ROBERTA G	Cole Information
	FREEMAN, K	Cole Information
	BERMAN, BERNARD	Cole Information
	SOMERSET, P	Cole Information
	DIGIULIAN, BRUNO L	Cole Information
	DEROSA, J	Cole Information
	SCHATTNER, JONAS J	Cole Information
	GREEN, BRUCE D	Cole Information
	MCKINNON, PAUL C	Cole Information
1992	BERMAN BERNARD PA	Cole Information
	DICHIARA JOHN B ATTY	Cole Information
	LAMBETH DOUGLAS S ATTORNEY	Cole Information
	GEHL GROUP	Cole Information
	WILENSKY MICHAEL K	Cole Information
	PROFESSIONAL REPORTING SVC	Cole Information
	L & L BUILDERS INC	Cole Information
	COLLINS DAVID W ATTY	Cole Information
	MCALLISTER J G MD	Cole Information
	WILENSKY, MICHAEL K	Cole Information

900 S ANDREWS AVE

Year	Uses	Source
2020	BOB PIERCE	EDR Digital Archive
	DEBRA ROCHLIN	EDR Digital Archive
2014	DEBRA P ROCHLIN P A	Cole Information
2010	DEBRA P ROCHLIN PA	Cole Information
2005	LAW OFFICE OF DEBRA ROCHLIN	Cole Information
2000	OCCUPANT UNKNOWN	Cole Information
1995	KWIATKOWSKI, MICHAEL	Cole Information

DRAFT

Year	Uses	Source
1992	WAYNES ART	Cole Information
	WAYNES, ART	Cole Information

904 S ANDREWS AVE

Year	Uses	Source
2020	CORONA LAW FIRM PA	EDR Digital Archive
	CORCEL CORP	EDR Digital Archive
	STEVEN SCHAET	EDR Digital Archive
2017	CORONA LAW FIRM PA	Cole Information
2014	CORONA LAW FIRM PA	Cole Information
2010	SCHAET STEVEN A	Cole Information
	CORONA LAW FIRM PA	Cole Information
2005	LAW OFFICES OF JOSEPH BOSCO	Cole Information
	SCHAET STEVEN A PA	Cole Information
	LAW OFFICES OF SCHAET & HOFF PA	Cole Information
	SCHAET & HOFFMAN LAW OFFICE OF	Cole Information
	SCHAET & HOFFMAN LAW OFFICE	Cole Information
	LAW OFFICES OF SCHT & HFMN PA	Cole Information
2000	A WOLVERTON	Cole Information
1995	BUSCH, STEPHEN	Cole Information

908 S ANDREWS AVE

Year	Uses	Source
2020	GALT OCEAN VILLAGE WALK	EDR Digital Archive
	GALT MILE COMMUNITY ASSN	EDR Digital Archive
	EASY BUILDERS	EDR Digital Archive
	FORECAST STRATEGIES	EDR Digital Archive
	STEVEN BOGDANOFF	EDR Digital Archive
	MATTHEW BOGDANOFF	EDR Digital Archive
	DANNA BOGDANOFF	EDR Digital Archive
2017	ELLYN SETNOR BOGDANOFF	Cole Information
	FLORIDA ASSOCIATION OF CHILD CARE	Cole Information
2014	ELLYN SETNOR BOGDANOFF	Cole Information
2010	ENTERPRISING BUSINESS STRTGS	Cole Information

DRAFT

Year	Uses	Source
2005	ENTERPRISING BUSINESS STRATEGIES	Cole Information
	FLA HOUSE OF REPRESENTATIVE	Cole Information
	BRIGHTER FUTURES FOUNDATION	Cole Information
	ELLYN SETNOR BOGDANOFF PA	Cole Information
2000	INTERCOASTAL HOME INSPECTIONS INCORPORATED	Cole Information
	J TUCHLER	Cole Information
1995	A AABBOTT & CATHY BAIL BONDS	Cole Information
	AAABLE BAIL BONDS	Cole Information
1992	A AABBOTT & CATHY BAIL BONDS	Cole Information

912 S ANDREWS AVE

Year	Uses	Source
2020	I S E BINARY INC	EDR Digital Archive
	AMIR HAGOO LAW OFFICE	EDR Digital Archive
	NICOLE WALKER BAIL BONDS INC	EDR Digital Archive
	MYLLYNEN LAW FIRM	EDR Digital Archive
	SHRAYER REALTY LLC	EDR Digital Archive
	SOFIA LAW FIRM	EDR Digital Archive
	BIDZEN LLC	EDR Digital Archive
2017	MYLLYNEN LAW FIRM	Cole Information
	NICOLE WALKER BAIL BONDS INC	Cole Information
	LAW OFFICE OF AMIR HAGOO	Cole Information
	THE SOFIA LAW FIRM	Cole Information
2014	FLORIDA TOXICOLOGY ASSOCIATES	Cole Information
	SOFIA LAW FIRM THE	Cole Information
2010	FLORIDA TOXICOLOGY ASSOC	Cole Information
2005	YOUNG T TINDALL	Cole Information
	FLORIDA TOXICOLOGY ASSOCIATES	Cole Information
	DARRYL F ALLEN BAILBONDS	Cole Information
	MIKE GAINS BAIL BONDS INC	Cole Information
1995	OCCUPANT UNKNOWNN	Cole Information
1992	COPELAND, GRADY SR	Cole Information

DRAFT

916 S ANDREWS AVE

Year	Uses	Source
2020	INVESTIGATIVE OPERATIONS GROUP	EDR Digital Archive
	TALENFELD INVESTIGATIONS LLC	EDR Digital Archive
	LAW OFFICES OF BRIAN SILBER	EDR Digital Archive
	SOUTH FL DRUG TESTING SVC INC	EDR Digital Archive
	A ABLE BAIL BONDS	EDR Digital Archive
	WAYNE H SPATH BAIL BONDS INC	EDR Digital Archive
	STATEWIDE GPS MONITORING INC	EDR Digital Archive
	LAW OFFICES-BLOSTEIN-HEISE	EDR Digital Archive
	BRANDY BAIL BONDS INC	EDR Digital Archive
	WAYNE SPATH	EDR Digital Archive
	MICHAEL HEISE	EDR Digital Archive
	TIA FERNANDEZ	EDR Digital Archive
2017	A 1A BAIL BONDS INC	Cole Information
	A ABLE BAIL BONDS INC	Cole Information
	A ALL HOURS BAIL BONDS	Cole Information
	BRANDY BAIL BONDS	Cole Information
	LAW OFFICES OF ARNOLD T BLOSTEIN	Cole Information
	WAYNE H SPATH BAIL BONDS INC	Cole Information
2014	A ABLE BAIL BONDS INC	Cole Information
	A1A BAIL BONDS INC	Cole Information
	A ALL NIGHT BAIL BONDS	Cole Information
	A ALL HOURS BAIL BONDS	Cole Information
	BRANDY BAIL BONDS	Cole Information
	LAW OFFICES OF ARNOLD T BLOSTEIN	Cole Information
	WAYNE H SPATH BAIL BONDS INC	Cole Information
2010	JESUS GONZALEZ BAIL BONDS	Cole Information
	A ALL NIGHT BAIL BONDS	Cole Information
	BRANDYS BAIL BONDS	Cole Information
	ARNOLD BOLSTEIN ATTORNEY	Cole Information
	BLOSTEIN & HEISE LAW OFFICES	Cole Information
	A ABLE BAIL BONDS	Cole Information

DRAFT

Year	Uses	Source
2010	WAYNE H SPATH & ASSOC	Cole Information
2005	WAYNE H SPATH AND ASSOCIATES	Cole Information
	ABLE BAIL BONDS INC	Cole Information
	AFFORD REMODELERS AND REPAIR	Cole Information
	BRANDY BAIL BONDS INC	Cole Information
2000	WAYNE H SPATH AND ASSOCIATES	Cole Information
	A ABLE BAIL BONDS INCORPORATED	Cole Information
	BRANDY BAIL BONDS	Cole Information
	A ALL NIGHT BAIL BONDS	Cole Information
	A ABLE BAIL BONDS	Cole Information
	SPATH WAYNE H BONDS	Cole Information
1995	A ABLE BAIL BONDS	Cole Information
	BRANDY BAIL BONDS	Cole Information
	OCCUPANT UNKNOWNN	Cole Information
1992	A ABLE BAIL BONDS	Cole Information
	BRANDY BAIL BONDS	Cole Information
	SPATH, WAYNE H	Cole Information

1000 S ANDREWS AVE

Year	Uses	Source
2020	FISCHLER & FRIEDMAN PA	EDR Digital Archive
2017	CITY OF FORT LAUDERDALE	Cole Information
2014	BENNETT LISA K ATTY	Cole Information
	EGLISE BAPTISTE DE LA GRACE	Cole Information
	FISCHLER & FRIEDMAN PA	Cole Information
	FRIEDMAN HOWARD S	Cole Information
	CITY OF FORT LAUDERDALE	Cole Information
	FISCHLER & FRIEDMAN PA ATTY	Cole Information
	FISCHLER MICHAEL A	Cole Information
	FRIEDMAN HOWARD S ATTY	Cole Information
2010	FISCHLER & FRIEDMAN PA	Cole Information
	VAN E ANASTASIOU LAW OFFICES	Cole Information
2005	SANSON KLINE JACOMINO CO	Cole Information

DRAFT

Year	Uses	Source
2005	IN LINE HOCKEY OF AMERICA INC	Cole Information
	BAIL BONDS INC	Cole Information
	A AACHEN EXPRESS BAIL	Cole Information
	JONATHAN A YELLIN PA	Cole Information
	THE LAW OFFICE OF MITCHEL J OLIN PA	Cole Information
	007 BONDS INC	Cole Information
	YELLIN LAW FIRM	Cole Information
	ANASTASIOU VAN	Cole Information
	A 2 A NIKKI STAR BAIL BONDS	Cole Information
	EDENS POINT INC	Cole Information
	NEW AGEE ENTERPRISES INC	Cole Information
	JOSEPH R CASACCI PA	Cole Information
	JRC PROPERTIES INC	Cole Information
	ALFREDO A JACOMINO	Cole Information
2000	BENSON JOHN D PA	Cole Information
	F TRICINELLA	Cole Information
1995	CALDWELL MC KNIGHT CONSTR CO	Cole Information
1992	CALDWELL MCKNIGHT CONSTRUCTION CO INC	Cole Information

1004 S ANDREWS AVE

Year	Uses	Source
2000	BILL COPELAND	Cole Information
1995	COPELAND, BILL	Cole Information

1008 S ANDREWS AVE

Year	Uses	Source
2020	IRENE COPELAND	EDR Digital Archive
2017	WILLIAM COPELAND	Cole Information
2014	WILLIAM COPELAND	Cole Information
2010	WILLIAM COPELAND	Cole Information
2005	WILLIAM COPELAND	Cole Information
2000	WILLIAM COPELAND	Cole Information
1995	COPELAND, IRENE	Cole Information

DRAFT

Year	Uses	Source
1992	COPELAND, IRENE	Cole Information

1020 S ANDREWS AVE

Year	Uses	Source
2020	SUNBEAM TV	EDR Digital Archive
	JOHN PEREZ	EDR Digital Archive
2017	SUNBEAM TV	Cole Information
1995	OCCUPANT UNKNOWNN	Cole Information

1100 S ANDREWS AVE

Year	Uses	Source
2000	CHARLES YOUNGMAN	Cole Information
1995	BROSKY, ARLENE	Cole Information
	YOUNGMAN, CHARLES T	Cole Information
	WILLS, D R	Cole Information

1101 S ANDREWS AVE

Year	Uses	Source
2020	CATHERINE CRESPO	EDR Digital Archive
2017	AABBOTT & CATHY BAIL BONDS	Cole Information
2014	AABBOTT CATHY BAIL BONDS	Cole Information
2010	AAA AMERICAN BONDING AGENCY	Cole Information
	DICKS BONDING AGENCY	Cole Information
2005	A AABBOTT & CATHY BAIL BONDS	Cole Information
2000	SURVEYS INTERNATIONAL	Cole Information
	C E CREDITS INCORPORATED	Cole Information
1995	FASHION CLEANERS INC	Cole Information
1992	FASHION CLEANERS INC	Cole Information

1103 S ANDREWS AVE

Year	Uses	Source
2017	PIEZANS HOME OF FRANKIE MEATBALLS	Cole Information
	AMERICLEAN DRY CLEANERS	Cole Information
2014	PIEZANS HOME OF FRANKIE MEATBALLS	Cole Information
	AMERICLEAN DRY CLEANERS	Cole Information

DRAFT

Year	Uses	Source
1995	DOMINOS PIZZA	Cole Information
1992	DOMINO'S PIZZA	Cole Information

1116 S ANDREWS AVE

Year	Uses	Source
2020	GORDON WELLS	EDR Digital Archive
2014	GORDON WELLS	Cole Information
2010	OCCUPANT UNKNOWN	Cole Information
2005	TAYLOR WELLS	Cole Information
2000	OCCUPANT UNKNOWN	Cole Information
1995	WELLS, GORDON T II	Cole Information
1992	WELLS, GORDON T II	Cole Information

1128 S ANDREWS AVE

Year	Uses	Source
2010	MAGALENE PRICE	Cole Information
2005	MAGALENE PRICE	Cole Information

1136 S ANDREWS AVE

Year	Uses	Source
2014	ILANA NEIDENBERG	Cole Information

1144 S ANDREWS AVE

Year	Uses	Source
2020	ANDREW'S AVENUE SHELL	EDR Digital Archive
2017	SHELL	Cole Information
	TOWING EMERGENCY	Cole Information
2014	ANDREWS AVENUE SHELL	Cole Information
2010	ANDREWS AVENUE SHELL	Cole Information
2005	ANDREWS AVENUE SHELL	Cole Information
2000	ANDREWS AVENUE SHELL	Cole Information
1992	ADOLFO'S EXXON	Cole Information

1153 S ANDREWS AVE

Year	Uses	Source
2020	NICOLE ANDREWS	EDR Digital Archive

DRAFT

Year	Uses	Source
2014	PNC BANK	Cole Information
	WOMEN IN DISTRESS	Cole Information
1995	CHURCH OF CHRIST	Cole Information
1992	CHURCH OF CHRIST ANDREWS AVENUE	Cole Information

S ANDREWS AVE STE 205

888 S ANDREWS AVE STE 205

Year	Uses	Source
2020	SCOTT GILL	EDR Digital Archive

S ANDREWS AVE STE 300

888 S ANDREWS AVE STE 300

Year	Uses	Source
2020	TIMOTHY OSBORN	EDR Digital Archive
	JEFFREY FALKANGER	EDR Digital Archive
	DONNA OSBORN	EDR Digital Archive

S FEDERAL HWY

620 S FEDERAL HWY

Year	Uses	Source
2017	ONE DOOR EAST RESTAURANT	Cole Information
	VALENTINOS CUCINA ITALIANA	Cole Information
2014	VALENTINOS CUCINA ITALIANA	Cole Information
2005	SEAN MALMBERG ART GALLERIES	Cole Information
	TUNNEL TIRE INC	Cole Information
2000	TUNNEL TIRE & PERFORMANCE	Cole Information
	DAYTON TIRE FT LAUDERDALE	Cole Information
1995	TUNNEL TIRE	Cole Information
1992	DAYTON TIRE FT LAUDERDALE	Cole Information

626 S FEDERAL HWY

Year	Uses	Source
2020	CAROLE ZIELER	EDR Digital Archive

DRAFT

Year	Uses	Source
2020	ZWICK DAVID	EDR Digital Archive
	HUGO FERNANDO GARZON	EDR Digital Archive
1995	STANLEYS BEER & WINE	Cole Information
1992	STANLEY'S BEER & WINE	Cole Information

632 S FEDERAL HWY

Year	Uses	Source
2020	SYNOVUS SECURITIES INC	EDR Digital Archive
	SYNOVUS	EDR Digital Archive
2014	WORKSCAPES	Cole Information
2010	WORKSCAPES SOUTH LLC	Cole Information
2005	WORKSCAPES	Cole Information
	WORKSCAPES SOUTH LLC	Cole Information
1995	FLORIDA STATIONERS	Cole Information
1992	FLORIDA STATIONERS PRINTING DEPT	Cole Information
	FLORIDA STATIONERS	Cole Information

633 S FEDERAL HWY

Year	Uses	Source
2020	900 SE 9TH STREET LLC	EDR Digital Archive
	130 NURMI DRIVE LLC	EDR Digital Archive
	618 SE 11TH AVE LLC	EDR Digital Archive
	GULF BUILDING	EDR Digital Archive
	P C C J LLC	EDR Digital Archive
	KING LINDSEY PA	EDR Digital Archive
	ACCREDITED TITLE & ESCROW INC	EDR Digital Archive
	MCLAWRENCE LAW FIRM PA	EDR Digital Archive
	MORGAN OLSEN & OLSEN LLP	EDR Digital Archive
	LAMBROU LAW PLLC	EDR Digital Archive
	ALAN B SCHNIDER LAW OFFICE PA	EDR Digital Archive
	MATTEL HARVEY K ATY	EDR Digital Archive
	WL GARDINER LAW FIRM PLLC	EDR Digital Archive
	ATM	EDR Digital Archive
	LAKEVIEW GEORGIA LLC	EDR Digital Archive

DRAFT

FINDINGS

Year	Uses	Source
2020	OLDE PLANTATION GROUP LLC	EDR Digital Archive
	JESSICA L KOPAS PA	EDR Digital Archive
	GENOVESE LAW	EDR Digital Archive
	CONRAD & SCHERER LLP	EDR Digital Archive
	GULF CONCRETE LLC	EDR Digital Archive
	SCHERER MANAGEMENT & DEVMNT	EDR Digital Archive
	MCDONALD WORLEY	EDR Digital Archive
	FORESHIP LLC	EDR Digital Archive
	CASPER TECHNOLOGY LLC	EDR Digital Archive
	MORGAN OLSEN & OLSEN LLP	EDR Digital Archive
	685 GULFSTREAM ROAD LLC	EDR Digital Archive
	1ST UNITED BANK	EDR Digital Archive
	CASH NOW	EDR Digital Archive
	BOSS CERTIFY REALTIME RPRTNG	EDR Digital Archive
	MARCEL CASTRILLON	EDR Digital Archive
	KEITH MCCLUSKEY	EDR Digital Archive
	MICHAEL LANCIAULT	EDR Digital Archive
	BAKRY HOURIEH	EDR Digital Archive
	DANNY BONILLA	EDR Digital Archive
	KEVIN MURPHY	EDR Digital Archive
	GEORGE CHEKURI	EDR Digital Archive
	CHIP DERRER	EDR Digital Archive
	JASON SMITH	EDR Digital Archive
	ERIC GNAGE	EDR Digital Archive
	SHAWN QUILL	EDR Digital Archive
	DARRYLLE CSHP	EDR Digital Archive
	STEVE HYNDS	EDR Digital Archive
	ENRIQUE PEREZ	EDR Digital Archive
	JAMES GRIFFITH	EDR Digital Archive
	JERROLD DUMAS	EDR Digital Archive
	SEAN BAKER	EDR Digital Archive
	JESSICA FERNANDEZ	EDR Digital Archive

DRAFT

FINDINGS

Year	Uses	Source
2020	NAUMAN LAIQUE	EDR Digital Archive
	STACEY MCCANN	EDR Digital Archive
	JOELIE POPE	EDR Digital Archive
	JORDANA JARJURA	EDR Digital Archive
	JARJURA JORDANA	EDR Digital Archive
	CHRIS WAINWRIGHT	EDR Digital Archive
	TREATY BONGIRNE	EDR Digital Archive
	SUNNY THAKKAR	EDR Digital Archive
	DARRYLLE HOOD	EDR Digital Archive
	SVEN UELLENDAHL	EDR Digital Archive
	CHRISTOPHER SEARS	EDR Digital Archive
	ERIC MORALES	EDR Digital Archive
	JIM MOSELUND	EDR Digital Archive
	ISABELLA RAMOS	EDR Digital Archive
	HOWARD SAUL	EDR Digital Archive
	LAURIE DUERR	EDR Digital Archive
	ANDREW GERSHON	EDR Digital Archive
	REGAN REDINGTON	EDR Digital Archive
	RICK DERRER	EDR Digital Archive
	ERIC SQUILLA	EDR Digital Archive
	GIOVANNA ALESSI	EDR Digital Archive
2017	MARK C OLSEN ATTY	Cole Information
	1ST UNITED BANK	Cole Information
	GREGORY G OLSEN ATTY	Cole Information
	WALTER L MORGAN ATTORNEY	Cole Information
	GULF BUILDING CORP	Cole Information
	HARVEY K MATTEL ATTY	Cole Information
	JEFFREY H WOLFSON ATTORNEY	Cole Information
	MORGAN OLSEN & OLSEN LLP	Cole Information
2014	MORGAN OLSEN & OLSEN LLP OFC	Cole Information
	OLSEN GREGORY G ATTY	Cole Information
	1ST UNITED BANK	Cole Information

DRAFT

FINDINGS

Year	Uses	Source
2014	DELVECCHIO WENDY A	Cole Information
	MATTEL HARVEY K ATTY	Cole Information
	OLSEN MARK C	Cole Information
	1ST UNITED BANKFT LAUDERDALE	Cole Information
	MORGAN WALTER L ATTY	Cole Information
	GOTTLIEB BRIAN D	Cole Information
	GULF BUILDING CORP	Cole Information
	WOLFSON JEFFREY H ATTY	Cole Information
2010	COURTHOUSE PARKING	Cole Information
	IST UNITED BANK	Cole Information
	JEFFREY H WOLFSON LAW OFFICES	Cole Information
	ANTHONY JR JOHN J	Cole Information
	SCHERER MGMT & DEVMNT LLC	Cole Information
	JOHN J ANTHONY JR PA	Cole Information
	SMD REALTY	Cole Information
	CONRAD & SCHERER	Cole Information
	FIRST UNITED BANK LLC	Cole Information
	GULF BUILDING CORP	Cole Information
	MORGAN OLSEN & OLSEN LLP	Cole Information
2005	MANES & SAPERSTEIN PA	Cole Information
	SPECTOR ROBERT L	Cole Information
	GENOVESE GARY S	Cole Information
	ANTHONY JOHN J JR	Cole Information
	ELLEN GILBERT ROSE PA	Cole Information
	MARK J LEEDS PA	Cole Information
	MCNEILL KEVIN A	Cole Information
	HARVEY MATTEL ATTORNEY	Cole Information
	CONRAD & SCHERER	Cole Information
	MORGAN CRONIN PA	Cole Information
	EQUITABLE BANK	Cole Information
	RICHARD F HUSSEY PA	Cole Information
2000	MARX DOUGLAS T ATTORNEY	Cole Information

DRAFT

FINDINGS

Year	Uses	Source
2000	KALAGHER JANINE R ATTORNEY	Cole Information
	LETTMAN MARILYN ATTORNEY	Cole Information
	SEAMAN CHARLES W ATTORNEY	Cole Information
	FUTCH MARJORIE LYNN ATTORNEY	Cole Information
	SPAULDING LINDA RAE ATTORNEY	Cole Information
	HALL W EARL ATTORNEY	Cole Information
	DANIELLO PHIL A ATTORNEY	Cole Information
	GENOVESE GARY S ATTORNEY	Cole Information
	STERN MARTIN D ATTORNEY	Cole Information
	BLAKE AMY M ATTORNEY	Cole Information
	WOLFSON JEFFREY H ATTORNEY	Cole Information
	PETTI ANGEL ATTORNEY	Cole Information
	LARKIN PAUL R JR ATTORNEY	Cole Information
	FREVOLA ALBERT L JR ATTORNEY	Cole Information
	RODRIGUEZ CATHERINE M ATTORNEY	Cole Information
	GILBERT-ROSE ELLEN PA	Cole Information
	ABADIN RAMON ATTORNEY	Cole Information
	MANES & SAPERSTEIN PA	Cole Information
	MATTEL HARVEY K ATTORNEY	Cole Information
	LEEDS MARK J PA	Cole Information
	CONRAD SCHERER & JENNE ATTORNEY	Cole Information
	FITZGERALD RONALD A ATTORNEY	Cole Information
	CONRAD REX ATTORNEY	Cole Information
	LARKIN PAUL R JR ATTORNEY	Cole Information
	REYNOLDS VANESSA A ATTORNEY	Cole Information
	EPSTEIN JAMES A ATTORNEY	Cole Information
	COCALIS REID A ATTORNEY	Cole Information
	CARROLL JAMES F ATTORNEY	Cole Information
	HUSSEY RICHARD F ATTORNEY	Cole Information
	COONEY LYNN FUTCH ATTORNEY	Cole Information
	RETAIL MEDIA SYSTEMS	Cole Information
	EQUITABLE BANK	Cole Information

DRAFT

FINDINGS

Year	Uses	Source
2000	CRONIN MORGAN ATTORNEY	Cole Information
	SCHERER WILLIAM R ATTORNEY	Cole Information
	ECKHART JAMES M ATTORNEY	Cole Information
	JENNE KENNETH C II ATTORNEY	Cole Information
	ANTHONY JOHN J JR ATTORNEY	Cole Information
	LEEDS MARK J ATTORNEY	Cole Information
	KISSLAN KIMBERLY A ATTORNEY	Cole Information
1995	STRAY CAT STENO REPAIR	Cole Information
	RONALD E SOLOMON	Cole Information
	DAVID W COLLINS	Cole Information
	FIRST UNION NATIONAL BANK	Cole Information
	LAUDERDALE REPORTING SVC INC	Cole Information
	ALAN M MEDOF	Cole Information
	REX CONRAD	Cole Information
	RONALD D SOLOMAN	Cole Information
	OPTICAT INC	Cole Information
	A MARK MORROW	Cole Information
	LIN BRETT MAJOR	Cole Information
	JOHN J ANTHONY JR	Cole Information
	FREVOLA, ALBERT L JR	Cole Information
	MOREHEAD, CHARLES A III	Cole Information
	KRAFT, STEPHAN	Cole Information
	SOLOMON, RONALD E	Cole Information
	BERWIG, GEORGE S	Cole Information
	MATTEL, HARVEY K	Cole Information
	PAYNE, TIMOTHY J	Cole Information
	KISSLAN, KIMBERL A	Cole Information
	MEDOF, ALAN M	Cole Information
	GREESON, GINA	Cole Information
	SCHERER, WILLIAM R	Cole Information
	ABADIN, RAMON	Cole Information
	COLLINS, DAVID W	Cole Information

DRAFT

Year	Uses	Source
1995	WRUBEL, MICHAEL J	Cole Information
	PA, RICHARD F	Cole Information
	COONEY, LYNN F	Cole Information
	EAKIN, W C	Cole Information
	GENOVESE, GARY S	Cole Information
	JAMES, GORDON III	Cole Information
	ADAMS, CHASE	Cole Information
	RUBIN, BARBARA C	Cole Information
	SHEA, VALERIE	Cole Information
	MORROW, MARK A	Cole Information
	CARCIOPPOLO, WILLIAM	Cole Information
	COCALIS, REID A	Cole Information
	CONRAD, REX	Cole Information
	SPAULDING, LINDA R	Cole Information
1992	JAFFRY EDWARD S ATTY	Cole Information
	OPTICAT INC REPORTER	Cole Information
	GOLDLIST GLENDA ATTY	Cole Information
	BLACKBURN ACE J JR ATTORNEY	Cole Information
	MEDOF ALAN M ATTY	Cole Information
	ANTHONY JOHN JR ATTY	Cole Information
	BROWARD CO CT RPTRS-OFFICIAL	Cole Information
	FIRST UNION NATL BANK NEW RIVER BR	Cole Information

700 S FEDERAL HWY

Year	Uses	Source
2020	MARINE MAX INC	EDR Digital Archive
	RIO VISTA DELI INC	EDR Digital Archive
	JOE BUBENZER	EDR Digital Archive
	TOM HOULIARES	EDR Digital Archive
	DAVID CHRYSLER	EDR Digital Archive
	TONY PASCA	EDR Digital Archive
	JEFFREY AUCHTER	EDR Digital Archive
	BRIAN PITTS	EDR Digital Archive

DRAFT

Year	Uses	Source
2020	MIKE DOYLE	EDR Digital Archive
	MARK PETTY	EDR Digital Archive
2017	AMA FOOD MART INC	Cole Information
2010	AMA FOOD MART INC	Cole Information
	KWIK STOP 27	Cole Information
2005	SEVEN ELEVEN STORES	Cole Information
	FEDERAL MARINE CONSIGNMENT	Cole Information
2000	SEVEN ELEVEN STORES	Cole Information
1995	7 ELEVEN FOOD STORE	Cole Information
1992	SEVEN-ELEVEN STORES	Cole Information

701 S FEDERAL HWY

Year	Uses	Source
2020	PHAT BOY SUSHI LLC	EDR Digital Archive
	NEW RIVER GRILL	EDR Digital Archive
	LA VIE EN BLANC	EDR Digital Archive
	SHERENE IRANI	EDR Digital Archive
	NICOLLE FRANCO	EDR Digital Archive
	CHRIS CLEWS	EDR Digital Archive
2017	NEW RIVER PIZZA	Cole Information
2014	NEW RIVER PIZZA	Cole Information
	SEVENTH STREET WINE COMPANY	Cole Information
2010	SEVENTH STREET WINE CO	Cole Information
2005	DIALOGUE CUSTOM MEDICAL INC	Cole Information
	OMNIPILOT SOFTWARE CO	Cole Information
	DIALOGUE CUSTOM MEDIA INC	Cole Information
	STARMARK INTL	Cole Information
	BENEVOLENT / PROTECTIVE ORDER ELKS	Cole Information
	STARMARK MARKETING INC	Cole Information
2000	ELKS LODGE NUMBER 1517 BPOE	Cole Information
1995	TWO GUYS	Cole Information
	TWO GUYS ITALIAN RESTAURANT	Cole Information
1992	TWO GUY'S PIZZERIA	Cole Information

DRAFT

702 S FEDERAL HWY

Year	Uses	Source
2020	FRENCH TOUCH	EDR Digital Archive
2017	THE FRENCH TOUCH	Cole Information
2014	THE FRENCH TOUCH	Cole Information
2010	FRENCH TOUCH	Cole Information
2005	FRENCH TOUCH THE	Cole Information
2000	FRENCH TOUCH THE TLR	Cole Information
1992	FRENCH TOUCH THE TLR	Cole Information

704 S FEDERAL HWY

Year	Uses	Source
2020	DOWNTOWN JEWELRY	EDR Digital Archive
	SAPPHIRE SEAHORSE	EDR Digital Archive
2017	DOWNTOWN PAWN SHOP	Cole Information
2010	ACHTAMAR USA INC	Cole Information
	DOWNTOWN PAWN SHOP	Cole Information
2005	DOWNTOWN PAWN SHOP	Cole Information
2000	DOWNTOWN PAWN	Cole Information
1995	DOWNTOWN PAWNSHOP	Cole Information
	OBERLANDER, JOSEPH	Cole Information
1992	DOWNTOWN PAWNSHOP	Cole Information

705 S FEDERAL HWY

Year	Uses	Source
1992	REHEIS STUDIO ART GALLERY	Cole Information
	REHEIS, CRAIG C	Cole Information

706 S FEDERAL HWY

Year	Uses	Source
2020	TOSS UP SALADS	EDR Digital Archive
	DINING MANAGEMENT SVC	EDR Digital Archive
	FRESH KITCHEN	EDR Digital Archive
2017	DINING MANAGEMENT SERVICES	Cole Information
2010	NEW RIVER PIZZA INC	Cole Information

DRAFT

Year	Uses	Source
2005	NEW RIVER PIZZA INC	Cole Information

708 S FEDERAL HWY

Year	Uses	Source
2005	JONATHAN WRIGHT	Cole Information

713 S FEDERAL HWY

Year	Uses	Source
2005	STEVEN PIKE	Cole Information

718 S FEDERAL HWY

Year	Uses	Source
2020	FRED HUNTER FUNERAL HOME	EDR Digital Archive
	DANIEL HORNBECK	EDR Digital Archive
	DAVID TIMKE	EDR Digital Archive
	ZACARY BROOKIN	EDR Digital Archive
2017	FRED HUNTERS FUNERAL HOMES	Cole Information
2010	FRED HUNTERS	Cole Information
2005	FRED HUNTER MEMORIAL SERVICES INC	Cole Information
	FRED HUNTERS FUNERAL HOME	Cole Information
2000	FRED HUNTERS FUNERAL HOMES	Cole Information
	CREMATION BY FRED HUNTERS	Cole Information
	BLACKBURN FUNERAL HOME	Cole Information
	HUNTERS FRED FUNERAL HOMES CREMATORY CEMETERIES	Cole Information
1995	FRED HUNTER FUNERAL HOME	Cole Information
1992	CREMATION BY FRED HUNTER'S	Cole Information
	BLACKBURN FUNERAL HM	Cole Information

728 S FEDERAL HWY

Year	Uses	Source
1992	EXECUTIVE LIMOUSINE	Cole Information

740 S FEDERAL HWY

Year	Uses	Source
2014	LISA MATIRE	Cole Information

DRAFT

Year	Uses	Source
2005	KAREN LYNN	Cole Information
	CHARLOTTE BOYD	Cole Information
1995	MESNIL, P	Cole Information
	MCCLENEGHEN, ERNEST	Cole Information
	SILVANO, DOROTHY M	Cole Information
	VOCELL, JOHN F	Cole Information
	MCCLOSKEY, LINDA	Cole Information
	NIGHTINGALE, E JR	Cole Information
	MISCIO, MICHAEL	Cole Information
	CLEARWATER, LEONA H	Cole Information
	STANLEY, C T	Cole Information
	PAVELKA, ANTHONY F	Cole Information
	STULTS, TAMELA J	Cole Information
	SNIPES, SANDRA L	Cole Information

750 S FEDERAL HWY

Year	Uses	Source
2005	SUNSEEKER FLORIDA	Cole Information

777 S FEDERAL HWY

Year	Uses	Source
2020	BLUEBONNET CROSSING RETAIL CTR	EDR Digital Archive
	DANDOR MANAGEMENT LLC	EDR Digital Archive
	BETTER HOMES & GARDENS RL EST	EDR Digital Archive
	STEPHEN H WOFFORD PA	EDR Digital Archive
	EAGLE REAL ESTATE INVSTMNT LLC	EDR Digital Archive
	DISTINCTIVE HOMES SOUTH FL	EDR Digital Archive
	YVONNE SANANDRES	EDR Digital Archive
	JOEL SANCHEZ	EDR Digital Archive
	PATRICIA GLASS	EDR Digital Archive
	GENE WHIDDON	EDR Digital Archive
	PATRICIA VAN TONDER	EDR Digital Archive
	CHRISTINE THURMAN	EDR Digital Archive
	STEPHANIE PALUMBO	EDR Digital Archive

DRAFT

FINDINGS

Year	Uses	Source
2020	SUSAN KELDIE	EDR Digital Archive
	DEBORAH KHOURY	EDR Digital Archive
	SALLY RAGSDALE	EDR Digital Archive
	ALISON GOLDMAN	EDR Digital Archive
	GERWIN MUCKE	EDR Digital Archive
	CLARE HARPER	EDR Digital Archive
	EMILY DREWS	EDR Digital Archive
	PAMELA CALVERT	EDR Digital Archive
	JASON JUDD	EDR Digital Archive
	DOUGLAS SMITH	EDR Digital Archive
	TAYLOR KEAGY	EDR Digital Archive
	ERIC BRESSAN	EDR Digital Archive
	SYLVIANE ELIE	EDR Digital Archive
	JENNIFER MILAM-CROOKS	EDR Digital Archive
	PEGGY GLASS	EDR Digital Archive
	PETER LEMIEUX	EDR Digital Archive
	EMILY ODAK	EDR Digital Archive
	SORYL MARTIN	EDR Digital Archive
	SCOTT SANCHEZ	EDR Digital Archive
	ANA AMANCI	EDR Digital Archive
	KATHRYN GREENBERG	EDR Digital Archive
	ROSA MEIKLE	EDR Digital Archive
	STEPHANIE DUSTY	EDR Digital Archive
	PAUL ERGON	EDR Digital Archive
2017	EAGLE REAL ESTATE SERVICES	Cole Information
	BETTER HOMES & GARDENS	Cole Information
	PRUDENTIAL REAL ESTATE	Cole Information
2014	EAGLE REAL ESTATE SERVICES	Cole Information
	BETTER HOMES & GARDEN REAL ESTATE	Cole Information
	BETTER HOMES & GARDENS	Cole Information
2010	PRUDENTIAL FLORIDA 1ST COML	Cole Information
	PRUDENTIAL FLORIDA 1ST REALTY	Cole Information

DRAFT

Year	Uses	Source
2010	EAGLE REAL ESTATE SVC	Cole Information
2005	MAUREEN ANSTEY	Cole Information
	KEAGY WHIDDON AND CO INC	Cole Information
	EAGLE REAL ESTATE SERVICE	Cole Information
	AIRPORT 595 BUSINESS CTR ASSOC	Cole Information
	HOLDINGS LLC	Cole Information
	PRUDENTIAL FIRST COMMERCIAL SERVICE	Cole Information
	PRUDENTIAL FLORIDA 1ST REALTY	Cole Information
	JUSTIN J LAWRENCE	Cole Information
	K & D HOLDINGS LLC	Cole Information
2000	SUSAN MARTINEZ	Cole Information
1995	SIZZLER	Cole Information
	ZIELINSKI, LAURA G	Cole Information
	FRANCIS, DENISE	Cole Information
	VANZANT, JACK W	Cole Information
1992	SIZZLER STEAK SEAFOOD SALAD	Cole Information

789 S FEDERAL HWY

Year	Uses	Source
2020	BROWARD HEALTH PHYS GROUP	EDR Digital Archive
	NICHOLLS SHELLEY	EDR Digital Archive
	HOLY CROSS HOSP DEPT OF PATH	EDR Digital Archive
	RICHARDSON TAYLOR L	EDR Digital Archive
	PEDIATRIC ASSOCIATES	EDR Digital Archive
	PEDIATRIC ASSOCIATES FORT	EDR Digital Archive
	RIO VISTA PEDIATRICS	EDR Digital Archive
	AMY RELKIN	EDR Digital Archive
	GEORGE CALDWELL	EDR Digital Archive
	EROL YOLDAS	EDR Digital Archive
	DIANE SHERMAN	EDR Digital Archive
	DANIEL KANELL	EDR Digital Archive
2017	MARK MD RUBIN PA	Cole Information
	BROWARD GENERAL MEDICAL CENTER	Cole Information

DRAFT

FINDINGS

Year	Uses	Source
2014	BERMAN NOLAN MD	Cole Information
	BROWARD GENERAL MEDICAL CENTER	Cole Information
	RELKIN AMY MD	Cole Information
	FAMILY HEALTH PLACE AT RIO VISTA	Cole Information
	RIO VISTA PEDIATRICS	Cole Information
2010	ORTHOPAEDIC SPORTS MEDICINE	Cole Information
	RIO VISTA PEDIATRICS	Cole Information
2005	NORTH BROADWAY HOSPITAL DST	Cole Information
	CALDWELL GEORGE L FATHER MD	Cole Information
	BERMAN NOLAN S MD	Cole Information
	ORTHOPEDIC / SPORTS MEDICINE CENTER	Cole Information
	HOLY CROSS SPORT MEDICINES	Cole Information
	RIO VISTA PEDIATRICS	Cole Information
	KANELL DANIEL R MD	Cole Information
	YOLDAS EROL A MD	Cole Information
	GEORGE CALDWELL	Cole Information
2000	DANOFF BURTON MD	Cole Information
	BURTON DANOFF	Cole Information

800 S FEDERAL HWY

Year	Uses	Source
2017	COMPLETE MARINE	Cole Information
2014	COMPLETE MARINE	Cole Information
2010	AQUA TOY STORE	Cole Information
1992	FLORIDA OAKS SCHOOL	Cole Information

801 S FEDERAL HWY

Year	Uses	Source
2014	MICHAEL ORAWE	Cole Information
2000	STEVEN KOLVOORD	Cole Information
1995	STOTE, LYNN J	Cole Information
	THIELE, MURIEL A	Cole Information
	ROTH, MOLLIE B	Cole Information
	ZIEMBA, J A	Cole Information

DRAFT

803 S FEDERAL HWY

Year	Uses	Source
2005	TRAWLER SCHOOL CHARTERS	Cole Information

817 S FEDERAL HWY

Year	Uses	Source
2020	AMERIGAS PROPANE EXCHANGE	EDR Digital Archive
	RIO VISTA SHELL	EDR Digital Archive
	ATM	EDR Digital Archive
	LLOYD CASNER	EDR Digital Archive
	MICHAE BURG	EDR Digital Archive
	STAVROS MOFORIS	EDR Digital Archive
2017	RIO VISTA SHELL	Cole Information
	SHELL	Cole Information
2014	RIO VISTA SHELL	Cole Information
2010	RIO VISTA SHELL	Cole Information
2005	RIO VISTA SHELL	Cole Information
2000	RIO VISTA SHELL	Cole Information
	OCCUPANT UNKNOWN	Cole Information
1995	RIO VISTA SHELL	Cole Information
1992	LIPPUCCI NICK R SERVICE STATION	Cole Information

819 S FEDERAL HWY

Year	Uses	Source
2010	ROSEMARIE WERVOKY	Cole Information
2005	ROSEMARIE WERVOKY	Cole Information

831 S FEDERAL HWY

Year	Uses	Source
2000	OCCUPANT UNKNOWN	Cole Information

849 S FEDERAL HWY

Year	Uses	Source
1992	RUDERMAN, MARK J	Cole Information

DRAFT

880 S FEDERAL HWY

Year	Uses	Source
2020	700 SE 9 STREET LLC	EDR Digital Archive
	EVANGELICAL FOUNDATION	EDR Digital Archive
	RIO VISTA COMMUNITY CHURCH	EDR Digital Archive
	MASON BROWN	EDR Digital Archive
	LAURA TERWILLIGER	EDR Digital Archive
	STEPHANIE LATEULADE	EDR Digital Archive
	MICKEY LOOKER	EDR Digital Archive
	LEONARD LUCCHESE	EDR Digital Archive
	DON MCCULLOCH	EDR Digital Archive
	JEFFERY KWOLIK	EDR Digital Archive
	BETHANY MURRAY	EDR Digital Archive
2017	RIO VISTA COMMUNITY CHURCH PCA	Cole Information
	HOPE FOR THE HOME MINISTRY	Cole Information
2010	RIO VISTA COMMUNITY CHURCH	Cole Information
2005	RIO VISTA COMMUNITY CHURCH PCA	Cole Information
	EVANGELICAL FOUNDATION	Cole Information
2000	RIO VISTA COMMUNITY CHURCH PCA	Cole Information
	HOPE FOR THE HOME MINISTRY	Cole Information
1995	BETHANY PRESBYTERIAN CHURCH	Cole Information
	BETHANY CHRISTIAN SCHOOL	Cole Information
	BAQUERIZO, JUAN	Cole Information
1992	BETHANY PRESBY CH PCA	Cole Information
	BETHANY CHRISTIAN SCH	Cole Information
	HOPE FOR THE HOME MINISTRY	Cole Information

900 S FEDERAL HWY

Year	Uses	Source
2020	DOMINO'S	EDR Digital Archive
2014	DOMINOS PIZZA	Cole Information
2005	VIC & IRVS OF FLORIDA LLC	Cole Information
1995	STEAKN EGG KITCHEN	Cole Information
1992	STEAK &EGG KITCHEN #230	Cole Information

DRAFT

901 S FEDERAL HWY

Year	Uses	Source
2020	RAVELO ARCHITECTURE & PLANNING	EDR Digital Archive
	M S ARCHITECTS	EDR Digital Archive
	RODRIGUEZ DESIGN GROUP	EDR Digital Archive
	HOROWITZ & CO INC	EDR Digital Archive
	LAW OFFICES OF JUSTIN WEISBERG	EDR Digital Archive
	SOLOMON APPEALS MEDIATION	EDR Digital Archive
	LOGISTICS FINANCIAL LLC	EDR Digital Archive
	POSCHE MODELS	EDR Digital Archive
	U FLAWLESS LLC	EDR Digital Archive
	2617 AURELIA PLACE LLC	EDR Digital Archive
	2024 OCEAN MIST DR LLC	EDR Digital Archive
	CSD HIRE LLC	EDR Digital Archive
	1311 SW 23 STREET LLC	EDR Digital Archive
	LEXANT TITLE	EDR Digital Archive
	BEST DENTIST FORT LAUDERDALE	EDR Digital Archive
	MOORE KEITH E DMD	EDR Digital Archive
	901 CONDO INC	EDR Digital Archive
	FRIENDS OF SOUTH SIDE INC	EDR Digital Archive
	B & G FAIRHOPE VENTURE LLC	EDR Digital Archive
	COMMERCIAL REAL ESTATE	EDR Digital Archive
	SARALAND RETAIL INVSTMNT LLC	EDR Digital Archive
	AFLAC	EDR Digital Archive
	RENTERS WAREHOUSE	EDR Digital Archive
	YOU'VE GOT A FRIEND INC	EDR Digital Archive
	COMFORT KEEPERS	EDR Digital Archive
	TYLER MOLINARI	EDR Digital Archive
	CARLOS MARRERO	EDR Digital Archive
	YJAH CARLOS	EDR Digital Archive
	ANGEL BAEZ	EDR Digital Archive
	DAN JACOBSON	EDR Digital Archive
	ROBERT PETERS	EDR Digital Archive

DRAFT

FINDINGS

Year	Uses	Source
2020	MARK SROUR	EDR Digital Archive
	GENEVIEVE CLEOFE	EDR Digital Archive
2017	LAW OFFICES OF JUSTIN WEISBERG	Cole Information
	MIGUEL F SANCHEZ ARCHT	Cole Information
	PREPAID LEGAL SERVICES INDEPENDENT A	Cole Information
	LEXANT TITLE	Cole Information
	MARK S SOLOMON ATTY	Cole Information
	RODRIGUEZ DESIGN GROUP	Cole Information
	COMFORT KEEPERS	Cole Information
	COMFORT KEEPERS FT LAUDERDALE	Cole Information
	COMMERCIAL REAL ESTATE DEVELOPMENT C	Cole Information
	KEITH ERICKSON MOORE DMD	Cole Information
	901 CONDO INC	Cole Information
2014	LAW OFFICES OF JUSTIN WEISBERG	Cole Information
	SANCHEZ MIGUEL F	Cole Information
	GUATEMALA CONSULATE OF	Cole Information
	MOORE KEITH ERICKSON DMD	Cole Information
	MS ARCHITECTS INC	Cole Information
	GLOBAL FOOD	Cole Information
	SANCHEZ MIGUEL F ARCHT	Cole Information
	LEXANT TITLE	Cole Information
	WILKES JOHN P	Cole Information
	RODRIGUEZ DESIGN GROUP	Cole Information
	COMFORT KEEPERS	Cole Information
	COMMERCIAL REAL ESTATE DEVELOPMENT C	Cole Information
	BASIC FOODS INTERNATIONAL INC	Cole Information
	SOLOMON MARK S ATTY	Cole Information
	901 CONDO INC	Cole Information
	DESIGNED INTERIORS INC	Cole Information
	GULF & WESTERN FOODS	Cole Information
2010	MOORE KEITH E DDS	Cole Information

DRAFT

FINDINGS

Year	Uses	Source
2010	CONSULATE GENERAL OF GUATEMALA	Cole Information
	M S ARCHITECTS	Cole Information
	GLOBAL FOOD CORP	Cole Information
	JUSTIN B WEISBERG PA	Cole Information
	SOLOMON MARK S	Cole Information
	LEXANT TITLE	Cole Information
	GULF & WESTERN FOODS	Cole Information
	COMMERCIAL REAL ESTATE	Cole Information
	BASIC FOOD INTL INC	Cole Information
	INTERIOR SPACESS FL	Cole Information
	RODRIGUEZ DESIGN GROUP	Cole Information
	COMFORT KEEPERS	Cole Information
	POSCHE MODELS	Cole Information
	901 CONDO INC	Cole Information
	DESIGNED INTERIORS INC	Cole Information
	JOHN P WILKES PA	Cole Information
	AFLAC	Cole Information
2005	THE FRONTLINE GROUP INC	Cole Information
	PINNACLE AUTOMOTIVE CONSULTING	Cole Information
	GENE JONES AGENCY	Cole Information
	MS ARCHITECTS INC	Cole Information
	MOORE KEITH ERICKSON DMD	Cole Information
	INDIATLANTIC BEACH PLAZA INC	Cole Information
	PATRIC L JONES ESQ	Cole Information
	BROCK RANDOLPH F PSY D D PA	Cole Information
	JUSTIN B WEISBERG PA	Cole Information
	HUMMINGBIRD HEALING ARTS INC	Cole Information
	SOLOMON MARK S	Cole Information
	SELECT SERVICE INC	Cole Information
	S2S LLC	Cole Information
	SIEFKER WALTER A DDS	Cole Information
	COMMERCIAL REAL ESTATE DEV CONSULTAN	Cole Information

DRAFT

FINDINGS

Year	Uses	Source
2005	JOHN P WILKES PA	Cole Information
	MENUVANTAGE	Cole Information
	FRIENDS OF SOUTH SIDE INC	Cole Information
	RODRIGUEZ DESIGN GROUP INC	Cole Information
	WEISBERG HOLDINGS L L C	Cole Information
	JOHN WILKES	Cole Information
2000	WHIDDON GENE A REAL ESTATE	Cole Information
	SMITH JEFFERY A ATTORNEY	Cole Information
	SOLOMON MARK S ESQ	Cole Information
	DAVIS JEFFREY R PA	Cole Information
	WALKER JEFFREY J PA ATTORNEY	Cole Information
	SNOW SKIING CLUB OF GREATER FT LAUDERDALE INCORPORATED	Cole Information
	BROCK RANDOLPH F PSY D PA	Cole Information
	PTI RESOURCE GROUP INCORPORATED	Cole Information
	LEARY BRIAN F PA	Cole Information
	MCGEE WILLIAM L REAL ESTATE	Cole Information
	COMMERCIAL REAL ESTATE DEVELOPMENT CONSULTANTS INCORPORATED	Cole Information
	KEAGY PHILIP REAL ESTATE	Cole Information
	LEARY BRIAN F ATTORNEY	Cole Information
	CENTURY 21 MCGEE & ASSOCIATES REALTORS	Cole Information
	EAGLE AUCTION COMPANY	Cole Information
	SALES & MANAGEMENT GROUP INCORPORATED	Cole Information
	RENTOUMIS ANN LCSW LMFT PSYCHOTHERAPIST	Cole Information
1995	GENE M JONES INSURANCE	Cole Information
	JEFFERY A SMITH	Cole Information
	EAGLE AUCTION CO	Cole Information
	VINCENT T SAMMARCO	Cole Information
	EAGLE PROPERTY MANAGEMENT	Cole Information
	COMMERCIAL REAL ESTATE	Cole Information

DRAFT

Year	Uses	Source
1995	MC GEE WHIDDON & CO	Cole Information
	FORT LAUDERDALE SHOWCASE INC	Cole Information
	SAMMARCO, VINCENT T	Cole Information
	KLOPENSTEIN, TAMARA	Cole Information
	WHIDDON, GENE	Cole Information
	LEDBETTER, DEAN L	Cole Information
	MCGEE, WILLIAM L	Cole Information
	SMITH, JEFFERY A	Cole Information
	JONES, EUGENE M	Cole Information
	SOLOMON, MARK	Cole Information
1992	JONES GENE M INS	Cole Information
	GREEN BRUCE DAVID PA ATTORNEY	Cole Information
	FORT LAUDERDALE SHOWCASE	Cole Information
	EAGLE PROPERTY MGT	Cole Information
	COMMERCIAL REAL EST DVLPMT CONSULTANTS	Cole Information
	CURRAN JAMES ATTY	Cole Information
	MCGEE WM L RL EST	Cole Information
	TEETER CORINNE J CSP	Cole Information
	THIBIDEAU, LANCE J	Cole Information

920 S FEDERAL HWY

Year	Uses	Source
2010	WILLIAM LINDSAY	Cole Information
2005	WILLIAM LINDSAY	Cole Information

924 S FEDERAL HWY

Year	Uses	Source
2000	PIER 1 IMPORTS INCORPORATED	Cole Information

945 S FEDERAL HWY

Year	Uses	Source
2010	ROGER PLAMONDON	Cole Information
2005	RICHARD LAN-SKY	Cole Information
2000	JOYCE OVENS	Cole Information

DRAFT

950 S FEDERAL HWY

Year	Uses	Source
2000	OCCUPANT UNKNOWN	Cole Information

955 S FEDERAL HWY

Year	Uses	Source
2020	BROWARD COUNTY LIBRARY	EDR Digital Archive
2010	BROWARD COUNTY BLDG & PERMIT	Cole Information
2005	BRWRD CNTY OF CLERK OF THE COU	Cole Information
	RULES & APPEALS BOARD OF	Cole Information
2000	BROWARD COUNTY OF BUILDING & PERMITTING	Cole Information
	BROWARD COUNTY OF AUTO TAG INFORMATION CENTER	Cole Information
	BROWARD CNTY OF RULES & APPEALS BD OF CONSTRCTN	Cole Information
	BROWARD COUNTY OF LICENSES	Cole Information
	BROWARD CNTY OF ALCOHOL & DRUG ABUSE SERVICES DIVISON	Cole Information
	BROWARD CNTY OF BGT & MANAGEMENT PCY OFFICE OF	Cole Information
	BROWARD COUNTY OF BUS INFORMATION	Cole Information
	BROWARD COUNTY OF AVIATION DEPARTMENT	Cole Information
	BROWARD COUNTY OF ASSESSMENT FOR CAREER ENRICHMENT	Cole Information
	BROWARD CNTY OF BROWARD CNTY PROBATION MISDEMEANO	Cole Information
1995	BROWARD COUNTY PRIMARY HEALTH	Cole Information
	BROWARD COUNTY RULES & APPEALS	Cole Information
	BROWARD COUNTY EMPLOYEE ASSIST	Cole Information
	BROWARD COUNTY BUILDING	Cole Information
	BROWARD COUNTY LICENSES	Cole Information
1992	BLDG & PERMITTING ADMINISTRATION	Cole Information
	BLDG & PERMITTING BLDG INSPECTIONS	Cole Information
	FIRE PREVENTION UNINCORPORATED	Cole Information
	RULES & APPEALS BD	Cole Information

DRAFT

Year	Uses	Source
1992	BLDG & PERMITTING EXAMINING BOARDS	Cole Information
	BLDG & PERMITTING PERMIT INFORMATION	Cole Information

981 S FEDERAL HWY

Year	Uses	Source
2014	JOHN WILKES	Cole Information
2010	JOHN WILKES	Cole Information

1000 S FEDERAL HWY

Year	Uses	Source
2020	SPADARO DONALD ATY	EDR Digital Archive
	NU-WAY SOLUTIONS INC	EDR Digital Archive
	KAPILA & CO CPA	EDR Digital Archive
	SONEET R KAPILA TRUSTEE	EDR Digital Archive
	COLLEAGUE GAMBLE	EDR Digital Archive
	SHERRY BENNETT	EDR Digital Archive
	MELISSA MONTELEONE	EDR Digital Archive
	LESLEY JOHNSON	EDR Digital Archive
	DAVID SOFTNESS	EDR Digital Archive
	JORDI GUSSO	EDR Digital Archive
	KAVEH AYREEK	EDR Digital Archive
	MICHELLE SAMS	EDR Digital Archive
	JIM SHAW	EDR Digital Archive
	MELISSA MURCHISON-DAVIS	EDR Digital Archive
	SONEET KAPILA	EDR Digital Archive
	CHRIS CARSON	EDR Digital Archive
	JOHN SMITH	EDR Digital Archive
	KITTY MURCHISON	EDR Digital Archive
	SAHIB SINGH	EDR Digital Archive
	AMIT SAINI	EDR Digital Archive
	CAROL FOX	EDR Digital Archive
	RUDOLFO PITTALUGA	EDR Digital Archive
	ANDREW DAW	EDR Digital Archive
	SURUCHI BANEZ	EDR Digital Archive

DRAFT

FINDINGS

Year	Uses	Source
2020	MEL MURCHISON-DAVIS	EDR Digital Archive
	MELISSA DAVIS	EDR Digital Archive
	JOE WEINDORFER	EDR Digital Archive
	GEORGE THEODULE	EDR Digital Archive
2017	SONEET R KAPILA CPA	Cole Information
	KAPILA MUKAMAL LLP	Cole Information
	KAPILA COMPANY	Cole Information
	DONALD R SPADARO ATTY	Cole Information
	KAPILA & CO CPA	Cole Information
	REAL PROPERTY ANALYSTS INC	Cole Information
	SONEET R CAPILLA TRUSTEE	Cole Information
2014	KAPILA SONEET R CPA	Cole Information
	KAPILA COMPANY	Cole Information
	EVIEWS SAFETY SYSTEM INC	Cole Information
	SONEET R CAPILLA TRUSTEE	Cole Information
	KAPILA & CO CPA	Cole Information
	REAL PROPERTY ANALYSTS INC	Cole Information
	SPADARO DONALD R ATTY	Cole Information
2010	SPADARO DONALD R	Cole Information
	GAETA MARK L	Cole Information
	KAPILA & CO CPA	Cole Information
	SONEET R KAPILA TRUSTEE	Cole Information
	SONEET KAPILA	Cole Information
2005	SUPERIOR TITLE AND GUARANTY CORP	Cole Information
	SPADARO DONALD R	Cole Information
	MARGARET J SMITH CPA	Cole Information
	KAPILA CO	Cole Information
	MARK L GAETA PA	Cole Information
	DENISON YACHT SALES	Cole Information
2000	FLORIDA HEALTH & REHAB SERVICES DISTRICT 10 HEADQUARTERS PRO	Cole Information
	GAETA MARK L ATTORNEYS	Cole Information
	KAPILA SONEET R CPA	Cole Information

DRAFT

Year	Uses	Source
2000	SPADARO DONALD R ATTORNEY	Cole Information
1995	RODERMAN & SPADARO	Cole Information
	ADAMS REPORTING SVC	Cole Information
	BROWARD MEDIATION ASSOC	Cole Information
	LAW OFFICES CHRISTINA SPUDEAS	Cole Information
	RODERMAN & SPARDARO	Cole Information
	SPADARO, DONALD R	Cole Information
	GOLDSTEIN, MARK B	Cole Information
	ARMSTRONG, SCOTT	Cole Information
	RODERMAN, BARRY G	Cole Information
	SPUDEAS, CHRISTI L	Cole Information
	MACKENZIE, ANNE	Cole Information
	ROGERS, CRAIG P	Cole Information
1992	GORDON & SPUDEAS PA	Cole Information
	ST HOUSE OF REPS MACKENZIE ANNE	Cole Information
	ADAMS REPORTING SVC	Cole Information
	RODERMAN BARRY G PA	Cole Information
	SPADARO, DONALD R	Cole Information

1005 S FEDERAL HWY

Year	Uses	Source
2020	FIRST CHURCH OF CHRIST SCIENCE	EDR Digital Archive
	RAYMOND SMITH	EDR Digital Archive
2014	FIRST CHURCH OF CHRIST SCIENTIST FT	Cole Information
2010	FIRST CHURCH OF CHRIST SCIENCE	Cole Information
2000	FIRST CHURCH OF CHRIST SCIENTIST FT LAUDERDALE	Cole Information
1995	FIRST CHURCH OF CHRIST	Cole Information
1992	FIRST CH OF CHRIST SCIENTIST	Cole Information

1008 S FEDERAL HWY

Year	Uses	Source
2014	MERVAC WHOLESALE NEON	Cole Information
2000	CITY LIGHTS NEON	Cole Information

DRAFT

FINDINGS

1011 S FEDERAL HWY

Year	Uses	Source
2010	W DAVID	Cole Information
2005	DAVID SINGER W	Cole Information

1015 S FEDERAL HWY

Year	Uses	Source
2014	ARNST MOTORS AUTO REPRG	Cole Information
2000	ARNST MOTORS AUTO REPRG	Cole Information

1026 S FEDERAL HWY

Year	Uses	Source
2014	GREG FULCHER	Cole Information

1051 S FEDERAL HWY

Year	Uses	Source
2020	TOOLBOX 360 LLC	EDR Digital Archive
	ELECTRIC CHARGING STATION	EDR Digital Archive
	LORENZO NISSAN	EDR Digital Archive
	FORD FORT LAUDERDALE	EDR Digital Archive
	OPEN POINT HOLDINGS LLC	EDR Digital Archive
	FORT LAUDERDALE NISSAN	EDR Digital Archive
	CRAIG SERVO	EDR Digital Archive
	STAMEE ONISHEA	EDR Digital Archive
	JULIO RODRIGUEZ	EDR Digital Archive
	CHRIS MCCRAY	EDR Digital Archive
	CARLOS TELLEZ	EDR Digital Archive
	LAUREN PRINDLE	EDR Digital Archive
	TYLER VAUGHN	EDR Digital Archive
	CHRISTOPHER MCCRAY	EDR Digital Archive
	STEVEN SEEGERS	EDR Digital Archive
2017	FORT LAUDERDALE NISSAN	Cole Information
	FT LAUDERDALE NISSAN	Cole Information
2014	AUTONATION NISSAN FORT LAUDERDALE	Cole Information
2010	MAROONE NISSAN FT LAUDERDALE	Cole Information

DRAFT

Year	Uses	Source
2005	MAROONE NISSAN OF FT LAUDERDALE	Cole Information
	ENTERPRISE RENT A CAR MAROO	Cole Information
	EVANS L P NSSAN AUTOMATION USA	Cole Information
2000	MERCEDES BENZ STAR MOTORS	Cole Information
	STAR MOTORS AUTHORIZED MERCEDES BENZ DEALER	Cole Information
1995	STAR MOTORS	Cole Information
1992	MERCEDES-BENZ LEASING	Cole Information

1069 S FEDERAL HWY

Year	Uses	Source
2000	OCCUPANT UNKNOWN	Cole Information

1095 S FEDERAL HWY

Year	Uses	Source
2014	MARILYN BOHIHNG	Cole Information
2010	MARILYN BOHIHNG	Cole Information

1100 S FEDERAL HWY

Year	Uses	Source
2020	HOLY CROSS DIAGNOSTIC CTR	EDR Digital Archive
	SOUTH FEDERAL ANIMAL HOSPITAL	EDR Digital Archive
	ALBERTO MEILAN	EDR Digital Archive
2017	MEILAN ALBERTO L DVM	Cole Information
	SOUTH FEDERAL ANIMAL HOSPITAL	Cole Information
2014	MEILAN ALBERTO L DVM	Cole Information
	PEREZ BEATRIZ DVM	Cole Information
	SOUTH FEDERAL ANIMAL HOSPITAL	Cole Information
	KUCHAR ROBIN DVM	Cole Information
	STELLJES ROBIN DVM	Cole Information
2010	SOUTH FEDERAL ANIMAL HOSPITAL	Cole Information
2000	BALKO AMY DVM	Cole Information
	SOUTH FEDERAL ANIMAL HOSPITAL	Cole Information
	MEILAN AL DVM	Cole Information
	KASHNER JOE DVM	Cole Information

DRAFT

Year	Uses	Source
1995	SOUTH FEDERAL ANIMAL HOSPITAL	Cole Information
	AL MEILAN DVM	Cole Information
	JOE KASHNER DVM	Cole Information
	LAURA DOWD DVM	Cole Information
	BALKO, AMY	Cole Information
1992	GEISMAN RAY DVM	Cole Information

1101 S FEDERAL HWY

Year	Uses	Source
2020	DAVID SINGER & ASSOC	EDR Digital Archive
2005	DYNAMIC HEALTH SERVICE	Cole Information
2000	ACE HARDWARE & LUMBER	Cole Information

1110 S FEDERAL HWY

Year	Uses	Source
2010	KEVIN KICHAR STUDIOS	Cole Information

1112 S FEDERAL HWY

Year	Uses	Source
2020	RENEE FALSETTO STUDIO	EDR Digital Archive
2017	VILLA VERONA	Cole Information

1114 S FEDERAL HWY

Year	Uses	Source
2017	EXULTS	Cole Information
2014	EXULTS	Cole Information

1115 S FEDERAL HWY

Year	Uses	Source
2020	HOLY CROSS URGENT CARE	EDR Digital Archive
	WETTERER ASHLEE NP	EDR Digital Archive
	IGNACIO LAVIOSA	EDR Digital Archive
	YORDY MOREIRA	EDR Digital Archive
	KEN SOLLOWAY	EDR Digital Archive
	ANESHIA MITSY	EDR Digital Archive

DRAFT

Year	Uses	Source
2017	HOLY CROSS URGENT CARE & IMAGING CEN	Cole Information
2014	HOLY CROSS URGENT CARE & IMAGING CEN	Cole Information
2010	DIREC SAT TV	Cole Information
	BLOCKBUSTER VIDEO	Cole Information
2005	BLOCKBUSTER ENTERTAINMENT CORP	Cole Information
2000	BLOCKBUSTER ENTERTAINMENT CORPORATION	Cole Information
1995	BLOCKBUSTER VIDEO	Cole Information
1992	BLOCKBUSTER VIDEO	Cole Information

1116 S FEDERAL HWY

Year	Uses	Source
2000	NEW ENGLAND INSTITUTE OF MARITIME STUDIES	Cole Information

1120 S FEDERAL HWY

Year	Uses	Source
2020	UNIM	EDR Digital Archive
	NATURAL ART LANDSCAPE & DESIGN	EDR Digital Archive
	PETERSON	EDR Digital Archive
	WAX UP! LLC	EDR Digital Archive
	JASON IBARRA	EDR Digital Archive
	CHAD STANNARD	EDR Digital Archive
	ANNA BRYANT	EDR Digital Archive
	ZACH HOFFMAN	EDR Digital Archive
	RUTH RITCHIE	EDR Digital Archive
	DAN AHERN	EDR Digital Archive
	LYDIA ADAMS	EDR Digital Archive
	MAHIZA MOORE	EDR Digital Archive
	STEVE SMITH	EDR Digital Archive
	OWEN CREIGHTON	EDR Digital Archive
	TONY CATONE	EDR Digital Archive
	MIKE NUCCI	EDR Digital Archive

DRAFT

FINDINGS

Year	Uses	Source
2020	NICHOLAS SANG	EDR Digital Archive
	PAOLO BARRASSO	EDR Digital Archive
	LISA RICHARDS	EDR Digital Archive
	JEFF POPLUDER	EDR Digital Archive
	SARAH MENDOZA	EDR Digital Archive
	KARLYLE SMITH	EDR Digital Archive
	IAN RASSMAN	EDR Digital Archive
	JUSTIN IBARRA	EDR Digital Archive
	ELIZABETH OBRIEN	EDR Digital Archive
	JILLIAN SMITH	EDR Digital Archive
	ROMAYNE TAYLOR	EDR Digital Archive
	JOHN ISMAIL	EDR Digital Archive
	LORRAINE HUNTER	EDR Digital Archive
	KEVIN CAULDER	EDR Digital Archive
2017	KENT MOTEL	Cole Information
	GALLION WILSON LLC	Cole Information
	PETERSON & EGEBORG REALTORS	Cole Information
	THRIVE MINDBODYSPIRIT	Cole Information
	WISE REALTY INC	Cole Information
	KEVIN CAULDER	Cole Information
2014	GALLION WILSON LLC	Cole Information
	PETERSON & EGEBORG REALTORS	Cole Information
	EYELASHES & NAILS BY ERIN	Cole Information
2010	GALLION WILSON LLC	Cole Information
	MYART STUDIO	Cole Information
	WISE REALTY	Cole Information
	GEM HOME CARE SVC INC	Cole Information
	PETERSON & EGEBORG REALTORS	Cole Information
	THRIVE MIND BODY SPIRIT	Cole Information
	MIREN BAGLIERI	Cole Information
	PAUL FRABOTTA	Cole Information
2005	TRANSAMERICA MORTGAGE INC	Cole Information

DRAFT

Year	Uses	Source
2005	PETERSON & EGEBORG REALTORS	Cole Information
	WISE REALTY INC	Cole Information
	VERONA VILLA	Cole Information
	VITALIANO FRABOTTA	Cole Information
	PETERSON VERNA	Cole Information
2000	LEVIN NORMAN S ATTORNEY	Cole Information
	B & B ASSOCIATES PROFESSIONAL SEARCH INCORPORATED	Cole Information
	PETERSON HAMPTON PA ATTORNEY	Cole Information
	PETERSON & EGEBORG REALTORS	Cole Information
	HAMPTON PETERSON	Cole Information
	NORMAN LEVIN	Cole Information
	FRANK BURO	Cole Information
	PAUL FRABOTTA	Cole Information
1995	HAMPTON C PETERSON	Cole Information
	PETERSON & EGEBORG REALTORS	Cole Information
	NORMAN S LEVIN	Cole Information
	STEPHANY & ASSOC	Cole Information
	WILLIAM S PARIS	Cole Information
	PETERSON, HAMPTON C	Cole Information
1992	PETERSON HAMPTON C ATTORNEY	Cole Information
	PETERSON & EGEBORG REALTORS	Cole Information
	BROWARD BENEFITS	Cole Information
	PARIS WILLIAM S ACCT	Cole Information
	LEVIN NORMAN ATTY	Cole Information
	BAVACHER, J M	Cole Information

1122 S FEDERAL HWY

Year	Uses	Source
2020	FASHION CLEANERS INC	EDR Digital Archive
2017	24 HOUR AVAILABLE LOCKSMITH	Cole Information
	FASHION CLEANERS INC	Cole Information
2014	24 HOUR AVAILABLE LOCKSMITH	Cole Information
	FASHION CLEANERS INC	Cole Information

DRAFT

Year	Uses	Source
2010	FASHION CLEANERS INC	Cole Information
2005	FASHION CLEANERS INC	Cole Information
2000	FASHION CLEANERS INCORPORATED	Cole Information
1995	DRY CLEANING DEPOT	Cole Information
1992	COLONY CLNRS & LNDRY	Cole Information

1126 S FEDERAL HWY

Year	Uses	Source
2020	GOLDEN FORMULA INC	EDR Digital Archive
	CEPERO REMODELING	EDR Digital Archive
	UNOPRO MANAGEMENT LLC	EDR Digital Archive
	CAPITAL UNO INVEST LLC	EDR Digital Archive
	DUSTBUSTERS CLEANING SVC LLC	EDR Digital Archive
	RQL TRANSPORTERS INC	EDR Digital Archive
	SEL DE MER LLC	EDR Digital Archive
	CHOOSE YOUR EMOTIONS LLC	EDR Digital Archive
	CONSULATE INVESTMENTS INC	EDR Digital Archive
	TECHLOLLI LLC	EDR Digital Archive
	CLASSIC RENT A CAR LLC	EDR Digital Archive
	MOVER NATION FORT LAUDERDALE	EDR Digital Archive
	HERBAL OUTFITTERS LLC	EDR Digital Archive
	FLORIDA HOME SVC EXPERTS	EDR Digital Archive
	PHOENIX TAX CONSULTING LLC	EDR Digital Archive
	ZADOCK USA LLC	EDR Digital Archive
	WATERWAYS ETCETERA INC	EDR Digital Archive
	ANDROS WELLNESS PHARMACY CO	EDR Digital Archive
	ANDROS ISLAND BEACH RESORT INC	EDR Digital Archive
	ALWAYS AVAILABLE AIR COND	EDR Digital Archive
	LUXURI MANAGEMENT LLC	EDR Digital Archive
	J & A CLEANING CO	EDR Digital Archive
	ABOVE & BEYOND PET SITTING	EDR Digital Archive
	WORTH SERVICES	EDR Digital Archive
	MEDICAL VIDEO SPECIALISTS LLC	EDR Digital Archive

DRAFT

FINDINGS

Year	Uses	Source
2020	GRATEFUL LLC	EDR Digital Archive
	TRANDA IMPORTS & EXPORTS INC	EDR Digital Archive
	ROCKY WELLNESS CORP	EDR Digital Archive
	DORADO DRYWALL & STUCCO	EDR Digital Archive
	MOTEKZ INC	EDR Digital Archive
	READYSHIP USA LLC	EDR Digital Archive
	NORTH FOLK INC	EDR Digital Archive
	FEDERAL EMERGENCY MGMT ASSN	EDR Digital Archive
	BROWARD MARITIME INSTITUTE INC	EDR Digital Archive
	DOUBLE EAGLE LLC	EDR Digital Archive
	DESIGNS BY ZBIRA LLC	EDR Digital Archive
	FRANKLYN ENTERPRISE LLC	EDR Digital Archive
	CIRCLE OF THE SHARKS LLC	EDR Digital Archive
	MIND BODY & BEYOND LLC	EDR Digital Archive
	TRIELLI & LUZ CORP	EDR Digital Archive
	C N I MANAGEMENT LLC	EDR Digital Archive
	ENGINEERING & ECOLOGY	EDR Digital Archive
	NORBERTO-ALCIME'S MOBILE	EDR Digital Archive
	CROSS SYNERGIES EQUIPMENT	EDR Digital Archive
	BAHAMA ISLANDS HERBS & SPICES	EDR Digital Archive
	M L G & ASSOC LLC	EDR Digital Archive
	NATURSENTIALS LLC	EDR Digital Archive
	BRIGHT PATH BILLING & TRAINING	EDR Digital Archive
	MILDRED WASHINGTON PA	EDR Digital Archive
	TANOA ESSENTIALS LLC	EDR Digital Archive
	MOVERS FOR YOU INC	EDR Digital Archive
	ATLANTIC COAST ENVIRONMENTAL	EDR Digital Archive
	LIBRE SPIRITS LLC	EDR Digital Archive
	RANKHI MARKETING INC	EDR Digital Archive
	HILL DATA FRONT LLC	EDR Digital Archive
	ALBERTCO 2 LLC	EDR Digital Archive
	COMPREHENSIVE HEALTH SOLUTIONS	EDR Digital Archive

DRAFT

FINDINGS

Year	Uses	Source
2020	BRIDGE CONNECT SOLUTION	EDR Digital Archive
	H T E C	EDR Digital Archive
	REACH FURTHER MARKETING LLC	EDR Digital Archive
	SHIRT OPTIONS	EDR Digital Archive
	VISTALUX CONSULTING LLC	EDR Digital Archive
	POLK AUTO LLC	EDR Digital Archive
	MY SUN GRID	EDR Digital Archive
	OFFICIAL LOVE CAPITAL L LLC	EDR Digital Archive
	MIAMI EPIC SOUND INC	EDR Digital Archive
	PILE DRIVERS	EDR Digital Archive
	MILO GARAGE DOORS & GATES	EDR Digital Archive
	WORLD OF YACHTING INC	EDR Digital Archive
	BLUE FROG POOL CARE INC	EDR Digital Archive
	FLORIDA HOME SVC EXPERTS	EDR Digital Archive
	COMET DELIVERY SVC	EDR Digital Archive
	TRANS NATIONAL CREDIT CORP	EDR Digital Archive
	MAIL CENTER	EDR Digital Archive
	BROWARD DEVELOPMENT VI LLC	EDR Digital Archive
	EXPRESS GLASS & BOARD UP SVC	EDR Digital Archive
	JOSE NODAL JR GENERAL CONTR	EDR Digital Archive
	REDLEY GLOBAL ENTERPRISES LLC	EDR Digital Archive
	KEYS OPEN DOORS SOLUTIONS LLC	EDR Digital Archive
	SIMPSON LAW GROUP	EDR Digital Archive
	AUDREY RING CONSULTING LLC	EDR Digital Archive
	OPTIMUM MARINE COMMS LLC	EDR Digital Archive
	GATEHOUSE TECHNOLOGIES INC	EDR Digital Archive
	A PLUS CURVY BOUTIQUE LLC	EDR Digital Archive
	DEBERGERAC FAUX WORKS	EDR Digital Archive
	KING LOUIE CIGAR WRAPS CO	EDR Digital Archive
	WHAT REALLY MATTERS LLC	EDR Digital Archive
	FORTUNE MARINE LLC	EDR Digital Archive
	FERNANDO ZULUETA	EDR Digital Archive

DRAFT

FINDINGS

Year	Uses	Source
2020	BEN CHARTER	EDR Digital Archive
	PATRICK BERGEN	EDR Digital Archive
	RUBY SCH	EDR Digital Archive
	CRITICAL TRAINING	EDR Digital Archive
	MIKE HOLLIS	EDR Digital Archive
	SOMERSET PALMS	EDR Digital Archive
	CRITICAL CONCEPTS	EDR Digital Archive
	MARCIA JOHNSON	EDR Digital Archive
	WARREN CAPHTON	EDR Digital Archive
	OSCAR SAMARIRIPA	EDR Digital Archive
	DAVID PAPROTA	EDR Digital Archive
	SAM USMAN	EDR Digital Archive
	ANNMARIE HANSON	EDR Digital Archive
2017	THE MAIL CENTER	Cole Information
	CRITICAL CONCEPTS	Cole Information
	ABOVE & BEYOND PET SITTING	Cole Information
	SUNCARE MULTI SERVICES	Cole Information
2014	THE MAIL CENTER	Cole Information
	TAMMI LEA SPORT FISHING CHARTERS	Cole Information
	TRANS NATIONAL CREDIT CORP	Cole Information
	ABOVE & BEYOND PET SITTING	Cole Information
	PHILIP BODDE	Cole Information
	ANASTASIA KERR	Cole Information
2010	FLORIDA CERTIFIED BUILDERS LLC	Cole Information
	GATEHOUSE TECHNOLOGIES INC	Cole Information
	SANDY MARTIN MD LAW OFFICE	Cole Information
	GALAXY ESCORT	Cole Information
	FLORIDA CORSORTIUMCHARTER	Cole Information
	SUNCARE MULTI SVC	Cole Information
	ALWAYS AVAILABLE AIR CONDITION	Cole Information
	J MILES CLOTHING CO	Cole Information
	MAIL CENTER	Cole Information

DRAFT

FINDINGS

Year	Uses	Source
2010	FLORIDA PLANTS ON LINE	Cole Information
	FORT LAUDERDALE TRAVEL	Cole Information
	PHILIP BODDE	Cole Information
	BRIGITTE BOLHUIS	Cole Information
2005	RELLIM CO	Cole Information
	LORD NELSON YACHTS	Cole Information
	MELLOW NATIVE	Cole Information
	CONTINENTAL VAN LINES	Cole Information
	FATHER & SON PLUMBING SERVICES	Cole Information
	UNIVERSAL MARINE SERVICE LLC	Cole Information
	NUMINA COMMUNICATIONS CORP	Cole Information
	COSTENO CONTRACTING INC	Cole Information
	CARMAC HOLDINGS INC	Cole Information
	KENNETH M ORME ELECTRIC INC	Cole Information
	CDC DRYWALL INC	Cole Information
	FOOD SAFETY ALLIANCE INC	Cole Information
	DE BERGERAC DESIGN WORKS	Cole Information
	OKARIO LLC	Cole Information
	BRANDWEIN DAVID M ATTORNEY AT LAW	Cole Information
	ZIM CORP	Cole Information
	VERSA PRODUCTS	Cole Information
	RATTLE THE CAGE PRODUCTIONS	Cole Information
	ADVANCED FIELD SERVICE INC	Cole Information
	TEMPEST MARINE INC	Cole Information
	THE WEDDING DIRECTORY	Cole Information
	CALIMA FINANCIAL	Cole Information
	ORME ELECTRIC INC	Cole Information
	A SLICE OF LIFE	Cole Information
	HOME EQUITY LOSS PREVENTION CORP	Cole Information
	BUTLERS AVIATION GROUP INC	Cole Information
	JIM HARRIS PHOTOGRAPHY	Cole Information
	FORECLOSURE REFUND CORP	Cole Information

DRAFT

FINDINGS

Year	Uses	Source
2005	SPORTS CARS LLC	Cole Information
	ATTY CLIENT NETWORK INC	Cole Information
	AME HOLDINGS	Cole Information
	SUN CARE MULTI SERVICES INC	Cole Information
	MITCHELL & MITCHELL MR & MRS INC	Cole Information
	MY WANDERINSTAR	Cole Information
	GLADERUNNER BOATS LLC	Cole Information
	GATEHOUSE TECHNOLOGIES INC	Cole Information
	DEBERGERAC PUBLISHING INC	Cole Information
	YEAGER MARINE ASSOCIATES INC	Cole Information
	EASTERN YACHTS	Cole Information
	M / Y WANDERIN STAR	Cole Information
	CUSTOM FINANCIAL INC	Cole Information
	KATHERINE HOLTZMAN PA INC	Cole Information
	POLARIS INTERNATIONAL	Cole Information
	THE BRIDGE II AT 16TH STREET LLC	Cole Information
	WALTZ CATHERINE L	Cole Information
	CDC PLASTERING AND DRYWALL	Cole Information
	COHEN ASSET MANAGEMENT INC	Cole Information
	MULTI SERVICES INC	Cole Information
	BROWARD DEVELOPMENT II LLC	Cole Information
	MAIL CENTER THE	Cole Information
	MONITOR 2000 INC	Cole Information
	BLACK ART BEER USA INC	Cole Information
	HOLDINGS LLC	Cole Information
2000	HURRICANE IMPORT & TRADING	Cole Information
1995	LUIS R DOMINGUEZ	Cole Information
	TECH TIRE REPAIR	Cole Information
	WESTERN UNION	Cole Information
	MAIL CENTER	Cole Information
	MARONCELLI, J B	Cole Information
	TAYLOR, MERILYN B	Cole Information

DRAFT

FINDINGS

Year	Uses	Source
1995	SURGENT, KYLE	Cole Information
	WICKENHAUSER, THOMAS	Cole Information
	BRACKIN, M R	Cole Information
	DORING, DAVID A	Cole Information
	FINKEL, DAVID	Cole Information
	LYMAN, NORTON C	Cole Information
	GLOVER, JAMES	Cole Information
	SNIPES, K	Cole Information
	BROWN, EDMOND	Cole Information
	ATINSKY, DARREN	Cole Information
	FANTONIAL, SHIRLEY	Cole Information
	JOHNSON, RONALD	Cole Information
	SCHUMACHER, M	Cole Information
	MOORE, DAVID B	Cole Information
	WALCOFF, HARRY	Cole Information
	BARNES, JAMES	Cole Information
	LETTMAN, MARILYN	Cole Information
	PHENEGER, K	Cole Information
	THORUP, KAI	Cole Information
	BECKETT, CONNOR	Cole Information
	GRAHAM, FRANCES I	Cole Information
	DESJAROINS, JOHN	Cole Information
	SPENCER, JOHN	Cole Information
	CARTER, JOHN	Cole Information
	GONZALEZ, H	Cole Information
	MOFFATT, BILL	Cole Information
	VOGELSANG, MICHAEL	Cole Information
	EVERT, SCOTT	Cole Information
	LIVELY, ALONZO	Cole Information
1992	MAIL CENTER THE MAIL REC SVC	Cole Information

DRAFT

1130 S FEDERAL HWY

Year	Uses	Source
2020	BLU BAMBU HOME & GARDEN LLC	EDR Digital Archive
	JOHN HOOPER	EDR Digital Archive
2017	BLU BAMBU HOME & GARDEN LLC	Cole Information
	LOFT SOFA MODERN FURNITURE	Cole Information
2014	LOFT SOFA MODERN FURNITURE	Cole Information
2010	ASTROLOGY GIFT SHOP	Cole Information
2000	COLONIAL HOUSE OF FLOWERS	Cole Information
1995	WINE & ROSES	Cole Information
1992	WINE & ROSES FLOWERS	Cole Information

1135 S FEDERAL HWY

Year	Uses	Source
2020	JIMMY JOHN'S	EDR Digital Archive
	BEEP GROUP LAUDERDALE 1 INC	EDR Digital Archive
	NICK'S GROOMING STUDIO	EDR Digital Archive
2017	PRINT DOCS	Cole Information
	JIMMY JOHNS GOURMET SANDWICH SHOP	Cole Information
	NICKS GROOMING STUDIO	Cole Information
	PRINT DOCS INC	Cole Information
2014	PRINT DOCS	Cole Information
	JIMMY JOHNS GOURMET SANDWICH SHOP	Cole Information
2010	JIMMY JOHNS	Cole Information
2005	RIO VISTA	Cole Information
2000	COPYRIGHT CENTERS OF AMERICA PRNTR	Cole Information
1995	COPYRIGHT CENTERS OF AMERICA	Cole Information
1992	COPYRIGHT CENTERS OF AMERICA PRNTR	Cole Information

1137 S FEDERAL HWY

Year	Uses	Source
2020	QUEEN NAILS OF RIO VISTA LLC	EDR Digital Archive
	HUNG VU	EDR Digital Archive
2017	QUEEN NAILS	Cole Information
2014	QUEEN NAILS	Cole Information

DRAFT

Year	Uses	Source
2010	QUEEN NAILS	Cole Information
2005	QUEEN NAILS	Cole Information
2000	QUEEN NAILS	Cole Information
1995	CHECK X CHANGE	Cole Information
1992	CHECK-X-CHANGE	Cole Information

1139 S FEDERAL HWY

Year	Uses	Source
2020	FIX EXPRESS	EDR Digital Archive
2017	BEEPERS & CELLULAR MASTERS INC DBA	Cole Information
2014	BEEPERS & CELLULAR MASTERS INC DBA	Cole Information
2010	LETS TALK CELLULAR	Cole Information
2005	LETS TALK CELLULAR	Cole Information
2000	DIPLOMAT PHOTO LABS	Cole Information
1995	DIPLOMAT PHOTO LABS	Cole Information
1992	DIPLOMAT PHOTO LABS	Cole Information

1140 S FEDERAL HWY

Year	Uses	Source
2000	OCCUPANT UNKNOWN	Cole Information

1141 S FEDERAL HWY

Year	Uses	Source
2020	SURGE INSTRUMENTS	EDR Digital Archive
	WIRELESS PCS FL LLC	EDR Digital Archive
2005	LAUDERDALE POLICE SUPPLY	Cole Information
2000	LAUDERDALE POLICE SUPPLY	Cole Information
1992	HEADS YOU WIN HAIR STYLING & TANNING	Cole Information

1142 S FEDERAL HWY

Year	Uses	Source
2020	JASMELLY INC	EDR Digital Archive
	COMMUNITY CHOICE FINANCIAL	EDR Digital Archive
	GENESIS NOGUERA	EDR Digital Archive

DRAFT

Year	Uses	Source
2017	JASMELLY INC	Cole Information
	ESTRELLA INS	Cole Information
2014	CHECKSMART	Cole Information
	ESTRELLA INS	Cole Information
	JASMELLY INC	Cole Information
2010	AMIGO INTERNATIONAL	Cole Information
	CHECKSMART	Cole Information
2005	CHECKSMART	Cole Information
2000	FLORIDA CHECK CASHERS ASSOCIATION INCORPORATED	Cole Information
	CHECK CASHIERS OF FLORIDA	Cole Information
	FLORIDA CHECK CASHERS 1 LIMITED	Cole Information
	BROWARD TAGS & CHECKS INCORPORATED	Cole Information
	JACKSON HEWITT TAX SERVICE TAX RETURN PREPARATION	Cole Information
	COLLECTORS DEPOT	Cole Information
	OCCUPANT UNKNOWN	Cole Information
1995	ROSE AUTO STORES	Cole Information
1992	ROSE AUTO STORES	Cole Information

1145 S FEDERAL HWY

Year	Uses	Source
2020	OSTERIA ACQUA & FARINA	EDR Digital Archive
2017	VALENTINOS	Cole Information
	OSTERIA ACQUA & FARINA	Cole Information
2014	OSTERIA ACQUA & FARINA	Cole Information
	VALENTINOS OF AMERICA INC	Cole Information
2010	VALENTINOS	Cole Information
2000	DELI BROTHERZ THE	Cole Information
1995	MOES SANDWICH SHOP	Cole Information

1150 S FEDERAL HWY

Year	Uses	Source
2020	STARBUCKS	EDR Digital Archive

DRAFT

Year	Uses	Source
2020	TRACI GRAIL	EDR Digital Archive
	JULIUS NEWMAN	EDR Digital Archive
	YARDEN YERUSHALMI	EDR Digital Archive
2017	EXOTIC SPORTS CARS	Cole Information
	STARBUCKS COFFEE	Cole Information
	STARBUCKS	Cole Information
2014	STARBUCKS COFFEE	Cole Information
2010	STARBUCKS	Cole Information
2005	LA PIZZERIA	Cole Information
2000	TCBY TREATS	Cole Information
	NATHANS FAMOUS RESTAURANTS	Cole Information
	MARK YONGE	Cole Information

1151 S FEDERAL HWY

Year	Uses	Source
2017	CITY OF HOLLYWOOD	Cole Information
2014	CITY OF HOLLYWOOD	Cole Information

1160 S FEDERAL HWY

Year	Uses	Source
2000	OCCUPANT UNKNOWN	Cole Information

1170 S FEDERAL HWY

Year	Uses	Source
2014	ASSAF AMAR	Cole Information
2000	OCCUPANT UNKNOWN	Cole Information
1995	EATON, RICHARD A	Cole Information

1197 S FEDERAL HWY

Year	Uses	Source
2000	NIKKI SHERMAN	Cole Information

1199 S FEDERAL HWY

Year	Uses	Source
2020	CHEVRON	EDR Digital Archive
	ATM	EDR Digital Archive

DRAFT

Year	Uses	Source
2017	CITGO FOOD MART	Cole Information
2014	CITGO FOOD MART	Cole Information
	CHEVRON STATION FORT LAUDERDALE	Cole Information
2010	CITGO SUNSHINE 00	Cole Information
2005	CITGO FOOD MART	Cole Information
2000	CITGO FOOD MART	Cole Information
1995	CITGO	Cole Information
1992	CITGO FOOD MART	Cole Information

1200 S FEDERAL HWY

Year	Uses	Source
2020	INTERNATIONAL INSURANCE AGCY	EDR Digital Archive
	ANDERSON FRED	EDR Digital Archive
2017	INTERNATIONAL INSURANCE AGENCY	Cole Information
	LERNER & GREENBERG PA PATNT ATTY	Cole Information
2014	INTERNATIONAL INSURANCE AGENCY INC	Cole Information
	LERNER & GREENBERG PA PATNT ATTY	Cole Information
2010	INTERNATIONAL INSURANCE	Cole Information
2005	INTERNATIONAL INSURANCE AGENCY	Cole Information
2000	AUTO CLUB INSURANCE AGENCY	Cole Information
	INTERNATIONAL FAMILY OF INSURANCE	Cole Information
1995	INTERNATIONAL AUTO INSURANCE	Cole Information
1992	A AACHEN	Cole Information
	GOLDCOAST FINANCE INC	Cole Information

1201 S FEDERAL HWY

Year	Uses	Source
2020	ALWAYS TOWING	EDR Digital Archive
	MCLEOD ALIETHIA	EDR Digital Archive
	WESTERN UNION AGENT LOCATION	EDR Digital Archive
	WALGREENS	EDR Digital Archive
	BLUE RHINO	EDR Digital Archive
2017	FT LAUDERDALE RARE COINS	Cole Information
	ALWAYS TOWING	Cole Information

DRAFT

Year	Uses	Source
2010	WALGREENS	Cole Information
2005	WALGREENS PHARMACY	Cole Information
	WALGREENS	Cole Information
2000	CHECKERS S DRIVE IN RESTAURANT	Cole Information
1995	CHECKERS DRIVE IN RESTAURANT	Cole Information
1992	TEN TEN WINDOW TINTING	Cole Information
	WASH A WAX SANPARA	Cole Information

1215 S FEDERAL HWY

Year	Uses	Source
2000	ROYAL TRAVEL INN	Cole Information
1995	ANCHOR MOTEL	Cole Information
1992	ANCHOR MOTEL	Cole Information

1219 S FEDERAL HWY

Year	Uses	Source
2000	RICHARDS MOTEL	Cole Information

1220 S FEDERAL HWY

Year	Uses	Source
2020	WASH-A-RAMA INC	EDR Digital Archive
2017	WASHARAMA INC	Cole Information
2014	WASHARAMA INC	Cole Information
2010	WASHARAMA INC	Cole Information
2005	WASH A RAMA INC	Cole Information
2000	WASH A RAMA INCORPORATED	Cole Information
1995	WASH A RAMA INC	Cole Information
1992	WASH-A-RAMA INC	Cole Information

1228 S FEDERAL HWY

Year	Uses	Source
2014	GENINE LOVINE	Cole Information
2010	GENINE LOVINE	Cole Information

DRAFT

1231 S FEDERAL HWY

Year	Uses	Source
2020	IN & OUT OIL CHANGE	EDR Digital Archive
2017	IN & OUT OIL CHANGE INC	Cole Information
2014	IN & OUT OIL CHANGE INC	Cole Information
2010	DR TS TINT & UPHOLSTERY	Cole Information
	INN N OUT	Cole Information
2005	STEVENSONS FAST OIL INC	Cole Information
2000	IN N OUT	Cole Information
	JASON POLAR	Cole Information
1995	TEN TEN WINDOW TINTING	Cole Information
	IN N OUT	Cole Information
1992	IN 'N' OUT LUBRCTNG	Cole Information

1236 S FEDERAL HWY

Year	Uses	Source
2020	TOM JENKINS BAR-B-Q	EDR Digital Archive
	HARRY HARRELL	EDR Digital Archive
	STAFFORD SWEETING	EDR Digital Archive
	KENDELL GLINTON	EDR Digital Archive
2017	TOM JENKINS BBQ	Cole Information
2014	TOM JENKINS BBQ	Cole Information
2010	TOM JENKINS BARBQ	Cole Information
2005	TOM JENKINS BAR	Cole Information
	MILLERS RESTAURANT EQUIPMENT INC	Cole Information
2000	TOM JENKINS BAR B Q	Cole Information

1239 S FEDERAL HWY

Year	Uses	Source
2020	PIZZA HUT	EDR Digital Archive
2017	ADT SECURITY SERVICES	Cole Information
	PIZZA HUT	Cole Information
2014	KONING RESTAURANTS INTERNATIONAL LC	Cole Information
	PIZZA HUT	Cole Information

DRAFT

Year	Uses	Source
2010	PIZZA HUT	Cole Information
2005	PIZZA HUT	Cole Information
2000	PIZZA HUT	Cole Information
1995	PIZZA HUT	Cole Information
1992	PIZZA HUT	Cole Information

1241 S FEDERAL HWY

Year	Uses	Source
2020	IHOP RESTAURANT	EDR Digital Archive
	ANDY PATEL	EDR Digital Archive
2017	IHOP	Cole Information
2014	IHOP	Cole Information
2010	IHOP RESTAURANT	Cole Information
2000	INTERNATIONAL HOUSE OF PANCAKES	Cole Information
1995	INTERNATIONAL HOUSE PANCAKES	Cole Information

1244 S FEDERAL HWY

Year	Uses	Source
2020	THRIVE IN MIND BODY SPIRIT	EDR Digital Archive
	THRIVE WELLNESS CTR	EDR Digital Archive
	ADVANCED LABORATORY TESTING	EDR Digital Archive
	VIVID MEDICAL CTR LLC	EDR Digital Archive
	GUILLAUME LAUSSEURE	EDR Digital Archive
	IVANOV IVAN	EDR Digital Archive
2017	KRITTERS KARE INC	Cole Information
	THRIVE MINDBODYSPIRIT	Cole Information
	GEORGI GOSPODINOV	Cole Information
2014	THRIVE MINDBODYSPIRIT	Cole Information
	IVAN IVANOV	Cole Information
2010	UNIQUE SOLES INC	Cole Information
2005	KELLYS SOUTHPORT LOCK & SAFE	Cole Information
	KC KRITTERS INC	Cole Information
2000	FEDERAL PAWN & JEWELRY	Cole Information
1995	FEDERAL PAWN & JEWELRY	Cole Information

DRAFT

Year	Uses	Source
1995	HAMMOND, MARA	Cole Information
1992	MARIN REALTY	Cole Information
	PARKER PROPERTIES REAL ESTATE	Cole Information
	FEDERAL PAWN & JWLRY	Cole Information
	SMITH, ROBERT F JR	Cole Information
	BATES, JOAN	Cole Information

1248 S FEDERAL HWY

Year	Uses	Source
2020	MAINE EVENT SALON	EDR Digital Archive
2014	MAINE EVENT SALON	Cole Information
2010	HAIR ODYSSEY	Cole Information
2005	HAIR ODYSSEY	Cole Information
2000	2002 HAIR ODYSSEY	Cole Information
1995	MOODIE, ART	Cole Information
1992	MOODIE ART	Cole Information
	MOODIE, ART	Cole Information

S FEDERAL HWY STE 1

1120 S FEDERAL HWY STE 1

Year	Uses	Source
2020	HAMPTON PETERSON	EDR Digital Archive
	PEGGY PETERSON	EDR Digital Archive

S FEDERAL HWY STE 101

901 S FEDERAL HWY STE 101

Year	Uses	Source
2020	WILLIAMS JOYNER	EDR Digital Archive
	ANNE JOYNER	EDR Digital Archive

DRAFT

S FEDERAL HWY STE 103

1000 S FEDERAL HWY STE 103

Year	Uses	Source
2020	DONALD SPADARO	EDR Digital Archive

S FEDERAL HWY STE 200

1000 S FEDERAL HWY STE 200

Year	Uses	Source
2020	LOUIS PEARLMAN	EDR Digital Archive

S FEDERAL HWY STE 300

901 S FEDERAL HWY STE 300

Year	Uses	Source
2020	MARY GILES	EDR Digital Archive
	JUSTIN WEISBERG	EDR Digital Archive
	PAMELA WEISBERG	EDR Digital Archive

S FEDERAL HWY STE 300A

633 S FEDERAL HWY STE 300A

Year	Uses	Source
2020	JUDY WOLFSON	EDR Digital Archive
	JEFFREY WOLFSON	EDR Digital Archive

S FEDERAL HWY STE 301

901 S FEDERAL HWY STE 301

Year	Uses	Source
2020	KEITH MOORE	EDR Digital Archive

S FEDERAL HWY STE 4

1120 S FEDERAL HWY STE 4

Year	Uses	Source
2020	JASON IBARRA	EDR Digital Archive

DRAFT

S FEDERAL HWY STE 400

633 S FEDERAL HWY STE 400

Year	Uses	Source
2020	WALTER MORGAN	EDR Digital Archive

S FEDERAL HWY STE 500

633 S FEDERAL HWY STE 500

Year	Uses	Source
2020	WILLIAM SCHERER	EDR Digital Archive

S FEDERAL HWY STE 800

633 S FEDERAL HWY STE 800

Year	Uses	Source
2020	MELODY LEEDS	EDR Digital Archive
	MARK LEEDS	EDR Digital Archive

S RIO VIS

712 S RIO VIS

Year	Uses	Source
2020	SILVERSEA CRUISES	EDR Digital Archive

S RIO VISTA BLVD

600 S RIO VISTA BLVD

Year	Uses	Source
2000	GINA KIM	Cole Information

601 S RIO VISTA BLVD

Year	Uses	Source
2000	JOHN YASSO	Cole Information
	LOUISE PARKS	Cole Information
	G OCONNOR	Cole Information

DRAFT

622 S RIO VISTA BLVD

Year	Uses	Source
2010	OCCUPANT UNKNOWN	Cole Information
2005	MATTHEW LOMENICK	Cole Information
2000	DAVID DORST	Cole Information
1995	ARDEN, RONALD C	Cole Information

626 S RIO VISTA BLVD

Year	Uses	Source
2020	RACHEL LEGUM	EDR Digital Archive
	RACHEL LEGUM	EDR Digital Archive
	NATHANIEL LEGUM	EDR Digital Archive
	ORIE LEGUM	EDR Digital Archive
2014	ORIE LEGUM	Cole Information
2010	ORIE LEGUM	Cole Information
2005	SALVATORE LOFRISCO	Cole Information
2000	RODNEY LAMBERT	Cole Information
1995	OCCUPANT UNKNOWNN	Cole Information
1992	LAMBERT, RODNEY	Cole Information

701 S RIO VISTA BLVD

Year	Uses	Source
2017	DANIEL HUNT	Cole Information
2014	OCCUPANT UNKNOWN	Cole Information
2010	DANIEL HUNT	Cole Information
2005	ACT THREE VENTURES INC	Cole Information
	DANIEL HUNT	Cole Information
2000	DANIEL HUNT	Cole Information
	LUKE LAWRENCE	Cole Information
1995	MAXFIELD, DICK	Cole Information
1992	MAXFIELD, DICK	Cole Information
	EASTHAM, MARK	Cole Information

DRAFT

706 S RIO VISTA BLVD

Year	Uses	Source
2020	REBECCA SASSER	EDR Digital Archive
	BRAYDEN QUINN	EDR Digital Archive
	HAMPTON SASSER	EDR Digital Archive
2017	LLOYD MEISELS	Cole Information
2014	LLOYD MEISELS	Cole Information
2010	LLOYD MEISELS	Cole Information
2000	JEAN SASSER	Cole Information
1995	FERGUSON, JERRY	Cole Information
1992	BOLLINE, ROBERT	Cole Information

708 S RIO VISTA BLVD

Year	Uses	Source
2020	PETER SKOLNIK	EDR Digital Archive
	PAUL SKOLNIK	EDR Digital Archive
2017	PAUL SKOLNIK	Cole Information
2014	PAUL SKOLNIK	Cole Information
2010	PETER SKOLNIK	Cole Information
2005	PETER SKOLNIK	Cole Information
2000	OCCUPANT UNKNOWN	Cole Information
1995	GETCHIS, HILLARD	Cole Information

711 S RIO VISTA BLVD

Year	Uses	Source
2017	MILTON SHAFRAN	Cole Information
2014	MILTON SHAFRAN	Cole Information
2010	MILTON SHAFRAN	Cole Information
2005	MILTON SHAFRAN	Cole Information
2000	BRADLEY MCNUTT	Cole Information
1995	MAHONEY, ANDREW M	Cole Information
1992	MAHONEY, ANDREW M	Cole Information

DRAFT

712 S RIO VISTA BLVD

Year	Uses	Source
2020	FRANCIS HAIGNEY	EDR Digital Archive
	NORA HAIGNEY	EDR Digital Archive
2017	FRANK HAIGNEY	Cole Information
2014	FRANK HAIGNEY	Cole Information
2010	FRANK HAIGNEY	Cole Information
2005	FRANK HAIGNEY	Cole Information
2000	FRANK HAIGNEY	Cole Information
1995	HAIGNEY, FRANK G	Cole Information

800 S RIO VISTA BLVD

Year	Uses	Source
2020	LISA WIGHT	EDR Digital Archive
	GARTH WIGHT	EDR Digital Archive
	JAMES WIGHT	EDR Digital Archive
	NICHOLAS WIGHT	EDR Digital Archive
	ANDREA SCARBOROUGH	EDR Digital Archive
	LARAINE WIGHT	EDR Digital Archive
2017	ANDREA SCARBOROUGH	Cole Information
2014	GARTH WIGHT	Cole Information
2010	GARTH WIGHT	Cole Information
2005	GARTH WIGHT	Cole Information
2000	GARTH WIGHT	Cole Information
1995	BOLEN, ROBERT A	Cole Information
1992	BOLEN, ROBERT A	Cole Information

801 S RIO VISTA BLVD

Year	Uses	Source
2020	GEORGE WALTERS	EDR Digital Archive
	SALLY STIRN	EDR Digital Archive
2017	SALLY STIRN	Cole Information
2014	GEORGE WALTERS	Cole Information
2010	GEORGE WALTERS	Cole Information
2005	GEORGE WALTERS	Cole Information

DRAFT

Year	Uses	Source
2000	GEORGE WALTERS	Cole Information
1995	WALTERS, GEORGE	Cole Information
1992	WALTERS, GEORGE	Cole Information

804 S RIO VISTA BLVD

Year	Uses	Source
2020	VALERIE RUE	EDR Digital Archive
	CHARLES RUE	EDR Digital Archive
2017	VALERIE RUE	Cole Information
2014	CHARLES RUE	Cole Information
2010	CHARLES RUE	Cole Information
2005	IRA SHULMAN	Cole Information
2000	IRA SHULMAN	Cole Information
1995	ARNTSON, MICHAEL A	Cole Information

805 S RIO VISTA BLVD

Year	Uses	Source
2017	JOYDEAN BOITNOTT	Cole Information
2014	JOY ROBINSON	Cole Information
2010	JOY ROBINSON	Cole Information
2005	CHESTER BOITNOTT	Cole Information
2000	CHESTER BOITNOTT	Cole Information
1995	BOITNOTT, CHESTER L	Cole Information
1992	BOITNOTT, CHESTER L	Cole Information

808 S RIO VISTA BLVD

Year	Uses	Source
2020	WILLIAM BALKE	EDR Digital Archive
2017	WILLIAM BALKE	Cole Information
2014	WILLIAM BALKE	Cole Information
2010	WILLIAM BALKE	Cole Information
2005	WILLIAM BALKE	Cole Information
2000	WILLIAM BALKE	Cole Information
1995	OLEFSON, JEFFREY M	Cole Information

DRAFT

Year	Uses	Source
1992	HANOR, GEORGE R	Cole Information

809 S RIO VISTA BLVD

Year	Uses	Source
2020	ELIZABETH TATUM	EDR Digital Archive
	SIRIA TATUM	EDR Digital Archive
	THOMAS TATUM	EDR Digital Archive
2017	THOMAS TATUM	Cole Information
2014	THOMAS TATUM	Cole Information
2010	THOMAS TATUM	Cole Information
2005	SISTERS TOO INC	Cole Information
	THOMAS TATUM	Cole Information
2000	THOMAS TATUM	Cole Information
1995	TATUM, THOMAS R	Cole Information
1992	TATUM, THOMAS R	Cole Information

812 S RIO VISTA BLVD

Year	Uses	Source
2020	KYRA CLARK	EDR Digital Archive
	ANGELA CLARK	EDR Digital Archive
2017	SCOTT CLARK	Cole Information
2014	SCOTT CLARK	Cole Information
2010	SCOTT CLARK	Cole Information
2005	SCOTT CLARK	Cole Information
2000	SCOTT CLARK	Cole Information
1995	OCCUPANT UNKNOWNN	Cole Information

820 S RIO VISTA BLVD

Year	Uses	Source
2020	WILLIAM GILBERT	EDR Digital Archive
2017	T BOTIMER	Cole Information
2014	SHERYL MAURO	Cole Information
2010	JOHN MAURO	Cole Information
2005	JOHN MAURO	Cole Information

DRAFT

Year	Uses	Source
2000	SHERYL MAURO	Cole Information
1995	OCCUPANT UNKNOWNN	Cole Information

821 S RIO VISTA BLVD

Year	Uses	Source
2020	COURTNEY WILKES	EDR Digital Archive
	CHELSEA WILKES	EDR Digital Archive
	PAMELA WILKES	EDR Digital Archive
	CAITLIN WILKES	EDR Digital Archive
	JOHN WILKES	EDR Digital Archive
2017	JOHN WILKES	Cole Information
2014	JOHN WILKES	Cole Information
2010	JOHN WILKES	Cole Information
2005	JOHN WILKES	Cole Information
2000	JOHN WILKES	Cole Information
1995	WILKES, JOHN	Cole Information
1992	WILKES, JOHN	Cole Information

824 S RIO VISTA BLVD

Year	Uses	Source
2020	ROBERT LAFFERTY	EDR Digital Archive
	CHRISTOPHER HAMILTON	EDR Digital Archive
	CHIP LAFFERTY	EDR Digital Archive
	MARY LAFFERTY	EDR Digital Archive
2014	ROBERT LAFFERTY	Cole Information
2010	ROBERT LAFFERTY	Cole Information
2005	ROBERT LAFFERTY	Cole Information
2000	CHIP LAFFERTY	Cole Information
1995	LAFFERTY, CHIP	Cole Information
1992	LAFFERTY, ROBERT	Cole Information

828 S RIO VISTA BLVD

Year	Uses	Source
2020	KYLE HOUGH	EDR Digital Archive

DRAFT

Year	Uses	Source
2020	TRACEY HOUGH	EDR Digital Archive
2017	PETE EBERSOLE	Cole Information
2014	PETE EBERSOLE	Cole Information
2010	PETE EBERSOLE	Cole Information
2005	PETE EBERSOLE	Cole Information
2000	PETE EBERSOLE	Cole Information
1995	EBERSOLE, PETE	Cole Information

SE 10TH CT

301 SE 10TH CT

Year	Uses	Source
2017	MANASA HEALTH	Cole Information
2014	MANASA HEALTH	Cole Information
	TREATMENT SOLUTIONS OF SOUTH FLORIDA	Cole Information
2010	CHRISTIAN RECOVERY SOLUTIONS	Cole Information
2005	UNITED VIDEO & TELECONFERENCING CENT	Cole Information
	UNITED VIDEO & TELECONFERENCE	Cole Information
2000	MCGRATH RALPH L JR ATTORNEY	Cole Information
	DOUGLAS BRANDON J ATTORNEY	Cole Information
	BENSON DONALD H ATTORNEY	Cole Information
	VERNIS & BOWLING OF FT LAUDERDALE PA	Cole Information
1995	DAVID L WILLS	Cole Information
	FRANK C VERNIS JR	Cole Information
	VERNIS & BOWLING	Cole Information
	BENSON, DONALD H	Cole Information
	MCGRATH, RALPH L JR	Cole Information
1992	BENSON DONALD H ATTY	Cole Information

311 SE 10TH CT

Year	Uses	Source
2020	SCIANDRA JOSEPH M ATY	EDR Digital Archive
	BRANDWEIN DAVID	EDR Digital Archive

DRAFT

Year	Uses	Source
2020	GREENBAUM DOUGLAS	EDR Digital Archive
	ROBERT MCDONALD	EDR Digital Archive
	DAVID BRANDWEIN	EDR Digital Archive
	EILEEN DUDDIE	EDR Digital Archive
	JOSEPH SCIANDRA	EDR Digital Archive
	RONALD WALLING	EDR Digital Archive
2017	LAW FIRM OF DSAVID BRANDWEIN	Cole Information
	GREG ROSS ATTORNEY	Cole Information
	DAVID M BRANDWEIN ATTORNEY AT LAW	Cole Information
	JENNIE E POORE ATTY	Cole Information
	DOUGLAS GREENBAUM PA	Cole Information
2014	LAW FIRM OF DSAVID BRANDWEIN	Cole Information
	ROSS GREG ATTY	Cole Information
	GREENBAUM DOUGLAS PA	Cole Information
	SCIANDRA JOSEPH M ATTY	Cole Information
	POORE JENNIE E ATTY	Cole Information
2010	SCIANDRA JOSEPH M	Cole Information
	DAVID BRANDWEIN LAW FIRM	Cole Information
	ROSS GREG	Cole Information
	POORE JENNIE E	Cole Information
	DOUGLAS GREENBAUM PA	Cole Information
2005	SCIANDRA JOSEPH M	Cole Information
	CAPE USA	Cole Information
	POORE JENNIE E / ATTORNEY	Cole Information
	INVESTMENT LLC	Cole Information
	DOUGLAS GREENBAUM PA	Cole Information
2000	OCCUPANT UNKNOWN	Cole Information
1995	FAULKNER, WILLIE E	Cole Information
1992	FAULKNER, WILLIE E	Cole Information

319 SE 10TH CT

Year	Uses	Source
1995	SHRIVER, GLENN T	Cole Information

DRAFT

320 SE 10TH CT

Year	Uses	Source
2020	HONICKMAN ALYSSA	EDR Digital Archive
2010	STICKNEY ROBERT W	Cole Information
2005	KIM A MARJENHOFF PA	Cole Information
	BLACKMORE & BLACKMORE ATTORNEY	Cole Information
2000	BLACKMORE ROBERT W ATTORNEY	Cole Information
	A BLACKMORE	Cole Information

321 SE 10TH CT

Year	Uses	Source
2020	COLBY BROPHY	EDR Digital Archive
	JACAUELINE EBY	EDR Digital Archive
2017	ROBERT LANDERS	Cole Information
2014	ROBERT LANDERS	Cole Information
2010	RUL LANDERS	Cole Information
2005	RUL LANDERS	Cole Information
2000	R LANDERS	Cole Information
1995	LANDERS, R L	Cole Information
1992	LANDERS, R L	Cole Information

324 SE 10TH CT

Year	Uses	Source
2005	RAY LOLLI	Cole Information

325 SE 10TH CT

Year	Uses	Source
2017	JOHNSON W E EQUIPMENT CO MTRL HANDLI	Cole Information
2014	JOHNSON W E EQUIPMENT CO MTRL HANDLI	Cole Information
2010	NICOLE COCOZZA	Cole Information

350 SE 10TH CT

Year	Uses	Source
2017	HUNT LOCKSMITH	Cole Information
2014	HUNT LOCKSMITH	Cole Information

DRAFT

522 SE 10TH CT

Year	Uses	Source
1995	HAAGENSON, GORDON	Cole Information

SE 10TH ST

10 SE 10TH ST

Year	Uses	Source
1995	BONDS, CINDY	Cole Information

14 SE 10TH ST

Year	Uses	Source
2020	HERVEY SMITH	EDR Digital Archive
	SAMUEL CRAWFORD	EDR Digital Archive
	SUSANNE GREEN	EDR Digital Archive
	KENNETH KRUPINSKI	EDR Digital Archive
2017	DORIS MORRIS	Cole Information
2014	HERVEY SMITH	Cole Information
	KEVIN FLORENCE	Cole Information
	BERNARD ZEIFANG	Cole Information
2010	BERNARD ZEIFANG	Cole Information
	THEODORE MARKUS	Cole Information
	DENNIS SCHEMM	Cole Information
	CHRISTOS KAPAKOS	Cole Information
2005	BRENT HOLLEMAN	Cole Information
	BERNARD ZEIFANG	Cole Information
	THEODORE MARKUS	Cole Information
	DENNIS SCHEMM	Cole Information
	ARNETTE DECOSTA	Cole Information
	SHANA ZIPKIN	Cole Information
2000	BERNARD ZEIFANG	Cole Information
	ROBERT FRY	Cole Information
	DENNIS SCHEMM	Cole Information
	ROBERT SASSANO	Cole Information
1995	STOUGH, DAVID J	Cole Information

DRAFT

Year	Uses	Source
1995	ZEIFANG, BERNARD F	Cole Information
1992	ZEIFANG, BERNARD F	Cole Information

15 SE 10TH ST

Year	Uses	Source
2017	ALEX SCARPECHI	Cole Information
	DENISE MELANSON	Cole Information
2014	DENISE MELANSON	Cole Information
	ELLEN GRADY	Cole Information
2010	JENNIFER QUEZADA	Cole Information
2005	DANILO PONCE	Cole Information
	JENNIFER QUEZADA	Cole Information
	SHARON MATHEWS	Cole Information
	DIANE MCENIRY	Cole Information
	DENNIS SHOCKLEY	Cole Information
2000	JEFFREY BERGER	Cole Information
	N JEFFREY	Cole Information
	WILLIAM SANTMYER	Cole Information
	VICTOR ROJAS	Cole Information
	RAYMOND STEWART	Cole Information
1995	LAFOLLETTE, ROBERT	Cole Information
	SANTMYER, WILLIAM	Cole Information
	STEWART, RAYMOND	Cole Information
1992	JAGIELSKI, MARK	Cole Information

17 SE 10TH ST

Year	Uses	Source
2014	OCCUPANT UNKNOWN	Cole Information
2010	OCCUPANT UNKNOWN	Cole Information
2005	ARFIO VIDELA	Cole Information
2000	OCCUPANT UNKNOWN	Cole Information
1995	FUMERO, RAY	Cole Information
1992	COLLINS, L	Cole Information
	BLACKBURN, DANE	Cole Information

DRAFT

18 SE 10TH ST

Year	Uses	Source
2020	NICOLE SAUCIER	EDR Digital Archive
	ALAN STRADER	EDR Digital Archive
2010	OCCUPANT UNKNOWN	Cole Information
2005	LILLIAN COLLINS	Cole Information
1995	BENYA, THOMAS J	Cole Information

19 SE 10TH ST

Year	Uses	Source
2014	OCCUPANT UNKNOWN	Cole Information
2010	OCCUPANT UNKNOWN	Cole Information
2005	DRLNS M DILL L L C	Cole Information
	DARLANIESE M DILL LLC	Cole Information
	DARLA DILL	Cole Information
2000	E CHASIN	Cole Information
1995	KEILEY, STEPHEN	Cole Information
1992	JOSEY, JENNY	Cole Information

22 SE 10TH ST

Year	Uses	Source
2020	ANA VEGA	EDR Digital Archive
2017	HECTOR VEGA	Cole Information
2014	HECTOR VEGA	Cole Information
2010	HECTOR VEGA	Cole Information
2005	HECTOR VEGA	Cole Information
2000	C MCLENNAN	Cole Information
1995	GORDON, LISA	Cole Information

23 SE 10TH ST

Year	Uses	Source
2020	STACEY SYPOWICZ	EDR Digital Archive
	JOSEPH SYPOWICZ	EDR Digital Archive
2014	JOSHUA FLETCHER	Cole Information
2010	DEBORAH WALDE	Cole Information

DRAFT

Year	Uses	Source
2005	CARLTON SCHEIRMANN	Cole Information
2000	C SCHEIRMANN	Cole Information
1995	SCHEIRMANN, CARLTON G	Cole Information

27 SE 10TH ST

Year	Uses	Source
2020	CLEAN CORONA NOW	EDR Digital Archive
	ANTHONY FARRELL	EDR Digital Archive
	PETER HAMPE	EDR Digital Archive
	WILLIAM MEAD	EDR Digital Archive
2017	PETER HAMPE	Cole Information
2014	WILLIAM MEAD	Cole Information
2010	WILLIAM MEAD	Cole Information
2005	WILLIAM MEAD	Cole Information
2000	CHERYL STACEY	Cole Information
1995	BAUER, PAUL J	Cole Information

99 SE 10TH ST

Year	Uses	Source
2014	BETSY TELLER	Cole Information

101 SE 10TH ST

Year	Uses	Source
2020	TRACHMAN ROBERT H ATY	EDR Digital Archive
	BARRY BUTIN LAW OFFICES	EDR Digital Archive
	BIONEAT AG CORP	EDR Digital Archive
	LAW OFFICES-ROBERT H TRACHMAN	EDR Digital Archive
	SCARLET TRACHMAN	EDR Digital Archive
	ROBERT TRACHMAN	EDR Digital Archive
	RALPH BEHR	EDR Digital Archive
2017	BARRY BUTIN ATTY	Cole Information
2014	ROBERT H TRACHMAN	Cole Information
	TRACHMAN ROBERT H	Cole Information
2010	BARRY BUTIN LAW OFFICES	Cole Information

DRAFT

Year	Uses	Source
2010	CRISPIN SPECIAL INVESTIGATIONS	Cole Information
	ANTHONY BORRAS LAW OFFICES	Cole Information
	ROBERT TRACHMAN LAW OFFICES	Cole Information
2005	RALPH BEHR	Cole Information
	CINDY S VOVA PA	Cole Information
	TRACHMAN ROBERT ESQ	Cole Information
2000	ATTORNEY AT LAW CRIMINAL DEFENSE RALPH BEHR	Cole Information
	TRACHMAN ROBERT H ATTORNEY	Cole Information
	BEHR RALPH S ATTORNEY	Cole Information
1995	ROBERT TRACHMAN LAW OFFCIES	Cole Information
	RALPH BEHR	Cole Information
	TRACHMAN, ROBERT H	Cole Information
	BEHR, RALPH	Cole Information

106 SE 10TH ST

Year	Uses	Source
2020	ROBERT OLSEN	EDR Digital Archive
2017	ROBERT OLSEN	Cole Information
2014	ROBERT OLSEN	Cole Information
2010	YACHT N DOCK	Cole Information
	ROBERT OLSEN	Cole Information
2005	YACHT N DOCK INC	Cole Information
	ROBERT OLSEN	Cole Information
2000	ROBERT OLSEN	Cole Information
1995	OLSEN, ROBERT H	Cole Information
1992	OLSEN, ROBERT H	Cole Information

107 SE 10TH ST

Year	Uses	Source
2020	PROTECTION FOR PITCHERS INC	EDR Digital Archive
	JERALYN LEYDIG	EDR Digital Archive
	RICHARD LEYDIG	EDR Digital Archive
	SERIL GROSSFELD	EDR Digital Archive

DRAFT

Year	Uses	Source
2017	LEYDIG RICHARD LAW OFFICE OF	Cole Information
2014	LEYDIG RICHARD LAW OFFICE OF	Cole Information
2010	TICKET DEPOT	Cole Information
2005	MCALLEN HENRY R H	Cole Information
	GROSSFELD SERIL L	Cole Information
	RICHARD A LEYDIG OFFICE	Cole Information
2000	LEYDIG RICHARD A JR ATTORNEY	Cole Information
	MCALLEN HENRY R ATTORNEY	Cole Information
	TICKET DEPOT	Cole Information
	MOFFATT WILLIAM D ATTORNEY	Cole Information
	SALE DAVID T ATTORNEY	Cole Information
1995	GUY J SELIGMAN	Cole Information
	WILLIAM D MOFFATT	Cole Information
	SELIGMAN, GUY J	Cole Information
	MOFFATT, WILLIAM D	Cole Information
1992	INGHRAM ROBERT LEGAL RESEARCH	Cole Information
	MOFFATT WM D ATTY	Cole Information

108 SE 10TH ST

Year	Uses	Source
1995	TRISCIUZZI, FRANK	Cole Information

110 SE 10TH ST

Year	Uses	Source
1995	STANKUS, ROBERT C	Cole Information

114 SE 10TH ST

Year	Uses	Source
2005	MARIA HECITA	Cole Information

119 SE 10TH ST

Year	Uses	Source
2000	OCCUPANT UNKNOWN	Cole Information

DRAFT

FINDINGS

120 SE 10TH ST

Year	Uses	Source
2005	PATRICIA VIDAL	Cole Information

122 SE 10TH ST

Year	Uses	Source
2014	JEAN HENRY	Cole Information
2010	JEAN HENRY	Cole Information
2005	JEAN HENRY	Cole Information

126 SE 10TH ST

Year	Uses	Source
2014	ANDREA CABALLERO	Cole Information
2010	ANDREA CABALLERO	Cole Information
2005	ANDREA CABALLERO	Cole Information
2000	WALTER DUCKETT	Cole Information

128 SE 10TH ST

Year	Uses	Source
2010	VICTOR ACOSTA	Cole Information
2005	VICTOR ACOSTA	Cole Information

142 SE 10TH ST

Year	Uses	Source
1995	COX, G W	Cole Information

151 SE 10TH ST

Year	Uses	Source
1992	SENKYR, RON	Cole Information

171 SE 10TH ST

Year	Uses	Source
2000	MISTY KOLBECK	Cole Information

192 SE 10TH ST

Year	Uses	Source
2014	JOHN YOUNG	Cole Information

DRAFT

200 SE 10TH ST

Year	Uses	Source
2020	ERIC ARTIME	EDR Digital Archive
	MERRI RAY	EDR Digital Archive
	ALBERT VERDI	EDR Digital Archive
	KELLY BENSEN	EDR Digital Archive
2017	TERESA FORERO	Cole Information
	ERIC ARTIME	Cole Information
2014	TERESA FORERO	Cole Information
	ANGEL VERDI	Cole Information
	ALLAN NUNEZ	Cole Information
	NICHOLAS RUESCHMAN	Cole Information
2010	ERNESTO ARCE	Cole Information
	ALLAN NUNEZ	Cole Information
2005	CRYSTAL CARTER	Cole Information
	MARGARET ROSADO	Cole Information
1995	KATT, F	Cole Information
	MATHESON, DON B	Cole Information
	VERDI, ALBERT C	Cole Information
1992	MONAST, P J	Cole Information
	MATHESON, DON B	Cole Information
	VERDI, ALBERT C	Cole Information

201 SE 10TH ST

Year	Uses	Source
2000	M HENRY	Cole Information

202 SE 10TH ST

Year	Uses	Source
2020	GUY CHRETIEN	EDR Digital Archive
	VINCENT CALABRIA	EDR Digital Archive
2017	COREY BRYSMAN	Cole Information
	DAVID PRATT	Cole Information
2014	GERARD TURCOTTE	Cole Information
	COREY BRYSMAN	Cole Information

DRAFT

Year	Uses	Source
2010	DAVID PRATT	Cole Information
	DANIEL GARCIA	Cole Information
	RAY SEALEY	Cole Information
2005	THE MCLEOD CONSULTING GROUP INC	Cole Information
	FEDS PRIVATE INVESTIGATION SEC	Cole Information
	BARBRA GREENSPAN	Cole Information
	THEODORE MOWELL	Cole Information
	GERARD TURCOTTE	Cole Information
2000	IAN HARRISON	Cole Information
1995	SHAFFER, ROBERT	Cole Information

203 SE 10TH ST

Year	Uses	Source
2014	EDITH LEWIS	Cole Information
2010	EDITH LEWIS	Cole Information
	GRANT HALL	Cole Information
2005	FARIMAN YAZDI	Cole Information
2000	SHAWNA MCCARTHY	Cole Information
	EDITH LEWIS	Cole Information
	ART PENNETTA	Cole Information
	GRANT HALL	Cole Information
	STEVEN HENDERSON	Cole Information
	WILLIAM MOQUIN	Cole Information
1995	NAILL, ERNEST	Cole Information
	LEWIS, EDITH	Cole Information
1992	LEWIS, EDITH	Cole Information

204 SE 10TH ST

Year	Uses	Source
2020	CAROLINE TRACEY	EDR Digital Archive
	ROBERT TRACEY	EDR Digital Archive
2017	ROBERT TRACEY	Cole Information
2014	ROBERT TRACEY	Cole Information
2010	ROBERT TRACEY	Cole Information

DRAFT

Year	Uses	Source
2005	ROBERT TRACEY	Cole Information
2000	EMERGENCY ROAD SERVICE CONSULTANTS	Cole Information
	ROBERT TRACEY	Cole Information
1995	TRACEY, ROBERT	Cole Information

205 SE 10TH ST

Year	Uses	Source
2020	JAMES MACANESPIE	EDR Digital Archive
	HAROLD O'HARA	EDR Digital Archive
2014	JOHN OHARA	Cole Information
2010	JOHN OHARA	Cole Information
2005	JOHN OHARA	Cole Information
2000	JOHN OHARA	Cole Information
1995	OHARA, JOHN D	Cole Information

206 SE 10TH ST

Year	Uses	Source
2010	JOHN GALVIN	Cole Information
2000	OCCUPANT UNKNOWN	Cole Information

207 SE 10TH ST

Year	Uses	Source
2020	THOMAS RUSH	EDR Digital Archive
2000	OCCUPANT UNKNOWN	Cole Information
1995	SFACLOS, DONNA	Cole Information
1992	RICH, RANDY	Cole Information

208 SE 10TH ST

Year	Uses	Source
2020	HEATHER KELLY	EDR Digital Archive
2010	OCCUPANT UNKNOWN	Cole Information
2005	WILLIAM WALL	Cole Information
2000	K DERRICK	Cole Information
1995	OCCUPANT UNKNOWNN	Cole Information

DRAFT

212 SE 10TH ST

Year	Uses	Source
2020	YULIA RYBALKA	EDR Digital Archive
	VICTOR RYBALKA	EDR Digital Archive
2017	VICTOR RYBALKA	Cole Information
2010	THOMAS RICHARDSON	Cole Information
2005	OCCUPANT UNKNOWN	Cole Information
2000	HEINRIC MALDANER	Cole Information
1995	MALDANER, H	Cole Information

213 SE 10TH ST

Year	Uses	Source
2020	DANIEL GUNDERSON	EDR Digital Archive
	GARY HECKER	EDR Digital Archive
	KATHERINE GUNDERSON	EDR Digital Archive
2005	OCCUPANT UNKNOWN	Cole Information
2000	CAROLYN HILL	Cole Information
1995	HILL, CAROLYN J	Cole Information
1992	HILL, CAROLYN J	Cole Information

216 SE 10TH ST

Year	Uses	Source
2020	PATRICK FRAWLEY	EDR Digital Archive
2017	PATRICK FRAWLEY	Cole Information
2014	KATIE RUSH	Cole Information
2010	OCCUPANT UNKNOWN	Cole Information
1995	OCCUPANT UNKNOWNN	Cole Information

217 SE 10TH ST

Year	Uses	Source
2020	YULIA RYBALKA	EDR Digital Archive
	VICTOR RYBALKA	EDR Digital Archive
2017	VICTOR RYBALKA	Cole Information
2014	VICTOR RYBALKA	Cole Information
2010	VICTOR RYBALKA	Cole Information

DRAFT

Year	Uses	Source
2005	VICTOR RYBALKA	Cole Information
1995	RYBALKA, VICTOR	Cole Information

222 SE 10TH ST

Year	Uses	Source
2020	HEART GALLERY OF BROWARD	EDR Digital Archive
	ROBBINS & LANDINO PA	EDR Digital Archive
	GARY LLOYD	EDR Digital Archive
	LEAH FERRIGNO	EDR Digital Archive
2017	MICHAEL J ROBBINS CPA	Cole Information
	ROBBINS & LANDINO PA	Cole Information
	ANTHONY LANDINO CPA	Cole Information
2010	ROBBINS & LANDINO PA	Cole Information
2005	ROBBINS & LANDINO PA	Cole Information
	LEAH FERRIGNO	Cole Information
1995	STEVEN A WAGNER	Cole Information
	MICHAEL J QUAREQUIO	Cole Information
	KENNETH E DELEGAL	Cole Information
	KRUDUP, RICHARD	Cole Information
	BAILEY, BRADLEY S	Cole Information
	LEWIS, JAMES S	Cole Information
	DELEGAL, ROBERT A	Cole Information
	EDDY, SHANNON	Cole Information
	QUAREQUIO, MICHAEL J	Cole Information
	WAGNER, STEVEN A	Cole Information
1992	DELEGAL K E ATTY	Cole Information
	QUAREQUIO MICHAEL J ATTORNEY	Cole Information
	KRUDUP, RICHARD	Cole Information
	DELEGAL, ROBERT A	Cole Information

223 SE 10TH ST

Year	Uses	Source
2005	JACQUELINE SYLVAIN	Cole Information

DRAFT

240 SE 10TH ST

Year	Uses	Source
2010	CHRIS DISANTO	Cole Information

245 SE 10TH ST

Year	Uses	Source
1995	EUCCE, LILLIAN	Cole Information
	KALEDINSKAS, EDWARD	Cole Information
	DRUMMOND, DORIS I	Cole Information
	VAVRA, MAE B	Cole Information

705 SE 10TH ST

Year	Uses	Source
2020	JOSHUA GRABELL	EDR Digital Archive
	LACEY GRABEL	EDR Digital Archive
2017	JOSHUA GRABEL	Cole Information
2014	JOSHUA GRABEL	Cole Information
2010	JOSHUA GRABELL	Cole Information
2005	ANDREA BLUMBERG	Cole Information
2000	NEIL ELLMAN	Cole Information
1995	MASSEY, WILLIAM H	Cole Information

711 SE 10TH ST

Year	Uses	Source
2020	SHERRAE COLLINS	EDR Digital Archive
	YVONNE COLLINS	EDR Digital Archive
	MARY MCCURRY	EDR Digital Archive
2017	YVONNE COLLINS	Cole Information
2014	AUDREY KENT	Cole Information
	YVONNE COLLINS	Cole Information
2010	YVONNE COLLINS	Cole Information
2000	ADAM CANTER	Cole Information
	J TRIEN	Cole Information
	WILLIAM ASH	Cole Information
1995	FARLEY, KYLE W	Cole Information

DRAFT

713 SE 10TH ST

Year	Uses	Source
2020	JILL JONES	EDR Digital Archive
	RICHARD BYRON	EDR Digital Archive
	DAVID ERRANTE	EDR Digital Archive
	MICHAEL SEMKO	EDR Digital Archive
2014	BLANCA DUSSEY	Cole Information
2010	MICHELLE KRONE	Cole Information
2005	TELECOM MANAGEMENT	Cole Information
	ANTHONY GOMEZ	Cole Information
2000	JILL ZIEGLER	Cole Information
1995	SOLICH, JILL	Cole Information
1992	BEDARD, MICHAEL W	Cole Information

717 SE 10TH ST

Year	Uses	Source
2020	VINCENT DESOSTOA	EDR Digital Archive
	DANIEL MOBERG	EDR Digital Archive
2017	VINCENT DESOSTOA	Cole Information
2010	BARRY ZIMMERMAN	Cole Information
2005	RICK TORGESON	Cole Information
1995	EPSTEIN, JAMES	Cole Information

721 SE 10TH ST

Year	Uses	Source
2020	BARBARA MAHONEY	EDR Digital Archive
	DAVID MAHONEY	EDR Digital Archive
	MARY MAHONEY	EDR Digital Archive
2017	DAVID MAHONEY	Cole Information
2014	DAVID MAHONEY	Cole Information
2010	DAVID MAHONEY	Cole Information
2005	DAVID MAHONEY	Cole Information
2000	DAVID MAHONEY	Cole Information
1995	MAHONEY, DAVID N	Cole Information
1992	DUNN, JOHN A	Cole Information

DRAFT

FINDINGS

800 SE 10TH ST

Year	Uses	Source
2020	AMANDA BRIGGS	EDR Digital Archive
	THOMAS HUFF	EDR Digital Archive
2017	MARTIN SCHAAF	Cole Information
2014	MARTIN SCHAAF	Cole Information
2010	AMANDA BRIGGS	Cole Information
2005	OCCUPANT UNKNOWN	Cole Information
2000	T ALOISIO	Cole Information
1995	KERR, LEIGH R	Cole Information
1992	KERR, LEIGH R	Cole Information

801 SE 10TH ST

Year	Uses	Source
2020	CONSTANCE COMMETTE	EDR Digital Archive
	PETER COMMETTE	EDR Digital Archive
	GAIL MCSHANE	EDR Digital Archive
2014	COURTNEY STANFORD	Cole Information
2010	AMANDO SOTO	Cole Information
2005	JEAN SOTO	Cole Information
2000	WILLIAM CARCIOPPOLO	Cole Information
1995	EDENFIELD, LISA	Cole Information

804 SE 10TH ST

Year	Uses	Source
2020	804 VACATION HOME	EDR Digital Archive
	COURTNEY DAY	EDR Digital Archive
	MERRIE DAY	EDR Digital Archive
2017	COURTNEY DAY	Cole Information
2014	COURTNEY DAY	Cole Information
2010	COURTNEY DAY	Cole Information
2005	COURTNEY DAY	Cole Information
2000	BRUCE KESTIN	Cole Information
1995	MORRIS, DONALD	Cole Information
1992	MORRIS, DONALD	Cole Information

DRAFT

805 SE 10TH ST

Year	Uses	Source
2017	MERGLER LOSS	Cole Information
2014	STEPHEN MERGLER	Cole Information
2010	DAVID BYRNE	Cole Information
2005	RICHARD HORNBACHER	Cole Information
2000	JOHN HOCK	Cole Information
1995	OCCUPANT UNKNOWNN	Cole Information

810 SE 10TH ST

Year	Uses	Source
2020	LEATHERBURY PORT DR	EDR Digital Archive
	INGA LEATHERBURY	EDR Digital Archive
	ROBERT EPISCOPO	EDR Digital Archive
	PORT LEATHERBURY	EDR Digital Archive
	INGEBORG LEATHERBURY	EDR Digital Archive
2017	PORT LEATHERBURY	Cole Information
2014	PORT LEATHERBURY	Cole Information
2010	LEATHERBURY PORT DR	Cole Information
	PORT LEATHERBURY	Cole Information
2005	ROBERT EPISCOPO	Cole Information
2000	ROBERT LEPISCOPO	Cole Information
1995	LEATHERBURY, PORT	Cole Information
1992	LEATHERBURY, PORT	Cole Information

811 SE 10TH ST

Year	Uses	Source
2020	KAY ATKINSON	EDR Digital Archive
	WILSON ATKINSON	EDR Digital Archive
2017	KIRKLAND ATKINSON	Cole Information
2014	JOHN SCHERER	Cole Information
2010	GAIL STIMMAN	Cole Information
2005	GAIL STIMMAN	Cole Information
2000	GAIL STIMMAN	Cole Information
1995	STIMMAN, GAIL K	Cole Information

DRAFT

Year	Uses	Source
1992	STIMMAN, GAIL K	Cole Information

817 SE 10TH ST

Year	Uses	Source
2020	PAUL FATIGATE	EDR Digital Archive
	RON HEBERT	EDR Digital Archive
	HEATHER FATIGATE	EDR Digital Archive
2014	OCCUPANT UNKNOWN	Cole Information
2005	OCCUPANT UNKNOWN	Cole Information
2000	MARK HOFMANN	Cole Information
1995	OTOOLE, ARLENE	Cole Information
	SLAUSON, B K	Cole Information
1992	SLAUSON, BARBARA K	Cole Information

829 SE 10TH ST

Year	Uses	Source
2020	MICHELE NELSON	EDR Digital Archive
	LORRAINE NELSON	EDR Digital Archive
	SANFORD NELSON	EDR Digital Archive
	PATRICK NELSON	EDR Digital Archive
	CHRISTINE WEATHERHEAD	EDR Digital Archive
2017	SANFORD NELSON	Cole Information
2014	PATRICK NELSON	Cole Information
2010	SANFORD NELSON	Cole Information
2005	SANFORD NELSON	Cole Information
2000	SANFORD NELSON	Cole Information
1995	NELSON, SANFORD B	Cole Information
1992	NELSON, SANFORD B	Cole Information

845 SE 10TH ST

Year	Uses	Source
2000	OCCUPANT UNKNOWN	Cole Information

DRAFT

846 SE 10TH ST

Year	Uses	Source
1995	DRAKE, ERIN	Cole Information

SE 11 CT

507 SE 11 CT

Year	Uses	Source
2014	MICHEAL J STYLES	Cole Information
	BOSWORTH ALLEN	Cole Information
	DICHIARA JOHN B ATTY	Cole Information
	LAW OFFICES OF STEPHANIE CAWEIN ATTY	Cole Information

SE 11TH CT

400 SE 11TH CT

Year	Uses	Source
2020	400 SE 11TH CT LLC	EDR Digital Archive
	ANDREY TATE	EDR Digital Archive
	MONTRELL WILKERSON	EDR Digital Archive
2014	TRAFFIC TICKET HELP CTR	Cole Information
	ANDREY TATE	Cole Information
	DANA RAYMOND	Cole Information
	JACQUELYN BARCELONA	Cole Information
2010	FRANCISCO CRUZ	Cole Information
	CECILIA GONZALEZ	Cole Information
	KAREN RUBIANO	Cole Information
2005	FANEY SALAZAR	Cole Information
	HECTOR PARDO	Cole Information
	GEORGE SHAUGNESSY	Cole Information
	RONALD EDLER	Cole Information
	JOSE CALLEJAS	Cole Information
	TO BUILT	Cole Information
	LIDA CITRO	Cole Information
	KAREN RUBIANO	Cole Information

DRAFT

Year	Uses	Source
2000	M FEVOLA	Cole Information

404 SE 11TH CT

Year	Uses	Source
2010	LEE YABROFF	Cole Information

406 SE 11TH CT

Year	Uses	Source
2020	O M L O	EDR Digital Archive
	LOAN MONK LLC	EDR Digital Archive
	ZACHARY RING	EDR Digital Archive
	SONIA MCCOLE	EDR Digital Archive
	JOSEPH JEANCOLA	EDR Digital Archive
2014	JOHN PRESCOTT	Cole Information
2010	JOHN PRESCOTT	Cole Information
2000	KAREN PANNELL	Cole Information
1995	BRITT, BILL	Cole Information
	THOMPSON, BARBARA	Cole Information
	FLORA, DINO	Cole Information
1992	KIZER, JEFF	Cole Information
	EHINGER, THOMAS J	Cole Information

408 SE 11TH CT

Year	Uses	Source
2020	JULIA YAREMCHUK	EDR Digital Archive
	AMANDA GOLDBERG	EDR Digital Archive
	FENOL MARCELIN	EDR Digital Archive
2017	FENOL MARCELIN	Cole Information
2014	FENOL MARCELIN	Cole Information
2010	SHAUNDI BATSON	Cole Information
2005	JANINE MITCHELL	Cole Information
2000	OCCUPANT UNKNOWN	Cole Information
1995	FERRARA, ZENAIDA G	Cole Information

DRAFT

FINDINGS

410 SE 11TH CT

Year	Uses	Source
2010	OCCUPANT UNKNOWN	Cole Information
2005	OCCUPANT UNKNOWN	Cole Information
2000	RANDY BESS	Cole Information
1995	BUSING, MAX	Cole Information

412 SE 11TH CT

Year	Uses	Source
2020	PETER CHILDS	EDR Digital Archive
	MICHAEL MAJER	EDR Digital Archive
2014	KATIE WINGETT	Cole Information
2010	OCCUPANT UNKNOWN	Cole Information
2005	RICK SCHWEITZER	Cole Information
2000	OCCUPANT UNKNOWN	Cole Information
1995	PETERS, GARY R JR	Cole Information

414 SE 11TH CT

Year	Uses	Source
2020	EDUARDO ROMERO	EDR Digital Archive
2017	JAMES FYNN-RET	Cole Information
2014	LYNNE COTTONE	Cole Information
2010	LYNNE COTTONE	Cole Information
2005	LYNNE COTTONE	Cole Information
1995	SHELL, ROBERT E	Cole Information
	BRIGHT, GEORGE H III	Cole Information
1992	SHELL, ROBERT E	Cole Information

415 SE 11TH CT

Year	Uses	Source
2020	RAQUEL TRACHTENBERG	EDR Digital Archive
	DOMINIC CAMARGO	EDR Digital Archive
	DUSTIN LEHR	EDR Digital Archive
	JEAN LOUISSAINT	EDR Digital Archive
	ELENA GUADALUPE	EDR Digital Archive

DRAFT

FINDINGS

Year	Uses	Source
2020	GINA VIGNALI	EDR Digital Archive
	CATHERINE BARKETT	EDR Digital Archive
	PATRICK HORAN	EDR Digital Archive
	GEORGE MICHAILIUK	EDR Digital Archive
	ELLEN GEHRIS	EDR Digital Archive
	OLIVIA MENDLOWITZ	EDR Digital Archive
	SYLVIA MORRIS	EDR Digital Archive
	CHRISTIE DOWSETT	EDR Digital Archive
	DONNELL HOWE	EDR Digital Archive
	KATHLEEN SIMON	EDR Digital Archive
	DANIEL KUCERA	EDR Digital Archive
	AGUSTIN VARGAS	EDR Digital Archive
	ROBERT STERNE	EDR Digital Archive
	ROBERT HOWE	EDR Digital Archive
	JOSHUA TRACHTENBERG	EDR Digital Archive
	FRANK PRISCAK	EDR Digital Archive
	DANNAE HOWE	EDR Digital Archive
	DENISE LAMMERS	EDR Digital Archive
	ANA SANCHEZ	EDR Digital Archive
	CHOKDEE THONGSAKUL	EDR Digital Archive
	OMAR ALEJANDRO	EDR Digital Archive
	MICHELLE LEBLANC	EDR Digital Archive
	ALBERTO RIEZGO	EDR Digital Archive
	BRYAN PENA	EDR Digital Archive
	ELIZABETH AYERDIS	EDR Digital Archive
2017	CATHERINE BARKETT	Cole Information
	STEVE MARCIANO	Cole Information
	TEDDY NASH	Cole Information
	COTIE RAMIREZ	Cole Information
	GINA VIGNALI	Cole Information
	KAREN MARTIN	Cole Information
	ATTILIO REALE	Cole Information

DRAFT

FINDINGS

Year	Uses	Source
2017	ELIZABETH AYERDIS	Cole Information
	THERESA FORD	Cole Information
	PENNY NASELARIS	Cole Information
2014	STEVE MARCIANO	Cole Information
	TEDDY NASH	Cole Information
	COTIE RAMIREZ	Cole Information
	GINA VIGNALI	Cole Information
	MICHELLE BORANDI	Cole Information
	SUMMER SUAREZ	Cole Information
	DANIEL KUCERA	Cole Information
	DAN MCCARTHY	Cole Information
	ELIZABETH AYERDIS	Cole Information
	MELISSA GRAY	Cole Information
	HEIDI DIAZ	Cole Information
	SHANNON HAMBY	Cole Information
2010	LYNETTE LAUDERDALE	Cole Information
	STEVE MARCIANO	Cole Information
	TEDDY NASH	Cole Information
	JEAN LOUISSAINT	Cole Information
	DORINA JOHNSON	Cole Information
	BRYAN PENA	Cole Information
	A SUNVIEW	Cole Information
	ELENA GUADALUPE	Cole Information
	SHANNON HAMBY	Cole Information
	LAWRENCE BROWNING	Cole Information
	RAY WOLOSZAK	Cole Information
2005	MARY NOGGLE	Cole Information
	GEORGE LARAMIE	Cole Information
	STEVE MARCIANO	Cole Information
	TEDDY NASH	Cole Information
	JEAN LOUISSAINT	Cole Information
	MARY NOGGLE	Cole Information

DRAFT

FINDINGS

Year	Uses	Source
2005	C BURTON	Cole Information
	JOSE MARTINEZ	Cole Information
	SANTA PENA	Cole Information
	DONALD SINGER	Cole Information
	A SUNVIEW	Cole Information
	SANDRA HANSELMAN	Cole Information
	WALTER KOSCINSKI	Cole Information
	MOMITUN NEHER	Cole Information
	TOMAS NAVARRO	Cole Information
	ELETICIA HERNANDEZ	Cole Information
	JOHN OTTENS	Cole Information
	OMAR ALEJANDRO	Cole Information
	SHAWN BORANDI	Cole Information
	LAWRENCE BROWNING	Cole Information
	RAY WOLOSZAK	Cole Information
	PENNY NASELARIS	Cole Information
2000	GEORGE LARAMIE	Cole Information
	SCOTT GRESHAM	Cole Information
	TEDDY NASH	Cole Information
	ROBERT ZENNI	Cole Information
	BOB STERNE	Cole Information
	EARL VALENTOVIC	Cole Information
	A SUNVIEW	Cole Information
	GERALD GALLAGHER	Cole Information
	STUART SHAW	Cole Information
	SUSAN VALLEE	Cole Information
	JOHN OTTENS	Cole Information
	PETER KREISLER	Cole Information
	MARY DOWSETT	Cole Information
	RAY WOLOSZAK	Cole Information
1995	SAVOIA, RYAN D	Cole Information
	VALENTOVIC, EARL	Cole Information

DRAFT

Year	Uses	Source
1995	STEINHAUER, KIRSTEN E	Cole Information
	RAVAN, GENYA	Cole Information
	GALLAGHER, GERALD L	Cole Information
	ELDER, B	Cole Information
	HAYES, DANIEL	Cole Information
	HAVENS, V	Cole Information
	BERNACKI, ELEANOR	Cole Information
	BROUSSARD, BRYAN	Cole Information
	WAIKSNIS, EDWARD	Cole Information
	STERNE, BOB	Cole Information
	LINDERMAN, C	Cole Information
	CRIBARI, KATHRYN	Cole Information
	ROSE, DENISE	Cole Information
	BETTS, ROBERT W	Cole Information
1992	DELUCA, DAVID	Cole Information
	SUNVIEW, A	Cole Information

416 SE 11TH CT

Year	Uses	Source
2020	TARPON RIVER DENTAL PA	EDR Digital Archive
	ROBERT WALSH	EDR Digital Archive
2017	DR WALSH OFFICE	Cole Information
	ROBERT E WALSH RPT DC	Cole Information
2014	DR WALSH OFFICE	Cole Information
2010	WALSH WELLNESS CTR	Cole Information
2005	ROBERT E WALSH P R PT DC PA	Cole Information
	WALSH WELLNESS CENTER	Cole Information
2000	WALSH WELLNESS CENTER	Cole Information
1995	WALSH WELLNESS CTR	Cole Information
	WALSH, ROBERT E	Cole Information
1992	WALSH ROBT E RPT DC	Cole Information
	WALSH, ROBERT E	Cole Information

DRAFT

423 SE 11TH CT

Year	Uses	Source
1995	OCCUPANT UNKNOWNN	Cole Information

425 SE 11TH CT

Year	Uses	Source
2010	LAUREANO GOMEZ	Cole Information
2005	VITO ABESSINIO	Cole Information

464 SE 11TH CT

Year	Uses	Source
2014	CARMINE LOLA	Cole Information
2010	CARMINE LOLA	Cole Information

500 SE 11TH CT

Year	Uses	Source
2020	A T FRANCO & ASSOC	EDR Digital Archive
	SOFFER ADKINS DESIGN GROUP	EDR Digital Archive
	MARY FRANCO	EDR Digital Archive
	ANGEL FRANCO	EDR Digital Archive
2017	A T FRANCO AIA & ASSOCIATES	Cole Information
	SOFFER ADKINS DESIGN GROUP	Cole Information
2014	A T FRANCO AIA & ASSOCIATES	Cole Information
	SOFFER ADKINS DESIGN GROUP	Cole Information
2010	SOFFER ADKINS DESIGN GROUP	Cole Information
	A T FRANCO & ASSOC	Cole Information
2005	BS SISTERS LLC	Cole Information
	SOFFER ADKINS DESIGN GROUP	Cole Information
	MET MIAMI SQUARE	Cole Information
	SOFFE RADKINS	Cole Information
1995	ESTERBROOK, ALTON C	Cole Information

502 SE 11TH CT

Year	Uses	Source
2020	BUNHOUSE LITTLE ASIA LLC	EDR Digital Archive
2017	DUMON DESIGN	Cole Information

DRAFT

Year	Uses	Source
2014	DUMON DESIGN	Cole Information
1995	OCCUPANT UNKNOWNN	Cole Information

506 SE 11TH CT

Year	Uses	Source
2020	PINK PONY	EDR Digital Archive
	GALARDI SOUTH FL ENTERPRISE	EDR Digital Archive
	NICK 3 MIND BODY SPIRIT LLC	EDR Digital Archive
	NATHANIEL KING	EDR Digital Archive
	JOHN ENNIS	EDR Digital Archive
2017	GALARDI SOUTH FLORIDA ENTERPRISE	Cole Information
2010	SAVERIO COLOSIMO	Cole Information
2005	SAVERIO COLOSIMO	Cole Information
2000	ANTHONY COLOSIMO	Cole Information
	JO ANN THORUP	Cole Information
1995	THORUP, JOANN	Cole Information
	EHINGER, THOMAS J	Cole Information
1992	COLOSIMO, ANTHONY	Cole Information

507 SE 11TH CT

Year	Uses	Source
2020	LEIFERT & LEIFERT	EDR Digital Archive
	J R LP A P S P 1 LLC	EDR Digital Archive
	GROVER WHISTLEBLOWER-EMPLOYEE	EDR Digital Archive
	PATRUNO BENEDICTE M ATY	EDR Digital Archive
	MARIE PATRUNO BENEDICTE PA	EDR Digital Archive
	LAW OFFICES OF SHERRI B	EDR Digital Archive
	NATIVE SCREEN PRINTING CO	EDR Digital Archive
	LORI STERLING REAL ESTATE	EDR Digital Archive
	2409 NW 49TH LANE LLC	EDR Digital Archive
	MICHAEL J STYLES PA	EDR Digital Archive
	STYLES PROFESSIONAL SVC LLC	EDR Digital Archive
	STILES MICHAEL J ATY	EDR Digital Archive
	BOSWORTH ALLEN ATY	EDR Digital Archive

DRAFT

FINDINGS

Year	Uses	Source
2020	LAWRENCE BOSWORTH	EDR Digital Archive
	ALLEN BOSWORTH	EDR Digital Archive
	ADAM BAYLES	EDR Digital Archive
	DAWSON JOHNSON	EDR Digital Archive
	JOEL LAVENDER	EDR Digital Archive
	ANDREW LAVENDER	EDR Digital Archive
	SHERRI SIMPSON	EDR Digital Archive
	STEPHANIE CAWEIN	EDR Digital Archive
2017	JOEL R LAVENDER ATTORNEY	Cole Information
	JOHN B DICHIARA ATTY	Cole Information
	LAW OFFICES OF SHERRI B	Cole Information
	LAW OFFICES OF STEPHANIE CAWEIN	Cole Information
	MICHAEL J STYLES	Cole Information
2014	LAVENDER JOEL R ATTY	Cole Information
	LAW OFFICES OF SHERRI B	Cole Information
2010	BOSWORTH ALLEN	Cole Information
	JOEL R LAVENDER & ASSOC	Cole Information
	MARIE PATRUNO BENEDICTE PA	Cole Information
	MICHAEL J STYLES PA	Cole Information
	STEPHANIE CAWEIN LAW OFFICES	Cole Information
2005	THE DESIGNER SUPPLY COM INC	Cole Information
	LAW OFFICES	Cole Information
	BOSWORTH ALLEN	Cole Information
	WINEONE LLC	Cole Information
	J & RI & SON LLC	Cole Information
2000	ACCURATE PROCESS SERVICE INCORPORATED	Cole Information
	BROWARD PROCESS SERVERS	Cole Information
	LAVENDER JOEL R ATTORNEY	Cole Information
	LANG A JEFF & LARRY INVESTIGATIONS	Cole Information
	DICHIARA JOHN B ATTORNEY	Cole Information
	RICHARD FELDMAN	Cole Information
1995	LAVENDER, JOEL R	Cole Information

DRAFT

Year	Uses	Source
1995	DICHIARA, JOHN B	Cole Information
1992	JEHOVAH'S WITNESSES KINGDOM HALLS	Cole Information

514 SE 11TH CT

Year	Uses	Source
2020	THRALL INGRID D	EDR Digital Archive
	PARISH MICHAEL S	EDR Digital Archive
2017	JESSICA GURVIT DR	Cole Information
2014	PARISH MICHAEL S PSYD	Cole Information
	GURVIT JESSICA DR	Cole Information
2010	SEAGULL ENTERPRISES	Cole Information
	GURVIT JESSICA PHD	Cole Information
2005	ALEXANDER P JOHNSON	Cole Information
	JESSICA GURVIT	Cole Information
2000	ADVANCED VIDEO COMMUNICATIONS INCORPORATED	Cole Information
1995	ADVANCED VIDEO COMMUNICATIONS	Cole Information
	ROBBINS, H	Cole Information
	PEARLSTEIN, ARNOLD	Cole Information
	MCMENAMIN, ILENE	Cole Information
1992	ADVANCED VIDEO COMMUNICATION INC	Cole Information
	PEARLSTEIN, ARNOLD	Cole Information

537 SE 11TH CT

Year	Uses	Source
2000	MARY KUNISCH	Cole Information

587 SE 11TH CT

Year	Uses	Source
2014	JOHN DICHIARA	Cole Information
2010	JOHN DICHIARA	Cole Information

590 SE 11TH CT

Year	Uses	Source
2000	ERIK LEONHARDT	Cole Information

DRAFT

597 SE 11TH CT

Year	Uses	Source
2014	STEPHANIE CAWEIN	Cole Information
2010	STEPHANIE CAWEIN	Cole Information

600 SE 11TH CT

Year	Uses	Source
2000	BERTHA ACTON	Cole Information
1995	ACTON, BERTHA M	Cole Information

604 SE 11TH CT

Year	Uses	Source
2020	CHRISTOPHER CARAMEROS	EDR Digital Archive
2017	MARYBET CALKINS	Cole Information
2014	MARYBET CALKINS	Cole Information
2010	MARYBET CALKINS	Cole Information
2005	OCCUPANT UNKNOWN	Cole Information
2000	M CALKINS	Cole Information
1995	CALKINS, M B	Cole Information
	PAIN, JOHN S	Cole Information
1992	RIGGS, WILLIAM F	Cole Information

608 SE 11TH CT

Year	Uses	Source
2020	CRAIG JOHNSON	EDR Digital Archive
	SEYMOUR SHARON	EDR Digital Archive
2017	CRAIG JOHNSON	Cole Information
2014	CRAIG JOHNSON	Cole Information
2010	CRAIG JOHNSON	Cole Information
2005	JENNIFER HOOLIHAN	Cole Information
2000	LINDA NEWMAN	Cole Information
	DEBORAH EMMONS	Cole Information
1995	NEWMAN, LINDA	Cole Information
	EMMONS, DEBORAH J	Cole Information
1992	EMMONS, DEBORAH J	Cole Information

DRAFT

609 SE 11TH CT

Year	Uses	Source
2020	GINA SIEGERS	EDR Digital Archive
2014	SKIPPY ELY	Cole Information
2010	OCCUPANT UNKNOWN	Cole Information
2005	OCCUPANT UNKNOWN	Cole Information
2000	ROBERTA RICH	Cole Information

616 SE 11TH CT

Year	Uses	Source
2020	WALTER KIEL	EDR Digital Archive
	PAMELA OSSA	EDR Digital Archive
2017	WALTER KIEL	Cole Information
2014	OCCUPANT UNKNOWN	Cole Information
2010	AUDREY KENT	Cole Information
2005	JUAN CHIRINOS	Cole Information
2000	JAMES MCENTEE	Cole Information
1995	MCENTEE, EDWARD	Cole Information
1992	GREENBERG, RICHARD	Cole Information

618 SE 11TH CT

Year	Uses	Source
1995	SCRICCA, RICHARD A	Cole Information

700 SE 11TH CT

Year	Uses	Source
2020	GREGORY REILE	EDR Digital Archive
	JESSICA HERSHBERGER	EDR Digital Archive
	CARLA MARTINEZ	EDR Digital Archive
2017	GREGORY REILE	Cole Information
	JESSICA HERSHBERGER	Cole Information
2014	TONI HALL	Cole Information
	GREGORY REILE	Cole Information
	ASHLEY TOLLIVER	Cole Information
2005	ROBERT LEHANE	Cole Information

DRAFT

Year	Uses	Source
2000	TERRY INGELS	Cole Information
	JERRY COVERDALE	Cole Information
	JUDITH GORDON	Cole Information
1995	BRYANT, M	Cole Information
	VINSON, LARRY	Cole Information
1992	RICHARDS, ROBERT J	Cole Information

707 SE 11TH CT

Year	Uses	Source
2020	JUANITA WIELAND	EDR Digital Archive
2014	OCCUPANT UNKNOWN	Cole Information
2010	OCCUPANT UNKNOWN	Cole Information
2005	JUANITA WIELAND	Cole Information
2000	CARTER FRUIT SHIPPERS	Cole Information
	WIELAND HAMILTON E	Cole Information
	JUANITA WIELAND	Cole Information
1995	CARTER FRUIT SHIPPERS	Cole Information
	WIELAND, JUANITA C	Cole Information
1992	CARTER FRUIT SHIPPERS	Cole Information
	WIELAND, H E	Cole Information

708 SE 11TH CT

Year	Uses	Source
2020	SERGIO SANCHEZ	EDR Digital Archive
	MARTA RIPA	EDR Digital Archive
2017	SERGIO SANCHEZ	Cole Information
2014	OCCUPANT UNKNOWN	Cole Information
2010	WILL BENNETT	Cole Information
2005	WS CONSULTANTS INC	Cole Information
	WILL BENNETT	Cole Information
2000	JOSEPH GLENN	Cole Information
1995	OCCUPANT UNKNOWNN	Cole Information

DRAFT

709 SE 11TH CT

Year	Uses	Source
2020	GAIL SACRAMONE	EDR Digital Archive
	FREDERICK SACRAMONE	EDR Digital Archive
2010	GLADYS ARIAS	Cole Information
2005	GLADYS ARIAS	Cole Information
2000	GLADYS ARIAS	Cole Information
1995	ARIAS, GLADYS M	Cole Information
1992	ARIAS, GLADYS M	Cole Information

711 SE 11TH CT

Year	Uses	Source
2020	SHIRLEY PLUARD	EDR Digital Archive
2014	JOSEPH COLANER	Cole Information
2010	JOSEPH COLANER	Cole Information
2005	JANINE HOOVER	Cole Information
2000	BRIAN BARRETT	Cole Information
1995	SMYTH, REGINA W	Cole Information

712 SE 11TH CT

Year	Uses	Source
2020	MICHAEL BULFIN	EDR Digital Archive
	KEVIN MCCARTHY	EDR Digital Archive
2017	DAVID FRANKEL	Cole Information
2014	OCCUPANT UNKNOWN	Cole Information
2010	LLOYD BARRON	Cole Information
2005	JACKY JONES INTERNATIONAL INC	Cole Information
	LLOYD BARRON	Cole Information
2000	ARIEL AYALA	Cole Information
1995	JONES, R W	Cole Information

715 SE 11TH CT

Year	Uses	Source
2017	CARLOS MEILAN	Cole Information
2014	CARLOS MEILAN	Cole Information

DRAFT

Year	Uses	Source
2010	JULIE LARSEN	Cole Information
2005	DAVID WELCH	Cole Information
2000	T SCHLACHTER	Cole Information
1995	JACKSON, FLORA	Cole Information

716 SE 11TH CT

Year	Uses	Source
2020	KIMBERLY GESSNER	EDR Digital Archive
	JANET SCHWARTZ	EDR Digital Archive
	LEA SESSODY	EDR Digital Archive
	LISHA MILLER	EDR Digital Archive
2017	GRAN HENDERSON	Cole Information
2014	GRAN HENDERSON	Cole Information
2010	MICHAEL KAPLAN	Cole Information
2005	LEA SESSODY	Cole Information
2000	LEA BAENA	Cole Information
1995	FULP, REBECCA M	Cole Information
1992	KAPLAN, MICHAEL	Cole Information

720 SE 11TH CT

Year	Uses	Source
2020	STEPHEN HART	EDR Digital Archive
2017	BARRET HART	Cole Information
2014	BARRET HART	Cole Information
2010	HART SOUND LIGHTING & VIDEO	Cole Information
	OCCUPANT UNKNOWN	Cole Information
2005	HART SOUND LIGHTING & VIDEO	Cole Information
	BARRET HART	Cole Information
2000	HART SOUND LIGHTING & VIDEO	Cole Information
	LAURA HART	Cole Information
1995	IRBY, CLEVE	Cole Information

DRAFT

721 SE 11TH CT

Year	Uses	Source
2020	LISA BLUMER	EDR Digital Archive
	ERROL BLUMER	EDR Digital Archive
2017	LEAH LOEFFLER	Cole Information
2014	THOMAS MCCAWLEY	Cole Information
2010	JEAN PASKER	Cole Information
2000	M APONTE	Cole Information
1995	MAYER, STEVEN C	Cole Information
1992	FILIPPELLI, CHRIS	Cole Information

800 SE 11TH CT

Year	Uses	Source
2020	PABLO MUNOZ	EDR Digital Archive
	ESTEFANIA URSO	EDR Digital Archive
	MARC SHAW	EDR Digital Archive
2017	PABLO MUNOZ	Cole Information
2014	MARC SHAW	Cole Information
2010	ORNA SAMUELLY	Cole Information
2005	JOSE NAVARRETE	Cole Information
	NICOLE DENECOCHEA	Cole Information
	ORNA SAMUELLY	Cole Information
2000	NICOLE DENECOCHEA	Cole Information
1995	ACTON, JAMES R	Cole Information

801 SE 11TH CT

Year	Uses	Source
2020	DAVID MORIN	EDR Digital Archive
	HEATHER MORIN	EDR Digital Archive
	STEPHEN CHAMBERS	EDR Digital Archive
2014	WILLIAM BODOR	Cole Information
2010	ADVANCED MARINE SYSTEMS	Cole Information
	OCCUPANT UNKNOWN	Cole Information
2005	DAVID MORIN	Cole Information
2000	OCCUPANT UNKNOWN	Cole Information

DRAFT

Year	Uses	Source
1995	MORIN, DAVID L	Cole Information

804 SE 11TH CT

Year	Uses	Source
2000	OCCUPANT UNKNOWN	Cole Information

806 SE 11TH CT

Year	Uses	Source
2014	M ANN	Cole Information
2010	SEALECTIVE INC	Cole Information
	OCCUPANT UNKNOWN	Cole Information
2005	ANN KAAR	Cole Information
2000	ANN KAAR	Cole Information
1995	KAAR, ANN M	Cole Information

807 SE 11TH CT

Year	Uses	Source
2020	NICOLE RAPP	EDR Digital Archive
	HUNTER BARRETT	EDR Digital Archive
2014	OCCUPANT UNKNOWN	Cole Information
2010	OCCUPANT UNKNOWN	Cole Information
2000	JOHN KRUK	Cole Information
	DEBRA VALEO	Cole Information
1995	BALENT, TRACY	Cole Information
	MASH, ANTHONY M	Cole Information
1992	KRUK, JON	Cole Information
	BRAY, WEN	Cole Information

812 SE 11TH CT

Year	Uses	Source
2020	RICHARDSON MORTGAGE	EDR Digital Archive
2017	RICHARDSON MORTGAGE	Cole Information
	GLORIA RICHARDSON	Cole Information
2014	OCCUPANT UNKNOWN	Cole Information
2010	RICHARDSON MORTGAGE CO	Cole Information

DRAFT

Year	Uses	Source
2010	GLORIA RICHARDSON	Cole Information
2005	JAMES RICHARDSON	Cole Information
2000	OCCUPANT UNKNOWN	Cole Information
1995	RICHARDSON, GLORIA G	Cole Information

813 SE 11TH CT

Year	Uses	Source
2020	JOHNSTON EDGAR	EDR Digital Archive
2017	STEVE CLIMIE	Cole Information
2014	OCCUPANT UNKNOWN	Cole Information
2010	LYDIA SCHOENFELD	Cole Information
2005	VICTOR AZAMAR	Cole Information
2000	HOWARD HOLMES	Cole Information
1995	ALTNEU, RUTH	Cole Information
	HERMANN, RUTH	Cole Information
1992	HERMANN, ALBERT	Cole Information

815 SE 11TH CT

Year	Uses	Source
1995	MCCABE, SHERRY	Cole Information

816 SE 11TH CT

Year	Uses	Source
2020	JOYCE ALBERT	EDR Digital Archive
	DAMIAN ALBERT	EDR Digital Archive
2014	DAMIAN ALBERT	Cole Information
2010	OCCUPANT UNKNOWN	Cole Information
2005	CARMO MARTELLA	Cole Information
2000	MARTHA WORLEY	Cole Information
1995	WORLEY, MARTHA E	Cole Information
1992	VENKATARAMAN, VASAN	Cole Information

817 SE 11TH CT

Year	Uses	Source
2020	DONALD LAPORTE	EDR Digital Archive

DRAFT

Year	Uses	Source
2020	JUNE DAVIES	EDR Digital Archive
2017	JUNE DAVIES	Cole Information
2014	JUNE DAVIES	Cole Information
2010	JUNE DAVIES	Cole Information
2005	JUNE DAVIES	Cole Information
2000	D GONZO	Cole Information
	JUNE MEYERS	Cole Information
	JUNE DAVIES	Cole Information
1995	LAPORTE, DONALD A	Cole Information
1992	MARTIN, BRUCE C	Cole Information

820 SE 11TH CT

Year	Uses	Source
2017	ANN SWITZER	Cole Information
2014	BARRY SWITZER	Cole Information
2010	BARRY SWITZER	Cole Information
2005	BARRY SWITZER	Cole Information
2000	E NIXON	Cole Information
	BARRY SWITZER	Cole Information
1995	MARANGES, TRACI	Cole Information
	TERRY, MICHAEL	Cole Information

821 SE 11TH CT

Year	Uses	Source
2020	DANNI GERMANO	EDR Digital Archive
	CHRISTIAN GERMANO	EDR Digital Archive
2014	PAUL EDWARDS	Cole Information
2010	PAUL EDWARDS	Cole Information
2005	RICHARD GEORGE	Cole Information
1995	LOMAURO, JOSEPH C	Cole Information

824 SE 11TH CT

Year	Uses	Source
2020	ROBERT PAGE	EDR Digital Archive

DRAFT

Year	Uses	Source
2017	ROBERT PAGE	Cole Information
2014	MARGARET MERVINE	Cole Information
2010	MARGARET MERVINE	Cole Information
2005	MARGARET MERVINE	Cole Information
2000	KOZEL MERVINE	Cole Information
1995	MERVINE, M E	Cole Information
1992	MERVINE, M E	Cole Information

829 SE 11TH CT

Year	Uses	Source
2014	LISA ARMFIELD	Cole Information

851 SE 11TH CT

Year	Uses	Source
2014	VINCENT KIBLER	Cole Information
2010	JAMES MCCABE	Cole Information
2005	SHERRIE MCCABE	Cole Information
2000	SHERRIE MCCABE	Cole Information
1995	MCCABE, JAMES JR	Cole Information
1992	MCCABE, JAMES JR	Cole Information

SE 11TH CT STE A

514 SE 11TH CT STE A

Year	Uses	Source
2020	MARIE GURVIT	EDR Digital Archive

SE 11TH ST

17 SE 11TH ST

Year	Uses	Source
2014	DENISE HAMPTON	Cole Information
2010	BETTY PALLESCHI	Cole Information
2005	BETTY PALLESCHI	Cole Information
2000	DOMINIC PALLESCHI	Cole Information
1995	PALLESCHI, D	Cole Information

DRAFT

Year	Uses	Source
1992	PALLESCHI, D	Cole Information

18 SE 11TH ST

Year	Uses	Source
2020	MARK LOGSDON	EDR Digital Archive
2017	VIC MASON	Cole Information
2014	VIC MASON	Cole Information
2010	VICTOR WEAVER	Cole Information
2005	VIC MASON INC	Cole Information
	VICTOR WEAVER	Cole Information
1995	OCCUPANT UNKNOWNN	Cole Information

21 SE 11TH ST

Year	Uses	Source
2000	ERIN HILL	Cole Information

22 SE 11TH ST

Year	Uses	Source
2017	NICOLE HALLIWELL	Cole Information
2014	NICOLE HALLIWELL	Cole Information
2010	MIRIAM DANELL	Cole Information
2005	5981 LLC	Cole Information
	STEVE SCOTT	Cole Information
2000	LISA HAUGEN	Cole Information
1995	HAUGEN, LISA H	Cole Information
1992	NICKELSEN, DAVID B	Cole Information
	WENDT, JOHN	Cole Information

24 SE 11TH ST

Year	Uses	Source
2000	C GUTIERREZ	Cole Information
1995	MILETTE, REAL G	Cole Information

25 SE 11TH ST

Year	Uses	Source
2020	LISA LAWLOR	EDR Digital Archive

DRAFT

Year	Uses	Source
2020	JOHN LAWLOR	EDR Digital Archive
2017	ANGELA ZIMMERHAKL	Cole Information
2014	JANINE RAPKA	Cole Information
2010	OCCUPANT UNKNOWN	Cole Information
2005	BEAN COUNTERS	Cole Information
	CAROLYN ROUNDS	Cole Information
2000	CAM JUSTICE	Cole Information
1995	WHITE, EDNA G	Cole Information

26 SE 11TH ST

Year	Uses	Source
2020	ALYSSA BODIFORD	EDR Digital Archive
	FRANCIS DLUBAK	EDR Digital Archive
2017	KEVIN FRAWLEY	Cole Information
2014	OCCUPANT UNKNOWN	Cole Information
2010	CHRIS RUSH	Cole Information
2005	OCCUPANT UNKNOWN	Cole Information
2000	KAREN SHERIDAN	Cole Information
1995	CLEMENTS, G	Cole Information

27 SE 11TH ST

Year	Uses	Source
2020	MARIE SLATER	EDR Digital Archive
	ANTHONY BONDANELLA	EDR Digital Archive
2017	ANTHONY BONDANELLA	Cole Information
2014	ANTHONY BONDANELLA	Cole Information
2010	ANTHONY BONDANELLA	Cole Information
2005	ANTHONY BONDANELLA	Cole Information
2000	ANTHONY BONDANELLA	Cole Information
1995	BONDANELLA, ANTHONY	Cole Information
1992	KRAUSE, E B	Cole Information

DRAFT

28 SE 11TH ST

Year	Uses	Source
2020	JORGE DELEON	EDR Digital Archive
	PAULA DELEON	EDR Digital Archive
	SOPHIA DELEON	EDR Digital Archive
	SEBASTIAN DELEON	EDR Digital Archive
2017	JORGE DELEON	Cole Information
2014	JORGE DELEON	Cole Information
2010	OCCUPANT UNKNOWN	Cole Information
2005	JORGE DELEON	Cole Information
2000	JORGE DELEON	Cole Information
1995	DELEON, JORGE	Cole Information
1992	DELEON, JORGE	Cole Information

29 SE 11TH ST

Year	Uses	Source
2000	GAIL TAPSCOTT	Cole Information

31 SE 11TH ST

Year	Uses	Source
2020	SCOTT JEFFREY WINFIELD LCSW	EDR Digital Archive
2017	SCOTT LCSW WINFIELD PSYCHOTHERAPIST	Cole Information
2014	WINFIELD SCOTT LCSW PSYCHOTHERAPIST	Cole Information
2010	WINFIELD SCOTT	Cole Information
2005	WINFIELD SCOTT LCSW PSYCHOTHERAPIST	Cole Information
1995	OCCUPANT UNKNOWNN	Cole Information
1992	MOYES, LISA	Cole Information
	ROLLISON, A	Cole Information

34 SE 11TH ST

Year	Uses	Source
2020	CARRIE WINFIELD	EDR Digital Archive
	SCOTT WINFIELD	EDR Digital Archive

DRAFT

Year	Uses	Source
2017	SCOTT WINFIELD	Cole Information
2014	SCOTT WINFIELD	Cole Information
2010	SCOTT WINFIELD	Cole Information
2005	SCOTT WINFIELD	Cole Information
2000	CARRIE WINFIELD	Cole Information
1995	LUDEMAN, BEN	Cole Information
1992	CAMERON, J	Cole Information
	LUDEMAN, BEN	Cole Information

38 SE 11TH ST

Year	Uses	Source
2020	MARTIN LEDER	EDR Digital Archive
2017	MARTIN LEDER	Cole Information
2014	MARTIN LEDER	Cole Information
2010	DAVID OPTEKAR	Cole Information
2005	RAMON PORTU	Cole Information
2000	RAMON PORTU	Cole Information
1995	FEDELE, J	Cole Information

39 SE 11TH ST

Year	Uses	Source
2014	DIMITRIUS DIMITRIOU	Cole Information

74 SE 11TH ST

Year	Uses	Source
2014	CAROLINA DIXON	Cole Information
2010	CAROLINA DIXON	Cole Information
2005	CAROLINA DIXON	Cole Information

100 SE 11TH ST

Year	Uses	Source
2020	MARTIN LEDER	EDR Digital Archive
2014	ALAN POWELL	Cole Information
2010	FLORICOLOR STUDIO	Cole Information
	HUME HAMILTON	Cole Information

DRAFT

Year	Uses	Source
2005	HUME HAMILTON	Cole Information
2000	HAMILTON HUME PHOTOGY	Cole Information
	FLORI COLOR STUDIO PHOTOGY	Cole Information
	HUME HAMILTON	Cole Information
1995	FLORI COLOR STUDIO	Cole Information
	HAMILTON, HUME	Cole Information
1992	FLORI-COLOR STUDIO PHOTOGRAPHY	Cole Information
	HAMILTON, HUME	Cole Information

108 SE 11TH ST

Year	Uses	Source
2014	JOHN MCCRORY	Cole Information

300 SE 11TH ST

Year	Uses	Source
2014	MICHELE EMALA	Cole Information
2010	MICHELE EMALA	Cole Information

315 SE 11TH ST

Year	Uses	Source
2010	JOHNS PLACE INC	Cole Information
2005	HOUSING USA FINANCIAL	Cole Information
2000	LOUGHREN & DOYLE PA	Cole Information
	DOYLE RICHARD B JR ATTORNEY	Cole Information
	DARLINE WEST	Cole Information
1995	JAMES I COHN	Cole Information
	JOSEPH M LOUGHREN	Cole Information
	LOUGHREN & DOYLE	Cole Information
	LOUGHREN, JOSEPH M	Cole Information
	COHN, JAMES I	Cole Information
	DOYLE, RICHARD B JR	Cole Information
1992	DOYLE RICHD B JR ATTY	Cole Information
	COLLINS RICHD G ATTY	Cole Information
	COHN JAMES I ATTY	Cole Information

DRAFT

320 SE 11TH ST

Year	Uses	Source
2020	CELEBRITY MORTGAGE	EDR Digital Archive
	MICHAEL J QUAREQUIO PA	EDR Digital Archive
	INCENTIVE TRAVEL PROGRAMS LLC	EDR Digital Archive
2014	QUAREQUIO MICHAEL J ATTY	Cole Information
2000	KLEIN BURY & ASSOCIATES	Cole Information
	BURY RICHARD CT REPRTR	Cole Information
1995	BURY, RICHARD P	Cole Information

344 SE 11TH ST

Year	Uses	Source
2014	CHRISTINA HERZOG	Cole Information
2010	CHRISTINA HERZOG	Cole Information

400 SE 11TH ST

Year	Uses	Source
2000	KEVIN CAULDER	Cole Information
	HIRAN ALEMAN	Cole Information
	KYM MOORE	Cole Information
	ADRIAN REAL	Cole Information
	DONALD LAVAR	Cole Information
	CHASE CARLISLE	Cole Information
1995	LEFTER, JEFF	Cole Information
	MADDEN, BETTY	Cole Information
	CAMACHO, WILLIAM	Cole Information
	CAULDER, KEVIN S	Cole Information
	ERWIN, BRYCE	Cole Information
	MCKINLEY, WILLIAM F	Cole Information
	MCKITTRICK, LYNN	Cole Information
	WEBER, JOHN	Cole Information
	SMITH, R	Cole Information
1992	CARTIER, MICHAEL	Cole Information
	SEYMOUR, JOHN	Cole Information
	DOCEKAL, GEORGE A	Cole Information

DRAFT

Year	Uses	Source
1992	MONTGOMERY, JOHN R	Cole Information

402 SE 11TH ST

Year	Uses	Source
2020	JENNIFER SWANSON	EDR Digital Archive
	VALENTINA ELLISON	EDR Digital Archive
	MANUEL VIEIRA	EDR Digital Archive
2017	BRIAN FREGEOLLE	Cole Information
2014	MANUEL VIEIRA	Cole Information
2010	OCCUPANT UNKNOWN	Cole Information

404 SE 11TH ST

Year	Uses	Source
2020	ANTHONY NOCERO	EDR Digital Archive
	TIMOTHY LEBRUN	EDR Digital Archive
	ELIZABETH NOCERO	EDR Digital Archive
2017	JAMIE THORNE	Cole Information
2014	JAMIE THORNE	Cole Information
2010	TIMOTHY LEBRUN	Cole Information

406 SE 11TH ST

Year	Uses	Source
2017	ERIC HALVONIK	Cole Information
2014	ALEKSEY PRIBYSH	Cole Information
2010	RUBEN DIAZ	Cole Information

408 SE 11TH ST

Year	Uses	Source
2020	ALLYSON VANDYCK	EDR Digital Archive
	MARK VAN DYCK	EDR Digital Archive
2017	MARK VANDYCK	Cole Information
2014	MARK VANDYCK	Cole Information
2010	JANINE MITCHELL	Cole Information

DRAFT

500 SE 11TH ST

Year	Uses	Source
1995	WAMPLER, M	Cole Information
	WARREN, C	Cole Information
	LAWSON, JOYCE	Cole Information
	CORLEY, THOMAS	Cole Information
	GODDARD, JEFF	Cole Information
	EDWARDS, A	Cole Information
	DENTON, JAMES M	Cole Information
	STORY, JOHN C JR	Cole Information
	KNAPP, FRED	Cole Information
	SCHNEIDER, RICHARD	Cole Information
	BERG, JEFFERY	Cole Information
1992	CONSSENTINO, ROSALIE A	Cole Information
	MADDEN, SEAN	Cole Information
	CULLIFER, RICHARD H	Cole Information
	HOULDITCH, DIANE	Cole Information
	DENTON, JAMES M	Cole Information
	STORY, JOHN C JR	Cole Information
	SNITZER, HOWARD	Cole Information
	WAWYER, W	Cole Information
	CHRIST, C J	Cole Information

512 SE 11TH ST

Year	Uses	Source
1992	WAMPLER, MALOY	Cole Information

581 SE 11TH ST

Year	Uses	Source
1995	SCHUTZ, JOHAN W	Cole Information

SE 12 ST

208 SE 12 ST

Year	Uses	Source
2014	ANGEL DAY SPA	Cole Information

DRAFT

212 SE 12 ST

Year	Uses	Source
2014	MCCONNELL YANI DMD	Cole Information

220 SE 12 ST

Year	Uses	Source
2014	RECOVERY INSTITUTE	Cole Information

401 SE 12 ST

Year	Uses	Source
2014	SURGICAL PARTNERS	Cole Information
	VINCENT F VACCARELLA PA	Cole Information

415 SE 12 ST

Year	Uses	Source
2014	BOLLMAN YACHTS	Cole Information
	SAIL MAGAZINE	Cole Information

SE 12TH CT

401 SE 12TH CT

Year	Uses	Source
2017	FORT LAUDERDALE RETIREMENT HOME	Cole Information
2014	FORT LAUDERDALE RETIREMENT HOME	Cole Information
2010	FORT LAUDERDALE RETIREMENT	Cole Information
2005	FORT LAUDERDALE RETIREMENT HOME	Cole Information
2000	FORT LAUDERDALE RETIREMENT HOME	Cole Information
1995	FORT LAUDERDALE RETIREMENT	Cole Information
	LEDERRNAN, EDDIE	Cole Information
1992	FT LDLE RETIREMNT HM	Cole Information

408 SE 12TH CT

Year	Uses	Source
2020	ALI ABDUL-MALIK	EDR Digital Archive
	JOSE MAZARIEGO	EDR Digital Archive
	RICHARD GAGO	EDR Digital Archive
	BLANCA DIAZ	EDR Digital Archive

DRAFT

Year	Uses	Source
2017	RICHARD GAGO	Cole Information
	JOSE MAZARIEGO	Cole Information
2014	CATALINO MUNOZ	Cole Information
	JANINE COTTON	Cole Information
	ARGELIA MARTINEZ	Cole Information
2010	ARGELIA MARTINEZ	Cole Information
	JOSE MAZARIEGO	Cole Information
2005	HARVEY NED PHOTOGRAPHY	Cole Information
	JUDITH AVERY	Cole Information
	AUDREY CHAMPION	Cole Information
	ADAM PEREIRA	Cole Information
	DELAFRANCK DORISCA	Cole Information
2000	ADAN PEREIRA	Cole Information
	C MUNOZ	Cole Information
	D DORISCA	Cole Information
	MARIE JOSEPH	Cole Information
1995	MUNOZ, MARIA	Cole Information

410 SE 12TH CT

Year	Uses	Source
2020	JONATHAN OLSEN	EDR Digital Archive
	SEAN FRAMPTON	EDR Digital Archive
	ALEXIS BARON	EDR Digital Archive
2017	DARIO RODRIGUEZ	Cole Information
	SHARON DONALDSON	Cole Information
	DARIO CARDONA	Cole Information
	ALEXIS BARON	Cole Information
	OLIVIER GAZZOLA	Cole Information
	OSCAR GONZALEZ	Cole Information
	MEREDITH BAKER	Cole Information
	MARGARET COSGRAVE	Cole Information
2014	MARGARET COSGROVE	Cole Information
	HEATHER HUTCHINS	Cole Information

DRAFT

Year	Uses	Source
2014	ALEXANDER MORALES	Cole Information
	ALEXIS BARON	Cole Information
2010	JONATHAN OLSEN	Cole Information
	OLIVIER GAZZOLA	Cole Information
2005	SHARON DONALDSON	Cole Information
	LEONEL ESTRADA	Cole Information
	JOHN ALLEN	Cole Information
	SUSANA CARASCO	Cole Information
	NEIL MADDERS	Cole Information
	HAL ECKARD	Cole Information
1995	WAWYER, W	Cole Information
	DUMA, ROSEANN	Cole Information

414 SE 12TH CT

Year	Uses	Source
2020	MICHELE POLING	EDR Digital Archive
2017	MICHELLE POLING	Cole Information
2014	MANUEL CRUZ	Cole Information
2010	MANUEL CRUZ	Cole Information
2005	JONATHAN OLSEN	Cole Information
2000	OCCUPANT UNKNOWN	Cole Information
1995	BOWEN, M M	Cole Information

415 SE 12TH CT

Year	Uses	Source
2014	JACQUELINE HEATH	Cole Information
2010	JACQUELINE HEATH	Cole Information
2005	EDDIE HALL	Cole Information

416 SE 12TH CT

Year	Uses	Source
2005	CAPITAL CHOICE	Cole Information

DRAFT

417 SE 12TH CT

Year	Uses	Source
2020	GEORGE ANDREW INTL INC	EDR Digital Archive
	CORNELIUS BANNIS	EDR Digital Archive
	MYRLINE GUERINE	EDR Digital Archive
	JUAN MORAN	EDR Digital Archive
	JESSIE GUERINE	EDR Digital Archive
	CLARIBEL DAMIAN-SOPON	EDR Digital Archive
	THOMAS EWING	EDR Digital Archive
	JOHN SPITZNER	EDR Digital Archive
	MINDY BROCKMAN	EDR Digital Archive
	SHARON NEWTON	EDR Digital Archive
2017	BWAG	Cole Information
	GEORGE ANDREW INTERNATIONAL INC	Cole Information
	NARCISSUS NEWTON	Cole Information
	CLARIBEL SOPON	Cole Information
2014	BWAG	Cole Information
	GEORGE ANDREW INTERNATIONAL INC	Cole Information
	EUGENE CANNON	Cole Information
	DANIELLIE FELDMEIER	Cole Information
	JAMES MCBRYAN	Cole Information
	THOMAS EWING	Cole Information
2010	BESFANTANETTE ROBINSON	Cole Information
	KATIE COLANGELO	Cole Information
	MARIE KENNY	Cole Information
	SHARON NEWTON	Cole Information
	PATRICK SANJOSEPH	Cole Information
2005	DONALD REMILLARD	Cole Information
	J SMITH	Cole Information
	KATIE COLANGELO	Cole Information
	PATRICIA LANG	Cole Information
	DANIELLIE FELDMEIER	Cole Information
	RUSSELL LEBLANC	Cole Information

DRAFT

Year	Uses	Source
2005	MICHAEL PUTANSU	Cole Information
	JOSEPH MCGAULEY	Cole Information
	L JACOB	Cole Information
	KYLE CAPINO	Cole Information
	C FRITZ	Cole Information
	THERESA ASTACIO	Cole Information
2000	DEWAYNE ASPENWALL	Cole Information
	DONALD REMILLARD	Cole Information
	EUGENE CANNON	Cole Information
	JAMES OLSTEN	Cole Information
	P PICKETT	Cole Information
1995	ROBERTSON, HONS	Cole Information
	BUCK, GREGORY W	Cole Information
	REMILLARD, DONALD	Cole Information
	ALFEO, VINCENT	Cole Information
	COLOMA, KIM	Cole Information
	OLSTEN, JAMES	Cole Information
	BRODINE, J	Cole Information
1992	MARTIN, VERNA	Cole Information
	FLOYD, ANGELA	Cole Information
	MCGOWAN, JEROME A	Cole Information

420 SE 12TH CT

Year	Uses	Source
2017	JACQUELINE HEATH	Cole Information
2005	FT LAUDERDALE RETIRE ANNEX	Cole Information
	JACQUELINE HEATH	Cole Information

421 SE 12TH CT

Year	Uses	Source
1995	STRASSEL, STEPHEN P	Cole Information

DRAFT

500 SE 12TH CT

Year	Uses	Source
2020	LISA PISUT	EDR Digital Archive
2017	RONALD PISUT	Cole Information
2014	RONALD PISUT	Cole Information
2010	RONALD PISUT	Cole Information
2005	RONALD PISUT	Cole Information
2000	RONALD PISUT	Cole Information
1995	PISUT, RONALD J	Cole Information

501 SE 12TH CT

Year	Uses	Source
2020	GINA DUARTE	EDR Digital Archive
2017	LIZA PERRUSO	Cole Information
2014	LIZA PERRUSO	Cole Information
	BARRY COSTELLO	Cole Information
2005	MARSHA ADAMS	Cole Information
2000	SUSANA CABEZAS	Cole Information
1995	BAUGHN, RODNEY	Cole Information
	LEMING, TRACY A	Cole Information
	WOLFE, E	Cole Information
1992	FALVEY, THOMAS E	Cole Information
	WOLFE, E	Cole Information

505 SE 12TH CT

Year	Uses	Source
2000	EUGENE INGLES	Cole Information
1995	WASSBERG, JAMES R	Cole Information
	KAMMERMANN, KORY	Cole Information
	RITCHIE, WILLIAM G	Cole Information
1992	KAMMERMANN, KORY	Cole Information

510 SE 12TH CT

Year	Uses	Source
2020	WESLEY CREW	EDR Digital Archive

DRAFT

FINDINGS

Year	Uses	Source
2020	AARON RODRIGUEZ	EDR Digital Archive
	DAVID WAITE	EDR Digital Archive
	JOSHUA PAULIN	EDR Digital Archive
	STEVE BAKER	EDR Digital Archive
	JEREMY PAVLIN	EDR Digital Archive
	ALEXANDER REIMANN	EDR Digital Archive
	ANA AGUILAR	EDR Digital Archive
	SALVADOR DIAZ	EDR Digital Archive
	PAULINO GOMEZ	EDR Digital Archive
	ALEXANDER HERRERA	EDR Digital Archive
	RAUL TZUNUX	EDR Digital Archive
2017	CESAR TEJADA	Cole Information
	MAYLIN LEMUS	Cole Information
	ROMEO MEJIA	Cole Information
	TIFFANY RUSSELL	Cole Information
	ALEXANDER HERRERA	Cole Information
2014	SALVADOR DIAZ	Cole Information
	MARIA HERRERA	Cole Information
	TIFFANY RUSSELL	Cole Information
	ARNOLD ACOSTA	Cole Information
	ANA AGUILAR	Cole Information
2010	STEVEN BAKER	Cole Information
	FERNANDO QUINONES	Cole Information
	SALVADOR DIAZ	Cole Information
	MONICA HARTMAN	Cole Information
	MARY CANEVARI	Cole Information
2005	EMMANUEL HARTMAN	Cole Information
	MARVIN OCHOA	Cole Information
	FERNANDO QUINONES	Cole Information
	JUAN VASQUEZ	Cole Information
	ARMANDO RODA	Cole Information
	JOY WATSAW	Cole Information

DRAFT

FINDINGS

Year	Uses	Source
2005	M CANEVARI	Cole Information
	ANN LOPEZ	Cole Information
2000	F QUINONES	Cole Information
	JOSE SANABRIA	Cole Information
	ARMAMDO PRIETO	Cole Information
	MARTA GALAN	Cole Information
	LUZ SANTOS	Cole Information
	ALAN CIFUENTES	Cole Information
1995	PREITO, ARMANDO	Cole Information
	HARGET, DAVID O	Cole Information
	NESTANZA, C	Cole Information
	RODAS, ARMANDO	Cole Information
	ESTEEAN, RUDY	Cole Information
	JERMENSEN, VIOLET	Cole Information
	DIAS, ANA	Cole Information
	PINTO, PBERDAN	Cole Information
	THOMPSON, BRIAN	Cole Information
	HARPER, DEBORAH	Cole Information
1992	HARGET, DAVID O	Cole Information

511 SE 12TH CT

Year	Uses	Source
2000	S CHAPMAN	Cole Information
	ARTHUR GRUBBS	Cole Information
	JUNE BRISICK	Cole Information
1995	CHAPMAN, S	Cole Information
	THOMAS, J	Cole Information
	SECUNDA, LABERTA	Cole Information
	WHITE, R	Cole Information
1992	OVEJERO, RICK	Cole Information

514 SE 12TH CT

Year	Uses	Source
2000	OCCUPANT UNKNOWN	Cole Information

DRAFT

580 SE 12TH CT

Year	Uses	Source
1995	GARDINIER, ELEANOR	Cole Information

607 SE 12TH CT

Year	Uses	Source
2000	OCCUPANT UNKNOWN	Cole Information

650 SE 12TH CT

Year	Uses	Source
2005	ERICKA MINER	Cole Information

700 SE 12TH CT

Year	Uses	Source
2014	OCCUPANT UNKNOWN	Cole Information
2010	ERIKA BERAN	Cole Information
2005	C BOULANGER	Cole Information
2000	C BOULANGER	Cole Information
1995	HERSOM, WALDO	Cole Information
1992	HERSOM, WALDO	Cole Information

713 SE 12TH CT

Year	Uses	Source
2010	OCCUPANT UNKNOWN	Cole Information
2005	DUNCAN CAMERON	Cole Information
2000	G GUARASCI	Cole Information
1995	MOENCH, SUSAN	Cole Information

714 SE 12TH CT

Year	Uses	Source
2020	TURBINE CONCEPTS INC	EDR Digital Archive

715 SE 12TH CT

Year	Uses	Source
2014	BRENDA FENWICK	Cole Information
2010	BRENDA FENWICK	Cole Information
2005	OCCUPANT UNKNOWN	Cole Information

DRAFT

Year	Uses	Source
1995	HILL, LYNNE	Cole Information

717 SE 12TH CT

Year	Uses	Source
2020	JEFF WARD	EDR Digital Archive
	DALE SIRGANY	EDR Digital Archive
	ADRIAN LEE	EDR Digital Archive
	JAMES WARD	EDR Digital Archive
	LAURA PITTS	EDR Digital Archive
	JOHN HERBST	EDR Digital Archive
	ANGELA WARD	EDR Digital Archive
2017	JAMES WARD	Cole Information
2014	JEFF WARD	Cole Information
	ROBERT ALBRIGHT	Cole Information
	ANNMARIE DONALDSON	Cole Information
	JAMES RUSSELL	Cole Information
	SCOTT HENDERSON	Cole Information
2010	LEE EGECRONE	Cole Information
	CATHERINE SMITH	Cole Information
	LAILA COLVIN	Cole Information

719 SE 12TH CT

Year	Uses	Source
2010	OCCUPANT UNKNOWN	Cole Information
2005	CHRS HOLDINGS INC	Cole Information
	LATINO RX DIRECT INC	Cole Information
	LATINO MEDIRECT	Cole Information
2000	OCCUPANT UNKNOWN	Cole Information
1995	TOWSLEY, D	Cole Information

721 SE 12TH CT

Year	Uses	Source
2020	MATTHEW WAXMAN	EDR Digital Archive
	HENRY JIMENEZ	EDR Digital Archive

DRAFT

Year	Uses	Source
2020	CHAD PARSONS	EDR Digital Archive
	ERIC WIBORG	EDR Digital Archive
	LAURA LEWIS	EDR Digital Archive
	APRIL MCCORD	EDR Digital Archive
	KEVIN FELDMAN	EDR Digital Archive
	GABRIEL BROIDE	EDR Digital Archive
	KERI WOODS	EDR Digital Archive
2017	APRIL MCCORD	Cole Information
	ERIC WIBORG	Cole Information
	JASON AGATI	Cole Information
	GABRIEL BROIDE	Cole Information
2014	APRIL MCCORD	Cole Information
	NICHOLAS RHODES	Cole Information
	RONEN KREMEN	Cole Information
	KERI WOODS	Cole Information
2010	APRIL MCCORD	Cole Information

725 SE 12TH CT

Year	Uses	Source
2014	G BROWN	Cole Information
2005	OCCUPANT UNKNOWN	Cole Information
2000	EUGENE WEST	Cole Information
1995	WEST, EUGENE R	Cole Information

727 SE 12TH CT

Year	Uses	Source
2005	ELBER BARRIOS	Cole Information
	MILAGROS FLEITAS	Cole Information
	P SOLLOGUB	Cole Information
2000	J H EDWARDS & ASSOCIATES INCORPORATED	Cole Information
	JOHN LEWIS	Cole Information
	PAUL GILLING	Cole Information
	CAROL COYLE	Cole Information

DRAFT

Year	Uses	Source
2000	PAMELA CARTER	Cole Information
1995	WRIGHT, MICHAEL	Cole Information
	LEWIS, JOHN A	Cole Information
	SHIPMAN, KAREN L	Cole Information
	RAMAKER, LEE	Cole Information
	FERNANDEZ, ORMAN B	Cole Information

SE 12TH CT # W

501 SE 12TH CT # W

Year	Uses	Source
2020	MARIE DUVAL	EDR Digital Archive

SE 12TH ST

12 SE 12TH ST

Year	Uses	Source
2020	SEACOAST BANK	EDR Digital Archive
	FIRST GREEN BANK	EDR Digital Archive

23 SE 12TH ST

Year	Uses	Source
2000	JABRIL SHABAZZ	Cole Information

30 SE 12TH ST

Year	Uses	Source
2014	LAWRENCE BURLESON	Cole Information

42 SE 12TH ST

Year	Uses	Source
2000	L SEWALL	Cole Information

50 SE 12TH ST

Year	Uses	Source
2020	MANUEL PLAZA	EDR Digital Archive
	SUN WONG	EDR Digital Archive
2017	ERVIN KNOWLES	Cole Information

DRAFT

FINDINGS

Year	Uses	Source
2017	MIRIAM ATIENZA	Cole Information
	CARMEN ROMERO	Cole Information
	KENNETH DEITRICK	Cole Information
	LUIS IRIZARRY	Cole Information
	JAN GRIMM	Cole Information
2014	WILFREDO IRIZARRY	Cole Information
	CARMEN ROMERO	Cole Information
	SARAH THOMPSON	Cole Information
	ANNA DYBKOWSKA	Cole Information
	KERRI MCKINNEY	Cole Information
	ILEANA BLANCO	Cole Information
	JESSE BIEHN	Cole Information
	JASON FOX	Cole Information
	WESLEY WINDHAM	Cole Information
	ERNEST BAILEY	Cole Information
2010	LUIS ECHEVARRIA	Cole Information
	EUGENIO LOPEZ	Cole Information
	MIRIAM ATIENZA	Cole Information
	MANUEL MARQUES	Cole Information
	M WATERS	Cole Information
	BRIANA TATE	Cole Information
	ROBIN CUMMINGS	Cole Information
2005	GLEN COTHWICK	Cole Information
	EDWARD MEIER	Cole Information
	BRIAN LAYTON	Cole Information
	KRISTOPHE KARAMI	Cole Information
	SARAH THOMPSON	Cole Information
	JOSHUA HILL	Cole Information
	FUSCO BLACHOWICZ	Cole Information
	CRISTOPHER JOYNT	Cole Information
	REBECA BENSIMON	Cole Information
	LAWRENCE GANO	Cole Information

DRAFT

FINDINGS

Year	Uses	Source
2005	KARLIE RYDZEWSKI	Cole Information
	CHRISTINE NORTH	Cole Information
	AMARSI GREER	Cole Information
	JEFF DRYDEN	Cole Information
	CAROLINE ANDERSON	Cole Information
	GARY GAMMONS	Cole Information
	BRADFORD SHULKIN	Cole Information
	CARLOS BOTERO	Cole Information
	JUDITH ROBERTS	Cole Information
	NERIDA DEMPSEY	Cole Information
	EIDIOL GHIGLIOTTY	Cole Information
	JAN GRIMM	Cole Information
	KEVIN WILSON	Cole Information
	GLADYS MERCADO	Cole Information
2000	DIANA HARGIS	Cole Information
	A TREJO	Cole Information
	K BROWN	Cole Information
	LYNN JESSICA	Cole Information
	K FITZGERALD	Cole Information
	ROSHAN GOMES	Cole Information
	VIC WRIGHT	Cole Information
	PHUONG NGO	Cole Information
	ROMY CRICHLOW	Cole Information
	ROBIN CUMMINGS	Cole Information
	BENNO LARSEN	Cole Information
	JUDITH ROBERTS	Cole Information
	E SCHOLL	Cole Information
1995	RUTTER, SCOTT	Cole Information
	MACK, A B	Cole Information
1992	RANDOLPH, D	Cole Information
	GORDON, NANCY	Cole Information
	KING, SEAN	Cole Information

DRAFT

100 SE 12TH ST

Year	Uses	Source
2017	RICHARD M SACCOCIO ATTY	Cole Information
2014	BUTIN BARRY ATTY	Cole Information
	MEACHAM & ASSOC APPRSR	Cole Information
	SACCOCIO RICHARD M ATTY	Cole Information
2010	MEACHAM & ASSOC	Cole Information
	THOMAS E CAZEL LAW OFFICE	Cole Information
2005	SACCOCIO RICHARD M PA	Cole Information
	CAZEL THOMAS E ATTORNEY	Cole Information
	PHILIP A DIGATI PA	Cole Information
	BUTIN BARRY	Cole Information
	KUCHINSKY GERALD M	Cole Information
2000	CAZEL THOMAS E ATTORNEY	Cole Information
	DIGATI PHILIP A ATTORNEY	Cole Information
	BUTIN BARRY ATTORNEY	Cole Information
	DUCKWORTH KENNETH J ATTORNEY	Cole Information
1995	CHARLES RESTREPO LAW OFFICES	Cole Information
	STUART J MACIVER	Cole Information
	THOMAS E CAZEL LAW OFFICE	Cole Information
	SYKES, MICHAEL R	Cole Information
	CAZEL, THOMAS E	Cole Information
	MACIVER, STUART J	Cole Information
1992	EURINGER INS AGCY INC	Cole Information

101 SE 12TH ST

Year	Uses	Source
2000	OCCUPANT UNKNOWN	Cole Information

111 SE 12TH ST

Year	Uses	Source
2020	MORGAN CARRATT & O'CONNOR	EDR Digital Archive
	CARPENTER & BERGER PLLC	EDR Digital Archive
	CAMP & CAMP PA	EDR Digital Archive
	GRAYROBINSON P A	EDR Digital Archive

DRAFT

Year	Uses	Source
2020	JOSEPH CARPENTER	EDR Digital Archive
2010	MORGAN CARRATT & OCONNOR	Cole Information
	GRAY ROBINSON ATTORNEYS AT LAW	Cole Information
	CAMP & CAMP PA	Cole Information
2005	SCOTT PATRICK S & ASSOCIATES PA	Cole Information
	COCO SQUARE LLC	Cole Information
	LAW OFFICE PATRICK SCOTT PA	Cole Information
	THOMAS ADVISORS CORP	Cole Information
	JULIE E HOUGH	Cole Information
	MORGAN CARRATT AND OCONNOR PA	Cole Information
	THOMAS JORDAN CPA PA	Cole Information
	CAMP & CAMP PA	Cole Information

119 SE 12TH ST

Year	Uses	Source
2020	STROUP & MARTIN	EDR Digital Archive
	NUCLEUS CREATIVE GROUP	EDR Digital Archive
	GAINESVILLE APARTMENTS LLC	EDR Digital Archive
	BONNIE M ANGUEIRA CPA PA	EDR Digital Archive
	NATHANIEL STROUP	EDR Digital Archive
	KENNETH ROLAND	EDR Digital Archive
2010	STROUP & MARTIN	Cole Information
	JOHN HURLEY & ASSOC	Cole Information
	NUCLEUS CREATIVE GROUP	Cole Information
	JOHNSON & ANGUEIRA LLC	Cole Information
2005	STROUP & MARTIN	Cole Information
	HURLEY JOHN ESQ PA	Cole Information
	CAPITAL MEDICAL PARTNERS INC	Cole Information
	FLORIDA ATLANTIC TERMINALS INC	Cole Information
	JAMES W STROUP PA	Cole Information
	ROLLINSON HURLEY & MYERS INC	Cole Information
	JOHNSON JANE E CPA	Cole Information
	FLORIDA LAND MANAGEMENT LLC	Cole Information

DRAFT

Year	Uses	Source
2000	JOHNSON JANE E CPA	Cole Information
	MCHALE MICHAEL J ATTORNEY	Cole Information
	STROUP JAMES W ATTORNEY	Cole Information
	STROUP JAMES W PA ATTORNEY	Cole Information
1992	KING, M R	Cole Information

121 SE 12TH ST

Year	Uses	Source
2010	DEBORAH JERZY	Cole Information

150 SE 12TH ST

Year	Uses	Source
2020	BAYOU METO INC	EDR Digital Archive
	INC CONCEPTO STUDIOS	EDR Digital Archive
	WESTPARK CAPITAL	EDR Digital Archive
	TRANS STATE COMMERCIAL REALTY	EDR Digital Archive
	SME MANAGEMENT OUTSOURCING	EDR Digital Archive
	DAISH LLC	EDR Digital Archive
	MARKET REALTY & MANAGEMENT LLC	EDR Digital Archive
	ANN BALKANSKI HYPNOTHERAPY LLC	EDR Digital Archive
	APEX PARTNERS	EDR Digital Archive
	RANDOLPH W ADAMS LAW OFFICE	EDR Digital Archive
	PAUL ADAMS LAW	EDR Digital Archive
	BROWARD WORKSHOP	EDR Digital Archive
	SOUTH FL REGIONAL BUS ALLIANCE	EDR Digital Archive
2017	ORLANDO MICHAEL J LAW OFFICES	Cole Information
	BAYOU METO INC	Cole Information
	CONCEPTO STUDIOS INC	Cole Information
	BROWARD WORKSHOP	Cole Information
	CRECER CONSTRUCTION	Cole Information
	DUBAI HOLDINGS	Cole Information
	RANDOLPH W ADAMS ATT	Cole Information
	TRANS STATE COMMERCIAL REALTY INC	Cole Information
	LAW OFFICE OF ROSS ABRAMOWITZ	Cole Information

DRAFT

FINDINGS

Year	Uses	Source
2014	BAYOU METO INC	Cole Information
	INC CONCEPTO STUDIOS	Cole Information
	LISA PAOLI ALLSTATE INSURANCE AGEN	Cole Information
	ADAMS RANDOLPH W ATTY	Cole Information
	BROWARD WORKSHOP	Cole Information
	DUBAI HOLDINGS	Cole Information
	TRANS STATE COMMERCIAL REALTY INC	Cole Information
	ORLANDO MICHAEL J LAW OFFICES OF	Cole Information
2010	CPA MORTGAGE	Cole Information
	RANDOLPH W ADAMS LAW OFFICE	Cole Information
	DUBAI HOLDINGS	Cole Information
	BROWARD WORKSHOP	Cole Information
	MICHAEL J ORLANDO LAW OFFICES	Cole Information
	TRANS STATE COMMERCIAL REALTY	Cole Information
	YON & LISZT	Cole Information
2005	STELLAR PM INC	Cole Information
	GOLD & BELLER PA	Cole Information
	FORMAN JASON T LAW OFFICES	Cole Information
	THE TICKET CLINIC	Cole Information
	LAW OFFICES OF RANDOLPH W ADAMS	Cole Information
	PGRA INC	Cole Information
	GAYLE HALLIGAN ATTORNEY AT LAW	Cole Information
	BUCHAN INSURANCE GROUP INC	Cole Information
	DOUG BUCHAN	Cole Information
	TRANS STATE COMMERCIAL REALTY	Cole Information
	TICKET CLINIC A LAW FIRM	Cole Information
	AMERICA FIREARMS IND	Cole Information
2000	TRANS STATE COMMERCIAL REALTY INCORPORATED	Cole Information
	EX IM LOGISTICS SERVICES INCORPORATED	Cole Information
	TRANS SOLUTIONS SYSTEMS	Cole Information
	PETTIT CHARLES ATTORNEY	Cole Information

DRAFT

Year	Uses	Source
2000	WALKDEN JOHN L ATTORNEY	Cole Information
	ADAMS RANDOLPH W ATTORNEY	Cole Information
	SACCOCIO RICHARD M ATTORNEY	Cole Information
	MASSEY CONSTRUCTION COMPANY	Cole Information
	EX IM MARKETING SERVICES	Cole Information
	ALLSTATE INSURANCE COMPANIES SALES OFFICES	Cole Information
	SATLER SUSAN A PA	Cole Information
	BUCHAN DOUG INS	Cole Information
1995	VON WIEGAND & ASSOC	Cole Information
	RANDOLPH W ADAMS	Cole Information
	ALL AMERICAN TRAVEL & TOURS	Cole Information
	ALL AMERICAN TOURS	Cole Information
	COHN & GONZALEZ	Cole Information
	SUSAN A SATLER	Cole Information
	BLAKE M CARLTON LAW OFFICE	Cole Information
	ADVENTURE TOUR USA	Cole Information
	BILL WELLER	Cole Information
	VON WIEGAND COURT REPORTERS	Cole Information
	D TODD DOSS	Cole Information
	ALLSTATE INSURANCE	Cole Information
	EARL FAIRCLOTH	Cole Information
	PAB CONSULTANTS INC	Cole Information
	EASTHOPE, JOE	Cole Information
	SATLER, SUSAN A	Cole Information
	ADAMS, R W	Cole Information
	BUCHAN, DOUG	Cole Information
	FAIRCLOTH, EARL	Cole Information
	WELLER, BILL	Cole Information
	COHN, ABBE	Cole Information
1992	ADAMS RANDOLPH W ATTY	Cole Information
	EASTHOPE JOE ATTY	Cole Information

DRAFT

176 SE 12TH ST

Year	Uses	Source
2020	AC INSTALLATION FORT LDRDL	EDR Digital Archive
2017	AC INSTALLATION FORT LAUDERDALE	Cole Information
2014	AC INSTALLATION FORT LAUDERDALE	Cole Information

190 SE 12TH ST

Year	Uses	Source
2014	KELLIE MALCOMB	Cole Information
2010	KELLIE MALCOMB	Cole Information

200 SE 12TH ST

Year	Uses	Source
2020	WHITE WAYNE DC	EDR Digital Archive
	FORT LAUDERDALE CHIROPRACTIC	EDR Digital Archive
2010	FORT LAUDERDALE CHIROPRACTIC	Cole Information
2000	CARROLL NORMAN B DR CHIROPRCTC PHYS	Cole Information
1995	CARROLL CHIROPRACTIC CLINIC	Cole Information
	JOAN CARROLL	Cole Information
	CARROLL, NORMAN B	Cole Information
1992	CARROLL CHIROPRACTIC CLINIC PA	Cole Information
	CARROLL JOAN MSW	Cole Information
	CARROLL, NORMAN B	Cole Information

201 SE 12TH ST

Year	Uses	Source
2020	PROFESSIONAL BANK	EDR Digital Archive
	DAVIE BLVD OFFICE LLC	EDR Digital Archive
	SHOWTIME PICTURES	EDR Digital Archive
2010	JAMES RANDI EDUCATIONAL FNDTN	Cole Information
	CREATING THE FUTURE INC	Cole Information
2005	JAMES RANDI ED FDN	Cole Information
	JAMES RANDI EDUCATIONAL FOUNDATION	Cole Information
	CREATING FUTURE INC CE	Cole Information
2000	JOSE ALVAREZ	Cole Information

DRAFT

Year	Uses	Source
1995	MCCOLLEM & DESPIES	Cole Information
	ROBERT B SCHARF	Cole Information
	LEGAL INVESTIGATIVE SVC	Cole Information
	SCHARF, ROBERT B	Cole Information
	MCCOLLEM, MARK R	Cole Information
	DESPIES, KEVIN J	Cole Information
1992	CHIDNESE & MCCOLLEM ATTORNEY	Cole Information

205 SE 12TH ST

Year	Uses	Source
2005	APOGEE PHOTOGRAPHIC	Cole Information

208 SE 12TH ST

Year	Uses	Source
2020	ANGEL DAY SPA	EDR Digital Archive
2017	ANGEL DAY SPA	Cole Information
2005	MIRANDA & GRANA PA	Cole Information
	LAW OFC OF GNGR A MRND P A	Cole Information
	OF NADINE L GIRAULT PA	Cole Information
1992	D'ESPIES KEVIN J PA ATTORNEY	Cole Information

210 SE 12TH ST

Year	Uses	Source
2005	BROWARD INTERNATIONAL EDUCATION CORP	Cole Information

212 SE 12TH ST

Year	Uses	Source
2020	DR YANI HOLISTIC-HEALING	EDR Digital Archive
	JERRY MCCONNELL	EDR Digital Archive
	YANITZA MCCONNELL	EDR Digital Archive
	JON OVERGARD	EDR Digital Archive
	THOMAS MCCONNELL	EDR Digital Archive
	YANITZA DIXON	EDR Digital Archive
2017	DR YANI GENERAL & COSMETIC DENTISTR	Cole Information

DRAFT

Year	Uses	Source
2017	YANI MCCONNELL DMD	Cole Information
2010	MCCONNELL YANITZA DDS	Cole Information
	DIXON CAMILLE DDS	Cole Information
2005	DIXON CAMILE DMD	Cole Information
2000	OVERGARD JON T DDS	Cole Information
	OCCUPANT UNKNOWN	Cole Information
1995	JON OVERGARD DDS	Cole Information
	OVERGARD, JON T	Cole Information
1992	OVERGARD JON DDS	Cole Information
	OVERGARD JON T DDS	Cole Information
	OVERGARD, JON T	Cole Information

220 SE 12TH ST

Year	Uses	Source
2020	MULTILATERAL INVESTMENTS LLC	EDR Digital Archive
	MINCEY BAIL BONDS	EDR Digital Archive
	WAYNES BAIL BOND	EDR Digital Archive
	AFFORDABLE BAIL BONDS	EDR Digital Archive
	BILL SHEPPARD BAIL BONDS	EDR Digital Archive
	A1 BAIL BONDS AGENCY	EDR Digital Archive
	ALLSTATE INSURANCE	EDR Digital Archive
	SKY DISTRIBUTIONS LLC	EDR Digital Archive
	PATRICK BRADY	EDR Digital Archive
	WILLIAM SHEPPARD	EDR Digital Archive
	KELLY SHEPPARD	EDR Digital Archive
2017	RECOVERY INSTITUTE	Cole Information
	BILL SHEPPARD BAIL BONDS	Cole Information
	A1 BAIL BONDS AGENCY	Cole Information
2014	A1 BAIL BONDS AGENCY	Cole Information
2010	ALL ABOUT BAIL BONDS	Cole Information
	A1 BAIL BONDS AGENCY	Cole Information
	MINCEY BAIL BONDS	Cole Information
	BILL SHEPPARD BAIL BONDS	Cole Information

DRAFT

Year	Uses	Source
2010	BROWARD COUNTY BAIL BONDS	Cole Information
2005	A1 BAIL BONDS AGENCY INC	Cole Information
	BILL SHEPPARD BAIL BONDS	Cole Information
2000	BILL SHEPPARD BAIL BOND MIA TEL NO	Cole Information
	BAIL BONDS BY BILL SHEPPARD	Cole Information
	BILL SHEPPARD BAIL BONDS	Cole Information
	SHEPPARD WILLIAM BAIL BONDS	Cole Information
	S BILL	Cole Information
1995	BILL SHEPPARD BAIL BONDS	Cole Information
	SHEPPARD, BILL	Cole Information
	BILL, S	Cole Information
1992	SHEPPARD WILLIAM BAIL BONDS	Cole Information
	BILL SHEPPARD BAIL BONDS	Cole Information

223 SE 12TH ST

Year	Uses	Source
2014	RICK ROSE	Cole Information
2010	RICK ROSE	Cole Information

258 SE 12TH ST

Year	Uses	Source
2014	NANA AN	Cole Information

260 SE 12TH ST

Year	Uses	Source
2017	BOOKBINDERY STUDIO THE	Cole Information
2010	BOOKBINDERY STUDIO	Cole Information

300 SE 12TH ST

Year	Uses	Source
2000	ARLENE WEAVERLING	Cole Information

301 SE 12TH ST

Year	Uses	Source
2010	BRIAN HANNON	Cole Information

DRAFT

304 SE 12TH ST

Year	Uses	Source
2000	S PATTEN	Cole Information

315 SE 12TH ST

Year	Uses	Source
2020	MERIDIAN REALTY MANAGEMENT	EDR Digital Archive
	DEBORAH OSHAUGHNESSY	EDR Digital Archive
2017	OSHAUGHNESSY PHILLIPS P PA	Cole Information
2014	OSHAUGHNESSY PHILLIPS P PA	Cole Information
2010	PHILLIPS PO SHAUGHNESSY LAW	Cole Information
1995	CECIL B HALL DDS	Cole Information
	HALL, CECIL B	Cole Information
1992	HALL CECIL B DDS PA	Cole Information
	HALL, CECIL B	Cole Information

320 SE 12TH ST

Year	Uses	Source
1992	SCHLESINGER CONSTRN	Cole Information

321 SE 12TH ST

Year	Uses	Source
1995	MALTBY, DAN	Cole Information

400 SE 12TH ST

Year	Uses	Source
2020	DRAPER & ASSOC	EDR Digital Archive
	DOUGLAS T MARX PA	EDR Digital Archive
	CMC MARINE CORP	EDR Digital Archive
	SIMPSON LAW FIRM	EDR Digital Archive
	ROGERS LAW FIRM	EDR Digital Archive
	ZINGO FORT LAUDERDALE	EDR Digital Archive
	CLINE FINANCIAL GROUP	EDR Digital Archive
2017	MERIDIAN REALTY MANAGEMENT	Cole Information
	BELL DR	Cole Information
	CLINE FINANCIAL GROUP INC	Cole Information

DRAFT

FINDINGS

Year	Uses	Source
2017	EAST BROWARD LAW	Cole Information
	SHAFFNER BRUCE G PA	Cole Information
	GOLD KEY YACHT GROUP INC	Cole Information
	ROBERT BELL	Cole Information
2014	BELL DR	Cole Information
	DALE CARNEGIE OF SOUTH FLORIDA	Cole Information
	BELL ROBERT B	Cole Information
	SHAFFNER BRUCE G PA	Cole Information
	CLINE FINANCIAL GROUP INC	Cole Information
2010	WILLIAMS SUZANNE	Cole Information
	GOLD KEY YACHT SALES INC	Cole Information
	AESTHETICS & REJUVENATION	Cole Information
	SHAPOVALOV & BORETH PA	Cole Information
	WEIGHT CONTROL & LONGEVITY CTR	Cole Information
	CLINE FINANCIAL GROUP	Cole Information
	BREMILLER SALLY	Cole Information
2005	SAWLEY YACHT MANAGEMENT INC	Cole Information
	GOLD KEY YACHT SALES INC	Cole Information
	LAWSON FLYNN LAURA	Cole Information
	SHAFFNER BRUCE G PA	Cole Information
	BARDES & GLEASON INSURANCE AGENCY	Cole Information
2000	BARDES & GLEASON INSURANCE AGENCY	Cole Information
	KTGY GROUP INCORPORATED	Cole Information
	BLACK & ASSOCIATES	Cole Information
	WAYNE BLACK	Cole Information
1995	PRISCILLA YACHT MANAGEMENT	Cole Information
	CASH ADVANCE SYSTEMS INC	Cole Information
	WORLDWIDE TRAVEL & CRUISE INC	Cole Information
	RONALD J SCHWEIGHARDT	Cole Information
	COMPASS INVESTIGATIONS INC	Cole Information
	MC GINNIS & ASSOC	Cole Information
	TICKET DOCTOR	Cole Information

DRAFT

FINDINGS

Year	Uses	Source
1995	LUIS DEL NODAL JR	Cole Information
	COREY ALEXANDER & SMITH	Cole Information
	KIM MARJENHOFF	Cole Information
	GERIATRIC SPECIALTY SVC	Cole Information
	PUCCI, LEONARD	Cole Information
	SCHWEIGHARDT, RONALD J	Cole Information
	OVERMAN, RICK	Cole Information
	COREY, MILTON A	Cole Information
	LEYDIG, RICHARD A	Cole Information
1992	LEYDIG RICHARD A JR ATTORNEY	Cole Information
	FCM MORTGAGE SVCS	Cole Information
	S M D REALTY	Cole Information
	SCHWEIGHARDT R J PA ATTORNEY	Cole Information
	BEAM LONGEST & NEFF INC	Cole Information
	DEL NODAL LUIS JR ATTORNEY	Cole Information
	TICKET DOCTOR	Cole Information

401 SE 12TH ST

Year	Uses	Source
2020	INTERNATIONAL REGISTRIES INC	EDR Digital Archive
2017	GOLDMAN & DASZKAL	Cole Information
	QUALITY BUILT LLC	Cole Information
	THE LAW OFFICE OF JOSEPH J LORUSSO	Cole Information
	JOSEPH J LORUSSO PA	Cole Information
	SURGICAL PARTNERS	Cole Information
	THOMASAND LOCICERO PL	Cole Information
2014	GOLDMAN & DASZKAL	Cole Information
	QUALITY BUILT LLC	Cole Information
2000	CHERYL LEWIS	Cole Information
1995	WILLIAM HAMBLEN CO	Cole Information
	JOSE M GARCIA LAVIN	Cole Information
1992	HAMBLEN WM CO INC LBR	Cole Information

DRAFT

403 SE 12TH ST

Year	Uses	Source
1992	GARCIA-LAVIN JOSE M ARCHITECT PLANNER PA	Cole Information

405 SE 12TH ST

Year	Uses	Source
2014	JOCELYN TAYLOR	Cole Information
	MARK KIESSLING	Cole Information
2010	JOCELYN TAYLOR	Cole Information
2005	OCEANS GALORE PROMOTIONS INC	Cole Information
	DANNY WRIGHT	Cole Information
2000	SONIA MARKS	Cole Information
	JANINE CRISMAN	Cole Information
	ROLAND WARNER	Cole Information
	N SANDOR	Cole Information
1995	BAKER, THOMAS E	Cole Information
	FORD, A	Cole Information
	MATZNER, STEVEN	Cole Information
	LARAMIE, GEORGE A	Cole Information
	BRITTON, RONALD	Cole Information
1992	LARAMIE, GEORGE A	Cole Information
	LAWSON, CARL G	Cole Information

415 SE 12TH ST

Year	Uses	Source
2020	SOUTH FL EAR NOSE-THROAT ASSOC	EDR Digital Archive
	BOLLMAN YACHTS	EDR Digital Archive
	SOUTH FLORIDA ENT ASSOC	EDR Digital Archive
	CALLARI OZ FUND LLC	EDR Digital Archive
2017	BOLLMAN YACHTS	Cole Information
2010	BOLLMAN YACHTS	Cole Information
2000	CARLISLE RUSSELL E ATTORNEY	Cole Information
	LECATES WILLIAM B ATTORNEY	Cole Information
1995	CARLISLE, STEPHEN M	Cole Information

DRAFT

Year	Uses	Source
1992	CARLISLE & LECATES ATTORNEYS	Cole Information

420 SE 12TH ST

Year	Uses	Source
2020	ILENE M VINIKOOR LCSW	EDR Digital Archive
	HART HOMES	EDR Digital Archive
	DAVID VINIKOOR	EDR Digital Archive
	ILENE VINIKOOR	EDR Digital Archive
2010	DAVID G VINIKOOR PA	Cole Information
	ILENE M VINIKOOR LCSW	Cole Information
2005	VINIKOOR DAVID G PA	Cole Information
2000	VINIKOOR DAVID G ATTORNEY	Cole Information
1995	DAVID G VINIKOOR	Cole Information
	ILENE M VINIKOOR	Cole Information
	VINIKOOR, DAVID G	Cole Information
1992	BARWELL CINDY A ATTY	Cole Information
	VINIKOOR ILENE M ACSW LCSW	Cole Information
	VINIKOOR, ILENE M	Cole Information

480 SE 12TH ST

Year	Uses	Source
2010	SOPHIE FARIELO	Cole Information

494 SE 12TH ST

Year	Uses	Source
2000	ROBERT MOSS	Cole Information

500 SE 12TH ST

Year	Uses	Source
2020	HANNA PETER N	EDR Digital Archive
2017	PETER N HANNA ATTORNEY	Cole Information
2014	HANNA PETER N ATTY	Cole Information
2010	HANNA PETER N	Cole Information
2005	PETER N HANNA	Cole Information
	CITI GLOBAL INVESTMENTS LLC	Cole Information

DRAFT

Year	Uses	Source
2000	HANNA PETER N ATTORNEY	Cole Information
1995	PETER N HANNA	Cole Information
	HANNA, PETER N	Cole Information
1992	HANNA PETER N ATTY	Cole Information

501 SE 12TH ST

Year	Uses	Source
2020	VELOCITY SOLUTIONS LLC	EDR Digital Archive
	WEMOVEU INC	EDR Digital Archive
2017	WEMOVEU INC	Cole Information
2014	WEMOVEU INC	Cole Information
2010	SHOWTIME PICTURES	Cole Information
	BACEN & KAPLAN PA	Cole Information
2000	FLORIDA FINANCIAL ASSISTANCE SPECIALISTS	Cole Information
	KAPLAN CONSTANCE ATTORNEY	Cole Information
	BACEN STEPHEN ATTORNEY	Cole Information
	BACEN & KAPLAN PA ATTORNEY	Cole Information
	BACEN & KAPLAN PA SSI DISABILITY	Cole Information
1995	BACEN & KAPLAN	Cole Information
1992	BACEN & KAPLAN PA ATTORNEY	Cole Information

505 SE 12TH ST

Year	Uses	Source
2000	ROBYN KANER	Cole Information

508 SE 12TH ST

Year	Uses	Source
1995	OCCUPANT UNKNOWNN	Cole Information
1992	GREAVES, RAOUL D	Cole Information

520 SE 12TH ST

Year	Uses	Source
2000	T CERNA	Cole Information

DRAFT

541 SE 12TH ST

Year	Uses	Source
2010	SHOWTIME PICTURES FLORIDA	Cole Information

580 SE 12TH ST

Year	Uses	Source
2000	JOHN HENNER	Cole Information

590 SE 12TH ST

Year	Uses	Source
2000	OCCUPANT UNKNOWN	Cole Information

605 SE 12TH ST

Year	Uses	Source
2017	THOMAS TANSEY	Cole Information
2014	THOMAS TANSEY	Cole Information
2005	JOAN COTTON	Cole Information
2000	JOAN COTTON	Cole Information
1995	COTTON, JOAN	Cole Information
1992	COTTON, JOAN	Cole Information

607 SE 12TH ST

Year	Uses	Source
2020	LAURA SHULL	EDR Digital Archive
2017	LAURA SHULL	Cole Information
2014	LAURA SHULL	Cole Information
2010	MORDI BERDUGO	Cole Information
2005	MORDI BERDUGO	Cole Information
2000	OCCUPANT UNKNOWN	Cole Information
1995	CHATFIELD, RUTH C	Cole Information
1992	IT'S YOUR LIMOUSINE	Cole Information
	EASTON, JAMES	Cole Information

615 SE 12TH ST

Year	Uses	Source
2020	SUPER DADES 24 HOUR MOBILE	EDR Digital Archive

DRAFT

Year	Uses	Source
2020	PEDRO VASQUEZ	EDR Digital Archive
2014	OCCUPANT UNKNOWN	Cole Information
2010	OCCUPANT UNKNOWN	Cole Information
2005	G MARKS	Cole Information
2000	J HOWARD	Cole Information
	JAMES TERRY	Cole Information
1995	SWANK, KENNETH W	Cole Information

650 SE 12TH ST

Year	Uses	Source
2000	ERICKA MINER	Cole Information

702 SE 12TH ST

Year	Uses	Source
2014	LARRY SORIANO	Cole Information
2010	OCCUPANT UNKNOWN	Cole Information

704 SE 12TH ST

Year	Uses	Source
2014	MARK HIRSCH	Cole Information
2005	STELLA UENG	Cole Information
2000	OCCUPANT UNKNOWN	Cole Information

708 SE 12TH ST

Year	Uses	Source
2010	DAVID WORNER	Cole Information
2005	DAVID WORNER	Cole Information
2000	MICHAEL COPPOLA	Cole Information
1995	OSHINS, MILT	Cole Information
	GUEST, S	Cole Information
1992	OSHINS, MILT	Cole Information

712 SE 12TH ST

Year	Uses	Source
2005	DUFF WAGNON	Cole Information
1995	PIERCE, MARIA	Cole Information

DRAFT

Year	Uses	Source
1992	VENTRELLI, N	Cole Information

714 SE 12TH ST

Year	Uses	Source
2005	CHUCK CRAWLEY	Cole Information
2000	CHUCK CRAWLEY	Cole Information
1995	VALLANDRY, JOAN	Cole Information
1992	WALSH, TOM	Cole Information

716 SE 12TH ST

Year	Uses	Source
2020	COVER IN PAINT LLC	EDR Digital Archive
	R K HOME SOLUTIONS LLC	EDR Digital Archive
	SEAN RUEHLING	EDR Digital Archive
	NATALIE KUSTURIC	EDR Digital Archive
	WILLIAM MADDUX	EDR Digital Archive
	JESSICA LIPSKI	EDR Digital Archive
	JAMIE ALMAN	EDR Digital Archive
	STEPHEN RODDA	EDR Digital Archive
	ADAM BREIT	EDR Digital Archive
	EVA KARLSSON	EDR Digital Archive
	ROBERT ELDREDGE	EDR Digital Archive
	MICHAEL LOCKETT	EDR Digital Archive
	MARK RUSHTON	EDR Digital Archive
2017	JAYME SYVERSEN	Cole Information
	MICHAEL LOCKETT	Cole Information
	PETER LIPSKI	Cole Information
2014	JARAD GIBSON	Cole Information
	PETER LIPSKI	Cole Information
	ROBERT ELDREDGE	Cole Information
2010	S MAINVILLE	Cole Information
	MARY DANIELS	Cole Information
	SARAH ROBERTS	Cole Information

DRAFT

720 SE 12TH ST

Year	Uses	Source
2020	NADIA GILL	EDR Digital Archive
	LOUIS TERBLANCHE	EDR Digital Archive
2017	FT LAUDERDALE SUPERB LOCKSMITH LP	Cole Information
	JUAN ROMANO	Cole Information
	HERBERT RIEXINGER	Cole Information
2014	JUAN ROMANO	Cole Information
	GREGORY LUDWIG	Cole Information
	REFAAT SLIEKA	Cole Information
	OCCUPANT UNKNOWN	Cole Information
2010	JUAN ROMANO	Cole Information
	RYAN QUINN	Cole Information
	OCCUPANT UNKNOWN	Cole Information
	DANA MANNING	Cole Information
	RONALD PASCOE	Cole Information
2005	KIDZ DU SOLEIL INC	Cole Information
	OCCUPANT UNKNOWN	Cole Information
	RONALD PASCOE	Cole Information
2000	RON PASCOE	Cole Information
1992	FARKAS, E	Cole Information

800 SE 12TH ST

Year	Uses	Source
2020	CARLO FELICETTI	EDR Digital Archive
	RON PASCOE	EDR Digital Archive
2014	ROBERT SANDBERG	Cole Information
	MARICA ALBINGCO	Cole Information
2010	KRISTA EVERHARDT	Cole Information
2005	BERNADETTE COYLE	Cole Information
	WILLIAM LISTING	Cole Information
	GREGORY SOLTYSIAK	Cole Information
2000	WILLIAM LISTING	Cole Information
	BRIAN HOLLYWOOD	Cole Information

DRAFT

Year	Uses	Source
1995	SMITH, T	Cole Information
1992	SCHULTETUS, PEGGY	Cole Information
	MILLER, DENISE	Cole Information

804 SE 12TH ST

Year	Uses	Source
2020	MATTHEW BRAUSER	EDR Digital Archive
	CAMILLA ECKSTEIN	EDR Digital Archive
	SONDRA ECKSTEIN	EDR Digital Archive
	CRAIG ECKSTEIN	EDR Digital Archive
	RICHARD ECKSTEIN	EDR Digital Archive
	SAMANTHA DEBIANCHI	EDR Digital Archive
2017	RICHARD ECKSTEIN	Cole Information
2014	A ECKSTEIN	Cole Information
2010	OCCUPANT UNKNOWN	Cole Information
2005	MAX STRUNK	Cole Information
2000	KIM THIRION	Cole Information
1995	NOSTALGIC DEVELOPMENT	Cole Information
	OCCUPANT UNKNOWNN	Cole Information
1992	THIRION, MARK	Cole Information

808 SE 12TH ST

Year	Uses	Source
2020	ELIZABETH SILVA	EDR Digital Archive
2017	ELIZABETH SILVA	Cole Information
	MARCY VANEGAS	Cole Information
2014	JOHN CENTONZE	Cole Information
	MARCELA CORZO	Cole Information
2010	MARCELA CORZO	Cole Information
	KEVIN MORIN	Cole Information
2005	ROBIN BRUNO	Cole Information
	MIKE VANSELL	Cole Information
	ROBERT DUNN	Cole Information
	BARBARA DEPERSIA	Cole Information

DRAFT

Year	Uses	Source
2000	DIANE ZIELEWSKI	Cole Information
	C BROWN	Cole Information
	S WILLIS	Cole Information
1995	SANCHEZ, E	Cole Information
	LAETON, RICHARD	Cole Information
	ZIELEWSKI, DIANE	Cole Information

812 SE 12TH ST

Year	Uses	Source
2017	DANTE ESPINOZA	Cole Information
2005	RICARDO ESTRADA	Cole Information
	RUBEN GUZMAN	Cole Information
	GRAY BOLICH	Cole Information
2000	RICARDO ESTRADA	Cole Information
	GARY KOUSEK	Cole Information
	ERIC HERB	Cole Information
1995	OCCUPANT UNKNOWNN	Cole Information
1992	SMITH, S	Cole Information

816 SE 12TH ST

Year	Uses	Source
2020	MARY'S CREW HOUSE	EDR Digital Archive
	JOSEPH GAUDETTE	EDR Digital Archive
	MARY GAUDETTE	EDR Digital Archive
	WESTON LYNCH	EDR Digital Archive
2017	AYAO ZANOU	Cole Information
2014	MATTHEW REYNOLDS	Cole Information
2010	MARYS CREW HOUSE	Cole Information
2005	BUSINESS CONSULTANT	Cole Information
	OCCUPANT UNKNOWN	Cole Information
1995	BUTEAU, KEN	Cole Information

DRAFT

818 SE 12TH ST

Year	Uses	Source
2017	MARY GAUDETTE	Cole Information
2014	MARY GAUDETTE	Cole Information
2010	MARY GAUDETTE	Cole Information
2005	MARY GAUDETTE	Cole Information
2000	KURT HACKEL	Cole Information
1995	OCCUPANT UNKNOWNN	Cole Information

820 SE 12TH ST

Year	Uses	Source
2020	BEATRICE HACKEL	EDR Digital Archive
	LOREAN GONZALAZ	EDR Digital Archive
2014	OCCUPANT UNKNOWN	Cole Information
2010	CHRISTINE KOLINSKY	Cole Information
2005	MORGAN BERTRAN	Cole Information
2000	OCCUPANT UNKNOWN	Cole Information
1995	HACKEL, KURT	Cole Information
	POCOCK, ANDREW	Cole Information

822 SE 12TH ST

Year	Uses	Source
2020	VINCENT VALERIO	EDR Digital Archive
2014	KRISTINA VELLUCCI	Cole Information
2005	MORGAN BERTRAM	Cole Information
1995	OCCUPANT UNKNOWNN	Cole Information

824 SE 12TH ST

Year	Uses	Source
2020	BETTINA LAMBRECHTS	EDR Digital Archive
2017	FLORIDA HOMES	Cole Information
	BETTINA LAMBRECHTS	Cole Information
2014	FLORIDA HOMES	Cole Information
	OCCUPANT UNKNOWN	Cole Information
2010	JOANNE ENNIS	Cole Information

DRAFT

Year	Uses	Source
2005	JOANNE ENNIS	Cole Information
2000	OCCUPANT UNKNOWN	Cole Information
1995	ENNIS, JOHN W	Cole Information
1992	ENNIS, JOHN W	Cole Information

828 SE 12TH ST

Year	Uses	Source
2020	ANNE BELLAMY	EDR Digital Archive
2017	ANN BELLAMY	Cole Information
2014	ANN BELLAMY	Cole Information
2010	ANN BELLAMY	Cole Information
2005	ANN BELLAMY	Cole Information
2000	STEVE FEDOR	Cole Information
	ANN BELLAMY	Cole Information
	PAUL PALAZZI	Cole Information
1995	OCCUPANT UNKNOWNN	Cole Information

829 SE 12TH ST

Year	Uses	Source
2000	OCCUPANT UNKNOWN	Cole Information
1995	DORNEY, ANGELA	Cole Information
1992	SCHIEBEL, CHRIS	Cole Information

SE 12TH ST STE 101

150 SE 12TH ST STE 101

Year	Uses	Source
2020	JUSTIN ORELLANA	EDR Digital Archive
	CESAR ORELLANA	EDR Digital Archive

SE 12TH ST STE 200

150 SE 12TH ST STE 200

Year	Uses	Source
2020	JOHN WALKDEN	EDR Digital Archive

DRAFT

SE 12TH ST STE 201

150 SE 12TH ST STE 201

Year	Uses	Source
2020	JASON FORMAN	EDR Digital Archive

SE 12TH ST STE D

400 SE 12TH ST STE D

Year	Uses	Source
2020	MARK CLINE	EDR Digital Archive

SE 12TH ST STE E

400 SE 12TH ST STE E

Year	Uses	Source
2020	MARIA HART	EDR Digital Archive

SE 13 ST

214 SE 13 ST

Year	Uses	Source
2014	RAISMAN HELENE B ESQ	Cole Information
	ANTONIO BUGGE ATTORNEY AT LAW	Cole Information
	SYNERGY DIAGNOSTICS LABORATORY	Cole Information

315 SE 13 ST

Year	Uses	Source
2014	CUELI ROBERT MD PA	Cole Information

SE 13TH ST

115 SE 13TH ST

Year	Uses	Source
2005	CITIBANK FSB INC	Cole Information
	CALIFORNIA FEDERAL BANK A FED	Cole Information
2000	GLENDALE FEDERAL SPECIAL ASSETS	Cole Information
1995	SAUNDERS & TAYLOR INSURANCE	Cole Information

DRAFT

Year	Uses	Source
1995	PHILIP A DIGATI	Cole Information
	ZELLER, DENISE	Cole Information
	DIGATI, PHILIP A	Cole Information
1992	SMITH & SMITH ATTORNEYS AT LAW	Cole Information
	DIGATI PHILIP A ATTY	Cole Information
	FLORIDA FINANCIAL ASSTNC SPECIALISTS	Cole Information
	SMITH, NAOMI B	Cole Information

121 SE 13TH ST

Year	Uses	Source
2000	DENICE PELLONI	Cole Information

125 SE 13TH ST

Year	Uses	Source
1995	CLARK, GEORGE R	Cole Information

200 SE 13TH ST

Year	Uses	Source
2020	MARY FERTIG	EDR Digital Archive
	JEANEICE NOUKAFOU	EDR Digital Archive
	CHRIS FERTIG	EDR Digital Archive
2010	DOUGLAS LAURA C	Cole Information
	BUTON JOANNE F	Cole Information
	FERTIG & GRAMLING	Cole Information
	BUDGET GRAPHIC INC	Cole Information
	CANNON ALLEN L	Cole Information
2005	DIRESTA GRAVES MARKETING LLC	Cole Information
	FERTIG CHRISTOPHER R	Cole Information
	JAMES J BIRCH	Cole Information
	RUSSELL M PFIEFER	Cole Information
	CHRISTOPHER R FERTIG FERTIG AND GRAM	Cole Information
	JEREMY M ZUBKOFF	Cole Information
	FLRF CORP	Cole Information
2000	LIDONDICI DARLENE M ATTORNEY	Cole Information

DRAFT

Year	Uses	Source
2000	FERTIG & GRAMLING ATTORNEY	Cole Information
	BOYER CRIS E ATTORNEY	Cole Information
	GRAMLING FRANK R ATTORNEY	Cole Information
	MCLEOD MICHAEL W ATTORNEY	Cole Information
	HABER MERRYL ATTORNEY	Cole Information
	WILLIAMS LEVY ATTORNEY	Cole Information
	CANNON ALLEN L ATTORNEY	Cole Information
	JASPER TOBY ATTORNEY	Cole Information
	GREGOVITS ELIZABETH ATTORNEY	Cole Information
	ROUSSE RAISSA ATTORNEY	Cole Information
1995	PST COMPUTERS	Cole Information
	UNITED COLLECTION SVC	Cole Information
	JAMES R HENSEL	Cole Information
	GRAMLING, FRANK R	Cole Information
1992	HENSEL JAS R LCSW OFC	Cole Information
	REHABILITATIVE ARTS INSTITUTE INC	Cole Information

201 SE 13TH ST

Year	Uses	Source
2020	FIRST CHRISTIAN CHURCH	EDR Digital Archive
	STACY HUGHES	EDR Digital Archive
2017	FIRST CHRISTIAN CHURCH	Cole Information
	STACY E HUGHES MINISTER	Cole Information
2014	FIRST CHRISTIAN CHURCH	Cole Information
	HUGHES STACY E MINISTER	Cole Information
2010	FIRST CHRISTIAN CHURCH	Cole Information
2000	HUGHES STACY E MINISTER	Cole Information
1995	FIRST CHRISTIAN CHR	Cole Information
	HUGHES, STACY E	Cole Information
1992	FIRST CHRISTIAN CH OF FT LAUDERDALE	Cole Information
	HAUN, DAVID L	Cole Information

DRAFT

203 SE 13TH ST

Year	Uses	Source
2014	ANDREW SCHUSTER	Cole Information
2010	ANDREW SCHUSTER	Cole Information

214 SE 13TH ST

Year	Uses	Source
2020	MEDIAR	EDR Digital Archive
	HELENE B RAISMAN ATT AT LAW	EDR Digital Archive
	BUGGE ANTONIO	EDR Digital Archive
	ANTONIO IMMIGRATION	EDR Digital Archive
2017	PURDY FLYNN	Cole Information
	BUGGE ATTORNEY ANTONIO AT LAW	Cole Information
	HELENE B RAISMAN ESQ	Cole Information
2010	PUBLISHASAP LLC	Cole Information
	INTERTISE	Cole Information
	SHEPARD STONE & ASSOC	Cole Information
2005	SHEPARD STONE & ASSOCIATES	Cole Information
	NOBLETT & ASSOCIATES INC	Cole Information
2000	ST FRANCIS COMMUNITY HEALTH CENTER	Cole Information
1995	LOUIS FIGUEROA LAW OFFICES	Cole Information
	MURRAY, JOSEPH F	Cole Information
1992	CRISCIONE ROSE-ANN ATTORNEY	Cole Information
	MURRAY JOSEPH F ATTY	Cole Information

239 SE 13TH ST

Year	Uses	Source
2014	BETH MLECZKOWSKI	Cole Information

300 SE 13TH ST

Year	Uses	Source
2020	WHITELOCK & ASSOC PA	EDR Digital Archive
	A A LEGAL SUPPORT SVC INC	EDR Digital Archive
	TRANSREGIONAL MARKETING INC	EDR Digital Archive
2017	WHITELOCK ASSOC	Cole Information

DRAFT

Year	Uses	Source
2010	WHITELOCK & ASSOC	Cole Information
	LEVY & LEVY LAW OFFICE PA	Cole Information
2005	WHITELOCK & ASSOCIATES PA	Cole Information
2000	WEST ROBERT E INS	Cole Information
	WHITELOCK & ASSOCIATES PA	Cole Information
	C WHITELOCK	Cole Information
	TODD SHULBY	Cole Information
1995	BOB WEST	Cole Information
	GOLDEN RULE	Cole Information
	ROBERT O CASH & ASSOC	Cole Information
	IRWIN E HIRSCHHORN CPA	Cole Information
	VANDER BURG & ASSOC INSURANCE	Cole Information
	WEST, ROBERT E	Cole Information
	CASH, P	Cole Information
	HIRSCHHORN, IRWIN E	Cole Information
1992	CASH ROBERT O & ASSOCIATES INS	Cole Information
	WEST BOB INS	Cole Information
	HIRSCHHORN IRWIN CPA	Cole Information
	VANDERBURG, JACK	Cole Information
	WEST, BOB	Cole Information
	HIRSCHHORN, IRWIN E	Cole Information

301 SE 13TH ST

Year	Uses	Source
2000	RALPH CLARK	Cole Information

310 SE 13TH ST

Year	Uses	Source
2017	WILLIAM ALLEN G ATTORNEY AT LAW	Cole Information
	S VALANCY STEVEN PA	Cole Information
2014	G WILLIAM ALLEN ATTORNEY AT LAW	Cole Information
	STEVEN S VALANCY PA	Cole Information
	LAW OFFICES OF MARIE A LURIE PA	Cole Information
2010	MARIE A LURIE PA LAW OFFICES	Cole Information

DRAFT

Year	Uses	Source
2010	JAMES W KNIGHT JR PA	Cole Information
2005	G WILLIAM ALLEN JR	Cole Information
	CRAIG K SATCHELL PA	Cole Information
	JAMES W KNIGHT JR PA	Cole Information
2000	KNIGHT JAMES W JR ATTORNEY	Cole Information
	ALLEN G WILLIAM JR ATTORNEY	Cole Information
	SATCHELL CRAIG K PA	Cole Information
1995	CRUZ & GORDON	Cole Information
	ILISSA GORDON	Cole Information
	JAMES W KNIGHT JR & ASSOCIATES	Cole Information
	G WILLIAM ALLEN JR	Cole Information
	KNIGHT, JAMES W JR	Cole Information
	SATCHELL, CRAIG	Cole Information
	ALLEN, G W JR	Cole Information
1992	CRUZ & GORDON PA	Cole Information

311 SE 13TH ST

Year	Uses	Source
2020	JENNINGS & VALENCY PA	EDR Digital Archive
	314 S E 13TH STREET INC	EDR Digital Archive
	CAROLYN CATAROZZOLI	EDR Digital Archive
	STEVEN VALANCY	EDR Digital Archive
	ROBERT JENNINGS	EDR Digital Archive
	LAUREN VALANCY	EDR Digital Archive
2017	VALANCY STEVEN S ATTY	Cole Information
	ROBERT L JENNINGS ATTY	Cole Information
	JENNINGS & VALENCY PA	Cole Information
	JENNINGS & VALANCY PA	Cole Information
2014	JENNINGS & VALANCY PA	Cole Information
	VALANCY STEVEN S ATTY	Cole Information
	JENNINGS ROBERT L ATTY	Cole Information
2010	JENNINGS & VALANCY PA	Cole Information
2005	GUARDIAN ALARM OF FLORIDA LLC	Cole Information

DRAFT

Year	Uses	Source
2000	COWART DEBORAH FRANZA PHD	Cole Information
1995	CENTER FOR PSYCHOLOGICAL SVC	Cole Information
	OCCUPANT UNKNOWNN	Cole Information
1992	CENTER FOR PSYCHOLOGICAL &	Cole Information
	LEONE SAMUEL P MD	Cole Information

314 SE 13TH ST

Year	Uses	Source
2014	KIM KOBAYASHI	Cole Information
2010	KIM KOBAYASHI	Cole Information
2005	KIM KOBAYASHI	Cole Information
2000	TOM KOBAYASHI	Cole Information
1995	KOBAYASHI, TOM	Cole Information
1992	KOBAYASHI, TOM	Cole Information

315 SE 13TH ST

Year	Uses	Source
2020	BROWARD KIDNEY CONSULTANTS	EDR Digital Archive
	PARTAP JR CLEMENT M	EDR Digital Archive
	SPECIALISTS IN NEPHROLOGY	EDR Digital Archive
2017	ROBERT MD CUELI PA	Cole Information
2005	NEPHRO MEDICAL INC	Cole Information
2000	OROURKE AIDEN MD	Cole Information
1995	AIDEN OROURKE MD	Cole Information
	OROURKE, AIDEN	Cole Information
1992	O'ROURKE AIDEN MD GENERAL SURGEON	Cole Information

323 SE 13TH ST

Year	Uses	Source
2014	LAWRENCE DUGAN	Cole Information
2010	LAWRENCE KARP	Cole Information

350 SE 13TH ST

Year	Uses	Source
2000	MATAJI KING	Cole Information

DRAFT

380 SE 13TH ST

Year	Uses	Source
2010	CHARLES WHITELOCK	Cole Information
2005	CHARLES WHITELOCK	Cole Information

401 SE 13TH ST

Year	Uses	Source
2020	SEAGRAVE GROUP REALTY	EDR Digital Archive

419 SE 13TH ST

Year	Uses	Source
2020	UNITED PRESENCE LLC	EDR Digital Archive

499 SE 13TH ST

Year	Uses	Source
2020	SIX SILVER SPIDERS LLC	EDR Digital Archive
	WHEELER APPRAISAL ASSOC-SOUTH	EDR Digital Archive

619 SE 13TH ST

Year	Uses	Source
2010	OCCUPANT UNKNOWN	Cole Information
2005	OCCUPANT UNKNOWN	Cole Information
2000	LINDA SCHRYVER	Cole Information
1995	SCHRYVER, LINDA J	Cole Information
1992	SCHRYVER, LINDA J	Cole Information

SE 1ST AVE

1205 SE 1ST AVE

Year	Uses	Source
1995	OCCUPANT UNKNOWNN	Cole Information

1209 SE 1ST AVE

Year	Uses	Source
1995	OCCUPANT UNKNOWNN	Cole Information

DRAFT

1212 SE 1ST AVE

Year	Uses	Source
2020	SODACI PHARMACEUTICALS LLC	EDR Digital Archive
	TARTACK CHIROPRACTIC-WELLNESS	EDR Digital Archive
2010	TARTACK CHIRO & WELLNESS CTR	Cole Information
2005	MANN ROBERT J DC	Cole Information
	SOUTH ANDREWS CHIROPRACTIC CENTER	Cole Information
	PEGGY NELSON	Cole Information
	KOBELLY INC	Cole Information
2000	DESPIES KEVIN J ATTORNEY	Cole Information
1995	JAY S WEISS	Cole Information
	CRAIG W LEKACH	Cole Information
	LEKACH & KLITZNER	Cole Information
	CRAIG, LEKACH W	Cole Information
	KLITZNER, JAY M	Cole Information
	WEISS, JAY S	Cole Information
1992	WEISS JAY S PA ATTY	Cole Information
	CRAIG LEKACH PA ATTY	Cole Information
	LEKACH, CRAIG W	Cole Information
	WEISS, JAY S	Cole Information

1213 SE 1ST AVE

Year	Uses	Source
1992	SUMMERS, J M	Cole Information
	MCGRAIL, C R	Cole Information
	GREENSTEIN, JOE	Cole Information

1216 SE 1ST AVE

Year	Uses	Source
2020	ALEXANDER BONE & SPINE INST	EDR Digital Archive
	ALEXANDER LAWRENCE M MD	EDR Digital Archive
2005	LITTLE DIPPERS INC	Cole Information
	WILLIAM S ISENBERG & AQSCT P	Cole Information
	G & L PROPERTIES LL C	Cole Information
	LITTLE DIPPERS DESSERTS	Cole Information

DRAFT

Year	Uses	Source
2005	WILLIAM S ISENBERG AND ASSOCIATES	Cole Information
	ILP DEVELOPMENT AND LENDING LL	Cole Information
1995	OCCUPANT UNKNOWNN	Cole Information

1217 SE 1ST AVE

Year	Uses	Source
2020	GALEN CRADDOCK	EDR Digital Archive
	LESLIE SCHNEIDER	EDR Digital Archive
2017	KRISTEN ENGELMANN	Cole Information
2014	DEREK SHAMBORA	Cole Information
	KRISTEN ENGELMANN	Cole Information
2010	ZACHARY HASKINS	Cole Information
	KRISTIE GENTILE	Cole Information
	BRET MORRIS	Cole Information
	TIMOTHY HAGER	Cole Information
2005	MICHELLE CORNELIUS	Cole Information
	TOMMY CHUNG	Cole Information
2000	MELANIE BELL	Cole Information
	ANGELA ELAM	Cole Information
	HUGH MORRIS	Cole Information
	C REILLY	Cole Information
	MICHAEL ZELASKO	Cole Information
1995	BELL, MELANIE	Cole Information
	GIBSON, KELLY M	Cole Information
1992	HAYES, TIMOTHY P	Cole Information
	LOVE, SARALEE	Cole Information
	HERUBIN, SCOTT J	Cole Information

1220 SE 1ST AVE

Year	Uses	Source
2020	MILLENNIUM RESOURCES GROUP INC	EDR Digital Archive
2005	MILLENIUM RESOURCES GROUP INC	Cole Information
	COUNTER INTELLIGENCE SERVICES	Cole Information
2000	STRIVING STUDENT MOVING & STORAGE	Cole Information

DRAFT

Year	Uses	Source
2000	MICHAEL KOZLOWSKI	Cole Information
	NICH DALTORIO	Cole Information
1995	MCCRADY, M	Cole Information
1992	MCCRADY, JAMES H	Cole Information
	GOOD, J	Cole Information

1222 SE 1ST AVE

Year	Uses	Source
2020	SHIRLEY BAWIDAMANN	EDR Digital Archive
	FRANK BAWIDAMANN	EDR Digital Archive
	ANTHONY BAWIDAMANN	EDR Digital Archive
2017	TONY BAWIDAMANN	Cole Information
2014	TONY BAWIDAMANN	Cole Information
2010	OCCUPANT UNKNOWN	Cole Information
2005	ANTHONY BAWIDAMANN	Cole Information
2000	ANTHONY BAWIDAMANN	Cole Information
1995	BAWIDAMANN, ANTHONY O	Cole Information
1992	BAWIDAMANN A O	Cole Information
	BAWIDAMANN, ANTHONY O	Cole Information

1228 SE 1ST AVE

Year	Uses	Source
1995	MULVEY, BERNARD	Cole Information
1992	LERBS, DAVID	Cole Information
	CASEY, L J	Cole Information

1229 SE 1ST AVE

Year	Uses	Source
2020	DAMON DEWEERDT	EDR Digital Archive
	ERNESTO ROSA	EDR Digital Archive
	ALEXANDRA OJEDA	EDR Digital Archive
	CINDY MAGALA	EDR Digital Archive
2017	DAMON DEWEERDT	Cole Information
	ALEXANDRA OJEDA	Cole Information

DRAFT

Year	Uses	Source
2017	TIM THORNE	Cole Information
2014	DAMON DEWEERDT	Cole Information
	TIMOTHY THORNE	Cole Information
2005	B BROGE	Cole Information
	ROSO ROSE	Cole Information
2000	SUSAN PAGEY	Cole Information
	G GIBREAL	Cole Information
	JOSEPH ROSE	Cole Information
	TIM THORNE	Cole Information
1995	TESSIER, THOMAS	Cole Information
	THORNE, TIM	Cole Information
1992	PARKS, ARTHUR O	Cole Information

1231 SE 1ST AVE

Year	Uses	Source
2014	ANNE LIND	Cole Information
2005	DONNE HUSON	Cole Information
1992	SIVILLO, S	Cole Information
	JENNINGS, CONNIE	Cole Information
	BYRNE, K	Cole Information
	MITCHELL, MONICA L	Cole Information
	MINIHAN, L	Cole Information
	ROUMEGOUX, MICHELE	Cole Information
	WEISSBACH, TOM	Cole Information
	MCCORVIE, S	Cole Information
	WISE, V L	Cole Information

SE 2ND AVE

700 SE 2ND AVE

Year	Uses	Source
2010	OCCUPANT UNKNOWN	Cole Information
2005	OCCUPANT UNKNOWN	Cole Information
2000	YOSSEF BARGIL	Cole Information

DRAFT

Year	Uses	Source
2000	WALTER CAMPBELL	Cole Information

702 SE 2ND AVE

Year	Uses	Source
2010	PHILIP DISQUE	Cole Information
2005	OCCUPANT UNKNOWN	Cole Information
2000	ELI SALHOVE	Cole Information
1995	WALTERS, N J	Cole Information
1992	ALMOND, DENISE	Cole Information

705 SE 2ND AVE

Year	Uses	Source
1995	OCCUPANT UNKNOWNN	Cole Information

706 SE 2ND AVE

Year	Uses	Source
1995	MORIN, K E	Cole Information

710 SE 2ND AVE

Year	Uses	Source
2010	M COLEN	Cole Information
2005	M COLEN	Cole Information
2000	OCCUPANT UNKNOWN	Cole Information

711 SE 2ND AVE

Year	Uses	Source
2020	WILLIAM COYLE	EDR Digital Archive
	D FAZIO	EDR Digital Archive
2017	WILLIAM COYLE	Cole Information
2014	WILLIAM COYLE	Cole Information
2010	WILLIAM EMERY	Cole Information
2005	D HAILY	Cole Information
2000	D HAILY	Cole Information
1995	COYLE, WILLIAM	Cole Information
1992	HAILEY, D	Cole Information

DRAFT

713 SE 2ND AVE

Year	Uses	Source
2017	ERNEST MOTHERSHED	Cole Information
2014	ERNEST MOTHERSHED	Cole Information
2010	ERNEST MOTHERSHED	Cole Information
2005	ERNEST MOTHERSHED	Cole Information
2000	ERNEST MOTHERSHED	Cole Information
1995	OCCUPANT UNKNOWNN	Cole Information
1992	SIMMONS, HENRY	Cole Information

715 SE 2ND AVE

Year	Uses	Source
2000	OCCUPANT UNKNOWN	Cole Information
1995	NAGEL, JAMES	Cole Information

760 SE 2ND AVE

Year	Uses	Source
2010	MARIA MORENO	Cole Information

777 SE 2ND AVE

Year	Uses	Source
1995	HEBENDANZ, INGRID M	Cole Information

800 SE 2ND AVE

Year	Uses	Source
2020	WILFRED HEARN	EDR Digital Archive
2017	EUGENE HEARN	Cole Information
2014	MARIO RAMOS	Cole Information
2005	BARBARA STICKLER	Cole Information
2000	OCCUPANT UNKNOWN	Cole Information

804 SE 2ND AVE

Year	Uses	Source
2020	ANTHONY CRISANTE	EDR Digital Archive
	TASHA LOWRY	EDR Digital Archive
2010	ANTHONY CRISANTE	Cole Information

DRAFT

Year	Uses	Source
2005	ANTHONY CRISANTE	Cole Information
2000	L HENRY	Cole Information

808 SE 2ND AVE

Year	Uses	Source
2010	OCCUPANT UNKNOWN	Cole Information
2005	WILLIAM VREELAND	Cole Information
2000	WILLIAM VREELAND	Cole Information
1995	VREELAND, WILLIAM	Cole Information
1992	VREELAND, WILLIAM	Cole Information

810 SE 2ND AVE

Year	Uses	Source
2000	OCCUPANT UNKNOWN	Cole Information
1995	MACCHIA, JOHN	Cole Information

814 SE 2ND AVE

Year	Uses	Source
2017	THOMAS WILSON	Cole Information
2014	JAMES WILSON	Cole Information
2010	JAMES WILSON	Cole Information
2005	JAMES WILSON	Cole Information
2000	THOMAS WILSON	Cole Information
1995	OCCUPANT UNKNOWNN	Cole Information

817 SE 2ND AVE

Year	Uses	Source
2020	SMART REAL ESTATE 62 LLC	EDR Digital Archive
	ENGINEERING FOR KIDS-BROWARD	EDR Digital Archive
	JOB PROPELLER LLC	EDR Digital Archive
	ASHLEY MITCHAM	EDR Digital Archive
	AVIS JOHN	EDR Digital Archive
	JOHN KENNEALLY	EDR Digital Archive
	SCOTT WILLIAMS	EDR Digital Archive
	NICOLE GAYNOR	EDR Digital Archive

DRAFT

FINDINGS

Year	Uses	Source
2020	SETH DONAHOE	EDR Digital Archive
	AMY HIERS	EDR Digital Archive
	ALEXEY SOROKIN	EDR Digital Archive
	SIMON NORRIS	EDR Digital Archive
	TYLER PEELER	EDR Digital Archive
	ANTONIO INACIO	EDR Digital Archive
	CODY GIBSON	EDR Digital Archive
	CHRISTOPHER WISE	EDR Digital Archive
	DANIEL BUCHANAN	EDR Digital Archive
	TRAYNOR AUSTIN	EDR Digital Archive
	DUANE HIERS	EDR Digital Archive
	YIGIT OZCELIK	EDR Digital Archive
	DAVID EATMON	EDR Digital Archive
	JOHN MALINA	EDR Digital Archive
	MARIANNE DUNLOP	EDR Digital Archive
	STEVEN MELIA	EDR Digital Archive
	JUSTIN EMERT	EDR Digital Archive
	MICHAEL SIKUCINSKI	EDR Digital Archive
	ERIC SAENZ	EDR Digital Archive
	MELANIE BREWSTER	EDR Digital Archive
	JOY CARTER	EDR Digital Archive
	JILLIAN LARKIN	EDR Digital Archive
	SARAH WARD	EDR Digital Archive
	GUSTAVO GARRIDO	EDR Digital Archive
	REGINALD JACOBS	EDR Digital Archive
	DELLA PHILLIPS	EDR Digital Archive
	ARKADIY LERNER	EDR Digital Archive
	DENISE LILES	EDR Digital Archive
	ROBERT OTERO	EDR Digital Archive
	ALEXANDER LOMBARDO	EDR Digital Archive
	JAVIER RUIZ	EDR Digital Archive
	GARFIELD WRIGHT	EDR Digital Archive

DRAFT

Year	Uses	Source
2020	ROCCO MARUCCI	EDR Digital Archive
	KIARRA SEQUETE	EDR Digital Archive
	COURTNEY MAY	EDR Digital Archive
	KIRK ALEONG	EDR Digital Archive
	BEARON LILES	EDR Digital Archive
	MACK RYAN	EDR Digital Archive
	JENNIFER LOR	EDR Digital Archive
	GREGORY PAPPAS	EDR Digital Archive
	ERICA KIM	EDR Digital Archive
	SCOTT GRAYNER	EDR Digital Archive
	SHIVA COX	EDR Digital Archive
	JOSEPH FARIS	EDR Digital Archive
	JHOSELYN LAYA	EDR Digital Archive
	KYLE PLACHTA	EDR Digital Archive
	CAROLINE DADOWSKI	EDR Digital Archive
	CHRISTOPHER THOMAS	EDR Digital Archive
2014	FERNANDO ZEPEBA	Cole Information
2010	FERNANDO ZEPEBA	Cole Information
	KEN GRIFFIN	Cole Information
2000	DANIEL GARMENDIA	Cole Information
	ADAM FINE	Cole Information
1995	STWALKES, A	Cole Information
	SULLIVAN, RYAN	Cole Information
	CARBONI, N H	Cole Information

825 SE 2ND AVE

Year	Uses	Source
2010	GEORGE WINSLOW	Cole Information
2005	GEORGE WINSLOW	Cole Information

826 SE 2ND AVE

Year	Uses	Source
2014	OLAU HINKE	Cole Information
2010	OLAU HINKE	Cole Information

DRAFT

909 SE 2ND AVE

Year	Uses	Source
2010	MILLIE EVANS	Cole Information
2005	ROBERT EVANS	Cole Information

915 SE 2ND AVE

Year	Uses	Source
2000	OCCUPANT UNKNOWN	Cole Information

920 SE 2ND AVE

Year	Uses	Source
2000	IOLA BOWLES	Cole Information

923 SE 2ND AVE

Year	Uses	Source
2010	DOUGLAS DUKE ELECTRIC	Cole Information

959 SE 2ND AVE

Year	Uses	Source
1995	BASS, RAYMOND D	Cole Information
	EDWARDS, LYDIA M	Cole Information

961 SE 2ND AVE

Year	Uses	Source
1995	STOECKEL, ANNA	Cole Information

977 SE 2ND AVE

Year	Uses	Source
2017	ROBERT PIERCE	Cole Information
2014	ROBERT PIERCE	Cole Information
2010	OCCUPANT UNKNOWN	Cole Information
2005	OCCUPANT UNKNOWN	Cole Information
2000	N GOLDINGAY	Cole Information

979 SE 2ND AVE

Year	Uses	Source
2020	ROBERT AUSTIN	EDR Digital Archive
2014	ROBERT AUSTIN	Cole Information

DRAFT

Year	Uses	Source
2010	M ANDERSON	Cole Information
2005	OCCUPANT UNKNOWN	Cole Information
2000	DONALD FAVA	Cole Information

1101 SE 2ND AVE

Year	Uses	Source
2010	ELIZEU SILVA	Cole Information

1110 SE 2ND AVE

Year	Uses	Source
2014	HENRY ECCLESTON	Cole Information

1112 SE 2ND AVE

Year	Uses	Source
2014	JONATHAN RANCE	Cole Information

1126 SE 2ND AVE

Year	Uses	Source
2020	WILLIAM HUDSON	EDR Digital Archive
2017	WILLIAM HUDSON	Cole Information
2014	WILLIAM HUDSON	Cole Information
2010	WILLIAM HUDSON	Cole Information
2005	WILLIAM HUDSON	Cole Information
2000	WILLIAM HUDSON	Cole Information
1995	HUDSON, WILLIAM B JR	Cole Information
1992	HUDSON, WILLIAM B JR	Cole Information

1131 SE 2ND AVE

Year	Uses	Source
2020	JAIME MACIAS	EDR Digital Archive
	MICHEAL BERRIOS	EDR Digital Archive
	CHRISTOPHER WILLIAMSON	EDR Digital Archive
2017	EXECUTIVE VIP CORP	Cole Information
2010	VECTOR SECURITY	Cole Information
2005	JAMES WRIGHT	Cole Information
2000	OCCUPANT UNKNOWN	Cole Information

DRAFT

Year	Uses	Source
1995	SOUTH FLORIDA MEDICAL IMAGING	Cole Information
1992	RUSH MICHAEL MD	Cole Information

1132 SE 2ND AVE

Year	Uses	Source
2020	CHANGING VISION COUNSELING SVC	EDR Digital Archive
	HUTCHINSON FRANCES J	EDR Digital Archive
	JASON B BARNETT LAW OFFICES	EDR Digital Archive
	JASON BARNETT	EDR Digital Archive
2017	LAW OFFICES OF JASON G BARNETT PA	Cole Information
	CHANGING VISION	Cole Information
2014	CHANGING VISION	Cole Information
2010	JASON BARNETT LAW OFFICES	Cole Information
	CHANGING VISION	Cole Information
2005	HUGO A RODRIGUEZ	Cole Information
	ALB LEGAL SERVICES LLC	Cole Information
	JASON G BARNETT	Cole Information
2000	WEISS SEROTA & HELFMAN PA	Cole Information

1140 SE 2ND AVE

Year	Uses	Source
2017	JACK TUTER	Cole Information
2014	JACK TUTER	Cole Information
2010	JACK TUTER	Cole Information
2005	LAW OFFICES JACK B TUTER PA	Cole Information
	JACK TUTER	Cole Information
2000	JACK TUTER	Cole Information
1995	TUTER, JACK	Cole Information
1992	TUTER, JACK B	Cole Information

1141 SE 2ND AVE

Year	Uses	Source
2020	LINDSAY'S HOUSE FOUNDATION INC	EDR Digital Archive
	REAL ESTATE ATTY JOSEPH HUGHES	EDR Digital Archive

DRAFT

Year	Uses	Source
2020	LAWRENCE BOHANNON	EDR Digital Archive
2017	BOHANONN ROGERS & PACELLA	Cole Information
2014	BOHANNON ROGERS & PACELLA	Cole Information
2010	BOHANNON ROGERS & PACELLA	Cole Information
2005	BOHANNON & ROGERS	Cole Information
	BROWARD RENTS INC	Cole Information
	BOHANNON ROGERS & ARONSON	Cole Information
2000	ROGERS ROBERT C JR ATTORNEY	Cole Information
	SCHOFIELD NICHOLE L ATTORNEY	Cole Information
	BOHANNON ROGERS & SEIDEN ATTORNEY	Cole Information
	SEIDEN MARLA ARONSON ATTORNEY	Cole Information
1995	BOHANNON & ROGERS	Cole Information
	MITCHELL E FOX	Cole Information
	ROBERT C ROGERS JR	Cole Information
	ROGERS, ROBERT C JR	Cole Information
	FOX, M E	Cole Information
	BOHANNON, L J	Cole Information
1992	ARMATER LISE S ATTY	Cole Information

1211 SE 2ND AVE

Year	Uses	Source
2020	GIPPS VERONICA S MD	EDR Digital Archive
	VERONICA GIPPS	EDR Digital Archive
2010	GIPPS VERONICA S MD	Cole Information
	WALD DAVID A	Cole Information
2005	VERONICA S GIPPS MD	Cole Information
2000	OCCUPANT UNKNOWN	Cole Information
1995	OCCUPANT UNKNOWNN	Cole Information

1212 SE 2ND AVE

Year	Uses	Source
2020	MURPHY LAW	EDR Digital Archive
	ROBERT W MURPHY LAW OFFICE	EDR Digital Archive
	KARIN MURPHY	EDR Digital Archive

DRAFT

Year	Uses	Source
2020	ROBERT MURPHY	EDR Digital Archive
2017	W MURPHY ROBERT ESQUIRE	Cole Information
2010	ROBERT W MURPHY LAW OFFICES	Cole Information
2005	ROBERT W MURPHY	Cole Information
1995	LARRY A KARNS LAW OFFICES	Cole Information
	JOHNSON, J	Cole Information

1215 SE 2ND AVE

Year	Uses	Source
2020	SUGAR & SPICE BOUDOIR PHOTO	EDR Digital Archive
	DDPHOTOGRAPHER	EDR Digital Archive
	FORT LAUDERDALE HEADSHOTS	EDR Digital Archive
	KENT J FOX CPA	EDR Digital Archive
	MILLENNIUM REALTY ADVISORS	EDR Digital Archive
	MADISON REALTY INVESTORS	EDR Digital Archive
	PROFESSIONAL FINANCIAL ACCTG	EDR Digital Archive
2017	DD PHOTOGRAPHER	Cole Information
	LACKEY WALTER MS LMHC	Cole Information
	MADISON REALTY INVESTORS	Cole Information
	PROFESSIONAL FINANCIAL ACCOUNTING IN	Cole Information
2014	DD PHOTOGRAPHER	Cole Information
	MADISON REALTY INVESTORS	Cole Information
	YVONNE SANANDRESMORTGAGE BROKER	Cole Information
	LACKEY WALTER MS LMHC	Cole Information
	PROFESSIONAL FINANCIAL ACCOUNTING IN	Cole Information
2010	SMART ADVANTAGE	Cole Information
	MILLENNIUM REALTY ADVISORS	Cole Information
	MADISON REALTY INVESTORS	Cole Information
	SUNCOAST MORTGAGE SVCFL INC	Cole Information
	INDIGENOUS SELECTIONS	Cole Information
	PROFESSIONAL FINANCIAL ACCTNG	Cole Information

DRAFT

FINDINGS

Year	Uses	Source
2005	MITCHELL GRANAT PA	Cole Information
	BEAUTIFUL CORNERS FURNITURE CO	Cole Information
	NATIONAL BONDING	Cole Information
	NB GENERAL AGENCY INC	Cole Information
	RIVERLAND ESTATES DEVELOPMENT LLC	Cole Information
	RIVERLAND ESTATES DVLPMNT LLC	Cole Information
	DEREK CLAYTON BROWN	Cole Information
	BROWARD MILITARY ACADEMY CHART SCHOO	Cole Information
	BEAUTIFUL CORNERS FURNITURE CO INC	Cole Information
	PROFESSIONAL FINANCIAL ACCOUNTING IN	Cole Information
2000	BROWN DC & COMPANY INCORPORATED INS	Cole Information
	JIM TODD INSURANCE & LAND COMPANY	Cole Information
	CARLTON BLAKE M ATTORNEY	Cole Information
	BASS DANIEL B MEDIATION	Cole Information
1995	CHRIS T MANCINO	Cole Information
	WILLIAM H MC GILL MD	Cole Information
	TAMELA J STULTS	Cole Information
	CHARLES W MC KINLEY	Cole Information
	PHILIP J GOUZE	Cole Information
	ROBERT M SCHIMMEL	Cole Information
	WALTER G LACKEY	Cole Information
	FORT LAUDERDALE COUNSELING SVC	Cole Information
	CHARLES PETTIT	Cole Information
	MCGILL, WILLIAM H	Cole Information
	PETTIT, CHARLES	Cole Information
	MCKINLEY, CHARLES W	Cole Information
	SCHIMMEL, ROBERT M	Cole Information
	BLAKE, E	Cole Information
	MANCINO, CHRIS	Cole Information
	LACKEY, WALTER	Cole Information
	CEASE, KAREN	Cole Information

DRAFT

Year	Uses	Source
1995	GOUZE, PHILIP J	Cole Information
	KELLEY, ROBERT P	Cole Information
	STULTS, TAMELA J	Cole Information
	MIDDLEBROOKS, MARK	Cole Information
1992	STULTS TAMELA J ATTY	Cole Information
	PETTIT CHAS PA ATTY	Cole Information
	MANCINO CHRIS ATTY	Cole Information
	BLAKE ELIZABETH PHD	Cole Information
	GOUZE PHILIP J ATTY	Cole Information
	MCKINLEY CHARLES W ATTORNEY	Cole Information
	BLAKE, E	Cole Information
	CEASE, KAREN	Cole Information
	KELLEY, ROBERT P	Cole Information

1216 SE 2ND AVE

Year	Uses	Source
2014	OSVALDO NAVARRO	Cole Information
2010	OCCUPANT UNKNOWN	Cole Information
2005	OSVALDO NAVARRO	Cole Information
2000	OCCUPANT UNKNOWN	Cole Information
1995	MCGRATH, DON	Cole Information
1992	CLAYBORN, JAY	Cole Information

1225 SE 2ND AVE

Year	Uses	Source
2020	ERUDITE PROPERTIES LLC	EDR Digital Archive
	CHARTER SCHOOL OF EXCELLENCE	EDR Digital Archive
	CHARTER SCHOOL SVC CORP	EDR Digital Archive
2005	AMNM INC	Cole Information
	BUSCHEL CARTER SCHWARTZREICH & YATES	Cole Information
2000	FITZGERALD DESIGNER BUILDERS	Cole Information
	FITZGERALD GROUP INCORPORATED THE	Cole Information
1995	JAMES CHRISTOPHER & CO	Cole Information

DRAFT

Year	Uses	Source
1995	WALDERA, C B	Cole Information
1992	DALLAS RONALD K PA	Cole Information

1234 SE 2ND AVE

Year	Uses	Source
2014	GUSTIN JEGEANOEL	Cole Information
2010	GUSTIN JEGEANOEL	Cole Information

SE 2ND AVE STE 101

1215 SE 2ND AVE STE 101

Year	Uses	Source
2020	MARANDA PREVATT	EDR Digital Archive

SE 3 AVE

1119 SE 3 AVE

Year	Uses	Source
2014	ORTNER KENNETH CPA	Cole Information

1131 SE 3 AVE

Year	Uses	Source
2014	ROE MINOR REALTY	Cole Information

1244 SE 3 AVE

Year	Uses	Source
2014	SIMONS & SPATZ PA	Cole Information

SE 3RD AVE

621 SE 3RD AVE

Year	Uses	Source
1992	CAPITAL BANK DOWNTOWN FT LAUDERDALE	Cole Information
	CAPITAL BANK REGIONAL OFFICE	Cole Information

DRAFT

633 SE 3RD AVE

Year	Uses	Source
2020	PRECISION GOLF GROUP IN	EDR Digital Archive
	SALANTRIE EDWARD	EDR Digital Archive
	LAW OFFICE MICHELLE COHEN LEVY	EDR Digital Archive
	HARMELIN LAW	EDR Digital Archive
	AIRD JAIME A ATY	EDR Digital Archive
	QUINN LAW PA	EDR Digital Archive
	PETRI WIRELESS CO	EDR Digital Archive
	RUDENBERG & GLASSER PA	EDR Digital Archive
	WARRANT FIRM P A	EDR Digital Archive
	RODERMAN & WHITE LLC	EDR Digital Archive
	KATHERINE CORRIGAN LAW OFFICE	EDR Digital Archive
	COVE LAW	EDR Digital Archive
	BARRY RODERMAN & ASSOC	EDR Digital Archive
	AXTIN INC	EDR Digital Archive
	VG LAW GROUP LLP	EDR Digital Archive
	SABRINA VISRAM PA	EDR Digital Archive
	CHOICE REPORTING	EDR Digital Archive
	UNITED REPORTING	EDR Digital Archive
	UNITED VIDEO	EDR Digital Archive
	VALDES LAW FIRM PA	EDR Digital Archive
	FLORIDA WOMEN'S LAW CTR LLC	EDR Digital Archive
	RUSSELL J WILLIAMS LAW FIRM	EDR Digital Archive
	BACCHUS LAW FIRM	EDR Digital Archive
	MALIBU INVESTMENT LLC	EDR Digital Archive
	CAPALBO RICHARD LAW OFFICES	EDR Digital Archive
	LAW OFFICE OF A RANDALL HAAS	EDR Digital Archive
	JULIE'S ADVENTURE INC	EDR Digital Archive
	DYNASTY TITLE SVC OF FLORIDA	EDR Digital Archive
	PRESSER LAW GROUP	EDR Digital Archive
	ROBINSON JEFF N ATY	EDR Digital Archive
	D & R PROPERTY PARTNERS LLC	EDR Digital Archive

DRAFT

FINDINGS

Year	Uses	Source
2020	J DAVID BOGENSCHUTZ & ASSOC PA	EDR Digital Archive
	JACLYN ERICA BROUDY ATTY	EDR Digital Archive
	WEEKES LAW PL	EDR Digital Archive
	DAVID J SOBEL ESQ	EDR Digital Archive
	HIBBERD BLAINE H ATY	EDR Digital Archive
	LAW OFFICES OF ED SALANTRIE	EDR Digital Archive
	LAW 301 INC	EDR Digital Archive
2017	LAW 301 INC	Cole Information
	LAW OFFICES OF STUART SMITH	Cole Information
	THE LAW OFFICES OF ALAN J BRAVERMAN	Cole Information
	BROWN ROMAINE PA	Cole Information
	CHRISTOPHER D HALE PA	Cole Information
	DAVIDA SAYS	Cole Information
	DAWSON & FINKELSTEIN	Cole Information
	JEFF N ROBINSON PA	Cole Information
	MOLLICA KIM P A	Cole Information
	RANDALL A HAAS PA	Cole Information
	EDWARD SALANTRIE PA	Cole Information
	KIM MOLLICA PA	Cole Information
	QUINN LAW PA	Cole Information
	RUDENBERG & GLASSER PA	Cole Information
	VALDES LAW FIRM PA	Cole Information
	DIMAGGIO LAW OFFICES PA	Cole Information
	MARIAN LINDQUIST PA	Cole Information
	AJ AMOROSO PA	Cole Information
	BASS REPORTING SERVICE INC	Cole Information
	CENTURY AIR INC	Cole Information
	DIGATI PHILIP A PA ATTY	Cole Information
	VINCENT E SCHINDELER	Cole Information
	BLAINE H HIBBERD PA	Cole Information
	CHRISTOPHER W POLE ATTY	Cole Information
	JOSEPH R DAWSON PA	Cole Information

DRAFT

FINDINGS

Year	Uses	Source
2017	SILANTRIE EDWARD	Cole Information
	THE LAW FIRM OF RUSSELL J WILLIAMS	Cole Information
	FINE GARY ROBERT ATTY	Cole Information
	MINEO & MINEO PA	Cole Information
	NICNICK DAVID	Cole Information
	JEFF ROBINSON	Cole Information
	AJ AMOROSO	Cole Information
2014	COHN ANGELA ATTY	Cole Information
	KULATZ CONRAD S ATTY	Cole Information
	ROBINSON JEFF N PA	Cole Information
	TOMCHIN JASON	Cole Information
	LAW OFFICES OF STUART SMITH	Cole Information
	MANNO STEPHEN	Cole Information
	ZIPPAY HENRY R JR ATTY	Cole Information
	AMOROSO AJ PA	Cole Information
	HAAS RANDALL A PA	Cole Information
	LAW 301 INC	Cole Information
	LAW OFFICE OF JONATHAN B KASEN PA	Cole Information
	MOLLICA KIM P A	Cole Information
	POLE CHRISTOPHER W ATTY	Cole Information
	HAAS HERBERT L	Cole Information
	MINEO PETER JOHN	Cole Information
	ESLINGER GARETT	Cole Information
	VALDES LAW FIRM PA	Cole Information
	CATALDO ROLAND N ATTY	Cole Information
	DIMAGGIO LAW OFFICES PA	Cole Information
	BASS REPORTING INC	Cole Information
	BASS REPORTING SERVICE INC	Cole Information
	DIGATI PHILIP A PA ATTY	Cole Information
	SHEPHERD JANET	Cole Information
	BLAINE H HIBBERD PA	Cole Information
	CAPALBO RICHARD M ATTY	Cole Information

DRAFT

FINDINGS

Year	Uses	Source
2014	CENTURY AIR INC	Cole Information
	KUCHINSKY GERALD M ATTY	Cole Information
	JOSEPH R DAWSON PA	Cole Information
	SILANTRIE EDWARD	Cole Information
	CAPALBO RICHARD LAW OFFICES	Cole Information
	COHN SMITH & COHN PA LAW OFFICES OF	Cole Information
	DURDEN GREGORY	Cole Information
	FINE GARY ROBERT ATTY	Cole Information
	MINEO & MINEO PA	Cole Information
	NICNICK DAVID	Cole Information
	WILLIAMS RUSSEL	Cole Information
	JEFF ROBINSON	Cole Information
	HENRY ZIPPAY	Cole Information
	AJ AMOROSO	Cole Information
	CONRAD KULATZ	Cole Information
	PHILIP DIGATI	Cole Information
	ELIAS HILAL	Cole Information
2010	MINEO & DALLAPINA	Cole Information
	FL TRAIL LAWYERS	Cole Information
	FINE GARY R	Cole Information
	REP AIR AVIATION	Cole Information
	DIGATI PHILIP A	Cole Information
	JEFF N ROBINSON PA	Cole Information
	JONATHAN B KASEN LAW OFFICE PA	Cole Information
	SWICKLE & SWICKLE PA	Cole Information
	AMERICAN TITLE CORP	Cole Information
	A J AMOROSO PA	Cole Information
	SHEPARD JANET	Cole Information
	HOWES JOHN R	Cole Information
	UNITED VIDEO & TELECONFERENCE	Cole Information
	RICHARD CAPALBO LAW OFFICES	Cole Information
	ZIPPAY JR HENRY R	Cole Information

DRAFT

FINDINGS

Year	Uses	Source
2010	EDWARD SALANTRIE PA	Cole Information
	TEAM EFFORT REALTY	Cole Information
	JOSEPH R DAWSON LAW OFFICE	Cole Information
	COHN & COHN LAW OFFICES	Cole Information
	JOSEPH P SINDACO LAW OFFICE	Cole Information
	DIMAGGIO LAW OFFICES	Cole Information
	KULATZ CONRAD	Cole Information
	KUCHINSKY GERALD M	Cole Information
	VINCENT E SCHINDELER LAW OFCS	Cole Information
	BLAINE H HIBBERD PA	Cole Information
	BASS REPORTING SVC INC	Cole Information
	MINEO & DELLAPINA	Cole Information
	MARC FINKLESTEIN PA	Cole Information
	ELSINGER GARRETT L	Cole Information
	DAVID J SOBEL ESQ	Cole Information
	MINEO & MINEO	Cole Information
	JEFF ROBINSON	Cole Information
	VINCENT SCHINDELER	Cole Information
	AJ AMOROSO	Cole Information
	RUSSELL WILLIAMS	Cole Information
	GEORGE MAFFEI	Cole Information
	EDWARD SILANTRIE	Cole Information
	RANDALL HAAS	Cole Information
	GARETT ESLINGER	Cole Information
	GERALD KUCHINSKY	Cole Information
	ROLAND CATALDO	Cole Information
	CONRAD KULATZ	Cole Information
	R JOSEPH	Cole Information
	KIM MOLLICA	Cole Information
	PHILIP DIGATI	Cole Information
	JOSEPH SINDACO	Cole Information
	ELIAS HILAL	Cole Information

DRAFT

FINDINGS

Year	Uses	Source
2010	JANET SHEPHERD	Cole Information
	JASON TOMCHIN	Cole Information
2005	RANDALL HAAS	Cole Information
	GREGORY DURDEN	Cole Information
	BASS REPORTING SERVICES INC	Cole Information
	JAMES CURRAN ESQ	Cole Information
	CLAIM CONSULTANTS INC	Cole Information
	POLE CHRISTOPHER W	Cole Information
	EVERY LAST DETAIL INC	Cole Information
	HARMELIN & MARUCCI	Cole Information
	RUSSELL J WILLIAMS	Cole Information
	RON L BAUM	Cole Information
	RAYMOND C MILLER	Cole Information
	GMS IT PARTNERS LLC	Cole Information
	JOHNSON ALEXANDER ATTORNEY	Cole Information
	STEVEN A WAGNER ATTORNEY AT LAW	Cole Information
	HOWES JOHN R	Cole Information
	PRECISION GOLF GROUP INC	Cole Information
	CAPALBO RICHARD & ASSOCIATES PC	Cole Information
	MINOA DEL PINOA	Cole Information
	STEVEN M SWICKLE PA	Cole Information
	SCOTT GRADY	Cole Information
	STUART SMITH	Cole Information
	TEAM EFFORT REALTY	Cole Information
	HOETHKE FREDERICK W	Cole Information
	ROBINSON & PECARO PA	Cole Information
	SCHINDELER VINCENT E LAW OFF	Cole Information
	PRESTIGE PRESSURE CLEANING OF BROWAR	Cole Information
	BLAINE HIBBERD	Cole Information
	VENT AIR LLC	Cole Information
	JOSEPH P SINDACO	Cole Information
	ROBINSON SCHWARTZ & PECARO PA	Cole Information

DRAFT

FINDINGS

Year	Uses	Source
2005	SHIPS & PLANES HOLDINGS INC	Cole Information
	FLORIDA FUNDING SERVICES CORP	Cole Information
	ZIPPAY HENRY R JR	Cole Information
	ROCCO G MARUCCI ESQ	Cole Information
	DAWSON JOSEPH R LAW OFFICE PA	Cole Information
	BEOYACHT INC	Cole Information
	ROLAND N CATALDO	Cole Information
	JANINE A NIXON	Cole Information
	MINEO & DELLAPINA PA	Cole Information
	FINE GARY ROBERT	Cole Information
	LAUDERHILL HOUSING LLC	Cole Information
	ADAMS DIABETICS	Cole Information
	GARRETT ELSINGER PA	Cole Information
	JET BEST LLC	Cole Information
	SUZANNE E WILLIAMS PA	Cole Information
	I NEED IT NOW INC	Cole Information
	TRIAL LAWYERS BUILDING	Cole Information
	DAVID L KAHN PA	Cole Information
	DYKEMA ROGER LAW OFFICES	Cole Information
	ADAM B SWICKLE	Cole Information
	FLORIDA INVESTMENT CORP	Cole Information
	LAW OFFICE OF MAFFEI AND MAFFEI PA	Cole Information
2000	CATALDO ROLAND N ATTORNEY	Cole Information
	BAUM RON L ATTORNEY	Cole Information
	ROBINSON JAMES D ATTORNEY	Cole Information
	SALANTRIE EDWARD G ATTORNEY	Cole Information
	KAY EDWARD M PA ATTORNEY	Cole Information
	VOLLENDER DONALD W ATTORNEY	Cole Information
	PECARO PAUL R ATTORNEY	Cole Information
	GOODMAN ROBERT T ATTORNEY	Cole Information
	SINDACO JOSEPH P ATTORNEY	Cole Information
	SILBER D ROBERT ATTORNEY	Cole Information

DRAFT

FINDINGS

Year	Uses	Source
2000	SCHINDELER VINCENT E ATTORNEY	Cole Information
	SMITH MICHAEL G ATTORNEY	Cole Information
	TEAM EFFORT REALTY	Cole Information
	KULATZ CONRAD ATTORNEY	Cole Information
	LLORENTE CARLOS M ATTORNEY	Cole Information
	SWICKLE ADAM PA	Cole Information
	LAW OFFICE OF JAMES D ROBINSON	Cole Information
	GRADY SCOTT F PA	Cole Information
	CAPALBO RICHARD M ATTORNEY	Cole Information
	GRADY SCOTT F ATTORNEY	Cole Information
	GRASSO GABRIEL L	Cole Information
	WAGNER STEVEN A ATTORNEY	Cole Information
	FINE GARY ROBERT ATTORNEY	Cole Information
	ZIPPAY HENRY R JR ATTORNEY	Cole Information
	HOWES JOHN R ATTORNEY	Cole Information
	KAHN DAVID L ATTORNEY	Cole Information
	CURRAN JAMES ATTORNEY	Cole Information
	BASS REPORTING SERVICE INCORPORATED	Cole Information
	MARUCCI ROCCO G PA	Cole Information
	ARNOLD DAN ATY	Cole Information
	DONAHOE JOHN E ATTORNEY	Cole Information
	KAHN DAVID L PA ATTORNEY	Cole Information
1995	JOSEPH P SINDACO	Cole Information
	BASS REPORTING SVC	Cole Information
	SCOTT F GRADY	Cole Information
	CONRAD KULATZ	Cole Information
	SEAN D HUMMEL	Cole Information
	STANLEY M SACKS	Cole Information
	NATIONAL INSTITUTE LIABILITY	Cole Information
	KEVIN KULICK	Cole Information
	EDWARD M KAY	Cole Information
	ROBERT S HANNAN	Cole Information

DRAFT

FINDINGS

Year	Uses	Source
1995	ROBERT T GOODMAN	Cole Information
	BROWARD COUNTY IMMIGRATION SVC	Cole Information
	RUBIN, BARBARA C	Cole Information
	HUMMEL, SEAN D	Cole Information
	GOODMAN, ROBERT T	Cole Information
	KULATZ, CONRAD	Cole Information
	KAY, EDWARD M	Cole Information
	SMITH, MICHAEL G	Cole Information
	MCCUE, WILLIAM C	Cole Information
	SALANTRIE, EDWARD G	Cole Information
	GIESEKING, KENNETH W	Cole Information
	HANNAN, ROBERT S	Cole Information
	HOWES, JOHN	Cole Information
	ECKSTEIN, DANIEL	Cole Information
	GRADY, SCOTT F	Cole Information
	ZEIDWIG, HOWARD M	Cole Information
	SINDACO, JOSEPH P	Cole Information
	KULIK, KEVIN J	Cole Information
	FINE, GARY R	Cole Information
	MARUCCI, ROCCO G	Cole Information
	MAFFEI, GEORGE	Cole Information
	SACKS, STANLEY M	Cole Information
	HAMMAN, ROBERT	Cole Information
1992	BOYD MARK R ATTY	Cole Information
	BASS REPORTING SVC	Cole Information
	BOGENSCHUTZ J DAVID ATTORNEY	Cole Information
	KAY EDWARD M PA ATTY	Cole Information
	DUPREE NEAL ATTY	Cole Information

640 SE 3RD AVE

Year	Uses	Source
2005	ROBERT HANSEN	Cole Information

DRAFT

641 SE 3RD AVE

Year	Uses	Source
2020	NUTEK ORTHOPEDICS	EDR Digital Archive
2017	NUTEK ORTHOPEDICS	Cole Information
2014	NUTEK ORTHOPEDICS	Cole Information

650 SE 3RD AVE

Year	Uses	Source
2020	8359 SUNUP TRAIL LLC	EDR Digital Archive
	AMERICA'S WHOLESALE LENDER	EDR Digital Archive
	LOMBARDI HOLDINGS 650 LLC	EDR Digital Archive
	GUNDERSEN ANDREA R ATY	EDR Digital Archive
	BRAWER HIRSCH & ASSOC PA	EDR Digital Archive
	MICHAEL HIRSCH	EDR Digital Archive
2017	BRAWER HIRSCH & ASSOC PA	Cole Information
	ANDREA R GUNDERSEN PA ATTY	Cole Information
	INTERNATIONAL CONSULTING & INVESTM	Cole Information
	HIRSCH MICHAEL H ATTORNEY ATTY	Cole Information
2014	BRAWER HIRSCH & ASSOC PA	Cole Information
	INTERNATIONAL CONSULTING & INVESTM	Cole Information
	MICHAEL H HIRSCH PA ATTORNEY	Cole Information
2010	BRAWER HIRSCH & ASSOC PA	Cole Information
	INTERNATIONAL CONSULTING	Cole Information
	HIRSCH MICHAEL H	Cole Information
	DIVORCE WITHOUT FORCE INC	Cole Information
2005	DAVID L HIRSCH	Cole Information
	P & H INVESTMENTS LLC	Cole Information
2000	JORDAN E E DUKE ATTORNEY	Cole Information
1995	E E DUKE JORDAN	Cole Information
	JORDAN, E E	Cole Information
1992	JORDAN E E DUKE ATTY	Cole Information

657 SE 3RD AVE

Year	Uses	Source
2014	MICHAEL HIRSCH	Cole Information

DRAFT

700 SE 3RD AVE

Year	Uses	Source
2020	MARTINEZ FRANCES DO	EDR Digital Archive
	CASSANDRA ESPERANT PHARMD	EDR Digital Archive
	AIDS HEALTHCARE FOUNDATION	EDR Digital Archive
	MOE BRIANA	EDR Digital Archive
	MATHEWS & WALLACE	EDR Digital Archive
	POSITIVE HEALTHCARE	EDR Digital Archive
	AIDS HEALTHCARE FOUNDATION	EDR Digital Archive
	AHF PHARMACY	EDR Digital Archive
	DAVIS DEBORAH L DDS	EDR Digital Archive
	LIY MONICA NP	EDR Digital Archive
	DENOSE MYRIAM NP	EDR Digital Archive
	SCHUMANN ESTHER C MD	EDR Digital Archive
2017	M C S LLC	Cole Information
	JUSTICE FOR ALLTRIAL LAWYER	Cole Information
	AIDS HEALTHCARE FOUNDATION	Cole Information
	SERVICES ON SITE	Cole Information
	AHF	Cole Information
	WILLIAMS SUZANNE E PA	Cole Information
2014	M C S LLC	Cole Information
	KRISTIN BIANCULLI	Cole Information
	JUSTICE FOR ALLTRIAL LAWYER	Cole Information
	WELSH REALTY & PROPERTY MANAGEMENT	Cole Information
	LEGAL VIDEO SERVICES	Cole Information
	AIDS HEALTHCARE FOUNDATION	Cole Information
	KELLEY UUSTAL	Cole Information
	AHF	Cole Information
	KELLY & UUSTALL	Cole Information
	MATHEWS WALTER J PA	Cole Information
	WILLIAMS SUZANNE E PA	Cole Information
2010	WALTER J MATHEWS PA	Cole Information
	WALLACE DOROTHY PATRICIA	Cole Information

DRAFT

FINDINGS

Year	Uses	Source
2010	KRUPNICK CAMPBELL MALONE	Cole Information
	ROSELLI RICHARD J	Cole Information
	SWEAT DAVID L	Cole Information
	QUINTELA ADRIA E	Cole Information
	KRUPNICK CAMPBELL MALONE BUSER	Cole Information
	LEGAL VIDEO SVC INC	Cole Information
	KNOERR & EMANUEL PA	Cole Information
	MCSLLC	Cole Information
	SERVICES ON SITE	Cole Information
	MC NELIS LISA A	Cole Information
	SUZANNE E WILLIAMS PA	Cole Information
2005	POLTORACK SHAFRAN & FALZONE	Cole Information
	STEPHEN SHURIN	Cole Information
	LEGAL VIDEO SERVICES INC	Cole Information
	INTERNATIONAL STRATEGIC CNS	Cole Information
	SERVICES ON SITE	Cole Information
	JEROLD H REICHLER	Cole Information
	NEXT PARADIGM INC	Cole Information
	THOMAS PATRICK DAVERN	Cole Information
	RILEY KNOERR & EMMANUEL	Cole Information
2000	QUINTELA ADRIA E ATTORNEY	Cole Information
	CASEY AND MOLCHAN ATTORNEY	Cole Information
	SHUB PATRICIA A ATTORNEY	Cole Information
	ROSELLI RICHARD J ATTORNEY	Cole Information
	KNOERR STEPHEN E ATTORNEY	Cole Information
	CIAMPA NANCY C ATTORNEY	Cole Information
	BATTISTA LOUIS R ATTORNEY	Cole Information
	RILEY STEPHEN J ATTORNEY	Cole Information
	DEGNAN MICHAEL ATTORNEY	Cole Information
	DRATH RICHARD CPA	Cole Information
	BLACKS BUSINESS SYSTEMS	Cole Information
	SWEAT DAVID L ATTORNEY	Cole Information

DRAFT

FINDINGS

Year	Uses	Source
2000	HANCOCK KELLY ATTORNEY	Cole Information
	RYAN MICHAEL J ATTORNEY	Cole Information
	HEALY CAROL J ATTORNEY	Cole Information
	SCHWEIGER STANLEY CPA	Cole Information
	SERVICES ON SITE	Cole Information
	SHUB PATRICIA A PA ATTORNEY	Cole Information
	SLAMA JOSEPH J ATTORNEY	Cole Information
	MCKEE ROBERT J ATTORNEY	Cole Information
	WEISER IRWIN A CPA	Cole Information
	CAPP REINSTEIN KOPELOWITZ & ATLAS BOYN BCH TEL NO	Cole Information
	LEGAL VIDEO SERVICES INCORPORATED	Cole Information
	SLAMA JOSEPH ATTORNEY	Cole Information
	CAMPBELL WALTER G ATTORNEY	Cole Information
	MALONE KEVIN A ATTORNEY	Cole Information
	MCNELIS LISA A ATTORNEY	Cole Information
	CABRERA IVAN F ATTORNEY	Cole Information
	ERBEN ROBERT D ATTORNEY	Cole Information
	ANORTHITE OF FLORIDA INCORPORATED	Cole Information
	MANZANO CINTHIA M ATTORNEY	Cole Information
	CAMPBELL WALTER G JR ATTORNEY	Cole Information
	WEAVER & WEAVER PA ATTORNEY	Cole Information
	AUMICK FREDERICK S OFFICE	Cole Information
	LIBERMAN SCOTT S ATTORNEY	Cole Information
	KRULIK HOLLY D ATTORNEY	Cole Information
	BUSER THOMAS E ATTORNEY	Cole Information
	KRUPNICK JON E ATTORNEY	Cole Information
	GELB KELLEY B ATTORNEY	Cole Information
	C KRUPNICK	Cole Information
1995	SONNETT SALE & KUEHNE	Cole Information
	RICHARD J ROSELLI	Cole Information
	SUE MADERA	Cole Information
	THOMAS E BUSER	Cole Information

DRAFT

FINDINGS

Year	Uses	Source
1995	WAYNE H SCHWARTZ	Cole Information
	ERIC LEE	Cole Information
	LISA A MC NELIS	Cole Information
	HOWARD N KAHN	Cole Information
	JON E KRUPNICK	Cole Information
	CASEY & MOLCHAN	Cole Information
	BETH MALLIS	Cole Information
	RACHLIN & COHEN	Cole Information
	JOSEPH J SLAMA	Cole Information
	KELLY HANCOCK	Cole Information
	WALTER G CAMPBELL JR	Cole Information
	DACHELET KLIGERMAN	Cole Information
	KRUPNICK CAMPBELL & MALONE	Cole Information
	SCOTT S LIBERMAN	Cole Information
	MERIT REPORTING OF SOUTH FL	Cole Information
	SALE & KUEHNE	Cole Information
	ALBA M RODRIQUEZ	Cole Information
	BENEDICT P KUEHNE	Cole Information
	KELLEY B GELB	Cole Information
	ATLAS PEARLMAN & TROP	Cole Information
	CHARLES B PEARLMAN	Cole Information
	JANA L BROWN	Cole Information
	LEGAL VIDEO SVC INC	Cole Information
	KATHLEEN MOLCHAN	Cole Information
	REID A COCALIS	Cole Information
	ATLAS PEARLMAN TROP & BORKSON	Cole Information
	KEVIN A MALONE	Cole Information
	LOREEN I KREIZINGER	Cole Information
	MICHAEL L TROP	Cole Information
	HANCOCK, KELLY	Cole Information
	GELB, KELLEY B	Cole Information
	LEE, ERIC	Cole Information

DRAFT

FINDINGS

Year	Uses	Source
1995	TROP, MICHAEL L	Cole Information
	SALE, JON A	Cole Information
	KLIGERMAN, VICKIE P	Cole Information
	KEUHNE, B P	Cole Information
	MALONE, KEVIN A	Cole Information
	QUINTELA, ADRIA E	Cole Information
	CAMPBELL, ROBIN C	Cole Information
	PEARLMAN, CHARLES B	Cole Information
	SCHWARTZ, WAYNE H	Cole Information
	WEINBERG, LEO G	Cole Information
	SWEAT, DAVID L	Cole Information
	BUSER, THOMAS E	Cole Information
	BORKSON, ELLIOT P	Cole Information
	DACHELET, ALYSON R	Cole Information
	MOLCHAN, K	Cole Information
	MCKEE, ROBERT J	Cole Information
	MCNELIS, LISA A	Cole Information
	BENNETT, JILL S	Cole Information
	SLAMA, JOSEPH J	Cole Information
	CAMPBELL, WALTER G JR	Cole Information
	ENGELHARD, HADLEY S	Cole Information
	GREENBLATT, SANDRA K	Cole Information
	ROBBINS, J S	Cole Information
	KRUPNICK, JON E	Cole Information
	SCHNEIDER, JAMES M	Cole Information
	CASEY, MICHEAL R	Cole Information
	BEILLY, ROXANNE K	Cole Information
	COLEMAN, GAYLE	Cole Information
	LIBERMAN, SCOTT S	Cole Information
	ROSELLI, RICHARD J	Cole Information
	SHUB, PATRICA A	Cole Information
1992	DACHELET ALYSON R ATTORNEY	Cole Information

DRAFT

Year	Uses	Source
1992	AUMICK FRED S OFC	Cole Information
	BIERMAN SALE & KUEHNE PA ATTORNEY	Cole Information
	AIZPURU NATALIE Z ATTORNEY	Cole Information
	BROWARD CO CT RPTRS-OFFICIAL	Cole Information
	DRATH RICHARD CPA	Cole Information
	KOPELWITZ ATLAS PEARLMAN & TROP PA	Cole Information
	FISCHLER MICHAEL A ATTORNEY	Cole Information
	BUSER THOMAS E ATTY	Cole Information
	TESCHER, HOWARD	Cole Information

703 SE 3RD AVE

Year	Uses	Source
2005	TANYA PARSONS	Cole Information
1995	ROMAELLE, O	Cole Information

705 SE 3RD AVE

Year	Uses	Source
2014	E NOBLE	Cole Information
2010	E NOBLE	Cole Information
2005	E NOBLE	Cole Information
2000	E NOBLE	Cole Information

707 SE 3RD AVE

Year	Uses	Source
2020	WILTON L STRICKLAND PA	EDR Digital Archive
	ELITE REPORTING-SOUTH FLORIDA	EDR Digital Archive
	POWERS & DISQUE CPA PA	EDR Digital Archive
	MASSEY COICAN KING	EDR Digital Archive
	PETERSON BERNARD V ATY	EDR Digital Archive
	PETERSON BERNARD	EDR Digital Archive
	DUVAL ST PHILIP PLLC	EDR Digital Archive
	THIRD AVENUE LTD	EDR Digital Archive
	LANDMARK BANK	EDR Digital Archive
	JOSEPH L BERNSTEIN PA	EDR Digital Archive

DRAFT

FINDINGS

Year	Uses	Source
2020	GALLAGHER LAW GROUP PA	EDR Digital Archive
	GREGORY R BECK PA	EDR Digital Archive
	MIDDLEBROOKS & MIDDLEBROOKS	EDR Digital Archive
	SOUTH FLORIDA LAW GROUP	EDR Digital Archive
	MIDDLEBROOKS-MIDDLEBROOKS LAW	EDR Digital Archive
	LAW OFFICE-JAMI ANGELINI	EDR Digital Archive
	BUSHKIN & HIAASEN PA	EDR Digital Archive
	HIAASEN BUSHKIN	EDR Digital Archive
	LEITER & BELSKY PA	EDR Digital Archive
	LEITER BELSKY & THARP	EDR Digital Archive
	WALTON LANTAFF SCHROEDER	EDR Digital Archive
	MASSEY COICAN & SCHUSTER LLC	EDR Digital Archive
2017	PHILIP A DISQUE CPA	Cole Information
	WALTON LANTAFF SCHROEDER & CARSON	Cole Information
	EDWARD D SCHUSTER ATTY	Cole Information
	POWERS & DISQUE CPA PA	Cole Information
	R BECK GREGORY PA	Cole Information
	STEVEN J LEITER ATTY	Cole Information
	RAYMOND J POWERS CPA	Cole Information
	LAW OFFICES OF SHEENA BENJAMINWISE	Cole Information
	THE GALLAGHER LAW GROUP PA	Cole Information
	BUSHKIN & HIAASEN PA	Cole Information
	IMAN ATTORNEY ABOUELAZM AT LAW	Cole Information
	ALBERT P MASSEY ATTY	Cole Information
	GREGORY G COICAN ATTY	Cole Information
	GRISELL B PEREZ ATTY	Cole Information
	HI TECH COURT REPORTER REPRTR	Cole Information
	LEITER & BELSKY PA	Cole Information
	MIDDLEBROOKS & MIDDLEBROOKS PA	Cole Information
	ELITE REPORTING OF SOUTH FLORIDA INC	Cole Information
	PATRICIA R VOSS PA ATTY	Cole Information
	ERI G BELSKY ATTY	Cole Information

DRAFT

FINDINGS

Year	Uses	Source
2017	JOSEPH L BERNSTEIN PA	Cole Information
	LANDMARK BANK	Cole Information
	MASSEY COICAN & SCHUSTER	Cole Information
	MICHAEL M RIEDHAMMER ATTY	Cole Information
	SOUTH FLORIDA LAW GROUP	Cole Information
	THIRD AVENUE LIMITED	Cole Information
	BECK & HAGGERTY	Cole Information
	DARREL T KING ATTY	Cole Information
	GABRIEL F ZAMBRANO ATTY	Cole Information
	JAMIES LOCKSMITH	Cole Information
	JEFFREY W JOHNSON ATTORNEY	Cole Information
2014	ABOUELAZM IMAN ATTORNEY AT LAW	Cole Information
	DISQUE PHILIP A CPA	Cole Information
	BARROW HEATHER ROGERS ATTY	Cole Information
	PETERSON ERIC A ATTY	Cole Information
	POWERS & DISQUE CPA PA	Cole Information
	WALTON LANTAFF SCHROEDER & CARSON AT	Cole Information
	COICAN GREGORY G ATTY	Cole Information
	LAW OFFICES OF SHEENA BENJAMINWISE	Cole Information
	RAUDT KEVIN A	Cole Information
	RIEDHAMMER MICHAEL M ATTY	Cole Information
	SILVERBERG JEROME R ATTY	Cole Information
	TOOMEY PATRICK J JR ATTY	Cole Information
	BELSKY ERIC G ATTY	Cole Information
	BUSHKIN & HIAASEN PA	Cole Information
	BERNSTEIN JOSEPH L PA	Cole Information
	BUSHKIN REGINA S ATTY	Cole Information
	JOHNSON JEFFREY W ATTY	Cole Information
	PEREZ GRISELL B ATTY	Cole Information
	POWERS RAYMOND J CPA	Cole Information
	SALERNO JAMES C ATTY	Cole Information
	GASKIN ERIN ATTY	Cole Information

DRAFT

FINDINGS

Year	Uses	Source
2014	HI TECH COURT REPORTER REPRTR	Cole Information
	MASSEY ALBERT P ATTY	Cole Information
	BERNS LEWIS A ATTY	Cole Information
	LEITER & BELSKY PA	Cole Information
	LEITER STEVEN J ATTY	Cole Information
	PETERSON BERNARD VANDENBERG	Cole Information
	ZEI WILLIAM ATTY	Cole Information
	WHITE JENNIFER S ATTY	Cole Information
	MIDDLEBROOKS & MIDDLEBROOKS PA	Cole Information
	ELITE REPORTING OF SOUTH FLORIDA INC	Cole Information
	MARTIN WILLIAM M ATTY	Cole Information
	ACKER MICHAEL A ATTY	Cole Information
	BB&T	Cole Information
	LANDA AIDA ATTY	Cole Information
	LANDMARK BANK	Cole Information
	PATRICIA R VOSS PA ATTY	Cole Information
	SHANLEY KATHRYN L ATTY	Cole Information
	STRICKLAND WILTON L P A	Cole Information
	GOSHGARIAN JOHN P ATTY	Cole Information
	HIAASEN CONNIE L ATTY	Cole Information
	BECK & HAGGERTY	Cole Information
	JAMIES LOCKSMITH	Cole Information
	KING DARREL T ATTY	Cole Information
	ZAMBRANO GABRIEL F ATTY	Cole Information
	SCHUSTER EDWARD D ATTY	Cole Information
	SOUTH FLORIDA LAW GROUP	Cole Information
	THIRD AVENUE LIMITED	Cole Information
	MALIN TIMOTHY F ATTY	Cole Information
	MASSEY COICAN & SCHUSTER	Cole Information
2010	JOHNSON LEITER & BELSKY PA	Cole Information
	WHITE JENNIFER S	Cole Information
	ELITE REPORTINGSOUTH FLORIDA	Cole Information

DRAFT

Year	Uses	Source
2010	PETERSON BERNARD	Cole Information
	PATRICIA R VOSS PA	Cole Information
	SILVERBERG JEROME R	Cole Information
	RAUDT KEVIN A	Cole Information
	GREGORY R BECK PA	Cole Information
	JOHNSON LEITER & BELSKY	Cole Information
	POWERS & DISQUE CPA PA	Cole Information
	BUSHKIN & HIAASEN PA	Cole Information
	GOSHGARIAN JOHN P	Cole Information
	PETERSON BERNARD VANDENBERG	Cole Information
	CITRON LAW FIRM	Cole Information
	JOSEPH L BERNSTEIN PA	Cole Information
	BB&T	Cole Information
	ALPER ANNE V	Cole Information
	WILTON L STRICKLAND PA	Cole Information
	SOUTH FLORIDA LAW GROUP	Cole Information
	PHILIP DIAQUE	Cole Information
2005	JOHNSON LEITER & BELSKY PA	Cole Information
	RMJ YACHTS	Cole Information
	PETERSON BENARD	Cole Information
	KEVIN A RAUDT PA	Cole Information
	ADLER RUSELL S	Cole Information
	REED A BRYAN ESQ	Cole Information
	GRIFFIN & SERRANO PA	Cole Information
	CHAMBLISS LINDA PA	Cole Information
	BUSHKIN & HIAASEN PA	Cole Information
	SEAN A CLARKE	Cole Information
	UNION BANK OF FL	Cole Information
	COPELAND & CHAMBLISS	Cole Information
	MIDDLEBROOKS & MIDDLEBROOKS PA	Cole Information
	ELITE REPORTING OF SOUTH FLORIDA INC	Cole Information
	MACHEN POWERS DISQUE CHARTERED	Cole Information

DRAFT

Year	Uses	Source
2005	JOSEPH BERNSTEIN	Cole Information
2000	MACHEN POWERS DISQUE & BOYLE CPA	Cole Information
	WALTON LANTAFF SCHROEDER & CARSON ATTORNEYS	Cole Information
	DISQUE PHILIP A CPA	Cole Information
	CHAMBLISS LINDA ATTORNEY	Cole Information
	TADDEO FRANK J ATTORNEY	Cole Information
	HIAASEN CONNIE L ATTORNEY	Cole Information
	JUSTICE CAM F ATTORNEY	Cole Information
	HI TECHNOLOGY COURT REPORTING REPRTR	Cole Information
	ZEI WILLIAM ATTORNEY	Cole Information
	SALERNO JAMES C ATTORNEY	Cole Information
	DAVIS JONATHAN ATTORNEY	Cole Information
	GAINER GADDIS PATRICIA A ATTORNEY	Cole Information
	LEAHY BETH J ATTORNEY	Cole Information
	LOBLACK PETER ATTORNEY	Cole Information
	BUSHKIN & HIAASEN PA	Cole Information
	RICHARDS JOANNE S ATTORNEY	Cole Information
	BERNARD LEONARD M JR ATTORNEY	Cole Information
	PETERSON ERIC A ATTORNEY	Cole Information
	BRYAN REED A ATTORNEY	Cole Information
	UNION BANK OF FLORIDA	Cole Information
	POWERS RAYMOND J CPA	Cole Information
	ELITE REPORTING OF SOUTH FLORIDA INCORPORATED	Cole Information
	MIDDLEBROOKS TODD ATTORNEY	Cole Information
	GORMAN CLIFFORD ATTORNEY	Cole Information
	CLARK ALEXANDER ATTORNEY	Cole Information
	ROSENBLUM RICHARD G ATTORNEY	Cole Information
	ACKER MICHAEL A ATTORNEY	Cole Information
	COPELAND MARY ATTORNEY	Cole Information
	MARTIN WILLIAM M ATTORNEY	Cole Information
	KNIGHT DEBORAH P ATTORNEY	Cole Information

DRAFT

FINDINGS

Year	Uses	Source
2000	GLOBAL SPECTRUM TRADING LIMITED	Cole Information
	WILLIS GREGORY J ATTORNEY	Cole Information
	WINSTON ANDREW Y ATTORNEY	Cole Information
	COOGLER KINDY K ATTORNEY	Cole Information
1995	PARAGON REPORTING SVC INC	Cole Information
	JONATHAN DAVIS	Cole Information
	COPELAND & CHAMBLISS	Cole Information
	CARL S KARMIN	Cole Information
	RICHARD G ROSENBLUM	Cole Information
	ANTHONY A BALASSO	Cole Information
	HI TECH REPORTING SVC	Cole Information
	CHRISTINE HALL	Cole Information
	TODD MIDDLEBROOKS	Cole Information
	DEBORAH C POORE	Cole Information
	ERIC A PETERSON	Cole Information
	ED MIDDLEBROOKS	Cole Information
	HARVEY GINSBURG	Cole Information
	MARY COPELAND	Cole Information
	KARMIN & ADLER	Cole Information
	MACHEN POWERS DISQUE & BOYLE	Cole Information
	PETERSON & BERNARD	Cole Information
	WALTON LANTAFF & SCHROEDER	Cole Information
	ZEI, WILLIAM	Cole Information
	LUCHO, MIRNA	Cole Information
	HESS, EPHRAIM	Cole Information
	MIDDLEBROOKS, TODD	Cole Information
	ALVARADO, ANTONIO	Cole Information
	GOLDSTEIN, JERRY A	Cole Information
	POORE, DEBORAH C	Cole Information
	BAZINSKY, STEPHEN W	Cole Information
	HALL, C	Cole Information
	DISQUE, PHILIP A	Cole Information

DRAFT

FINDINGS

Year	Uses	Source
1995	ADLER, RUSSELL S	Cole Information
	KARMIN, CARL S	Cole Information
	PROSSER, CHARLES F	Cole Information
	ACKER, MICHAEL A	Cole Information
	BERNARD, LEONARD M JR	Cole Information
	DAVIS, J	Cole Information
	BALASSO, ANTHONY A	Cole Information
	GINSBURG, HARVEY	Cole Information
	DOYLE, K H	Cole Information
	TRIGER, RACHEL E	Cole Information
	CLARK, A	Cole Information
	GORMAN, C	Cole Information
	ROSENBLUM, RICHARD G	Cole Information
	FERRERO, RAY JR	Cole Information
	COPELAND, MARY	Cole Information
	WILENSKY, DAVID	Cole Information
	COUSINS, ROBERT J	Cole Information
	MARTIN, WILLIAM M	Cole Information
	PETERSON, ERIC A	Cole Information
	TRIGGS, AMY L	Cole Information
	BAKER, MICHAEL W	Cole Information
	CARBO, MICHAEL J	Cole Information
	FANIZZA, JOANNE	Cole Information
	CHAMBLISS, LINDA	Cole Information
	POWERS, RAYMOND J	Cole Information
1992	DISQUE PHILIP A CPA	Cole Information
	PARAGON REPORTING SVC	Cole Information
	CHAMBLISS LINDA ATTY	Cole Information
	ALLEN G WILLIAM ATTY	Cole Information
	ADLER RUSSELL S ATTY	Cole Information
	BERNARD LEONARD ATTY	Cole Information
	CARBO MICHAEL J ATTY	Cole Information

DRAFT

Year	Uses	Source
1992	WEISSING, MATTHEW D	Cole Information
	DISQUE, PHILIP A	Cole Information
	CHAMBLISS, LINDA	Cole Information
	POWERS, RAYMOND J	Cole Information

714 SE 3RD AVE

Year	Uses	Source
2014	D LARENE	Cole Information

715 SE 3RD AVE

Year	Uses	Source
1995	PRIOR, DANIEL R	Cole Information

720 SE 3RD AVE

Year	Uses	Source
2000	MRYTLE CARTWRIGHT	Cole Information

727 SE 3RD AVE

Year	Uses	Source
1995	KURLAND, ELISSA	Cole Information

750 SE 3RD AVE

Year	Uses	Source
2020	AHF HEALTHCARE CA	EDR Digital Archive
	FLEIT KAIN GIBBONS GUTMAN	EDR Digital Archive
	RANIERE AIDAN	EDR Digital Archive
	AHF	EDR Digital Archive
	DUI CLINIC-LAWRENCE W LIVOTI	EDR Digital Archive
	ALLEN G WILLIAM ATY	EDR Digital Archive
2017	DUI CLINIC	Cole Information
	FLEIT KAIN GIBBONS GUTMAN BONGINI &	Cole Information
	LAW OFFICE OF PAUL S ADAMS	Cole Information
	AIDS HEALTHCARE FOUNDATION	Cole Information
	RUSSELL D KAPLAN PA	Cole Information
	ATTORNEY G WILLIAM ALLEN	Cole Information
	PLAFSKY ROBERT A PA	Cole Information

DRAFT

FINDINGS

Year	Uses	Source
2017	THOMAS P OCONNELL PA	Cole Information
	KAIN & ASSOCIATES ATTORNEYS AT LAW P	Cole Information
	KAIN & VALINSKY PA	Cole Information
	POMERANTZ GLORIA PA	Cole Information
	LAWRENCE W LIVOTI ATTY	Cole Information
2014	STANZIALE ROBERTO PA	Cole Information
	FLEIT KAIN GIBBONS GUTMAN BONGINI &	Cole Information
	LAW OFFICE OF PAUL S ADAMS	Cole Information
	POMERANTZ GLORIA PA ATTY	Cole Information
	AIDS HEALTHCARE FOUNDATION	Cole Information
	KNIGHT JAMES W JR PA	Cole Information
	LAW OFFICES OF PEDRO DIJOLS	Cole Information
	PLAFSKY ROBERT OFC	Cole Information
	RUSSELL D KAPLAN PA	Cole Information
	ATTORNEY G WILLIAM ALLEN	Cole Information
	OCONNELL THOMAS P PA	Cole Information
	KAIN & ASSOCIATES ATTORNEYS AT LAW P	Cole Information
	KAIN & VALINSKY PA	Cole Information
	WEINBERG JOHN ATTY	Cole Information
	MYATT LAW CENTER LLC	Cole Information
	GARY W JOHNSON	Cole Information
	LIVOTI LAWRENCE W PA	Cole Information
2010	ROBERTO STANZIALE LAW OFFICE	Cole Information
	FLEIT KAIN GIBBONS GUTMAN	Cole Information
	PAUL ADAMS LAW OFFICES	Cole Information
	KIRWAN & SPELLACY INC	Cole Information
	RUSSELL D KAPLAN PA	Cole Information
	INSTITUTE FOR BEHAVIORAL	Cole Information
	WELSH REALTY & PROPERTY MGMT	Cole Information
	KAIN & VALINSKY PA	Cole Information
	JUSTICEFORALL	Cole Information

DRAFT

FINDINGS

Year	Uses	Source
2010	VISITING ANGELS LLC	Cole Information
	PLAFSKY ROBERT A	Cole Information
2005	ROBERT C KAIN PA	Cole Information
	KARMIN ADLER & PADOWITZ	Cole Information
	FLEIT KAIN GIBBONS GUTMAN	Cole Information
	KAIN & VALINSKY P A	Cole Information
	WORLDWIDE INVESTIGATIONS	Cole Information
	ERICA GREENBERG ATTORNEY	Cole Information
	MICHELLE KRAMISH KAIN	Cole Information
	VABC INC	Cole Information
	ADLER RUSSELL S	Cole Information
	ELLEBROOK ENTERPRISES LLC	Cole Information
	FLORIDA REALTY SOLUTIONS INC	Cole Information
	FEINER MICHAEL A	Cole Information
	RUSSELL KAPLAN PA	Cole Information
	POMERANTZ GLORIA	Cole Information
	ROBERT PLAFSKY PA	Cole Information
	FISCHER CAREY M PA	Cole Information
2000	MEDALIE & MEDALIE ATTORNEY	Cole Information
	FISCHER CAREY M ATTORNEY	Cole Information
	HAMMER HOWARD E ACCOUNTANTS	Cole Information
	CARROLL MICHAEL W ATTORNEY	Cole Information
	WOLFE TAMI ATTORNEY	Cole Information
	ADLER RUSSELL S ATTORNEY	Cole Information
	WORLDWIDE INVESTIGATIONS	Cole Information
	JONES & WOLFE ATTORNEY	Cole Information
	SOLOMON RONALD E PA	Cole Information
	MALLAH FURHAM & COMPANY PA	Cole Information
	PLAFSKY ROBERT OFFICE	Cole Information
	KARMIN CARL S ATTORNEY	Cole Information
	KAIN ROBERT C ATTORNEY	Cole Information
	MORROW MARK A ATTORNEY	Cole Information

DRAFT

FINDINGS

Year	Uses	Source
2000	KAPLAN RUSSELL D PA	Cole Information
	KAIN MICHELLE KRAMISH PA	Cole Information
	POMERANTZ GLORIA ATTORNEY	Cole Information
	GILBERT CRAIG L ATTORNEY	Cole Information
1995	FRANK R GRAMLING	Cole Information
	RUSSELL D KAPLAN	Cole Information
	KENNETH J NOLAN	Cole Information
	WILKOV & POLAY LAW OFFICES	Cole Information
	PAMELA C KELLER	Cole Information
	CHERIE RADCLIFF MORFE	Cole Information
	MARY A WEAVER	Cole Information
	TILLINGHAST COLLINS & GRAHAM	Cole Information
	CHRISTOPHER FERTIG	Cole Information
	DARLENE M LIDONDICI	Cole Information
	KOPELOWITZ & PLAFSKY	Cole Information
	ROBERT A PLAFSKY	Cole Information
	TATUM & TATUM	Cole Information
	LAWYERS LAND TITLE CO	Cole Information
	ALLEN BOSWORTH	Cole Information
	THOMAS R TATUM	Cole Information
	BERNARD A JACKVONY	Cole Information
	FERTIG & GRAMLING	Cole Information
	JOHN R TATUM	Cole Information
	JACKVONY, BERNARD A	Cole Information
	LIDONDICI, DARLENE M	Cole Information
	KAPLAN, RUSSELL D	Cole Information
	SAAVEDRA, DAMASO W	Cole Information
	KELLER, PAMELA C	Cole Information
	POLAY, M B	Cole Information
	ALBERT, DONNA E	Cole Information
	BOSWORTH, ALLEN	Cole Information
	CUNNINGHAM, DONALD L JR	Cole Information

DRAFT

FINDINGS

Year	Uses	Source
1995	NOLAN, KENNETH J	Cole Information
	RADCLIFFEMOFE, CHERIE	Cole Information
	VENTURA, DAVID J	Cole Information
	TATUM, JOHN R	Cole Information
	JOYCE, KENNETH J	Cole Information
	GILL, J A	Cole Information
	CANNON, ALLEN L	Cole Information
	GRAMLING, FRANK R	Cole Information
	MCLEOD, MICHAEL W	Cole Information
	WEAVER, MARY A	Cole Information
	WILKOV, ELLIE	Cole Information
1992	ASSOCIATES CERTIFIED REPORTING INC	Cole Information
	LERNER EDWARD M LAW OFFICES	Cole Information
	TATEM R JOHN OFC	Cole Information
	POLAY MITCHELL B ATTY	Cole Information
	ALBERT DONNA E ATTY	Cole Information
	BOSWORTH ALLEN ATTY	Cole Information
	LAW OFFICES ELLIE WILKOV & MITCHELL	Cole Information
	PRECISE REPORTING INC	Cole Information
	WILKOV ELLIE ATTY	Cole Information
	SAAVEDRA DAMASO W ATTORNEY	Cole Information
	LAWYERS LAND TITLE CO	Cole Information
	FENNER JOHN P ATTY	Cole Information
	KOPELOWITZ & PLAFSKY PA	Cole Information
	WEAVER, MARY A	Cole Information

777 SE 3RD AVE

Year	Uses	Source
1992	NORTH RIDGE BANK NEW RIVER CENTER	Cole Information

797 SE 3RD AVE

Year	Uses	Source
2014	JENNIFER WHITE	Cole Information
2010	JENNIFER WHITE	Cole Information

DRAFT

FINDINGS

Year	Uses	Source
2005	JENNIFER WHITE	Cole Information

800 SE 3RD AVE

Year	Uses	Source
2020	ALEXANDER P JOHNSON LAW OFFICE	EDR Digital Archive
	SILVERSTONE PA DAVID A	EDR Digital Archive
	EDWARD S ROBBINS PA	EDR Digital Archive
	EASTWAY HARBOR MASTER ASSN INC	EDR Digital Archive
	1606 HAYES STREET LLC	EDR Digital Archive
	LANDVISION ACQUISITION-DEVMNT	EDR Digital Archive
	CAROLYN N BUDNIK PLLC	EDR Digital Archive
	ORO	EDR Digital Archive
	ORO BY CHRISTINE COEN INC	EDR Digital Archive
	FOURTH STREET PROPERTIES LLC	EDR Digital Archive
	1700 MADISON LLC	EDR Digital Archive
	1035 BY THE RIVER LLC	EDR Digital Archive
	MARGOLIS GARY J CPA	EDR Digital Archive
	LAW OFFICES-CATHERINE I FVTT	EDR Digital Archive
	TODD KAREN	EDR Digital Archive
	MICHELSON OFFICE	EDR Digital Archive
	JOHN PITTARELLI PA	EDR Digital Archive
	MICHELSON STUART R	EDR Digital Archive
	FISCHER CAREY M	EDR Digital Archive
	COHN & MONIOUDIS PA	EDR Digital Archive
	DODDO MICHAEL J ATY	EDR Digital Archive
	HILL & LEMONGELLO PA	EDR Digital Archive
	BARENBOIM CPA PLLC	EDR Digital Archive
	ANNUNZIATA IRENE	EDR Digital Archive
	GCCP INNOVATIONS LLC	EDR Digital Archive
	FRIEDMAN DUQUE & CO	EDR Digital Archive
	S DUQUE-CO CERTIFIED PUBC ACCT	EDR Digital Archive
2017	GARY J MARGOLIS CPA	Cole Information
	GOVERNORS TITLE SERVICES LLC	Cole Information

DRAFT

FINDINGS

Year	Uses	Source
2017	LAUDERDALE FORT ATTORNEY	Cole Information
	EDWARD ROBBINS PA	Cole Information
	FRIEDMAN & ASSOCIATES REAL ESTATE &	Cole Information
	GOLDMAN & HELLMAN	Cole Information
	JOHNSON ALEXANDER ATTORNEY	Cole Information
	MARK J BERKOWITZ	Cole Information
	THE LAW OFFICES OF COHN & MONIOUDIS	Cole Information
	B SCHORR MARK PA	Cole Information
	LAW OFFICES OF MCFANN & BEAVERS	Cole Information
	MICHAEL DODDO JESQUIRE	Cole Information
	MONIOUDIS COHN PA	Cole Information
	ATTORNEY DAVID A SILVERSTONE	Cole Information
	SCOTT COHN PA	Cole Information
	CALLAGHAN & MARGOLIS CPA	Cole Information
	MARK B SCHORR P A	Cole Information
	OCONNOR & MEYERS PA	Cole Information
	SHELDON M SCHAPIRO PA	Cole Information
	FREDRIC C BURESH PA	Cole Information
	YOUNG TODD KAREN ATTY AT LAW	Cole Information
	COMMERCIAL PERSONAL PROPERTY APPRAIS	Cole Information
	FISCHER CAREY M PAAM	Cole Information
	PITTARELLI JOHN PA	Cole Information
	IRENE ANNUNZIATA PA	Cole Information
	LAW SWEENEY PA	Cole Information
	PERRY MONIOUDIS PA	Cole Information
2014	ALLEN GEORGE	Cole Information
	DODDO MICHAEL JESQUIRE	Cole Information
	GOVERNORS TITLE SERVICES LLC	Cole Information
	BURESH FREDRIC C PA	Cole Information
	FRIEDMAN & ASSOCIATES REAL ESTATE &	Cole Information
	JOHNSON ALEXANDER ATTORNEY	Cole Information
	LAW OFFICE OF CHRIS TADROS PA	Cole Information

DRAFT

FINDINGS

Year	Uses	Source
2014	MARK B SCHORR ATTORNEY	Cole Information
	MICHELSON STUART R ATTY	Cole Information
	THE LAW OFFICES OF COHN & MONIOUDIS	Cole Information
	FISCHER CAREY M PA ATTY	Cole Information
	ATTORNEY DAVID A SILVERSTONE	Cole Information
	ANNUNZIATA IRENE PA	Cole Information
	CALLAGHAN & MARGOLIS CPA	Cole Information
	CALLAGHAN & MARGOLIS CPAS	Cole Information
	CALLAGHAN ELIZABETH CPA	Cole Information
	MARK J BERKOWITZ PA	Cole Information
	ROBBINS EDWARD PA	Cole Information
	HARTLEY LAW OFFICE PLC	Cole Information
	JOHN PITTARELLI PA	Cole Information
	MARGOLIS GARY J CPA	Cole Information
	COMMERCIAL PERSONAL PROPERTY APPRAIS	Cole Information
	FRIEDMAN DUQUE & CO	Cole Information
	SCHAPIRO SHELDON M PA	Cole Information
	GOLDMAN & HELLMAN ATTY	Cole Information
	KAREN YOUNG TODD ATTY AT LAW	Cole Information
2010	STUART MICHELSON LAW OFFICES	Cole Information
	IRENE ANNUNZIATA LAW OFFICES	Cole Information
	DODDO MICHAEL J	Cole Information
	GOLDMAN & HELLMAN	Cole Information
	PITTARELLI JOHN	Cole Information
	COHN & MONIOUDIS LAW OFFICES	Cole Information
	COHN & MONIOUDIS PA	Cole Information
	W GEORGE ALLEN LAW OFFICE	Cole Information
	CAREY M FISCHER PA	Cole Information
	SHELDON SCHAPIRO PA	Cole Information
	GOLDING SHELDON	Cole Information
	FAVITTA LAW FIRM	Cole Information
	FREDRIC C BURESH PA	Cole Information

DRAFT

FINDINGS

Year	Uses	Source
2010	FRIEDMAN DUQUE & CO	Cole Information
	CURD & ESQUENAZI LAW OFFICES	Cole Information
	HILL & LEMONGELLO PA	Cole Information
	GOVERNORS TITLE SVC LLC	Cole Information
	KAREN YOUNG TODD ATTY AT LAW	Cole Information
	IRENE ANNUNZIATA PA	Cole Information
2005	GOVERNORS TITLE SERVICES LLC	Cole Information
	ANSWER ABSTRACT & TITLE SERVICES LLC	Cole Information
	LJS MEDIATIONS INC	Cole Information
	OCONNOR CHIMPOULIS RESTANI	Cole Information
	BURESH FREDRIC	Cole Information
	EDWARD S ROBBINS	Cole Information
	HALL CHRISTINE C	Cole Information
	SOUTH FLORIDA CHAPTER OF SAFARI CLU	Cole Information
	HIL SAMUEL TYLER	Cole Information
	STOLBERG & PENCE	Cole Information
	LAURENCE J SMITH PA	Cole Information
	DEUSCHLE BRIAN C CHARTERED	Cole Information
	FRIEDMAN & ASSOCS RE & BUS BROOKS	Cole Information
	FLORICON CONSTRUCTION CORP	Cole Information
	MARK SCHORR PA	Cole Information
	FRIEDMAN MILTON GENE	Cole Information
	SHELDON M SCHAPIRO PA	Cole Information
	PARKWEST PUBLICATIONS LLC	Cole Information
	GOLDING SHELDON	Cole Information
	LAW OFFICES OF CURD & ESQUINAZI	Cole Information
	W GEORGE ALLEN	Cole Information
	THIRD & 101 INC	Cole Information
	SCHAPIRO P SHELDON	Cole Information
	HAWKINS JANE	Cole Information
	DEUSCHLE LAW OFFICES PA	Cole Information
	WILLIAN H STOLBERG	Cole Information

DRAFT

Year	Uses	Source
2005	LJS MEDITATION INC	Cole Information
	CHIMPOULIS & HUNTER PA	Cole Information
	DOROTHY JACKSON	Cole Information
2000	GOLDING SHELDON ATTORNEY	Cole Information
	LEMONGELLO DANIEL ATTORNEY	Cole Information
	BRANDY DOMINIC L ATTORNEY	Cole Information
	TUTER JACK JR ATTORNEY	Cole Information
	DEUSCHLE & ASSOCIATES PA	Cole Information
	FRIEDMAN & ASSOCIATES REAL ESTATE & BUS BROKERS INCORPORATED	Cole Information
	DUQUE SANTIAGO CPA	Cole Information
	THARP CHARLES A ATTORNEY	Cole Information
	COMMERCIAL PERSONAL PROPERTY APPRAISAL ASSOCIATES	Cole Information
	OCONNOR & MEYERS PA ATTORNEY	Cole Information
	RICHARDS ROBIN S ATTORNEY	Cole Information
	SCHORR MARK B PA	Cole Information
	LABATE MARK J ESQ	Cole Information
	FRIEDMAN MILTON GENE CPA	Cole Information
	SEITZ WILLIAM F ATTORNEY	Cole Information
	OCONNOR MEYERS PA	Cole Information
	STRAUSS MARCI L ATTORNEY	Cole Information
	HILL SAMUEL TYLER ATTORNEY	Cole Information
	NELSON STUART A PA	Cole Information
	ATTORNEYS TITLE SERVICES INCORPORATED OF DADE COUNTY	Cole Information
	ROBBINS EDWARD S ESQ	Cole Information
	HALE CHRISTOPHER D ATTORNEY	Cole Information
	ANDREA GAY	Cole Information
1995	DONALD W VOLLENDER	Cole Information
	ELIZABETH W KASPEROVICH	Cole Information
	THOMAS E NEALE	Cole Information
	L KENNETH BARNETT	Cole Information
	JOHN W CONNESS	Cole Information

DRAFT

FINDINGS

Year	Uses	Source
1995	PATRICK J MURPHY	Cole Information
	CHARLES A THARP	Cole Information
	JACK TUTER JR	Cole Information
	JACQUELINE ESCOBAR	Cole Information
	RILEY KNOERR & MURPHY	Cole Information
	ROBERT C MARTIN	Cole Information
	BARNETT HILL BARNARD & NEALE	Cole Information
	GARY H JUDA	Cole Information
	STEPHENS LYNN & KLEIN	Cole Information
	HEIDGERD MARTIN & BENNIS	Cole Information
	STEPHEN J RILEY	Cole Information
	RENEE D BRAEUNIG	Cole Information
	JEFFREY C THOMPSON	Cole Information
	DOMINIC L BRANDY	Cole Information
	MARCI L STRAUSS	Cole Information
	SAMUEL T HILL	Cole Information
	STEPHEN E KNOERR	Cole Information
	FREDERICK HEIDGERD	Cole Information
	PATRICIA S SECHAN	Cole Information
	THARP, CHARLES A	Cole Information
	BORROTO, HERB R	Cole Information
	TUTER, JACK JR	Cole Information
	SMITH, MARK J	Cole Information
	KASPEROVICH, E W	Cole Information
	BENNIS, RANDY M	Cole Information
	BRANDY, DOMINIC L	Cole Information
	TULLIE, RICHARD E	Cole Information
	BRAEUNIG, RENEE D	Cole Information
	NEALE, THOMAS E	Cole Information
	RILEY, STEPHEN J	Cole Information
	CONNESS, JOHN W	Cole Information
	MURPHY, PATRICK J	Cole Information

DRAFT

Year	Uses	Source
1995	HEIDGERD, F C	Cole Information
	MARTIN, ROBERT C	Cole Information
	HILL, SAMUEL T	Cole Information
	STRAUSS, MARCI L	Cole Information
	DAY, RICHARD A	Cole Information
	EDENFIELD, E E	Cole Information
	KNOERR, STEPHEN E	Cole Information
1992	CONNICK A THOMAS ATTY	Cole Information
	BENNIS RANDY M ATTY	Cole Information
	CONSOLAZIO JOSEPH O ATTORNEY	Cole Information
	BRAEUNIG RENEE D ATTY	Cole Information
	BRANDY DOMINIC L ATTY	Cole Information
	THARP, CHARLES A	Cole Information
	RILEY, KNOERR	Cole Information

801 SE 3RD AVE

Year	Uses	Source
2005	OCCUPANT UNKNOWN	Cole Information
2000	OCCUPANT UNKNOWN	Cole Information
1995	DECLAIRE, MICHAEL	Cole Information

805 SE 3RD AVE

Year	Uses	Source
2020	D'FRANCO CONSULTING AGENCY LLC	EDR Digital Archive
	TROCOVER LLC	EDR Digital Archive
	STERMER JACLYN M DPT	EDR Digital Archive
	SOUTH FL PHYSICAL THRPY-SPORTS	EDR Digital Archive
	PINNANCLE AT TARPON RIVER	EDR Digital Archive
	AIR TODAY CONTRACTORS	EDR Digital Archive
	DANIELLE MONTESANO	EDR Digital Archive
	REGINA DEUSSER	EDR Digital Archive
	ALESHA DILLON	EDR Digital Archive
	GAIL EUBANKS	EDR Digital Archive
	KERECE EDWARDS	EDR Digital Archive

DRAFT

FINDINGS

Year	Uses	Source
2020	DEDRIE THOMPSON	EDR Digital Archive
	IRIS WALKER	EDR Digital Archive
	MASSI GAMBLE	EDR Digital Archive
	ANGEL MEDINA	EDR Digital Archive
	BRENT BASTIAN	EDR Digital Archive
	WATSON LOUIS	EDR Digital Archive
	BRITTANY JONES	EDR Digital Archive
	OCTAVIA GATHERS	EDR Digital Archive
	JANINE REMY	EDR Digital Archive
	ROSELENA ARIAS	EDR Digital Archive
	KALEB MANSFIELD	EDR Digital Archive
	LISTER BOSTON	EDR Digital Archive
	RIQUAYA ROBINSON	EDR Digital Archive
	DIANA CORREA	EDR Digital Archive
	INDRANIE SADEEK	EDR Digital Archive
	DANIEL DIMILLO	EDR Digital Archive
	NEVOY HAYE	EDR Digital Archive
	JESSICA EDWARDS	EDR Digital Archive
	VANA JABOUIN	EDR Digital Archive
	TONYA SPEARS	EDR Digital Archive
	MICHAEL WOLF	EDR Digital Archive
	ASHLEY DRUMMOND	EDR Digital Archive
	JAHNELLE LEANDRE	EDR Digital Archive
	KERSTIN MOHAMMED	EDR Digital Archive
	DEMETRICES EDWARDS	EDR Digital Archive
	TORI TOMENGO	EDR Digital Archive
	BRIAN KIRK	EDR Digital Archive
	LATIA LEE	EDR Digital Archive
	LISSETTE LOPEZ	EDR Digital Archive
	LUISA ESPITIA	EDR Digital Archive
	TIARA MORGAN	EDR Digital Archive
	EKATERINA STJOHN	EDR Digital Archive

DRAFT

FINDINGS

Year	Uses	Source
2020	GERALDINE MENDEZ	EDR Digital Archive
	VIOLETA URBINA	EDR Digital Archive
	MIGUEL MONTEJO	EDR Digital Archive
	JORGE ORDONEZ	EDR Digital Archive
	BEATRIZ GIBBS	EDR Digital Archive
	PEDRO CUROTTO	EDR Digital Archive
	TAMARA SMART	EDR Digital Archive
	IMAD CHERIF	EDR Digital Archive
	SHANEIL GOWDIE	EDR Digital Archive
	ALEXIS HAYE	EDR Digital Archive
	ALTHEA HAYE	EDR Digital Archive
	PHYLLIS HAWKINS	EDR Digital Archive
	EVALYN HOUSTON	EDR Digital Archive
	LETICIA ROMAN	EDR Digital Archive
	ALVARO BERMUDEZ	EDR Digital Archive
	GIRLENE DEPONTES	EDR Digital Archive
	JONATHAN HAWKINS	EDR Digital Archive
2017	PINNANCLE AT TARPON RIVER	Cole Information
	JOHN RODRIGUEZ	Cole Information
	JUAN SERNA	Cole Information
	LADY CHACON	Cole Information
	BRAYLIO JIMENEZ	Cole Information
	JACOB ADAMS	Cole Information
	STEVEN ARIAS	Cole Information
	JENISE FRANCIS	Cole Information
	JACQUELINE JIMENEZ	Cole Information
	QUANZA JULIAN	Cole Information
	WILSON MURILLO	Cole Information
	DEDRIE THOMPSON	Cole Information
	PEDRO CUROTTO	Cole Information
	GAIL EUBANKS	Cole Information
	GLADYS GARCIA	Cole Information

DRAFT

FINDINGS

Year	Uses	Source
2017	VANA JABOUIN	Cole Information
	RADHOUANE BAHFIR	Cole Information
	LUISA ESPITIA	Cole Information
	JONATHAN HAWKINS	Cole Information
	ANGELICA HOYOS	Cole Information
	BRITTANY JONES	Cole Information
	BRIAN KIRK	Cole Information
	KERSTIN MOHAMMED	Cole Information
	MICHAEL WOLF	Cole Information
	EARLENE DOWNS	Cole Information
	NEVOY HAYE	Cole Information
	SCOTT JEFFREYS	Cole Information
	SANDRA JIMENEZ	Cole Information
	OLGA LOPEZ	Cole Information
	SOUTH PHYSICAL THERAPY	Cole Information
	MOHAMED SAIDJI	Cole Information
	IRIS WALKER	Cole Information
	LISTER BOSTON	Cole Information
	LICELOT GALEZO	Cole Information
	LUCINDA GAMBLE	Cole Information
	PIEDAD LOPEZ	Cole Information
	RAQUEL NAVARO	Cole Information
	INDRANIE SADEEK	Cole Information
	MILENA TABACHKA	Cole Information
	SONIE ALEXIS	Cole Information
	JAY GRANFORD	Cole Information
	GUILLERMO ACOSTA	Cole Information
	PEDRO ANTONIO	Cole Information
	DENISE DOLENGEWICZ	Cole Information
	ALLISON FITZELL	Cole Information
	SHANEIL GOWDIE	Cole Information
2014	NORBERTO GOMEZ	Cole Information

DRAFT

FINDINGS

Year	Uses	Source
2010	VIVIAN MAGARINO	Cole Information
2005	PAT GOUAK	Cole Information

838 SE 3RD AVE

Year	Uses	Source
1995	FLAM, MICHAEL R	Cole Information

888 SE 3RD AVE

Year	Uses	Source
2020	RISSMAN BARRETT	EDR Digital Archive
	M I A HEALTH PLANS INC	EDR Digital Archive
	IMMIGRATION FLORIDA	EDR Digital Archive
	CUBA COUNSEL CORP	EDR Digital Archive
	PATAGONIA GLOBAL CORP	EDR Digital Archive
	BEHAR LAW GROUP	EDR Digital Archive
	STORY TELLER	EDR Digital Archive
	NORTHERN GOLD LLC	EDR Digital Archive
	EVOLUTION PUBLIC RELATIONS LLC	EDR Digital Archive
	G I GROUP FLORIDA LP	EDR Digital Archive
	PALM BEACH REPORTING SVC INC	EDR Digital Archive
	R & S EQUITIES LLC	EDR Digital Archive
	TWENTY FIRST CENTURY FNCL GRP	EDR Digital Archive
	HARBOR WEALTH ADVISORS LLC	EDR Digital Archive
	RICHARD C JARCHOW CPA	EDR Digital Archive
	AMERICAN MARKETING & MGMT INC	EDR Digital Archive
	HENSEL PHELPS CONSTRUCTION CO	EDR Digital Archive
	SHUPE DHAWAN	EDR Digital Archive
	HENSEL PHELPS CONSTRUCTION CO	EDR Digital Archive
	MARCHETTA JR ARTHUR E	EDR Digital Archive
	DIRENZO DEFENSE	EDR Digital Archive
	PHELIN HALLINAN & SCHIEG LIP	EDR Digital Archive
	G I GROUP MANAGEMENT INC	EDR Digital Archive
	C B & T L LLC	EDR Digital Archive
	SYNERGY LABS	EDR Digital Archive

DRAFT

FINDINGS

Year	Uses	Source
2020	DACHELET THOMAS M ATY	EDR Digital Archive
	LYDECKER DIAZ	EDR Digital Archive
2017	AMERICAN MARKETING & MANAGEMENT IN	Cole Information
	VEREBAY LAYNE PA	Cole Information
	MCINTOSH SCHWARTZ PL	Cole Information
	ALYSON R DACHELET ATTY	Cole Information
	BEHAR LAW GROUP	Cole Information
	ARTHUR E MARCHETTA JR ATTY	Cole Information
	UNDERWOOD KARCHER & KARCHER PA	Cole Information
	BLACKMAN DANIEL J ATTY	Cole Information
	BURY RICHARD CT REPRTR	Cole Information
	THOMAS C HEATH ATTY	Cole Information
	MICHAEL R KARCHER ATTORNEY	Cole Information
	PALM BEACH REPORTING SERVICE INC	Cole Information
	LARRY J BEHAR PA	Cole Information
	HEALTH & CARCIOPPOLO	Cole Information
	PERLINI RICHARD ATTY PA	Cole Information
	PHELIN HALLINAN & SCHMIEG LLP	Cole Information
	LAW OFFICES OF RICHARD	Cole Information
	ABRAMOWITZ & POMERANTZ PA	Cole Information
	TRACI LYNN JEWELRY	Cole Information
2014	AMERICAN MARKETING & MANAGEMENT IN	Cole Information
	ATTORNEY AT LAW CRIMINAL DEFENSE RAL	Cole Information
	VEREBAY LAYNE PA	Cole Information
	JARCHOW RICHARD C CPA	Cole Information
	MCINTOSH SCHWARTZ PL	Cole Information
	WILLIAM J WICHMANN PA	Cole Information
	BEHAR LARRY J PA	Cole Information
	SHANLEY KATHRYN L	Cole Information
	BLACKMAN DANIEL J ATTY	Cole Information
	BURY RICHARD CT REPRTR	Cole Information
	DACHELET ALYSON R ATTY	Cole Information

DRAFT

FINDINGS

Year	Uses	Source
2014	MARCANTONIO ALINE O	Cole Information
	PALM BEACH REPORTING SERVICE INC	Cole Information
	THOMAS C HEALTH CHARTERED	Cole Information
	HEATH THOMAS C ATTY	Cole Information
	UNDERWOOD KARCHER & KARCHER PA ATTY	Cole Information
	LAW OFFICES OF RALPH BEHR ESQ PA	Cole Information
	PERLINI RICHARD ATTY PA	Cole Information
	DACHELET THOMAS M	Cole Information
2010	KIRWIN & SPELLACY	Cole Information
	JARCHOW RICHARD C CPA	Cole Information
	DACHELET ALYSON R	Cole Information
	RALPH BEHR LAW OFFICE	Cole Information
	KLEIN BURY & ASSOC INC	Cole Information
	GARVIN LAW FIRM	Cole Information
	UNDERWOOD KARCHER & KARCHER PA	Cole Information
	AMERICAN MARKETING & MGMT INC	Cole Information
	MICHAEL R KARCHER ATTORNEY	Cole Information
	BRIAN C DEUSCHLE CHARTERED	Cole Information
	GILLIS OF SUNRISE 17 LLC	Cole Information
	PALM BEACH REPORTING SVC	Cole Information
	DUANE DRAY VALERIE	Cole Information
	LARRY J BEHAR PA	Cole Information
	ADORNO & YOSS LLP	Cole Information
	DACHELET THOMAS M	Cole Information
	HEATH & CARCIOPPOLO CHARTERED	Cole Information
	LAYNE VEREBAY PA	Cole Information
2005	BILLING COCHRAN HEATH LYLES MAURO	Cole Information
	LECOUR LLC	Cole Information
	GOLD COAST TRANSIT INC	Cole Information
	ADORNO & ZEDER PA	Cole Information
	SEGAUL & STOLL PA	Cole Information
	IMMIGRATION FLORIDA	Cole Information

DRAFT

FINDINGS

Year	Uses	Source
2005	GOLD COAST PROPERTIES & INVESTMENTS	Cole Information
	AMERICAN MARKETING INVESTMENTS INC	Cole Information
	PALM TRACE LANDINGS LLC	Cole Information
	BEHAR LARRY J PA	Cole Information
	LEA A SALAMA ESQ	Cole Information
	LECOUR L L C	Cole Information
	PROPERTIES LLC	Cole Information
	JEFFREY R STOLL PA	Cole Information
	WAKULLA CNTY INVSTMNT & HLDNG	Cole Information
	LARRY J BEHAR PA	Cole Information
	MICHAEL KLEIN & ASSOCS	Cole Information
	THIRD AND NINTH ABOVE THE GROUND LLC	Cole Information
	RICHARD C JARCHOW CPAS	Cole Information
	U S CUSTOMIZING INC	Cole Information
	VEREBAY LAYNE	Cole Information
	EQUITY PARTNERS OF AMERICA LLC	Cole Information
	DACHELET THOMAS M	Cole Information
	US CUSTOMIZING INC	Cole Information
	PLATINO PLUS LLC	Cole Information
2000	MIAMI TRAVEL INCORPORATED	Cole Information
	SUNBELT INVESTMENT PROPERTIES	Cole Information
	BARTHE FREDRIC M ATTORNEY	Cole Information
	GUNTHER DIETER K ATTORNEY	Cole Information
	JARCHOW RICHARD C CPA	Cole Information
	ADORNO & ZEDER PA	Cole Information
	CRAIG W TUCKER ATTORNEY	Cole Information
	FEARNLEY GORDON ATTORNEY	Cole Information
	BILLING STEVEN F ATTORNEY	Cole Information
	AMERICAN MARKETING AND MANAGEMENT INCORPORATED	Cole Information
	HEATH THOMAS C ATTORNEY	Cole Information
	MANNO VALERIE R ATTORNEY	Cole Information

DRAFT

FINDINGS

Year	Uses	Source
2000	COCHRAN CLARK J JR ATTORNEY	Cole Information
	LYLES DENNIS E ATTORNEY	Cole Information
	MAURO JOHN W ATTORNEY	Cole Information
	ROMAGUERA RAUL ATTORNEY	Cole Information
	BRUCE R MCKAMEY & ASSOCIATES	Cole Information
	PEREZ T CHRISTINE ATTORNEY	Cole Information
	RUDDY ALINE O ATTORNEY	Cole Information
	DACHELET THOMAS M ATTORNEY	Cole Information
	SOLOFF ROBERT D ATTORNEY	Cole Information
	HEALY CAROL J ATTORNEY	Cole Information
	MORGAN KENNETH W JR ATTORNEY	Cole Information
	ANDERSON GREGORY T ATTORNEY	Cole Information
	MCINTOSH ROBERT D ATTORNEY	Cole Information
	DI MAR PROPERTIES	Cole Information
	BEHAR LARRY J ATTORNEY	Cole Information
	GEHL GROUP	Cole Information
	WHITAKER ALAN B JR ATTORNEY	Cole Information
1995	DOUGLAS JOVANOVIC	Cole Information
	CANDACE D KORTHALS	Cole Information
	DENNIS E LYLES	Cole Information
	ROBERT W BLACKMORE LAW OFFICE	Cole Information
	JACK T FROST	Cole Information
	HOWARD B NADEL	Cole Information
	KENNETH W MORGAN JR	Cole Information
	RICHARD C JARCHOW CPA	Cole Information
	JULES ROY	Cole Information
	LAUDERDALE REPORTING SVC INC	Cole Information
	BILLING COCHRAN HEATH & LYLES	Cole Information
	FREEDMAN & MC CLOSKEY ASSOC	Cole Information
	CLARK J COCHRAN JR	Cole Information
	JAMES C SAWRAN	Cole Information
	LARRY J BEHAR	Cole Information

DRAFT

FINDINGS

Year	Uses	Source
1995	J C LEO & ASSOC	Cole Information
	DEBRA P ROCHLIN LAW OFFICES	Cole Information
	RAUL ROMAGUERA	Cole Information
	STEVEN F BILLING	Cole Information
	ALAN B WHITAKER JR	Cole Information
	RICHARD P MC CULLY	Cole Information
	DIMAR INDUSTRIES	Cole Information
	FREEDMAN & MC CLOSKEY	Cole Information
	ROBERT W BLACKMORE	Cole Information
	ROBERT H SCHWARTZ	Cole Information
	W TUCKER CRAIG	Cole Information
	JODI B GREEN	Cole Information
	GORDON FEARNLEY	Cole Information
	TILSON FINANCIAL SVC	Cole Information
	GREGORY T ANDERSON	Cole Information
	JOHN W MAURO	Cole Information
	DIETER K GUNTHER	Cole Information
	GUNTHER & WHITAKER	Cole Information
	THOMAS C HEATH	Cole Information
	HEATH, THOMAS C	Cole Information
	ROCHLIN, DEBRA P	Cole Information
	ROY, JULES	Cole Information
	GARRETT, GLENN J	Cole Information
	STROH, NANCY	Cole Information
	SCHACK, JAY	Cole Information
	FROST, JACK T	Cole Information
	CONNICK, A T	Cole Information
	COCHRAN, CLARK J JR	Cole Information
	ANDERSON, GREGORY T	Cole Information
	MAURO, JOHN W	Cole Information
	JOVANOVIC, DOUGLAS	Cole Information
	SCHWARTZ, ROBERT H	Cole Information

DRAFT

FINDINGS

Year	Uses	Source
1995	WHITAKER, ALAN B JR	Cole Information
	BILLING, STEVEN F	Cole Information
	MORGAN, KENNETH W JR	Cole Information
	RUDDY, ALINE O	Cole Information
	GREEN, JODI B	Cole Information
	KORTHALS, CANDACE D	Cole Information
	FLAM, MICHAEL R	Cole Information
	HALE, C D	Cole Information
	CRAIG, W T	Cole Information
	MANNO, VALERIE R	Cole Information
	THOMPSON, WILLIAM D	Cole Information
	NADEL, HOWARD B	Cole Information
	ROMAGUERA, RAUL	Cole Information
	DEUSCHLE, BRIAN C	Cole Information
	SINGER, GARY S	Cole Information
	SPEAR, STEPHEN A	Cole Information
	BURGESS, SCOTT C	Cole Information
	DORETTA, MARTONE K	Cole Information
	BUCKLEY, PAUL C	Cole Information
	FEARNLEY, GORDON	Cole Information
	LYLES, DENNIS E	Cole Information
	BLACKMORE, ROBERT W	Cole Information
	FREEDMAN, RANDY R	Cole Information
	MCCLOSKY, REED B	Cole Information
	BEHAR, LARRY J	Cole Information
	LARRY, J B	Cole Information
	MCCULLY, RICHARD P	Cole Information
	DEBRA, P R	Cole Information
1992	JOVANOVIC D ATTY	Cole Information
	MCCLOSKY REED B ATTY	Cole Information
	JARCHOW RICHARD C CPA	Cole Information
	BEHAR LARRY J PA ATTY	Cole Information

DRAFT

FINDINGS

Year	Uses	Source
1992	PLANT VICKI L ATTY	Cole Information
	FREEDMAN & MCCLOSKY PA ATTYS	Cole Information
	MATTEL HARVEY K ATTY	Cole Information
	BENZRIHEM ALBERT ATTY	Cole Information
	MCFANN ROBERT J PA	Cole Information
	MURPHY JOS C ATTY	Cole Information
	BURESH FREDRIC C ATTY	Cole Information
	CONNESS JOHN W PA ATTORNEY	Cole Information
	TILSON NICOLE MRTG BROKER	Cole Information
	RAAB & RAAB ATTY	Cole Information
	GRILLO C A PA	Cole Information
	FROST JACK T ATTY	Cole Information
	MCKANEY BRUCE OFC	Cole Information
	AMERICAN MARKETING & MANAGEMENT INC	Cole Information
	ANDERSON GREGORY T ATTORNEY	Cole Information
	PRECISE REPORTING INC	Cole Information
	GRILLO, C A	Cole Information
	JARCHOW, RICHARD C	Cole Information
	MCFANN, ROBERT J	Cole Information

900 SE 3RD AVE

Year	Uses	Source
2020	BERMELLO AJAMIL & PARTNERS INC	EDR Digital Archive
	ATM	EDR Digital Archive
	YMCA	EDR Digital Archive
	WEITZ & SHWARTZ	EDR Digital Archive
	YOUNG MEN'S CHRISTIAN ASSN	EDR Digital Archive
	KUNIN ASSOCIATES	EDR Digital Archive
	WEITZ & SCHWARTZ PA	EDR Digital Archive
	R F B INVESTMENTS LLC	EDR Digital Archive
	BGM ACCOUNTING	EDR Digital Archive
	BGM PAYROLL SOLUTIONS LLC	EDR Digital Archive
	2250 SW 43 TER LLC	EDR Digital Archive

DRAFT

FINDINGS

Year	Uses	Source
2020	YMCA OF SOUTH FLORIDA	EDR Digital Archive
2017	VISITING ANGELS LIVING ASSISTANCE SE	Cole Information
	CELEBRITY MORTGAGE CORPORATION	Cole Information
	KUNIN ASSOCIATES	Cole Information
	YMCA	Cole Information
	STEVEN C WEITZ ATTORNEY	Cole Information
	WEITZ & SCHWARTZ PA	Cole Information
	BANKUNITED	Cole Information
	CHANNEL 10 WPLG	Cole Information
	WILLIAM NICHOLS & ASSOCIATES INC	Cole Information
	DIGITAL DEPO SERVICES	Cole Information
	ORANGE LEGAL	Cole Information
2014	CELEBRITY MORTGAGE CORPORATION	Cole Information
	KUNIN ASSOCIATES	Cole Information
	WEITZ & SCHWARTZ PA	Cole Information
	BANKUNITED	Cole Information
	VISITING ANGELS	Cole Information
	WILLIAM NICHOLS & ASSOCIATES INC	Cole Information
	WPLG CHANNEL 10	Cole Information
	DIGITAL DEPO SERVICES	Cole Information
	ROBERT C KAIN	Cole Information
2010	ARGO DIGITAL SOLUTIONS	Cole Information
	BANK UNITED	Cole Information
	KRINZMAN HUSS & LUBETSKY LLP	Cole Information
	ANEW BROADBAND	Cole Information
	KUNIN ASSOCIATES	Cole Information
	PIERCE ARCHITECTURAL GROUP PA	Cole Information
	WIZARD ENTERTAINMENT	Cole Information
	IKON OFFICE SOLUTIONS	Cole Information
	CELEBRITY MORTGAGE CORP	Cole Information
	MICHAEL J QUAREQUIO PA	Cole Information
	CYNTHIA DIENSTAG	Cole Information

DRAFT

Year	Uses	Source
2010	MICHAEL QUAREQUIO	Cole Information
2005	OMNI PARTNERS INC	Cole Information
	MELITO & ADOLFSEN	Cole Information
	MILLENNIUM REALTY ADVISORS	Cole Information
	KUNIN ASSOCIATES	Cole Information
	CPN INDSTRL CTR L L C	Cole Information
	INVESTORS LLC	Cole Information
	COPANS INDUSTRIAL CENTER LLC	Cole Information
	BANKUNITED	Cole Information
	RESOURCE MARKETING	Cole Information
	COFFEY COMMERCIAL PROPERTIES	Cole Information
	INBESTECH INC	Cole Information
	RETAIL MEDICAL SYSTEMS	Cole Information
	XENTEL AMERICA INC	Cole Information
	RMS NETWORKS INC	Cole Information
	XENTEL INC	Cole Information
	GERARD HINTON	Cole Information
	BRADLEY FISCHER	Cole Information

905 SE 3RD AVE

Year	Uses	Source
2000	L POOLE	Cole Information

1000 SE 3RD AVE

Year	Uses	Source
1995	FONDA, J	Cole Information
	BUKOVAC, V J	Cole Information
	LOPEZ, HECTOR	Cole Information
	BROCK, MARK	Cole Information
	RODGERS, HEATHER	Cole Information
	RAYMOND, DONOVAN	Cole Information
	COLEMAN, DAVID	Cole Information
	MILLER, W	Cole Information
	BOHL, DAVID	Cole Information

DRAFT

FINDINGS

Year	Uses	Source
1992	KIEVIT COVE	Cole Information
	MOORE, M C	Cole Information
	BROCK, MARK	Cole Information
	HORTON, BRETT	Cole Information

1024 SE 3RD AVE

Year	Uses	Source
2000	AITOR BILBAO	Cole Information

1025 SE 3RD AVE

Year	Uses	Source
2000	CAMIL GERMAIN	Cole Information

1051 SE 3RD AVE

Year	Uses	Source
2020	BROWARD COUNTY BAR ASSN	EDR Digital Archive
	ASSOCIATION BROWARD COUNTY	EDR Digital Archive
	LAWYER REFERRAL SVC	EDR Digital Archive
2017	BROWARD COUNTY ASSOCIATION	Cole Information
	BAR BROWARD COUNTY	Cole Information
	BROWARD COUNTY BAR ASSOCIATION	Cole Information
2014	ASSOCIATION BROWARD COUNTY BAR	Cole Information
	BAR BROWARD COUNTY	Cole Information
	ASSOCIATION BROWARD COUNTY	Cole Information
	BROWARD COUNTY BAR ASSOCIATION	Cole Information
2010	LAWYER REFERRAL SVC	Cole Information
	BROWARD COUNTY BAR ASSN	Cole Information
2005	REMSEN GROUP	Cole Information
	BROWARD COUNTY BAR ASSOCIATION	Cole Information
	LAWYER REFERRAL SERVICE	Cole Information
2000	ATTORNEY REFERRAL SERVICE BROWARD COUNTY BAR ASSOCIATION	Cole Information
	BAR ASSOCIATION-BROWARD COUNTY	Cole Information
	LAWYER REFERRAL SERVICE BROWARD COUNTY BAR ASSOCIATION	Cole Information

DRAFT

Year	Uses	Source
2000	BROWARD COUNTY BAR ASSOCIATION	Cole Information
1995	LAWYER REFERRAL SVC	Cole Information
1992	BROWARD COUNTY BAR ASSOCIATION	Cole Information
	LAWYER REFERRAL SVC	Cole Information

1080 SE 3RD AVE

Year	Uses	Source
2020	CHRISTIAN RECOVERY SOLUTIONS	EDR Digital Archive
	ACURE BETTER PLANETS LLC	EDR Digital Archive
2017	RECOVERY INSTITUTE OF SOUTH FLORIDA	Cole Information
	CHRISTIAN RECOVERY SOLUTIONS	Cole Information
	TREATMENT SOLUTIONS	Cole Information
	RECOVERY INSTITUTE OF S FLORIDA	Cole Information
	RECOVERYP INSTITUTE OF SOUTH FLORIDA	Cole Information
2014	CHRISTIAN RECOVERY SOLUTIONS	Cole Information
	RECOVERY INSTITUTE OF SOUTH FLORIDA	Cole Information
	TREATMENT SOLUTIONS	Cole Information
	RECOVERY INSTITUTE OF S FLORIDA	Cole Information
2010	NU RIVER LANDING SALES	Cole Information
	CHRISTIAN RECOVERY SOLUTIONS	Cole Information
2005	NEW RIVER LENDING	Cole Information
	MUSTANG PROPERTIES INC	Cole Information
	CARLYLE / RECP NEW RIVER L P	Cole Information
	CAROLINA MALLARD LLC	Cole Information
	H S PORTSIDE PARTNERS LLC	Cole Information
2000	HARRIS HUDSON	Cole Information
1992	BUNNELL & WOULFE PA ATTORNEY	Cole Information
	RAILTON RESOURCES	Cole Information

1100 SE 3RD AVE

Year	Uses	Source
2020	CENTENNIAL BANK	EDR Digital Archive
	NEILL LECORGNE	EDR Digital Archive

DRAFT

Year	Uses	Source
2017	REGENT BANK	Cole Information
2014	REGENT BANK	Cole Information
2010	REGENT BANK	Cole Information
2005	REGENT BANK	Cole Information
2000	HALLIDAY GROUP REALTY ADVISORS INCORPORATED	Cole Information
	HALLIDAY LAUTIN DOHM & ASSOCIATES INCORPORATED	Cole Information

1101 SE 3RD AVE

Year	Uses	Source
2000	P BYRNES	Cole Information

1110 SE 3RD AVE

Year	Uses	Source
2020	ULLIAN DAVID DC	EDR Digital Archive
2010	ULLIAN DAVID DC	Cole Information
2005	DAVID ULLIAN DC PA	Cole Information
	GLIWA WILLIAM DR	Cole Information
1995	WILLIAM A GILWA DC	Cole Information
	WORLEY, RICHARD	Cole Information
1992	GLIWA WILLIAM A DC	Cole Information
	GLIWA, WILLIAM A	Cole Information

1111 SE 3RD AVE

Year	Uses	Source
2020	REARDON YACHT CONSULTING LLC	EDR Digital Archive
2005	CESCO DEVELOPMENT LLC	Cole Information
	WILLIAMSTOWN GEORGE A	Cole Information
	SEALAND CONTRACTING LLC	Cole Information
2000	WILLIAMSON GEORGE A ATTORNEY	Cole Information
1995	GEORGE A WILLIAMSON	Cole Information
	OCCUPANT UNKNOWNN	Cole Information
1992	WILLIAMSON GEO A ATTY	Cole Information
	MONAST CHARLES H ATTY	Cole Information

DRAFT

Year	Uses	Source
1992	WILLIAMSON, GEORGE A	Cole Information

1112 SE 3RD AVE

Year	Uses	Source
2020	CHARLES PRINCE	EDR Digital Archive
2017	LAMEGO INVESTMENTS	Cole Information
	CHARLES M PRINCE ATTORNEY	Cole Information
	JOSEPH GLICK ATTORNEY	Cole Information
	GLICK JOSEPH ATTY	Cole Information
2014	PRINCE CHARLES M ATTY	Cole Information
	GLICK JOSEPH ATTY	Cole Information
	PRINCE & GLICK P A ATTY	Cole Information
2010	JOHN WEINBERG ATTORNEY	Cole Information
	PRINCE & GLICK	Cole Information
2005	GLICK JOSEPH	Cole Information
	PRINCE CHARLES M	Cole Information
2000	MCFARLANE WILLIAM J III	Cole Information
	PRINCE CHARLES M ATTORNEY MIAMI TEL NO	Cole Information
	GLICK JOSEPH ATTORNEY	Cole Information
	PRINCE GLICK & MCFARLANE PA ATTORNEY	Cole Information
1995	PRINCE GLICK & MC FARLANE	Cole Information
	CHARLES M PRINCE	Cole Information
	WILLIAM J MC FARLANE III	Cole Information
	GLICK, JOSEPH	Cole Information
	PRINCE, CHARLES M	Cole Information
1992	GLICK JOSEPH ATTY	Cole Information

1119 SE 3RD AVE

Year	Uses	Source
2020	CHARLES A KRBLICH PA	EDR Digital Archive
	TEN KEY SOFTWARE SOLUTIONS	EDR Digital Archive
2017	CHARLES A KRBLICH CPA	Cole Information
	KENNETH ORTNER CPA	Cole Information

DRAFT

Year	Uses	Source
2014	KRBLICH CHARLES A CPA	Cole Information
2010	KENNETH A ORTNER PA	Cole Information
	CHARLES A KRBLICH PA	Cole Information
2005	JT BUILDING ASSOCAITES LLC	Cole Information
2000	ADAIR JOHN ATTORNEY	Cole Information
	M LENT	Cole Information
1995	KLEIN BURY & ASSOC	Cole Information
1992	KLEIN BURY & ASSOCS	Cole Information

1120 SE 3RD AVE

Year	Uses	Source
2020	CENTER CRISIS PREGNANCY	EDR Digital Archive
	HOLLAND ENGINEERING INC	EDR Digital Archive
	RESNIK & LAMORTE	EDR Digital Archive
2017	RESNIK & LAMORTE	Cole Information
2014	RESNIK & LAMORTE	Cole Information
2010	IDC PALM ENERGY LLC	Cole Information
	RESNIK & LA MORTE	Cole Information
2005	IQS USA INC	Cole Information
2000	ATLANTIS SUBMARINES MIAMI INCORPORATED	Cole Information
	BIGGE ROBERT J JR PA	Cole Information
	GEORGIA BAST	Cole Information
1995	MARK L GAETA	Cole Information
	SOMERMAN, SCOTT	Cole Information
	GORDON, ILISSA	Cole Information
	GAETA, MARK L	Cole Information
	CRUZ, JOHN II	Cole Information
1992	COLANDO & GAETA PA ATTORNEYS	Cole Information

1126 SE 3RD AVE

Year	Uses	Source
2020	STATE FARM INSURANCE	EDR Digital Archive
2017	PALMIOTTO INS AGCY INC	Cole Information

DRAFT

Year	Uses	Source
2017	STATE FARM INSURANCE	Cole Information
2014	PALMIOTTO INS AGCY INC STATE FARM	Cole Information
	ROBERT PALMIOTTO STATE FARM INSURA	Cole Information
	PALMIOTTO INSURANCE AGENCY INC	Cole Information
	STATE FARM INSURANCE	Cole Information
2010	STATE FARM BANK	Cole Information
	ROBERT F PALMIOTTO INSURANCE	Cole Information
2005	PALMIOTTO ROBERT F INSURANCE AGENCY	Cole Information
	STATE FARM / ROBERT F PALMIOTTO INS	Cole Information
2000	PALMIOTTO ROBERT F INS	Cole Information
	STATE FARM INSURANCE COMPANIES AGENTS	Cole Information
1995	STATE FARM INSURANCE	Cole Information
	PALMIOTTO, ROBERT F	Cole Information
1992	PALMIOTTO ROBERT F INSURANCE	Cole Information
	ROE WESTBERRY & ASSOC	Cole Information
	PALMIOTTO, ROBERT F	Cole Information

1127 SE 3RD AVE

Year	Uses	Source
2005	JAMES GARY BROWN JR	Cole Information

1128 SE 3RD AVE

Year	Uses	Source
2020	ALPHA ACUPUNCTURE LLC	EDR Digital Archive
2000	CONIGLIO JOHN A CPA	Cole Information

1131 SE 3RD AVE

Year	Uses	Source
2020	MARLIN YATTCH MANAGEMENT INC	EDR Digital Archive
	ROE MINOR REALTY	EDR Digital Archive
2005	YATTCH MARLIN MANAGEMENT INC	Cole Information
	ROE MINOR REALTY CONSULTANTS INC	Cole Information
2000	ROE BRUCE C MAI REAL ESTATE APPRSR	Cole Information

DRAFT

Year	Uses	Source
2000	ROE WESTBERRY & ASSOCIATES APPRSR	Cole Information
	ALICE MOSES	Cole Information
1995	R W REALTY SALES INC	Cole Information
	ROE WESTBERRY & ASSOC	Cole Information
	ROE, BRUCE C	Cole Information
	PECK, J D	Cole Information
	BRUCE, C R	Cole Information
1992	BRUCE C ROE CRE MAI SRPA	Cole Information
	ROE, BRUCE C	Cole Information

1132 SE 3RD AVE

Year	Uses	Source
2020	BRADFORD COHEN LAW OFFICES	EDR Digital Archive
	SWAY NIGHTCLUB	EDR Digital Archive
	MAGNOLIA HOUSE LLC	EDR Digital Archive
	809 NW 8 AVE LLC	EDR Digital Archive
	111 SW 2ND AVE LLC	EDR Digital Archive
	ALAMO & OTOOLE LAW FIRM	EDR Digital Archive
	CANNABIS TICKET CLINIC INC	EDR Digital Archive
	BRADFORD COHEN	EDR Digital Archive
	LARRY COHEN	EDR Digital Archive
	DAVID SIMMONS	EDR Digital Archive
2017	ALAMO & OTOOLE LAW FIRM	Cole Information
	DI PIETRO DAVID LAW PA	Cole Information
	VANESSA L PRIETO LAW OFFICES LLC	Cole Information
	LAW OFFICES OF BRADFORD COHEN	Cole Information
	LAW OFFICES OF DAVE L SIMMONS PA	Cole Information
2014	ALAMO & OTOOLE LAW FIRM	Cole Information
	BRADFORD COHEN & ASSOCIATES	Cole Information
	LEGAL RN NETWORK LLC	Cole Information
	LAW OFFICES OF DAVID L SIMMONS	Cole Information
2010	PRESSER LAW FIRM	Cole Information
	USAN MICHAEL A	Cole Information

DRAFT

Year	Uses	Source
2010	H A RODRIGUEZ LAW OFFICES PA	Cole Information
	DAVID SIMMONS LAW OFFICES PA	Cole Information
	BRADFORD COHEN & ASSOC	Cole Information
2005	EXEMPTWEAR INC	Cole Information
	MICHAEL A USAN PA	Cole Information
1995	HOWELL, L H	Cole Information
1992	HOWELL, L H	Cole Information

1133 SE 3RD AVE

Year	Uses	Source
2020	ERICK HENRIQUEZ IMMIGRATION	EDR Digital Archive
	ACTION POLYGRAPH SVC INC	EDR Digital Archive
	EDUARDO NUNEZ IMMIGRATION BOND	EDR Digital Archive
	ACTION INTERNATIONAL INSURANCE	EDR Digital Archive
	ACTION BAILBONDS	EDR Digital Archive
	JUDY PRAGER	EDR Digital Archive
	ROBERT PRAGER	EDR Digital Archive
	DANIEL KOZLOWSKI	EDR Digital Archive
2017	ACTION BAIL BONDS	Cole Information
	ACTION INTERNATIONAL INVESTIGATIONS	Cole Information
2014	ACTION BAIL BONDS	Cole Information
2010	ACTION INTERNATIONAL INSURANCE	Cole Information
	ACTION BAIL BONDS	Cole Information
	ACTION POLYGRAPH SVC INC	Cole Information
2005	ACTION IMMIGRANT BONDING INC	Cole Information
	ACTION INTERNATIONAL INSURANCE	Cole Information
	ACTION POLYGRAPH SERVICES	Cole Information
	ACTION IMMOBILIZATION SERVICE	Cole Information
2000	ACTION SUBPOENA SERVICE	Cole Information
	BAIL BONDS BY ACTION	Cole Information
	ACCION	Cole Information
	ACTION IMMOBILIZATION SERVICE	Cole Information
	ACTION POLYGRAPH SERVICES	Cole Information

DRAFT

Year	Uses	Source
1995	A ACTION BAIL BONDS	Cole Information
	ACTION INTERNATIONAL INVSTGTNS	Cole Information
	ACTION POLYGRAPH SVC	Cole Information
1992	ACTION BAIL BONDS	Cole Information

1136 SE 3RD AVE

Year	Uses	Source
2020	C M BROTHERS HOLDINGS LLC	EDR Digital Archive
	STRETCHZONE	EDR Digital Archive
	VITAL LIVING SPROUTS LLC	EDR Digital Archive
	KANS GROUP LLC	EDR Digital Archive
	KEVIN JACKSON LAW OFFICES	EDR Digital Archive
	ALZIE REALTY	EDR Digital Archive
	ADAM FRANZEN LAW OFFICES	EDR Digital Archive
2017	ALZIE REALTY INC	Cole Information
	FREEDLAND LAW CENTER	Cole Information
	LAW OFFICES OF ADAM FRANZEN	Cole Information
	LAW OFFICES OF KEVIN JACKSON	Cole Information
2014	ALZIE REALTY INC	Cole Information
	FREEDLAND LAW CENTER	Cole Information
	LAW OFFICES OF ADAM FRANZEN	Cole Information
	LAW OFFICES OF KEVIN JACKSON	Cole Information
	RELIANCE HOUSING	Cole Information
2010	FRIEDLAND & ASSOC	Cole Information
	ALZIE REALTY	Cole Information
2005	ALZIE INC	Cole Information
	FORT LAUDERDALE MEDICAL MANAGEMENT I	Cole Information
2000	INVESTMENTS TEN INCORPORATED	Cole Information
1992	MEDICAL ARTS MRI	Cole Information
	INJURY CONSULTANTS ADVISORY BOARD	Cole Information

DRAFT

FINDINGS

1140 SE 3RD AVE

Year	*Uses*	*Source*
2020	LAUDERDALE CHIROPRACTIC CLINIC	EDR Digital Archive
	RICK BRUNS	EDR Digital Archive
	KAREN ROWE	EDR Digital Archive
	CAREY HITT	EDR Digital Archive
2014	BRUNS RICK DC	Cole Information
	BRUNS REALTY	Cole Information
2010	BRUNS REALTY	Cole Information
	SAKARIS MEDICAL MASSAGE	Cole Information
	LAUDERDALE CHIROPRACTIC	Cole Information
2005	DR RICK BRUNS	Cole Information
2000	LAUDERDALE DIAGNOSTIC & THERAPY CENTER	Cole Information
	INVESTMENTS TEN INCORPORATED	Cole Information
	R EB MEDICAL MANAGEMENT INCORPORATED	Cole Information
	CHRESTENSEN CAREY DC CHIROPRCTC PHYS	Cole Information
	BRUNS RICK E DC	Cole Information
	MOBILE ANIMAL SERVICES & HELP INCORPORATED	Cole Information
	WALTERS MEDICAL MANAGEMENT INCORPORATED	Cole Information
	HITT CAREY C DC	Cole Information
	RAM DIAGNOSTIC	Cole Information
	M A S H	Cole Information
	FLORIDIANS FOR CONGRESSIONAL TERM LIMITS	Cole Information
1995	BRUNS REALTY	Cole Information
	LAUDERDALE DIAGNOSTIC CTR	Cole Information
	CAREY C HITT DC	Cole Information
	RICK E BRUNS DC	Cole Information
	BRUNS, RICK E	Cole Information
	FRANCAVILLA, JOHN J	Cole Information
	HITT, CAREY C	Cole Information

DRAFT

Year	Uses	Source
1992	BRUDNER HOWARD DC	Cole Information
	LAUDERDALE DIAGNOSTIC & THERAPY	Cole Information
	BRUNS REALTY	Cole Information

1144 SE 3RD AVE

Year	Uses	Source
2020	TODD A ONORE PA	EDR Digital Archive
	BEILLY BRADFORD J	EDR Digital Archive
	PEGASUS AGRICULTURE GROUP LLC	EDR Digital Archive
	BEILLY BRADFORD	EDR Digital Archive
	JODI SHIR	EDR Digital Archive
2017	BRADFORD J BEILLY PA	Cole Information
	TODD A ONORE PA	Cole Information
2014	BEILLY BRADFORD J PA	Cole Information
	ONORE TODD A PA	Cole Information
2010	CORPORATE MATTERS	Cole Information
	BRADFORD J BEILLY PA	Cole Information
	TODD A ONORE PA	Cole Information
	ZFAZ MARTIN MD	Cole Information
2005	RYAN & UCHIN INC	Cole Information
	FAMILY INSTITUTE ADDICTIONOLOGY PSYC	Cole Information
2000	RYAN WILLIAM GRADY PHD ICADC PSYCHOLOGIST	Cole Information
	FAMILY INSTITUTE ADDICTIONOLOGY PSYCY & WELLNESS	Cole Information
	SAMUELS SHIR JODI PHD PA	Cole Information
1995	WILLIAM G RYAN PHD	Cole Information
	INSIGHT	Cole Information
	FAMILY INSTITUTE	Cole Information
	MARLYN UCHIN	Cole Information
	SCHRECKENGAST, JAMES	Cole Information
1992	FAMILY INSTITUTE OF BROWARD & PALM BEACH	Cole Information
	SCHRECKENGAST, JAMES	Cole Information

DRAFT

FINDINGS

1177 SE 3RD AVE

Year	Uses	Source
2020	S M P DISTRIBUTORS LLC	EDR Digital Archive
	CANNURBAN LLC	EDR Digital Archive
	DOUMAR ALLSWORTH LAYSTROM	EDR Digital Archive
	GREEN SUSTAINABLE STRONG LLC	EDR Digital Archive
	VERDE HARVEST LLC	EDR Digital Archive
	PIPELINE PLANTERS LLC	EDR Digital Archive
	EARLIE BIRD FARMS LLC	EDR Digital Archive
	JODIE SIEGEL ATTORNEY	EDR Digital Archive
	LAYSTROM WILLIAM C ATY	EDR Digital Archive
	WALKING DUCK LLC	EDR Digital Archive
	AARON KING	EDR Digital Archive
	FLORENCE DOUMAR	EDR Digital Archive
	DEIDRA CARHART	EDR Digital Archive
	ALEXANDER KING	EDR Digital Archive
	TY CARHART	EDR Digital Archive
	SONDRA KING	EDR Digital Archive
	RAYMOND DOUMAR	EDR Digital Archive
2010	DOUMAR ALLSWORTH CROSS	Cole Information
2005	DOUMAR CURTIS LAYSTRON CROS	Cole Information
	JOHN W PERLOFF PA	Cole Information
	UNCONDITIONAL GROWTH INC	Cole Information
	WEB ADMINISTRATOR	Cole Information
	IOD GROUP LLC	Cole Information
	ADAIR JOHN H III	Cole Information
	IOD GROUP L L C	Cole Information
	CLP SELDIRA LLC	Cole Information
	WHP SELF DIRECTED IRA LLC	Cole Information
	DOUMAR ALLSWORTH LAW FIRM	Cole Information
	CROSSINGS MANAGEMENT LLC	Cole Information
	WACHS JEFREY S	Cole Information
	THE JEFFERSON FAMILY REAL ESTATE LIM	Cole Information

DRAFT

FINDINGS

Year	Uses	Source
2005	THE JFRSN FMLY REAL ESTT LIM	Cole Information
	VOIGTH JOHN D	Cole Information
	DOUMAR RAYMOND A	Cole Information
	REALTY LLC	Cole Information
2000	CURTIS CHARLES L ATTORNEY MIAMI TEL NO	Cole Information
	PERLOFF JOHN W ATTORNEY	Cole Information
	MACIVER STUART J ATTORNEY	Cole Information
	CASALS CHRISTINA R ATTORNEY MIAMI TEL NO	Cole Information
	CROSS WILLIAM S ATTORNEY	Cole Information
	DOUMAR CURTIS CROSS LAYSTROM & PERLOFF ATTORNEY MIAMI TEL NO	Cole Information
	ALLSWORTH E SCOTT ATTORNEY MIAMI TEL NO	Cole Information
	CURTIS CHARLES L ATTORNEY	Cole Information
	LAYSTROM C WILLIAM JR ATTORNEY	Cole Information
	VOIGT JOHN D ATTORNEY	Cole Information
	WACHS JEFFREY S ATTORNEY	Cole Information
	DOUMAR ALLSWORTH CURTIS CROSS LAYSTROM PERLOFF VOIGHT WACHS	Cole Information
	ALLSWORTH MARK E ATTORNEY	Cole Information
	VOIGHT JOHN D ATTORNEY	Cole Information
1995	RAYMOND A DOUMAR	Cole Information
	C WILLIAM LAYSTROM JR	Cole Information
	JOHN W PERLOFF	Cole Information
	WILLIAM S CROSS	Cole Information
	DOUMAR CURTIS CROSS LAYSTROM	Cole Information
	JEFFREY S WACHS	Cole Information
	CHARLES L CURTIS	Cole Information
	JOHN D VOIGT	Cole Information
	ADAMS, HA	Cole Information
	ALLSWORTH, EMERSON	Cole Information
	OBRIG, ELWOOD M	Cole Information
	PERLOFF, JOHN D	Cole Information

DRAFT

FINDINGS

Year	Uses	Source
1995	VOIGT, JOHN D	Cole Information
	CROSS, WILLIAM S	Cole Information
	WACHS, JEFFREY	Cole Information
	CURTIS, CHARLES L	Cole Information
	LAYSTROM, CARL W JR	Cole Information
1992	ALLSWORTH DOUMAR CAZEL CURTIS & CROSS	Cole Information

1209 SE 3RD AVE

Year	Uses	Source
2020	MEG PHOENIX LLC	EDR Digital Archive
	GARY COLE	EDR Digital Archive
	RUBEN GARCIA	EDR Digital Archive
	MICHAEL GELETY	EDR Digital Archive
2017	MICHAEL D GELETY ATTY	Cole Information
	RUBEN M GARCIA ATTORNEY	Cole Information
	GARY W COLE ATY	Cole Information
	CRIMINAL ATTORNEY GARY COLE	Cole Information
2014	GARCIA RUBEN M ATTY	Cole Information
	COLE GARY W ATTY	Cole Information
	GELETY MICHAEL D ATTY	Cole Information
2010	GELETY MICHAEL D	Cole Information
	GARCIA RUBEN M	Cole Information
	CRIMINAL ATTORNEY GARY COLE	Cole Information
2005	MICHAEL GELETY ATTORNEY	Cole Information
	LAW OFFICES OF JASON T FOREMAN PA	Cole Information
	AIKEN PETER ESQ	Cole Information
2000	CONTINI JOHN PATRICK ATTORNEY	Cole Information
	AIKEN PETER D ATTORNEY	Cole Information
	GELETY MICHAEL D ATTORNEY	Cole Information
	GARCIA RUBEN M ATTORNEY	Cole Information

DRAFT

1211 SE 3RD AVE

Year	Uses	Source
2010	MATHIAS STROHFELDT	Cole Information

1212 SE 3RD AVE

Year	Uses	Source
2020	10202 TUCKER JONES ROAD LLC	EDR Digital Archive
	SILVERMAN DAVID ATY	EDR Digital Archive
	2638 POLK STREET LLC	EDR Digital Archive
	SCHLESINGER LAW OFFICES PA	EDR Digital Archive
	SCHLESINGER LAW OFFICES	EDR Digital Archive
	EAST DANIA BEACH BOULEVARD LLC	EDR Digital Archive
	G H OCEAN BLVD LLC	EDR Digital Archive
	1219 SE FOURTH AVENUE-VICINITY	EDR Digital Archive
	VW RECALL	EDR Digital Archive
	1212 SE THIRD AVENUE LLC	EDR Digital Archive
	GISELA ROSA	EDR Digital Archive
	GREGG SCHLESINGER	EDR Digital Archive
	SCHLESINGER BARBARA	EDR Digital Archive
	MELODY ROWLETTE	EDR Digital Archive
2017	DAVID C APPLEBY ATTY	Cole Information
	SCHLESINGER LAW OFFICES PA	Cole Information
	J SCHLESINGER SHELDON PA	Cole Information
	ALL DAY ALL NIGHT EMERGENCY LOCKSMIT	Cole Information
	GREGG A SCHLESINGER ATTY	Cole Information
	VALERIE A CONZO ATTY	Cole Information
	CRANE A JOHNSTON ATTY	Cole Information
	JONATHAN GDANSKL ATTY	Cole Information
	SCHELESINGER CONSTRUCTION INC	Cole Information
	SCOTT P SCHLESINGER ATTY	Cole Information
	JASON ROBINOWITZ ATT	Cole Information
	SCOTT M NEWMARK ATTY	Cole Information
2014	APPLEBY DAVID C ATTY	Cole Information

DRAFT

FINDINGS

Year	Uses	Source
2014	GDANSKI JONATHAN R	Cole Information
	VAZQUEZ JANET C	Cole Information
	NEWMARK SCOTT M ATTY	Cole Information
	SCHLESINGER LAW OFFICES PA	Cole Information
	SHELDON J SCHLESINGER PA	Cole Information
	CONZO VALERIA A	Cole Information
	JOHNSTON CRANE A	Cole Information
	ROBINOWITZ JASON ATTY	Cole Information
	SCHLESINGER SCOTT P ATTY	Cole Information
	ALL DAY ALL NIGHT EMERGENCY LOCKSMIT	Cole Information
	CONZO VALERIE A ATTY	Cole Information
	GDANSKI JONATHAN ATTY	Cole Information
	JOHNSTON CRANE A ATTY	Cole Information
	SCHELESINGER CONSTRUCTION INC	Cole Information
	SCHLESINGER SHELDON J ATTY	Cole Information
	ALLEY LINDA A	Cole Information
	BATE ANDREW H	Cole Information
	BERG JACOB ZANE	Cole Information
	SCHLESINGER SCOTT ATTY	Cole Information
	HAMMER STEVEN J	Cole Information
	KELLEY ROBERT W ATTY	Cole Information
	SCHLESINGER GREGG A ATTY	Cole Information
2010	SCHLESINGER SCOTT	Cole Information
	SHELDON J SCHLESINGER PA	Cole Information
	SCHLESINGER LAW OFFICES PA	Cole Information
	SCHLESINGER GREGG A	Cole Information
2005	SCHELESINGER CONSTRUCTION INC	Cole Information
	SHELDON J SCHLESINGER PA	Cole Information
	SCHLESINGER SCOTT P	Cole Information
	MOLLY LLC	Cole Information
	SUWANNEE RIVER ASSOCIATES LLC	Cole Information
	SCHLESINGER GREGG A	Cole Information

DRAFT

FINDINGS

Year	Uses	Source
2005	THIMEROSAL INDUCED AUTISM	Cole Information
2000	SCHLESINGER SHELDON MIAMI TEL NO	Cole Information
	NEWMARK SCOTT M ATTORNEY	Cole Information
	SCHLESINGER SHELDON J ATTORNEY MIAMI TEL NO	Cole Information
	PAVSNER JONATHON ATTORNEY	Cole Information
	SHELDON J SCHLESINGER PA ATTORNEY MIAMI TEL NO	Cole Information
	SCHLESINGER SHELDON J PA ATTORNEY	Cole Information
	FALZONE TODD ATTORNEY	Cole Information
	UUSTAL JOHN ATTORNEY	Cole Information
	SCHLESINGER SHELDON J ATTORNEY	Cole Information
	KELLEY ROBERT W ATTORNEY	Cole Information
1995	ROBERT W KELLEY	Cole Information
	SARA C LINDSEY	Cole Information
	SCHLESINGER CONSTRUCTION INC	Cole Information
	SCOTT SCHLESINGER	Cole Information
	GARY M COHEN	Cole Information
	JUDITH K FUNDERBURG	Cole Information
	SCOTT M NEWMARK	Cole Information
	SHELDON J SCHLESINGER	Cole Information
	SARA LINDSEY	Cole Information
	SIMONS, NANCY	Cole Information
	KELLEY, ROBERT W	Cole Information
	LINDSEY, SARA	Cole Information
	SCHLESINGER, SHELDON J	Cole Information
	FUNDERBURG, JUDITH K	Cole Information
1992	COHEN GARY M ATTY	Cole Information

1213 SE 3RD AVE

Year	Uses	Source
2020	MARY'S PREGNANCY RESOURCE CTR	EDR Digital Archive
	JEFFREY TRAUGHBER	EDR Digital Archive
2017	AFFORDABLE HOME HEALTH CARE INC	Cole Information

DRAFT

FINDINGS

Year	Uses	Source
2017	AMERICAN LIFE GUARD PRODUCTS	Cole Information
2014	AFFORDABLE HOME HEALTH CARE	Cole Information
	AMERICAN LIFE GUARD PRODUCTS	Cole Information
2010	AFFORDABLE HOME HEALTH CARE	Cole Information
	AMERICAN LIFEGUARD PRODUCTS	Cole Information
	HOMELAND CLOSING SVC	Cole Information
2005	AFFORDABLE STAFFING & MANAGEMENT INC	Cole Information
	AFFORDABLE HOME HEALTH CARE	Cole Information
	AFFORDABLE STAFFING & MNGMNT INC	Cole Information
	PROPERTIES LLC	Cole Information
	RE PROPERTIES LLC	Cole Information
2000	AFFORDABLE HOME HEALTH CARE	Cole Information
	REAL ESTATE ANALYSTS	Cole Information
1995	CECIL L NEFF JR & ASSOC	Cole Information
	R E ANALYSTS	Cole Information
1992	MCGARRY MICHAEL A REAL ESTATE	Cole Information
	MCGARRY, MICHAEL A	Cole Information

1217 SE 3RD AVE

Year	Uses	Source
2020	CHARTER SCHOOLS OF EXCELLENCE	EDR Digital Archive
	CHARTER HOLDINGS FOUNDATION	EDR Digital Archive
2017	CHARTER SCHOOL OF EXCELLENCE	Cole Information
2014	THE CHARTER SCHOOLS OF EXCELLENCEFT	Cole Information
2010	CHARTER SCHOOL OF EXCELLENCE	Cole Information
2005	FLORIDA CONSORTIUM OF CHARTER SCHOOL	Cole Information
	CHARTER SCHOOL OF EXCELLENCE	Cole Information
	JACK BESONER & ASSOCIATES	Cole Information
1992	BESONER JACK & ASSOCS	Cole Information

DRAFT

1218 SE 3RD AVE

Year	Uses	Source
2020	UNITED VIDEO-TELECONFERENCING	EDR Digital Archive
	UNITED REPORTING	EDR Digital Archive
2014	UNITED REPORTING INC	Cole Information
2010	UNITED REPORTING INC	Cole Information
	UNITED VIDEO & TLCNFRNCNG	Cole Information
	HITECH COURT REPORTING	Cole Information
2000	MERIT REPORTING OF SOUTH FLORIDA INCORPORATED	Cole Information
	BROWARD COUNTY OF COURT REPORTERS OFFICIAL	Cole Information

1221 SE 3RD AVE

Year	Uses	Source
2014	DIANE KARSHLIAN	Cole Information
2010	DIANE KARSLIAN	Cole Information

1222 SE 3RD AVE

Year	Uses	Source
2020	SIMON & SPATZ PA	EDR Digital Archive
	SOUTH FLORIDA INJURY LAW PA	EDR Digital Archive
	MARCUS SPATZ	EDR Digital Archive
	NANCY SIMONS	EDR Digital Archive
	JUDITH SPATZ	EDR Digital Archive
2017	SIMON & SPATZ PA	Cole Information
2014	SIMONS J JAY PA	Cole Information
	SIMON & SPATZ PA	Cole Information
2010	SIMONS & SPATZ PA	Cole Information
2005	SIMONS AND SPATZ PA	Cole Information
1995	LEAD INVESTIGATIONS INC	Cole Information
	SIMONT & SPATZ	Cole Information
1992	SIMONS DANIEL SCOTT ATTORNEY	Cole Information

DRAFT

1223 SE 3RD AVE

Year	Uses	Source
1995	MANUS, M	Cole Information

1244 SE 3RD AVE

Year	Uses	Source
2005	MARK SPATZ	Cole Information
2000	SIMONS & SPATZ PA	Cole Information
	L E A D INVESTIGATIONS INCORPORATED	Cole Information
	SPATZ MARK M ATTORNEY	Cole Information
1995	MARK M SPATZ	Cole Information
	SPATZ, MARK M	Cole Information
	SIMONS, J J	Cole Information
1992	HAPPY TRAILS INC	Cole Information

SE 3RD AVE # 303

713 SE 3RD AVE # 303

Year	Uses	Source
2020	WILLIAM COLLINS	EDR Digital Archive

SE 3RD AVE # 304

711 SE 3RD AVE # 304

Year	Uses	Source
2020	DIEGO ROLDAN	EDR Digital Archive
	CECILIA ARANGO	EDR Digital Archive

SE 3RD AVE FL 4

800 SE 3RD AVE FL 4

Year	Uses	Source
2020	FREDRIC BURESH	EDR Digital Archive
	SHERYL MOORE	EDR Digital Archive

DRAFT

SE 3RD AVE STE 200

707 SE 3RD AVE STE 200

Year	Uses	Source
2020	ALEXIS COICAN	EDR Digital Archive
	GREGORY COICAN	EDR Digital Archive

800 SE 3RD AVE STE 200

Year	Uses	Source
2020	MICHAEL DODDO	EDR Digital Archive
	SAMUEL HILL	EDR Digital Archive

SE 3RD AVE STE 204

900 SE 3RD AVE STE 204

Year	Uses	Source
2020	JO-ANNE KUNIN	EDR Digital Archive

SE 3RD AVE STE 300

800 SE 3RD AVE STE 300

Year	Uses	Source
2020	HANS HEIN	EDR Digital Archive
	EDWARD ROBBINS	EDR Digital Archive

SE 3RD AVE STE 301

800 SE 3RD AVE STE 301

Year	Uses	Source
2020	MILTON FRIEDMAN	EDR Digital Archive
	IRENE ANNUNZIATA	EDR Digital Archive

SE 3RD AVE STE 400

707 SE 3RD AVE STE 400

Year	Uses	Source
2020	PHILIP DISQUE	EDR Digital Archive
	NORM JACKSON	EDR Digital Archive

DRAFT

FINDINGS

800 SE 3RD AVE STE 400

Year	Uses	Source
2020	KAREN TODD	EDR Digital Archive
	DAVID DEUSCHLE	EDR Digital Archive

888 SE 3RD AVE STE 400

Year	Uses	Source
2020	HELEN COHN	EDR Digital Archive
	LARRY BEHAR	EDR Digital Archive

SE 3RD AVE STE 4F

633 SE 3RD AVE STE 4F

Year	Uses	Source
2020	PHILIP DIGATI	EDR Digital Archive
	PETER MINEO	EDR Digital Archive
	ADAM SWICKLE	EDR Digital Archive

SE 3RD AVE STE 4R

633 SE 3RD AVE STE 4R

Year	Uses	Source
2020	JOHN BROOME	EDR Digital Archive
	JOSEPH SINDACO	EDR Digital Archive
	JOHN HOWES	EDR Digital Archive

SE 3RD AVE STE 500

888 SE 3RD AVE STE 500

Year	Uses	Source
2020	YVONNE THIELE	EDR Digital Archive

SE 4 AVE

1230 SE 4 AVE

Year	Uses	Source
2014	CENTORINO DIANA WATEROUS PA	Cole Information

DRAFT

SE 4TH AVE

627 SE 4TH AVE

Year	Uses	Source
2020	ONE BODY INC	EDR Digital Archive

644 SE 4TH AVE

Year	Uses	Source
2020	GOLDEN CARLIN	EDR Digital Archive

905 SE 4TH AVE

Year	Uses	Source
1995	THOMAS J FOGAN	Cole Information
	SCHWARTZ, ADAM	Cole Information
	PAVLIK, JULIA	Cole Information

915 SE 4TH AVE

Year	Uses	Source
1995	OCCUPANT UNKNOWNN	Cole Information

919 SE 4TH AVE

Year	Uses	Source
1995	OCCUPANT UNKNOWNN	Cole Information

1025 SE 4TH AVE

Year	Uses	Source
2000	A MALTESE	Cole Information

1106 SE 4TH AVE

Year	Uses	Source
2020	MICHELLE APONTE	EDR Digital Archive
2017	MITCHELL MART	Cole Information
2014	OCCUPANT UNKNOWN	Cole Information
2010	MITCHELL MART	Cole Information

1107 SE 4TH AVE

Year	Uses	Source
2020	FACING ADVERSE CHILDHOOD	EDR Digital Archive

DRAFT

Year	Uses	Source
2010	BOONE JAMES B	Cole Information
2005	FLYNN ROSE ANN ESQ	Cole Information
	PURDY JOLLY GIUFFREDA PA	Cole Information
2000	FLYNN ROSE ANN	Cole Information
	CRISCIONE ROSE ANN	Cole Information
	PURDY H MARK	Cole Information
	CRAIG TROCINO	Cole Information
	HAROLD PURDY	Cole Information
	ROSE CRISCIONE	Cole Information
	ROSE FLYNN	Cole Information
1995	BRANDTSHIP USA INC	Cole Information
1992	PARKHURST ARTHUR B PA ATTORNEY	Cole Information

1108 SE 4TH AVE

Year	Uses	Source
2020	KENT IKELER	EDR Digital Archive
	LAURA RAMIREZ	EDR Digital Archive
2017	GILES SMITH	Cole Information
2014	GILES SMITH	Cole Information
2010	RETAIL SYSTEMS LLC	Cole Information
	BRYCE HARLOW	Cole Information

1110 SE 4TH AVE

Year	Uses	Source
2020	PERRY MAYER	EDR Digital Archive
	NICOLE MAYER	EDR Digital Archive
2017	JIM POWELL	Cole Information
2014	JEFFERY SEWELL	Cole Information
2010	JEFFERY SEWELL	Cole Information
2005	SCOTT WEINTRAUB	Cole Information

1112 SE 4TH AVE

Year	Uses	Source
2017	MATTHEW GLASSMAN	Cole Information

DRAFT

Year	Uses	Source
2014	MATTHEW GLASSMAN	Cole Information
2010	MELISSA VAUGHN	Cole Information
2005	JOSE GUERRERO	Cole Information

1115 SE 4TH AVE

Year	Uses	Source
2020	TIMOTHY ZETO	EDR Digital Archive
	ADINA ZEEV	EDR Digital Archive
2017	ADINA ZEEV	Cole Information
2014	JATA RAHIM	Cole Information
2010	ADINA ZEEV	Cole Information
2005	KENZE CORP	Cole Information
	OCCUPANT UNKNOWN	Cole Information
2000	TIMOTHY ZETO	Cole Information
1995	TOYE, JEFF	Cole Information

1116 SE 4TH AVE

Year	Uses	Source
1995	EVANS, SHANEL	Cole Information

1117 SE 4TH AVE

Year	Uses	Source
2020	DEBORAH VISALDEN	EDR Digital Archive
2017	STOCKTON WILLIAMS	Cole Information
2014	BARBARA ERICKSON	Cole Information
2010	OCCUPANT UNKNOWN	Cole Information
2005	OCCUPANT UNKNOWN	Cole Information
1995	SMITH, JANE P	Cole Information

1121 SE 4TH AVE

Year	Uses	Source
2000	OCCUPANT UNKNOWN	Cole Information
1995	MIDDLETON, DONALD W	Cole Information
1992	MIDDLETON, DONALD W	Cole Information

DRAFT

1125 SE 4TH AVE

Year	Uses	Source
2020	FELIX SABORIO	EDR Digital Archive
	DERRICK KARADI	EDR Digital Archive
2017	JOSEPH BULZACCHELLI	Cole Information
	FELIX SABORIO	Cole Information
2014	FELIX SABORIO	Cole Information
2010	STEVE FRISCHMANN	Cole Information
	JOSEPH BULZACCHELLI	Cole Information
2005	NICK BREITENBACH	Cole Information
	BOBBY TYLER	Cole Information
	CHARLES JADOS	Cole Information
	SUSAN CUNNINGHAM	Cole Information
2000	MARIA BHALLA	Cole Information
	DARLA SASSERMAN	Cole Information
1995	WOOD, C M	Cole Information
1992	GODLEY, RAYMOND W	Cole Information

1129 SE 4TH AVE

Year	Uses	Source
2020	EVENTNET USA	EDR Digital Archive
	JOEL BENSON	EDR Digital Archive
2017	EVENTNET USA	Cole Information
2014	EVENTNET USA	Cole Information
2010	EVENTNET USA	Cole Information
2005	BUSINESS LUNCH CLUB	Cole Information
	EVENTNET USA INC	Cole Information
2000	C BREIRA	Cole Information
1992	GARREN, MICHAEL	Cole Information

1130 SE 4TH AVE

Year	Uses	Source
2017	JOHN COLON	Cole Information
	DANIEL POORE	Cole Information
	PATRICIA SANCHEZ	Cole Information

DRAFT

FINDINGS

Year	Uses	Source
2014	KEVIN GREER	Cole Information
	CHRISTOPHER GOLFIN	Cole Information
	JOHN COLON	Cole Information
2010	KIERA CASE	Cole Information
	JENNIFER PLUNKETT	Cole Information
	JOHN COLON	Cole Information
2005	WILLIAM POPE	Cole Information
	ROBIN FISHER	Cole Information
	YVETTE EUGENE	Cole Information
	GAYLE FOGGE	Cole Information
	PATRICIA SHAW	Cole Information
	JOHN COLON	Cole Information
	BERTA SAMAYOA	Cole Information
2000	DEBRA SIMON	Cole Information
	J VANIRA	Cole Information
1995	SAMAYOA, C	Cole Information
	MILES, RAY	Cole Information
	PFEFFER, LAINIE	Cole Information
1992	MCGUTH, JOHN	Cole Information
	CONWAY, PATRICK	Cole Information
	STOLL, PAUL D	Cole Information
	COOPER, DIANE	Cole Information

1133 SE 4TH AVE

Year	Uses	Source
2020	GET WET INNOVATIONS LLC	EDR Digital Archive
	MTS YACHTS INC	EDR Digital Archive
	PREMIER HOLDINGS LLC	EDR Digital Archive
2017	MONICA L SHERMAN ATTORNEY AT LAW	Cole Information
	TRCA MICHELLE G PA ATTY	Cole Information
	APEX PARTNERS LLC	Cole Information
2014	SHERMAN MONICA P A	Cole Information
	TRCA MICHELLE G PA ATTY	Cole Information

DRAFT

Year	Uses	Source
2014	APEX PARTNERS LLC	Cole Information
2010	LONGA TREBBI GENERAL CONTRS	Cole Information
	MICHELLE G TRCA PA	Cole Information
	APEX PARTNERS LLC	Cole Information
2005	MICHELLE G TRCA PA	Cole Information
	TREBBI CUSTOM CONSTRUCTION LLC	Cole Information
2000	KATHY TREBBI	Cole Information
1995	DODDS, RICHARD T	Cole Information
1992	DODDS, RICHARD T	Cole Information

1137 SE 4TH AVE

Year	Uses	Source
2020	MIGUEL MILIAN	EDR Digital Archive
	KEVIN BACHLEDA	EDR Digital Archive
2000	JERRY LYKINS	Cole Information
1995	LYKINS, JERRY	Cole Information
1992	HAMRICK, G W	Cole Information

1141 SE 4TH AVE

Year	Uses	Source
2020	EMILIE NOBLES	EDR Digital Archive
	YARA BASHOOR	EDR Digital Archive
2017	LISA CAMPBELL	Cole Information
2014	YARA BASHOOR	Cole Information
2010	BOBBY NOBLES	Cole Information
2005	I CHANCE	Cole Information
2000	OCCUPANT UNKNOWN	Cole Information
1995	OCCUPANT UNKNOWNN	Cole Information
1992	VIDOVICH, ELMER G	Cole Information

1217 SE 4TH AVE

Year	Uses	Source
1995	OCCUPANT UNKNOWNN	Cole Information

DRAFT

1219 SE 4TH AVE

Year	Uses	Source
2020	E AKSU MD PA	EDR Digital Archive
2017	DR E AKSU MD	Cole Information
2014	AKSU E MD	Cole Information
2010	AKSU ENGIN G MD	Cole Information
	REININGER DANIEL MD	Cole Information
2005	E AKSU MD PA	Cole Information
	AKSU & REININGER MDS	Cole Information
2000	AKSU E PA	Cole Information
1995	E AKSU MD	Cole Information
	AKSU, E	Cole Information
1992	AKSU E MD PA	Cole Information

1220 SE 4TH AVE

Year	Uses	Source
1995	OCCUPANT UNKNOWNN	Cole Information

1223 SE 4TH AVE

Year	Uses	Source
2020	ACCREDITED MEDIATION INC	EDR Digital Archive
2014	ACCREDITED MEDIATION	Cole Information
2010	ACCREDITED MEDIATION INC	Cole Information
2005	ACCREDITED MEDIATION INC	Cole Information

1230 SE 4TH AVE

Year	Uses	Source
2020	DIANA WATEROUS CENTORINO PA	EDR Digital Archive
	CHRISTOPHER FARRELL	EDR Digital Archive
	JERRY CLAYMAN	EDR Digital Archive
	MARTHA CLAYMAN	EDR Digital Archive
	VIRGIL CREED	EDR Digital Archive
	MICHAEL BOOTH	EDR Digital Archive
	ELIZABETH SHAY	EDR Digital Archive
	MARK DICKMEYER	EDR Digital Archive

DRAFT

Year	Uses	Source
2020	RONALD LYSS	EDR Digital Archive
	JOHN BLESCH	EDR Digital Archive
	CHARLES CLAYMAN	EDR Digital Archive
2017	CENTORINO DIANA WATEROUS PA	Cole Information
2010	DIANA WATEROUS CENTORINO PA	Cole Information
2005	RAFFERTY CATHERINE	Cole Information
	BLAKE ELIZABETH PHD	Cole Information
	CENTORINO DIANA WATERHOUSE PA	Cole Information
1995	JAMES H WAKEFIELD & ASSOC	Cole Information
	WAKEFIELD, JAMES H	Cole Information
1992	FULMER FRED L ATTY	Cole Information

1236 SE 4TH AVE

Year	Uses	Source
2010	MOSCOWITZ GROVER M	Cole Information
2005	JOTI INC	Cole Information
	FLAMINGO TITLE	Cole Information
	THURSTON PERRY LAW OFFICES	Cole Information
	MOSCOWITZ GROVER M ATTORNEY	Cole Information
	FRANKIE LOUNGE & LIQUOR STORE INC	Cole Information
2000	OCCUPANT UNKNOWN	Cole Information
1995	MASSEY, RACHEL	Cole Information

1253 SE 4TH AVE

Year	Uses	Source
1995	VAZQUEZ, CARLOS	Cole Information

1300 SE 4TH AVE

Year	Uses	Source
2020	PAUL BINDLOSS	EDR Digital Archive
	DAVID SKILLMAN	EDR Digital Archive
2017	WELLINGTON YACHT PARTNERS	Cole Information
2014	WELLINGTON YACHT PARTNERS	Cole Information
2005	MAXINE HAMILTON MD PA	Cole Information

DRAFT

Year	Uses	Source
2005	MARK MCCANN	Cole Information
	ELIZABETH WALLACE	Cole Information
2000	HARRY WALLACE	Cole Information
	MARLENE TURNER	Cole Information
1995	WALLACE, HARRY E	Cole Information
	HUTCHINS, LYDIA	Cole Information
1992	WALLACE, HARRY E	Cole Information

SE 5TH AVE

612 SE 5TH AVE

Year	Uses	Source
2020	KIRWAN & SPELLACY PA	EDR Digital Archive
	JAMES K WEICK LAW OFFICE	EDR Digital Archive
	SHEMTOV & HILLSTROM PLLC	EDR Digital Archive
	STEPHEN A MELNICK PA	EDR Digital Archive
	VERTICALLY ALIGN LLC	EDR Digital Archive
	DANNELLY & CO	EDR Digital Archive
	DINER INVESTMENT PARTNERS LLC	EDR Digital Archive
	FIONA & DAWSON LLC	EDR Digital Archive

625 SE 5TH AVE

Year	Uses	Source
1995	HUNT, RAYMOND	Cole Information
	VENSEL, KRISHNA	Cole Information

626 SE 5TH AVE

Year	Uses	Source
2014	OCCUPANT UNKNOWN	Cole Information
2010	OCCUPANT UNKNOWN	Cole Information
2005	OCCUPANT UNKNOWN	Cole Information
1995	GARRETSON, P	Cole Information

DRAFT

FINDINGS

628 SE 5TH AVE

Year	Uses	Source
2010	RONALD ROGOWSKI ADVOCATE LAW	Cole Information
2005	RONALD ROGOWSKI PA	Cole Information
2000	ADVOCATE LAW OFFICES OF RONALD R ROGOWSKI	Cole Information
	ROGOWSKI RONALD R ATTORNEY	Cole Information
1995	RONALD R ROGOWSKI	Cole Information
1992	ADVOCATE LAW OFFICES OF RONALD R ROGOWSKI	Cole Information

629 SE 5TH AVE

Year	Uses	Source
2020	LAUNCH INVEST	EDR Digital Archive
	MELNICK STEPHEN ATY	EDR Digital Archive
	HILLSTROM LAW FIRM P A	EDR Digital Archive
	LOPEZ SAMUEL D ATY	EDR Digital Archive
	LAW OFFICES OF LLOYD MANKES	EDR Digital Archive
	ERIC VOLZ	EDR Digital Archive
	SAMUEL LOPEZ	EDR Digital Archive
	MICHELE MELNICK	EDR Digital Archive
2017	LOPEZ SAMUEL D PA ATTY	Cole Information
	SAMUEL D LOPEZ PA	Cole Information
	MANKES LAW PA	Cole Information
	STEPHEN MELNICK PA	Cole Information
2014	LOPEZ SAMUEL D PA ATTY	Cole Information
	LAW OFFICES OF LLOYD MANKES THE	Cole Information
	MELNICK STEPHEN PA	Cole Information
2010	LOPEZ SAMUEL D	Cole Information
	VOLZ ERIC	Cole Information
	SAMUEL D LOPEZ PA	Cole Information
	STEPHEN MELNICK PA	Cole Information
	WILLIAMS VALERIE	Cole Information
2005	SAMUEL D LOPEZ PA	Cole Information
	MELNICK STEPHEN	Cole Information

DRAFT

Year	Uses	Source
2005	ERIC J VOLZ PA	Cole Information
	VALERIE WILLIAMS	Cole Information
	MAZZARISI LEONARD J JR	Cole Information
2000	STYLES MICHAEL J ATTORNEY PA GENERAL PRACTICE	Cole Information
	HALPERN SAMUEL R ATTORNEY	Cole Information

630 SE 5TH AVE

Year	Uses	Source
2000	OCCUPANT UNKNOWN	Cole Information

631 SE 5TH AVE

Year	Uses	Source
2014	DESIREE HEATH	Cole Information
2010	DESIREE HEATH	Cole Information

633 SE 5TH AVE

Year	Uses	Source
2020	RACHEL ROONEY	EDR Digital Archive
2017	TIMOTHY CHAVIS	Cole Information
2014	CATHERINE MURRAY	Cole Information
	TIMOTHY CHAVIS	Cole Information
2010	CATHERINE MURRAY	Cole Information
2005	THOMAS CAPPUCIO	Cole Information
	CATHERINE MURRAY	Cole Information
	ANDRES SUAREZ	Cole Information
	BARBARA CHAMBERS	Cole Information
2000	SHAUN JOHNSON	Cole Information
	ADAM CHAVIS	Cole Information
	C MURRAY	Cole Information
1995	SHIRLEY, ELYSE	Cole Information
	SHAYNO, ROLAND	Cole Information
	ONEILL, JIM	Cole Information
	SHANYNO, ROLAND	Cole Information
	WHITELEY, PAT	Cole Information

DRAFT

Year	Uses	Source
1992	FREEBOURN, LEWIS	Cole Information

639 SE 5TH AVE

Year	Uses	Source
2014	DAVID SHADRICK	Cole Information

641 SE 5TH AVE

Year	Uses	Source
2014	OCCUPANT UNKNOWN	Cole Information
2010	OCCUPANT UNKNOWN	Cole Information
2000	OCCUPANT UNKNOWN	Cole Information
1995	OCCUPANT UNKNOWNN	Cole Information

644 SE 5TH AVE

Year	Uses	Source
2020	ALYSSA HONICKMAN PA	EDR Digital Archive
	FLORIDA ATTORNEYS TITLE SVC	EDR Digital Archive
2017	FLORIDA ATTORNEYS TITLE SERVICES INC	Cole Information
	LAUER & CURNE PA	Cole Information
2014	FLORIDA ATTORNEYS TITLE SERVICES INC	Cole Information
2010	JOSEPH J CARTER ATTORNEY	Cole Information
	LYONS SNYDER LAW GROUP	Cole Information
	JAMES K WEICK JR & ASSOC	Cole Information
1995	MANES & SAPERSTEIN	Cole Information
	JEFFREY H WOLFSON LAW OFFICES	Cole Information
	SAPERSTEIN, SCOTT	Cole Information
	WOLFSON, JEFFREY H	Cole Information
	MANES, MICHAEL B	Cole Information
1992	WOLFSON JEFFREY ATTY	Cole Information
	MANES & SAPERSTEIN PA	Cole Information

DRAFT

SE 5TH TER

645 SE 5TH TER

Year	Uses	Source
2020	PREMIER PROTECTION INS SVC LLC	EDR Digital Archive
	ANGELO MARINO JR PA	EDR Digital Archive

SE 6TH AVE

702 SE 6TH AVE

Year	Uses	Source
1995	FRENCH TOUCH	Cole Information

SE 6TH CT

618 SE 6TH CT

Year	Uses	Source
2020	TRITON MANAGEMENT GROUP	EDR Digital Archive

SE 6TH TER

1100 SE 6TH TER

Year	Uses	Source
2005	BRUCE WEIHE	Cole Information

1101 SE 6TH TER

Year	Uses	Source
1995	KOTCHEK, JAMES	Cole Information

1108 SE 6TH TER

Year	Uses	Source
2005	SCOTT DIXON	Cole Information

1115 SE 6TH TER

Year	Uses	Source
2020	VILLA RIO VISTA RETIREMENT HM	EDR Digital Archive
	CAROLE MACNEIR	EDR Digital Archive
	GHEORGHIU EUGENIA	EDR Digital Archive
	RONALD WATTS	EDR Digital Archive

DRAFT

FINDINGS

Year	Uses	Source
2020	STANLEY DORCHUCK	EDR Digital Archive
	ELAINE SCOTT	EDR Digital Archive
	ALEX GHEORGHIU	EDR Digital Archive
	WILLIAM DEPRETORO	EDR Digital Archive
	JAMES WANG	EDR Digital Archive
2017	VILLA RIO VISTA	Cole Information
2014	RONALD WATTS	Cole Information
	P DION	Cole Information
	MARIE GAUGHAN	Cole Information
	JAMES WANG	Cole Information
	RAYMOND STARUCH	Cole Information
	GRACE VALENTINE	Cole Information
	MARY DUJACK	Cole Information
	ED GONZALEZ	Cole Information
	LAURA MASKLEY	Cole Information
	H HINDEL	Cole Information
	STANLEY DORCHUCK	Cole Information
	PETER GUNN	Cole Information
	GEORGINA JACOBSON	Cole Information
	HELEN HERBERT	Cole Information
	IVONNE POLLARD	Cole Information
	RONALD ROTH	Cole Information
2010	VILLA RIO VISTA RETIREMENT HM	Cole Information
	HELEN FERRIS	Cole Information
	JOSEPHINE KEELAN	Cole Information
	LAURA MASKLEY	Cole Information
	VIOLA HANSON	Cole Information
	ANTON HRUBES	Cole Information
	H HINDEL	Cole Information
	MICHAEL CURRERI	Cole Information
	WILLIAM SMITH	Cole Information
	REBECCA STANLEY	Cole Information

DRAFT

FINDINGS

Year	Uses	Source
2010	ALEX GHEORGHIU	Cole Information
	STELLA OLENIK	Cole Information
	ARTHUR GURNEY	Cole Information
	PETER GUNN	Cole Information
	STANLEY DORCHUCK	Cole Information
	SYLVIA SCHIFF	Cole Information
	VIOLA ZURRO	Cole Information
	EDIL GONZALEZ	Cole Information
2005	HAPPY RETIREMENT INC	Cole Information
	VILLA RIO VISTA	Cole Information
	HELEN FERRIS	Cole Information
	JOSEPHINE KEELAN	Cole Information
	MYRNA WRIGHT	Cole Information
	JUNIOR HONEYCUTT	Cole Information
	ROBERT OELNIK	Cole Information
	KENNETH HALVERSON	Cole Information
	EUGENIA GHEORGHIU	Cole Information
	WILLIAM PATTON	Cole Information
	VIOLA HANSON	Cole Information
	ANTON HRUBES	Cole Information
	HELEN WIGDOR	Cole Information
	LAWRENCE SPECTOR	Cole Information
	J FANNING	Cole Information
	EVELYN DAGUSTINO	Cole Information
	SYLVIA SCHIFF	Cole Information
	FLORENCE TAYLOR	Cole Information
2000	VILLA RIO VISTA RETIREMENT HOME	Cole Information
1995	VILLA RIO VISTA	Cole Information
	CARLISLE, PAUL	Cole Information
	LAPRADE, ALICE	Cole Information
	GHEORGHIU, ALEX	Cole Information
	HALL, CHARLES	Cole Information

DRAFT

Year	Uses	Source
1995	HERMAN, MORRIS E	Cole Information
	TOWSLEY, PAUL	Cole Information
	BARSTOW, PHYLLIS A	Cole Information
1992	VILLA RIO VISTA	Cole Information

1120 SE 6TH TER

Year	Uses	Source
2020	JENNIFER WHITTINGTON	EDR Digital Archive
2017	REGINALD WHITTINGTON	Cole Information
2014	REGINALD WHITTINGTON	Cole Information
2010	REGINALD WHITTINGTON	Cole Information
2005	HANS DODERLEIN	Cole Information
2000	RACHEL DAY	Cole Information
1995	MARTIN, GILDA P	Cole Information

1121 SE 6TH TER

Year	Uses	Source
2000	MARYANN SMITH	Cole Information

1125 SE 6TH TER

Year	Uses	Source
2020	SPOONFUL GOODS LLC	EDR Digital Archive
	BENJAMIN MARRERO	EDR Digital Archive
	FRANCESCA SIRAGUSA	EDR Digital Archive
	EDWIN ALVAREZ	EDR Digital Archive
2017	NELLY AYALA	Cole Information
	MIKE MILLER	Cole Information
	SEAN BERINGER	Cole Information
2014	NELLY AYALA	Cole Information
	SUZANNE SORRENTINO	Cole Information
	LILIANA CASTANEDA	Cole Information
	MIKE MILLER	Cole Information
	MUSTAPHA MJIT	Cole Information
	PHILIP MCGARY	Cole Information

DRAFT

Year	Uses	Source
2014	DANIEL LATEULADE	Cole Information
2010	NELLY AYALA	Cole Information
	KENNETH RUSSELL	Cole Information
2005	NELLY AYALA	Cole Information
	SHEILA OBRIEN	Cole Information
	SUZANNE SORRENTINO	Cole Information
	LILIANA CASTANEDA	Cole Information
	GUEORGUI KIROV	Cole Information
	KIM SENG	Cole Information
	ELAYNE DENIZ	Cole Information
	FILIP STEFANOV	Cole Information
	VANIA VAJAROVA	Cole Information
2000	NELLY AYALA	Cole Information
	JEFFREY BIANCHI	Cole Information
	SUZANNE SORRENTINO	Cole Information
	A SEUDATH	Cole Information
1995	SPENCER, P	Cole Information
	ALIANO, DAWN	Cole Information
	HULL, A	Cole Information
	BARKEN, MSMARY P	Cole Information
	BAIDEME, R B	Cole Information
1992	GRAHAM, MILLARD	Cole Information
	GIERUCKI, JUSTINE	Cole Information
	CHALMERS, TAMMY	Cole Information

1126 SE 6TH TER

Year	Uses	Source
1995	WICKENHAUSER, TOM	Cole Information
	STEVENS, DANNY	Cole Information

1129 SE 6TH TER

Year	Uses	Source
2020	TRAVIS BALDWIN	EDR Digital Archive
	DONALD BRODERSON	EDR Digital Archive

DRAFT

Year	Uses	Source
2020	MELISSA HANSEN	EDR Digital Archive
2017	TRAVIS BALDWIN	Cole Information
2014	MELISSA HANSEN	Cole Information
2010	KIMBERLY FERGUSON	Cole Information
2005	JULIO MARCONE	Cole Information
1995	LANZANA, KARYN M	Cole Information

1132 SE 6TH TER

Year	Uses	Source
2020	JOSEPH RAGAS	EDR Digital Archive
	CHARLES BANKS	EDR Digital Archive
	ANNIS BANKS	EDR Digital Archive
2017	CHARLES BANKS	Cole Information
2014	CHARLES BANKS	Cole Information
2010	CHARLES BANKS	Cole Information
2005	CHARLES BANKS	Cole Information
2000	OCCUPANT UNKNOWN	Cole Information
1995	OCCUPANT UNKNOWNN	Cole Information

1133 SE 6TH TER

Year	Uses	Source
2020	KEVIN RANGEL	EDR Digital Archive
	GERALD VANBAAK	EDR Digital Archive
	CONOR COLEMAN	EDR Digital Archive
	JEFFERY WORTHEY	EDR Digital Archive
2017	CINDY NABLI	Cole Information
2014	EUGENE GARGIULO	Cole Information
2010	JOANNA WALCZAK	Cole Information
	JAMES BUNCH	Cole Information
	ADRIANA HICKEY	Cole Information
	BRYAN PALMER	Cole Information
	DAVID CARMICHAEL	Cole Information
2005	BUNCH JAMES INC	Cole Information
	JAMES BUNCH	Cole Information

DRAFT

Year	Uses	Source
2005	ERIC CONKLIN	Cole Information
	PAUL RADLOFF	Cole Information
	SHANDI BASTON	Cole Information
	HEATHER MASON	Cole Information
2000	TONY CAMACHO	Cole Information
1995	CAMACHO, TONY	Cole Information

1137 SE 6TH TER

Year	Uses	Source
2020	ANA LOPEZ	EDR Digital Archive
	TYLER BLANCHETTE	EDR Digital Archive
	NATALIE OLIVIERI	EDR Digital Archive
	POLLY GIBSON	EDR Digital Archive
	ALAN COVERT	EDR Digital Archive
	JORDAN LEWIS	EDR Digital Archive
2017	JOHN ZULLO	Cole Information
2014	PATRICK BRANDFIELD	Cole Information
	MAURIZIO BONANNO	Cole Information
	GINA HAFFNER	Cole Information
	GREGG PROJANSKY	Cole Information
	JOHN ZULLO	Cole Information
2010	ROBERT LAPSLEY	Cole Information
2005	BERGMAN & LUCKY PRO INC	Cole Information
	MARIA RAGO	Cole Information
	CASSANDRA PAREDES	Cole Information
	TOMAS NAVARRO	Cole Information
	BONITA MEHTA	Cole Information
	CARLOS MARTINEZ	Cole Information
	THOMAS MATTOON	Cole Information
	EUDOSIA CARABALLO	Cole Information
2000	ROBERT HARTZELL	Cole Information
1995	POWELL, JOHN	Cole Information
	MARSHALL, P	Cole Information

DRAFT

Year	Uses	Source
1995	GOODEN, MELANIE P	Cole Information
	COWSKI, J	Cole Information
	THOMAS, CHARLES	Cole Information
1992	COLON, ROBERTO	Cole Information
	DORCEAN, MARIE D	Cole Information
	ADAM, M	Cole Information
	CLARK, DONNA	Cole Information

1140 SE 6TH TER

Year	Uses	Source
2010	WILLIAM STEVENS	Cole Information
2005	PATRICK ONEAL	Cole Information
2000	GREG MESSICK	Cole Information
1995	ONEAL, PATRICK	Cole Information
1992	RUEL, S A	Cole Information

1141 SE 6TH TER

Year	Uses	Source
2020	SUSTAINABLE LOGIC INC	EDR Digital Archive
	FRANK MATWA	EDR Digital Archive
	BRIAN BALOCCO	EDR Digital Archive
	JOAN MAYER	EDR Digital Archive
	JOANNE DONATE	EDR Digital Archive
2017	JOAN MAYER	Cole Information
	FRANK MATWA	Cole Information
2014	CHRISTINE FLINT	Cole Information
2010	BEN STALEY	Cole Information
2005	JOHN STACEY	Cole Information
	CHAD NORRIS	Cole Information
	RANDY BURLINGAME	Cole Information
	SHANE SCORGIE	Cole Information
2000	ROBERT PATERSON	Cole Information
1995	BUKOVEY, SHANA	Cole Information
	IRONS, SCOTT	Cole Information

DRAFT

SE 7TH ST

98 SE 7TH ST

Year	Uses	Source
2020	JEFFREY PORTER	EDR Digital Archive
	KEITH HAMILTON	EDR Digital Archive
	BELINDA SMITH	EDR Digital Archive
	OBAIDULLA TANK	EDR Digital Archive
2017	JEFFREY PORTER	Cole Information
	LATONYA GIST	Cole Information
	BELINDA SMITH	Cole Information
	JERRY BROWNING	Cole Information
2014	JEFFREY PORTER	Cole Information
	JERRY BROWNING	Cole Information
	TINA MIRAZIK	Cole Information
2010	JERRY BROWNING	Cole Information
	TINA MIRAZIK	Cole Information
2005	FRANCISCO GUZMAN	Cole Information
	TINA MIRAZIK	Cole Information
2000	WILFRED OSTREAL	Cole Information
	MIREYA BORDA	Cole Information
1995	SERRALBO, SORAYA	Cole Information
	SITES, PAUL	Cole Information
	MEZA, TOMMY	Cole Information
1992	DION, RICHARD	Cole Information

100 SE 7TH ST

Year	Uses	Source
2017	GERALD SCHLOEMANN	Cole Information
	DONNA OBRIEN	Cole Information
2014	WILLIAM HILL	Cole Information
	DONNA BRI	Cole Information
	KELLIE WOODALL	Cole Information
2010	JALISA BURROUGHS	Cole Information

DRAFT

Year	Uses	Source
2010	TIMOTHY AFFLERBACK	Cole Information
	MARIA RUIZ	Cole Information
2005	WILLIAM HILL	Cole Information
	MARIA RUIZ	Cole Information
2000	G HOMAN	Cole Information
	RALPH GIBSON	Cole Information
	SHERRI CADY	Cole Information
1995	BURLINGAME, DARLA J	Cole Information
	JUAN, LYNETTE S	Cole Information
	LAMB, CRAIG	Cole Information
1992	SOLAZZO, ANTHONY	Cole Information
	BLAKE, ROBERT	Cole Information
	EMERSON, SCOTT	Cole Information

101 SE 7TH ST

Year	Uses	Source
1995	ARMBRUSTER, THOMAS J	Cole Information

104 SE 7TH ST

Year	Uses	Source
2014	OCCUPANT UNKNOWN	Cole Information
2010	OCCUPANT UNKNOWN	Cole Information
2005	OCCUPANT UNKNOWN	Cole Information
2000	JOHN MORRIS	Cole Information
1995	OCCUPANT UNKNOWNN	Cole Information

106 SE 7TH ST

Year	Uses	Source
2014	OCCUPANT UNKNOWN	Cole Information
2010	OCCUPANT UNKNOWN	Cole Information
2005	OCCUPANT UNKNOWN	Cole Information
2000	OCCUPANT UNKNOWN	Cole Information
1995	WICALL, J M	Cole Information

DRAFT

FINDINGS

110 SE 7TH ST

Year	Uses	Source
2005	YURI STARIKOV	Cole Information
2000	G FAULKNER	Cole Information
1995	OCCUPANT UNKNOWNN	Cole Information

115 SE 7TH ST

Year	Uses	Source
2000	OCCUPANT UNKNOWN	Cole Information

130 SE 7TH ST

Year	Uses	Source
2005	KENNETH BURDETT	Cole Information
2000	JOHN SELLERS	Cole Information

150 SE 7TH ST

Year	Uses	Source
1995	CHBEIR, JOSEPH	Cole Information

183 SE 7TH ST

Year	Uses	Source
1995	MIHOVK, PAUL I	Cole Information

209 SE 7TH ST

Year	Uses	Source
2000	OCCUPANT UNKNOWN	Cole Information

214 SE 7TH ST

Year	Uses	Source
2000	LUIS DIAZ	Cole Information

218 SE 7TH ST

Year	Uses	Source
2000	LUIS DIAZ	Cole Information

221 SE 7TH ST

Year	Uses	Source
1992	DELANO, J A	Cole Information

DRAFT

223 SE 7TH ST

Year	Uses	Source
1992	KWEDER, LEONARD R	Cole Information

234 SE 7TH ST

Year	Uses	Source
2000	A MCKENZIE	Cole Information

250 SE 7TH ST

Year	Uses	Source
2000	J BUSH	Cole Information

303 SE 7TH ST

Year	Uses	Source
2014	CHRISTAL CHARLDS	Cole Information
2010	CHRISTAL CHARLDS	Cole Information
2005	JANICE CARSWELL	Cole Information

310 SE 7TH ST

Year	Uses	Source
2000	OCCUPANT UNKNOWN	Cole Information

311 SE 7TH ST

Year	Uses	Source
2005	KATIE HAMILTON	Cole Information
2000	KATIE HAMILTON	Cole Information
1995	HAMILTON, FLOYD L	Cole Information
1992	HAMILTON, FLOYD L	Cole Information

315 SE 7TH ST

Year	Uses	Source
2020	TONJA HADDAD PA	EDR Digital Archive
	DEE B SOLI PARALEGAL	EDR Digital Archive
	ROSENBAUM RICHARD	EDR Digital Archive
	PARKLAND REALTY LLC	EDR Digital Archive
	MC DONALD & CRAWFORD PA	EDR Digital Archive
	AZI NEED IT NOW	EDR Digital Archive

DRAFT

FINDINGS

Year	Uses	Source
2020	LOUIS C PIRONTI ESQ	EDR Digital Archive
	RICHARD PERLINI PA	EDR Digital Archive
2017	NEILSON CHRISTOPHER MARK ATTY	Cole Information
	LAW OFC	Cole Information
	MILCHMAN MICHEAL PA	Cole Information
	OLYMPIC FUNDING MORTGAGE	Cole Information
	GARY M ZEIDWIG	Cole Information
	PRACTICELOGIX	Cole Information
	AT LAW ATTORNEY ERIC J GOLDMAN ESQ	Cole Information
	C PIRONTI LOUIS ESQ	Cole Information
	FEIN LAW LLC	Cole Information
	GARY A ESLER ATTY	Cole Information
	JOHN GEORGE PA	Cole Information
2014	BUTLER CHARLES III	Cole Information
	CLONEY & CLONEY PA	Cole Information
	NEILSON CHRISTOPHER MARK ATTY	Cole Information
	GIACOMA PETER J ATTY	Cole Information
	ARNOLD T BLOSTEIN PA	Cole Information
	ATTORNEY AT LAW ERIC J GOLDMAN ESQ	Cole Information
	ESLER GARY A ATTY	Cole Information
	MILCHMAN MICHEAL PA	Cole Information
	PHB CATALYST GROUP	Cole Information
	GEORGE JOHN PA	Cole Information
	PRACTICELOGIX	Cole Information
	I NEED IT NOW	Cole Information
	PETER GIACOMA	Cole Information
	JOHN WEINBERG	Cole Information
	CHRISTOPHER NEILSON	Cole Information
	CHARLES BUTLER	Cole Information
	MICHAEL MILCHMAN	Cole Information
2010	MC DONALD & CRAWFORD PA	Cole Information
	ESLER & LINDIE PA	Cole Information

DRAFT

FINDINGS

Year	Uses	Source
2010	MAZZA CAROLANN	Cole Information
	ERIC J GOLDMAN ATTYS AT LAW	Cole Information
	LANDER & GOLDMAN	Cole Information
	TREASURE ISLAND LEGAL SVC	Cole Information
	OLYMPIC FUNDING MORTGAGE	Cole Information
	ZEIDWIG GARY M	Cole Information
	BAILEY & ASSOC REPORTING IN	Cole Information
	DANIEL L YOUNG PA	Cole Information
	JOHN GEORGE PA	Cole Information
	I NEED IT NOW	Cole Information
	CHARLES E BUTLER III ATTY	Cole Information
	GARY ZEIDWIG	Cole Information
	GEORGE JOHN	Cole Information
	PETER GIACOMA	Cole Information
	JOHN GEORGE	Cole Information
	LINDA SEAL	Cole Information
	MERRILEE EHRLICH	Cole Information
	DANIEL YOUNG	Cole Information
	CHARLES BUTLER	Cole Information
	MICHAEL MILCHMAN	Cole Information
	DAWSON FAZIO	Cole Information
2005	GOLDMAN & HELLMAN	Cole Information
	OLYMPIC FUNDING	Cole Information
	CRAWFORD WILLIAM G JR	Cole Information
	PARTS 2 GO OF FLORIDA INC	Cole Information
	ESLER & LINDIE PA	Cole Information
	AMEH INVESTMENTS INC	Cole Information
	THE TRAFFIC CENTER	Cole Information
	GIACOMA JR PETER J PA	Cole Information
	COHN AND MONIOUDIS LAW OFFICE PA	Cole Information
	SCOTT E COHN	Cole Information
	FIRST UNITED TITLE AND ESCROW	Cole Information

DRAFT

FINDINGS

Year	Uses	Source
2005	MILCHMAN MICHAEL	Cole Information
	OLYMPIC FUNDING MORTGAGE	Cole Information
	FIRST UNITED TITLE & ESCROW INC	Cole Information
	KARLIN STEWART	Cole Information
	JOHN G GEORGE PA	Cole Information
	LAW OFFICES OF COHN & MONIOUDIS PA	Cole Information
	GREEN & ACKERMAN PA	Cole Information
	NAVAID SERVICES INC	Cole Information
	GLOBALHOME REAL ESTATE GROUP INC	Cole Information
	JEROME SCHECHTER	Cole Information
	CHRISTOPHER CLONEY ATTORNEY PA	Cole Information
	JULIE MAE CLONEY	Cole Information
	GARY A ESLER	Cole Information
	PHILLIPE SYMONOVICZ ATTORNEY	Cole Information
	PAUL N LASHBROOK ATTORNEY PA	Cole Information
	CHARLES F LEEDS	Cole Information
	MCDONALD & CRAWFORD PA	Cole Information
	KAVANAUGH KENNETH PA	Cole Information
	ANITA BESIN	Cole Information
2000	BLOSTEIN ARNOLD T PA	Cole Information
	COHN SCOTT E PA ATTORNEY	Cole Information
	LINDIE BETH G ATTORNEY	Cole Information
	SCHECHTER JEROME ATTORNEY	Cole Information
	HELLER JERARD C ATTORNEY	Cole Information
	ACKERMAN RAND ATTORNEY	Cole Information
	ISENBERG WILLIAM S ATTORNEY	Cole Information
	LATONA JOHN ATTORNEY	Cole Information
	MONIOUDIS PERRY D ATTORNEY	Cole Information
	SYMONOVICZ PHILIPPE ATTORNEY	Cole Information
	ADVOCATE GROUP THE ATTORNEY	Cole Information
	COON THOMAS T JR ATTORNEY	Cole Information
	BUTLER CHARLES E ATTORNEY	Cole Information

DRAFT

Year	Uses	Source
2000	LASHBROOK PAUL ATTORNEY	Cole Information
	CRAWFORD WILLIAM G JR ATTORNEY	Cole Information
	COHEN DALE C ATTORNEY	Cole Information
	WILDER LEONARD ATTORNEY	Cole Information
	DANIEL-SEAL LINDA D ATTORNEY	Cole Information
	ACKERMAN RAND ATTORNEY	Cole Information
	GUNN DENISE ATTORNEY	Cole Information
	ESLER GARY A ATTORNEY	Cole Information
	HOFFMAN CATHERINE ATTORNEY	Cole Information
	GREEN & ACKERMAN PA ATTORNEY	Cole Information
	WEINBERG JOHN M ATTORNEY	Cole Information
	ADVOCATE GROUP THE ATTORNEY MIAMI TEL NO	Cole Information
	PETRIE C DANIEL JR ATTORNEY	Cole Information
	MINEO PETER PA	Cole Information
	BURK STEVEN R ATTORNEY	Cole Information
	GREEN JAY B ATTORNEY	Cole Information
	MCDONALD & CRAWFORD P A	Cole Information
	COVITZ ROBERT ATTORNEY	Cole Information
	SCOTT COHN	Cole Information
1995	ADVOCATE GROUP	Cole Information
	KEVIN A RAUDT	Cole Information
	MC DONALD & CRAWFORD	Cole Information
	ROLAND N CATALDO	Cole Information
	LATONA & ISENBERG	Cole Information
	MARK SKIPPER	Cole Information
	COHEN & RAUDT	Cole Information
	HENRY R ZIPPAY JR	Cole Information
	CHRISTOPHER NEILSON	Cole Information
	JUDICIAL MEDIATION	Cole Information
	JEROME R SCHECHTER	Cole Information
	STEPHEN MC DONALD	Cole Information
	PAUL LASHBROOK	Cole Information

DRAFT

FINDINGS

Year	Uses	Source
1995	CHARLES E BUTLER	Cole Information
	STEVEN R BURK	Cole Information
	GREEN HAVERMAN & ACKERMAN	Cole Information
	HUSSAR, JEANNE	Cole Information
	HELLER, JERARD C	Cole Information
	ZIPPAY, HENRY R JR	Cole Information
	GREEN, JAY B	Cole Information
	CHAIMOWITZ, BRUCE A	Cole Information
	ESLER, GARY A	Cole Information
	COHEN, DALE	Cole Information
	BURK, STEVEN R	Cole Information
	NEILSON, C M	Cole Information
	SYMONOVICZ, PHIL	Cole Information
	MCDONALD, STEPHEN J	Cole Information
	SKIPPER, MARK	Cole Information
	RAUDT, KEVIN A	Cole Information
	CATALDO, ROLAND N	Cole Information
	PETRIE, C D JR	Cole Information
	SALKIN, SONYA L	Cole Information
	SCHECHTER, JEROME	Cole Information
	CRAWFORD, WILLIAM G JR	Cole Information
	LUCEY, DAVID C	Cole Information
	BUTLER, CHARLES E	Cole Information
	ACKERMAN, RAND	Cole Information
	HAVERMAN, DANIEL L	Cole Information
	ISENBERG, WILLIAM S	Cole Information
	JOHN, GEORGE	Cole Information
	CLONEY, C C	Cole Information
	LATONA, JOHN	Cole Information
	BERGER, ERIC L	Cole Information
	MAXION, JORGE L	Cole Information
	LASHBROOK, PAUL	Cole Information

DRAFT

Year	Uses	Source
1992	CRAWFORD WM G JR ATTY	Cole Information
	COHEN DALE C ATTY	Cole Information
	NEILSON CHRISTOPHER M ATTORNEY	Cole Information
	MAGER GERALD PA	Cole Information
	OUTER REEF 1982 LTD	Cole Information
	ACKERMAN RAND ATTY	Cole Information
	IANNACCONE JAS T ATTY	Cole Information
	DAVIS STEPHEN L ATTY	Cole Information
	BURK STEVEN R ATTY	Cole Information
	ESLER & KIRSCHBAUM PA ATTORNEYS	Cole Information
	CLONEY C C ATTY	Cole Information
	ISENBERG WILLIAM S ATTORNEY	Cole Information
	HEROLD RICHARD A ATTY	Cole Information
	BROWARD CO CT RPTRS-OFFICIAL	Cole Information
	NEW RIVER TITLE CO	Cole Information
	MORTGAGE MARKETPLACE THE	Cole Information
	ZIPPAY, HENRY R JR	Cole Information

317 SE 7TH ST

Year	Uses	Source
2000	OCCUPANT UNKNOWN	Cole Information

345 SE 7TH ST

Year	Uses	Source
2017	RICHARD PERLINI ATTORNEY PA	Cole Information

355 SE 7TH ST

Year	Uses	Source
1995	OCCUPANT UNKNOWNN	Cole Information

400 SE 7TH ST

Year	Uses	Source
2000	OCCUPANT UNKNOWN	Cole Information
1995	MCCORMICK, FRANK	Cole Information

DRAFT

406 SE 7TH ST

Year	Uses	Source
2000	OCCUPANT UNKNOWN	Cole Information

407 SE 7TH ST

Year	Uses	Source
2010	MASTERSON CAPITAL	Cole Information

408 SE 7TH ST

Year	Uses	Source
1995	OCCUPANT UNKNOWNN	Cole Information
1992	PEASE, WILLIAM C SR	Cole Information
	SWAIN, ROBERT	Cole Information

409 SE 7TH ST

Year	Uses	Source
2020	CHOCOLATE HOSTEL	EDR Digital Archive
2017	PREMIER PROTECTION INSURANCE SERVICE	Cole Information
	SALENGER REPORTING SERVICE INC	Cole Information
	THE MEDIATION GROUP	Cole Information
2014	PREMIER PROTECTION INSURANCE SERVICE	Cole Information
	THE MEDIATION GROUP	Cole Information
2010	PEDRO DIJOLS LAW OFFICES	Cole Information
	PREMIER PROTECTION INS SVC LLC	Cole Information
	WCS INVESTIGATIONS	Cole Information
2000	LESKAR DAVID W ATTORNEY	Cole Information
	SHEPARD MURRAY E ATTORNEY	Cole Information
1995	SHEPARD LESKAR & LEVINE	Cole Information
	ALAN S LEVINE	Cole Information
	RON L BAUM	Cole Information
	BAUM, RON L	Cole Information
	LESKAR, DAVID W	Cole Information
	SHEPARD, MURRAY E	Cole Information
	LEVINE, ALAN S	Cole Information

DRAFT

Year	Uses	Source
1992	LESKAR DAVID W ATTY	Cole Information
	BAUM RON L PA	Cole Information
	BAUM, RON L	Cole Information

410 SE 7TH ST

Year	Uses	Source
2000	OCCUPANT UNKNOWN	Cole Information

412 SE 7TH ST

Year	Uses	Source
2000	GERALD SCHLOEMANN	Cole Information
	C BRACE	Cole Information
1995	ARMSTRONG, MICHAEL	Cole Information

414 SE 7TH ST

Year	Uses	Source
2000	OCCUPANT UNKNOWN	Cole Information

418 SE 7TH ST

Year	Uses	Source
2000	OCCUPANT UNKNOWN	Cole Information

430 SE 7TH ST

Year	Uses	Source
2000	OCCUPANT UNKNOWN	Cole Information

450 SE 7TH ST

Year	Uses	Source
2005	KIM RUBIN	Cole Information
2000	D GIORDANO	Cole Information
1995	MAROTTA, FRANK	Cole Information

489 SE 7TH ST

Year	Uses	Source
2005	PEGGY ABOGADA	Cole Information

DRAFT

FINDINGS

500 SE 7TH ST

Year	Uses	Source
2020	JORGE LOPERA	EDR Digital Archive
	ISAK RABINOVICH	EDR Digital Archive
	JOSEPH FEHRMAN	EDR Digital Archive
	FILIPPA LUPO	EDR Digital Archive
	JILL YOUNIS	EDR Digital Archive
	GEORGE MORGAN	EDR Digital Archive
	FRANK HILDEBRANDT	EDR Digital Archive
	JORJ MORGAN	EDR Digital Archive
	JOHNATHAN MORGAN	EDR Digital Archive
	JOSEPH LUPO	EDR Digital Archive
	CHRISTOPHER MORGAN	EDR Digital Archive
	MEGAN TRAMBINO	EDR Digital Archive
	SEBASTIAN BARNES	EDR Digital Archive
2017	SEBASTIAN BARNES	Cole Information
	JORGE LOPERA	Cole Information
	JOSEPH LUPO	Cole Information
	FRANK HILDEBRANDT	Cole Information
2014	GREGORY WOULFE	Cole Information
	RONNIE SHELOWITZ	Cole Information
	JODI ANDREWS	Cole Information
	FRANK HILDEBRANDT	Cole Information
2010	GREGORY WOULFE	Cole Information
	DANIEL HANSEN	Cole Information
	FRANK HILDEBRANDT	Cole Information
2005	MULHERN PATRICK H MD	Cole Information
	BRIAN POULIN	Cole Information
	TREY MORGAN	Cole Information
	ANTHONY PEPSIDERO	Cole Information
	FRANK HILDEBRANDT	Cole Information
	JODI ANDREWS	Cole Information
	DIANE JACOBS	Cole Information

DRAFT

Year	Uses	Source
1995	MCDONOUGH, THOMAS	Cole Information
	JACOBS, DIANE	Cole Information

504 SE 7TH ST

Year	Uses	Source
2020	RALPH MCGRATH	EDR Digital Archive
	LYNNE MCGRATH	EDR Digital Archive
	ANDREA GUERRA	EDR Digital Archive
	FRANK WALTERS	EDR Digital Archive
	CARLOS NAVARRO	EDR Digital Archive
	KRISTIN GENCE	EDR Digital Archive
2017	CARLOS NAVARRO	Cole Information
	RALPH MCGRATH	Cole Information
2014	CARLOS NAVARRO	Cole Information
	KRISTIN GENCE	Cole Information
2010	VICKI KIRK	Cole Information
	ADRIAN FORDHAM	Cole Information
2005	VICKI KIRK	Cole Information
	VICKI TAYLOR	Cole Information
	J HASS	Cole Information

506 SE 7TH ST

Year	Uses	Source
2020	AARON F BUCHBINDER LLC	EDR Digital Archive
	BRIAN OLSON	EDR Digital Archive
	WALTER HATHAWAY	EDR Digital Archive
	AUGUSTE KPOGNON	EDR Digital Archive
	ASHLY FREED	EDR Digital Archive
	DONNA HATHAWAY	EDR Digital Archive
	SOROCAIMA SALERNO	EDR Digital Archive
	HOWELL HERRING	EDR Digital Archive
	MARY HERRING	EDR Digital Archive
2017	AARON BUCHBINDER	Cole Information
	BRIAN OLSON	Cole Information

DRAFT

FINDINGS

Year	Uses	Source
2017	DANIELLE BERTHE	Cole Information
	BRIAN FREED	Cole Information
	WALTER HATHAWAY	Cole Information
2014	LEONARD BASS	Cole Information
	RICHARD HOLSON	Cole Information
	BARBARA ENGELKE	Cole Information
	WALTER HATHAWAY	Cole Information
2010	RONALD FINKELSTEIN	Cole Information
	PETER BAIGENT	Cole Information
	ALON EYTAN	Cole Information
	RONALD CHARD	Cole Information
	WALTER HATHAWAY	Cole Information
2005	RONALD FINKELSTEIN	Cole Information
	CHARLES MAYMON	Cole Information
	RICHARD KENNEDY	Cole Information
	PHIL FITZPATRICK	Cole Information
	MARIA COLMENARES	Cole Information

510 SE 7TH ST

Year	Uses	Source
2017	MICHAEL SHEEHAN	Cole Information
	TIMOTHY BROPHY	Cole Information
2014	MICHAEL SHEEHAN	Cole Information
	TIMOTHY BROPHY	Cole Information
	PETER DALY	Cole Information
2010	ROBERT HORTON	Cole Information
	JENNIFER SWAIN	Cole Information
	MICHAEL SHEENAN	Cole Information
2005	ROBERT HORTON	Cole Information
	JENNIFER SWAIN	Cole Information
	MICHAEL SHEENAN	Cole Information

DRAFT

514 SE 7TH ST

Year	Uses	Source
2020	SHARI D SMITH ESQ LLC	EDR Digital Archive
2017	LARRY L MABSON INVESTIGATION	Cole Information
	WILLIAM J CONE JR ATTORNEY	Cole Information
2014	LARRY L MABSON INVESTIGATION	Cole Information
	CONE WILLIAM J JR ATTN	Cole Information
	HUTCHINSON WILLIAM N JR	Cole Information
2010	CONE JR WILLIAM J	Cole Information
	WILLIAM N HUTCHINSON JR PA	Cole Information
	LARRY L MABSON INVESTIGATIONS	Cole Information
2005	OCEAN HARBOR INVESTMENT INC	Cole Information
	MEDICAL COMPLIANCE & SERVICES INC	Cole Information
	CONE WILLIAM J JR	Cole Information
	HUTCHINSON WILLIAM N JR PA	Cole Information
	KING DAVID PROMOTION	Cole Information
2000	CONE WILLIAM J JR ATTORNEY	Cole Information
	LEWIS DARRYL L ATTORNEY	Cole Information
	HUTCHINSON WILLIAM N JR ATTORNEY	Cole Information
	ADAMS VENOL C ATTORNEY	Cole Information
1995	LARRY L MABSON INVESTIGATIONS	Cole Information
	WILLIAM J CONE JR	Cole Information
	WILLIAM N HUTCHINSON JR	Cole Information
	LEWIS, DARRYL L	Cole Information
	CONE, WILLIAM J JR	Cole Information
	HUTCHINSON, WILLIAM N JR	Cole Information
1992	MABSON LARRY L INVESTIGATIONS	Cole Information
	HUTCHINSON WM N JR PA ATTORNEY	Cole Information
	CONE WM J JR ATTY	Cole Information

515 SE 7TH ST

Year	Uses	Source
2005	COMMERCE CAPITAL MARKETS	Cole Information
2000	KLENET RUSS & ASSOCIATES	Cole Information

DRAFT

Year	Uses	Source
1995	LANDMARK TRAVEL SVC	Cole Information
	SMITH, BELLER	Cole Information
1992	BELLER ERIC M ATTY	Cole Information

615 SE 7TH ST

Year	Uses	Source
2020	LUIS PIRES	EDR Digital Archive
	KEITH ROMER	EDR Digital Archive
	NICOLE JENKINS	EDR Digital Archive
2017	DAVID LAFRANCE	Cole Information
	JAMES TENER	Cole Information
	JESSICA MORALES	Cole Information
	ELIANA PIRES	Cole Information
	IAN TENER	Cole Information
2014	JESSICA MORALES	Cole Information
	JENNIFER PLUNKETT	Cole Information
	IAN TENER	Cole Information
2010	ANDREW ENGLE	Cole Information
	ELIANA PIRES	Cole Information
2005	ELIANA THORMANN	Cole Information
	PIRES MOREIRA	Cole Information
	JAMES SHERIDAN	Cole Information
2000	DAVID HAYGOOD	Cole Information
	JAMES SHERIDAN	Cole Information
1995	HAYGOOD, DAVID	Cole Information
	FRITZ, CRAIG	Cole Information
1992	ROBERTSON, ROBERT	Cole Information
	MCMULLEM, KELLY	Cole Information

617 SE 7TH ST

Year	Uses	Source
2020	KAREN CAIAZZO	EDR Digital Archive
	NICHOLAS CAIAZZO	EDR Digital Archive
2017	NICHOLAS CAIAZZO	Cole Information

DRAFT

Year	Uses	Source
2014	NICHOLAS CAIAZZO	Cole Information
2010	OCCUPANT UNKNOWN	Cole Information
2005	RAYMOND MOUNTZ	Cole Information
2000	RAYMOND MOUNTZ	Cole Information
1995	GRODEN, IRENE	Cole Information
1992	MOUNTZ, RAYMOND W	Cole Information

620 SE 7TH ST

Year	Uses	Source
2020	LISA TOTINO	EDR Digital Archive
	ALICE RODRIGUEZ	EDR Digital Archive
2010	OCCUPANT UNKNOWN	Cole Information
2005	LISA TOTINO	Cole Information
2000	LISA TOTINO	Cole Information
1995	KENDRICK, THOMAS	Cole Information

621 SE 7TH ST

Year	Uses	Source
2014	EDGER DUNCAN	Cole Information
2010	EDGER DUNCAN	Cole Information

625 SE 7TH ST

Year	Uses	Source
2014	BRANDON MARTIN	Cole Information
2010	BRANDON MARTIN	Cole Information

638 SE 7TH ST

Year	Uses	Source
1995	BECKMANN, M	Cole Information

643 SE 7TH ST

Year	Uses	Source
2000	GILDA SAUNDERS	Cole Information

DRAFT

700 SE 7TH ST

Year	Uses	Source
2020	KEVIN CHIN	EDR Digital Archive
2017	KEVIN CHIN	Cole Information
2014	PATRICIA ESCUDER	Cole Information
2010	KEVIN CHIN	Cole Information
2005	ROBERT OOMS	Cole Information
2000	A STAHL	Cole Information
1995	OCCUPANT UNKNOWNN	Cole Information
1992	STAHL, ANN K	Cole Information

701 SE 7TH ST

Year	Uses	Source
2020	ANNA SORENSEN	EDR Digital Archive
	BENJAMIN SORENSEN	EDR Digital Archive
	BETHANY CASTILLO	EDR Digital Archive
2014	BETHANY HILLS	Cole Information
2010	BRENT BEABOUT	Cole Information
2000	ELMA FROID	Cole Information
1995	FROID, ELMA	Cole Information
1992	FROID, ELMA	Cole Information

704 SE 7TH ST

Year	Uses	Source
2017	ROSS ROSNER	Cole Information
2000	OCCUPANT UNKNOWN	Cole Information

705 SE 7TH ST

Year	Uses	Source
2020	ANTHONY LASALA	EDR Digital Archive
	RICHARD COULTER	EDR Digital Archive
2017	ANTHONY LASALA	Cole Information
2014	ANTHONY LASALA	Cole Information
2010	BARBARA LASALA	Cole Information
2005	J LASALA	Cole Information

DRAFT

Year	Uses	Source
2000	OCCUPANT UNKNOWN	Cole Information
1995	JONES, DAVID	Cole Information
1992	JONES, DAVID	Cole Information
	GENTRY, ROBERT M	Cole Information

707 SE 7TH ST

Year	Uses	Source
2000	OCCUPANT UNKNOWN	Cole Information

708 SE 7TH ST

Year	Uses	Source
2020	DAVID HARRIS	EDR Digital Archive
	HELEN LAMB	EDR Digital Archive
	GREGORY FIELDS	EDR Digital Archive
	JOY SCHILT	EDR Digital Archive
	MELISSA HARRIS	EDR Digital Archive
	RYAN SCHILT	EDR Digital Archive
	ANGELA SCHILT	EDR Digital Archive
2017	BETSY PEARSON	Cole Information
2014	ANGELA FIELDS	Cole Information
2010	JUAN SANTOS	Cole Information
2000	FORT LAUDERDALE YACHT CHARTERS	Cole Information
	CHRISTA BRUETT	Cole Information
	JAMES MORROW	Cole Information
	H JOHNS	Cole Information
1995	LAMB, BRENDAN	Cole Information
	BARTNOVSKY, A	Cole Information
1992	BARTNOVSKY, A	Cole Information

709 SE 7TH ST

Year	Uses	Source
2020	CHARLES GODEL	EDR Digital Archive
2017	MARIE NETTO	Cole Information
2014	MARIE NETTO	Cole Information

DRAFT

Year	Uses	Source
2010	CHARLES GODEL	Cole Information
2005	PAUL HUGO	Cole Information
2000	OCCUPANT UNKNOWN	Cole Information
1995	FOREMAN, PETER	Cole Information
1992	FOREMAN, ED	Cole Information

710 SE 7TH ST

Year	Uses	Source
1995	OCCUPANT UNKNOWNN	Cole Information
1992	GIZZI, M	Cole Information

712 SE 7TH ST

Year	Uses	Source
2020	RALPH SMITH	EDR Digital Archive
	KAREN AGUILAR	EDR Digital Archive
	LULA RUGER	EDR Digital Archive
	WILLIAM SELES	EDR Digital Archive
	IAN BARON	EDR Digital Archive
	JACOB JOYNER	EDR Digital Archive
	LAWRENCE SALLGREN	EDR Digital Archive
	WILLIAM SKIBICKI	EDR Digital Archive
2017	LAWRENCE SALLGREN	Cole Information
2014	IAN BARON	Cole Information
2010	WILLIAM SELES	Cole Information
2005	LAWRENCE SALLGREN	Cole Information
2000	L SALLGREN	Cole Information
1995	SALLGREN, L	Cole Information
1992	SALLGREN, L	Cole Information

713 SE 7TH ST

Year	Uses	Source
2020	NECHAMA ZARCHI	EDR Digital Archive
	SCHNEUR KAPLAN	EDR Digital Archive
	CYNTHIA LEWIS-SWEETING	EDR Digital Archive

DRAFT

Year	Uses	Source
2020	DEVORAH KAPLAN	EDR Digital Archive
2014	SUNSHINE GLOBAL INC	Cole Information
	S KAPLAN	Cole Information
2010	DOWNTOWN JEWISH CTR	Cole Information
	DUANE HOUGH	Cole Information
2005	DOWNTOWN TORAH CTR INC	Cole Information
	CHABAD OF RIO VISTA INC	Cole Information
	S KAPLAN	Cole Information
2000	R BRUNDAGE	Cole Information
1995	KIRBY, TIMBER	Cole Information
1992	ARNOLD, RICHARD B	Cole Information

716 SE 7TH ST

Year	Uses	Source
2020	BRIAN TRECHOK	EDR Digital Archive
	MARY ENDRESON	EDR Digital Archive
2017	MARBLE CONTRACTORS LLC	Cole Information
2010	OCCUPANT UNKNOWN	Cole Information
2005	LYNN WINTERS	Cole Information
2000	A HANSEN	Cole Information
1995	OCCUPANT UNKNOWNN	Cole Information

718 SE 7TH ST

Year	Uses	Source
2010	ANTHONY KOSCHALK	Cole Information
2005	A HANSEN	Cole Information
1995	HANSEN, A	Cole Information

720 SE 7TH ST

Year	Uses	Source
2020	BIKE F T L INC	EDR Digital Archive
	STACY COHN	EDR Digital Archive
2017	ERIC BARTON	Cole Information
2014	ERIC BARTON	Cole Information

DRAFT

Year	Uses	Source
2010	ROBERT VANFLEET	Cole Information
2005	ROBERT VANFLEET	Cole Information
2000	OCCUPANT UNKNOWN	Cole Information
1995	SONTAG, CRAIG A	Cole Information

721 SE 7TH ST

Year	Uses	Source
2020	LAUREN VOLCHEFF	EDR Digital Archive
	JASON ATLASS	EDR Digital Archive
	ARNOLD LAMB	EDR Digital Archive
2014	ROBERT SMITH	Cole Information
2010	ROBERT SMITH	Cole Information
2005	OCCUPANT UNKNOWN	Cole Information
2000	GREGG FORRESTER	Cole Information
1995	RUDOLF, GARY	Cole Information
1992	LEITH, JEFFREY	Cole Information

724 SE 7TH ST

Year	Uses	Source
2020	ELIZABETH JACATY	EDR Digital Archive
	PETER JACATY	EDR Digital Archive
2017	PETE JACATY	Cole Information
2014	PETE JACATY	Cole Information
2010	PETE JACATY	Cole Information
2005	JACATY & ASSOCIATES INC	Cole Information
	PETE JACATY	Cole Information
2000	PETER JACATY	Cole Information
1995	OLSON, DOROTHY	Cole Information

725 SE 7TH ST

Year	Uses	Source
2020	MARTIN SCHAAF	EDR Digital Archive
	KIM BAYNES	EDR Digital Archive
	RONNIE SCHAAF	EDR Digital Archive

DRAFT

Year	Uses	Source
2020	SARAH COOLEY	EDR Digital Archive
	PATRICK MERCURIO	EDR Digital Archive
2017	PATRICK MERCURIO	Cole Information
2014	CHRISTOPHER CHUMLEY	Cole Information
2010	PATRICK MERCURIO	Cole Information
2005	PATRICK MERCURIO	Cole Information
2000	PATRICK MERCURIO	Cole Information
1995	SPENCER, MICHAEL	Cole Information
1992	ENGLISH, TAMA	Cole Information

730 SE 7TH ST

Year	Uses	Source
2000	EILEEN METZ	Cole Information

731 SE 7TH ST

Year	Uses	Source
2014	BONNIE JARRAH	Cole Information
2010	BONNIE JARRAH	Cole Information
2005	BONNIE JARRAH	Cole Information

SE 7TH ST STE 300

315 SE 7TH ST STE 300

Year	Uses	Source
2020	GARY ESLER	EDR Digital Archive

SE 7TH ST STE 301

315 SE 7TH ST STE 301

Year	Uses	Source
2020	PETER STAMAS	EDR Digital Archive
	LOUIS PIRONTI	EDR Digital Archive
	FRED HADDAD	EDR Digital Archive

DRAFT

FINDINGS

SE 7TH ST STE 303

315 SE 7TH ST STE 303

Year	Uses	Source
2020	VIVIAN NIEMEYER	EDR Digital Archive
	JANICE CIOFFI	EDR Digital Archive

SE 8TH ST

8 SE 8TH ST

Year	Uses	Source
2020	ROSA M COHEN CPA INC	EDR Digital Archive
	DAVID I FUCHS LAW OFFICES PA	EDR Digital Archive
	COHEN ROSA M CPA	EDR Digital Archive

12 SE 8TH ST

Year	Uses	Source
2020	API LANDMARK TRAVEL SVC INC	EDR Digital Archive

20 SE 8TH ST

Year	Uses	Source
2020	PARTY BUS IN FORT LAUDERDALE	EDR Digital Archive
2010	AMANDA SMITH	Cole Information
2005	SISTO TAMMY	Cole Information
2000	JAN KADAR	Cole Information
	G RORABAUGH	Cole Information

21 SE 8TH ST

Year	Uses	Source
2014	SHANNON BROWN	Cole Information
2005	CYNTHIA CLEMENT	Cole Information
2000	DEXTER LEWIS	Cole Information
1995	VINCENT, NIKKI	Cole Information
	VANSCHRICK, YVONNE	Cole Information
	HINES, SHELLEY	Cole Information

DRAFT

FINDINGS

44 SE 8TH ST

Year	Uses	Source
2000	CHRIS CAVALLARO	Cole Information

75 SE 8TH ST

Year	Uses	Source
2010	DARELYS ACOSTA	Cole Information
2005	DARELYS ACOSTA	Cole Information

90 SE 8TH ST

Year	Uses	Source
2010	R JOHNSON	Cole Information
2005	R JOHNSON	Cole Information

103 SE 8TH ST

Year	Uses	Source
1995	RUDNICK, STAN	Cole Information

105 SE 8TH ST

Year	Uses	Source
1995	MCCLAIN, DAVID	Cole Information

110 SE 8TH ST

Year	Uses	Source
2000	GAYLE BLUEBIRD	Cole Information

114 SE 8TH ST

Year	Uses	Source
2000	ARCHIE LOWERY	Cole Information

200 SE 8TH ST

Year	Uses	Source
2010	PETER KUETTEL	Cole Information
2005	PETER KUETTEL	Cole Information

201 SE 8TH ST

Year	Uses	Source
1992	WALSH, THERESA E	Cole Information

DRAFT

208 SE 8TH ST

Year	Uses	Source
2020	TREATMENT SANCTARY	EDR Digital Archive
	ST FRANCIS MISSION	EDR Digital Archive
	GENNARO DECANDIA	EDR Digital Archive
	RICHARD MORAN	EDR Digital Archive
	MICHAEL JANGIE	EDR Digital Archive
	JOHN WOODALL	EDR Digital Archive
	COLIN CHARMAN	EDR Digital Archive
	RICHARD BROMUND	EDR Digital Archive
	DALE AMES	EDR Digital Archive
	KEITH MORRIS	EDR Digital Archive
	JACK ROJAS	EDR Digital Archive
	JAMES MC CLUSKEY	EDR Digital Archive
	ROBERT ROGERS	EDR Digital Archive
	DANIEL TATONETTI	EDR Digital Archive
	LENNOX PAUL	EDR Digital Archive
	TIMOTHY MCELROY	EDR Digital Archive
	LARRY WAGNER	EDR Digital Archive
2014	INCORPORATED MISSION OF ST FRANCIS	Cole Information
2010	ADVANCED BEHAVIORAL CARE INC	Cole Information
	ST FRANCIS MISSION	Cole Information
2005	SAINT FRANCIS RECOVERY COMMUNITY	Cole Information
	THE MISSION	Cole Information
	APPLEHEAD FILMS INC	Cole Information
2000	ST FRANCIS RECOVERY COMMUNITY	Cole Information
1995	ST FRANCIS RECOVERY COMMUNITY	Cole Information
	EVANS, ROMAIN M	Cole Information
	RUDNICK, STAN	Cole Information
	BARBER, JEAN	Cole Information
	PARKS, MICHAEL	Cole Information
	MYERS, ARTHUR	Cole Information
	MAYFIELD, JAMES	Cole Information

DRAFT

Year	Uses	Source
1995	WILLCOX, SCOTT	Cole Information
1992	ST FRANCIS RESDNTL RECOVERY COMMUNITY	Cole Information

209 SE 8TH ST

Year	Uses	Source
2000	F RODRIGUEZ	Cole Information

211 SE 8TH ST

Year	Uses	Source
1992	CONTI, WAYNE	Cole Information

212 SE 8TH ST

Year	Uses	Source
2020	LTP MANAGEMENT GROUP INC	EDR Digital Archive
	CROWN PUBLICATIONS LLC	EDR Digital Archive
	COHN & SMITH	EDR Digital Archive
	LAW OFC OFC PEDRO DIJOLS	EDR Digital Archive
2017	LAW OFFICE OF HOWARD HERSKOWITZ	Cole Information
	HEALTH MARKET	Cole Information
	HOWARD B HERSKOWITZ ATTORNEY	Cole Information
	MITCHELL SHELLEY ATTORNEY	Cole Information
	STEPHEN M CARLISLE ESQUIRE	Cole Information
	LAW OFC OF PEDRO DIJOLS	Cole Information
	ASCENT LIT	Cole Information
2014	LAW OFFICE OF HOWARD HERSKOWITZ	Cole Information
	SHELLEY MITCHELL ATTORNEY	Cole Information
	CARLISLE STEPHEN M ESQUIRE	Cole Information
	LAW OFFICES OF PEGGY CRUZTOWNSEND	Cole Information
2010	MICHAEL B HOLDEN PA	Cole Information
	PEGGY CRUZTOWNSEND LAW OFFICE	Cole Information
	ALAN & ANGELA COHN LAW OFFICES	Cole Information
	STEPHEN M CARLISLE PL	Cole Information
	HOWARD B HERSKOWITZ LAW OFCS	Cole Information
	FORENSIC ACCOUNTING SVC LLC	Cole Information

DRAFT

FINDINGS

Year	Uses	Source
2010	HOLDEN MICHAEL B	Cole Information
2005	HERSKOWITZ HOWARD PA	Cole Information
	HOLDEN MICHAEL LAW OFFICES OF	Cole Information
	FORENSIC ACCOUNTING & INVESTIGATIVE	Cole Information
2000	HOLDEN MICHAEL B PA ATTORNEY	Cole Information
	MITCHELL SHELLEY M ATTORNEY	Cole Information
	HERSKOWITZ HOWARD B PA ATTORNEY	Cole Information
	PARKER JAMES K	Cole Information
	HOLDEN MICHAEL B ATTORNEY	Cole Information
	A COHN PARKER & COHN PA	Cole Information
	STARR STUART J ATTORNEY	Cole Information
	COHN SUSAN	Cole Information
	DEBORA GROSSMAN	Cole Information
	JAMES PARKER	Cole Information
	SUSAN COHN	Cole Information
1995	STUART J STARR	Cole Information
	HOWARD B HERSKOWITZ LAW OFCS	Cole Information
	MICHAEL B HOLDEN	Cole Information
	TICKET CLINIC A LAW FIRM	Cole Information
	MARK S GOLD	Cole Information
	SHELLEY M MITCHELL	Cole Information
	MITCHELL, SHELLEY M	Cole Information
	STARR, STUART J	Cole Information
	HOLDEN, MICHAEL B	Cole Information
	PARKER, JAMES K	Cole Information
	COHN, ALAN W	Cole Information
1992	A AACHEN ACCIDENT LAW OFFICES OF COHN	Cole Information
	HOLDEN & WOLF PA	Cole Information
	GOLD MARK S ATTY	Cole Information
	BANKRUPTCY LAWYERS	Cole Information
	A AACHEN AARON ADVOCATES HOWARD	Cole Information
	HOLDEN, MICHAEL	Cole Information

DRAFT

Year	Uses	Source
1992	WOLF, VAYLA	Cole Information

213 SE 8TH ST

Year	Uses	Source
2000	FERRERO BUSCHEL CARTER & SCHWARTZREICH	Cole Information
1995	CAROL PARKS	Cole Information
	GEORGE A BURKHARDT MD	Cole Information
1992	SEELY, RICHARD B	Cole Information
	PARKS, CAROL	Cole Information

220 SE 8TH ST

Year	Uses	Source
2014	JENNIFER ECKSTEIN	Cole Information
2010	JENNIFER ECKSTEIN	Cole Information
2005	OCCUPANT UNKNOWN	Cole Information
	NORBERTO GOMEZ	Cole Information
2000	CAL DEAL	Cole Information
1995	OCCUPANT UNKNOWNN	Cole Information
1992	CHAPLOW, C	Cole Information

222 SE 8TH ST

Year	Uses	Source
2005	CHRIS HAWKINS	Cole Information
2000	N RODRIGUEZ	Cole Information
1995	LINDGREN, HEIDI	Cole Information

224 SE 8TH ST

Year	Uses	Source
2005	MARIA BARAHONA	Cole Information
2000	MARIO MIRANDA	Cole Information
1995	OCCUPANT UNKNOWNN	Cole Information

231 SE 8TH ST

Year	Uses	Source
2005	JOYCE KAROLEWICZ	Cole Information

DRAFT

288 SE 8TH ST

Year	Uses	Source
1995	ACCURSO, ANTHONY	Cole Information

304 SE 8TH ST

Year	Uses	Source
2005	WILLIAM HASHER	Cole Information
2000	OLGA MILLER	Cole Information

316 SE 8TH ST

Year	Uses	Source
2010	DAVID CAMPBELL	Cole Information
2005	DAVID CAMPBELL	Cole Information

318 SE 8TH ST

Year	Uses	Source
2020	LAW OFFICE OF ABDUL-SUMI DALAL	EDR Digital Archive
	LANDER DALAL APPEALS PLLC	EDR Digital Archive
	STEVEN LANDER & ASSOC PL	EDR Digital Archive
	WILLAIM BLATT	EDR Digital Archive
2017	LANDER & GOLDMAN PA	Cole Information
2014	LANDER & GOLDMAN PA	Cole Information
2010	FERRARI INTERIOR INC	Cole Information
	OSCAR GARCIA ARCHITECTS	Cole Information
2005	FERRARI INTERIORS INC	Cole Information
	LIVOTI LAWRENCE W	Cole Information
	OSCAR GARCIA ARCHITECT	Cole Information
2000	DAYE JOSEPH L ATTORNEY	Cole Information
	LIVOTI LAWRENCE W ATTORNEY	Cole Information
	BLATT WILLIAM S ATTORNEY	Cole Information
1995	ALBERT BENZRIHEM LAW OFFICE	Cole Information
	JOSEPH L DAYE	Cole Information
	CHRISTOPHER POLE	Cole Information
	DAYE, JOSEPH L	Cole Information
	POLE, C W	Cole Information

DRAFT

FINDINGS

Year	Uses	Source
1995	BENZRIHEM, ALBERT	Cole Information
1992	DAYE JOSEPH L ATTY	Cole Information
	POLE CHRISTOPHER W ATTORNEY	Cole Information
	JENNINGS EDW J ATTY	Cole Information
	BASS DANIEL B ATTY	Cole Information

400 SE 8TH ST

Year	Uses	Source
2020	LAW OFFICES OF JERARD HELLER	EDR Digital Archive
	GAINZA LAW GROUP	EDR Digital Archive
	PIXELATE MICROGREENS LLC	EDR Digital Archive
	CORAL NETWORKS LLC	EDR Digital Archive
	TARA INTRIAGO LAW OFFICES	EDR Digital Archive
	THOMAS JORDAN PA	EDR Digital Archive
	ANSARA LAW FIRM	EDR Digital Archive
	HELLER JERARD C ATY	EDR Digital Archive
	LAW OFFICES OF DAVE L SIMMONS	EDR Digital Archive
	ADAM FRANZEN	EDR Digital Archive
	STEWART KARLIN	EDR Digital Archive
	RICHARD ANSARA	EDR Digital Archive
	JOHN WEEKES	EDR Digital Archive
	DAVE MCGEE	EDR Digital Archive
	CLEMENT DEAN	EDR Digital Archive
	JERARD HELLER	EDR Digital Archive
	KENNETH COOPER	EDR Digital Archive
2017	J CLARK STANWAY ATTY	Cole Information
	JOHN WEEKES ATTY	Cole Information
	KENNETH COOPER ATTY	Cole Information
	THE ANSARA LAW FIRM	Cole Information
	THOMAS PA JORDAN CPA	Cole Information
	BRUCE WARNER LAW OFFICE	Cole Information
	DIPETRILLO WILLIAM JOHN LAW OFFICES	Cole Information
	GAINZA LAW GROUP LLC	Cole Information

DRAFT

FINDINGS

Year	Uses	Source
2017	TARA G INTRIAGO ESQ	Cole Information
2014	LAW OFFICES OF JERARD HELLER	Cole Information
	STANWAY J CLARK ATTY	Cole Information
	BRUCE WARNER LAW OFFICE	Cole Information
	COOPER KENNETH ATTY	Cole Information
	OF ADAM THE LAW OFFICE	Cole Information
	INTRIAGO TARA G ESQ	Cole Information
	DIPETRILLO WILLIAM JOHN LAW OFFICES	Cole Information
	WEEKES JOHN ATTY	Cole Information
	GAINZA LAW GROUP LLC	Cole Information
	FORT LARDERDALE LIMO LLC	Cole Information
	LAW OFFICE OF RICHARD ANSARA PA	Cole Information
	JORDAN THOMAS PA CPA	Cole Information
2010	TARA INTRIAGO LAW OFFICES	Cole Information
	WEEKES LAW PO	Cole Information
	KARLIN LAW GROUP PA	Cole Information
	BRUCE E WARNER ATTYS AT LAW	Cole Information
	MARK R MC COLLEM PA	Cole Information
	ADAM FRANZEN LAW OFFICE	Cole Information
	MC GEE M DAVID	Cole Information
	WILLIAM JOHN DI PETRILLO LAW	Cole Information
	RICHARD ANSARA LAW OFFICE PA	Cole Information
	STANWAY J CLARK	Cole Information
	HELLER JERARD C	Cole Information
	KENNETH COOPER LAW OFFICES PA	Cole Information
2005	LEARNING 2 SUCCEED INC	Cole Information
	LAW OFFICE OF M DAVID MCGEE PA	Cole Information
	CLEMENT R DEAN JR	Cole Information
	LAW OFFICES / B J CUMMINS	Cole Information
	COOPER KENNETH	Cole Information
	NADINE L GIRAULT	Cole Information
	J CLARK STANWAY ATTORNEY	Cole Information

DRAFT

FINDINGS

Year	Uses	Source
2005	MIRANDA GINGER A PA	Cole Information
	INTRIAGO TARA G ESQ	Cole Information
	WILLIAM J DIPETRILLO & ASSOCS	Cole Information
	LAMORTE MAGGIE I PA	Cole Information
	CUMMINS B J LAW OFFICES	Cole Information
	KENNETH D COOPER PA	Cole Information
	MOONS TERRENCE J JR	Cole Information
	ALLIANCE REPORTING SERVICE INC	Cole Information
	HELLER JERARD C	Cole Information
	BARNNEY J CUMMINS	Cole Information
2000	POORE JENNIE E ATTORNEY	Cole Information
	SCIANDRA JOSEPH M ATTORNEY	Cole Information
	B J CUMMINS ATTORNEY	Cole Information
	COOPER KENNETH D ATTORNEY	Cole Information
	KAVANAUGH KENNETH J PA	Cole Information
	STANWAY J CLARK ATTORNEY	Cole Information
	GREENBAUM DOUGLAS PA	Cole Information
	LAMORTE MAGGIE I PA	Cole Information
	KARLIN STEWART LEE ATTORNEY	Cole Information
	ROSS GREG ATTORNEY	Cole Information
	CUMMINS B J LAW OFFICES	Cole Information
1995	KENNETH D COOPER	Cole Information
	JENNIE E POORE	Cole Information
	GREG ROSS	Cole Information
	STEWART LEE KARLIN	Cole Information
	J CLARK STANWAY	Cole Information
	IAN S SEITEL	Cole Information
	SALVATORE V FIORE OFFICE	Cole Information
	JOSEPH M SCIANDRA	Cole Information
	CUMMINS & BASS	Cole Information
	SALOME J ZIKAKIS	Cole Information
	SCIANDRA, JOSEPH M	Cole Information

DRAFT

Year	Uses	Source
1995	KAVANAUGH, KENNETH J	Cole Information
	KARLIN, STEWART L	Cole Information
	GREENBAUM, DOUGLAS	Cole Information
	COOPER, KENNETH D	Cole Information
	CUMMINS, B J	Cole Information
	STANWAY, J C	Cole Information
	FIORE, S V	Cole Information
	POORE, JENNIE E	Cole Information
	ROSS, GREG	Cole Information
1992	BASS MICHAEL R ATTY	Cole Information
	SCIANDRA JOSEPH ATTY	Cole Information
	PARADY & ZIKAKIS PA ATTORNEY	Cole Information
	FIORE SALVATORE V ATTORNEY	Cole Information
	SEITEL IAN S PA	Cole Information
	COOPER KENNETH D ATTY	Cole Information
	STANWAY J CLARK ATTY	Cole Information
	ROSS GREGG ATTY	Cole Information
	POORE JENNIE E ATTY	Cole Information
	ZIKAKIS, SALOME	Cole Information

401 SE 8TH ST

Year	Uses	Source
2000	OCCUPANT UNKNOWN	Cole Information

408 SE 8TH ST

Year	Uses	Source
2020	RONALD ARMBRUST	EDR Digital Archive
	MAGGIE ARMBRUST	EDR Digital Archive
	GUNHILD ARMBRUST	EDR Digital Archive
2017	RONALD ARMBRUST	Cole Information
2014	RONALD ARMBRUST	Cole Information
2010	RONALD ARMBRUST	Cole Information
2005	RONALD ARMBRUST	Cole Information
2000	RONALD ARMBRUST	Cole Information

DRAFT

Year	Uses	Source
1995	ARMBRUST, M K	Cole Information

409 SE 8TH ST

Year	Uses	Source
2020	IDANIA COLON	EDR Digital Archive
2017	OLVIN MELENDEZ	Cole Information
2014	OLVIN MELENDEZ	Cole Information
2010	OLVIN MELENDEZ	Cole Information
2000	OCCUPANT UNKNOWN	Cole Information
1995	LEACH, TIMOTHY R	Cole Information

411 SE 8TH ST

Year	Uses	Source
2017	RONALD BANNON	Cole Information
	MARIANA VILORIA	Cole Information
2014	L HARRIS	Cole Information
	MARIANA VILORIA	Cole Information
	DIANE CARLSON	Cole Information
	BARRY NASH	Cole Information
2010	BARRY NASH	Cole Information
2000	STEPHEN WASHINGTON	Cole Information
	LOIS WERKING	Cole Information
1995	SCHLOEMANN, G	Cole Information
	WERKING, LOIS I	Cole Information

418 SE 8TH ST

Year	Uses	Source
2005	GILLES ROSSEAU	Cole Information
2000	JOSE CALDERON	Cole Information

475 SE 8TH ST

Year	Uses	Source
2014	MARIA URIBE	Cole Information
2010	MARIA URIBE	Cole Information

DRAFT

FINDINGS

499 SE 8TH ST

Year	Uses	Source
1995	OCCUPANT UNKNOWNN	Cole Information
1992	ALBA, JAVIER	Cole Information

500 SE 8TH ST

Year	Uses	Source
2000	OCCUPANT UNKNOWN	Cole Information

501 SE 8TH ST

Year	Uses	Source
2014	EDWARD PIERCE	Cole Information
2010	BARRY NASH	Cole Information
2005	DEREK WOODCOCK	Cole Information
2000	M MCCONNELL	Cole Information
1995	ALLEN, TRACY L	Cole Information

503 SE 8TH ST

Year	Uses	Source
2014	RONALD KNIGHT	Cole Information
2010	OCCUPANT UNKNOWN	Cole Information
2005	OCCUPANT UNKNOWN	Cole Information
2000	DAVID ANDERS	Cole Information
1995	BLOCH, CHARLES	Cole Information
	ARNOLD, LAURIE	Cole Information
1992	ARNOLD, L	Cole Information

505 SE 8TH ST

Year	Uses	Source
2014	TIMOTHY LEACH	Cole Information
2010	OCCUPANT UNKNOWN	Cole Information
2005	TIMOTHY LEACH	Cole Information
2000	EDWARD MARROQUIN	Cole Information
1995	DEPALMA, NANCY A	Cole Information

DRAFT

506 SE 8TH ST

Year	Uses	Source
2020	LOUGHRAN & DOYLE	EDR Digital Archive
	RICHARD DOYLE	EDR Digital Archive
2017	LOUGHREN & DOYLE PA	Cole Information
2014	LOUGHREN JOSEPH M ATTY	Cole Information
	DOYLE RICHARD B JR ATTY	Cole Information
	LOUGHREN & DOYLE PA	Cole Information
2010	LOUGHREN & DOYLE PA	Cole Information
2005	TIMOTHY J MOSSER	Cole Information
	COLEEN A BRANNELLY	Cole Information
	LOUGHREN & DOYLE PA	Cole Information
2000	BROOK SCOTT J ATTORNEY	Cole Information
	ALONSO STEINBERG & COHEN ATTORNEY	Cole Information
	PETERS ROBERTSON DEMAHY PARSONS MOWERS PASSARO & DRAKE PA AT	Cole Information
1995	SHEER, SHERYL	Cole Information
	UNDERWOOD, ANDRYA	Cole Information
	PINO, RAUL	Cole Information
1992	JORDAN, MAX P	Cole Information

511 SE 8TH ST

Year	Uses	Source
1995	SMITH, S	Cole Information

512 SE 8TH ST

Year	Uses	Source
2020	EDWARD SKIFF	EDR Digital Archive
	PAULA BRAMAN	EDR Digital Archive
2017	EDWARD SKIFF	Cole Information
2014	OCCUPANT UNKNOWN	Cole Information
2010	PAULA BRAMAN	Cole Information
	NED SKIFF	Cole Information
2005	PAULA BRAMAN	Cole Information
	OCCUPANT UNKNOWN	Cole Information

DRAFT

Year	Uses	Source
2005	KAREN REGAN	Cole Information
2000	JUDITH FLISRAM	Cole Information
1995	QUAGLIANO, JOHN M JR	Cole Information
	DYER, BETTY	Cole Information
1992	DYER, BETTY	Cole Information

519 SE 8TH ST

Year	Uses	Source
1995	SAPP, F R	Cole Information

520 SE 8TH ST

Year	Uses	Source
2020	HANSEN ASSOCIATES	EDR Digital Archive
	LEO HANSEN	EDR Digital Archive
2014	HANSEN ASSOCIATES	Cole Information
2010	HANSEN ASSOCIATES	Cole Information
2005	DHS CLASS OF 1984	Cole Information
2000	HANSEN LEO AIA ARCHITECT	Cole Information
1995	OCCUPANT UNKNOWNN	Cole Information
1992	DANSBY, ROBERT	Cole Information

616 SE 8TH ST

Year	Uses	Source
2020	MARY MCCLUSKEY	EDR Digital Archive
	JENNIFER THAXTON	EDR Digital Archive
2017	ALAN CATTELL	Cole Information
2014	OCCUPANT UNKNOWN	Cole Information
2010	OCCUPANT UNKNOWN	Cole Information
2005	RON CENTROME	Cole Information
2000	PHILLIP SHERIDAN	Cole Information

617 SE 8TH ST

Year	Uses	Source
2000	GLYN PARIS	Cole Information

DRAFT

620 SE 8TH ST

Year	Uses	Source
2017	JEROME WALTZ	Cole Information
2014	JEROME WALTZ	Cole Information
2010	JEROME WALTZ	Cole Information
2005	JEROME WALTZ	Cole Information
2000	JEROME WALTZ	Cole Information
1995	TINCHER, VIRINA	Cole Information

621 SE 8TH ST

Year	Uses	Source
2020	JUSTIN MILLER	EDR Digital Archive
	KALEY MILLER	EDR Digital Archive
	TAMARA CRANE	EDR Digital Archive
2017	KALEY TUNING	Cole Information
2014	CHAD LEEWARD	Cole Information
2010	TAMARA CRANE	Cole Information
2005	TAMARA CRANE	Cole Information
2000	KAREN AMLONG	Cole Information
1995	BROWN, WILLIAM H	Cole Information

625 SE 8TH ST

Year	Uses	Source
2000	OCCUPANT UNKNOWN	Cole Information

700 SE 8TH ST

Year	Uses	Source
2020	BRADLEY SCHMIDT	EDR Digital Archive
	LAINE SCHMIDT	EDR Digital Archive
2005	PIETER COETZEE	Cole Information
2000	JEFF COSMAN	Cole Information
1995	ORLANDO, MICHAEL J	Cole Information

701 SE 8TH ST

Year	Uses	Source
2020	JANICE KLEIN	EDR Digital Archive

DRAFT

Year	Uses	Source
2017	JANICE KLEIN	Cole Information
2014	JANICE KLEIN	Cole Information
2010	JANICE KLEIN	Cole Information
2005	JANICE KLEIN	Cole Information
2000	JANICE KLEIN	Cole Information
1995	HAINES, LESLIE P	Cole Information
1992	COSNETT, EARL C	Cole Information

704 SE 8TH ST

Year	Uses	Source
2020	MICHAEL CASH	EDR Digital Archive
	ANN HENDERSON	EDR Digital Archive
2017	ROBERT HENDERSON	Cole Information
2014	OCCUPANT UNKNOWN	Cole Information
2010	ANN HENDERSON	Cole Information
2005	OCCUPANT UNKNOWN	Cole Information
2000	GREG CURLEY	Cole Information
1995	CURLEY, GREG	Cole Information
1992	WRIGHT, RICHARD	Cole Information

705 SE 8TH ST

Year	Uses	Source
2020	TIDAL CONSTRUCTION GROUP LLC	EDR Digital Archive
	STEVEN SAMMONS	EDR Digital Archive
	ALLISON SAMMONS	EDR Digital Archive
2017	ALLISON BRUNER	Cole Information
2014	SALENA DEIHL	Cole Information
2010	D KAPLAN	Cole Information
2005	JAMES THOMPSON	Cole Information
2000	JAMES THOMPSON	Cole Information
	J BRAUNSTEIN	Cole Information
1995	OCCUPANT UNKNOWNN	Cole Information

DRAFT

708 SE 8TH ST

Year	Uses	Source
2020	AMANCIO PARADELA	EDR Digital Archive
	SOMNIA PARADELA	EDR Digital Archive
2017	AMANCIO PARADELA	Cole Information
2014	AMANCIO PARADELA	Cole Information
2010	AMANCIO PARADELA	Cole Information
2005	PHILLIP BOGDAL	Cole Information
2000	AMY LOOS	Cole Information
1995	STEWART, THOMAS W	Cole Information
1992	STEWART, THOMAS W	Cole Information

711 SE 8TH ST

Year	Uses	Source
2020	ELEANOR ORNDORFF	EDR Digital Archive
	MARIO PAPE	EDR Digital Archive
	JOSEPH ORNDORFF	EDR Digital Archive
2017	JOANN ORNDORFF	Cole Information
2014	DONNA JORGENSEN	Cole Information
2010	JOANN ORNDORFF	Cole Information
2005	JOANN ORNDORFF	Cole Information
2000	JOANN ORNDORFF	Cole Information
1995	ORNDORFF, JO A	Cole Information
1992	ORNDORFF, JO A	Cole Information

712 SE 8TH ST

Year	Uses	Source
2020	KENT INFANTE	EDR Digital Archive
	CENIRA INFANTE	EDR Digital Archive
2017	KENT INFANTE	Cole Information
2014	KENT INFANTE	Cole Information
2010	KENT INFANTE	Cole Information
2005	ELIZABETH DWORS	Cole Information
2000	LEO HANSEN	Cole Information
1995	HANSEN, LEO	Cole Information

DRAFT

713 SE 8TH ST

Year	Uses	Source
2020	ELISA EPSTEIN	EDR Digital Archive
2017	MAXIMILIAN JAHL	Cole Information
2014	OCCUPANT UNKNOWN	Cole Information
2010	ERIKA REUTER	Cole Information
2005	MCGINN MANAGEMENT LLC	Cole Information
	MICHAEL MCGINN	Cole Information
2000	MICHAEL MCGINN	Cole Information
1995	OCCUPANT UNKNOWNN	Cole Information

716 SE 8TH ST

Year	Uses	Source
2020	MIKKEL PITZNER	EDR Digital Archive
	ENRIQUE ANDALUZ	EDR Digital Archive
2017	NEIL BIRENBAUM	Cole Information
2014	NEIL BIRENBAUM	Cole Information
2010	MIKKEL PITZNER	Cole Information

717 SE 8TH ST

Year	Uses	Source
2017	LOIS WADE	Cole Information
2014	LOIS WADE	Cole Information
2010	LOIS WADE	Cole Information
2005	JAMES WADE	Cole Information
2000	JAMES WADE	Cole Information

720 SE 8TH ST

Year	Uses	Source
2020	CHARLES WHITEMAN	EDR Digital Archive
	ELLEN WHITEMAN	EDR Digital Archive
	ROBERTO TOSTI	EDR Digital Archive
2017	GIOVANNI TOSTI	Cole Information
2014	OCCUPANT UNKNOWN	Cole Information
2005	LEO HANSEN	Cole Information

DRAFT

Year	Uses	Source
2000	JOHN LOOS	Cole Information
1995	WARNER, STELLA B	Cole Information

721 SE 8TH ST

Year	Uses	Source
2020	TELECOM MANAGEMENT	EDR Digital Archive
	MARTIN MCGROGAN	EDR Digital Archive
	SANDI MCGROGAN	EDR Digital Archive
	MITCHELL FAISON	EDR Digital Archive
2017	TELECOM MANAGEMENT	Cole Information
	MARTIN MCGROGAN	Cole Information
2014	TELECOM MANAGEMENT	Cole Information
	PATRICIA SEQUINO	Cole Information
2010	TELECOM MANAGEMENT	Cole Information
	ANTHONY GOMEZ	Cole Information
2005	GLOBAL TELECOM MANGEMENT INC	Cole Information
	JULIAN GOMEZ	Cole Information
2000	GINA GOODRUM	Cole Information
1995	STEPHANY, EDWARD G	Cole Information

722 SE 8TH ST

Year	Uses	Source
2014	ALEXANDRA ROWAN	Cole Information

800 SE 8TH ST

Year	Uses	Source
2017	RICHARD BROWN	Cole Information
2014	RICHARD BROWN	Cole Information
2010	RICHARD BROWN	Cole Information
2005	BRYAN HAAGENSON	Cole Information
2000	PHILIP MANN	Cole Information
1995	SHEPPARD, L R	Cole Information
1992	SHEPPARD, L R	Cole Information

DRAFT

FINDINGS

801 SE 8TH ST

Year	Uses	Source
2014	ROBERT SMITH	Cole Information
2010	HUBERT SMITH	Cole Information
2005	HUBERT SMITH	Cole Information
2000	GARY GENOVESE	Cole Information
1995	GENOVESE, GARY	Cole Information
1992	GENOVESE, GARY	Cole Information

802 SE 8TH ST

Year	Uses	Source
1995	LANDA, EVIO	Cole Information

804 SE 8TH ST

Year	Uses	Source
2020	CHRISTINA FLEMING	EDR Digital Archive
	JEFFREY FLEMING	EDR Digital Archive
2017	JEFFREY FLEMING	Cole Information
2014	JEFFREY FLEMING	Cole Information
2010	LAURA WILLIAMS	Cole Information
2005	LAURA WILLIAMS	Cole Information
2000	OCCUPANT UNKNOWN	Cole Information

805 SE 8TH ST

Year	Uses	Source
2020	STEVIN WHITAKER	EDR Digital Archive
	MICHAEL FINE	EDR Digital Archive
2014	STEPHEN WHITAKER	Cole Information
2005	CHAD WHITAKER	Cole Information
2000	DENNIS BAUER	Cole Information
1995	BAUER, DENNIS F	Cole Information
1992	BAUER, DENNIS F	Cole Information

807 SE 8TH ST

Year	Uses	Source
1995	SMALL, KARIN	Cole Information

DRAFT

808 SE 8TH ST

Year	Uses	Source
2020	JEFFREY DARLINGTON	EDR Digital Archive
	ELIZABETH JHEETA	EDR Digital Archive
2014	DIANE CLARK	Cole Information
2010	DIANE CLARK	Cole Information
2005	DIANE CLARK	Cole Information
2000	DIANNE CLARKE	Cole Information
1995	KLEIN, DOROTHY	Cole Information
	ISHOY, RONALD	Cole Information
1992	KLEIN, DOROTHY	Cole Information

812 SE 8TH ST

Year	Uses	Source
2020	SEAN GREENE	EDR Digital Archive
	CARTER GREENE	EDR Digital Archive
	REBECCA SOMACH	EDR Digital Archive
	JAMES ARCHER	EDR Digital Archive
	MACKENZIE GREENE	EDR Digital Archive
	CHELLE GREENE	EDR Digital Archive
2017	CHRIS CONKLIN	Cole Information
2014	CHRIS CONKLIN	Cole Information
2010	VERDE DESIGNS LLC	Cole Information
	CHRIS CONKLIN	Cole Information
2005	OCCUPANT UNKNOWN	Cole Information
2000	P HARRIS	Cole Information
1995	HOUSE, HAVANA	Cole Information
	BROWN, WILLIAM H	Cole Information
1992	HAMERSTEINT, DIANA	Cole Information

816 SE 8TH ST

Year	Uses	Source
2020	GRACE ARTS CTR INC	EDR Digital Archive
	CLARE VICKERY	EDR Digital Archive
	TROY INCH	EDR Digital Archive

DRAFT

Year	Uses	Source
2020	BONNIE INCH	EDR Digital Archive
2017	TROY INCH	Cole Information
2014	CLARE VICKERY	Cole Information
2010	CLARE VICKERY & ASSOC	Cole Information
	CLARE VICKERY	Cole Information
2005	CLARE VICKERY & ASSOCIATES INC	Cole Information
	CLARE VICKERY	Cole Information
2000	CLARE VICKERY	Cole Information
	RACHEL SMITH	Cole Information
1995	MCCLOSKEY, KEVIN	Cole Information

817 SE 8TH ST

Year	Uses	Source
2017	GAIL ALEXANDER	Cole Information
2014	GAIL ALEXANDER	Cole Information
2010	LEE ALEXANDER	Cole Information
2005	107 LLC	Cole Information
	817 LLC	Cole Information
	LEE ALEXANDER	Cole Information
2000	OCCUPANT UNKNOWN	Cole Information
1995	ALEXANDER, LEE	Cole Information
1992	CHINNOCK, PHILLIP	Cole Information
	ALEXANDER, J	Cole Information

820 SE 8TH ST

Year	Uses	Source
2020	PETER GOLDMAN	EDR Digital Archive
	LAURA GOLDMAN	EDR Digital Archive
	EMMA GOLDMAN	EDR Digital Archive
	JULIA GOLDMAN	EDR Digital Archive
2017	PETER GOLDMAN	Cole Information
2014	PETER GOLDMAN	Cole Information
2010	PETER GOLDMAN	Cole Information
2005	MAVERIX COSMETICS LLC	Cole Information

DRAFT

Year	Uses	Source
2005	PETER GOLDMAN	Cole Information
2000	ALAN HAIG	Cole Information
1995	DECKER, TODD	Cole Information
1992	VELAYOS, RAUL	Cole Information
	DECKER, TODD	Cole Information

821 SE 8TH ST

Year	Uses	Source
2020	LISA MAHONEY	EDR Digital Archive
	LYNNE LUNDBERG	EDR Digital Archive
	JOHN MAHONEY	EDR Digital Archive
	THOMAS MAHONEY	EDR Digital Archive
2017	RAYMOND LUNDBERG	Cole Information
2014	JOHN MAHONEY	Cole Information
2010	JOHN MAHONEY	Cole Information
2005	THOMAS MAHONEY	Cole Information
2000	LYNNE LUNDBERG	Cole Information
	THOMAS MAHONEY	Cole Information
1995	LUNDBERG, LYNNE	Cole Information
	MAHONEY, THOMAS	Cole Information
1992	LUNDBERG, LYNNE	Cole Information

824 SE 8TH ST

Year	Uses	Source
2020	JULIE HOUGH	EDR Digital Archive
	ELIZABETH HOUGH	EDR Digital Archive
	BRIANNE BARBAKOFF	EDR Digital Archive
	SARAH HORNER	EDR Digital Archive
	DUANE HOUGH	EDR Digital Archive
2017	FIRAS LOUATI	Cole Information
2014	LEO SMITH	Cole Information
2010	CHRISTIAN SMITH	Cole Information
2005	CHRISTIAN SMITH	Cole Information
2000	C SMITH	Cole Information

DRAFT

Year	Uses	Source
1995	MORGAN, RUSSELL L	Cole Information
1992	TEDESCO, DANIEL L	Cole Information

829 SE 8TH ST

Year	Uses	Source
2020	MARIAN LUNDBERG	EDR Digital Archive
2017	ROBERT LUNDBERG	Cole Information
2014	ROBERT LUNDBERG	Cole Information
2010	RAYMOND LUNDBERG	Cole Information
2005	RAYMOND LUMBERG	Cole Information
2000	OCCUPANT UNKNOWN	Cole Information
1995	LUNDBERG, NIGHTS	Cole Information
1992	LUNDBERG, RAYMOND W	Cole Information

840 SE 8TH ST

Year	Uses	Source
1995	BECHEL, GLORIA	Cole Information

SE 8TH ST STE 103

212 SE 8TH ST STE 103

Year	Uses	Source
2020	GERALD KURLAND	EDR Digital Archive
	MARILYN CARLISLE	EDR Digital Archive
	MICHAEL HOLDEN	EDR Digital Archive

SE 9 ST

208 SE 9 ST

Year	Uses	Source
2014	REALTY MASTERS	Cole Information
	REGGIE SANGER PA	Cole Information

509 SE 9 ST

Year	Uses	Source
2014	COTRONE JOHN F PA	Cole Information

DRAFT

Year	Uses	Source
2014	LAW OFFICES OF JOHN COTRONE	Cole Information

SE 9TH CT

400 SE 9TH CT

Year	Uses	Source
2014	OCCUPANT UNKNOWN	Cole Information
2010	OCCUPANT UNKNOWN	Cole Information
2005	LEANDRO LACANIENTA	Cole Information
2000	D TURNER	Cole Information
	P SMITH	Cole Information
1995	RYAN, TRACY L	Cole Information
1992	SMITH, M L	Cole Information

402 SE 9TH CT

Year	Uses	Source
2014	OCCUPANT UNKNOWN	Cole Information
2010	OCCUPANT UNKNOWN	Cole Information
2000	MICHAEL BELLOLI	Cole Information
1995	MADDOCKS, DAVID	Cole Information
	TRIVUNDZA, RAY	Cole Information
1992	CONROY, JAMES	Cole Information
	HECHAVARRIA, MIGUEL	Cole Information

404 SE 9TH CT

Year	Uses	Source
2020	BERTHA KLOEPFER	EDR Digital Archive
2017	BERTHA KLOEPFER	Cole Information
2014	BERTHA KLOEPFER	Cole Information
2010	BERTHA KLOEPFER	Cole Information
2005	JOHN KLOEPFER	Cole Information
2000	HECTOR THILLET	Cole Information
1995	KLOEPFER, B A	Cole Information
1992	THOMPSON, M	Cole Information

DRAFT

406 SE 9TH CT

Year	Uses	Source
2020	KARL KLOEPFER	EDR Digital Archive
2014	KARL KLOEPFER	Cole Information
2005	KAREN SMITH	Cole Information
2000	K SMITH	Cole Information
1995	OCCUPANT UNKNOWNN	Cole Information

407 SE 9TH CT

Year	Uses	Source
2000	CINDY VEGA	Cole Information

408 SE 9TH CT

Year	Uses	Source
2020	ERIC RUSSO	EDR Digital Archive
	ROGER RUSSO	EDR Digital Archive
2017	ERIC SMITH	Cole Information
2014	ERIC SMITH	Cole Information
2010	ROGER RUSSO	Cole Information
2005	ROGER RUSSO	Cole Information
2000	LOUISE LEE	Cole Information
1995	LEE, SHEPARD	Cole Information
1992	LEE, SHEPARD	Cole Information

410 SE 9TH CT

Year	Uses	Source
2014	OCCUPANT UNKNOWN	Cole Information
2010	OCCUPANT UNKNOWN	Cole Information
2005	MICHAEL DOYLE	Cole Information
2000	OCCUPANT UNKNOWN	Cole Information
1995	OCCUPANT UNKNOWNN	Cole Information

412 SE 9TH CT

Year	Uses	Source
2020	MARCY OUELLETTE	EDR Digital Archive
	JEANNE GROSSO	EDR Digital Archive

DRAFT

Year	Uses	Source
2017	MARCY LUELLETTE	Cole Information
2010	JEANNE GROSSO	Cole Information
2005	WELL WORKS	Cole Information
	JEANNE GROSSO	Cole Information
2000	OCCUPANT UNKNOWN	Cole Information
1995	BAYS, A	Cole Information
	GARGANO, M	Cole Information

414 SE 9TH CT

Year	Uses	Source
2020	SHAWN ROBERTS	EDR Digital Archive
	JUSTIN DENT	EDR Digital Archive
	DESISLAVA DUREVA	EDR Digital Archive
2005	CARING TOUCH MASSAGE	Cole Information
2000	OCCUPANT UNKNOWN	Cole Information
1995	OCCUPANT UNKNOWNN	Cole Information

416 SE 9TH CT

Year	Uses	Source
2014	OCCUPANT UNKNOWN	Cole Information
2010	ALLAN JEPSON	Cole Information
2005	MARIE JEPSON	Cole Information
2000	MARIE JEPSON	Cole Information
1995	JEPSON, MARIE	Cole Information
1992	JEPSON, MARIE	Cole Information

418 SE 9TH CT

Year	Uses	Source
2014	MICHAEL DOYLE	Cole Information
2010	MICHAEL DOYLE	Cole Information
2005	OCCUPANT UNKNOWN	Cole Information
2000	MARIA DERINCON	Cole Information
1995	HUGHES, NANCY J	Cole Information

DRAFT

FINDINGS

420 SE 9TH CT

Year	Uses	Source
2020	MARIA TERRANA	EDR Digital Archive
	ANGELO TERRANA	EDR Digital Archive
2017	ANGELO TERRANA	Cole Information
	MARIA MOISEENKO	Cole Information
2014	ANGELO TERRANA	Cole Information
2010	ANGELO TERRANA	Cole Information
2005	ANGELO TERRANA	Cole Information
2000	ANDREW PUCILLO	Cole Information
	ANGELO TERRANA	Cole Information
1995	CALLAHAN, CLAIRE I	Cole Information

500 SE 9TH CT

Year	Uses	Source
2014	SCOTT MACPHEE	Cole Information
2010	SCOTT MACPHEE	Cole Information
2005	MARNE BAKER	Cole Information
2000	C LINDER	Cole Information
	GARY EVENSON	Cole Information
1995	EVENSON, GARY G	Cole Information
	MALLE, MICHAEL P	Cole Information
1992	MALLE, MICHAEL P	Cole Information

504 SE 9TH CT

Year	Uses	Source
2020	RAYMOND ROLON	EDR Digital Archive
	APRIL STAPLETON	EDR Digital Archive
	BRANDI PATTERSON	EDR Digital Archive
2017	BERNARD PATTERSON	Cole Information
	APRIL STAPLETON	Cole Information
2014	EDWARD KWIATKOWSKI	Cole Information
	ANTHONY BURT	Cole Information
	BERNARD PATTERSON	Cole Information
	RAYMOND ROLON	Cole Information

DRAFT

Year	Uses	Source
2010	BERNARD PATTERSON	Cole Information
	MADELINE LYONS	Cole Information
2005	ANTHONY BURT	Cole Information
	MADELINE LYONS	Cole Information
	YASSYEL PEREZ	Cole Information
2000	JOHN COLANGELO	Cole Information
	M LYONS	Cole Information
1995	LYONS, M	Cole Information
	JOSEPH, JOHN	Cole Information
1992	LYONS, M	Cole Information

508 SE 9TH CT

Year	Uses	Source
2020	GERALDINE DORAN	EDR Digital Archive
	TRINIDAD KEANEY	EDR Digital Archive
2017	MARY DORAN	Cole Information
2014	RANDOLPH WATKINS	Cole Information
	DEBRA DORAN	Cole Information
2010	RANDOLPH WATKINS	Cole Information
2005	RANDOLPH WATKINS	Cole Information

SE 9TH ST

14 SE 9TH ST

Year	Uses	Source
2020	BARTLEY MILLER	EDR Digital Archive
	RICHARD LESSER	EDR Digital Archive
2017	RICHARD LESSER	Cole Information
2014	RICHARD LESSER	Cole Information
2010	MARILYN MODICA	Cole Information
2005	MICHAEL MARTOS	Cole Information
1995	JAGIELSKI, MARK	Cole Information
1992	MCMURRAY, THOM	Cole Information
	LILES, ALAN D	Cole Information

DRAFT

18 SE 9TH ST

Year	Uses	Source
2000	ILEANA SOLER	Cole Information
1995	LUCERO, MICHAEL	Cole Information
1992	LUCERO, MICHAEL	Cole Information

20 SE 9TH ST

Year	Uses	Source
2014	LISSETTE MONTANEZ	Cole Information
2010	OCCUPANT UNKNOWN	Cole Information
2005	TERESA GARCIA	Cole Information
1995	CARRIGAN, JEFFREY	Cole Information

24 SE 9TH ST

Year	Uses	Source
2020	MARLA KANOVSKY	EDR Digital Archive
2010	ARMANDO VIDELA	Cole Information
2005	NESTOR GONZALEZ	Cole Information
2000	OCCUPANT UNKNOWN	Cole Information
1995	THOMAS, ROBERT	Cole Information

26 SE 9TH ST

Year	Uses	Source
2005	ERWIN VASQUEZ	Cole Information
2000	M HOARD	Cole Information
1995	OCCUPANT UNKNOWNN	Cole Information

28 SE 9TH ST

Year	Uses	Source
2017	JOSE CANALES	Cole Information
2014	ALFREDO CALLEJAS	Cole Information
2010	MICHAEL OWENS	Cole Information
2005	OCCUPANT UNKNOWN	Cole Information
2000	ROBERT DANIEL	Cole Information
1995	ROJAS, VICTOR	Cole Information
1992	ROJAS, VICTOR	Cole Information

DRAFT

47 SE 9TH ST

Year	Uses	Source
1992	SALMEN, JOHN	Cole Information

75 SE 9TH ST

Year	Uses	Source
2000	P HARTER	Cole Information

100 SE 9TH ST

Year	Uses	Source
2020	ANDRES PENUEL	EDR Digital Archive
2010	JUPITER TRAPPING CO	Cole Information
2005	GILMAN & ASSOCIATES	Cole Information
	EL HISPANO USA	Cole Information
	TOTAL WORLD CO	Cole Information
2000	OCCUPANT UNKNOWN	Cole Information
1995	FUCHS, V	Cole Information

101 SE 9TH ST

Year	Uses	Source
2005	JAQUES BLAIN	Cole Information
2000	OCCUPANT UNKNOWN	Cole Information

106 SE 9TH ST

Year	Uses	Source
2020	MARIANNE FINIZIO CONSLTNG GRP	EDR Digital Archive
	G E A HOLDING LLC	EDR Digital Archive
	DOLCE AMARO LLC	EDR Digital Archive
	VALORO LLC	EDR Digital Archive
	G S L N LLC	EDR Digital Archive
	FOODEVO LLC	EDR Digital Archive
	RESPIRE LLC	EDR Digital Archive
	C E C USA INC	EDR Digital Archive
	NOTTING HILL GROUP LLC	EDR Digital Archive
	810 7 STREET 101 LLC	EDR Digital Archive
	FINIZIO PAUL G ATY	EDR Digital Archive

DRAFT

Year	Uses	Source
2020	PAUL G FINIZIO PA	EDR Digital Archive
	RUSCA FILMS LLC	EDR Digital Archive
	FINIZIO & FINIZIO	EDR Digital Archive
	BROWARD COUNTY WOMEN LAWYERS	EDR Digital Archive
	NBD TRADE LLC	EDR Digital Archive
	BARBARA FINIZIO	EDR Digital Archive
	PAUL FINIZIO	EDR Digital Archive
2017	PAUL FINIZIO ATTORNEY	Cole Information
	FINIZIO PAUL ATTORNEY	Cole Information
2014	PAUL FINIZIO ATTORNEY	Cole Information
	FINIZIO PAUL G PA	Cole Information
2010	JAMIE FINIZIOBASCOMBE LAW OFC	Cole Information
	LAW OFFICES	Cole Information
	PAUL G FINIZIO PA	Cole Information
2005	MARK R MCCOLLEM PA	Cole Information
	TOTAL LEGAL SUPPORT INC	Cole Information
	MC COLLEM MARK ATTORNEY AT LAW	Cole Information
1995	PERRY S ITKIN	Cole Information
	ITKIN, PERRY S	Cole Information
	DOUGLAS, P A	Cole Information
1992	ITKIN PERRY S ATTY	Cole Information

108 SE 9TH ST

Year	Uses	Source
1995	OCCUPANT UNKNOWNN	Cole Information

109 SE 9TH ST

Year	Uses	Source
2005	POLIVKA SURFACE ENGINEERING LT	Cole Information
2000	FFF AND F INCORPORATED	Cole Information
	FINE STEVEN ATTORNEY	Cole Information
1995	GOODMAN & SLOOTSKY	Cole Information
	BRADLEY P GOODMAN	Cole Information
	STEVEN E SLOOTSKY	Cole Information

DRAFT

Year	Uses	Source
1995	GOODMAN, BRADLEY P	Cole Information
	SLOOTSKY, STEVEN E	Cole Information
	GOLDSTEIN, PAUL D	Cole Information
1992	GOODMAN BRADLEY P PA	Cole Information
	GOODMAN, BRADLEY P	Cole Information

110 SE 9TH ST

Year	Uses	Source
2000	OCCUPANT UNKNOWN	Cole Information

112 SE 9TH ST

Year	Uses	Source
2005	NESTOR GOMEZ	Cole Information
2000	E REYES	Cole Information

114 SE 9TH ST

Year	Uses	Source
2014	S GAZI	Cole Information

115 SE 9TH ST

Year	Uses	Source
2014	VICTOR VILLEGAS	Cole Information
2010	VICTOR VILLEGAS	Cole Information

119 SE 9TH ST

Year	Uses	Source
2000	OCCUPANT UNKNOWN	Cole Information

127 SE 9TH ST

Year	Uses	Source
2000	T POLITO	Cole Information

130 SE 9TH ST

Year	Uses	Source
2005	TYRONE HENRY	Cole Information
2000	DENIS SMITH	Cole Information

DRAFT

172 SE 9TH ST

Year	Uses	Source
2010	ALAN DORINL	Cole Information

200 SE 9TH ST

Year	Uses	Source
2020	GMN LAW GROUP	EDR Digital Archive
	BANKERS ADVOCATE	EDR Digital Archive
	PARAGON FINANCIAL GROUP INC	EDR Digital Archive
	PROSPERITY FUNDING INC	EDR Digital Archive
	CHRISTOPHER CURTIN	EDR Digital Archive
	GREGORY MONALDI	EDR Digital Archive
2017	GMN LAW GROUP	Cole Information
	MEDLAW	Cole Information
	PARAGON FINANCIAL GROUP INC	Cole Information
	PARAGON FINANCIAL GROUP	Cole Information
2014	GMN LAW GROUP	Cole Information
	MEDLAW	Cole Information
	PARAGON FINANCIAL GROUP	Cole Information
2010	GREG MONALDI & ASSOC	Cole Information
2005	WASHOR ANDREW D PA	Cole Information
	DREAMWORK DESIGNS INC	Cole Information
2000	FINIZIO PAUL G ATTORNEY	Cole Information
	WEISSING MATTHEW D ATTORNEY	Cole Information
	VELASQUEZ CARLOS A ATTORNEY	Cole Information
	SPANO ROSE J ESQ	Cole Information
	REYES CARLOS J	Cole Information
	VALASQUEZ CARLOSA ATTORNEY	Cole Information
	MONTERP HIRAM M ATTORNEY	Cole Information
	SHLACKMAN MARA ATTORNEY	Cole Information
1995	HIRAM M MONTERO	Cole Information
	MATTHEW D WEISSING	Cole Information
	CARLOS A VELASQUEZ	Cole Information
	MONTERO FINIZIO & VELASQUEZ	Cole Information

DRAFT

Year	Uses	Source
1995	MONTERO, HIRAM M	Cole Information
	FINIZIO, PAUL G	Cole Information
	WEISSING, MATTHEW D	Cole Information
	VELASQUEZ, CARLOS A	Cole Information
1992	BECHERT LISA M ATTY	Cole Information
	MONTERO, FINIZIO	Cole Information

202 SE 9TH ST

Year	Uses	Source
2000	R DELCASTILLO	Cole Information

204 SE 9TH ST

Year	Uses	Source
1995	OCCUPANT UNKNOWNN	Cole Information

207 SE 9TH ST

Year	Uses	Source
2000	OCCUPANT UNKNOWN	Cole Information
1995	LARSEN, JULIE	Cole Information

208 SE 9TH ST

Year	Uses	Source
2020	DIVITO LENDING LLC	EDR Digital Archive
	REGGIE SANGER PA	EDR Digital Archive
2017	REALTY MASTERS	Cole Information
2010	SANGER REGGIE D	Cole Information
2005	REGGIE DAVID SANGER PA	Cole Information
2000	SANGER REGGIE D ATTORNEY	Cole Information
1995	REGGIE D SANGER	Cole Information
	CHARBONNEAU, ROBERT	Cole Information
	SANGER, REGGIE D	Cole Information
1992	SANGER REGGIE D ATTY	Cole Information
	SHOEMAKER MARY ELLEN ATTORNEY	Cole Information

DRAFT

209 SE 9TH ST

Year	Uses	Source
2000	OCCUPANT UNKNOWN	Cole Information
1995	PETTI, ANGELA	Cole Information
1992	WILLIAMS, DONALD	Cole Information

210 SE 9TH ST

Year	Uses	Source
1995	OCCUPANT UNKNOWNN	Cole Information

212 SE 9TH ST

Year	Uses	Source
1992	PROFESSIONAL LEGAL DEFENSE	Cole Information

213 SE 9TH ST

Year	Uses	Source
2005	SERVE PROGRAM INC	Cole Information
	EDWARD TRACY	Cole Information
	LINDA LUCE	Cole Information
	MICHAEL MCCLAIN	Cole Information
2000	F DEAN	Cole Information
	MICHAEL MCCLAIN	Cole Information
1995	DEAN, FRANK	Cole Information
	MORSE, ANN E	Cole Information
	MCCLAIN, MICHAEL	Cole Information
1992	MEDINA, GEORGE	Cole Information
	MCCLAIN, MICHAEL	Cole Information

217 SE 9TH ST

Year	Uses	Source
2014	SHAWN BURDMAN	Cole Information
2010	SHAWN BURDMAN	Cole Information
2005	PAT ROBBINS	Cole Information
	ALAN MILLETT	Cole Information
	LAWRENCE STETLER	Cole Information
	GERALD SCHLOEMANN	Cole Information

DRAFT

Year	Uses	Source
2005	P HARTER	Cole Information
	JOHN BADDERS	Cole Information
	PAMELA SCHEIDEMANN	Cole Information
	RICARDO LINARES	Cole Information
2000	PAT ROBBINS	Cole Information
	ALAN MILLETT	Cole Information
	PAUL PETROTTA	Cole Information
	PAUL RAMSEY	Cole Information
	SARA DOMINGUEZ	Cole Information
	JOHN BADDERS	Cole Information
1995	BAXTER, CHRIS	Cole Information
	DOMINGUEZ, SARA	Cole Information
	HARTER, P A	Cole Information
	FOREMAN, GAIL	Cole Information
	BADDERS, JOHN T	Cole Information
	MILLETT, ALAN	Cole Information
	PETROTTA, PAUL	Cole Information
	VITITOW, JEFFERY S	Cole Information
1992	SMITH, WILLARD C	Cole Information

222 SE 9TH ST

Year	Uses	Source
2000	OCCUPANT UNKNOWN	Cole Information

224 SE 9TH ST

Year	Uses	Source
2020	LAW OFFICE OF MITCHELL POLAY	EDR Digital Archive
	POLAY MITCHELL ATY	EDR Digital Archive
	SOUTH FL ASSN OF ENVIRON PRO	EDR Digital Archive
	FRANK COPSIDAS	EDR Digital Archive
	RICHARD PERLINI	EDR Digital Archive
2017	MITCHELL B POLAY ATTY	Cole Information
	E SCIENCES	Cole Information
2014	E SCIENCES	Cole Information

DRAFT

Year	Uses	Source
2010	POLAY MITCHELL B	Cole Information
	RICHARD PERLINI ESQUIRE	Cole Information
2005	INTRIGUE MUSIC MANAGEMENT INC	Cole Information
	JESSCOM INTERNATIONAL	Cole Information
	INTRIGUE MUSIC LLC	Cole Information
	JESSCOM NET	Cole Information
2000	GIBBS ELLEN MILLS ATTORNEY	Cole Information
1995	JEROME R SILVERBERG	Cole Information
	AMERICAN MEDIATION & ARBTRTN	Cole Information
	PROFESSIONAL LEGAL DEFENSE	Cole Information
	GIBBS, ELLEN M	Cole Information
1992	GIBBS ELLEN MILLS ATTORNEY	Cole Information

228 SE 9TH ST

Year	Uses	Source
2000	F RILEY	Cole Information

229 SE 9TH ST

Year	Uses	Source
2020	TINA MITCHELL	EDR Digital Archive
	HARVEY KREITMAN	EDR Digital Archive
2017	GREGORY KREITMAN	Cole Information
2014	LAWRENCE STETLER	Cole Information
2010	LAWRENCE STETLER	Cole Information
2005	FLORENCE MITCHELL	Cole Information
2000	G KREITMAN	Cole Information

258 SE 9TH ST

Year	Uses	Source
2010	JOHN EARLY	Cole Information

300 SE 9TH ST

Year	Uses	Source
2010	MOISE BOODURE	Cole Information
2005	MOISE BOODURE	Cole Information

DRAFT

Year	Uses	Source
2000	ROBERT FERGUSON	Cole Information
1995	CRAIG, JAMES R	Cole Information
1992	AVIATION CONSULTANTS GROUP	Cole Information

304 SE 9TH ST

Year	Uses	Source
2000	MIKE SVAIGHERT	Cole Information
1992	RUNESTAD, L D	Cole Information

310 SE 9TH ST

Year	Uses	Source
2017	SHEPHERDS GUIDE THE	Cole Information
2014	SHEPHERDS GUIDE THE	Cole Information

320 SE 9TH ST

Year	Uses	Source
2020	FIX SUSPENDED LICENSE	EDR Digital Archive
	LAW OFFICES OF JONATHON MARNE	EDR Digital Archive
	LEGAL ADVOCATES FOR BROWARD	EDR Digital Archive
	SEAN CONWAY LAW	EDR Digital Archive
	SELIGMAN GUY J ATTORNEY AT LAW	EDR Digital Archive
	LAW OFFICE OF DANIEL CALLAHAN	EDR Digital Archive
	HOMKO JUDITH ATY	EDR Digital Archive
	LLOYD H GOLBURGH PA	EDR Digital Archive
	GUY SELIGMAN PA	EDR Digital Archive
	LLOYD GOLBURGH	EDR Digital Archive
	GUY SELIGMAN	EDR Digital Archive
2017	JUDITH A HOMKO ATTORNEY AT LAW	Cole Information
	LAW OFFICES OF JONATHON MARNE	Cole Information
	LAW OFFICE OF DANIEL A CALLAHAN PA	Cole Information
	GUY J SELIGMAN ESQ ATTY	Cole Information
	LLOYD H GOLBURGH PA	Cole Information
	JUVENILE LAWYER GUY J SELIGMAN	Cole Information
2014	APPEALS LAWYER GUY J SELIGMAN	Cole Information

DRAFT

FINDINGS

Year	Uses	Source
2014	DEFENSE LAWYER GUY J SELIGMAN	Cole Information
	DUI LAWYER GUY J SELIGMAN	Cole Information
	LAW OFFICES OF JONATHON MARNE	Cole Information
	SELIGMAN GUY J ESQ ATTY	Cole Information
	GOLBURGH LLOYD H PA	Cole Information
	HOMKO JUDITH A ATTORNEY AT LAW	Cole Information
	CRIMINAL LAWYER GUY J SELIGMAN	Cole Information
	JUVENILE LAWYER GUY J SELIGMAN	Cole Information
2010	TEDESCO DANIEL L	Cole Information
	GUY SELIGMAN ATTORNEY AT LAW	Cole Information
	LLOYD H GOLDBURGH PA	Cole Information
	DANIEL A CALLAHAN LAW OFFICE	Cole Information
	SHORE MARK H	Cole Information
	HOMKO JUDITH A	Cole Information
	SELIGMAN ATTORNEY AT LAW	Cole Information
	GOLDBERG LLOYD H	Cole Information
	LEGAL ADVOCATES FOR BROWARD	Cole Information
	FLORIDA REPORTING SVC INC	Cole Information
2005	JUDITH A HOMKO ATTORNEY AT LAW	Cole Information
	MARK SHORE ESQ	Cole Information
	FLORIDA REPORTING SERVICE INC	Cole Information
	DANIEL L TEDESCO PA	Cole Information
	GEISSER MARSHALL	Cole Information
	GOLBURGH LLOYD H PA	Cole Information
	LAW OFC OF DNL L TDSC P A	Cole Information
	KAREN A MYATT PA	Cole Information
	SELIGMAN GUY J ESQ	Cole Information
	DOUGLASS GEORGETTE SOSA	Cole Information
	BROWARD LEGAL ADVOCATES	Cole Information
2000	DOUGLASS GEORGETTE SOSA ATTORNEY	Cole Information
	TEDESCO DANIEL L ATTORNEY	Cole Information
	BLAINE H HIBBERD PA	Cole Information

DRAFT

Year	Uses	Source
2000	SHORE MARK H ATTORNEY	Cole Information
	ATTORNEY AT LAW MARK H SHORE	Cole Information
	GEISSER MARSHALL	Cole Information
	LEGAL ADVOCATES FOR BROWARD	Cole Information
	SELIGMAN GUY J ESQ	Cole Information
	LAW OFFICE OF GEORGETTE SOSA DOUGLASS	Cole Information
	BROWARD LEGAL ADVOCATES	Cole Information
1995	DANIEL L TEDESCO	Cole Information
	KIMBERLY H DOYLE	Cole Information
	FRAZIER MARKS	Cole Information
	MARK H SHORE	Cole Information
	FLORIDA REPORTING SVC INC	Cole Information
	JOSEPH TRINGALI CPA	Cole Information
	DOUGLASS, G S	Cole Information
	SHORE, MARK H	Cole Information
	MARKS, FRAZIER	Cole Information
	TEDESCO, DANIEL L	Cole Information
	TRINGALI, JOSEPH	Cole Information
1992	O'DONNELL JOHN ATTY	Cole Information
	DUSEK JAMES ATTY	Cole Information
	SHORE MARK H P A ATTY	Cole Information
	RENDINA RICHD F ATTY	Cole Information
	TEDESCO DANIEL L ATTY	Cole Information

400 SE 9TH ST

Year	Uses	Source
2020	LAW OFFICES-JEFFREY N IVASHUK	EDR Digital Archive
	GILMAN & ASSOC	EDR Digital Archive
	TICKET ANGELS	EDR Digital Archive
	LARRY MOSKOWITZ PA	EDR Digital Archive
	LAW OFFICES OF DAVID T SALE	EDR Digital Archive
	SCOTT HECKER	EDR Digital Archive
	STUART STARR	EDR Digital Archive

DRAFT

Year	Uses	Source
2017	MELTZER & BELL P A	Cole Information
	TICKET ANGELS	Cole Information
	I RICHARD BELLIS ATTY	Cole Information
	GEISSER MARSHALL PA	Cole Information
	HECKER H SCOTT PA LAW OFFICES	Cole Information
2014	TICKET ANGELS	Cole Information
	RAMONA L TOLLEY PA	Cole Information
	MARSHALL GEISSER PA	Cole Information
	BELLIS I RICHARD ATTY	Cole Information
	FASONE JOSEPH R ATTY	Cole Information
	SALE DAVID T LAW OFFICES OF ATTY	Cole Information
	HECKER H SCOTT P A LAW OFFICES	Cole Information
2010	JOSEPH R FASONE LAW OFFICE	Cole Information
	I RICHARD BELLIS ATTORNEY	Cole Information
	GILMAN & ASSOC	Cole Information
	H SCOTT HECKER LAW OFFICES	Cole Information
	DAVID T SALE LAW OFFICES	Cole Information
2005	GILMAN AND ASSOCIATES PA	Cole Information
	SHEAR PERFECTION	Cole Information
	SCOTT H HECKER PA LAW OFFICES	Cole Information
	DAVID T SALE PA	Cole Information
	LAW OFFICE OF STEPHEN C BULLOC	Cole Information
	LAW OFFICE OF STPHN C BLCK PA	Cole Information
	OF H SCOTT HECKER PA	Cole Information
	ANGEL TICKET TRAFFIC DEFENSE	Cole Information
2000	RAMONA TOLLEY	Cole Information
1995	CORYELL, FAY H	Cole Information
1992	CORYELL, FAY H	Cole Information

404 SE 9TH ST

Year	Uses	Source
2020	ALMO ENTERPRISES CORP	EDR Digital Archive
	SAMANTHA SANTIAGO	EDR Digital Archive

DRAFT

Year	Uses	Source
2020	ALAN ALBERANI	EDR Digital Archive
2017	ELIF SADONSKY	Cole Information
2014	ANTOINETTE BAGLEY	Cole Information
	JOSEPH GILBERT	Cole Information
2010	MARY BOWDEN	Cole Information
	JOAN FOGARTY	Cole Information
2005	MARY BOWDEN	Cole Information
	JOAN FOGARTY	Cole Information
2000	MARY BOWDEN	Cole Information
	JOAN FOGARTY	Cole Information
1995	HASKETT, LEROY M	Cole Information
	RUTHERFORD, SARAH	Cole Information
	FOGARTY, JOAN M	Cole Information
	BOWDEN, MARY E	Cole Information

407 SE 9TH ST

Year	Uses	Source
2020	MION KAROLINE	EDR Digital Archive
	CHETAN DANIELA	EDR Digital Archive
	RENO ELECTROLYTC & HYPRTENSN	EDR Digital Archive
	NOLAN KATHERINE V	EDR Digital Archive
	RENAL ELECTROLYTE CONSULTANTS	EDR Digital Archive
	FLORIDA KIDNEY PHYSICIANS	EDR Digital Archive
	RENAL ELECTROLYTE CONSULTANTS	EDR Digital Archive
	RENO ELECTROLYTC & HYPRTENSN	EDR Digital Archive
2017	GRANITE FINANCIAL PARTNERS LLC	Cole Information
	ADELPHIA CAPITAL MANAGEMENT LLC	Cole Information
2014	ADELPHIA CAPITAL MANAGEMENT LLC	Cole Information
2010	GRANITE FINANCIAL PARTNERS LLC	Cole Information
	RENAL ELECTROLYTE CONSULTANTS	Cole Information
	WEINBERG JOY M MD	Cole Information
	KOTZKER WAYNE R MD	Cole Information
	MAIL TREE CORP	Cole Information

DRAFT

Year	Uses	Source
2010	TIGER FINANCIAL INC	Cole Information
	GMC MORTGAGE CAPITAL	Cole Information
	ROSARIO REINALDO MD	Cole Information
	CAPITAL GIBRALTAR MORTGAGE	Cole Information
	PERLOFF DAVID MD	Cole Information
	MIHHAIL NESTSJOOTKIN	Cole Information
2005	GRANITE WEALTH MNGMNT LLC	Cole Information
	GRANITE MANAGEMENT GROUP LLC	Cole Information
	GRANITE WEALTH MANAGEMENT LLC	Cole Information
	AD VENTURES ADVERTISING INC	Cole Information
	RIESCO ARCHITECTS	Cole Information
	ROOMS COM INC	Cole Information
2000	MARK CARPENTER	Cole Information
	CINDY VEGA	Cole Information
1995	OCCUPANT UNKNOWNN	Cole Information

408 SE 9TH ST

Year	Uses	Source
2020	JAIME MORALES	EDR Digital Archive
	FRANCISCO FAYAD	EDR Digital Archive
	LEON NOVEMBRE	EDR Digital Archive
	GABRIEL LEWIS	EDR Digital Archive
	CAROLYN BIRCH	EDR Digital Archive
2017	OSCAR BENAVIDES	Cole Information
2010	MIGUEL CORTEZ	Cole Information
	GREGORY ROBINSON	Cole Information
2005	TRACEY BAIR	Cole Information
	CAROLYN BIRCH	Cole Information
	TODD LEWIS	Cole Information
	TINA REZENDES	Cole Information
2000	BLANCHE BIRCH	Cole Information
	RAOUL RODRIGUEZ	Cole Information
	ROB FREEMAN	Cole Information

DRAFT

Year	Uses	Source
1995	LEIGH, RON	Cole Information
	BIRCH, BLANCHE	Cole Information
	MURRAY, JILL	Cole Information

412 SE 9TH ST

Year	Uses	Source
2020	BRANDON HALL	EDR Digital Archive
	ROBERT DILLON	EDR Digital Archive
	EDWARD KWIATKOWSKI	EDR Digital Archive
2017	DEREK MONDAY	Cole Information
	KIMBERLY NOBREGA	Cole Information
2014	DAVID ROBINSON	Cole Information
2010	FRAN SKAF	Cole Information
2005	JOHN LEON	Cole Information
	FRAN SKAF	Cole Information
	OLGA ARANGO	Cole Information
2000	WILLIAM HUNT	Cole Information
	SAMATHA PEREZ	Cole Information
1995	DORIGO, EDITH	Cole Information
	BERRY, P	Cole Information
	HUNT, WILLIAM	Cole Information
	YOUNG, RON	Cole Information
1992	HUNT, WILLIAM	Cole Information
	SEDDON, MARTIN L	Cole Information
	CRESS, JEFFREY	Cole Information

415 SE 9TH ST

Year	Uses	Source
2017	GREER PARKER	Cole Information
2000	JOSEPH HEMPLE	Cole Information
	JEREMY FRANKEL	Cole Information
	WANDA MIRANDA	Cole Information
1995	LEMONT, BRUCE	Cole Information
1992	COLEY, N	Cole Information

DRAFT

418 SE 9TH ST

Year	Uses	Source
2000	MARIA DETORA	Cole Information
1995	DEPRATT, WILLIAM E	Cole Information

419 SE 9TH ST

Year	Uses	Source
2014	CHUCK EBEL	Cole Information
2010	CHUCK EBEL	Cole Information
2005	CHUCK EBEL	Cole Information

425 SE 9TH ST

Year	Uses	Source
2020	ERNEST COX	EDR Digital Archive
	JOHNATHAN JENKINS	EDR Digital Archive
2005	PAMELA MARQUEZ	Cole Information
2000	IAN JARRETT	Cole Information

427 SE 9TH ST

Year	Uses	Source
2020	ELAINE SMITH	EDR Digital Archive
	THOMAS CALIENDO	EDR Digital Archive
2017	DALE SMITH	Cole Information
2014	OCCUPANT UNKNOWN	Cole Information
2010	DALE SMITH	Cole Information
2005	OCCUPANT UNKNOWN	Cole Information

429 SE 9TH ST

Year	Uses	Source
2020	DANIKA CRABTREE	EDR Digital Archive
2014	DANIKA CRABTREE	Cole Information
2010	BENNETT LEE	Cole Information
2005	OCCUPANT UNKNOWN	Cole Information

DRAFT

FINDINGS

431 SE 9TH ST

Year	Uses	Source
2020	THOMAS GURR	EDR Digital Archive
2017	THOMAS GURR	Cole Information
2014	THOMAS GURR	Cole Information
2010	OCCUPANT UNKNOWN	Cole Information

433 SE 9TH ST

Year	Uses	Source
2020	OLEKSANDRA PALMER	EDR Digital Archive
2017	JAMES BURD	Cole Information
2014	CHARLES GUGEL	Cole Information
2010	CHARLES GUGEL	Cole Information
2005	KENNETH KLINK	Cole Information

435 SE 9TH ST

Year	Uses	Source
2020	CHEPSTOW MEWS HOMEOWNERS ASSN	EDR Digital Archive
2017	CHEPSTOW MEWS HOMEOWNERS ASSOCIATION	Cole Information
2014	CHEPSTOW MEWS HOMEOWNERS ASSOCIATION	Cole Information
2010	CHEPSTOW MEWS HOMEOWNERS ASSN	Cole Information

501 SE 9TH ST

Year	Uses	Source
2000	THOMAS THOMSEN	Cole Information
1995	THOMSEN, THOMAS E	Cole Information

505 SE 9TH ST

Year	Uses	Source
2000	OCCUPANT UNKNOWN	Cole Information
1995	THOMSEN, TODD R	Cole Information

509 SE 9TH ST

Year	Uses	Source
2020	LAW OFFICES OF JOHN COTRONE	EDR Digital Archive

DRAFT

Year	Uses	Source
2020	JOHN COTRONE	EDR Digital Archive
	SEBASTIAN COTRONE	EDR Digital Archive
2017	LAW OFFICES OF JOHN COTRONE	Cole Information
	JOHN F COTRONE PA	Cole Information
2010	COTRONE JOHN F	Cole Information
	JOHN COTRONE	Cole Information
2005	JOHN F CORTRONE PA	Cole Information
	JOHN COTRONE	Cole Information
2000	G A DESIGN & DEVELOPMENT	Cole Information
	PIRONTI LOUIS C PA	Cole Information
	COTRONE JOHN F PA	Cole Information
	GODART & COMPANY INCORPORATED	Cole Information
	GARY ALLEN	Cole Information
	S COTRONE	Cole Information
1995	LYON, ANGELA K	Cole Information

510 SE 9TH ST

Year	Uses	Source
2020	SABRINA HAASE-PARKER	EDR Digital Archive
	GABRIEL MENDEZ	EDR Digital Archive
	DANA RAYMOND	EDR Digital Archive
	JUDY DOLCE	EDR Digital Archive
	JOHN MINNIS	EDR Digital Archive
	CARLY MENDEZ	EDR Digital Archive
	CARLY DEWEES	EDR Digital Archive
	JOY RAYMOND	EDR Digital Archive
	JOSE LABOY	EDR Digital Archive
2017	JOHN MINNIS	Cole Information
	CHRISTOPHER PUGLIS	Cole Information
	CARLY DEWEES	Cole Information
	LAZARO WAMBRUG	Cole Information
	RYAN LEEFERS	Cole Information
2014	SUSAN DEWEES	Cole Information

DRAFT

FINDINGS

Year	Uses	Source
2014	JOHN MINNIS	Cole Information
	MICHAEL ROWLES	Cole Information
	DOUG HALL	Cole Information
	JEREMY PIVERAL	Cole Information
2010	SUSAN DEWEES	Cole Information
	CEDGAR CARAVEO	Cole Information
	SABRINA PARKER	Cole Information
	PATRICK TETRAULT	Cole Information
	ALVARO GUERRA	Cole Information
2005	COREY EVRARD	Cole Information
	JOHN POGUE	Cole Information
	KINGA CSERKESZ	Cole Information
	ROBERT CANTWELL	Cole Information
	PATRICIA MIZE	Cole Information
	KIRK JOHNSON	Cole Information
	LINDA FURBER	Cole Information
	MICHAEL BARKHURST	Cole Information
	J KUEHN	Cole Information
	J MCDONALD	Cole Information
	PATRICK TETRAULT	Cole Information
2000	R EASTMAN	Cole Information
	RONALD KLESS	Cole Information
	KIM HARRELL	Cole Information
1995	ALEXANDER, A	Cole Information
	SERENNE, PATRICE L	Cole Information
	JACOBS, J K	Cole Information
	NIEDLE, JOEL A	Cole Information
	DOWDELL, M	Cole Information
	MILLS, ROY M	Cole Information
	ROBERTS, SANDRA	Cole Information

DRAFT

515 SE 9TH ST

Year	Uses	Source
2020	DENEB MANEJIAS	EDR Digital Archive
	AMARIS DOMINGUEZ	EDR Digital Archive
	JAVIER DOMINGUEZ	EDR Digital Archive
	CATHERINE MCBRIEN	EDR Digital Archive
	EILEEN MCBRIEN	EDR Digital Archive
	ROXANA LINDO	EDR Digital Archive
	ANDREA GARZA	EDR Digital Archive
	FRANCESCA DOMINGUEZ	EDR Digital Archive
	KATA KANTOCI	EDR Digital Archive
2017	ANDREA GARZA	Cole Information
	RICHARD NIEVES	Cole Information
	MICHELLE JOINER	Cole Information
	BRANDON KLIM	Cole Information
	DARKO KANTOCI	Cole Information
	ROXANA LINDO	Cole Information
2014	DENNIS KLIM	Cole Information
	LAURA HALL	Cole Information
2010	ANTHONY COLELLA	Cole Information
	LUIS RIESGO	Cole Information
	SCOTT PALMER	Cole Information
	ROBERT LINSKEY	Cole Information
2005	DONNAS GROOVY STUFF INC	Cole Information
	AILEEN FANJUL	Cole Information
	DONNA FLOREK	Cole Information
	TIM SAVAGE	Cole Information
	B KLIM	Cole Information
	RAY CHIANG	Cole Information
	STEPHANIE PATRICK	Cole Information
	ANDRES PRADA	Cole Information
	TIMOTHY DAAR	Cole Information
	COURTNEY WILSON	Cole Information

DRAFT

FINDINGS

Year	Uses	Source
2005	MARC MOMBERGER	Cole Information
	RICK DAVIES	Cole Information
2000	D WILLIAMS	Cole Information
	KIRK JOHNSON	Cole Information
	KELLY WALSH	Cole Information
	M GEORGE	Cole Information
	RAY CHIANG	Cole Information
	A GALGANO	Cole Information
	TAMMY LONG	Cole Information
1995	GUERRA, DEBORAH	Cole Information
	ELLYSON, SCOTT	Cole Information
	SNYDER, DALE	Cole Information
	VANDERLIP, TARA	Cole Information
	FRIEDMAN, EVA	Cole Information
	WILLIAMS, DOVIE J	Cole Information
	SCOTT, SARAH M	Cole Information
	DIAS, MIGUEL	Cole Information
	ORR, DONALD	Cole Information
	BOND, SHEILA M	Cole Information
	NIEVES, WILLARD	Cole Information
	DOMSTEAD, LARRY	Cole Information
1992	SINGH, S	Cole Information
	HOLDEN, JEFF	Cole Information
	TIBBETTS, REID V	Cole Information
	BRUCATO, A	Cole Information
	FREY, ROGER B	Cole Information

604 SE 9TH ST

Year	Uses	Source
2014	CHRISTOPHER HENZEL	Cole Information
2010	CHRISTOPHER HENZEL	Cole Information

DRAFT

615 SE 9TH ST

Year	Uses	Source
2020	BETHANY CHRISTIAN SCHOOL	EDR Digital Archive
	BETHANY PRESBYTERIAN CHR-PCA	EDR Digital Archive
	ANDREW BOBITZ	EDR Digital Archive
2017	BETHANY PRESBYTERIAN CHURCHPCA	Cole Information
	BETHANY CHRISTIAN SCHOOL	Cole Information
2014	BETHANY PRESBYTERIAN CHURCHPCA	Cole Information
	BETHANY CHRISTIAN SCHOOL	Cole Information
2010	BETHANY CHRISTIAN SCHOOL	Cole Information
2005	BETHANY CHRISTIAN SCHOOL	Cole Information

619 SE 9TH ST

Year	Uses	Source
2020	CENTRONE INVESTMENTS INC	EDR Digital Archive
	MARY CENTRONE	EDR Digital Archive
	MICHELLE CENTRONE	EDR Digital Archive
	JASON CENTRONE	EDR Digital Archive
	AVRAHAM ROIMI	EDR Digital Archive
2017	JASON CENTRONE	Cole Information
2014	MARY CENTRONE	Cole Information
2010	DAVID CENTRONE	Cole Information
2005	STACY AYARI	Cole Information
	DAVID CENTRONE	Cole Information
	RICHARD LIMING	Cole Information
2000	STACY AYAR	Cole Information
	LEILANI CASTRO	Cole Information
1995	PHILLIPS, RICHARD	Cole Information
	FRENI, PAT	Cole Information
1992	PHILLIPS, RICHARD	Cole Information

620 SE 9TH ST

Year	Uses	Source
2010	BETHANY PRESBYTERIAN CHR PCA	Cole Information
	OCCUPANT UNKNOWN	Cole Information

DRAFT

Year	Uses	Source
2005	SABINE ERAUN	Cole Information
2000	OCCUPANT UNKNOWN	Cole Information
1995	ROBERTS, MARIE C	Cole Information
1992	ROBERTS, REES R	Cole Information

630 SE 9TH ST

Year	Uses	Source
1995	RAYMOND, JOSEPH	Cole Information

700 SE 9TH ST

Year	Uses	Source
2017	DISCOUNT VOICE MAIL	Cole Information
	KAREN JAMES	Cole Information
2014	DISCOUNT VOICE MAIL	Cole Information
	THOMAS JAMES	Cole Information
2010	ALEXANDER PARRA	Cole Information
2005	DISCOUNT VOICE MAIL	Cole Information
	BORIS JERKOVIC	Cole Information
2000	JEFFREY DASH	Cole Information
1995	OCCUPANT UNKNOWNN	Cole Information

701 SE 9TH ST

Year	Uses	Source
2020	TOMMI YLIJOKI	EDR Digital Archive
	KATIE KIRKPATRICK	EDR Digital Archive
	KATIE YLIJOKI	EDR Digital Archive
2014	KATIE KIRKPATRICK	Cole Information
2005	HASTINGS READ	Cole Information
2000	OCCUPANT UNKNOWN	Cole Information
1995	KELLY, CICI	Cole Information
1992	KELLY, CICI	Cole Information

702 SE 9TH ST

Year	Uses	Source
2014	JOHN LOGIOCO	Cole Information

DRAFT

Year	Uses	Source
2010	JOHN LOGIOCO	Cole Information

704 SE 9TH ST

Year	Uses	Source
2020	ANNETTE JOWERS	EDR Digital Archive
	STEVEN JOWERS	EDR Digital Archive
2017	JOHN JOWERS	Cole Information
2014	OCCUPANT UNKNOWN	Cole Information
2010	STEVEN JOWERS	Cole Information
2005	STEVEN JOWERS	Cole Information
2000	STEVEN JOWERS	Cole Information
1995	ROCHLIN, DEBRA P	Cole Information

705 SE 9TH ST

Year	Uses	Source
2017	JOHN LUZAR	Cole Information
2014	JOHN LUZAR	Cole Information
2010	JOHN LUZAR	Cole Information
2005	ANGELO ATIENCIA	Cole Information
2000	JULIA SHUMPERT	Cole Information
1995	OCCUPANT UNKNOWNN	Cole Information
1992	MAUZY, JOYCE D	Cole Information

708 SE 9TH ST

Year	Uses	Source
2020	WENDY UMLA	EDR Digital Archive
2014	CHARLES BAILIE	Cole Information
2010	CHARLES BAILIE	Cole Information
2005	PATRICIA BAILIE	Cole Information
2000	P BAILIE	Cole Information
1995	LASKEY, NORMAN	Cole Information

709 SE 9TH ST

Year	Uses	Source
2020	LISA DUFFY	EDR Digital Archive

DRAFT

Year	Uses	Source
2020	ADAM BASS	EDR Digital Archive
2017	LISA DUFFY	Cole Information
2014	MIGUEL DIAZ	Cole Information
2010	GEORGE VILLASANA	Cole Information
2005	GEORGE VILLASANA	Cole Information
2000	KRISTY RINI	Cole Information
1995	WAHN, KATIE	Cole Information
1992	WAHN, PETER	Cole Information

712 SE 9TH ST

Year	Uses	Source
2010	ELAINA ASH	Cole Information
2005	ELAINA ASH	Cole Information

714 SE 9TH ST

Year	Uses	Source
2020	ELIZABETHA DELEEUW	EDR Digital Archive
	ANDREW MESCOLOTTO	EDR Digital Archive
	ELI HEN	EDR Digital Archive
	ARTHUR ROTH	EDR Digital Archive
	MARIE NETTO	EDR Digital Archive
2017	ELI HEN	Cole Information
2014	SCOTT ROTH	Cole Information
2010	SCOTT ROTH	Cole Information
2000	MARTHA ROBINSON	Cole Information
1995	ROBINSON, MARTHA L	Cole Information

715 SE 9TH ST

Year	Uses	Source
2020	SEA-O-D ADVENTURE	EDR Digital Archive
	STEPHANIE DESPREAUX	EDR Digital Archive
	JOHN STEPHENS	EDR Digital Archive
	THOMAS STEPHENS	EDR Digital Archive
2017	KEVIN CORMACK	Cole Information

DRAFT

Year	Uses	Source
2014	KEVIN CORMACK	Cole Information
2010	KEVIN CORMACK	Cole Information
2005	KEVIN CORMACK	Cole Information
2000	OCCUPANT UNKNOWN	Cole Information
1995	MCGEE, DAVID	Cole Information

716 SE 9TH ST

Year	Uses	Source
2020	EMILY LEHMAN	EDR Digital Archive
	LAUREN LEHMAN	EDR Digital Archive
	EMIL LEHMAN	EDR Digital Archive
	LANCE LEHMAN	EDR Digital Archive
	BOJANA LAMBROU	EDR Digital Archive
2017	LANCE LEHMAN	Cole Information
2014	AMY ERWIN	Cole Information
2010	GORDON FERRIS	Cole Information
2005	JOHN PAPE	Cole Information

718 SE 9TH ST

Year	Uses	Source
2014	BOB DENISON	Cole Information

719 SE 9TH ST

Year	Uses	Source
2017	BETSY BEARDSLEY	Cole Information
2014	BETSY BEARDSLEY	Cole Information
2010	BETSY BEARDSLEY	Cole Information
2005	BETSY BEARDSLEY	Cole Information
2000	BETSY BEARDSLEY	Cole Information
1995	BEARDSLEY, BETSY J	Cole Information

720 SE 9TH ST

Year	Uses	Source
2020	QUALITY TREE CARE	EDR Digital Archive
	VINCENT PATREGNANI	EDR Digital Archive

DRAFT

FINDINGS

Year	Uses	Source
2020	ARLINE RICHARDS	EDR Digital Archive
	CARL PATREGNANI	EDR Digital Archive
	TINA PATREGNANI	EDR Digital Archive
2017	QUALITY TREE CARE	Cole Information
	CARL PATREGNANI	Cole Information
2014	QUALITY TREE CARE	Cole Information
	PATREGNANI CARL	Cole Information
	CARL PATREGNANI	Cole Information
2010	QUALITY TREE CARE	Cole Information
	CARL PATREGNANI	Cole Information
2005	OCCUPANT UNKNOWN	Cole Information
2000	SARA MAXWELL	Cole Information
1995	MAXWELL, SARA E	Cole Information
1992	WOONSUE, ANTHONY	Cole Information
	LOGUE, MELISSA	Cole Information

721 SE 9TH ST

Year	Uses	Source
2020	DANIELLA DENISON	EDR Digital Archive
	JUAN RAMIREZ	EDR Digital Archive
	SANTIAGO REYES	EDR Digital Archive
	JONATHAN HAYS	EDR Digital Archive
	DWAYNE BLAIR	EDR Digital Archive
	RYAN ALEXANDER	EDR Digital Archive
	ROBERT DENISON	EDR Digital Archive
2010	OCCUPANT UNKNOWN	Cole Information
2005	SHANDA PEETROS	Cole Information
2000	WANDA RICHARDS	Cole Information
1995	RICHARDS, WANDA	Cole Information

733 SE 9TH ST

Year	Uses	Source
2014	JOSEPH ROBERTS	Cole Information
2010	JOSEPH ROBERTS	Cole Information

DRAFT

FINDINGS

800 SE 9TH ST

Year	Uses	Source
2020	SCOTT SURGIDGE	EDR Digital Archive
	ERIC BLUMBERG	EDR Digital Archive
	SERGIO RODRIGUEZ	EDR Digital Archive
2017	SCOTT SURRIDGE	Cole Information
2014	SCOTT SURRIDGE	Cole Information
2010	SCOTT SURRIDGE	Cole Information
2005	EUGENE INGLES	Cole Information
1995	OCCUPANT UNKNOWNN	Cole Information

801 SE 9TH ST

Year	Uses	Source
2020	MAUREEN SMITH	EDR Digital Archive
2014	STACEY KACIUBAN	Cole Information
2010	MAUREEN SMITH	Cole Information
2005	OCCUPANT UNKNOWN	Cole Information
2000	MARK MAGULA	Cole Information
	LEANNE PELTON	Cole Information
	C BRITTAIN	Cole Information
1995	BRITTAIN, ELAINE	Cole Information
	LINDEMANN, ELAINE	Cole Information
1992	BRITTAIN, ELAINE	Cole Information
	LINDEMANN, ELAINE	Cole Information

804 SE 9TH ST

Year	Uses	Source
2014	JR HOWELL	Cole Information
2010	JOHN HOWELL	Cole Information
2005	JOHN HOWELL	Cole Information
2000	MICHAEL THORPE	Cole Information
1995	HOWELL, JOHN R	Cole Information
1992	RICHARD, ALFREDO	Cole Information

DRAFT

805 SE 9TH ST

Year	Uses	Source
2014	ANTON WALLNER	Cole Information
2010	ANTON WALLNER	Cole Information
2005	ANTON WALLNER	Cole Information
2000	K SELLARD	Cole Information
1995	CAMERON, LINDA A	Cole Information

808 SE 9TH ST

Year	Uses	Source
2020	ROBERTA ACKERMAN	EDR Digital Archive
	CHRISTOPHER ACKERMAN	EDR Digital Archive
2017	CHRISTOPHER ACKERMAN	Cole Information
2014	CHRISTOPHER ACKERMAN	Cole Information
2010	ROBERTA ACKERMAN	Cole Information
2005	ROBERTA ACKERMAN	Cole Information
2000	ROBERTA ACKERMAN	Cole Information
1995	ACKERMAN, ROBERTA	Cole Information
1992	BERGSTROM, F T	Cole Information

809 SE 9TH ST

Year	Uses	Source
2020	LINDA MARTIN	EDR Digital Archive
2017	JOSEPH MARTONE	Cole Information
2014	OCCUPANT UNKNOWN	Cole Information
2010	JEANNETTE MARTIN	Cole Information
2005	JEANNETTE MARTIN	Cole Information
1995	MARTIN, GILDA P	Cole Information
1992	VIDEO GAMES INTL INC	Cole Information

812 SE 9TH ST

Year	Uses	Source
2020	MEGAN EDDY	EDR Digital Archive
	DAVID EDDY	EDR Digital Archive
2017	DAVID EDDY	Cole Information

DRAFT

Year	Uses	Source
2014	OCCUPANT UNKNOWN	Cole Information
2010	DAVID SMITH	Cole Information
2005	DAVID SMITH	Cole Information
2000	JOHN EWALT	Cole Information
1995	EWALT, JOHN W	Cole Information
1992	EWALT, JOHN W JR	Cole Information

815 SE 9TH ST

Year	Uses	Source
2017	MICHAEL DOUGLASS	Cole Information
2014	MICHAEL DOUGLASS	Cole Information
2010	MICHAEL DOUGLASS	Cole Information
2005	MICHAEL DOUGLASS	Cole Information
2000	MICHAEL DOUGLASS	Cole Information
1995	DOUGLASS, MICHAEL C	Cole Information
1992	DOUGLASS, MICHAEL C	Cole Information

816 SE 9TH ST

Year	Uses	Source
2020	PATRICIA AVELLO	EDR Digital Archive
	WILLIAM DERRER	EDR Digital Archive
	ANTHONY AVELLO	EDR Digital Archive
	FRANCIS AVELLO	EDR Digital Archive
2017	ANDERSON HOMES INC	Cole Information
	FRANCIS AVELLO	Cole Information
2014	ANDERSON HOMES INC	Cole Information
	ANDERSON K E RL EST	Cole Information
	COMMERCIAL BUILDERS	Cole Information
	ANTHONY AVELLO	Cole Information
2010	WILLIAM DERRER	Cole Information
2005	K ANDERSON	Cole Information
2000	BILL FRAZER	Cole Information
1995	FRAZER, BILL	Cole Information
1992	FRAZER, LESLIE J	Cole Information

DRAFT

817 SE 9TH ST

Year	Uses	Source
2020	DARA TOMPKINS	EDR Digital Archive
	JOEL JONES	EDR Digital Archive
2017	DARA TOMPKINS	Cole Information
2014	JOEL JONES	Cole Information
2010	JOEL JONES	Cole Information
2005	JOEL JONES	Cole Information
2000	ALLEN LINN	Cole Information
1995	OCCUPANT UNKNOWNN	Cole Information
1992	DICKSON, WILLIAM N	Cole Information

818 SE 9TH ST

Year	Uses	Source
2014	PATRICIA JACKSON	Cole Information

820 SE 9TH ST

Year	Uses	Source
2020	CORINA SZEFLER	EDR Digital Archive
	CALLIE HAMILTON	EDR Digital Archive
	TIMOTHY HAMILTON	EDR Digital Archive
2017	TIMOTHY HAMILTON	Cole Information
2014	TIMOTHY HAMILTON	Cole Information
2010	CORINA SZEFLER	Cole Information
2005	STEVEN JOHNSON	Cole Information
2000	STEPHEN CHAMBERS	Cole Information
1995	GRAFF, R	Cole Information

821 SE 9TH ST

Year	Uses	Source
2020	CHERYL BITTNER	EDR Digital Archive
	VALENTINA TISCHENKO-APONTE	EDR Digital Archive
	MARK BITTNER	EDR Digital Archive
	HANNAH PAI	EDR Digital Archive
2017	MARK BITTNER	Cole Information

DRAFT

Year	Uses	Source
2014	MARIO APONTE	Cole Information
2010	MARIO APONTE	Cole Information
2005	MARIO APONTE	Cole Information
1995	BRAISTED, WILLIAM L	Cole Information
1992	ACHOR, RONALD M	Cole Information

824 SE 9TH ST

Year	Uses	Source
2017	BROWNING LAWRENCE ARCHT	Cole Information
2014	BROWNING LAWRENCE ARCHT	Cole Information
2010	LAWRENCE BROWNING	Cole Information
2005	LAWRENCE BROWNING	Cole Information

827 SE 9TH ST

Year	Uses	Source
2020	JENNIFER BRAFMAN	EDR Digital Archive
	KEITH STAFFEN	EDR Digital Archive
2017	KEITH STAFFEN	Cole Information
2014	KEITH STAFFEN	Cole Information
2010	DIANE MADIO	Cole Information
2005	DIANE MADIO	Cole Information
2000	MARILYN CLARK	Cole Information
1995	CLARK, MARILYN F	Cole Information
1992	MCKENZIE, ANNE	Cole Information

828 SE 9TH ST

Year	Uses	Source
2020	EMMA PASCOE	EDR Digital Archive
2017	EMMA PASCOE	Cole Information
2014	EMMA PASCOE	Cole Information
2010	RUSSELL PASCOE	Cole Information
2005	RUSSELL PASCOE	Cole Information
2000	EMMA PASCOE	Cole Information
1995	MYSHRALL, PETER F	Cole Information

DRAFT

Year	Uses	Source
1992	DEWSNAP, EVERITT	Cole Information

829 SE 9TH ST

Year	Uses	Source
2017	PAMELA PETERS	Cole Information
2014	DIANA BUZZETTI	Cole Information
	PAMELA PETERS	Cole Information
2010	LOURDES QUINTANA	Cole Information
2005	ELEANOR BRUNNER	Cole Information
2000	ELEANOR BRUNNER	Cole Information
	E BERGER	Cole Information
1995	BRUNNER, ELEANOR D	Cole Information
	HOGLE, GARY A	Cole Information
	BARTO, WILLIAM	Cole Information
1992	ESSENBERG, N	Cole Information

SW 11TH CT

7 SW 11TH CT

Year	Uses	Source
2017	LRJC CONSULTING INC	Cole Information
	POINTER CONSTRUCTION GROUP LLC	Cole Information
2014	LRJC CONSULTING INC	Cole Information
	POINTER CONSTRUCTION GROUP LLC	Cole Information
2010	BIG TROUBLE BAIL BONDS & ASSOC	Cole Information
2005	AFFORDABLE COPY SERVICE INC	Cole Information
	JTCB INC	Cole Information
	HAGER JULIE A	Cole Information
	KLOTZ ISLAND KAMP LLC	Cole Information
2000	HAGER JULIE A ESQ	Cole Information
	AFFORDABLE COPY SERVICE INCORPORATED	Cole Information
1995	OCCUPANT UNKNOWNN	Cole Information
1992	ESQUIVEL, E	Cole Information

DRAFT

FINDINGS

SW 12TH ST

100 SW 12TH ST

Year	*Uses*	*Source*
2020	JUDY MILLER DESING	EDR Digital Archive
	BAE DAVIE PROPERTIES LLC	EDR Digital Archive

DRAFT

FINDINGS

ADJOINING PROPERTY: ADDRESSES NOT IDENTIFIED IN RESEARCH SOURCE

The following Adjoining Property addresses were researched for this report, and the addresses were not identified in research source.

Address Researched	Address Not Identified in Research Source
0 7TH DR	2020, 2017, 2014, 2010, 2000, 1999, 1995, 1992, 1990, 1986, 1985, 1980, 1979, 1975, 1973, 1970, 1965, 1962, 1961, 1958, 1957, 1955, 1953, 1951, 1949, 1948, 1926, 1921
0 7TH ST	2020, 2017, 2014, 2010, 2000, 1999, 1995, 1992, 1990, 1986, 1985, 1980, 1979, 1975, 1973, 1970, 1965, 1962, 1961, 1958, 1957, 1955, 1953, 1951, 1949, 1948, 1926, 1921
0 7TH ST	2020, 2017, 2014, 2010, 2005, 2000, 1999, 1995, 1992, 1990, 1986, 1985, 1980, 1979, 1973, 1970, 1965, 1962, 1961, 1958, 1957, 1955, 1953, 1951, 1949, 1948, 1926, 1921
0 ROSE DR	2020, 2017, 2014, 2010, 2000, 1999, 1995, 1992, 1990, 1986, 1985, 1980, 1979, 1975, 1973, 1970, 1965, 1962, 1961, 1958, 1957, 1955, 1953, 1951, 1949, 1948, 1926, 1921
1 11TH CT	2020, 2017, 2014, 2010, 2005, 2000, 1999, 1995, 1992, 1990, 1985, 1980, 1979, 1975, 1973, 1970, 1965, 1962, 1961, 1958, 1957, 1955, 1953, 1951, 1949, 1948, 1926, 1921
1 11TH ST	2020, 2017, 2014, 2010, 2005, 2000, 1999, 1995, 1992, 1990, 1986, 1985, 1980, 1979, 1973, 1970, 1965, 1962, 1961, 1958, 1957, 1955, 1953, 1951, 1949, 1948, 1926, 1921
1 11TH ST	2020, 2017, 2014, 2010, 2005, 2000, 1999, 1995, 1992, 1990, 1986, 1985, 1980, 1979, 1975, 1973, 1970, 1965, 1961, 1958, 1957, 1955, 1953, 1951, 1949, 1948, 1926, 1921
10 11ST ST	2020, 2017, 2014, 2010, 2005, 2000, 1999, 1995, 1992, 1990, 1985, 1980, 1979, 1975, 1973, 1970, 1965, 1962, 1961, 1958, 1957, 1955, 1953, 1951, 1949, 1948, 1926, 1921
10 11TH ST	2020, 2017, 2014, 2010, 2005, 2000, 1995, 1992, 1990, 1986, 1985, 1980, 1979, 1975, 1973, 1970, 1965, 1962, 1961, 1958, 1957, 1955, 1953, 1951, 1949, 1948, 1926, 1921
10 SE 10TH ST	2020, 2017, 2014, 2010, 2005, 2000, 1999, 1992, 1990, 1986, 1985, 1980, 1979, 1975, 1973, 1970, 1965, 1962, 1961, 1958, 1957, 1955, 1953, 1951, 1949, 1948, 1926, 1921
100 11TH ST	2020, 2017, 2014, 2010, 2005, 2000, 1995, 1992, 1990, 1986, 1985, 1980, 1979, 1975, 1973, 1970, 1965, 1962, 1961, 1958, 1957, 1955, 1953, 1951, 1949, 1948, 1926, 1921
100 11TH ST	2020, 2017, 2014, 2010, 2005, 2000, 1999, 1995, 1992, 1986, 1985, 1980, 1979, 1975, 1973, 1970, 1965, 1962, 1961, 1958, 1957, 1955, 1953, 1951, 1949, 1948, 1926, 1921
100 11TH ST	2020, 2017, 2014, 2010, 2005, 2000, 1999, 1995, 1992, 1990, 1986, 1985, 1980, 1979, 1975, 1973, 1965, 1962, 1961, 1958, 1957, 1955, 1953, 1951, 1949, 1948, 1926, 1921
100 11TH ST	2020, 2017, 2014, 2010, 2005, 2000, 1999, 1995, 1992, 1990, 1986, 1985, 1980, 1979, 1975, 1973, 1970, 1962, 1961, 1958, 1957, 1955, 1953, 1951, 1949, 1948, 1926, 1921

DRAFT

FINDINGS

Address Researched	Address Not Identified in Research Source
100 11TH ST	2020, 2017, 2014, 2010, 2005, 2000, 1999, 1995, 1992, 1990, 1985, 1980, 1979, 1975, 1973, 1970, 1965, 1962, 1961, 1958, 1957, 1955, 1953, 1951, 1949, 1948, 1926, 1921
100 11TH ST	2020, 2017, 2014, 2010, 2005, 2000, 1999, 1995, 1992, 1990, 1986, 1985, 1979, 1975, 1973, 1970, 1965, 1962, 1961, 1958, 1957, 1955, 1953, 1951, 1949, 1948, 1926, 1921
100 11TH ST	2020, 2017, 2014, 2010, 2005, 2000, 1999, 1995, 1992, 1990, 1986, 1985, 1980, 1979, 1975, 1973, 1970, 1965, 1961, 1958, 1957, 1955, 1953, 1951, 1949, 1948, 1926, 1921
100 11TH ST	2020, 2017, 2014, 2010, 2005, 2000, 1999, 1995, 1992, 1990, 1986, 1985, 1980, 1979, 1975, 1973, 1970, 1965, 1962, 1961, 1958, 1955, 1953, 1951, 1949, 1948, 1926, 1921
100 11TH ST	2020, 2017, 2014, 2010, 2005, 2000, 1999, 1995, 1992, 1990, 1986, 1985, 1980, 1979, 1975, 1973, 1970, 1965, 1962, 1961, 1958, 1957, 1955, 1953, 1951, 1949, 1926, 1921
100 12TH ST	2020, 2017, 2014, 2010, 2005, 2000, 1995, 1992, 1990, 1986, 1985, 1980, 1979, 1975, 1973, 1970, 1965, 1962, 1961, 1958, 1957, 1955, 1953, 1951, 1949, 1948, 1926, 1921
100 12TH ST	2020, 2017, 2014, 2010, 2000, 1999, 1995, 1992, 1990, 1986, 1985, 1980, 1979, 1975, 1973, 1970, 1965, 1962, 1961, 1958, 1957, 1955, 1953, 1951, 1949, 1948, 1926, 1921
100 12TH ST	2020, 2017, 2014, 2010, 2005, 2000, 1999, 1995, 1992, 1990, 1986, 1985, 1980, 1979, 1975, 1973, 1970, 1965, 1962, 1961, 1958, 1955, 1953, 1951, 1949, 1948, 1926, 1921
100 12TH ST	2020, 2017, 2014, 2010, 2005, 2000, 1999, 1995, 1992, 1990, 1986, 1985, 1980, 1979, 1975, 1973, 1970, 1965, 1961, 1958, 1957, 1955, 1953, 1951, 1949, 1948, 1926, 1921
100 12TH ST	2020, 2017, 2014, 2010, 2005, 2000, 1999, 1995, 1992, 1990, 1986, 1985, 1979, 1975, 1973, 1970, 1965, 1962, 1961, 1958, 1957, 1955, 1953, 1951, 1949, 1948, 1926, 1921
100 12TH ST	2020, 2017, 2014, 2010, 2005, 2000, 1999, 1995, 1992, 1990, 1985, 1980, 1979, 1975, 1973, 1970, 1965, 1962, 1961, 1958, 1957, 1955, 1953, 1951, 1949, 1948, 1926, 1921
100 12TH ST	2020, 2017, 2014, 2010, 2005, 2000, 1999, 1995, 1992, 1990, 1986, 1985, 1980, 1979, 1975, 1973, 1970, 1962, 1961, 1958, 1957, 1955, 1953, 1951, 1949, 1948, 1926, 1921
100 12TH ST	2020, 2017, 2014, 2010, 2005, 2000, 1999, 1995, 1992, 1990, 1986, 1985, 1980, 1979, 1973, 1970, 1965, 1962, 1961, 1958, 1957, 1955, 1953, 1951, 1949, 1948, 1926, 1921
100 7TH	2020, 2017, 2014, 2010, 2005, 2000, 1999, 1995, 1992, 1990, 1986, 1985, 1980, 1979, 1975, 1973, 1970, 1965, 1962, 1961, 1958, 1957, 1955, 1953, 1949, 1948, 1926, 1921
100 7TH ST	2020, 2017, 2014, 2010, 2000, 1999, 1995, 1992, 1990, 1986, 1985, 1980, 1979, 1975, 1973, 1970, 1965, 1962, 1961, 1958, 1957, 1955, 1953, 1951, 1949, 1948, 1926, 1921
100 7TH ST	2020, 2017, 2014, 2010, 2005, 2000, 1995, 1992, 1990, 1986, 1985, 1980, 1979, 1975, 1973, 1970, 1965, 1962, 1961, 1958, 1957, 1955, 1953, 1951, 1949, 1948, 1926, 1921

DRAFT

FINDINGS

Address Researched	Address Not Identified in Research Source
100 7TH ST	2020, 2017, 2014, 2010, 2005, 2000, 1999, 1995, 1992, 1990, 1986, 1985, 1980, 1979, 1975, 1973, 1970, 1965, 1962, 1961, 1958, 1957, 1955, 1953, 1951, 1949, 1926, 1921
100 7TH ST	2020, 2017, 2014, 2010, 2005, 2000, 1999, 1995, 1992, 1990, 1986, 1985, 1980, 1979, 1975, 1973, 1970, 1962, 1961, 1958, 1957, 1955, 1953, 1951, 1949, 1948, 1926, 1921
100 7TH ST	2020, 2017, 2014, 2010, 2005, 2000, 1999, 1995, 1992, 1990, 1986, 1985, 1980, 1979, 1975, 1973, 1970, 1965, 1962, 1961, 1958, 1955, 1953, 1951, 1949, 1948, 1926, 1921
100 7TH ST	2020, 2017, 2014, 2010, 2005, 2000, 1999, 1995, 1992, 1990, 1986, 1985, 1980, 1979, 1975, 1973, 1970, 1965, 1961, 1958, 1957, 1955, 1953, 1951, 1949, 1948, 1926, 1921
100 7TH ST	2020, 2017, 2014, 2010, 2005, 2000, 1999, 1995, 1992, 1990, 1986, 1985, 1980, 1979, 1973, 1970, 1965, 1962, 1961, 1958, 1957, 1955, 1953, 1951, 1949, 1948, 1926, 1921
100 7TH ST	2020, 2017, 2014, 2010, 2005, 2000, 1999, 1995, 1992, 1990, 1986, 1985, 1980, 1979, 1975, 1973, 1965, 1962, 1961, 1958, 1957, 1955, 1953, 1951, 1949, 1948, 1926, 1921
100 7TH ST	2020, 2017, 2014, 2010, 2005, 2000, 1999, 1995, 1992, 1990, 1985, 1980, 1979, 1975, 1973, 1970, 1965, 1962, 1961, 1958, 1957, 1955, 1953, 1951, 1949, 1948, 1926, 1921
100 7TH ST	2020, 2017, 2014, 2010, 2005, 2000, 1999, 1995, 1992, 1986, 1985, 1980, 1979, 1975, 1973, 1970, 1965, 1962, 1961, 1958, 1957, 1955, 1953, 1951, 1949, 1948, 1926, 1921
100 8TH ST	2020, 2017, 2014, 2010, 2005, 2000, 1999, 1995, 1992, 1990, 1985, 1980, 1979, 1975, 1973, 1970, 1965, 1962, 1961, 1958, 1957, 1955, 1953, 1951, 1949, 1948, 1926, 1921
100 8TH ST	2020, 2017, 2014, 2010, 2005, 2000, 1999, 1995, 1992, 1990, 1986, 1985, 1979, 1975, 1973, 1970, 1965, 1962, 1961, 1958, 1957, 1955, 1953, 1951, 1949, 1948, 1926, 1921
100 8TH ST	2020, 2017, 2014, 2010, 2005, 2000, 1999, 1995, 1992, 1990, 1986, 1985, 1980, 1979, 1973, 1970, 1965, 1962, 1961, 1958, 1957, 1955, 1953, 1951, 1949, 1948, 1926, 1921
100 9TH ST	2020, 2017, 2014, 2010, 2005, 2000, 1995, 1992, 1990, 1986, 1985, 1980, 1979, 1975, 1973, 1970, 1965, 1962, 1961, 1958, 1957, 1955, 1953, 1951, 1949, 1948, 1926, 1921
100 9TH ST	2020, 2017, 2014, 2010, 2000, 1999, 1995, 1992, 1990, 1986, 1985, 1980, 1979, 1975, 1973, 1970, 1965, 1962, 1961, 1958, 1957, 1955, 1953, 1951, 1949, 1948, 1926, 1921
100 9TH ST	2020, 2017, 2014, 2010, 2005, 2000, 1999, 1995, 1992, 1990, 1986, 1985, 1980, 1979, 1973, 1970, 1965, 1962, 1961, 1958, 1957, 1955, 1953, 1951, 1949, 1948, 1926, 1921
100 9TH ST	2020, 2017, 2014, 2010, 2005, 2000, 1999, 1995, 1992, 1990, 1986, 1985, 1980, 1979, 1975, 1973, 1965, 1962, 1961, 1958, 1957, 1955, 1953, 1951, 1949, 1948, 1926, 1921
100 9TH ST	2020, 2017, 2014, 2010, 2005, 2000, 1999, 1995, 1992, 1990, 1986, 1985, 1979, 1975, 1973, 1970, 1965, 1962, 1961, 1958, 1957, 1955, 1953, 1951, 1949, 1948, 1926, 1921

DRAFT

FINDINGS

Address Researched	Address Not Identified in Research Source
100 9TH ST	2020, 2017, 2014, 2010, 2005, 2000, 1999, 1995, 1992, 1990, 1985, 1980, 1979, 1975, 1973, 1970, 1965, 1962, 1961, 1958, 1957, 1955, 1953, 1951, 1949, 1948, 1926, 1921
100 9TH ST	2020, 2017, 2014, 2010, 2005, 2000, 1999, 1995, 1992, 1986, 1985, 1980, 1979, 1975, 1973, 1970, 1965, 1962, 1961, 1958, 1957, 1955, 1953, 1951, 1949, 1948, 1926, 1921
100 9TH ST	2020, 2017, 2014, 2010, 2005, 2000, 1999, 1995, 1992, 1990, 1986, 1985, 1980, 1979, 1975, 1973, 1970, 1965, 1961, 1958, 1957, 1955, 1953, 1951, 1949, 1948, 1926, 1921
100 9TH ST	2020, 2017, 2014, 2010, 2005, 2000, 1999, 1995, 1992, 1990, 1986, 1985, 1980, 1979, 1975, 1973, 1970, 1962, 1961, 1958, 1957, 1955, 1953, 1951, 1949, 1948, 1926, 1921
100 SE 11TH ST	2020, 2017, 2014, 2010, 2000, 1999, 1995, 1992, 1990, 1986, 1985, 1980, 1979, 1975, 1973, 1970, 1965, 1962, 1961, 1958, 1957, 1955, 1953, 1951, 1949, 1948, 1926, 1921
100 SE 11TH ST	2020, 2017, 2014, 2005, 2000, 1999, 1995, 1992, 1990, 1986, 1985, 1980, 1979, 1975, 1973, 1970, 1965, 1962, 1961, 1958, 1957, 1955, 1953, 1951, 1949, 1948, 1926, 1921
100 SE 11TH ST	2017, 2014, 2010, 2005, 2000, 1999, 1995, 1992, 1990, 1986, 1985, 1980, 1979, 1975, 1973, 1970, 1965, 1962, 1961, 1958, 1957, 1955, 1953, 1951, 1949, 1948, 1926, 1921
100 SE 11TH ST	2020, 2017, 2010, 2005, 2000, 1999, 1995, 1992, 1990, 1986, 1985, 1980, 1979, 1975, 1973, 1970, 1965, 1962, 1961, 1958, 1957, 1955, 1953, 1951, 1949, 1948, 1926, 1921
100 SE 11TH ST	2020, 2017, 2014, 2010, 2005, 1999, 1995, 1992, 1990, 1986, 1985, 1980, 1979, 1975, 1973, 1970, 1965, 1962, 1961, 1958, 1957, 1955, 1953, 1951, 1949, 1948, 1926, 1921
100 SE 11TH ST	2020, 2017, 2014, 2010, 2005, 2000, 1999, 1992, 1990, 1986, 1985, 1980, 1979, 1975, 1973, 1970, 1965, 1962, 1961, 1958, 1957, 1955, 1953, 1951, 1949, 1948, 1926, 1921
100 SE 11TH ST	2020, 2017, 2014, 2010, 2005, 2000, 1999, 1995, 1990, 1986, 1985, 1980, 1979, 1975, 1973, 1970, 1965, 1962, 1961, 1958, 1957, 1955, 1953, 1951, 1949, 1948, 1926, 1921
100 SE 12TH ST	2020, 2017, 2014, 2010, 2005, 2000, 1999, 1995, 1990, 1986, 1985, 1980, 1979, 1975, 1973, 1970, 1965, 1962, 1961, 1958, 1957, 1955, 1953, 1951, 1949, 1948, 1926, 1921
100 SE 12TH ST	2020, 2017, 2014, 2010, 2005, 2000, 1999, 1992, 1990, 1986, 1985, 1980, 1979, 1975, 1973, 1970, 1965, 1962, 1961, 1958, 1957, 1955, 1953, 1951, 1949, 1948, 1926, 1921
100 SE 12TH ST	2020, 2017, 2014, 2010, 2005, 1999, 1995, 1992, 1990, 1986, 1985, 1980, 1979, 1975, 1973, 1970, 1965, 1962, 1961, 1958, 1957, 1955, 1953, 1951, 1949, 1948, 1926, 1921
100 SE 12TH ST	2020, 2017, 2010, 2005, 2000, 1999, 1995, 1992, 1990, 1986, 1985, 1980, 1979, 1975, 1973, 1970, 1965, 1962, 1961, 1958, 1957, 1955, 1953, 1951, 1949, 1948, 1926, 1921
100 SE 12TH ST	2020, 2014, 2010, 2005, 2000, 1999, 1995, 1992, 1990, 1986, 1985, 1980, 1979, 1975, 1973, 1970, 1965, 1962, 1961, 1958, 1957, 1955, 1953, 1951, 1949, 1948, 1926, 1921

DRAFT

FINDINGS

Address Researched	Address Not Identified in Research Source
100 SE 12TH ST	2020, 2017, 2014, 2005, 2000, 1999, 1995, 1992, 1990, 1986, 1985, 1980, 1979, 1975, 1973, 1970, 1965, 1962, 1961, 1958, 1957, 1955, 1953, 1951, 1949, 1948, 1926, 1921
100 SE 12TH ST	2020, 2017, 2014, 2010, 2000, 1999, 1995, 1992, 1990, 1986, 1985, 1980, 1979, 1975, 1973, 1970, 1965, 1962, 1961, 1958, 1957, 1955, 1953, 1951, 1949, 1948, 1926, 1921
100 SE 7TH ST	2020, 2017, 2014, 2010, 2000, 1999, 1995, 1992, 1990, 1986, 1985, 1980, 1979, 1975, 1973, 1970, 1965, 1962, 1961, 1958, 1957, 1955, 1953, 1951, 1949, 1948, 1926, 1921
100 SE 7TH ST	2020, 2017, 2014, 2005, 2000, 1999, 1995, 1992, 1990, 1986, 1985, 1980, 1979, 1975, 1973, 1970, 1965, 1962, 1961, 1958, 1957, 1955, 1953, 1951, 1949, 1948, 1926, 1921
100 SE 7TH ST	2020, 2014, 2010, 2005, 2000, 1999, 1995, 1992, 1990, 1986, 1985, 1980, 1979, 1975, 1973, 1970, 1965, 1962, 1961, 1958, 1957, 1955, 1953, 1951, 1949, 1948, 1926, 1921
100 SE 7TH ST	2020, 2017, 2010, 2005, 2000, 1999, 1995, 1992, 1990, 1986, 1985, 1980, 1979, 1975, 1973, 1970, 1965, 1962, 1961, 1958, 1957, 1955, 1953, 1951, 1949, 1948, 1926, 1921
100 SE 7TH ST	2020, 2017, 2014, 2010, 2005, 1999, 1995, 1992, 1990, 1986, 1985, 1980, 1979, 1975, 1973, 1970, 1965, 1962, 1961, 1958, 1957, 1955, 1953, 1951, 1949, 1948, 1926, 1921
100 SE 7TH ST	2020, 2017, 2014, 2010, 2005, 2000, 1999, 1992, 1990, 1986, 1985, 1980, 1979, 1975, 1973, 1970, 1965, 1962, 1961, 1958, 1957, 1955, 1953, 1951, 1949, 1948, 1926, 1921
100 SE 7TH ST	2020, 2017, 2014, 2010, 2005, 2000, 1999, 1995, 1990, 1986, 1985, 1980, 1979, 1975, 1973, 1970, 1965, 1962, 1961, 1958, 1957, 1955, 1953, 1951, 1949, 1948, 1926, 1921
100 SE 9TH ST	2020, 2017, 2014, 2010, 2005, 2000, 1999, 1992, 1990, 1986, 1985, 1980, 1979, 1975, 1973, 1970, 1965, 1962, 1961, 1958, 1957, 1955, 1953, 1951, 1949, 1948, 1926, 1921
100 SE 9TH ST	2020, 2017, 2014, 2010, 2005, 1999, 1995, 1992, 1990, 1986, 1985, 1980, 1979, 1975, 1973, 1970, 1965, 1962, 1961, 1958, 1957, 1955, 1953, 1951, 1949, 1948, 1926, 1921
100 SE 9TH ST	2017, 2014, 2010, 2005, 2000, 1999, 1995, 1992, 1990, 1986, 1985, 1980, 1979, 1975, 1973, 1970, 1965, 1962, 1961, 1958, 1957, 1955, 1953, 1951, 1949, 1948, 1926, 1921
100 SE 9TH ST	2020, 2017, 2014, 2005, 2000, 1999, 1995, 1992, 1990, 1986, 1985, 1980, 1979, 1975, 1973, 1970, 1965, 1962, 1961, 1958, 1957, 1955, 1953, 1951, 1949, 1948, 1926, 1921
100 SE 9TH ST	2020, 2017, 2014, 2010, 2000, 1999, 1995, 1992, 1990, 1986, 1985, 1980, 1979, 1975, 1973, 1970, 1965, 1962, 1961, 1958, 1957, 1955, 1953, 1951, 1949, 1948, 1926, 1921
100 SW 12TH ST	2017, 2014, 2010, 2005, 2000, 1999, 1995, 1992, 1990, 1986, 1985, 1980, 1979, 1975, 1973, 1970, 1965, 1962, 1961, 1958, 1957, 1955, 1953, 1951, 1949, 1948, 1926, 1921
1000 3RD AVE	2020, 2017, 2014, 2010, 2005, 2000, 1999, 1995, 1992, 1990, 1986, 1985, 1980, 1979, 1975, 1973, 1970, 1962, 1961, 1958, 1957, 1955, 1953, 1951, 1949, 1948, 1926, 1921

DRAFT

FINDINGS

Address Researched	Address Not Identified in Research Source
1000 3RD AVE	2020, 2017, 2014, 2010, 2005, 2000, 1999, 1995, 1992, 1990, 1986, 1985, 1980, 1979, 1975, 1973, 1970, 1965, 1961, 1958, 1957, 1955, 1953, 1951, 1949, 1948, 1926, 1921
1000 3RD AVE	2020, 2017, 2014, 2010, 2005, 2000, 1999, 1995, 1992, 1990, 1986, 1985, 1980, 1979, 1975, 1973, 1970, 1965, 1962, 1961, 1958, 1955, 1953, 1951, 1949, 1948, 1926, 1921
1000 3RD AVE	2020, 2017, 2014, 2010, 2005, 2000, 1999, 1995, 1992, 1990, 1986, 1985, 1980, 1979, 1975, 1973, 1970, 1965, 1962, 1961, 1958, 1957, 1955, 1953, 1951, 1949, 1926, 1921
1000 3RD AVE	2020, 2017, 2014, 2010, 2005, 2000, 1999, 1995, 1992, 1990, 1986, 1985, 1980, 1979, 1975, 1973, 1970, 1965, 1962, 1961, 1958, 1957, 1955, 1953, 1949, 1948, 1926, 1921
1000 3RD AVE	2020, 2017, 2014, 2010, 2005, 2000, 1999, 1995, 1992, 1986, 1985, 1980, 1979, 1975, 1973, 1970, 1965, 1962, 1961, 1958, 1957, 1955, 1953, 1951, 1949, 1948, 1926, 1921
1000 3RD AVE	2020, 2017, 2014, 2010, 2005, 2000, 1999, 1995, 1992, 1990, 1986, 1985, 1979, 1975, 1973, 1970, 1965, 1962, 1961, 1958, 1957, 1955, 1953, 1951, 1949, 1948, 1926, 1921
1000 3RD AVE	2020, 2017, 2014, 2010, 2005, 2000, 1999, 1995, 1992, 1990, 1986, 1985, 1980, 1979, 1975, 1973, 1965, 1962, 1961, 1958, 1957, 1955, 1953, 1951, 1949, 1948, 1926, 1921
1000 3RD AVE	2020, 2017, 2014, 2010, 2005, 2000, 1999, 1995, 1992, 1990, 1986, 1985, 1980, 1979, 1973, 1970, 1965, 1962, 1961, 1958, 1957, 1955, 1953, 1951, 1949, 1948, 1926, 1921
1000 6TH AVE	2020, 2017, 2014, 2010, 2005, 2000, 1999, 1995, 1992, 1990, 1986, 1985, 1980, 1979, 1975, 1973, 1970, 1965, 1962, 1961, 1958, 1957, 1955, 1953, 1951, 1949, 1926, 1921
1000 ANDREWS AVE	2020, 2017, 2014, 2010, 2000, 1999, 1995, 1992, 1990, 1986, 1985, 1980, 1979, 1975, 1973, 1970, 1965, 1962, 1961, 1958, 1957, 1955, 1953, 1951, 1949, 1948, 1926, 1921
1000 ANDREWS AVE	2020, 2017, 2014, 2010, 2005, 2000, 1995, 1992, 1990, 1986, 1985, 1980, 1979, 1975, 1973, 1970, 1965, 1962, 1961, 1958, 1957, 1955, 1953, 1951, 1949, 1948, 1926, 1921
1000 ANDREWS AVE	2020, 2017, 2014, 2010, 2005, 2000, 1999, 1995, 1992, 1990, 1986, 1985, 1980, 1979, 1975, 1973, 1970, 1965, 1962, 1961, 1958, 1957, 1955, 1953, 1949, 1948, 1926, 1921
1000 ANDREWS AVE	2020, 2017, 2014, 2010, 2005, 2000, 1999, 1995, 1992, 1990, 1986, 1985, 1980, 1979, 1975, 1973, 1970, 1965, 1961, 1958, 1957, 1955, 1953, 1951, 1949, 1948, 1926, 1921
1000 ANDREWS AVE	2020, 2017, 2014, 2010, 2005, 2000, 1999, 1995, 1992, 1990, 1986, 1985, 1980, 1979, 1975, 1973, 1970, 1962, 1961, 1958, 1957, 1955, 1953, 1951, 1949, 1948, 1926, 1921
1000 ANDREWS AVE	2020, 2017, 2014, 2010, 2005, 2000, 1999, 1995, 1992, 1990, 1986, 1985, 1980, 1979, 1973, 1970, 1965, 1962, 1961, 1958, 1957, 1955, 1953, 1951, 1949, 1948, 1926, 1921
1000 ANDREWS AVE	2020, 2017, 2014, 2010, 2005, 2000, 1999, 1995, 1992, 1990, 1986, 1985, 1980, 1979, 1975, 1973, 1965, 1962, 1961, 1958, 1957, 1955, 1953, 1951, 1949, 1948, 1926, 1921

DRAFT

FINDINGS

Address Researched	Address Not Identified in Research Source
1000 ANDREWS AVE	2020, 2017, 2014, 2010, 2005, 2000, 1999, 1995, 1992, 1986, 1985, 1980, 1979, 1975, 1973, 1970, 1965, 1962, 1961, 1958, 1957, 1955, 1953, 1951, 1949, 1948, 1926, 1921
1000 FEDERAL HWY	2020, 2017, 2014, 2010, 2005, 2000, 1995, 1992, 1990, 1986, 1985, 1980, 1979, 1975, 1973, 1970, 1965, 1962, 1961, 1958, 1957, 1955, 1953, 1951, 1949, 1948, 1926, 1921
1000 FEDERAL HWY	2020, 2017, 2014, 2010, 2000, 1999, 1995, 1992, 1990, 1986, 1985, 1980, 1979, 1975, 1973, 1970, 1965, 1962, 1961, 1958, 1957, 1955, 1953, 1951, 1949, 1948, 1926, 1921
1000 FEDERAL HWY	2020, 2017, 2014, 2010, 2005, 2000, 1999, 1995, 1992, 1986, 1985, 1980, 1979, 1975, 1973, 1970, 1965, 1962, 1961, 1958, 1957, 1955, 1953, 1951, 1949, 1948, 1926, 1921
1000 S ANDREWS AVE	2020, 2017, 2014, 2010, 2005, 1999, 1995, 1992, 1990, 1986, 1985, 1980, 1979, 1975, 1973, 1970, 1965, 1962, 1961, 1958, 1957, 1955, 1953, 1951, 1949, 1948, 1926, 1921
1000 S ANDREWS AVE	2020, 2017, 2014, 2010, 2005, 2000, 1999, 1992, 1990, 1986, 1985, 1980, 1979, 1975, 1973, 1970, 1965, 1962, 1961, 1958, 1957, 1955, 1953, 1951, 1949, 1948, 1926, 1921
1000 S ANDREWS AVE	2020, 2017, 2014, 2010, 2005, 2000, 1999, 1995, 1990, 1986, 1985, 1980, 1979, 1975, 1973, 1970, 1965, 1962, 1961, 1958, 1957, 1955, 1953, 1951, 1949, 1948, 1926, 1921
1000 S ANDREWS AVE	2020, 2017, 2014, 2010, 2000, 1999, 1995, 1992, 1990, 1986, 1985, 1980, 1979, 1975, 1973, 1970, 1965, 1962, 1961, 1958, 1957, 1955, 1953, 1951, 1949, 1948, 1926, 1921
1000 S ANDREWS AVE	2020, 2017, 2010, 2005, 2000, 1999, 1995, 1992, 1990, 1986, 1985, 1980, 1979, 1975, 1973, 1970, 1965, 1962, 1961, 1958, 1957, 1955, 1953, 1951, 1949, 1948, 1926, 1921
1000 S ANDREWS AVE	2020, 2017, 2014, 2005, 2000, 1999, 1995, 1992, 1990, 1986, 1985, 1980, 1979, 1975, 1973, 1970, 1965, 1962, 1961, 1958, 1957, 1955, 1953, 1951, 1949, 1948, 1926, 1921
1000 S ANDREWS AVE	2017, 2014, 2010, 2005, 2000, 1999, 1995, 1992, 1990, 1986, 1985, 1980, 1979, 1975, 1973, 1970, 1965, 1962, 1961, 1958, 1957, 1955, 1953, 1951, 1949, 1948, 1926, 1921
1000 S ANDREWS AVE	2020, 2014, 2010, 2005, 2000, 1999, 1995, 1992, 1990, 1986, 1985, 1980, 1979, 1975, 1973, 1970, 1965, 1962, 1961, 1958, 1957, 1955, 1953, 1951, 1949, 1948, 1926, 1921
1000 S FEDERAL HWY	2020, 2014, 2010, 2005, 2000, 1999, 1995, 1992, 1990, 1986, 1985, 1980, 1979, 1975, 1973, 1970, 1965, 1962, 1961, 1958, 1957, 1955, 1953, 1951, 1949, 1948, 1926, 1921
1000 S FEDERAL HWY	2020, 2017, 2010, 2005, 2000, 1999, 1995, 1992, 1990, 1986, 1985, 1980, 1979, 1975, 1973, 1970, 1965, 1962, 1961, 1958, 1957, 1955, 1953, 1951, 1949, 1948, 1926, 1921
1000 S FEDERAL HWY	2017, 2014, 2010, 2005, 2000, 1999, 1995, 1992, 1990, 1986, 1985, 1980, 1979, 1975, 1973, 1970, 1965, 1962, 1961, 1958, 1957, 1955, 1953, 1951, 1949, 1948, 1926, 1921
1000 S FEDERAL HWY	2020, 2017, 2014, 2005, 2000, 1999, 1995, 1992, 1990, 1986, 1985, 1980, 1979, 1975, 1973, 1970, 1965, 1962, 1961, 1958, 1957, 1955, 1953, 1951, 1949, 1948, 1926, 1921

DRAFT

FINDINGS

Address Researched	Address Not Identified in Research Source
1000 S FEDERAL HWY	2020, 2017, 2014, 2010, 2005, 2000, 1999, 1995, 1990, 1986, 1985, 1980, 1979, 1975, 1973, 1970, 1965, 1962, 1961, 1958, 1957, 1955, 1953, 1951, 1949, 1948, 1926, 1921
1000 S FEDERAL HWY	2020, 2017, 2014, 2010, 2005, 2000, 1999, 1992, 1990, 1986, 1985, 1980, 1979, 1975, 1973, 1970, 1965, 1962, 1961, 1958, 1957, 1955, 1953, 1951, 1949, 1948, 1926, 1921
1000 S FEDERAL HWY	2020, 2017, 2014, 2010, 2000, 1999, 1995, 1992, 1990, 1986, 1985, 1980, 1979, 1975, 1973, 1970, 1965, 1962, 1961, 1958, 1957, 1955, 1953, 1951, 1949, 1948, 1926, 1921
1000 S FEDERAL HWY	2020, 2017, 2014, 2010, 2005, 1999, 1995, 1992, 1990, 1986, 1985, 1980, 1979, 1975, 1973, 1970, 1965, 1962, 1961, 1958, 1957, 1955, 1953, 1951, 1949, 1948, 1926, 1921
1000 S FEDERAL HWY STE 103	2017, 2014, 2010, 2005, 2000, 1999, 1995, 1992, 1990, 1986, 1985, 1980, 1979, 1975, 1973, 1970, 1965, 1962, 1961, 1958, 1957, 1955, 1953, 1951, 1949, 1948, 1926, 1921
1000 S FEDERAL HWY STE 200	2017, 2014, 2010, 2005, 2000, 1999, 1995, 1992, 1990, 1986, 1985, 1980, 1979, 1975, 1973, 1970, 1965, 1962, 1961, 1958, 1957, 1955, 1953, 1951, 1949, 1948, 1926, 1921
1000 SE 3RD AVE	2020, 2017, 2014, 2010, 2005, 2000, 1999, 1995, 1990, 1986, 1985, 1980, 1979, 1975, 1973, 1970, 1965, 1962, 1961, 1958, 1957, 1955, 1953, 1951, 1949, 1948, 1926, 1921
1000 SE 3RD AVE	2020, 2017, 2014, 2010, 2005, 2000, 1999, 1992, 1990, 1986, 1985, 1980, 1979, 1975, 1973, 1970, 1965, 1962, 1961, 1958, 1957, 1955, 1953, 1951, 1949, 1948, 1926, 1921
1001 3RD AVE	2020, 2017, 2014, 2010, 2005, 2000, 1999, 1995, 1992, 1986, 1985, 1980, 1979, 1975, 1973, 1970, 1965, 1962, 1961, 1958, 1957, 1955, 1953, 1951, 1949, 1948, 1926, 1921
1001 ANDREWS AVE	2020, 2017, 2014, 2010, 2000, 1999, 1995, 1992, 1990, 1986, 1985, 1980, 1979, 1975, 1973, 1970, 1965, 1962, 1961, 1958, 1957, 1955, 1953, 1951, 1949, 1948, 1926, 1921
1001 ANDREWS AVE	2020, 2017, 2014, 2010, 2005, 2000, 1999, 1995, 1992, 1990, 1986, 1985, 1980, 1979, 1975, 1973, 1970, 1965, 1962, 1961, 1958, 1957, 1955, 1953, 1951, 1949, 1948, 1926, 1921
1001 ANDREWS AVE	2020, 2017, 2014, 2010, 2005, 2000, 1999, 1995, 1992, 1990, 1986, 1985, 1979, 1975, 1973, 1970, 1965, 1962, 1961, 1958, 1957, 1955, 1953, 1951, 1949, 1948, 1926, 1921
1001 ANDREWS AVE	2020, 2017, 2014, 2010, 2005, 2000, 1999, 1995, 1992, 1990, 1986, 1985, 1980, 1979, 1973, 1970, 1965, 1962, 1961, 1958, 1957, 1955, 1953, 1951, 1949, 1948, 1926, 1921
1001 ANDREWS AVE	2020, 2017, 2014, 2010, 2005, 2000, 1999, 1995, 1992, 1990, 1986, 1985, 1980, 1979, 1975, 1973, 1970, 1965, 1962, 1961, 1958, 1957, 1955, 1953, 1949, 1948, 1926, 1921
1002 ANDREWS AVE	2020, 2017, 2014, 2010, 2005, 2000, 1999, 1995, 1992, 1990, 1986, 1985, 1980, 1979, 1975, 1973, 1970, 1962, 1961, 1958, 1957, 1955, 1953, 1951, 1949, 1948, 1926, 1921
1002 ANDREWS AVE	2020, 2017, 2014, 2010, 2005, 2000, 1999, 1995, 1992, 1990, 1986, 1985, 1980, 1979, 1975, 1973, 1970, 1965, 1961, 1958, 1957, 1955, 1953, 1951, 1949, 1948, 1926, 1921

DRAFT

FINDINGS

Address Researched	Address Not Identified in Research Source
1004 ANDREWS AVE	2020, 2017, 2014, 2010, 2005, 2000, 1995, 1992, 1990, 1986, 1985, 1980, 1979, 1975, 1973, 1970, 1965, 1962, 1961, 1958, 1957, 1955, 1953, 1951, 1949, 1948, 1926, 1921
1004 ANDREWS AVE	2020, 2017, 2014, 2010, 2005, 2000, 1999, 1995, 1992, 1990, 1986, 1985, 1980, 1979, 1975, 1973, 1970, 1965, 1961, 1958, 1957, 1955, 1953, 1951, 1949, 1948, 1926, 1921
1004 ANDREWS AVE	2020, 2017, 2014, 2010, 2005, 2000, 1999, 1995, 1992, 1990, 1986, 1985, 1980, 1979, 1975, 1973, 1970, 1962, 1961, 1958, 1957, 1955, 1953, 1951, 1949, 1948, 1926, 1921
1004 ANDREWS AVE	2020, 2017, 2014, 2010, 2005, 2000, 1999, 1995, 1992, 1990, 1986, 1985, 1980, 1979, 1975, 1973, 1970, 1965, 1962, 1961, 1958, 1957, 1955, 1953, 1949, 1948, 1926, 1921
1004 ANDREWS AVE	2020, 2017, 2014, 2010, 2005, 2000, 1999, 1995, 1992, 1990, 1986, 1985, 1980, 1979, 1973, 1970, 1965, 1962, 1961, 1958, 1957, 1955, 1953, 1951, 1949, 1948, 1926, 1921
1004 ANDREWS AVE	2020, 2017, 2014, 2010, 2005, 2000, 1999, 1995, 1992, 1990, 1986, 1985, 1980, 1979, 1975, 1973, 1965, 1962, 1961, 1958, 1957, 1955, 1953, 1951, 1949, 1948, 1926, 1921
1004 S ANDREWS AVE	2020, 2017, 2014, 2010, 2005, 1999, 1995, 1992, 1990, 1986, 1985, 1980, 1979, 1975, 1973, 1970, 1965, 1962, 1961, 1958, 1957, 1955, 1953, 1951, 1949, 1948, 1926, 1921
1004 S ANDREWS AVE	2020, 2017, 2014, 2010, 2005, 2000, 1999, 1992, 1990, 1986, 1985, 1980, 1979, 1975, 1973, 1970, 1965, 1962, 1961, 1958, 1957, 1955, 1953, 1951, 1949, 1948, 1926, 1921
1005 FEDERAL HWY	2020, 2017, 2014, 2010, 2005, 2000, 1995, 1992, 1990, 1986, 1985, 1980, 1979, 1975, 1973, 1970, 1965, 1962, 1961, 1958, 1957, 1955, 1953, 1951, 1949, 1948, 1926, 1921
1005 FEDERAL HWY	2020, 2017, 2014, 2010, 2000, 1999, 1995, 1992, 1990, 1986, 1985, 1980, 1979, 1975, 1973, 1970, 1965, 1962, 1961, 1958, 1957, 1955, 1953, 1951, 1949, 1948, 1926, 1921
1005 FEDERAL HWY	2020, 2017, 2014, 2010, 2005, 2000, 1999, 1995, 1992, 1986, 1985, 1980, 1979, 1975, 1973, 1970, 1965, 1962, 1961, 1958, 1957, 1955, 1953, 1951, 1949, 1948, 1926, 1921
1005 S Federal Highway	2020, 2017, 2014, 2010, 2005, 2000, 1999, 1995, 1992, 1990, 1986, 1985, 1980, 1979, 1975, 1973, 1970, 1965, 1962, 1961, 1958, 1957, 1955, 1953, 1951, 1949, 1948, 1926, 1921
1005 S FEDERAL HWY	2017, 2014, 2010, 2005, 2000, 1999, 1995, 1992, 1990, 1986, 1985, 1980, 1979, 1975, 1973, 1970, 1965, 1962, 1961, 1958, 1957, 1955, 1953, 1951, 1949, 1948, 1926, 1921
1005 S FEDERAL HWY	2020, 2017, 2010, 2005, 2000, 1999, 1995, 1992, 1990, 1986, 1985, 1980, 1979, 1975, 1973, 1970, 1965, 1962, 1961, 1958, 1957, 1955, 1953, 1951, 1949, 1948, 1926, 1921
1005 S FEDERAL HWY	2020, 2017, 2014, 2005, 2000, 1999, 1995, 1992, 1990, 1986, 1985, 1980, 1979, 1975, 1973, 1970, 1965, 1962, 1961, 1958, 1957, 1955, 1953, 1951, 1949, 1948, 1926, 1921
1005 S FEDERAL HWY	2020, 2017, 2014, 2010, 2005, 1999, 1995, 1992, 1990, 1986, 1985, 1980, 1979, 1975, 1973, 1970, 1965, 1962, 1961, 1958, 1957, 1955, 1953, 1951, 1949, 1948, 1926, 1921

DRAFT

FINDINGS

Address Researched	Address Not Identified in Research Source
1005 S FEDERAL HWY	2020, 2017, 2014, 2010, 2005, 2000, 1999, 1992, 1990, 1986, 1985, 1980, 1979, 1975, 1973, 1970, 1965, 1962, 1961, 1958, 1957, 1955, 1953, 1951, 1949, 1948, 1926, 1921
1005 S FEDERAL HWY	2020, 2017, 2014, 2010, 2005, 2000, 1999, 1995, 1990, 1986, 1985, 1980, 1979, 1975, 1973, 1970, 1965, 1962, 1961, 1958, 1957, 1955, 1953, 1951, 1949, 1948, 1926, 1921
1007 FEDERAL HWY	2020, 2017, 2014, 2010, 2005, 2000, 1999, 1995, 1992, 1986, 1985, 1980, 1979, 1975, 1973, 1970, 1965, 1962, 1961, 1958, 1957, 1955, 1953, 1951, 1949, 1948, 1926, 1921
1008 ANDREWS AVE	2020, 2017, 2014, 2010, 2005, 2000, 1995, 1992, 1990, 1986, 1985, 1980, 1979, 1975, 1973, 1970, 1965, 1962, 1961, 1958, 1957, 1955, 1953, 1951, 1949, 1948, 1926, 1921
1008 ANDREWS AVE	2020, 2017, 2014, 2010, 2000, 1999, 1995, 1992, 1990, 1986, 1985, 1980, 1979, 1975, 1973, 1970, 1965, 1962, 1961, 1958, 1957, 1955, 1953, 1951, 1949, 1948, 1926, 1921
1008 ANDREWS AVE	2020, 2017, 2014, 2010, 2005, 2000, 1999, 1995, 1992, 1986, 1985, 1980, 1979, 1975, 1973, 1970, 1965, 1962, 1961, 1958, 1957, 1955, 1953, 1951, 1949, 1948, 1926, 1921
1008 ANDREWS AVE	2020, 2017, 2014, 2010, 2005, 2000, 1999, 1995, 1992, 1990, 1986, 1985, 1980, 1979, 1975, 1973, 1965, 1962, 1961, 1958, 1957, 1955, 1953, 1951, 1949, 1948, 1926, 1921
1008 ANDREWS AVE	2020, 2017, 2014, 2010, 2005, 2000, 1999, 1995, 1992, 1990, 1986, 1985, 1980, 1979, 1973, 1970, 1965, 1962, 1961, 1958, 1957, 1955, 1953, 1951, 1949, 1948, 1926, 1921
1008 ANDREWS AVE	2020, 2017, 2014, 2010, 2005, 2000, 1999, 1995, 1992, 1990, 1986, 1985, 1980, 1979, 1975, 1973, 1970, 1965, 1962, 1961, 1958, 1957, 1955, 1953, 1949, 1948, 1926, 1921
1008 ANDREWS AVE	2020, 2017, 2014, 2010, 2005, 2000, 1999, 1995, 1992, 1990, 1986, 1985, 1980, 1979, 1975, 1973, 1970, 1965, 1962, 1961, 1958, 1957, 1955, 1953, 1951, 1949, 1948, 1926, 1921
1008 ANDREWS AVE	2020, 2017, 2014, 2010, 2005, 2000, 1999, 1995, 1992, 1990, 1986, 1985, 1980, 1979, 1975, 1973, 1970, 1965, 1961, 1958, 1957, 1955, 1953, 1951, 1949, 1948, 1926, 1921
1008 FEDERAL HWY	2020, 2017, 2014, 2010, 2000, 1999, 1995, 1992, 1990, 1986, 1985, 1980, 1979, 1975, 1973, 1970, 1965, 1962, 1961, 1958, 1957, 1955, 1953, 1951, 1949, 1948, 1926, 1921
1008 S ANDREWS AVE	2020, 2017, 2014, 2010, 2005, 1999, 1995, 1992, 1990, 1986, 1985, 1980, 1979, 1975, 1973, 1970, 1965, 1962, 1961, 1958, 1957, 1955, 1953, 1951, 1949, 1948, 1926, 1921
1008 S ANDREWS AVE	2020, 2017, 2014, 2010, 2005, 2000, 1999, 1995, 1990, 1986, 1985, 1980, 1979, 1975, 1973, 1970, 1965, 1962, 1961, 1958, 1957, 1955, 1953, 1951, 1949, 1948, 1926, 1921
1008 S ANDREWS AVE	2020, 2017, 2014, 2010, 2005, 2000, 1999, 1992, 1990, 1986, 1985, 1980, 1979, 1975, 1973, 1970, 1965, 1962, 1961, 1958, 1957, 1955, 1953, 1951, 1949, 1948, 1926, 1921

DRAFT

FINDINGS

Address Researched	Address Not Identified in Research Source
1008 S ANDREWS AVE	2020, 2017, 2014, 2010, 2000, 1999, 1995, 1992, 1990, 1986, 1985, 1980, 1979, 1975, 1973, 1970, 1965, 1962, 1961, 1958, 1957, 1955, 1953, 1951, 1949, 1948, 1926, 1921
1008 S ANDREWS AVE	2020, 2017, 2014, 2005, 2000, 1999, 1995, 1992, 1990, 1986, 1985, 1980, 1979, 1975, 1973, 1970, 1965, 1962, 1961, 1958, 1957, 1955, 1953, 1951, 1949, 1948, 1926, 1921
1008 S ANDREWS AVE	2020, 2017, 2010, 2005, 2000, 1999, 1995, 1992, 1990, 1986, 1985, 1980, 1979, 1975, 1973, 1970, 1965, 1962, 1961, 1958, 1957, 1955, 1953, 1951, 1949, 1948, 1926, 1921
1008 S ANDREWS AVE	2020, 2014, 2010, 2005, 2000, 1999, 1995, 1992, 1990, 1986, 1985, 1980, 1979, 1975, 1973, 1970, 1965, 1962, 1961, 1958, 1957, 1955, 1953, 1951, 1949, 1948, 1926, 1921
1008 S ANDREWS AVE	2017, 2014, 2010, 2005, 2000, 1999, 1995, 1992, 1990, 1986, 1985, 1980, 1979, 1975, 1973, 1970, 1965, 1962, 1961, 1958, 1957, 1955, 1953, 1951, 1949, 1948, 1926, 1921
1008 S FEDERAL HWY	2020, 2017, 2010, 2005, 2000, 1999, 1995, 1992, 1990, 1986, 1985, 1980, 1979, 1975, 1973, 1970, 1965, 1962, 1961, 1958, 1957, 1955, 1953, 1951, 1949, 1948, 1926, 1921
1008 S FEDERAL HWY	2020, 2017, 2014, 2010, 2005, 1999, 1995, 1992, 1990, 1986, 1985, 1980, 1979, 1975, 1973, 1970, 1965, 1962, 1961, 1958, 1957, 1955, 1953, 1951, 1949, 1948, 1926, 1921
101 10TH ST	2020, 2017, 2014, 2010, 2005, 2000, 1995, 1992, 1990, 1986, 1985, 1980, 1979, 1975, 1973, 1970, 1965, 1962, 1961, 1958, 1957, 1955, 1953, 1951, 1949, 1948, 1926, 1921
101 10TH ST	2020, 2017, 2014, 2010, 2000, 1999, 1995, 1992, 1990, 1986, 1985, 1980, 1979, 1975, 1973, 1970, 1965, 1962, 1961, 1958, 1957, 1955, 1953, 1951, 1949, 1948, 1926, 1921
101 10TH ST	2020, 2017, 2014, 2010, 2005, 2000, 1999, 1995, 1992, 1990, 1986, 1985, 1980, 1979, 1975, 1973, 1970, 1965, 1962, 1961, 1958, 1955, 1953, 1951, 1949, 1948, 1926, 1921
101 10TH ST	2020, 2017, 2014, 2010, 2005, 2000, 1999, 1995, 1992, 1990, 1986, 1985, 1980, 1979, 1975, 1973, 1970, 1965, 1962, 1961, 1958, 1957, 1955, 1953, 1951, 1949, 1948, 1926, 1921
101 10TH ST	2020, 2017, 2014, 2010, 2005, 2000, 1999, 1995, 1992, 1990, 1986, 1985, 1980, 1979, 1975, 1973, 1965, 1962, 1961, 1958, 1957, 1955, 1953, 1951, 1949, 1948, 1926, 1921
101 10TH ST	2020, 2017, 2014, 2010, 2005, 2000, 1999, 1995, 1992, 1990, 1986, 1985, 1980, 1979, 1973, 1970, 1965, 1962, 1961, 1958, 1957, 1955, 1953, 1951, 1949, 1948, 1926, 1921
101 10TH ST	2020, 2017, 2014, 2010, 2005, 2000, 1999, 1995, 1992, 1990, 1986, 1985, 1980, 1979, 1975, 1973, 1970, 1962, 1961, 1958, 1957, 1955, 1953, 1951, 1949, 1948, 1926, 1921
101 10TH ST	2020, 2017, 2014, 2010, 2005, 2000, 1999, 1995, 1992, 1990, 1985, 1980, 1979, 1975, 1973, 1970, 1965, 1962, 1961, 1958, 1957, 1955, 1953, 1951, 1949, 1948, 1926, 1921
101 10TH ST	2020, 2017, 2014, 2010, 2005, 2000, 1999, 1995, 1992, 1990, 1986, 1985, 1979, 1975, 1973, 1970, 1965, 1962, 1961, 1958, 1957, 1955, 1953, 1951, 1949, 1948, 1926, 1921

DRAFT

FINDINGS

Address Researched	Address Not Identified in Research Source
101 12TH ST	2020, 2017, 2014, 2010, 2000, 1999, 1995, 1992, 1990, 1986, 1985, 1980, 1979, 1975, 1973, 1970, 1965, 1962, 1961, 1958, 1957, 1955, 1953, 1951, 1949, 1948, 1926, 1921
101 7TH ST	2020, 2017, 2014, 2010, 2005, 2000, 1999, 1995, 1992, 1990, 1985, 1980, 1979, 1975, 1973, 1970, 1965, 1962, 1961, 1958, 1957, 1955, 1953, 1951, 1949, 1948, 1926, 1921
101 7TH ST	2020, 2017, 2014, 2010, 2005, 2000, 1999, 1995, 1992, 1990, 1986, 1985, 1980, 1979, 1975, 1973, 1965, 1962, 1961, 1958, 1957, 1955, 1953, 1951, 1949, 1948, 1926, 1921
101 7TH ST	2020, 2017, 2014, 2010, 2005, 2000, 1999, 1995, 1992, 1990, 1986, 1985, 1980, 1979, 1973, 1970, 1965, 1962, 1961, 1958, 1957, 1955, 1953, 1951, 1949, 1948, 1926, 1921
101 7TH ST	2020, 2017, 2014, 2010, 2005, 2000, 1999, 1995, 1992, 1990, 1986, 1985, 1980, 1979, 1975, 1973, 1970, 1962, 1961, 1958, 1957, 1955, 1953, 1951, 1949, 1948, 1926, 1921
101 7TH ST	2020, 2017, 2014, 2010, 2005, 2000, 1999, 1995, 1992, 1990, 1986, 1985, 1980, 1979, 1975, 1973, 1970, 1965, 1961, 1958, 1957, 1955, 1953, 1951, 1949, 1948, 1926, 1921
101 SE 10TH ST	2020, 2017, 2014, 2010, 2000, 1999, 1995, 1992, 1990, 1986, 1985, 1980, 1979, 1975, 1973, 1970, 1965, 1962, 1961, 1958, 1957, 1955, 1953, 1951, 1949, 1948, 1926, 1921
101 SE 10TH ST	2020, 2017, 2014, 2005, 2000, 1999, 1995, 1992, 1990, 1986, 1985, 1980, 1979, 1975, 1973, 1970, 1965, 1962, 1961, 1958, 1957, 1955, 1953, 1951, 1949, 1948, 1926, 1921
101 SE 10TH ST	2020, 2017, 2010, 2005, 2000, 1999, 1995, 1992, 1990, 1986, 1985, 1980, 1979, 1975, 1973, 1970, 1965, 1962, 1961, 1958, 1957, 1955, 1953, 1951, 1949, 1948, 1926, 1921
101 SE 10TH ST	2020, 2014, 2010, 2005, 2000, 1999, 1995, 1992, 1990, 1986, 1985, 1980, 1979, 1975, 1973, 1970, 1965, 1962, 1961, 1958, 1957, 1955, 1953, 1951, 1949, 1948, 1926, 1921
101 SE 10TH ST	2017, 2014, 2010, 2005, 2000, 1999, 1995, 1992, 1990, 1986, 1985, 1980, 1979, 1975, 1973, 1970, 1965, 1962, 1961, 1958, 1957, 1955, 1953, 1951, 1949, 1948, 1926, 1921
101 SE 10TH ST	2020, 2017, 2014, 2010, 2005, 2000, 1999, 1992, 1990, 1986, 1985, 1980, 1979, 1975, 1973, 1970, 1965, 1962, 1961, 1958, 1957, 1955, 1953, 1951, 1949, 1948, 1926, 1921
101 SE 10TH ST	2020, 2017, 2014, 2010, 2005, 1999, 1995, 1992, 1990, 1986, 1985, 1980, 1979, 1975, 1973, 1970, 1965, 1962, 1961, 1958, 1957, 1955, 1953, 1951, 1949, 1948, 1926, 1921
101 SE 12TH ST	2020, 2017, 2014, 2010, 2005, 1999, 1995, 1992, 1990, 1986, 1985, 1980, 1979, 1975, 1973, 1970, 1965, 1962, 1961, 1958, 1957, 1955, 1953, 1951, 1949, 1948, 1926, 1921
101 SE 7TH ST	2020, 2017, 2014, 2010, 2005, 2000, 1999, 1992, 1990, 1986, 1985, 1980, 1979, 1975, 1973, 1970, 1965, 1962, 1961, 1958, 1957, 1955, 1953, 1951, 1949, 1948, 1926, 1921
101 SE 9TH ST	2020, 2017, 2014, 2010, 2005, 1999, 1995, 1992, 1990, 1986, 1985, 1980, 1979, 1975, 1973, 1970, 1965, 1962, 1961, 1958, 1957, 1955, 1953, 1951, 1949, 1948, 1926, 1921

DRAFT

FINDINGS

Address Researched	Address Not Identified in Research Source
101 SE 9TH ST	2020, 2017, 2014, 2010, 2000, 1999, 1995, 1992, 1990, 1986, 1985, 1980, 1979, 1975, 1973, 1970, 1965, 1962, 1961, 1958, 1957, 1955, 1953, 1951, 1949, 1948, 1926, 1921
1011 FEDERAL HWY	2020, 2017, 2014, 2010, 2000, 1999, 1995, 1992, 1990, 1986, 1985, 1980, 1979, 1975, 1973, 1970, 1965, 1962, 1961, 1958, 1957, 1955, 1953, 1951, 1949, 1948, 1926, 1921
1011 S FEDERAL HWY	2020, 2017, 2014, 2010, 2000, 1999, 1995, 1992, 1990, 1986, 1985, 1980, 1979, 1975, 1973, 1970, 1965, 1962, 1961, 1958, 1957, 1955, 1953, 1951, 1949, 1948, 1926, 1921
1011 S FEDERAL HWY	2020, 2017, 2014, 2005, 2000, 1999, 1995, 1992, 1990, 1986, 1985, 1980, 1979, 1975, 1973, 1970, 1965, 1962, 1961, 1958, 1957, 1955, 1953, 1951, 1949, 1948, 1926, 1921
1012 ANDREWS AVE	2020, 2017, 2014, 2010, 2005, 2000, 1999, 1995, 1992, 1990, 1986, 1985, 1980, 1979, 1975, 1973, 1970, 1965, 1961, 1958, 1957, 1955, 1953, 1951, 1949, 1948, 1926, 1921
1012 ANDREWS AVE	2020, 2017, 2014, 2010, 2005, 2000, 1999, 1995, 1992, 1990, 1986, 1985, 1980, 1979, 1975, 1973, 1970, 1962, 1961, 1958, 1957, 1955, 1953, 1951, 1949, 1948, 1926, 1921
1012 ANDREWS AVE	2020, 2017, 2014, 2010, 2005, 2000, 1999, 1995, 1992, 1990, 1986, 1985, 1980, 1979, 1975, 1973, 1970, 1965, 1962, 1961, 1958, 1957, 1955, 1953, 1951, 1949, 1926, 1921
1012 ANDREWS AVE	2020, 2017, 2014, 2010, 2005, 2000, 1999, 1995, 1992, 1990, 1986, 1985, 1980, 1979, 1975, 1973, 1970, 1965, 1962, 1961, 1958, 1957, 1955, 1953, 1949, 1948, 1926, 1921
1012 ANDREWS AVE	2020, 2017, 2014, 2010, 2005, 2000, 1999, 1995, 1992, 1990, 1986, 1985, 1980, 1979, 1973, 1970, 1965, 1962, 1961, 1958, 1957, 1955, 1953, 1951, 1949, 1948, 1926, 1921
1012 ANDREWS AVE	2020, 2017, 2014, 2010, 2005, 2000, 1999, 1995, 1992, 1990, 1986, 1985, 1980, 1979, 1975, 1973, 1965, 1962, 1961, 1958, 1957, 1955, 1953, 1951, 1949, 1948, 1926, 1921
1015 ANDREWS AVE	2020, 2017, 2014, 2010, 2005, 2000, 1999, 1995, 1992, 1990, 1986, 1985, 1980, 1979, 1975, 1973, 1970, 1965, 1962, 1961, 1958, 1957, 1955, 1953, 1951, 1949, 1948, 1926, 1921
1015 ANDREWS AVE	2020, 2017, 2014, 2010, 2005, 2000, 1999, 1995, 1992, 1990, 1986, 1985, 1980, 1979, 1975, 1973, 1970, 1965, 1962, 1961, 1958, 1957, 1955, 1953, 1951, 1949, 1926, 1921
1015 FEDERAL HWY	2020, 2017, 2014, 2010, 2005, 2000, 1999, 1995, 1992, 1986, 1985, 1980, 1979, 1975, 1973, 1970, 1965, 1962, 1961, 1958, 1957, 1955, 1953, 1951, 1949, 1948, 1926, 1921
1015 S FEDERAL HWY	2020, 2017, 2010, 2005, 2000, 1999, 1995, 1992, 1990, 1986, 1985, 1980, 1979, 1975, 1973, 1970, 1965, 1962, 1961, 1958, 1957, 1955, 1953, 1951, 1949, 1948, 1926, 1921
1015 S FEDERAL HWY	2020, 2017, 2014, 2010, 2005, 1999, 1995, 1992, 1990, 1986, 1985, 1980, 1979, 1975, 1973, 1970, 1965, 1962, 1961, 1958, 1957, 1955, 1953, 1951, 1949, 1948, 1926, 1921
1016 ANDREWS AVE	2020, 2017, 2014, 2010, 2005, 2000, 1999, 1995, 1992, 1990, 1986, 1985, 1980, 1979, 1975, 1973, 1965, 1962, 1961, 1958, 1957, 1955, 1953, 1951, 1949, 1948, 1926, 1921

DRAFT

FINDINGS

Address Researched	Address Not Identified in Research Source
1016 ANDREWS AVE	2020, 2017, 2014, 2010, 2005, 2000, 1999, 1995, 1992, 1990, 1986, 1985, 1980, 1979, 1975, 1973, 1970, 1965, 1962, 1961, 1958, 1957, 1955, 1953, 1949, 1948, 1926, 1921
1016 ANDREWS AVE	2020, 2017, 2014, 2010, 2005, 2000, 1999, 1995, 1992, 1990, 1986, 1985, 1980, 1979, 1975, 1973, 1970, 1962, 1961, 1958, 1957, 1955, 1953, 1951, 1949, 1948, 1926, 1921
1016 ANDREWS AVE	2020, 2017, 2014, 2010, 2005, 2000, 1999, 1995, 1992, 1990, 1986, 1985, 1980, 1979, 1975, 1973, 1970, 1965, 1961, 1958, 1957, 1955, 1953, 1951, 1949, 1948, 1926, 1921
1019 ANDREWS AVE	2020, 2017, 2014, 2010, 2005, 2000, 1999, 1995, 1992, 1990, 1986, 1985, 1980, 1979, 1975, 1973, 1970, 1965, 1962, 1961, 1958, 1957, 1955, 1953, 1949, 1948, 1926, 1921
1019 ANDREWS AVE	2020, 2017, 2014, 2010, 2005, 2000, 1999, 1995, 1992, 1990, 1986, 1985, 1980, 1979, 1975, 1973, 1970, 1965, 1962, 1961, 1958, 1957, 1955, 1953, 1951, 1949, 1926, 1921
1020 ANDREWS AVE	2020, 2017, 2014, 2010, 2005, 2000, 1999, 1995, 1992, 1990, 1986, 1985, 1980, 1979, 1975, 1973, 1970, 1965, 1962, 1961, 1958, 1957, 1955, 1953, 1949, 1948, 1926, 1921
1020 ANDREWS AVE	2020, 2017, 2014, 2010, 2005, 2000, 1999, 1995, 1992, 1990, 1986, 1985, 1980, 1979, 1975, 1973, 1970, 1965, 1961, 1958, 1957, 1955, 1953, 1951, 1949, 1948, 1926, 1921
1020 ANDREWS AVE	2020, 2017, 2014, 2010, 2005, 2000, 1999, 1995, 1992, 1990, 1986, 1985, 1980, 1979, 1975, 1973, 1970, 1962, 1961, 1958, 1957, 1955, 1953, 1951, 1949, 1948, 1926, 1921
1020 ANDREWS AVE	2020, 2017, 2014, 2010, 2005, 2000, 1999, 1995, 1992, 1990, 1986, 1985, 1980, 1979, 1975, 1973, 1965, 1962, 1961, 1958, 1957, 1955, 1953, 1951, 1949, 1948, 1926, 1921
1020 ANDREWS AVE	2020, 2017, 2014, 2010, 2005, 2000, 1999, 1995, 1992, 1990, 1986, 1985, 1980, 1979, 1973, 1970, 1965, 1962, 1961, 1958, 1957, 1955, 1953, 1951, 1949, 1948, 1926, 1921
1020 S ANDREWS AVE	2020, 2017, 2014, 2010, 2005, 2000, 1999, 1992, 1990, 1986, 1985, 1980, 1979, 1975, 1973, 1970, 1965, 1962, 1961, 1958, 1957, 1955, 1953, 1951, 1949, 1948, 1926, 1921
1020 S ANDREWS AVE	2020, 2014, 2010, 2005, 2000, 1999, 1995, 1992, 1990, 1986, 1985, 1980, 1979, 1975, 1973, 1970, 1965, 1962, 1961, 1958, 1957, 1955, 1953, 1951, 1949, 1948, 1926, 1921
1020 S ANDREWS AVE	2017, 2014, 2010, 2005, 2000, 1999, 1995, 1992, 1990, 1986, 1985, 1980, 1979, 1975, 1973, 1970, 1965, 1962, 1961, 1958, 1957, 1955, 1953, 1951, 1949, 1948, 1926, 1921
1022 ANDREWS AVE	2020, 2017, 2014, 2010, 2005, 2000, 1999, 1995, 1992, 1990, 1986, 1985, 1980, 1979, 1975, 1973, 1965, 1962, 1961, 1958, 1957, 1955, 1953, 1951, 1949, 1948, 1926, 1921
1022 ANDREWS AVE	2020, 2017, 2014, 2010, 2005, 2000, 1999, 1995, 1992, 1990, 1986, 1985, 1980, 1979, 1975, 1973, 1970, 1962, 1961, 1958, 1957, 1955, 1953, 1951, 1949, 1948, 1926, 1921
1022 ANDREWS AVE	2020, 2017, 2014, 2010, 2005, 2000, 1999, 1995, 1992, 1990, 1986, 1985, 1980, 1979, 1975, 1973, 1970, 1965, 1961, 1958, 1957, 1955, 1953, 1951, 1949, 1948, 1926, 1921

DRAFT

FINDINGS

Address Researched	Address Not Identified in Research Source
1022 ANDREWS AVE	2020, 2017, 2014, 2010, 2005, 2000, 1999, 1995, 1992, 1990, 1986, 1985, 1980, 1979, 1975, 1973, 1970, 1965, 1962, 1961, 1958, 1957, 1955, 1953, 1949, 1948, 1926, 1921
1024 ANDREWS AVE	2020, 2017, 2014, 2010, 2005, 2000, 1999, 1995, 1992, 1990, 1986, 1985, 1980, 1979, 1975, 1973, 1970, 1965, 1962, 1961, 1958, 1957, 1955, 1953, 1949, 1948, 1926, 1921
1024 ANDREWS AVE	2020, 2017, 2014, 2010, 2005, 2000, 1999, 1995, 1992, 1990, 1986, 1985, 1980, 1979, 1975, 1973, 1970, 1965, 1962, 1961, 1958, 1957, 1955, 1953, 1951, 1949, 1926, 1921
1024 SE 3RD AVE	2020, 2017, 2014, 2010, 2005, 1999, 1995, 1992, 1990, 1986, 1985, 1980, 1979, 1975, 1973, 1970, 1965, 1962, 1961, 1958, 1957, 1955, 1953, 1951, 1949, 1948, 1926, 1921
1025 3RD AVE	2020, 2017, 2014, 2010, 2000, 1999, 1995, 1992, 1990, 1986, 1985, 1980, 1979, 1975, 1973, 1970, 1965, 1962, 1961, 1958, 1957, 1955, 1953, 1951, 1949, 1948, 1926, 1921
1025 ANDREWS AVE	2020, 2017, 2014, 2010, 2005, 2000, 1999, 1995, 1992, 1990, 1986, 1985, 1980, 1979, 1975, 1973, 1970, 1965, 1962, 1961, 1958, 1957, 1955, 1953, 1949, 1948, 1926, 1921
1025 SE 3RD AVE	2020, 2017, 2014, 2010, 2005, 1999, 1995, 1992, 1990, 1986, 1985, 1980, 1979, 1975, 1973, 1970, 1965, 1962, 1961, 1958, 1957, 1955, 1953, 1951, 1949, 1948, 1926, 1921
1025 SE 4TH AVE	2020, 2017, 2014, 2010, 2005, 1999, 1995, 1992, 1990, 1986, 1985, 1980, 1979, 1975, 1973, 1970, 1965, 1962, 1961, 1958, 1957, 1955, 1953, 1951, 1949, 1948, 1926, 1921
1026 S FEDERAL HWY	2020, 2017, 2010, 2005, 2000, 1999, 1995, 1992, 1990, 1986, 1985, 1980, 1979, 1975, 1973, 1970, 1965, 1962, 1961, 1958, 1957, 1955, 1953, 1951, 1949, 1948, 1926, 1921
103 1/2 8TH ST	2020, 2017, 2014, 2010, 2005, 2000, 1999, 1995, 1992, 1990, 1986, 1985, 1980, 1979, 1975, 1973, 1970, 1965, 1962, 1961, 1958, 1955, 1953, 1951, 1949, 1948, 1926, 1921
103 1/2 8TH ST	2020, 2017, 2014, 2010, 2005, 2000, 1999, 1995, 1992, 1990, 1986, 1985, 1980, 1979, 1975, 1973, 1970, 1965, 1961, 1958, 1957, 1955, 1953, 1951, 1949, 1948, 1926, 1921
103 1/2 8TH ST	2020, 2017, 2014, 2010, 2005, 2000, 1999, 1995, 1992, 1990, 1986, 1985, 1980, 1979, 1975, 1973, 1965, 1962, 1961, 1958, 1957, 1955, 1953, 1951, 1949, 1948, 1926, 1921
103 1/2 8TH ST	2020, 2017, 2014, 2010, 2005, 2000, 1999, 1995, 1992, 1990, 1985, 1980, 1979, 1975, 1973, 1970, 1965, 1962, 1961, 1958, 1957, 1955, 1953, 1951, 1949, 1948, 1926, 1921
103 7TH ST	2020, 2017, 2014, 2010, 2005, 2000, 1999, 1995, 1992, 1990, 1985, 1980, 1979, 1975, 1973, 1970, 1965, 1962, 1961, 1958, 1957, 1955, 1953, 1951, 1949, 1948, 1926, 1921
103 7TH ST	2020, 2017, 2014, 2010, 2005, 2000, 1999, 1995, 1992, 1990, 1986, 1985, 1980, 1979, 1975, 1973, 1965, 1962, 1961, 1958, 1957, 1955, 1953, 1951, 1949, 1948, 1926, 1921
103 7TH ST	2020, 2017, 2014, 2010, 2005, 2000, 1999, 1995, 1992, 1990, 1986, 1985, 1980, 1979, 1973, 1970, 1965, 1962, 1961, 1958, 1957, 1955, 1953, 1951, 1949, 1948, 1926, 1921

DRAFT

FINDINGS

Address Researched	Address Not Identified in Research Source
103 7TH ST	2020, 2017, 2014, 2010, 2005, 2000, 1999, 1995, 1992, 1990, 1986, 1985, 1980, 1979, 1975, 1973, 1970, 1965, 1961, 1958, 1957, 1955, 1953, 1951, 1949, 1948, 1926, 1921
103 7TH ST	2020, 2017, 2014, 2010, 2005, 2000, 1999, 1995, 1992, 1990, 1986, 1985, 1980, 1979, 1975, 1973, 1970, 1962, 1961, 1958, 1957, 1955, 1953, 1951, 1949, 1948, 1926, 1921
103 8TH ST	2020, 2017, 2014, 2010, 2005, 2000, 1999, 1995, 1992, 1990, 1986, 1985, 1980, 1979, 1975, 1973, 1970, 1962, 1961, 1958, 1957, 1955, 1953, 1951, 1949, 1948, 1926, 1921
103 8TH ST	2020, 2017, 2014, 2010, 2005, 2000, 1999, 1995, 1992, 1990, 1986, 1985, 1980, 1979, 1975, 1973, 1970, 1965, 1961, 1958, 1957, 1955, 1953, 1951, 1949, 1948, 1926, 1921
103 8TH ST	2020, 2017, 2014, 2010, 2005, 2000, 1999, 1995, 1992, 1990, 1986, 1985, 1980, 1979, 1975, 1973, 1970, 1965, 1962, 1961, 1958, 1955, 1953, 1951, 1949, 1948, 1926, 1921
103 8TH ST	2020, 2017, 2014, 2010, 2005, 2000, 1999, 1995, 1992, 1990, 1986, 1985, 1980, 1979, 1973, 1970, 1965, 1962, 1961, 1958, 1957, 1955, 1953, 1951, 1949, 1948, 1926, 1921
103 8TH ST	2020, 2017, 2014, 2010, 2005, 2000, 1999, 1995, 1992, 1990, 1986, 1985, 1980, 1979, 1975, 1973, 1965, 1962, 1961, 1958, 1957, 1955, 1953, 1951, 1949, 1948, 1926, 1921
103 8TH ST	2020, 2017, 2014, 2010, 2005, 2000, 1999, 1995, 1992, 1986, 1985, 1980, 1979, 1975, 1973, 1970, 1965, 1962, 1961, 1958, 1957, 1955, 1953, 1951, 1949, 1948, 1926, 1921
103 8TH ST	2020, 2017, 2014, 2010, 2005, 2000, 1999, 1995, 1992, 1990, 1986, 1985, 1979, 1975, 1973, 1970, 1965, 1962, 1961, 1958, 1957, 1955, 1953, 1951, 1949, 1948, 1926, 1921
103 8TH ST	2020, 2017, 2014, 2010, 2005, 2000, 1999, 1995, 1992, 1990, 1985, 1980, 1979, 1975, 1973, 1970, 1965, 1962, 1961, 1958, 1957, 1955, 1953, 1951, 1949, 1948, 1926, 1921
103 SE 8TH ST	2020, 2017, 2014, 2010, 2005, 2000, 1999, 1992, 1990, 1986, 1985, 1980, 1979, 1975, 1973, 1970, 1965, 1962, 1961, 1958, 1957, 1955, 1953, 1951, 1949, 1948, 1926, 1921
1030 FEDERAL HWY	2020, 2017, 2014, 2010, 2005, 2000, 1999, 1995, 1992, 1986, 1985, 1980, 1979, 1975, 1973, 1970, 1965, 1962, 1961, 1958, 1957, 1955, 1953, 1951, 1949, 1948, 1926, 1921
104 7TH ST	2020, 2017, 2014, 2010, 2005, 2000, 1995, 1992, 1990, 1986, 1985, 1980, 1979, 1975, 1973, 1970, 1965, 1962, 1961, 1958, 1957, 1955, 1953, 1951, 1949, 1948, 1926, 1921
104 7TH ST	2020, 2017, 2014, 2010, 2000, 1999, 1995, 1992, 1990, 1986, 1985, 1980, 1979, 1975, 1973, 1970, 1965, 1962, 1961, 1958, 1957, 1955, 1953, 1951, 1949, 1948, 1926, 1921
104 7TH ST	2020, 2017, 2014, 2010, 2005, 2000, 1999, 1995, 1992, 1990, 1985, 1980, 1979, 1975, 1973, 1970, 1965, 1962, 1961, 1958, 1957, 1955, 1953, 1951, 1949, 1948, 1926, 1921
104 7TH ST	2020, 2017, 2014, 2010, 2005, 2000, 1999, 1995, 1992, 1990, 1986, 1985, 1980, 1979, 1975, 1973, 1965, 1962, 1961, 1958, 1957, 1955, 1953, 1951, 1949, 1948, 1926, 1921

DRAFT

FINDINGS

Address Researched	Address Not Identified in Research Source
104 7TH ST	2020, 2017, 2014, 2010, 2005, 2000, 1999, 1995, 1992, 1990, 1986, 1985, 1980, 1979, 1973, 1970, 1965, 1962, 1961, 1958, 1957, 1955, 1953, 1951, 1949, 1948, 1926, 1921
104 7TH ST	2020, 2017, 2014, 2010, 2005, 2000, 1999, 1995, 1992, 1990, 1986, 1985, 1980, 1979, 1975, 1973, 1970, 1965, 1962, 1961, 1958, 1955, 1953, 1951, 1949, 1948, 1926, 1921
104 7TH ST	2020, 2017, 2014, 2010, 2005, 2000, 1999, 1995, 1992, 1990, 1986, 1985, 1980, 1979, 1975, 1973, 1970, 1965, 1961, 1958, 1957, 1955, 1953, 1951, 1949, 1948, 1926, 1921
104 7TH ST	2020, 2017, 2014, 2010, 2005, 2000, 1999, 1995, 1992, 1990, 1986, 1985, 1980, 1979, 1975, 1973, 1970, 1962, 1961, 1958, 1957, 1955, 1953, 1951, 1949, 1948, 1926, 1921
104 SE 7TH ST	2020, 2017, 2014, 2010, 2000, 1999, 1995, 1992, 1990, 1986, 1985, 1980, 1979, 1975, 1973, 1970, 1965, 1962, 1961, 1958, 1957, 1955, 1953, 1951, 1949, 1948, 1926, 1921
104 SE 7TH ST	2020, 2017, 2014, 2005, 2000, 1999, 1995, 1992, 1990, 1986, 1985, 1980, 1979, 1975, 1973, 1970, 1965, 1962, 1961, 1958, 1957, 1955, 1953, 1951, 1949, 1948, 1926, 1921
104 SE 7TH ST	2020, 2017, 2010, 2005, 2000, 1999, 1995, 1992, 1990, 1986, 1985, 1980, 1979, 1975, 1973, 1970, 1965, 1962, 1961, 1958, 1957, 1955, 1953, 1951, 1949, 1948, 1926, 1921
104 SE 7TH ST	2020, 2017, 2014, 2010, 2005, 1999, 1995, 1992, 1990, 1986, 1985, 1980, 1979, 1975, 1973, 1970, 1965, 1962, 1961, 1958, 1957, 1955, 1953, 1951, 1949, 1948, 1926, 1921
104 SE 7TH ST	2020, 2017, 2014, 2010, 2005, 2000, 1999, 1992, 1990, 1986, 1985, 1980, 1979, 1975, 1973, 1970, 1965, 1962, 1961, 1958, 1957, 1955, 1953, 1951, 1949, 1948, 1926, 1921
1041 FEDERAL HWY	2020, 2017, 2014, 2010, 2000, 1999, 1995, 1992, 1990, 1986, 1985, 1980, 1979, 1975, 1973, 1970, 1965, 1962, 1961, 1958, 1957, 1955, 1953, 1951, 1949, 1948, 1926, 1921
105 1/2 8TH ST	2020, 2017, 2014, 2010, 2005, 2000, 1999, 1995, 1992, 1990, 1986, 1985, 1980, 1979, 1975, 1973, 1970, 1965, 1961, 1958, 1957, 1955, 1953, 1951, 1949, 1948, 1926, 1921
105 1/2 8TH ST	2020, 2017, 2014, 2010, 2005, 2000, 1999, 1995, 1992, 1990, 1986, 1985, 1980, 1979, 1975, 1973, 1970, 1965, 1962, 1961, 1958, 1955, 1953, 1951, 1949, 1948, 1926, 1921
105 1/2 8TH ST	2020, 2017, 2014, 2010, 2005, 2000, 1999, 1995, 1992, 1990, 1986, 1985, 1980, 1979, 1975, 1973, 1965, 1962, 1961, 1958, 1957, 1955, 1953, 1951, 1949, 1948, 1926, 1921
105 7TH ST	2020, 2017, 2014, 2010, 2005, 2000, 1999, 1995, 1992, 1990, 1986, 1985, 1980, 1979, 1975, 1973, 1965, 1962, 1961, 1958, 1957, 1955, 1953, 1951, 1949, 1948, 1926, 1921
105 7TH ST	2020, 2017, 2014, 2010, 2005, 2000, 1999, 1995, 1992, 1990, 1986, 1985, 1980, 1979, 1973, 1970, 1965, 1962, 1961, 1958, 1957, 1955, 1953, 1951, 1949, 1948, 1926, 1921
105 7TH ST	2020, 2017, 2014, 2010, 2005, 2000, 1999, 1995, 1992, 1990, 1985, 1980, 1979, 1975, 1973, 1970, 1965, 1962, 1961, 1958, 1957, 1955, 1953, 1951, 1949, 1948, 1926, 1921

DRAFT

FINDINGS

Address Researched	Address Not Identified in Research Source
105 7TH ST	2020, 2017, 2014, 2010, 2005, 2000, 1999, 1995, 1992, 1990, 1986, 1985, 1980, 1979, 1975, 1973, 1970, 1965, 1961, 1958, 1957, 1955, 1953, 1951, 1949, 1948, 1926, 1921
105 7TH ST	2020, 2017, 2014, 2010, 2005, 2000, 1999, 1995, 1992, 1990, 1986, 1985, 1980, 1979, 1975, 1973, 1970, 1962, 1961, 1958, 1957, 1955, 1953, 1951, 1949, 1948, 1926, 1921
105 8TH ST	2020, 2017, 2014, 2010, 2000, 1999, 1995, 1992, 1990, 1986, 1985, 1980, 1979, 1975, 1973, 1970, 1965, 1962, 1961, 1958, 1957, 1955, 1953, 1951, 1949, 1948, 1926, 1921
105 8TH ST	2020, 2017, 2014, 2010, 2005, 2000, 1999, 1995, 1992, 1990, 1986, 1985, 1980, 1979, 1975, 1973, 1970, 1962, 1961, 1958, 1957, 1955, 1953, 1951, 1949, 1948, 1926, 1921
105 8TH ST	2020, 2017, 2014, 2010, 2005, 2000, 1999, 1995, 1992, 1990, 1986, 1985, 1980, 1979, 1975, 1973, 1970, 1965, 1961, 1958, 1957, 1955, 1953, 1951, 1949, 1948, 1926, 1921
105 8TH ST	2020, 2017, 2014, 2010, 2005, 2000, 1999, 1995, 1992, 1990, 1986, 1985, 1980, 1979, 1975, 1973, 1970, 1965, 1962, 1961, 1958, 1955, 1953, 1951, 1949, 1948, 1926, 1921
105 8TH ST	2020, 2017, 2014, 2010, 2005, 2000, 1999, 1995, 1992, 1986, 1985, 1980, 1979, 1975, 1973, 1970, 1965, 1962, 1961, 1958, 1957, 1955, 1953, 1951, 1949, 1948, 1926, 1921
105 8TH ST	2020, 2017, 2014, 2010, 2005, 2000, 1999, 1995, 1992, 1990, 1986, 1985, 1979, 1975, 1973, 1970, 1965, 1962, 1961, 1958, 1957, 1955, 1953, 1951, 1949, 1948, 1926, 1921
105 8TH ST	2020, 2017, 2014, 2010, 2005, 2000, 1999, 1995, 1992, 1990, 1985, 1980, 1979, 1975, 1973, 1970, 1965, 1962, 1961, 1958, 1957, 1955, 1953, 1951, 1949, 1948, 1926, 1921
105 8TH ST	2020, 2017, 2014, 2010, 2005, 2000, 1999, 1995, 1992, 1990, 1986, 1985, 1980, 1979, 1973, 1970, 1965, 1962, 1961, 1958, 1957, 1955, 1953, 1951, 1949, 1948, 1926, 1921
105 8TH ST	2020, 2017, 2014, 2010, 2005, 2000, 1999, 1995, 1992, 1990, 1986, 1985, 1980, 1979, 1975, 1973, 1965, 1962, 1961, 1958, 1957, 1955, 1953, 1951, 1949, 1948, 1926, 1921
105 SE 8TH ST	2020, 2017, 2014, 2010, 2005, 2000, 1999, 1992, 1990, 1986, 1985, 1980, 1979, 1975, 1973, 1970, 1965, 1962, 1961, 1958, 1957, 1955, 1953, 1951, 1949, 1948, 1926, 1921
1051 3RD AVE	2020, 2017, 2014, 2010, 2005, 2000, 1995, 1992, 1990, 1986, 1985, 1980, 1979, 1975, 1973, 1970, 1965, 1962, 1961, 1958, 1957, 1955, 1953, 1951, 1949, 1948, 1926, 1921
1051 3RD AVE	2020, 2017, 2014, 2010, 2000, 1999, 1995, 1992, 1990, 1986, 1985, 1980, 1979, 1975, 1973, 1970, 1965, 1962, 1961, 1958, 1957, 1955, 1953, 1951, 1949, 1948, 1926, 1921
1051 3RD AVE	2020, 2017, 2014, 2010, 2005, 2000, 1999, 1995, 1992, 1986, 1985, 1980, 1979, 1975, 1973, 1970, 1965, 1962, 1961, 1958, 1957, 1955, 1953, 1951, 1949, 1948, 1926, 1921
1136 3RD AVE	2020, 2017, 2014, 2010, 2005, 2000, 1999, 1995, 1992, 1990, 1986, 1985, 1980, 1979, 1975, 1973, 1970, 1965, 1962, 1961, 1958, 1955, 1953, 1951, 1949, 1948, 1926, 1921

DRAFT

FINDINGS

Address Researched	Address Not Identified in Research Source
1136 3RD AVE	2020, 2017, 2014, 2010, 2005, 2000, 1999, 1995, 1992, 1990, 1986, 1985, 1980, 1979, 1975, 1973, 1970, 1962, 1961, 1958, 1957, 1955, 1953, 1951, 1949, 1948, 1926, 1921
1136 3RD AVE	2020, 2017, 2014, 2010, 2005, 2000, 1999, 1995, 1992, 1990, 1986, 1985, 1980, 1979, 1975, 1973, 1970, 1965, 1961, 1958, 1957, 1955, 1953, 1951, 1949, 1948, 1926, 1921
1136 3RD AVE	2020, 2017, 2014, 2010, 2005, 2000, 1999, 1995, 1992, 1990, 1985, 1980, 1979, 1975, 1973, 1970, 1965, 1962, 1961, 1958, 1957, 1955, 1953, 1951, 1949, 1948, 1926, 1921
1136 3RD AVE	2020, 2017, 2014, 2010, 2005, 2000, 1999, 1995, 1992, 1986, 1985, 1980, 1979, 1975, 1973, 1970, 1965, 1962, 1961, 1958, 1957, 1955, 1953, 1951, 1949, 1948, 1926, 1921
1136 3RD AVE	2020, 2017, 2014, 2010, 2005, 2000, 1999, 1995, 1992, 1990, 1986, 1985, 1979, 1975, 1973, 1970, 1965, 1962, 1961, 1958, 1957, 1955, 1953, 1951, 1949, 1948, 1926, 1921
1136 3RD AVE	2020, 2017, 2014, 2010, 2005, 2000, 1999, 1995, 1992, 1990, 1986, 1985, 1980, 1979, 1975, 1973, 1965, 1962, 1961, 1958, 1957, 1955, 1953, 1951, 1949, 1948, 1926, 1921
1136 ANDREWS AVE	2020, 2017, 2014, 2010, 2005, 2000, 1999, 1995, 1992, 1990, 1986, 1985, 1980, 1979, 1975, 1973, 1970, 1962, 1961, 1958, 1957, 1955, 1953, 1951, 1949, 1948, 1926, 1921
1136 ANDREWS AVE	2020, 2017, 2014, 2010, 2005, 2000, 1999, 1995, 1992, 1990, 1986, 1985, 1980, 1979, 1975, 1973, 1970, 1965, 1961, 1958, 1957, 1955, 1953, 1951, 1949, 1948, 1926, 1921
1136 ANDREWS AVE	2020, 2017, 2014, 2010, 2005, 2000, 1999, 1995, 1992, 1990, 1986, 1985, 1980, 1979, 1975, 1973, 1970, 1965, 1962, 1961, 1958, 1957, 1955, 1953, 1951, 1949, 1926, 1921
1136 ANDREWS AVE	2020, 2017, 2014, 2010, 2005, 2000, 1999, 1995, 1992, 1990, 1986, 1985, 1980, 1979, 1975, 1973, 1970, 1965, 1962, 1961, 1958, 1957, 1955, 1953, 1949, 1948, 1926, 1921
1136 S ANDREWS AVE	2020, 2017, 2010, 2005, 2000, 1999, 1995, 1992, 1990, 1986, 1985, 1980, 1979, 1975, 1973, 1970, 1965, 1962, 1961, 1958, 1957, 1955, 1953, 1951, 1949, 1948, 1926, 1921
1136 SE 3RD AVE	2020, 2017, 2014, 2005, 2000, 1999, 1995, 1992, 1990, 1986, 1985, 1980, 1979, 1975, 1973, 1970, 1965, 1962, 1961, 1958, 1957, 1955, 1953, 1951, 1949, 1948, 1926, 1921
1136 SE 3RD AVE	2020, 2017, 2014, 2010, 2000, 1999, 1995, 1992, 1990, 1986, 1985, 1980, 1979, 1975, 1973, 1970, 1965, 1962, 1961, 1958, 1957, 1955, 1953, 1951, 1949, 1948, 1926, 1921
1136 SE 3RD AVE	2020, 2017, 2010, 2005, 2000, 1999, 1995, 1992, 1990, 1986, 1985, 1980, 1979, 1975, 1973, 1970, 1965, 1962, 1961, 1958, 1957, 1955, 1953, 1951, 1949, 1948, 1926, 1921
1136 SE 3RD AVE	2020, 2014, 2010, 2005, 2000, 1999, 1995, 1992, 1990, 1986, 1985, 1980, 1979, 1975, 1973, 1970, 1965, 1962, 1961, 1958, 1957, 1955, 1953, 1951, 1949, 1948, 1926, 1921
1136 SE 3RD AVE	2017, 2014, 2010, 2005, 2000, 1999, 1995, 1992, 1990, 1986, 1985, 1980, 1979, 1975, 1973, 1970, 1965, 1962, 1961, 1958, 1957, 1955, 1953, 1951, 1949, 1948, 1926, 1921

DRAFT

FINDINGS

Address Researched	Address Not Identified in Research Source
1136 SE 3RD AVE	2020, 2017, 2014, 2010, 2005, 1999, 1995, 1992, 1990, 1986, 1985, 1980, 1979, 1975, 1973, 1970, 1965, 1962, 1961, 1958, 1957, 1955, 1953, 1951, 1949, 1948, 1926, 1921
1136 SE 3RD AVE	2020, 2017, 2014, 2010, 2005, 2000, 1999, 1995, 1990, 1986, 1985, 1980, 1979, 1975, 1973, 1970, 1965, 1962, 1961, 1958, 1957, 1955, 1953, 1951, 1949, 1948, 1926, 1921
1137 4TH AVE	2020, 2017, 2014, 2010, 2005, 2000, 1995, 1992, 1990, 1986, 1985, 1980, 1979, 1975, 1973, 1970, 1965, 1962, 1961, 1958, 1957, 1955, 1953, 1951, 1949, 1948, 1926, 1921
1137 4TH AVE	2020, 2017, 2014, 2010, 2000, 1999, 1995, 1992, 1990, 1986, 1985, 1980, 1979, 1975, 1973, 1970, 1965, 1962, 1961, 1958, 1957, 1955, 1953, 1951, 1949, 1948, 1926, 1921
1137 4TH AVE	2020, 2017, 2014, 2010, 2005, 2000, 1999, 1995, 1992, 1990, 1986, 1985, 1980, 1979, 1975, 1973, 1970, 1965, 1962, 1961, 1958, 1957, 1955, 1953, 1951, 1949, 1948, 1926, 1921
1137 4TH AVE	2020, 2017, 2014, 2010, 2005, 2000, 1999, 1995, 1992, 1990, 1986, 1985, 1980, 1979, 1975, 1973, 1970, 1965, 1962, 1961, 1958, 1957, 1955, 1953, 1951, 1949, 1948, 1926, 1921
1137 4TH AVE	2020, 2017, 2014, 2010, 2005, 2000, 1999, 1995, 1992, 1990, 1986, 1985, 1980, 1979, 1975, 1973, 1970, 1965, 1962, 1961, 1958, 1955, 1953, 1951, 1949, 1948, 1926, 1921
1137 4TH AVE	2020, 2017, 2014, 2010, 2005, 2000, 1999, 1995, 1992, 1990, 1986, 1985, 1980, 1979, 1975, 1973, 1970, 1962, 1961, 1958, 1957, 1955, 1953, 1951, 1949, 1948, 1926, 1921
1137 4TH AVE	2020, 2017, 2014, 2010, 2005, 2000, 1999, 1995, 1992, 1990, 1986, 1985, 1980, 1979, 1975, 1973, 1965, 1962, 1961, 1958, 1957, 1955, 1953, 1951, 1949, 1948, 1926, 1921
1137 4TH AVE	2020, 2017, 2014, 2010, 2005, 2000, 1999, 1995, 1992, 1990, 1986, 1985, 1980, 1979, 1973, 1970, 1965, 1962, 1961, 1958, 1957, 1955, 1953, 1951, 1949, 1948, 1926, 1921
1137 4TH AVE	2020, 2017, 2014, 2010, 2005, 2000, 1999, 1995, 1992, 1990, 1986, 1985, 1979, 1975, 1973, 1970, 1965, 1962, 1961, 1958, 1957, 1955, 1953, 1951, 1949, 1948, 1926, 1921
1137 4TH AVE	2020, 2017, 2014, 2010, 2005, 2000, 1999, 1995, 1992, 1986, 1985, 1980, 1979, 1975, 1973, 1970, 1965, 1962, 1961, 1958, 1957, 1955, 1953, 1951, 1949, 1948, 1926, 1921
1137 4TH AVE	2020, 2017, 2014, 2010, 2005, 2000, 1999, 1995, 1992, 1990, 1985, 1980, 1979, 1975, 1973, 1970, 1965, 1962, 1961, 1958, 1957, 1955, 1953, 1951, 1949, 1948, 1926, 1921
1137 6TH TER	2020, 2017, 2014, 2010, 2000, 1999, 1995, 1992, 1990, 1986, 1985, 1980, 1979, 1975, 1973, 1970, 1965, 1962, 1961, 1958, 1957, 1955, 1953, 1951, 1949, 1948, 1926, 1921
1137 6TH TER	2020, 2017, 2014, 2010, 2005, 2000, 1999, 1995, 1992, 1990, 1985, 1980, 1979, 1975, 1973, 1970, 1965, 1962, 1961, 1958, 1957, 1955, 1953, 1951, 1949, 1948, 1926, 1921
1137 6TH TER	2020, 2017, 2014, 2010, 2005, 2000, 1999, 1995, 1992, 1986, 1985, 1980, 1979, 1975, 1973, 1970, 1965, 1962, 1961, 1958, 1957, 1955, 1953, 1951, 1949, 1948, 1926, 1921

DRAFT

FINDINGS

Address Researched	Address Not Identified in Research Source
1137 6TH TER	2020, 2017, 2014, 2010, 2005, 2000, 1999, 1995, 1992, 1990, 1986, 1985, 1979, 1975, 1973, 1970, 1965, 1962, 1961, 1958, 1957, 1955, 1953, 1951, 1949, 1948, 1926, 1921
1137 6TH TER	2020, 2017, 2014, 2010, 2005, 2000, 1999, 1995, 1992, 1990, 1986, 1985, 1980, 1979, 1973, 1970, 1965, 1962, 1961, 1958, 1957, 1955, 1953, 1951, 1949, 1948, 1926, 1921
1137 6TH TER	2020, 2017, 2014, 2010, 2005, 2000, 1999, 1995, 1992, 1990, 1986, 1985, 1980, 1979, 1975, 1973, 1965, 1962, 1961, 1958, 1957, 1955, 1953, 1951, 1949, 1948, 1926, 1921
1137 6TH TER	2020, 2017, 2014, 2010, 2005, 2000, 1999, 1995, 1992, 1990, 1986, 1985, 1980, 1979, 1975, 1973, 1970, 1962, 1961, 1958, 1957, 1955, 1953, 1951, 1949, 1948, 1926, 1921
1137 6TH TER	2020, 2017, 2014, 2010, 2005, 2000, 1999, 1995, 1992, 1990, 1986, 1985, 1980, 1979, 1975, 1973, 1970, 1965, 1961, 1958, 1957, 1955, 1953, 1951, 1949, 1948, 1926, 1921
1137 FEDERAL HWY	2020, 2017, 2014, 2010, 2005, 2000, 1995, 1992, 1990, 1986, 1985, 1980, 1979, 1975, 1973, 1970, 1965, 1962, 1961, 1958, 1957, 1955, 1953, 1951, 1949, 1948, 1926, 1921
1137 FEDERAL HWY	2020, 2017, 2014, 2010, 2000, 1999, 1995, 1992, 1990, 1986, 1985, 1980, 1979, 1975, 1973, 1970, 1965, 1962, 1961, 1958, 1957, 1955, 1953, 1951, 1949, 1948, 1926, 1921
1137 FEDERAL HWY	2020, 2017, 2014, 2010, 2005, 2000, 1999, 1995, 1992, 1986, 1985, 1980, 1979, 1975, 1973, 1970, 1965, 1962, 1961, 1958, 1957, 1955, 1953, 1951, 1949, 1948, 1926, 1921
1137 S FEDERAL HWY	2020, 2017, 2014, 2010, 2000, 1999, 1995, 1992, 1990, 1986, 1985, 1980, 1979, 1975, 1973, 1970, 1965, 1962, 1961, 1958, 1957, 1955, 1953, 1951, 1949, 1948, 1926, 1921
1137 S FEDERAL HWY	2020, 2017, 2014, 2010, 2005, 1999, 1995, 1992, 1990, 1986, 1985, 1980, 1979, 1975, 1973, 1970, 1965, 1962, 1961, 1958, 1957, 1955, 1953, 1951, 1949, 1948, 1926, 1921
1137 S FEDERAL HWY	2020, 2017, 2014, 2010, 2005, 2000, 1999, 1992, 1990, 1986, 1985, 1980, 1979, 1975, 1973, 1970, 1965, 1962, 1961, 1958, 1957, 1955, 1953, 1951, 1949, 1948, 1926, 1921
1137 S FEDERAL HWY	2020, 2017, 2014, 2010, 2005, 2000, 1999, 1995, 1990, 1986, 1985, 1980, 1979, 1975, 1973, 1970, 1965, 1962, 1961, 1958, 1957, 1955, 1953, 1951, 1949, 1948, 1926, 1921
1137 S FEDERAL HWY	2020, 2017, 2014, 2005, 2000, 1999, 1995, 1992, 1990, 1986, 1985, 1980, 1979, 1975, 1973, 1970, 1965, 1962, 1961, 1958, 1957, 1955, 1953, 1951, 1949, 1948, 1926, 1921
1137 S FEDERAL HWY	2017, 2014, 2010, 2005, 2000, 1999, 1995, 1992, 1990, 1986, 1985, 1980, 1979, 1975, 1973, 1970, 1965, 1962, 1961, 1958, 1957, 1955, 1953, 1951, 1949, 1948, 1926, 1921
1137 S FEDERAL HWY	2020, 2014, 2010, 2005, 2000, 1999, 1995, 1992, 1990, 1986, 1985, 1980, 1979, 1975, 1973, 1970, 1965, 1962, 1961, 1958, 1957, 1955, 1953, 1951, 1949, 1948, 1926, 1921
1137 S FEDERAL HWY	2020, 2017, 2010, 2005, 2000, 1999, 1995, 1992, 1990, 1986, 1985, 1980, 1979, 1975, 1973, 1970, 1965, 1962, 1961, 1958, 1957, 1955, 1953, 1951, 1949, 1948, 1926, 1921

DRAFT

FINDINGS

Address Researched	Address Not Identified in Research Source
1137 SE 4TH AVE	2017, 2014, 2010, 2005, 2000, 1999, 1995, 1992, 1990, 1986, 1985, 1980, 1979, 1975, 1973, 1970, 1965, 1962, 1961, 1958, 1957, 1955, 1953, 1951, 1949, 1948, 1926, 1921
1137 SE 4TH AVE	2020, 2017, 2014, 2010, 2005, 2000, 1999, 1995, 1990, 1986, 1985, 1980, 1979, 1975, 1973, 1970, 1965, 1962, 1961, 1958, 1957, 1955, 1953, 1951, 1949, 1948, 1926, 1921
1137 SE 4TH AVE	2020, 2017, 2014, 2010, 2005, 2000, 1999, 1992, 1990, 1986, 1985, 1980, 1979, 1975, 1973, 1970, 1965, 1962, 1961, 1958, 1957, 1955, 1953, 1951, 1949, 1948, 1926, 1921
1137 SE 4TH AVE	2020, 2017, 2014, 2010, 2005, 1999, 1995, 1992, 1990, 1986, 1985, 1980, 1979, 1975, 1973, 1970, 1965, 1962, 1961, 1958, 1957, 1955, 1953, 1951, 1949, 1948, 1926, 1921
1137 SE 6TH TER	2020, 2017, 2014, 2010, 2005, 1999, 1995, 1992, 1990, 1986, 1985, 1980, 1979, 1975, 1973, 1970, 1965, 1962, 1961, 1958, 1957, 1955, 1953, 1951, 1949, 1948, 1926, 1921
1137 SE 6TH TER	2020, 2017, 2014, 2010, 2005, 2000, 1999, 1992, 1990, 1986, 1985, 1980, 1979, 1975, 1973, 1970, 1965, 1962, 1961, 1958, 1957, 1955, 1953, 1951, 1949, 1948, 1926, 1921
1137 SE 6TH TER	2020, 2017, 2014, 2010, 2005, 2000, 1999, 1995, 1990, 1986, 1985, 1980, 1979, 1975, 1973, 1970, 1965, 1962, 1961, 1958, 1957, 1955, 1953, 1951, 1949, 1948, 1926, 1921
1137 SE 6TH TER	2017, 2014, 2010, 2005, 2000, 1999, 1995, 1992, 1990, 1986, 1985, 1980, 1979, 1975, 1973, 1970, 1965, 1962, 1961, 1958, 1957, 1955, 1953, 1951, 1949, 1948, 1926, 1921
1137 SE 6TH TER	2020, 2017, 2010, 2005, 2000, 1999, 1995, 1992, 1990, 1986, 1985, 1980, 1979, 1975, 1973, 1970, 1965, 1962, 1961, 1958, 1957, 1955, 1953, 1951, 1949, 1948, 1926, 1921
1137 SE 6TH TER	2020, 2014, 2010, 2005, 2000, 1999, 1995, 1992, 1990, 1986, 1985, 1980, 1979, 1975, 1973, 1970, 1965, 1962, 1961, 1958, 1957, 1955, 1953, 1951, 1949, 1948, 1926, 1921
1137 SE 6TH TER	2020, 2017, 2014, 2005, 2000, 1999, 1995, 1992, 1990, 1986, 1985, 1980, 1979, 1975, 1973, 1970, 1965, 1962, 1961, 1958, 1957, 1955, 1953, 1951, 1949, 1948, 1926, 1921
1137 SE 6TH TER	2020, 2017, 2014, 2010, 2000, 1999, 1995, 1992, 1990, 1986, 1985, 1980, 1979, 1975, 1973, 1970, 1965, 1962, 1961, 1958, 1957, 1955, 1953, 1951, 1949, 1948, 1926, 1921
1139 ANDREWS AVE	2020, 2017, 2014, 2010, 2005, 2000, 1999, 1995, 1992, 1990, 1986, 1985, 1980, 1979, 1975, 1973, 1965, 1962, 1961, 1958, 1957, 1955, 1953, 1951, 1949, 1948, 1926, 1921
1139 ANDREWS AVE	2020, 2017, 2014, 2010, 2005, 2000, 1999, 1995, 1992, 1990, 1986, 1985, 1980, 1979, 1975, 1973, 1970, 1965, 1961, 1958, 1957, 1955, 1953, 1951, 1949, 1948, 1926, 1921
1139 ANDREWS AVE	2020, 2017, 2014, 2010, 2005, 2000, 1999, 1995, 1992, 1990, 1986, 1985, 1980, 1979, 1975, 1973, 1970, 1962, 1961, 1958, 1957, 1955, 1953, 1951, 1949, 1948, 1926, 1921
1139 ANDREWS AVE	2020, 2017, 2014, 2010, 2005, 2000, 1999, 1995, 1992, 1990, 1986, 1985, 1980, 1979, 1975, 1973, 1970, 1965, 1962, 1961, 1958, 1957, 1955, 1953, 1949, 1948, 1926, 1921

DRAFT

FINDINGS

Address Researched	Address Not Identified in Research Source
1139 FEDERAL HWY	2020, 2017, 2014, 2010, 2000, 1999, 1995, 1992, 1990, 1986, 1985, 1980, 1979, 1975, 1973, 1970, 1965, 1962, 1961, 1958, 1957, 1955, 1953, 1951, 1949, 1948, 1926, 1921
1139 FEDERAL HWY	2020, 2017, 2014, 2010, 2005, 2000, 1995, 1992, 1990, 1986, 1985, 1980, 1979, 1975, 1973, 1970, 1965, 1962, 1961, 1958, 1957, 1955, 1953, 1951, 1949, 1948, 1926, 1921
1139 FEDERAL HWY	2020, 2017, 2014, 2010, 2005, 2000, 1999, 1995, 1992, 1986, 1985, 1980, 1979, 1975, 1973, 1970, 1965, 1962, 1961, 1958, 1957, 1955, 1953, 1951, 1949, 1948, 1926, 1921
1139 S FEDERAL HWY	2020, 2017, 2014, 2010, 2005, 2000, 1999, 1992, 1990, 1986, 1985, 1980, 1979, 1975, 1973, 1970, 1965, 1962, 1961, 1958, 1957, 1955, 1953, 1951, 1949, 1948, 1926, 1921
1139 S FEDERAL HWY	2020, 2017, 2014, 2010, 2000, 1999, 1995, 1992, 1990, 1986, 1985, 1980, 1979, 1975, 1973, 1970, 1965, 1962, 1961, 1958, 1957, 1955, 1953, 1951, 1949, 1948, 1926, 1921
1140 SE 2ND AVE	2020, 2017, 2014, 2010, 2005, 2000, 1999, 1995, 1990, 1986, 1985, 1980, 1979, 1975, 1973, 1970, 1965, 1962, 1961, 1958, 1957, 1955, 1953, 1951, 1949, 1948, 1926, 1921
702 SE 9TH ST	2020, 2017, 2010, 2005, 2000, 1999, 1995, 1992, 1990, 1986, 1985, 1980, 1979, 1975, 1973, 1970, 1965, 1962, 1961, 1958, 1957, 1955, 1953, 1951, 1949, 1948, 1926, 1921
703 3RD AVE	2020, 2017, 2014, 2010, 2000, 1999, 1995, 1992, 1990, 1986, 1985, 1980, 1979, 1975, 1973, 1970, 1965, 1962, 1961, 1958, 1957, 1955, 1953, 1951, 1949, 1948, 1926, 1921

DRAFT

FINDINGS

Address Researched	Address Not Identified in Research Source
703 SE 3RD AVE	2020, 2017, 2014, 2010, 2000, 1999, 1995, 1992, 1990, 1986, 1985, 1980, 1979, 1975, 1973, 1970, 1965, 1962, 1961, 1958, 1957, 1955, 1953, 1951, 1949, 1948, 1926, 1921
703 SE 3RD AVE	2020, 2017, 2014, 2010, 2005, 2000, 1999, 1992, 1990, 1986, 1985, 1980, 1979, 1975, 1973, 1970, 1965, 1962, 1961, 1958, 1957, 1955, 1953, 1951, 1949, 1948, 1926, 1921
704 12TH	2020, 2017, 2014, 2010, 2005, 2000, 1999, 1995, 1992, 1990, 1986, 1985, 1980, 1979, 1975, 1973, 1970, 1965, 1962, 1961, 1958, 1957, 1955, 1953, 1949, 1948, 1926, 1921
704 12TH ST	2020, 2017, 2014, 2010, 2005, 2000, 1995, 1992, 1990, 1986, 1985, 1980, 1979, 1975, 1973, 1970, 1965, 1962, 1961, 1958, 1957, 1955, 1953, 1951, 1949, 1948, 1926, 1921
704 12TH ST	2020, 2017, 2014, 2010, 2000, 1999, 1995, 1992, 1990, 1986, 1985, 1980, 1979, 1975, 1973, 1970, 1965, 1962, 1961, 1958, 1957, 1955, 1953, 1951, 1949, 1948, 1926, 1921
704 12TH ST	2020, 2017, 2014, 2010, 2005, 2000, 1999, 1995, 1992, 1990, 1986, 1985, 1980, 1979, 1975, 1973, 1970, 1965, 1962, 1961, 1958, 1957, 1955, 1953, 1951, 1949, 1926, 1921
704 12TH ST	2020, 2017, 2014, 2010, 2005, 2000, 1999, 1995, 1992, 1990, 1986, 1985, 1980, 1979, 1975, 1973, 1970, 1965, 1962, 1961, 1958, 1957, 1955, 1953, 1951, 1949, 1948, 1926, 1921
704 12TH ST	2020, 2017, 2014, 2010, 2005, 2000, 1999, 1995, 1992, 1990, 1986, 1985, 1980, 1979, 1975, 1973, 1970, 1965, 1962, 1961, 1958, 1955, 1953, 1951, 1949, 1948, 1926, 1921
704 12TH ST	2020, 2017, 2014, 2010, 2005, 2000, 1999, 1995, 1992, 1990, 1985, 1980, 1979, 1975, 1973, 1970, 1965, 1962, 1961, 1958, 1957, 1955, 1953, 1951, 1949, 1948, 1926, 1921
704 12TH ST	2020, 2017, 2014, 2010, 2005, 2000, 1999, 1995, 1992, 1990, 1986, 1985, 1979, 1975, 1973, 1970, 1965, 1962, 1961, 1958, 1957, 1955, 1953, 1951, 1949, 1948, 1926, 1921
704 12TH ST	2020, 2017, 2014, 2010, 2005, 2000, 1999, 1995, 1992, 1990, 1986, 1985, 1980, 1979, 1975, 1973, 1970, 1962, 1961, 1958, 1957, 1955, 1953, 1951, 1949, 1948, 1926, 1921
704 2ND	2020, 2017, 2014, 2010, 2005, 2000, 1999, 1995, 1992, 1990, 1986, 1985, 1980, 1979, 1975, 1973, 1970, 1965, 1962, 1961, 1958, 1957, 1955, 1953, 1949, 1948, 1926, 1921
704 7TH	2020, 2017, 2014, 2010, 2005, 2000, 1999, 1995, 1992, 1990, 1986, 1985, 1980, 1979, 1975, 1973, 1970, 1965, 1962, 1961, 1958, 1957, 1955, 1953, 1949, 1948, 1926, 1921
704 7TH ST	2020, 2017, 2014, 2010, 2000, 1999, 1995, 1992, 1990, 1986, 1985, 1980, 1979, 1975, 1973, 1970, 1965, 1962, 1961, 1958, 1957, 1955, 1953, 1951, 1949, 1948, 1926, 1921
704 7TH ST	2020, 2017, 2014, 2010, 2005, 2000, 1999, 1995, 1992, 1990, 1986, 1985, 1980, 1979, 1975, 1973, 1970, 1965, 1962, 1961, 1958, 1957, 1955, 1953, 1951, 1949, 1926, 1921
704 7TH ST	2020, 2017, 2014, 2010, 2005, 2000, 1999, 1995, 1992, 1990, 1986, 1985, 1980, 1979, 1975, 1973, 1970, 1965, 1962, 1961, 1958, 1955, 1953, 1951, 1949, 1948, 1926, 1921

DRAFT

FINDINGS

Address Researched	Address Not Identified in Research Source
704 7TH ST	2020, 2017, 2014, 2010, 2005, 2000, 1999, 1995, 1992, 1990, 1986, 1985, 1980, 1979, 1975, 1973, 1970, 1965, 1961, 1958, 1957, 1955, 1953, 1951, 1949, 1948, 1926, 1921
704 7TH ST	2020, 2017, 2014, 2010, 2005, 2000, 1999, 1995, 1992, 1990, 1986, 1985, 1980, 1979, 1975, 1973, 1970, 1962, 1961, 1958, 1957, 1955, 1953, 1951, 1949, 1948, 1926, 1921
704 7TH ST	2020, 2017, 2014, 2010, 2005, 2000, 1999, 1995, 1992, 1990, 1986, 1985, 1980, 1979, 1975, 1973, 1965, 1962, 1961, 1958, 1957, 1955, 1953, 1951, 1949, 1948, 1926, 1921
704 7TH ST	2020, 2017, 2014, 2010, 2005, 2000, 1999, 1995, 1992, 1990, 1986, 1985, 1980, 1979, 1973, 1970, 1965, 1962, 1961, 1958, 1957, 1955, 1953, 1951, 1949, 1948, 1926, 1921
704 7TH ST	2020, 2017, 2014, 2010, 2005, 2000, 1999, 1995, 1992, 1990, 1985, 1980, 1979, 1975, 1973, 1970, 1965, 1962, 1961, 1958, 1957, 1955, 1953, 1951, 1949, 1948, 1926, 1921
704 7TH ST	2020, 2017, 2014, 2010, 2005, 2000, 1999, 1995, 1992, 1986, 1985, 1980, 1979, 1975, 1973, 1970, 1965, 1962, 1961, 1958, 1957, 1955, 1953, 1951, 1949, 1948, 1926, 1921
704 8TH	2020, 2017, 2014, 2010, 2005, 2000, 1999, 1995, 1992, 1990, 1986, 1985, 1980, 1979, 1975, 1973, 1970, 1965, 1962, 1961, 1958, 1957, 1955, 1953, 1949, 1948, 1926, 1921
704 8TH ST	2020, 2017, 2014, 2010, 2000, 1999, 1995, 1992, 1990, 1986, 1985, 1980, 1979, 1975, 1973, 1970, 1965, 1962, 1961, 1958, 1957, 1955, 1953, 1951, 1949, 1948, 1926, 1921
704 8TH ST	2020, 2017, 2014, 2010, 2005, 2000, 1995, 1992, 1990, 1986, 1985, 1980, 1979, 1975, 1973, 1970, 1965, 1962, 1961, 1958, 1957, 1955, 1953, 1951, 1949, 1948, 1926, 1921
704 8TH ST	2020, 2017, 2014, 2010, 2005, 2000, 1999, 1995, 1992, 1990, 1986, 1985, 1980, 1979, 1975, 1973, 1970, 1962, 1961, 1958, 1957, 1955, 1953, 1951, 1949, 1926, 1921
704 8TH ST	2020, 2017, 2014, 2010, 2005, 2000, 1999, 1995, 1992, 1990, 1986, 1985, 1980, 1979, 1975, 1973, 1970, 1965, 1962, 1961, 1958, 1955, 1953, 1951, 1949, 1948, 1926, 1921
704 8TH ST	2020, 2017, 2014, 2010, 2005, 2000, 1999, 1995, 1992, 1990, 1986, 1985, 1980, 1979, 1975, 1973, 1970, 1962, 1961, 1958, 1957, 1955, 1953, 1951, 1949, 1948, 1926, 1921
704 8TH ST	2020, 2017, 2014, 2010, 2005, 2000, 1999, 1995, 1992, 1990, 1986, 1985, 1980, 1979, 1975, 1973, 1970, 1965, 1961, 1958, 1957, 1955, 1953, 1951, 1949, 1948, 1926, 1921
704 8TH ST	2020, 2017, 2014, 2010, 2005, 2000, 1999, 1995, 1992, 1986, 1985, 1980, 1979, 1975, 1973, 1970, 1965, 1962, 1961, 1958, 1957, 1955, 1953, 1951, 1949, 1948, 1926, 1921
704 8TH ST	2020, 2017, 2014, 2010, 2005, 2000, 1999, 1995, 1992, 1990, 1986, 1985, 1979, 1975, 1973, 1970, 1965, 1962, 1961, 1958, 1957, 1955, 1953, 1951, 1949, 1948, 1926, 1921
704 8TH ST	2020, 2017, 2014, 2010, 2005, 2000, 1999, 1995, 1992, 1990, 1985, 1980, 1979, 1975, 1973, 1970, 1965, 1962, 1961, 1958, 1957, 1955, 1953, 1951, 1949, 1948, 1926, 1921

DRAFT

FINDINGS

Address Researched	Address Not Identified in Research Source
704 8TH ST	2020, 2017, 2014, 2010, 2005, 2000, 1999, 1995, 1992, 1990, 1986, 1985, 1980, 1979, 1973, 1970, 1965, 1962, 1961, 1958, 1957, 1955, 1953, 1951, 1949, 1948, 1926, 1921
704 8TH ST	2020, 2017, 2014, 2010, 2005, 2000, 1999, 1995, 1992, 1990, 1986, 1985, 1980, 1979, 1975, 1973, 1965, 1962, 1961, 1958, 1957, 1955, 1953, 1951, 1949, 1948, 1926, 1921
704 9TH ST	2020, 2017, 2014, 2010, 2005, 2000, 1995, 1992, 1990, 1986, 1985, 1980, 1979, 1975, 1973, 1970, 1965, 1962, 1961, 1958, 1957, 1955, 1953, 1951, 1949, 1948, 1926, 1921
704 9TH ST	2020, 2017, 2014, 2010, 2000, 1999, 1995, 1992, 1990, 1986, 1985, 1980, 1979, 1975, 1973, 1970, 1965, 1962, 1961, 1958, 1957, 1955, 1953, 1951, 1949, 1948, 1926, 1921
704 9TH ST	2020, 2017, 2014, 2010, 2005, 2000, 1999, 1995, 1992, 1990, 1986, 1985, 1980, 1979, 1975, 1973, 1965, 1962, 1961, 1958, 1957, 1955, 1953, 1951, 1949, 1948, 1926, 1921
704 9TH ST	2020, 2017, 2014, 2010, 2005, 2000, 1999, 1995, 1992, 1990, 1986, 1985, 1980, 1979, 1973, 1970, 1965, 1962, 1961, 1958, 1957, 1955, 1953, 1951, 1949, 1948, 1926, 1921
704 9TH ST	2020, 2017, 2014, 2010, 2005, 2000, 1999, 1995, 1992, 1990, 1985, 1980, 1979, 1975, 1973, 1970, 1965, 1962, 1961, 1958, 1957, 1955, 1953, 1951, 1949, 1948, 1926, 1921
704 9TH ST	2020, 2017, 2014, 2010, 2005, 2000, 1999, 1995, 1992, 1990, 1986, 1985, 1979, 1975, 1973, 1970, 1965, 1962, 1961, 1958, 1957, 1955, 1953, 1951, 1949, 1948, 1926, 1921
704 9TH ST	2020, 2017, 2014, 2010, 2005, 2000, 1999, 1995, 1992, 1986, 1985, 1980, 1979, 1975, 1973, 1970, 1965, 1962, 1961, 1958, 1957, 1955, 1953, 1951, 1949, 1948, 1926, 1921
704 9TH ST	2020, 2017, 2014, 2010, 2005, 2000, 1999, 1995, 1992, 1990, 1986, 1985, 1980, 1979, 1975, 1973, 1970, 1965, 1961, 1958, 1957, 1955, 1953, 1951, 1949, 1948, 1926, 1921
704 9TH ST	2020, 2017, 2014, 2010, 2005, 2000, 1999, 1995, 1992, 1990, 1986, 1985, 1980, 1979, 1975, 1973, 1970, 1962, 1961, 1958, 1957, 1955, 1953, 1951, 1949, 1948, 1926, 1921
704 FEDERAL HWY	2020, 2017, 2014, 2010, 2005, 2000, 1995, 1992, 1990, 1986, 1985, 1980, 1979, 1975, 1973, 1970, 1965, 1962, 1961, 1958, 1957, 1955, 1953, 1951, 1949, 1948, 1926, 1921
704 FEDERAL HWY	2020, 2017, 2014, 2010, 2000, 1999, 1995, 1992, 1990, 1986, 1985, 1980, 1979, 1975, 1973, 1970, 1965, 1962, 1961, 1958, 1957, 1955, 1953, 1951, 1949, 1948, 1926, 1921
704 FEDERAL HWY	2020, 2017, 2014, 2010, 2005, 2000, 1999, 1995, 1992, 1986, 1985, 1980, 1979, 1975, 1973, 1970, 1965, 1962, 1961, 1958, 1957, 1955, 1953, 1951, 1949, 1948, 1926, 1921
704 S FEDERAL HWY	2020, 2017, 2014, 2010, 2000, 1999, 1995, 1992, 1990, 1986, 1985, 1980, 1979, 1975, 1973, 1970, 1965, 1962, 1961, 1958, 1957, 1955, 1953, 1951, 1949, 1948, 1926, 1921
704 S FEDERAL HWY	2020, 2017, 2014, 2010, 2005, 1999, 1995, 1992, 1990, 1986, 1985, 1980, 1979, 1975, 1973, 1970, 1965, 1962, 1961, 1958, 1957, 1955, 1953, 1951, 1949, 1948, 1926, 1921

DRAFT

FINDINGS

Address Researched	Address Not Identified in Research Source
704 S FEDERAL HWY	2020, 2017, 2014, 2010, 2005, 2000, 1999, 1992, 1990, 1986, 1985, 1980, 1979, 1975, 1973, 1970, 1965, 1962, 1961, 1958, 1957, 1955, 1953, 1951, 1949, 1948, 1926, 1921
704 S FEDERAL HWY	2020, 2017, 2014, 2010, 2005, 2000, 1999, 1995, 1990, 1986, 1985, 1980, 1979, 1975, 1973, 1970, 1965, 1962, 1961, 1958, 1957, 1955, 1953, 1951, 1949, 1948, 1926, 1921
704 S FEDERAL HWY	2020, 2017, 2014, 2005, 2000, 1999, 1995, 1992, 1990, 1986, 1985, 1980, 1979, 1975, 1973, 1970, 1965, 1962, 1961, 1958, 1957, 1955, 1953, 1951, 1949, 1948, 1926, 1921
704 S FEDERAL HWY	2020, 2014, 2010, 2005, 2000, 1999, 1995, 1992, 1990, 1986, 1985, 1980, 1979, 1975, 1973, 1970, 1965, 1962, 1961, 1958, 1957, 1955, 1953, 1951, 1949, 1948, 1926, 1921
704 S FEDERAL HWY	2017, 2014, 2010, 2005, 2000, 1999, 1995, 1992, 1990, 1986, 1985, 1980, 1979, 1975, 1973, 1970, 1965, 1962, 1961, 1958, 1957, 1955, 1953, 1951, 1949, 1948, 1926, 1921
704 SE 12TH ST	2020, 2017, 2010, 2005, 2000, 1999, 1995, 1992, 1990, 1986, 1985, 1980, 1979, 1975, 1973, 1970, 1965, 1962, 1961, 1958, 1957, 1955, 1953, 1951, 1949, 1948, 1926, 1921
704 SE 12TH ST	2020, 2017, 2014, 2010, 2000, 1999, 1995, 1992, 1990, 1986, 1985, 1980, 1979, 1975, 1973, 1970, 1965, 1962, 1961, 1958, 1957, 1955, 1953, 1951, 1949, 1948, 1926, 1921
704 SE 12TH ST	2020, 2017, 2014, 2010, 2005, 1999, 1995, 1992, 1990, 1986, 1985, 1980, 1979, 1975, 1973, 1970, 1965, 1962, 1961, 1958, 1957, 1955, 1953, 1951, 1949, 1948, 1926, 1921
704 SE 7TH ST	2020, 2017, 2014, 2010, 2005, 1999, 1995, 1992, 1990, 1986, 1985, 1980, 1979, 1975, 1973, 1970, 1965, 1962, 1961, 1958, 1957, 1955, 1953, 1951, 1949, 1948, 1926, 1921
704 SE 7TH ST	2020, 2014, 2010, 2005, 2000, 1999, 1995, 1992, 1990, 1986, 1985, 1980, 1979, 1975, 1973, 1970, 1965, 1962, 1961, 1958, 1957, 1955, 1953, 1951, 1949, 1948, 1926, 1921
704 SE 8TH ST	2020, 2014, 2010, 2005, 2000, 1999, 1995, 1992, 1990, 1986, 1985, 1980, 1979, 1975, 1973, 1970, 1965, 1962, 1961, 1958, 1957, 1955, 1953, 1951, 1949, 1948, 1926, 1921
704 SE 8TH ST	2017, 2014, 2010, 2005, 2000, 1999, 1995, 1992, 1990, 1986, 1985, 1980, 1979, 1975, 1973, 1970, 1965, 1962, 1961, 1958, 1957, 1955, 1953, 1951, 1949, 1948, 1926, 1921
704 SE 8TH ST	2020, 2017, 2010, 2005, 2000, 1999, 1995, 1992, 1990, 1986, 1985, 1980, 1979, 1975, 1973, 1970, 1965, 1962, 1961, 1958, 1957, 1955, 1953, 1951, 1949, 1948, 1926, 1921
704 SE 8TH ST	2020, 2017, 2014, 2010, 2000, 1999, 1995, 1992, 1990, 1986, 1985, 1980, 1979, 1975, 1973, 1970, 1965, 1962, 1961, 1958, 1957, 1955, 1953, 1951, 1949, 1948, 1926, 1921
704 SE 8TH ST	2020, 2017, 2014, 2005, 2000, 1999, 1995, 1992, 1990, 1986, 1985, 1980, 1979, 1975, 1973, 1970, 1965, 1962, 1961, 1958, 1957, 1955, 1953, 1951, 1949, 1948, 1926, 1921
704 SE 8TH ST	2020, 2017, 2014, 2010, 2005, 1999, 1995, 1992, 1990, 1986, 1985, 1980, 1979, 1975, 1973, 1970, 1965, 1962, 1961, 1958, 1957, 1955, 1953, 1951, 1949, 1948, 1926, 1921

DRAFT

FINDINGS

Address Researched	Address Not Identified in Research Source
704 SE 8TH ST	2020, 2017, 2014, 2010, 2005, 2000, 1999, 1995, 1990, 1986, 1985, 1980, 1979, 1975, 1973, 1970, 1965, 1962, 1961, 1958, 1957, 1955, 1953, 1951, 1949, 1948, 1926, 1921
704 SE 8TH ST	2020, 2017, 2014, 2010, 2005, 2000, 1999, 1992, 1990, 1986, 1985, 1980, 1979, 1975, 1973, 1970, 1965, 1962, 1961, 1958, 1957, 1955, 1953, 1951, 1949, 1948, 1926, 1921
704 SE 9TH ST	2020, 2017, 2014, 2010, 2005, 2000, 1999, 1992, 1990, 1986, 1985, 1980, 1979, 1975, 1973, 1970, 1965, 1962, 1961, 1958, 1957, 1955, 1953, 1951, 1949, 1948, 1926, 1921
704 SE 9TH ST	2020, 2017, 2014, 2010, 2005, 1999, 1995, 1992, 1990, 1986, 1985, 1980, 1979, 1975, 1973, 1970, 1965, 1962, 1961, 1958, 1957, 1955, 1953, 1951, 1949, 1948, 1926, 1921
704 SE 9TH ST	2020, 2017, 2014, 2005, 2000, 1999, 1995, 1992, 1990, 1986, 1985, 1980, 1979, 1975, 1973, 1970, 1965, 1962, 1961, 1958, 1957, 1955, 1953, 1951, 1949, 1948, 1926, 1921
704 SE 9TH ST	2020, 2017, 2014, 2010, 2000, 1999, 1995, 1992, 1990, 1986, 1985, 1980, 1979, 1975, 1973, 1970, 1965, 1962, 1961, 1958, 1957, 1955, 1953, 1951, 1949, 1948, 1926, 1921
704 SE 9TH ST	2020, 2017, 2010, 2005, 2000, 1999, 1995, 1992, 1990, 1986, 1985, 1980, 1979, 1975, 1973, 1970, 1965, 1962, 1961, 1958, 1957, 1955, 1953, 1951, 1949, 1948, 1926, 1921
704 SE 9TH ST	2020, 2014, 2010, 2005, 2000, 1999, 1995, 1992, 1990, 1986, 1985, 1980, 1979, 1975, 1973, 1970, 1965, 1962, 1961, 1958, 1957, 1955, 1953, 1951, 1949, 1948, 1926, 1921
704 SE 9TH ST	2017, 2014, 2010, 2005, 2000, 1999, 1995, 1992, 1990, 1986, 1985, 1980, 1979, 1975, 1973, 1970, 1965, 1962, 1961, 1958, 1957, 1955, 1953, 1951, 1949, 1948, 1926, 1921
705 10TH ST	2020, 2017, 2014, 2010, 2000, 1999, 1995, 1992, 1990, 1986, 1985, 1980, 1979, 1975, 1973, 1970, 1965, 1962, 1961, 1958, 1957, 1955, 1953, 1951, 1949, 1948, 1926, 1921
705 10TH ST	2020, 2017, 2014, 2010, 2005, 2000, 1999, 1995, 1992, 1990, 1985, 1980, 1979, 1975, 1973, 1970, 1965, 1962, 1961, 1958, 1957, 1955, 1953, 1951, 1949, 1948, 1926, 1921
705 10TH ST	2020, 2017, 2014, 2010, 2005, 2000, 1999, 1995, 1992, 1990, 1986, 1985, 1979, 1975, 1973, 1970, 1965, 1962, 1961, 1958, 1957, 1955, 1953, 1951, 1949, 1948, 1926, 1921
705 10TH ST	2020, 2017, 2014, 2010, 2005, 2000, 1999, 1995, 1992, 1990, 1986, 1985, 1980, 1979, 1973, 1970, 1965, 1962, 1961, 1958, 1957, 1955, 1953, 1951, 1949, 1948, 1926, 1921
705 10TH ST	2020, 2017, 2014, 2010, 2005, 2000, 1999, 1995, 1992, 1990, 1986, 1985, 1980, 1979, 1975, 1973, 1962, 1961, 1958, 1957, 1955, 1953, 1951, 1949, 1948, 1926, 1921
705 10TH ST	2020, 2017, 2014, 2010, 2005, 2000, 1999, 1995, 1992, 1990, 1986, 1985, 1980, 1979, 1975, 1973, 1965, 1962, 1961, 1958, 1957, 1955, 1953, 1951, 1949, 1948, 1926, 1921
705 10TH ST	2020, 2017, 2014, 2010, 2005, 2000, 1999, 1995, 1992, 1990, 1986, 1985, 1980, 1979, 1975, 1973, 1970, 1965, 1961, 1958, 1957, 1955, 1953, 1951, 1949, 1948, 1926, 1921

DRAFT

FINDINGS

Address Researched	Address Not Identified in Research Source
705 10TH ST	2020, 2017, 2014, 2010, 2005, 2000, 1999, 1995, 1992, 1990, 1986, 1985, 1980, 1979, 1975, 1973, 1970, 1965, 1962, 1961, 1958, 1955, 1953, 1951, 1949, 1948, 1926, 1921
705 2ND	2020, 2017, 2014, 2010, 2005, 2000, 1999, 1995, 1992, 1990, 1986, 1985, 1980, 1979, 1975, 1973, 1970, 1965, 1962, 1961, 1958, 1957, 1955, 1953, 1949, 1948, 1926, 1921
705 7TH	2020, 2017, 2014, 2010, 2005, 2000, 1999, 1995, 1992, 1990, 1986, 1985, 1980, 1979, 1975, 1973, 1970, 1965, 1962, 1961, 1958, 1957, 1955, 1953, 1949, 1948, 1926, 1921
705 7TH ST	2020, 2017, 2014, 2010, 2005, 2000, 1995, 1992, 1990, 1986, 1985, 1980, 1979, 1975, 1973, 1970, 1965, 1962, 1961, 1958, 1957, 1955, 1953, 1951, 1949, 1948, 1926, 1921
705 7TH ST	2020, 2017, 2014, 2010, 2005, 2000, 1999, 1995, 1992, 1990, 1986, 1985, 1980, 1979, 1975, 1973, 1970, 1965, 1962, 1961, 1958, 1957, 1955, 1953, 1951, 1949, 1926, 1921
705 7TH ST	2020, 2017, 2014, 2010, 2005, 2000, 1999, 1995, 1992, 1990, 1986, 1985, 1980, 1979, 1975, 1973, 1970, 1965, 1962, 1961, 1958, 1955, 1953, 1951, 1949, 1948, 1926, 1921
705 7TH ST	2020, 2017, 2014, 2010, 2005, 2000, 1999, 1995, 1992, 1990, 1986, 1985, 1980, 1979, 1975, 1973, 1970, 1965, 1961, 1958, 1957, 1955, 1953, 1951, 1949, 1948, 1926, 1921
705 7TH ST	2020, 2017, 2014, 2010, 2005, 2000, 1999, 1995, 1992, 1990, 1986, 1985, 1980, 1979, 1975, 1973, 1970, 1962, 1961, 1958, 1957, 1955, 1953, 1951, 1949, 1948, 1926, 1921
705 7TH ST	2020, 2017, 2014, 2010, 2005, 2000, 1999, 1995, 1992, 1990, 1986, 1985, 1980, 1979, 1975, 1973, 1965, 1962, 1961, 1958, 1957, 1955, 1953, 1951, 1949, 1948, 1926, 1921
705 7TH ST	2020, 2017, 2014, 2010, 2005, 2000, 1999, 1995, 1992, 1990, 1986, 1985, 1980, 1979, 1973, 1970, 1965, 1962, 1961, 1958, 1957, 1955, 1953, 1951, 1949, 1948, 1926, 1921
705 7TH ST	2020, 2017, 2014, 2010, 2005, 2000, 1999, 1995, 1992, 1990, 1985, 1980, 1979, 1975, 1973, 1970, 1965, 1962, 1961, 1958, 1957, 1955, 1953, 1951, 1949, 1948, 1926, 1921
705 7TH ST	2020, 2017, 2014, 2010, 2005, 2000, 1999, 1995, 1992, 1986, 1985, 1980, 1979, 1975, 1973, 1970, 1965, 1962, 1961, 1958, 1957, 1955, 1953, 1951, 1949, 1948, 1926, 1921
705 8TH	2020, 2017, 2014, 2010, 2005, 2000, 1999, 1995, 1992, 1990, 1986, 1985, 1980, 1979, 1975, 1973, 1970, 1965, 1962, 1961, 1958, 1957, 1955, 1953, 1949, 1948, 1926, 1921
705 8TH ST	2020, 2017, 2014, 2010, 2005, 2000, 1995, 1992, 1990, 1986, 1985, 1980, 1979, 1975, 1973, 1970, 1965, 1962, 1961, 1958, 1957, 1955, 1953, 1951, 1949, 1948, 1926, 1921
705 8TH ST	2020, 2017, 2014, 2010, 2000, 1999, 1995, 1992, 1990, 1986, 1985, 1980, 1979, 1975, 1973, 1970, 1965, 1962, 1961, 1958, 1957, 1955, 1953, 1951, 1949, 1948, 1926, 1921
705 8TH ST	2020, 2017, 2014, 2010, 2005, 2000, 1999, 1995, 1992, 1990, 1986, 1985, 1980, 1979, 1975, 1973, 1970, 1965, 1962, 1961, 1958, 1955, 1953, 1951, 1949, 1948, 1926, 1921

DRAFT

FINDINGS

Address Researched	Address Not Identified in Research Source
705 8TH ST	2020, 2017, 2014, 2010, 2005, 2000, 1999, 1995, 1992, 1990, 1986, 1985, 1980, 1979, 1975, 1973, 1970, 1962, 1961, 1958, 1957, 1955, 1953, 1951, 1949, 1948, 1926, 1921
705 8TH ST	2020, 2017, 2014, 2010, 2005, 2000, 1999, 1995, 1992, 1990, 1986, 1985, 1980, 1979, 1975, 1973, 1970, 1965, 1961, 1958, 1957, 1955, 1953, 1951, 1949, 1948, 1926, 1921
705 8TH ST	2020, 2017, 2014, 2010, 2005, 2000, 1999, 1995, 1992, 1986, 1985, 1980, 1979, 1975, 1973, 1970, 1965, 1962, 1961, 1958, 1957, 1955, 1953, 1951, 1949, 1948, 1926, 1921
705 8TH ST	2020, 2017, 2014, 2010, 2005, 2000, 1999, 1995, 1992, 1990, 1985, 1980, 1979, 1975, 1973, 1970, 1965, 1962, 1961, 1958, 1957, 1955, 1953, 1951, 1949, 1948, 1926, 1921
705 8TH ST	2020, 2017, 2014, 2010, 2005, 2000, 1999, 1995, 1992, 1990, 1986, 1985, 1979, 1975, 1973, 1970, 1965, 1962, 1961, 1958, 1957, 1955, 1953, 1951, 1949, 1948, 1926, 1921
705 8TH ST	2020, 2017, 2014, 2010, 2005, 2000, 1999, 1995, 1992, 1990, 1986, 1985, 1980, 1979, 1973, 1970, 1965, 1962, 1961, 1958, 1957, 1955, 1953, 1951, 1949, 1948, 1926, 1921
705 8TH ST	2020, 2017, 2014, 2010, 2005, 2000, 1999, 1995, 1992, 1990, 1986, 1985, 1980, 1979, 1975, 1973, 1965, 1962, 1961, 1958, 1957, 1955, 1953, 1951, 1949, 1948, 1926, 1921
705 9TH ST	2020, 2017, 2014, 2010, 2000, 1999, 1995, 1992, 1990, 1986, 1985, 1980, 1979, 1975, 1973, 1970, 1965, 1962, 1961, 1958, 1957, 1955, 1953, 1951, 1949, 1948, 1926, 1921
705 9TH ST	2020, 2017, 2014, 2010, 2005, 2000, 1995, 1992, 1990, 1986, 1985, 1980, 1979, 1975, 1973, 1970, 1965, 1962, 1961, 1958, 1957, 1955, 1953, 1951, 1949, 1948, 1926, 1921
705 9TH ST	2020, 2017, 2014, 2010, 2005, 2000, 1999, 1995, 1992, 1990, 1986, 1985, 1980, 1979, 1975, 1973, 1970, 1965, 1962, 1961, 1958, 1957, 1955, 1953, 1951, 1949, 1948, 1926, 1921
705 9TH ST	2020, 2017, 2014, 2010, 2005, 2000, 1999, 1995, 1992, 1990, 1986, 1985, 1980, 1979, 1975, 1973, 1970, 1965, 1962, 1961, 1958, 1957, 1955, 1953, 1951, 1949, 1948, 1926, 1921
705 9TH ST	2020, 2017, 2014, 2010, 2005, 2000, 1999, 1995, 1992, 1990, 1985, 1980, 1979, 1975, 1973, 1970, 1965, 1962, 1961, 1958, 1957, 1955, 1953, 1951, 1949, 1948, 1926, 1921
705 9TH ST	2020, 2017, 2014, 2010, 2005, 2000, 1999, 1995, 1992, 1986, 1985, 1980, 1979, 1975, 1973, 1970, 1965, 1962, 1961, 1958, 1957, 1955, 1953, 1951, 1949, 1948, 1926, 1921
705 9TH ST	2020, 2017, 2014, 2010, 2005, 2000, 1999, 1995, 1992, 1990, 1986, 1985, 1980, 1979, 1975, 1973, 1970, 1965, 1961, 1958, 1957, 1955, 1953, 1951, 1949, 1948, 1926, 1921
705 9TH ST	2020, 2017, 2014, 2010, 2005, 2000, 1999, 1995, 1992, 1990, 1986, 1985, 1980, 1979, 1975, 1973, 1970, 1962, 1961, 1958, 1957, 1955, 1953, 1951, 1949, 1948, 1926, 1921

DRAFT

FINDINGS

Address Researched	Address Not Identified in Research Source
705 9TH ST	2020, 2017, 2014, 2010, 2005, 2000, 1999, 1995, 1992, 1990, 1986, 1985, 1980, 1979, 1975, 1973, 1970, 1965, 1962, 1961, 1958, 1957, 1955, 1953, 1951, 1949, 1926, 1921
705 FEDERAL HWY	2020, 2017, 2014, 2010, 2000, 1999, 1995, 1992, 1990, 1986, 1985, 1980, 1979, 1975, 1973, 1970, 1965, 1962, 1961, 1958, 1957, 1955, 1953, 1951, 1949, 1948, 1926, 1921
705 FEDERAL HWY	2020, 2017, 2014, 2010, 2005, 2000, 1999, 1995, 1992, 1986, 1985, 1980, 1979, 1975, 1973, 1970, 1965, 1962, 1961, 1958, 1957, 1955, 1953, 1951, 1949, 1948, 1926, 1921
705 PONCE DE LEON DR	2020, 2017, 2014, 2010, 2000, 1999, 1995, 1992, 1990, 1986, 1985, 1980, 1979, 1975, 1973, 1970, 1965, 1962, 1961, 1958, 1957, 1955, 1953, 1951, 1949, 1948, 1926, 1921
705 PONCE DE LEON DR	2020, 2017, 2014, 2010, 2005, 2000, 1995, 1992, 1990, 1986, 1985, 1980, 1979, 1975, 1973, 1970, 1965, 1962, 1961, 1958, 1957, 1955, 1953, 1951, 1949, 1948, 1926, 1921
705 PONCE DE LEON DR	2020, 2017, 2014, 2010, 2005, 2000, 1999, 1992, 1990, 1986, 1985, 1980, 1979, 1975, 1973, 1970, 1965, 1962, 1961, 1958, 1957, 1955, 1953, 1951, 1949, 1948, 1926, 1921
705 PONCE DE LEON DR	2020, 2017, 2014, 2010, 2005, 1999, 1995, 1992, 1990, 1986, 1985, 1980, 1979, 1975, 1973, 1970, 1965, 1962, 1961, 1958, 1957, 1955, 1953, 1951, 1949, 1948, 1926, 1921
705 PONCE DE LEON DR	2020, 2017, 2014, 2005, 2000, 1999, 1995, 1992, 1990, 1986, 1985, 1980, 1979, 1975, 1973, 1970, 1965, 1962, 1961, 1958, 1957, 1955, 1953, 1951, 1949, 1948, 1926, 1921
705 PONCE DE LEON DR	2017, 2014, 2010, 2005, 2000, 1999, 1995, 1992, 1990, 1986, 1985, 1980, 1979, 1975, 1973, 1970, 1965, 1962, 1961, 1958, 1957, 1955, 1953, 1951, 1949, 1948, 1926, 1921
705 PONCE DE LEON DR	2020, 2014, 2010, 2005, 2000, 1999, 1995, 1992, 1990, 1986, 1985, 1980, 1979, 1975, 1973, 1970, 1965, 1962, 1961, 1958, 1957, 1955, 1953, 1951, 1949, 1948, 1926, 1921
705 PONCE DE LEON DR	2020, 2017, 2010, 2005, 2000, 1999, 1995, 1992, 1990, 1986, 1985, 1980, 1979, 1975, 1973, 1970, 1965, 1962, 1961, 1958, 1957, 1955, 1953, 1951, 1949, 1948, 1926, 1921
705 PONCE DE LEON DR	2020, 2017, 2014, 2010, 2005, 2000, 1999, 1995, 1992, 1990, 1985, 1980, 1979, 1975, 1973, 1970, 1965, 1962, 1961, 1958, 1957, 1955, 1953, 1951, 1949, 1948, 1926, 1921
705 PONCE DE LEON DR	2020, 2017, 2014, 2010, 2005, 2000, 1999, 1995, 1992, 1990, 1986, 1985, 1979, 1975, 1973, 1970, 1965, 1962, 1961, 1958, 1957, 1955, 1953, 1951, 1949, 1948, 1926, 1921
705 PONCE DE LEON DR	2020, 2017, 2014, 2010, 2005, 2000, 1999, 1995, 1992, 1990, 1986, 1985, 1980, 1979, 1973, 1970, 1965, 1962, 1961, 1958, 1957, 1955, 1953, 1951, 1949, 1948, 1926, 1921
705 PONCE DE LEON DR	2020, 2017, 2014, 2010, 2005, 2000, 1999, 1995, 1992, 1990, 1986, 1985, 1980, 1979, 1975, 1973, 1965, 1962, 1961, 1958, 1957, 1955, 1953, 1951, 1949, 1948, 1926, 1921
705 PONCE DE LEON DR	2020, 2017, 2014, 2010, 2005, 2000, 1999, 1995, 1992, 1990, 1986, 1985, 1980, 1979, 1975, 1973, 1970, 1965, 1962, 1961, 1958, 1957, 1955, 1953, 1949, 1948, 1926, 1921

DRAFT

FINDINGS

Address Researched	Address Not Identified in Research Source
705 PONCE DE LEON DR	2020, 2017, 2014, 2010, 2005, 2000, 1999, 1995, 1992, 1990, 1986, 1985, 1980, 1979, 1975, 1973, 1970, 1965, 1962, 1961, 1958, 1955, 1953, 1951, 1949, 1948, 1926, 1921
705 PONCE DE LEON DR	2020, 2017, 2014, 2010, 2005, 2000, 1999, 1995, 1992, 1990, 1986, 1985, 1980, 1979, 1975, 1973, 1970, 1962, 1961, 1958, 1957, 1955, 1953, 1951, 1949, 1948, 1926, 1921
705 PONCE DE LEON DR	2020, 2017, 2014, 2010, 2005, 2000, 1999, 1995, 1992, 1990, 1986, 1985, 1980, 1979, 1975, 1973, 1970, 1965, 1961, 1958, 1957, 1955, 1953, 1951, 1949, 1948, 1926, 1921
705 S FEDERAL HWY	2020, 2017, 2014, 2010, 2005, 2000, 1999, 1995, 1990, 1986, 1985, 1980, 1979, 1975, 1973, 1970, 1965, 1962, 1961, 1958, 1957, 1955, 1953, 1951, 1949, 1948, 1926, 1921
705 SE 10TH ST	2020, 2017, 2014, 2010, 2005, 2000, 1999, 1992, 1990, 1986, 1985, 1980, 1979, 1975, 1973, 1970, 1965, 1962, 1961, 1958, 1957, 1955, 1953, 1951, 1949, 1948, 1926, 1921
705 SE 10TH ST	2020, 2017, 2014, 2010, 2005, 1999, 1995, 1992, 1990, 1986, 1985, 1980, 1979, 1975, 1973, 1970, 1965, 1962, 1961, 1958, 1957, 1955, 1953, 1951, 1949, 1948, 1926, 1921
705 SE 8TH ST	2020, 2017, 2010, 2005, 2000, 1999, 1995, 1992, 1990, 1986, 1985, 1980, 1979, 1975, 1973, 1970, 1965, 1962, 1961, 1958, 1957, 1955, 1953, 1951, 1949, 1948, 1926, 1921
705 SE 9TH ST	2020, 2017, 2010, 2005, 2000, 1999, 1995, 1992, 1990, 1986, 1985, 1980, 1979, 1975, 1973, 1970, 1965, 1962, 1961, 1958, 1957, 1955, 1953, 1951, 1949, 1948, 1926, 1921

DRAFT

FINDINGS

Address Researched	Address Not Identified in Research Source
705 SE 9TH ST	2020, 2014, 2010, 2005, 2000, 1999, 1995, 1992, 1990, 1986, 1985, 1980, 1979, 1975, 1973, 1970, 1965, 1962, 1961, 1958, 1957, 1955, 1953, 1951, 1949, 1948, 1926, 1921
705 SE 9TH ST	2020, 2017, 2014, 2010, 2000, 1999, 1995, 1992, 1990, 1986, 1985, 1980, 1979, 1975, 1973, 1970, 1965, 1962, 1961, 1958, 1957, 1955, 1953, 1951, 1949, 1948, 1926, 1921
705 SE 9TH ST	2020, 2017, 2014, 2005, 2000, 1999, 1995, 1992, 1990, 1986, 1985, 1980, 1979, 1975, 1973, 1970, 1965, 1962, 1961, 1958, 1957, 1955, 1953, 1951, 1949, 1948, 1926, 1921
705 SE 9TH ST	2020, 2017, 2014, 2010, 2005, 1999, 1995, 1992, 1990, 1986, 1985, 1980, 1979, 1975, 1973, 1970, 1965, 1962, 1961, 1958, 1957, 1955, 1953, 1951, 1949, 1948, 1926, 1921
705 SE 9TH ST	2020, 2017, 2014, 2010, 2005, 2000, 1999, 1992, 1990, 1986, 1985, 1980, 1979, 1975, 1973, 1970, 1965, 1962, 1961, 1958, 1957, 1955, 1953, 1951, 1949, 1948, 1926, 1921
705 SE 9TH ST	2020, 2017, 2014, 2010, 2005, 2000, 1999, 1995, 1990, 1986, 1985, 1980, 1979, 1975, 1973, 1970, 1965, 1962, 1961, 1958, 1957, 1955, 1953, 1951, 1949, 1948, 1926, 1921
706 FEDERAL HWY	2020, 2017, 2014, 2010, 2000, 1999, 1995, 1992, 1990, 1986, 1985, 1980, 1979, 1975, 1973, 1970, 1965, 1962, 1961, 1958, 1957, 1955, 1953, 1951, 1949, 1948, 1926, 1921
706 FEDERAL HWY	2020, 2017, 2014, 2010, 2005, 2000, 1999, 1995, 1992, 1986, 1985, 1980, 1979, 1975, 1973, 1970, 1965, 1962, 1961, 1958, 1957, 1955, 1953, 1951, 1949, 1948, 1926, 1921
706 PONCE DE LEON DR	2020, 2017, 2014, 2010, 2000, 1999, 1995, 1992, 1990, 1986, 1985, 1980, 1979, 1975, 1973, 1970, 1965, 1962, 1961, 1958, 1957, 1955, 1953, 1951, 1949, 1948, 1926, 1921
706 PONCE DE LEON DR	2020, 2017, 2014, 2010, 2005, 2000, 1999, 1992, 1990, 1986, 1985, 1980, 1979, 1975, 1973, 1970, 1965, 1962, 1961, 1958, 1957, 1955, 1953, 1951, 1949, 1948, 1926, 1921
706 PONCE DE LEON DR	2020, 2017, 2014, 2010, 2005, 1999, 1995, 1992, 1990, 1986, 1985, 1980, 1979, 1975, 1973, 1970, 1965, 1962, 1961, 1958, 1957, 1955, 1953, 1951, 1949, 1948, 1926, 1921
706 PONCE DE LEON DR	2020, 2017, 2014, 2010, 2005, 2000, 1999, 1995, 1990, 1986, 1985, 1980, 1979, 1975, 1973, 1970, 1965, 1962, 1961, 1958, 1957, 1955, 1953, 1951, 1949, 1948, 1926, 1921
706 PONCE DE LEON DR	2020, 2017, 2014, 2005, 2000, 1999, 1995, 1992, 1990, 1986, 1985, 1980, 1979, 1975, 1973, 1970, 1965, 1962, 1961, 1958, 1957, 1955, 1953, 1951, 1949, 1948, 1926, 1921
1241 MIAMI RD	2020, 2017, 2014, 2010, 2005, 2000, 1999, 1995, 1992, 1990, 1986, 1985, 1980, 1979, 1975, 1973, 1970, 1965, 1962, 1961, 1958, 1957, 1955, 1953, 1949, 1948, 1926, 1921
1241 MIAMI RD	2020, 2017, 2014, 2010, 2005, 2000, 1999, 1995, 1992, 1990, 1986, 1985, 1980, 1979, 1975, 1973, 1970, 1965, 1962, 1961, 1958, 1955, 1953, 1951, 1949, 1948, 1926, 1921
1241 MIAMI RD	2020, 2017, 2014, 2010, 2005, 2000, 1999, 1995, 1992, 1990, 1986, 1985, 1980, 1979, 1975, 1973, 1970, 1965, 1962, 1961, 1958, 1957, 1955, 1953, 1951, 1949, 1926, 1921

DRAFT

FINDINGS

Address Researched	Address Not Identified in Research Source
1241 MIAMI RD	2020, 2017, 2014, 2010, 2005, 2000, 1999, 1995, 1992, 1990, 1986, 1985, 1980, 1979, 1975, 1973, 1970, 1962, 1961, 1958, 1957, 1955, 1953, 1951, 1949, 1948, 1926, 1921
1241 MIAMI RD	2020, 2017, 2014, 2010, 2005, 2000, 1999, 1995, 1992, 1990, 1986, 1985, 1980, 1979, 1975, 1973, 1970, 1965, 1961, 1958, 1957, 1955, 1953, 1951, 1949, 1948, 1926, 1921
1241 S FEDERAL HWY	2020, 2017, 2014, 2005, 2000, 1999, 1995, 1992, 1990, 1986, 1985, 1980, 1979, 1975, 1973, 1970, 1965, 1962, 1961, 1958, 1957, 1955, 1953, 1951, 1949, 1948, 1926, 1921
1241 S FEDERAL HWY	2017, 2014, 2010, 2005, 2000, 1999, 1995, 1992, 1990, 1986, 1985, 1980, 1979, 1975, 1973, 1970, 1965, 1962, 1961, 1958, 1957, 1955, 1953, 1951, 1949, 1948, 1926, 1921
1241 S FEDERAL HWY	2020, 2014, 2010, 2005, 2000, 1999, 1995, 1992, 1990, 1986, 1985, 1980, 1979, 1975, 1973, 1970, 1965, 1962, 1961, 1958, 1957, 1955, 1953, 1951, 1949, 1948, 1926, 1921
1241 S FEDERAL HWY	2020, 2017, 2010, 2005, 2000, 1999, 1995, 1992, 1990, 1986, 1985, 1980, 1979, 1975, 1973, 1970, 1965, 1962, 1961, 1958, 1957, 1955, 1953, 1951, 1949, 1948, 1926, 1921
1241 S FEDERAL HWY	2020, 2017, 2014, 2010, 2005, 1999, 1995, 1992, 1990, 1986, 1985, 1980, 1979, 1975, 1973, 1970, 1965, 1962, 1961, 1958, 1957, 1955, 1953, 1951, 1949, 1948, 1926, 1921
1241 S FEDERAL HWY	2020, 2017, 2014, 2010, 2005, 2000, 1999, 1992, 1990, 1986, 1985, 1980, 1979, 1975, 1973, 1970, 1965, 1962, 1961, 1958, 1957, 1955, 1953, 1951, 1949, 1948, 1926, 1921
1244 3RD AVE	2020, 2017, 2014, 2010, 2005, 2000, 1995, 1992, 1990, 1986, 1985, 1980, 1979, 1975, 1973, 1970, 1965, 1962, 1961, 1958, 1957, 1955, 1953, 1951, 1949, 1948, 1926, 1921
1244 3RD AVE	2020, 2017, 2014, 2010, 2000, 1999, 1995, 1992, 1990, 1986, 1985, 1980, 1979, 1975, 1973, 1970, 1965, 1962, 1961, 1958, 1957, 1955, 1953, 1951, 1949, 1948, 1926, 1921
1244 3RD AVE	2020, 2017, 2014, 2010, 2005, 2000, 1999, 1995, 1992, 1990, 1986, 1985, 1979, 1975, 1973, 1970, 1965, 1962, 1961, 1958, 1957, 1955, 1953, 1951, 1949, 1948, 1926, 1921
1244 3RD AVE	2020, 2017, 2014, 2010, 2005, 2000, 1999, 1995, 1992, 1990, 1986, 1985, 1980, 1979, 1975, 1973, 1970, 1965, 1962, 1961, 1958, 1957, 1955, 1953, 1951, 1949, 1948, 1926, 1921
1244 3RD AVE	2020, 2017, 2014, 2010, 2005, 2000, 1999, 1995, 1992, 1990, 1985, 1980, 1979, 1975, 1973, 1970, 1965, 1962, 1961, 1958, 1957, 1955, 1953, 1951, 1949, 1948, 1926, 1921
1244 6TH AVE	2020, 2017, 2014, 2010, 2005, 2000, 1999, 1995, 1992, 1990, 1986, 1985, 1980, 1979, 1975, 1973, 1970, 1965, 1962, 1961, 1958, 1957, 1955, 1953, 1951, 1949, 1926, 1921
1244 FEDERAL HWY	2020, 2017, 2014, 2010, 2005, 2000, 1995, 1992, 1990, 1986, 1985, 1980, 1979, 1975, 1973, 1970, 1965, 1962, 1961, 1958, 1957, 1955, 1953, 1951, 1949, 1948, 1926, 1921
1244 FEDERAL HWY	2020, 2017, 2014, 2010, 2000, 1999, 1995, 1992, 1990, 1986, 1985, 1980, 1979, 1975, 1973, 1970, 1965, 1962, 1961, 1958, 1957, 1955, 1953, 1951, 1949, 1948, 1926, 1921

DRAFT

FINDINGS

Address Researched	Address Not Identified in Research Source
1244 FEDERAL HWY	2020, 2017, 2014, 2010, 2005, 2000, 1999, 1995, 1992, 1986, 1985, 1980, 1979, 1975, 1973, 1970, 1965, 1962, 1961, 1958, 1957, 1955, 1953, 1951, 1949, 1948, 1926, 1921
1244 S FEDERAL HWY	2020, 2017, 2014, 2010, 2000, 1999, 1995, 1992, 1990, 1986, 1985, 1980, 1979, 1975, 1973, 1970, 1965, 1962, 1961, 1958, 1957, 1955, 1953, 1951, 1949, 1948, 1926, 1921
1244 S FEDERAL HWY	2020, 2017, 2014, 2010, 2005, 1999, 1995, 1992, 1990, 1986, 1985, 1980, 1979, 1975, 1973, 1970, 1965, 1962, 1961, 1958, 1957, 1955, 1953, 1951, 1949, 1948, 1926, 1921
1244 S FEDERAL HWY	2020, 2017, 2014, 2010, 2005, 2000, 1999, 1992, 1990, 1986, 1985, 1980, 1979, 1975, 1973, 1970, 1965, 1962, 1961, 1958, 1957, 1955, 1953, 1951, 1949, 1948, 1926, 1921
1244 S FEDERAL HWY	2020, 2017, 2014, 2010, 2005, 2000, 1999, 1995, 1990, 1986, 1985, 1980, 1979, 1975, 1973, 1970, 1965, 1962, 1961, 1958, 1957, 1955, 1953, 1951, 1949, 1948, 1926, 1921
1244 S FEDERAL HWY	2020, 2017, 2014, 2005, 2000, 1999, 1995, 1992, 1990, 1986, 1985, 1980, 1979, 1975, 1973, 1970, 1965, 1962, 1961, 1958, 1957, 1955, 1953, 1951, 1949, 1948, 1926, 1921
1244 S FEDERAL HWY	2020, 2017, 2010, 2005, 2000, 1999, 1995, 1992, 1990, 1986, 1985, 1980, 1979, 1975, 1973, 1970, 1965, 1962, 1961, 1958, 1957, 1955, 1953, 1951, 1949, 1948, 1926, 1921
1244 S FEDERAL HWY	2020, 2014, 2010, 2005, 2000, 1999, 1995, 1992, 1990, 1986, 1985, 1980, 1979, 1975, 1973, 1970, 1965, 1962, 1961, 1958, 1957, 1955, 1953, 1951, 1949, 1948, 1926, 1921
1244 S FEDERAL HWY	2017, 2014, 2010, 2005, 2000, 1999, 1995, 1992, 1990, 1986, 1985, 1980, 1979, 1975, 1973, 1970, 1965, 1962, 1961, 1958, 1957, 1955, 1953, 1951, 1949, 1948, 1926, 1921
1244 SE 3 AVE	2020, 2017, 2010, 2005, 2000, 1999, 1995, 1992, 1990, 1986, 1985, 1980, 1979, 1975, 1973, 1970, 1965, 1962, 1961, 1958, 1957, 1955, 1953, 1951, 1949, 1948, 1926, 1921
1244 SE 3RD AVE	2020, 2017, 2014, 2010, 2000, 1999, 1995, 1992, 1990, 1986, 1985, 1980, 1979, 1975, 1973, 1970, 1965, 1962, 1961, 1958, 1957, 1955, 1953, 1951, 1949, 1948, 1926, 1921
1244 SE 3RD AVE	2020, 2017, 2014, 2010, 2005, 2000, 1999, 1995, 1990, 1986, 1985, 1980, 1979, 1975, 1973, 1970, 1965, 1962, 1961, 1958, 1957, 1955, 1953, 1951, 1949, 1948, 1926, 1921
1244 SE 3RD AVE	2020, 2017, 2014, 2010, 2005, 2000, 1999, 1992, 1990, 1986, 1985, 1980, 1979, 1975, 1973, 1970, 1965, 1962, 1961, 1958, 1957, 1955, 1953, 1951, 1949, 1948, 1926, 1921
1244 SE 3RD AVE	2020, 2017, 2014, 2010, 2005, 1999, 1995, 1992, 1990, 1986, 1985, 1980, 1979, 1975, 1973, 1970, 1965, 1962, 1961, 1958, 1957, 1955, 1953, 1951, 1949, 1948, 1926, 1921
1244A 6TH AVE	2020, 2017, 2014, 2010, 2005, 2000, 1999, 1995, 1992, 1990, 1985, 1980, 1979, 1975, 1973, 1970, 1965, 1962, 1961, 1958, 1957, 1955, 1953, 1951, 1949, 1948, 1926, 1921
1244B 6TH AVE	2020, 2017, 2014, 2010, 2005, 2000, 1999, 1995, 1992, 1990, 1985, 1980, 1979, 1975, 1973, 1970, 1965, 1962, 1961, 1958, 1957, 1955, 1953, 1951, 1949, 1948, 1926, 1921

DRAFT

FINDINGS

Address Researched	Address Not Identified in Research Source
1244B 6TH AVE	2020, 2017, 2014, 2010, 2005, 2000, 1999, 1995, 1992, 1990, 1986, 1985, 1980, 1979, 1975, 1973, 1965, 1962, 1961, 1958, 1957, 1955, 1953, 1951, 1949, 1948, 1926, 1921
1244C 6TH AVE	2020, 2017, 2014, 2010, 2005, 2000, 1999, 1995, 1992, 1990, 1986, 1985, 1980, 1979, 1975, 1973, 1965, 1962, 1961, 1958, 1957, 1955, 1953, 1951, 1949, 1948, 1926, 1921
1244C 6TH AVE	2020, 2017, 2014, 2010, 2005, 2000, 1999, 1995, 1992, 1990, 1985, 1980, 1979, 1975, 1973, 1970, 1965, 1962, 1961, 1958, 1957, 1955, 1953, 1951, 1949, 1948, 1926, 1921
1244D 6TH AVE	2020, 2017, 2014, 2010, 2005, 2000, 1999, 1995, 1992, 1990, 1985, 1980, 1979, 1975, 1973, 1970, 1965, 1962, 1961, 1958, 1957, 1955, 1953, 1951, 1949, 1948, 1926, 1921
1244D 6TH AVE	2020, 2017, 2014, 2010, 2005, 2000, 1999, 1995, 1992, 1990, 1986, 1985, 1980, 1979, 1975, 1973, 1965, 1962, 1961, 1958, 1957, 1955, 1953, 1951, 1949, 1948, 1926, 1921
1244E 6TH AVE	2020, 2017, 2014, 2010, 2005, 2000, 1999, 1995, 1992, 1990, 1985, 1980, 1979, 1975, 1973, 1970, 1965, 1962, 1961, 1958, 1957, 1955, 1953, 1951, 1949, 1948, 1926, 1921
1248 FEDERAL HWY	2020, 2017, 2014, 2010, 2000, 1999, 1995, 1992, 1990, 1986, 1985, 1980, 1979, 1975, 1973, 1970, 1965, 1962, 1961, 1958, 1957, 1955, 1953, 1951, 1949, 1948, 1926, 1921
1248 FEDERAL HWY	2020, 2017, 2014, 2010, 2005, 2000, 1995, 1992, 1990, 1986, 1985, 1980, 1979, 1975, 1973, 1970, 1965, 1962, 1961, 1958, 1957, 1955, 1953, 1951, 1949, 1948, 1926, 1921
1248 FEDERAL HWY	2020, 2017, 2014, 2010, 2005, 2000, 1999, 1995, 1992, 1986, 1985, 1980, 1979, 1975, 1973, 1970, 1965, 1962, 1961, 1958, 1957, 1955, 1953, 1951, 1949, 1948, 1926, 1921
1248 S FEDERAL HWY	2020, 2017, 2014, 2010, 2005, 2000, 1999, 1992, 1990, 1986, 1985, 1980, 1979, 1975, 1973, 1970, 1965, 1962, 1961, 1958, 1957, 1955, 1953, 1951, 1949, 1948, 1926, 1921
1248 S FEDERAL HWY	2020, 2017, 2014, 2010, 2000, 1999, 1995, 1992, 1990, 1986, 1985, 1980, 1979, 1975, 1973, 1970, 1965, 1962, 1961, 1958, 1957, 1955, 1953, 1951, 1949, 1948, 1926, 1921
1248 S FEDERAL HWY	2020, 2017, 2014, 2010, 2005, 1999, 1995, 1992, 1990, 1986, 1985, 1980, 1979, 1975, 1973, 1970, 1965, 1962, 1961, 1958, 1957, 1955, 1953, 1951, 1949, 1948, 1926, 1921
1248 S FEDERAL HWY	2020, 2017, 2014, 2010, 2005, 2000, 1999, 1995, 1990, 1986, 1985, 1980, 1979, 1975, 1973, 1970, 1965, 1962, 1961, 1958, 1957, 1955, 1953, 1951, 1949, 1948, 1926, 1921
1248 S FEDERAL HWY	2020, 2017, 2014, 2005, 2000, 1999, 1995, 1992, 1990, 1986, 1985, 1980, 1979, 1975, 1973, 1970, 1965, 1962, 1961, 1958, 1957, 1955, 1953, 1951, 1949, 1948, 1926, 1921
1248 S FEDERAL HWY	2020, 2017, 2010, 2005, 2000, 1999, 1995, 1992, 1990, 1986, 1985, 1980, 1979, 1975, 1973, 1970, 1965, 1962, 1961, 1958, 1957, 1955, 1953, 1951, 1949, 1948, 1926, 1921
1248 S FEDERAL HWY	2017, 2014, 2010, 2005, 2000, 1999, 1995, 1992, 1990, 1986, 1985, 1980, 1979, 1975, 1973, 1970, 1965, 1962, 1961, 1958, 1957, 1955, 1953, 1951, 1949, 1948, 1926, 1921

DRAFT

FINDINGS

Address Researched	Address Not Identified in Research Source
1249 MIAMI RD	2020, 2017, 2010, 2005, 2000, 1999, 1995, 1992, 1990, 1986, 1985, 1980, 1979, 1975, 1973, 1970, 1965, 1962, 1961, 1958, 1957, 1955, 1953, 1951, 1949, 1948, 1926, 1921
1249 MIAMI RD	2020, 2017, 2014, 2005, 2000, 1999, 1995, 1992, 1990, 1986, 1985, 1980, 1979, 1975, 1973, 1970, 1965, 1962, 1961, 1958, 1957, 1955, 1953, 1951, 1949, 1948, 1926, 1921
1249 MIAMI RD	2020, 2017, 2014, 2010, 2005, 2000, 1999, 1995, 1990, 1986, 1985, 1980, 1979, 1975, 1973, 1970, 1965, 1962, 1961, 1958, 1957, 1955, 1953, 1951, 1949, 1948, 1926, 1921
1249 MIAMI RD	2020, 2017, 2014, 2010, 2000, 1999, 1995, 1992, 1990, 1986, 1985, 1980, 1979, 1975, 1973, 1970, 1965, 1962, 1961, 1958, 1957, 1955, 1953, 1951, 1949, 1948, 1926, 1921
1249 MIAMI RD	2020, 2017, 2014, 2010, 2005, 2000, 1995, 1992, 1990, 1986, 1985, 1980, 1979, 1975, 1973, 1970, 1965, 1962, 1961, 1958, 1957, 1955, 1953, 1951, 1949, 1948, 1926, 1921
1249 MIAMI RD	2020, 2017, 2014, 2010, 2005, 1999, 1995, 1992, 1990, 1986, 1985, 1980, 1979, 1975, 1973, 1970, 1965, 1962, 1961, 1958, 1957, 1955, 1953, 1951, 1949, 1948, 1926, 1921
1249 MIAMI RD	2020, 2017, 2014, 2010, 2005, 2000, 1999, 1995, 1992, 1986, 1985, 1980, 1979, 1975, 1973, 1970, 1965, 1962, 1961, 1958, 1957, 1955, 1953, 1951, 1949, 1948, 1926, 1921
1249 MIAMI RD	2020, 2017, 2014, 2010, 2005, 2000, 1999, 1995, 1992, 1990, 1986, 1985, 1979, 1975, 1973, 1970, 1965, 1962, 1961, 1958, 1957, 1955, 1953, 1951, 1949, 1948, 1926, 1921
1249 MIAMI RD	2020, 2017, 2014, 2010, 2005, 2000, 1999, 1995, 1992, 1990, 1985, 1980, 1979, 1975, 1973, 1970, 1965, 1962, 1961, 1958, 1957, 1955, 1953, 1951, 1949, 1948, 1926, 1921
1249 MIAMI RD	2020, 2017, 2014, 2010, 2005, 2000, 1999, 1995, 1992, 1990, 1986, 1985, 1980, 1979, 1975, 1973, 1970, 1965, 1962, 1961, 1958, 1957, 1955, 1953, 1951, 1949, 1948, 1926, 1921
1249 MIAMI RD	2020, 2017, 2014, 2010, 2005, 2000, 1999, 1995, 1992, 1990, 1986, 1985, 1980, 1979, 1975, 1973, 1970, 1965, 1962, 1961, 1958, 1957, 1955, 1953, 1951, 1949, 1948, 1926, 1921
1249 MIAMI RD	2020, 2017, 2014, 2010, 2005, 2000, 1999, 1995, 1992, 1990, 1986, 1985, 1980, 1979, 1975, 1973, 1970, 1965, 1962, 1961, 1958, 1957, 1955, 1953, 1949, 1948, 1926, 1921
1249 MIAMI RD	2020, 2017, 2014, 2010, 2005, 2000, 1999, 1995, 1992, 1990, 1986, 1985, 1980, 1979, 1975, 1973, 1970, 1965, 1962, 1961, 1958, 1957, 1955, 1953, 1951, 1949, 1948, 1926, 1921
1249 MIAMI RD	2020, 2017, 2014, 2010, 2005, 2000, 1999, 1995, 1992, 1990, 1986, 1985, 1980, 1979, 1975, 1973, 1970, 1965, 1961, 1958, 1957, 1955, 1953, 1951, 1949, 1948, 1926, 1921
1249 MIAMI RD	2020, 2017, 2014, 2010, 2005, 2000, 1999, 1995, 1992, 1990, 1986, 1985, 1980, 1979, 1975, 1973, 1970, 1962, 1961, 1958, 1957, 1955, 1953, 1951, 1949, 1948, 1926, 1921

DRAFT

FINDINGS

Address Researched	Address Not Identified in Research Source
125 SE 13TH ST	2020, 2017, 2014, 2010, 2005, 2000, 1999, 1992, 1990, 1986, 1985, 1980, 1979, 1975, 1973, 1970, 1965, 1962, 1961, 1958, 1957, 1955, 1953, 1951, 1949, 1948, 1926, 1921
1250 MIAMI RD	2020, 2017, 2014, 2010, 2005, 2000, 1999, 1995, 1990, 1986, 1985, 1980, 1979, 1975, 1973, 1970, 1965, 1962, 1961, 1958, 1957, 1955, 1953, 1951, 1949, 1948, 1926, 1921
1250 MIAMI RD	2020, 2017, 2014, 2010, 2005, 1999, 1995, 1992, 1990, 1986, 1985, 1980, 1979, 1975, 1973, 1970, 1965, 1962, 1961, 1958, 1957, 1955, 1953, 1951, 1949, 1948, 1926, 1921
1250 MIAMI RD	2020, 2017, 2014, 2010, 2005, 2000, 1995, 1992, 1990, 1986, 1985, 1980, 1979, 1975, 1973, 1970, 1965, 1962, 1961, 1958, 1957, 1955, 1953, 1951, 1949, 1948, 1926, 1921
1250 MIAMI RD	2020, 2017, 2014, 2010, 2005, 2000, 1999, 1992, 1990, 1986, 1985, 1980, 1979, 1975, 1973, 1970, 1965, 1962, 1961, 1958, 1957, 1955, 1953, 1951, 1949, 1948, 1926, 1921
1250 MIAMI RD	2020, 2017, 2014, 2010, 2000, 1999, 1995, 1992, 1990, 1986, 1985, 1980, 1979, 1975, 1973, 1970, 1965, 1962, 1961, 1958, 1957, 1955, 1953, 1951, 1949, 1948, 1926, 1921
1250 MIAMI RD	2020, 2017, 2014, 2005, 2000, 1999, 1995, 1992, 1990, 1986, 1985, 1980, 1979, 1975, 1973, 1970, 1965, 1962, 1961, 1958, 1957, 1955, 1953, 1951, 1949, 1948, 1926, 1921
1250 MIAMI RD	2020, 2017, 2010, 2005, 2000, 1999, 1995, 1992, 1990, 1986, 1985, 1980, 1979, 1975, 1973, 1970, 1965, 1962, 1961, 1958, 1957, 1955, 1953, 1951, 1949, 1948, 1926, 1921
1250 MIAMI RD	2020, 2014, 2010, 2005, 2000, 1999, 1995, 1992, 1990, 1986, 1985, 1980, 1979, 1975, 1973, 1970, 1965, 1962, 1961, 1958, 1957, 1955, 1953, 1951, 1949, 1948, 1926, 1921
1250 MIAMI RD	2017, 2014, 2010, 2005, 2000, 1999, 1995, 1992, 1990, 1986, 1985, 1980, 1979, 1975, 1973, 1970, 1965, 1962, 1961, 1958, 1957, 1955, 1953, 1951, 1949, 1948, 1926, 1921
1250 MIAMI RD	2020, 2017, 2014, 2010, 2005, 2000, 1999, 1995, 1992, 1990, 1985, 1980, 1979, 1975, 1973, 1970, 1965, 1962, 1961, 1958, 1957, 1955, 1953, 1951, 1949, 1948, 1926, 1921
1250 MIAMI RD	2020, 2017, 2014, 2010, 2005, 2000, 1999, 1995, 1992, 1986, 1985, 1980, 1979, 1975, 1973, 1970, 1965, 1962, 1961, 1958, 1957, 1955, 1953, 1951, 1949, 1948, 1926, 1921
1252 MIAMI RD	2020, 2017, 2014, 2010, 2000, 1999, 1995, 1992, 1990, 1986, 1985, 1980, 1979, 1975, 1973, 1970, 1965, 1962, 1961, 1958, 1957, 1955, 1953, 1951, 1949, 1948, 1926, 1921
1252 MIAMI RD	2020, 2017, 2014, 2010, 2005, 2000, 1999, 1992, 1990, 1986, 1985, 1980, 1979, 1975, 1973, 1970, 1965, 1962, 1961, 1958, 1957, 1955, 1953, 1951, 1949, 1948, 1926, 1921
1252 MIAMI RD	2020, 2017, 2014, 2010, 2005, 1999, 1995, 1992, 1990, 1986, 1985, 1980, 1979, 1975, 1973, 1970, 1965, 1962, 1961, 1958, 1957, 1955, 1953, 1951, 1949, 1948, 1926, 1921
1252 MIAMI RD	2020, 2017, 2014, 2010, 2005, 2000, 1999, 1995, 1992, 1986, 1985, 1980, 1979, 1975, 1973, 1970, 1965, 1962, 1961, 1958, 1957, 1955, 1953, 1951, 1949, 1948, 1926, 1921

DRAFT

FINDINGS

Address Researched	Address Not Identified in Research Source
1252 MIAMI RD	2020, 2017, 2014, 2010, 2005, 2000, 1999, 1995, 1992, 1990, 1986, 1985, 1979, 1975, 1973, 1970, 1965, 1962, 1961, 1958, 1957, 1955, 1953, 1951, 1949, 1948, 1926, 1921
1252 MIAMI RD	2020, 2017, 2014, 2010, 2005, 2000, 1999, 1995, 1992, 1990, 1986, 1985, 1980, 1979, 1973, 1970, 1965, 1962, 1961, 1958, 1957, 1955, 1953, 1951, 1949, 1948, 1926, 1921
1252 MIAMI RD	2020, 2017, 2014, 2010, 2005, 2000, 1999, 1995, 1992, 1990, 1986, 1985, 1980, 1979, 1975, 1973, 1965, 1962, 1961, 1958, 1957, 1955, 1953, 1951, 1949, 1948, 1926, 1921
1252 MIAMI RD	2020, 2017, 2014, 2010, 2005, 2000, 1999, 1995, 1992, 1990, 1986, 1985, 1980, 1979, 1975, 1973, 1970, 1962, 1961, 1958, 1957, 1955, 1953, 1951, 1949, 1948, 1926, 1921
1252 MIAMI RD	2020, 2017, 2014, 2010, 2005, 2000, 1999, 1995, 1992, 1990, 1986, 1985, 1980, 1979, 1975, 1973, 1970, 1965, 1961, 1958, 1957, 1955, 1953, 1951, 1949, 1948, 1926, 1921
1253 SE 4TH AVE	2020, 2017, 2014, 2010, 2005, 2000, 1999, 1992, 1990, 1986, 1985, 1980, 1979, 1975, 1973, 1970, 1965, 1962, 1961, 1958, 1957, 1955, 1953, 1951, 1949, 1948, 1926, 1921
126 SE 10TH ST	2020, 2017, 2014, 2010, 2005, 1999, 1995, 1992, 1990, 1986, 1985, 1980, 1979, 1975, 1973, 1970, 1965, 1962, 1961, 1958, 1957, 1955, 1953, 1951, 1949, 1948, 1926, 1921
126 SE 10TH ST	2020, 2017, 2010, 2005, 2000, 1999, 1995, 1992, 1990, 1986, 1985, 1980, 1979, 1975, 1973, 1970, 1965, 1962, 1961, 1958, 1957, 1955, 1953, 1951, 1949, 1948, 1926, 1921
126 SE 10TH ST	2020, 2017, 2014, 2005, 2000, 1999, 1995, 1992, 1990, 1986, 1985, 1980, 1979, 1975, 1973, 1970, 1965, 1962, 1961, 1958, 1957, 1955, 1953, 1951, 1949, 1948, 1926, 1921
126 SE 10TH ST	2020, 2017, 2014, 2010, 2000, 1999, 1995, 1992, 1990, 1986, 1985, 1980, 1979, 1975, 1973, 1970, 1965, 1962, 1961, 1958, 1957, 1955, 1953, 1951, 1949, 1948, 1926, 1921
127 SE 9TH ST	2020, 2017, 2014, 2010, 2005, 1999, 1995, 1992, 1990, 1986, 1985, 1980, 1979, 1975, 1973, 1970, 1965, 1962, 1961, 1958, 1957, 1955, 1953, 1951, 1949, 1948, 1926, 1921
128 SE 10TH ST	2020, 2017, 2014, 2010, 2000, 1999, 1995, 1992, 1990, 1986, 1985, 1980, 1979, 1975, 1973, 1970, 1965, 1962, 1961, 1958, 1957, 1955, 1953, 1951, 1949, 1948, 1926, 1921
128 SE 10TH ST	2020, 2017, 2014, 2005, 2000, 1999, 1995, 1992, 1990, 1986, 1985, 1980, 1979, 1975, 1973, 1970, 1965, 1962, 1961, 1958, 1957, 1955, 1953, 1951, 1949, 1948, 1926, 1921
130 SE 7TH ST	2020, 2017, 2014, 2010, 2000, 1999, 1995, 1992, 1990, 1986, 1985, 1980, 1979, 1975, 1973, 1970, 1965, 1962, 1961, 1958, 1957, 1955, 1953, 1951, 1949, 1948, 1926, 1921
130 SE 7TH ST	2020, 2017, 2014, 2010, 2005, 1999, 1995, 1992, 1990, 1986, 1985, 1980, 1979, 1975, 1973, 1970, 1965, 1962, 1961, 1958, 1957, 1955, 1953, 1951, 1949, 1948, 1926, 1921
130 SE 9TH ST	2020, 2017, 2014, 2010, 2005, 1999, 1995, 1992, 1990, 1986, 1985, 1980, 1979, 1975, 1973, 1970, 1965, 1962, 1961, 1958, 1957, 1955, 1953, 1951, 1949, 1948, 1926, 1921

DRAFT

FINDINGS

Address Researched	Address Not Identified in Research Source
130 SE 9TH ST	2020, 2017, 2014, 2010, 2000, 1999, 1995, 1992, 1990, 1986, 1985, 1980, 1979, 1975, 1973, 1970, 1965, 1962, 1961, 1958, 1957, 1955, 1953, 1951, 1949, 1948, 1926, 1921
1300 4TH AVE	2020, 2017, 2014, 2010, 2000, 1999, 1995, 1992, 1990, 1986, 1985, 1980, 1979, 1975, 1973, 1970, 1965, 1962, 1961, 1958, 1957, 1955, 1953, 1951, 1949, 1948, 1926, 1921
1300 4TH AVE	2020, 2017, 2014, 2010, 2005, 2000, 1995, 1992, 1990, 1986, 1985, 1980, 1979, 1975, 1973, 1970, 1965, 1962, 1961, 1958, 1957, 1955, 1953, 1951, 1949, 1948, 1926, 1921
1300 4TH AVE	2020, 2017, 2014, 2010, 2005, 2000, 1999, 1995, 1992, 1990, 1986, 1985, 1980, 1979, 1975, 1973, 1970, 1965, 1962, 1961, 1958, 1955, 1953, 1951, 1949, 1948, 1926, 1921
1300 4TH AVE	2020, 2017, 2014, 2010, 2005, 2000, 1999, 1995, 1992, 1990, 1986, 1985, 1980, 1979, 1975, 1973, 1970, 1962, 1961, 1958, 1957, 1955, 1953, 1951, 1949, 1948, 1926, 1921
1300 4TH AVE	2020, 2017, 2014, 2010, 2005, 2000, 1999, 1995, 1992, 1990, 1986, 1985, 1980, 1979, 1975, 1973, 1970, 1965, 1962, 1961, 1958, 1957, 1955, 1953, 1949, 1948, 1926, 1921
1300 4TH AVE	2020, 2017, 2014, 2010, 2005, 2000, 1999, 1995, 1992, 1990, 1986, 1985, 1980, 1979, 1975, 1973, 1965, 1962, 1961, 1958, 1957, 1955, 1953, 1951, 1949, 1948, 1926, 1921
1300 4TH AVE	2020, 2017, 2014, 2010, 2005, 2000, 1999, 1995, 1992, 1990, 1986, 1985, 1980, 1979, 1973, 1970, 1965, 1962, 1961, 1958, 1957, 1955, 1953, 1951, 1949, 1948, 1926, 1921
1300 4TH AVE	2020, 2017, 2014, 2010, 2005, 2000, 1999, 1995, 1992, 1990, 1986, 1985, 1979, 1975, 1973, 1970, 1965, 1962, 1961, 1958, 1957, 1955, 1953, 1951, 1949, 1948, 1926, 1921
1300 4TH AVE	2020, 2017, 2014, 2010, 2005, 2000, 1999, 1995, 1992, 1990, 1986, 1985, 1980, 1979, 1975, 1973, 1970, 1965, 1962, 1961, 1958, 1957, 1955, 1953, 1951, 1949, 1948, 1926, 1921
1300 SE 4TH AVE	2020, 2017, 2014, 2010, 2005, 1999, 1995, 1992, 1990, 1986, 1985, 1980, 1979, 1975, 1973, 1970, 1965, 1962, 1961, 1958, 1957, 1955, 1953, 1951, 1949, 1948, 1926, 1921
1300 SE 4TH AVE	2020, 2017, 2014, 2010, 2005, 2000, 1999, 1992, 1990, 1986, 1985, 1980, 1979, 1975, 1973, 1970, 1965, 1962, 1961, 1958, 1957, 1955, 1953, 1951, 1949, 1948, 1926, 1921
1300 SE 4TH AVE	2020, 2017, 2014, 2010, 2005, 2000, 1999, 1995, 1990, 1986, 1985, 1980, 1979, 1975, 1973, 1970, 1965, 1962, 1961, 1958, 1957, 1955, 1953, 1951, 1949, 1948, 1926, 1921
1300 SE 4TH AVE	2020, 2017, 2014, 2010, 2000, 1999, 1995, 1992, 1990, 1986, 1985, 1980, 1979, 1975, 1973, 1970, 1965, 1962, 1961, 1958, 1957, 1955, 1953, 1951, 1949, 1948, 1926, 1921
1300 SE 4TH AVE	2020, 2017, 2010, 2005, 2000, 1999, 1995, 1992, 1990, 1986, 1985, 1980, 1979, 1975, 1973, 1970, 1965, 1962, 1961, 1958, 1957, 1955, 1953, 1951, 1949, 1948, 1926, 1921
1300 SE 4TH AVE	2020, 2014, 2010, 2005, 2000, 1999, 1995, 1992, 1990, 1986, 1985, 1980, 1979, 1975, 1973, 1970, 1965, 1962, 1961, 1958, 1957, 1955, 1953, 1951, 1949, 1948, 1926, 1921

DRAFT

FINDINGS

Address Researched	Address Not Identified in Research Source
1300 SE 4TH AVE	2017, 2014, 2010, 2005, 2000, 1999, 1995, 1992, 1990, 1986, 1985, 1980, 1979, 1975, 1973, 1970, 1965, 1962, 1961, 1958, 1957, 1955, 1953, 1951, 1949, 1948, 1926, 1921
1300A 4TH AVE	2020, 2017, 2014, 2010, 2005, 2000, 1999, 1995, 1992, 1990, 1985, 1980, 1979, 1975, 1973, 1970, 1965, 1962, 1961, 1958, 1957, 1955, 1953, 1951, 1949, 1948, 1926, 1921
1301 2ND	2020, 2017, 2014, 2010, 2005, 2000, 1999, 1995, 1992, 1990, 1986, 1985, 1980, 1979, 1975, 1973, 1970, 1965, 1962, 1961, 1958, 1957, 1955, 1953, 1949, 1948, 1926, 1921
1304 2ND	2020, 2017, 2014, 2010, 2005, 2000, 1999, 1995, 1992, 1990, 1986, 1985, 1980, 1979, 1975, 1973, 1970, 1965, 1962, 1961, 1958, 1957, 1955, 1953, 1949, 1948, 1926, 1921
1305 2ND	2020, 2017, 2014, 2010, 2005, 2000, 1999, 1995, 1992, 1990, 1986, 1985, 1980, 1979, 1975, 1973, 1970, 1965, 1962, 1961, 1958, 1957, 1955, 1953, 1949, 1948, 1926, 1921
1306 2ND AVE	2020, 2017, 2014, 2010, 2005, 2000, 1999, 1995, 1992, 1990, 1986, 1985, 1979, 1975, 1973, 1970, 1965, 1962, 1961, 1958, 1957, 1955, 1953, 1951, 1949, 1948, 1926, 1921
1306 2ND AVE	2020, 2017, 2014, 2010, 2005, 2000, 1999, 1995, 1992, 1990, 1986, 1985, 1980, 1979, 1973, 1970, 1965, 1962, 1961, 1958, 1957, 1955, 1953, 1951, 1949, 1948, 1926, 1921
1308 2ND	2020, 2017, 2014, 2010, 2005, 2000, 1999, 1995, 1992, 1990, 1986, 1985, 1980, 1979, 1975, 1973, 1970, 1965, 1962, 1961, 1958, 1957, 1955, 1953, 1949, 1948, 1926, 1921
1308 2ND AVE	2020, 2017, 2014, 2010, 2005, 2000, 1999, 1995, 1992, 1990, 1986, 1985, 1980, 1979, 1975, 1973, 1970, 1965, 1962, 1961, 1958, 1957, 1955, 1953, 1949, 1948, 1926, 1921
1309 2ND	2020, 2017, 2014, 2010, 2005, 2000, 1999, 1995, 1992, 1990, 1986, 1985, 1980, 1979, 1975, 1973, 1970, 1965, 1962, 1961, 1958, 1957, 1955, 1953, 1949, 1948, 1926, 1921
1310 2ND AVE	2020, 2017, 2014, 2010, 2005, 2000, 1995, 1992, 1990, 1986, 1985, 1980, 1979, 1975, 1973, 1970, 1965, 1962, 1961, 1958, 1957, 1955, 1953, 1951, 1949, 1948, 1926, 1921
1310 2ND AVE	2020, 2017, 2014, 2010, 2005, 2000, 1999, 1995, 1992, 1990, 1986, 1985, 1980, 1979, 1975, 1973, 1970, 1965, 1962, 1961, 1958, 1957, 1955, 1953, 1951, 1949, 1948, 1926, 1921
1310 2ND AVE	2020, 2017, 2014, 2010, 2005, 2000, 1999, 1995, 1992, 1990, 1986, 1985, 1980, 1979, 1975, 1973, 1970, 1962, 1961, 1958, 1957, 1955, 1953, 1951, 1949, 1948, 1926, 1921
1310 2ND AVE	2020, 2017, 2014, 2010, 2005, 2000, 1999, 1995, 1992, 1990, 1986, 1985, 1980, 1979, 1975, 1973, 1965, 1961, 1958, 1957, 1955, 1953, 1951, 1949, 1948, 1926, 1921
1310 2ND AVE	2020, 2017, 2014, 2010, 2005, 2000, 1999, 1995, 1992, 1990, 1986, 1985, 1980, 1979, 1973, 1970, 1965, 1962, 1961, 1958, 1957, 1955, 1953, 1951, 1949, 1948, 1926, 1921
1310 2ND AVE	2020, 2017, 2014, 2010, 2005, 2000, 1999, 1995, 1992, 1990, 1986, 1985, 1980, 1979, 1975, 1973, 1965, 1962, 1961, 1958, 1957, 1955, 1953, 1951, 1949, 1948, 1926, 1921

DRAFT

FINDINGS

Address Researched	Address Not Identified in Research Source
1310 2ND AVE	2020, 2017, 2014, 2010, 2005, 2000, 1999, 1995, 1992, 1990, 1986, 1985, 1979, 1975, 1973, 1970, 1965, 1962, 1961, 1958, 1957, 1955, 1953, 1951, 1949, 1948, 1926, 1921
1310 2ND AVE	2020, 2017, 2014, 2010, 2005, 2000, 1999, 1995, 1992, 1990, 1985, 1980, 1979, 1975, 1973, 1970, 1965, 1962, 1961, 1958, 1957, 1955, 1953, 1951, 1949, 1948, 1926, 1921
1310 3RD AVE	2020, 2017, 2014, 2010, 2005, 2000, 1995, 1992, 1990, 1986, 1985, 1980, 1979, 1975, 1973, 1970, 1965, 1962, 1961, 1958, 1957, 1955, 1953, 1951, 1949, 1948, 1926, 1921
1310 3RD AVE	2020, 2017, 2014, 2010, 2000, 1999, 1995, 1992, 1990, 1986, 1985, 1980, 1979, 1975, 1973, 1970, 1965, 1962, 1961, 1958, 1957, 1955, 1953, 1951, 1949, 1948, 1926, 1921
1310 3RD AVE	2020, 2017, 2014, 2010, 2005, 2000, 1999, 1995, 1992, 1990, 1985, 1980, 1979, 1975, 1973, 1970, 1965, 1962, 1961, 1958, 1957, 1955, 1953, 1951, 1949, 1948, 1926, 1921
1310 3RD AVE	2020, 2017, 2014, 2010, 2005, 2000, 1999, 1995, 1992, 1990, 1986, 1985, 1979, 1975, 1973, 1970, 1965, 1962, 1961, 1958, 1957, 1955, 1953, 1951, 1949, 1948, 1926, 1921
1310 3RD AVE	2020, 2017, 2014, 2010, 2005, 2000, 1999, 1995, 1992, 1990, 1986, 1985, 1980, 1979, 1975, 1973, 1965, 1962, 1961, 1958, 1957, 1955, 1953, 1951, 1949, 1948, 1926, 1921
1310 3RD AVE	2020, 2017, 2014, 2010, 2005, 2000, 1999, 1995, 1992, 1990, 1986, 1985, 1980, 1979, 1975, 1973, 1970, 1965, 1962, 1961, 1958, 1957, 1955, 1953, 1951, 1949, 1948, 1926, 1921
1310 3RD AVE	2020, 2017, 2014, 2010, 2005, 2000, 1999, 1995, 1992, 1990, 1986, 1985, 1980, 1979, 1975, 1973, 1970, 1965, 1961, 1958, 1957, 1955, 1953, 1951, 1949, 1948, 1926, 1921
1310 3RD AVE	2020, 2017, 2014, 2010, 2005, 2000, 1999, 1995, 1992, 1990, 1986, 1985, 1980, 1979, 1975, 1973, 1970, 1962, 1961, 1958, 1957, 1955, 1953, 1951, 1949, 1948, 1926, 1921
1310 3RD AVE	2020, 2017, 2014, 2010, 2005, 2000, 1999, 1995, 1992, 1990, 1986, 1985, 1980, 1979, 1975, 1973, 1970, 1965, 1962, 1961, 1958, 1955, 1953, 1951, 1949, 1948, 1926, 1921
1310 3RD AVE	2020, 2017, 2014, 2010, 2005, 2000, 1999, 1995, 1992, 1990, 1986, 1985, 1980, 1979, 1975, 1973, 1970, 1965, 1962, 1961, 1958, 1957, 1955, 1953, 1949, 1948, 1926, 1921
1311 2ND AVE	2020, 2017, 2014, 2010, 2005, 2000, 1995, 1992, 1990, 1986, 1985, 1980, 1979, 1975, 1973, 1970, 1965, 1962, 1961, 1958, 1957, 1955, 1953, 1951, 1949, 1948, 1926, 1921
1311 2ND AVE	2020, 2017, 2014, 2010, 2005, 2000, 1999, 1995, 1992, 1990, 1986, 1985, 1980, 1979, 1975, 1973, 1970, 1965, 1962, 1961, 1958, 1957, 1955, 1953, 1949, 1948, 1926, 1921
1311 2ND AVE	2020, 2017, 2014, 2010, 2005, 2000, 1999, 1995, 1992, 1990, 1986, 1985, 1980, 1979, 1975, 1973, 1970, 1962, 1961, 1958, 1957, 1955, 1953, 1951, 1949, 1948, 1926, 1921
1311 2ND AVE	2020, 2017, 2014, 2010, 2005, 2000, 1999, 1995, 1992, 1990, 1986, 1985, 1980, 1979, 1975, 1973, 1970, 1965, 1961, 1958, 1957, 1955, 1953, 1951, 1949, 1948, 1926, 1921

DRAFT

FINDINGS

Address Researched	Address Not Identified in Research Source
1311 2ND AVE	2020, 2017, 2014, 2010, 2005, 2000, 1999, 1995, 1992, 1990, 1986, 1985, 1980, 1979, 1973, 1970, 1965, 1962, 1961, 1958, 1957, 1955, 1953, 1951, 1949, 1948, 1926, 1921
1311 2ND AVE	2020, 2017, 2014, 2010, 2005, 2000, 1999, 1995, 1992, 1990, 1986, 1985, 1980, 1979, 1975, 1973, 1965, 1962, 1961, 1958, 1957, 1955, 1953, 1951, 1949, 1948, 1926, 1921
1311 2ND AVE	2020, 2017, 2014, 2010, 2005, 2000, 1999, 1995, 1992, 1990, 1986, 1985, 1979, 1975, 1973, 1970, 1965, 1962, 1961, 1958, 1957, 1955, 1953, 1951, 1949, 1948, 1926, 1921
1311 2ND AVE	2020, 2017, 2014, 2010, 2005, 2000, 1999, 1995, 1992, 1990, 1985, 1980, 1979, 1975, 1973, 1970, 1965, 1962, 1961, 1958, 1957, 1955, 1953, 1951, 1949, 1948, 1926, 1921
1311 3RD AVE	2020, 2017, 2014, 2010, 2005, 2000, 1995, 1992, 1990, 1986, 1985, 1980, 1979, 1975, 1973, 1970, 1965, 1962, 1961, 1958, 1957, 1955, 1953, 1951, 1949, 1948, 1926, 1921
1311 3RD AVE	2020, 2017, 2014, 2010, 2000, 1999, 1995, 1992, 1990, 1986, 1985, 1980, 1979, 1975, 1973, 1970, 1965, 1962, 1961, 1958, 1957, 1955, 1953, 1951, 1949, 1948, 1926, 1921
1311 3RD AVE	2020, 2017, 2014, 2010, 2005, 2000, 1999, 1995, 1992, 1990, 1985, 1980, 1979, 1975, 1973, 1970, 1965, 1962, 1961, 1958, 1957, 1955, 1953, 1951, 1949, 1948, 1926, 1921
1311 3RD AVE	2020, 2017, 2014, 2010, 2005, 2000, 1999, 1995, 1992, 1990, 1986, 1985, 1980, 1979, 1975, 1973, 1970, 1965, 1962, 1961, 1958, 1957, 1955, 1953, 1951, 1949, 1948, 1926, 1921
1311 3RD AVE	2020, 2017, 2014, 2010, 2005, 2000, 1999, 1995, 1992, 1990, 1986, 1985, 1979, 1975, 1973, 1970, 1965, 1962, 1961, 1958, 1957, 1955, 1953, 1951, 1949, 1948, 1926, 1921
1311 3RD AVE	2020, 2017, 2014, 2010, 2005, 2000, 1999, 1995, 1992, 1990, 1986, 1985, 1980, 1979, 1975, 1973, 1965, 1962, 1961, 1958, 1957, 1955, 1953, 1951, 1949, 1948, 1926, 1921
1311 3RD AVE	2020, 2017, 2014, 2010, 2005, 2000, 1999, 1995, 1992, 1990, 1986, 1985, 1980, 1979, 1973, 1970, 1965, 1962, 1961, 1958, 1957, 1955, 1953, 1951, 1949, 1948, 1926, 1921
1311 3RD AVE	2020, 2017, 2014, 2010, 2005, 2000, 1999, 1995, 1992, 1990, 1986, 1985, 1980, 1979, 1975, 1973, 1970, 1962, 1961, 1958, 1957, 1955, 1953, 1951, 1949, 1948, 1926, 1921
1313 3RD AVE	2020, 2017, 2014, 2010, 2005, 2000, 1995, 1992, 1990, 1986, 1985, 1980, 1979, 1975, 1973, 1970, 1965, 1962, 1961, 1958, 1957, 1955, 1953, 1951, 1949, 1948, 1926, 1921
1313 3RD AVE	2020, 2017, 2014, 2010, 2005, 2000, 1999, 1995, 1992, 1990, 1986, 1985, 1980, 1979, 1975, 1973, 1970, 1962, 1961, 1958, 1957, 1955, 1953, 1951, 1949, 1948, 1926, 1921
1313 3RD AVE	2020, 2017, 2014, 2010, 2005, 2000, 1999, 1995, 1992, 1990, 1986, 1985, 1980, 1979, 1975, 1973, 1970, 1965, 1961, 1958, 1957, 1955, 1953, 1951, 1949, 1948, 1926, 1921
1313 3RD AVE	2020, 2017, 2014, 2010, 2005, 2000, 1999, 1995, 1992, 1990, 1986, 1985, 1980, 1979, 1975, 1973, 1970, 1965, 1962, 1961, 1958, 1955, 1953, 1951, 1949, 1948, 1926, 1921

DRAFT

FINDINGS

Address Researched	Address Not Identified in Research Source
1313 3RD AVE	2020, 2017, 2014, 2010, 2005, 2000, 1999, 1995, 1992, 1990, 1986, 1985, 1980, 1979, 1975, 1973, 1970, 1965, 1962, 1961, 1958, 1957, 1955, 1953, 1949, 1948, 1926, 1921
1313 3RD AVE	2020, 2017, 2014, 2010, 2005, 2000, 1999, 1995, 1992, 1990, 1986, 1985, 1980, 1979, 1975, 1973, 1970, 1965, 1962, 1961, 1958, 1957, 1955, 1953, 1951, 1949, 1926, 1921
1313 3RD AVE	2020, 2017, 2014, 2010, 2005, 2000, 1999, 1995, 1992, 1990, 1986, 1985, 1980, 1979, 1973, 1970, 1965, 1962, 1961, 1958, 1957, 1955, 1953, 1951, 1949, 1948, 1926, 1921
1313 3RD AVE	2020, 2017, 2014, 2010, 2005, 2000, 1999, 1995, 1992, 1990, 1986, 1985, 1980, 1979, 1975, 1973, 1965, 1962, 1961, 1958, 1957, 1955, 1953, 1951, 1949, 1948, 1926, 1921
1313 3RD AVE	2020, 2017, 2014, 2010, 2005, 2000, 1999, 1995, 1992, 1990, 1986, 1985, 1979, 1975, 1973, 1970, 1965, 1962, 1961, 1958, 1957, 1955, 1953, 1951, 1949, 1948, 1926, 1921
1313 3RD AVE	2020, 2017, 2014, 2010, 2005, 2000, 1999, 1995, 1992, 1986, 1985, 1980, 1979, 1975, 1973, 1970, 1965, 1962, 1961, 1958, 1957, 1955, 1953, 1951, 1949, 1948, 1926, 1921
1313 3RD AVE	2020, 2017, 2014, 2010, 2005, 2000, 1999, 1995, 1992, 1990, 1985, 1980, 1979, 1975, 1973, 1970, 1965, 1962, 1961, 1958, 1957, 1955, 1953, 1951, 1949, 1948, 1926, 1921
1321 3RD AVE	2020, 2017, 2014, 2010, 2005, 2000, 1995, 1992, 1990, 1986, 1985, 1980, 1979, 1975, 1973, 1970, 1965, 1962, 1961, 1958, 1957, 1955, 1953, 1951, 1949, 1948, 1926, 1921
14 10TH ST	2020, 2017, 2014, 2010, 2005, 2000, 1995, 1992, 1990, 1986, 1985, 1980, 1979, 1975, 1973, 1970, 1965, 1962, 1961, 1958, 1957, 1955, 1953, 1951, 1949, 1948, 1926, 1921
14 10TH ST	2020, 2017, 2014, 2010, 2005, 2000, 1999, 1995, 1992, 1986, 1985, 1980, 1979, 1975, 1973, 1970, 1965, 1962, 1961, 1958, 1957, 1955, 1953, 1951, 1949, 1948, 1926, 1921
14 10TH ST	2020, 2017, 2014, 2010, 2000, 1999, 1995, 1992, 1990, 1986, 1985, 1980, 1979, 1975, 1973, 1970, 1965, 1962, 1961, 1958, 1957, 1955, 1953, 1951, 1949, 1948, 1926, 1921
14 10TH ST	2020, 2017, 2014, 2010, 2005, 2000, 1999, 1995, 1992, 1990, 1985, 1980, 1979, 1975, 1973, 1970, 1965, 1962, 1961, 1958, 1957, 1955, 1953, 1951, 1949, 1948, 1926, 1921
14 10TH ST	2020, 2017, 2014, 2010, 2005, 2000, 1999, 1995, 1992, 1990, 1986, 1985, 1979, 1975, 1973, 1970, 1965, 1962, 1961, 1958, 1957, 1955, 1953, 1951, 1949, 1948, 1926, 1921
14 10TH ST	2020, 2017, 2014, 2010, 2005, 2000, 1999, 1995, 1992, 1990, 1986, 1985, 1980, 1979, 1975, 1973, 1970, 1962, 1961, 1958, 1957, 1955, 1953, 1951, 1949, 1948, 1926, 1921
14 10TH ST	2020, 2017, 2014, 2010, 2005, 2000, 1999, 1995, 1992, 1990, 1986, 1985, 1980, 1979, 1973, 1970, 1965, 1962, 1961, 1958, 1957, 1955, 1953, 1951, 1949, 1948, 1926, 1921
14 10TH ST	2020, 2017, 2014, 2010, 2005, 2000, 1999, 1995, 1992, 1990, 1986, 1985, 1980, 1979, 1975, 1973, 1965, 1962, 1961, 1958, 1957, 1955, 1953, 1951, 1949, 1948, 1926, 1921

DRAFT

FINDINGS

Address Researched	Address Not Identified in Research Source
14 10TH ST	2020, 2017, 2014, 2010, 2005, 2000, 1999, 1995, 1992, 1990, 1986, 1985, 1980, 1979, 1975, 1973, 1970, 1965, 1962, 1961, 1958, 1957, 1955, 1953, 1951, 1949, 1926, 1921
14 10TH ST	2020, 2017, 2014, 2010, 2005, 2000, 1999, 1995, 1992, 1990, 1986, 1985, 1980, 1979, 1975, 1973, 1970, 1965, 1962, 1961, 1958, 1955, 1953, 1951, 1949, 1948, 1926, 1921
14 10TH ST	2020, 2017, 2014, 2010, 2005, 2000, 1999, 1995, 1992, 1990, 1986, 1985, 1980, 1979, 1975, 1973, 1970, 1965, 1961, 1958, 1957, 1955, 1953, 1951, 1949, 1948, 1926, 1921
14 9TH ST	2020, 2017, 2014, 2010, 2000, 1999, 1995, 1992, 1990, 1986, 1985, 1980, 1979, 1975, 1973, 1970, 1965, 1962, 1961, 1958, 1957, 1955, 1953, 1951, 1949, 1948, 1926, 1921
14 9TH ST	2020, 2017, 2014, 2010, 2005, 2000, 1995, 1992, 1990, 1986, 1985, 1980, 1979, 1975, 1973, 1970, 1965, 1962, 1961, 1958, 1957, 1955, 1953, 1951, 1949, 1948, 1926, 1921
14 9TH ST	2020, 2017, 2014, 2010, 2005, 2000, 1999, 1995, 1992, 1990, 1986, 1985, 1980, 1979, 1975, 1973, 1970, 1962, 1961, 1958, 1957, 1955, 1953, 1951, 1949, 1948, 1926, 1921
14 9TH ST	2020, 2017, 2014, 2010, 2005, 2000, 1999, 1995, 1992, 1990, 1986, 1985, 1980, 1979, 1975, 1973, 1970, 1965, 1961, 1958, 1957, 1955, 1953, 1951, 1949, 1948, 1926, 1921
14 9TH ST	2020, 2017, 2014, 2010, 2005, 2000, 1999, 1995, 1992, 1990, 1986, 1985, 1980, 1979, 1975, 1973, 1970, 1965, 1962, 1961, 1958, 1957, 1955, 1953, 1951, 1949, 1926, 1921
14 9TH ST	2020, 2017, 2014, 2010, 2005, 2000, 1999, 1995, 1992, 1990, 1986, 1985, 1980, 1979, 1973, 1970, 1965, 1962, 1961, 1958, 1957, 1955, 1953, 1951, 1949, 1948, 1926, 1921
14 9TH ST	2020, 2017, 2014, 2010, 2005, 2000, 1999, 1995, 1992, 1990, 1986, 1985, 1980, 1979, 1975, 1973, 1965, 1962, 1961, 1958, 1957, 1955, 1953, 1951, 1949, 1948, 1926, 1921
14 9TH ST	2020, 2017, 2014, 2010, 2005, 2000, 1999, 1995, 1992, 1990, 1985, 1980, 1979, 1975, 1973, 1970, 1965, 1962, 1961, 1958, 1957, 1955, 1953, 1951, 1949, 1948, 1926, 1921
14 9TH ST	2020, 2017, 2014, 2010, 2005, 2000, 1999, 1995, 1992, 1990, 1986, 1985, 1979, 1975, 1973, 1970, 1965, 1962, 1961, 1958, 1957, 1955, 1953, 1951, 1949, 1948, 1926, 1921
14 9TH ST	2020, 2017, 2014, 2010, 2005, 2000, 1999, 1995, 1992, 1986, 1985, 1980, 1979, 1975, 1973, 1970, 1965, 1962, 1961, 1958, 1957, 1955, 1953, 1951, 1949, 1948, 1926, 1921
14 ROSE DR	2020, 2017, 2014, 2010, 2000, 1999, 1995, 1992, 1990, 1986, 1985, 1980, 1979, 1975, 1973, 1970, 1965, 1962, 1961, 1958, 1957, 1955, 1953, 1951, 1949, 1948, 1926, 1921
14 ROSE DR	2020, 2017, 2014, 2005, 2000, 1999, 1995, 1992, 1990, 1986, 1985, 1980, 1979, 1975, 1973, 1970, 1965, 1962, 1961, 1958, 1957, 1955, 1953, 1951, 1949, 1948, 1926, 1921
14 ROSE DR	2017, 2014, 2010, 2005, 2000, 1999, 1995, 1992, 1990, 1986, 1985, 1980, 1979, 1975, 1973, 1970, 1965, 1962, 1961, 1958, 1957, 1955, 1953, 1951, 1949, 1948, 1926, 1921

DRAFT

FINDINGS

Address Researched	Address Not Identified in Research Source
14 ROSE DR	2020, 2017, 2010, 2005, 2000, 1999, 1995, 1992, 1990, 1986, 1985, 1980, 1979, 1975, 1973, 1970, 1965, 1962, 1961, 1958, 1957, 1955, 1953, 1951, 1949, 1948, 1926, 1921
14 ROSE DR	2020, 2014, 2010, 2005, 2000, 1999, 1995, 1992, 1990, 1986, 1985, 1980, 1979, 1975, 1973, 1970, 1965, 1962, 1961, 1958, 1957, 1955, 1953, 1951, 1949, 1948, 1926, 1921
14 ROSE DR	2020, 2017, 2014, 2010, 2005, 2000, 1999, 1995, 1992, 1990, 1986, 1985, 1980, 1979, 1975, 1973, 1965, 1962, 1961, 1958, 1957, 1955, 1953, 1951, 1949, 1948, 1926, 1921
14 ROSE DR	2020, 2017, 2014, 2010, 2005, 2000, 1999, 1995, 1992, 1990, 1986, 1985, 1980, 1979, 1973, 1970, 1965, 1962, 1961, 1958, 1957, 1955, 1953, 1951, 1949, 1948, 1926, 1921
14 ROSE DR	2020, 2017, 2014, 2010, 2005, 2000, 1999, 1995, 1992, 1990, 1986, 1985, 1980, 1979, 1975, 1973, 1970, 1965, 1962, 1961, 1958, 1955, 1953, 1949, 1948, 1926, 1921
14 ROSE DR	2020, 2017, 2014, 2010, 2005, 2000, 1999, 1995, 1992, 1990, 1986, 1985, 1980, 1979, 1975, 1973, 1970, 1965, 1962, 1961, 1958, 1957, 1955, 1953, 1951, 1949, 1948, 1926, 1921
14 ROSE DR	2020, 2017, 2014, 2010, 2005, 2000, 1999, 1995, 1992, 1990, 1986, 1985, 1980, 1979, 1975, 1973, 1970, 1965, 1961, 1958, 1957, 1955, 1953, 1951, 1949, 1948, 1926, 1921
14 ROSE DR	2020, 2017, 2014, 2010, 2005, 2000, 1999, 1995, 1992, 1990, 1986, 1985, 1980, 1979, 1975, 1973, 1970, 1962, 1961, 1958, 1957, 1955, 1953, 1951, 1949, 1948, 1926, 1921
14 SE 10TH ST	2020, 2017, 2010, 2005, 2000, 1999, 1995, 1992, 1990, 1986, 1985, 1980, 1979, 1975, 1973, 1970, 1965, 1962, 1961, 1958, 1957, 1955, 1953, 1951, 1949, 1948, 1926, 1921
14 SE 10TH ST	2020, 2017, 2014, 2005, 2000, 1999, 1995, 1992, 1990, 1986, 1985, 1980, 1979, 1975, 1973, 1970, 1965, 1962, 1961, 1958, 1957, 1955, 1953, 1951, 1949, 1948, 1926, 1921
14 SE 10TH ST	2020, 2014, 2010, 2005, 2000, 1999, 1995, 1992, 1990, 1986, 1985, 1980, 1979, 1975, 1973, 1970, 1965, 1962, 1961, 1958, 1957, 1955, 1953, 1951, 1949, 1948, 1926, 1921
14 SE 10TH ST	2017, 2014, 2010, 2005, 2000, 1999, 1995, 1992, 1990, 1986, 1985, 1980, 1979, 1975, 1973, 1970, 1965, 1962, 1961, 1958, 1957, 1955, 1953, 1951, 1949, 1948, 1926, 1921
14 SE 10TH ST	2020, 2017, 2014, 2010, 2000, 1999, 1995, 1992, 1990, 1986, 1985, 1980, 1979, 1975, 1973, 1970, 1965, 1962, 1961, 1958, 1957, 1955, 1953, 1951, 1949, 1948, 1926, 1921
14 SE 10TH ST	2020, 2017, 2014, 2010, 2005, 1999, 1995, 1992, 1990, 1986, 1985, 1980, 1979, 1975, 1973, 1970, 1965, 1962, 1961, 1958, 1957, 1955, 1953, 1951, 1949, 1948, 1926, 1921
14 SE 10TH ST	2020, 2017, 2014, 2010, 2005, 2000, 1999, 1992, 1990, 1986, 1985, 1980, 1979, 1975, 1973, 1970, 1965, 1962, 1961, 1958, 1957, 1955, 1953, 1951, 1949, 1948, 1926, 1921

DRAFT

FINDINGS

Address Researched	Address Not Identified in Research Source
14 SE 10TH ST	2020, 2017, 2014, 2010, 2005, 2000, 1999, 1995, 1990, 1986, 1985, 1980, 1979, 1975, 1973, 1970, 1965, 1962, 1961, 1958, 1957, 1955, 1953, 1951, 1949, 1948, 1926, 1921
14 SE 9TH ST	2020, 2017, 2014, 2010, 2005, 2000, 1999, 1995, 1990, 1986, 1985, 1980, 1979, 1975, 1973, 1970, 1965, 1962, 1961, 1958, 1957, 1955, 1953, 1951, 1949, 1948, 1926, 1921
14 SE 9TH ST	2020, 2017, 2014, 2010, 2005, 2000, 1999, 1992, 1990, 1986, 1985, 1980, 1979, 1975, 1973, 1970, 1965, 1962, 1961, 1958, 1957, 1955, 1953, 1951, 1949, 1948, 1926, 1921
14 SE 9TH ST	2020, 2017, 2014, 2005, 2000, 1999, 1995, 1992, 1990, 1986, 1985, 1980, 1979, 1975, 1973, 1970, 1965, 1962, 1961, 1958, 1957, 1955, 1953, 1951, 1949, 1948, 1926, 1921
14 SE 9TH ST	2020, 2017, 2014, 2010, 2000, 1999, 1995, 1992, 1990, 1986, 1985, 1980, 1979, 1975, 1973, 1970, 1965, 1962, 1961, 1958, 1957, 1955, 1953, 1951, 1949, 1948, 1926, 1921
14 SE 9TH ST	2017, 2014, 2010, 2005, 2000, 1999, 1995, 1992, 1990, 1986, 1985, 1980, 1979, 1975, 1973, 1970, 1965, 1962, 1961, 1958, 1957, 1955, 1953, 1951, 1949, 1948, 1926, 1921
14 SE 9TH ST	2020, 2017, 2010, 2005, 2000, 1999, 1995, 1992, 1990, 1986, 1985, 1980, 1979, 1975, 1973, 1970, 1965, 1962, 1961, 1958, 1957, 1955, 1953, 1951, 1949, 1948, 1926, 1921
14 SE 9TH ST	2020, 2014, 2010, 2005, 2000, 1999, 1995, 1992, 1990, 1986, 1985, 1980, 1979, 1975, 1973, 1970, 1965, 1962, 1961, 1958, 1957, 1955, 1953, 1951, 1949, 1948, 1926, 1921
142 SE 10TH ST	2020, 2017, 2014, 2010, 2005, 2000, 1999, 1992, 1990, 1986, 1985, 1980, 1979, 1975, 1973, 1970, 1965, 1962, 1961, 1958, 1957, 1955, 1953, 1951, 1949, 1948, 1926, 1921
15 10TH ST	2020, 2017, 2014, 2010, 2005, 2000, 1995, 1992, 1990, 1986, 1985, 1980, 1979, 1975, 1973, 1970, 1965, 1962, 1961, 1958, 1957, 1955, 1953, 1951, 1949, 1948, 1926, 1921
15 10TH ST	2020, 2017, 2014, 2010, 2005, 2000, 1999, 1995, 1992, 1986, 1985, 1980, 1979, 1975, 1973, 1970, 1965, 1962, 1961, 1958, 1957, 1955, 1953, 1951, 1949, 1948, 1926, 1921
15 10TH ST	2020, 2017, 2014, 2010, 2000, 1999, 1995, 1992, 1990, 1986, 1985, 1980, 1979, 1975, 1973, 1970, 1965, 1962, 1961, 1958, 1957, 1955, 1953, 1951, 1949, 1948, 1926, 1921
15 10TH ST	2020, 2017, 2014, 2010, 2005, 2000, 1999, 1995, 1992, 1990, 1986, 1985, 1980, 1979, 1975, 1973, 1970, 1965, 1961, 1958, 1957, 1955, 1953, 1951, 1949, 1948, 1926, 1921
15 10TH ST	2020, 2017, 2014, 2010, 2005, 2000, 1999, 1995, 1992, 1990, 1986, 1985, 1980, 1979, 1975, 1973, 1965, 1962, 1961, 1958, 1955, 1953, 1951, 1949, 1948, 1926, 1921
15 10TH ST	2020, 2017, 2014, 2010, 2005, 2000, 1999, 1995, 1992, 1990, 1986, 1985, 1980, 1979, 1975, 1973, 1970, 1965, 1962, 1961, 1958, 1957, 1955, 1953, 1951, 1949, 1948, 1926, 1921
15 10TH ST	2020, 2017, 2014, 2010, 2005, 2000, 1999, 1995, 1992, 1990, 1986, 1985, 1980, 1979, 1973, 1970, 1965, 1962, 1961, 1958, 1957, 1955, 1953, 1951, 1949, 1948, 1926, 1921

DRAFT

FINDINGS

Address Researched	Address Not Identified in Research Source
15 10TH ST	2020, 2017, 2014, 2010, 2005, 2000, 1999, 1995, 1992, 1990, 1986, 1985, 1980, 1979, 1975, 1973, 1970, 1962, 1961, 1958, 1957, 1955, 1953, 1951, 1949, 1948, 1926, 1921
15 10TH ST	2020, 2017, 2014, 2010, 2005, 2000, 1999, 1995, 1992, 1990, 1985, 1980, 1979, 1975, 1973, 1970, 1965, 1962, 1961, 1958, 1957, 1955, 1953, 1951, 1949, 1948, 1926, 1921
15 10TH ST	2020, 2017, 2014, 2010, 2005, 2000, 1999, 1995, 1992, 1990, 1986, 1985, 1979, 1975, 1973, 1970, 1965, 1962, 1961, 1958, 1957, 1955, 1953, 1951, 1949, 1948, 1926, 1921
15 12TH ST	2020, 2017, 2014, 2010, 2005, 2000, 1999, 1995, 1992, 1990, 1986, 1985, 1980, 1979, 1975, 1973, 1970, 1965, 1962, 1961, 1958, 1957, 1955, 1953, 1951, 1949, 1926, 1921
15 ROSE DR	2020, 2017, 2014, 2010, 2005, 2000, 1999, 1992, 1990, 1986, 1985, 1980, 1979, 1975, 1973, 1970, 1965, 1962, 1961, 1958, 1957, 1955, 1953, 1951, 1949, 1948, 1926, 1921
15 SE 10TH ST	2020, 2017, 2014, 2010, 2005, 2000, 1999, 1995, 1990, 1986, 1985, 1980, 1979, 1975, 1973, 1970, 1965, 1962, 1961, 1958, 1957, 1955, 1953, 1951, 1949, 1948, 1926, 1921
15 SE 10TH ST	2020, 2017, 2014, 2010, 2005, 2000, 1999, 1992, 1990, 1986, 1985, 1980, 1979, 1975, 1973, 1970, 1965, 1962, 1961, 1958, 1957, 1955, 1953, 1951, 1949, 1948, 1926, 1921
15 SE 10TH ST	2020, 2017, 2014, 2010, 2005, 1999, 1995, 1992, 1990, 1986, 1985, 1980, 1979, 1975, 1973, 1970, 1965, 1962, 1961, 1958, 1957, 1955, 1953, 1951, 1949, 1948, 1926, 1921
15 SE 10TH ST	2020, 2017, 2014, 2010, 2000, 1999, 1995, 1992, 1990, 1986, 1985, 1980, 1979, 1975, 1973, 1970, 1965, 1962, 1961, 1958, 1957, 1955, 1953, 1951, 1949, 1948, 1926, 1921
15 SE 10TH ST	2020, 2017, 2010, 2005, 2000, 1999, 1995, 1992, 1990, 1986, 1985, 1980, 1979, 1975, 1973, 1970, 1965, 1962, 1961, 1958, 1957, 1955, 1953, 1951, 1949, 1948, 1926, 1921
15 SE 10TH ST	2020, 2017, 2014, 2005, 2000, 1999, 1995, 1992, 1990, 1986, 1985, 1980, 1979, 1975, 1973, 1970, 1965, 1962, 1961, 1958, 1957, 1955, 1953, 1951, 1949, 1948, 1926, 1921
15 SE 10TH ST	2020, 2014, 2010, 2005, 2000, 1999, 1995, 1992, 1990, 1986, 1985, 1980, 1979, 1975, 1973, 1970, 1965, 1962, 1961, 1958, 1957, 1955, 1953, 1951, 1949, 1948, 1926, 1921
150 12TH ST	2020, 2017, 2014, 2010, 2000, 1999, 1995, 1992, 1990, 1986, 1985, 1980, 1979, 1975, 1973, 1970, 1965, 1962, 1961, 1958, 1957, 1955, 1953, 1951, 1949, 1948, 1926, 1921
150 12TH ST	2020, 2017, 2014, 2010, 2005, 2000, 1995, 1992, 1990, 1986, 1985, 1980, 1979, 1975, 1973, 1970, 1965, 1962, 1961, 1958, 1957, 1955, 1953, 1951, 1949, 1948, 1926, 1921
150 12TH ST	2020, 2017, 2014, 2010, 2005, 2000, 1999, 1995, 1992, 1990, 1986, 1985, 1979, 1975, 1973, 1970, 1965, 1962, 1961, 1958, 1957, 1955, 1953, 1951, 1949, 1948, 1926, 1921
150 12TH ST	2020, 2017, 2014, 2010, 2005, 2000, 1999, 1995, 1992, 1986, 1985, 1980, 1979, 1975, 1973, 1970, 1965, 1962, 1961, 1958, 1957, 1955, 1953, 1951, 1949, 1948, 1926, 1921

DRAFT

FINDINGS

Address Researched	Address Not Identified in Research Source
150 12TH ST	2020, 2017, 2014, 2010, 2005, 2000, 1999, 1995, 1992, 1990, 1986, 1985, 1980, 1979, 1973, 1970, 1965, 1962, 1961, 1958, 1957, 1955, 1953, 1951, 1949, 1948, 1926, 1921
150 SE 12TH ST	2020, 2017, 2014, 2010, 2005, 1999, 1995, 1992, 1990, 1986, 1985, 1980, 1979, 1975, 1973, 1970, 1965, 1962, 1961, 1958, 1957, 1955, 1953, 1951, 1949, 1948, 1926, 1921
150 SE 12TH ST	2020, 2017, 2014, 2010, 2005, 2000, 1999, 1995, 1990, 1986, 1985, 1980, 1979, 1975, 1973, 1970, 1965, 1962, 1961, 1958, 1957, 1955, 1953, 1951, 1949, 1948, 1926, 1921
150 SE 12TH ST	2020, 2017, 2014, 2010, 2005, 2000, 1999, 1992, 1990, 1986, 1985, 1980, 1979, 1975, 1973, 1970, 1965, 1962, 1961, 1958, 1957, 1955, 1953, 1951, 1949, 1948, 1926, 1921
150 SE 12TH ST	2020, 2017, 2014, 2010, 2000, 1999, 1995, 1992, 1990, 1986, 1985, 1980, 1979, 1975, 1973, 1970, 1965, 1962, 1961, 1958, 1957, 1955, 1953, 1951, 1949, 1948, 1926, 1921
150 SE 12TH ST	2020, 2017, 2014, 2005, 2000, 1999, 1995, 1992, 1990, 1986, 1985, 1980, 1979, 1975, 1973, 1970, 1965, 1962, 1961, 1958, 1957, 1955, 1953, 1951, 1949, 1948, 1926, 1921
150 SE 12TH ST	2020, 2014, 2010, 2005, 2000, 1999, 1995, 1992, 1990, 1986, 1985, 1980, 1979, 1975, 1973, 1970, 1965, 1962, 1961, 1958, 1957, 1955, 1953, 1951, 1949, 1948, 1926, 1921
150 SE 12TH ST	2017, 2014, 2010, 2005, 2000, 1999, 1995, 1992, 1990, 1986, 1985, 1980, 1979, 1975, 1973, 1970, 1965, 1962, 1961, 1958, 1957, 1955, 1953, 1951, 1949, 1948, 1926, 1921
150 SE 12TH ST	2020, 2017, 2010, 2005, 2000, 1999, 1995, 1992, 1990, 1986, 1985, 1980, 1979, 1975, 1973, 1970, 1965, 1962, 1961, 1958, 1957, 1955, 1953, 1951, 1949, 1948, 1926, 1921
150 SE 12TH ST STE 101	2017, 2014, 2010, 2005, 2000, 1999, 1995, 1992, 1990, 1986, 1985, 1980, 1979, 1975, 1973, 1970, 1965, 1962, 1961, 1958, 1957, 1955, 1953, 1951, 1949, 1948, 1926, 1921
150 SE 12TH ST STE 200	2017, 2014, 2010, 2005, 2000, 1999, 1995, 1992, 1990, 1986, 1985, 1980, 1979, 1975, 1973, 1970, 1965, 1962, 1961, 1958, 1957, 1955, 1953, 1951, 1949, 1948, 1926, 1921
150 SE 12TH ST STE 201	2017, 2014, 2010, 2005, 2000, 1999, 1995, 1992, 1990, 1986, 1985, 1980, 1979, 1975, 1973, 1970, 1965, 1962, 1961, 1958, 1957, 1955, 1953, 1951, 1949, 1948, 1926, 1921
150 SE 7TH ST	2020, 2017, 2014, 2010, 2005, 2000, 1999, 1992, 1990, 1986, 1985, 1980, 1979, 1975, 1973, 1970, 1965, 1962, 1961, 1958, 1957, 1955, 1953, 1951, 1949, 1948, 1926, 1921
151 SE 10TH ST	2020, 2017, 2014, 2010, 2005, 2000, 1999, 1995, 1990, 1986, 1985, 1980, 1979, 1975, 1973, 1970, 1965, 1962, 1961, 1958, 1957, 1955, 1953, 1951, 1949, 1948, 1926, 1921
17 10TH ST	2020, 2017, 2014, 2010, 2005, 2000, 1995, 1992, 1990, 1986, 1985, 1980, 1979, 1975, 1973, 1970, 1965, 1962, 1961, 1958, 1957, 1955, 1953, 1951, 1949, 1948, 1926, 1921
17 10TH ST	2020, 2017, 2014, 2010, 2000, 1999, 1995, 1992, 1990, 1986, 1985, 1980, 1979, 1975, 1973, 1970, 1965, 1962, 1961, 1958, 1957, 1955, 1953, 1951, 1949, 1948, 1926, 1921

DRAFT

FINDINGS

Address Researched	Address Not Identified in Research Source
17 10TH ST	2020, 2017, 2014, 2010, 2005, 2000, 1999, 1995, 1992, 1990, 1986, 1985, 1980, 1979, 1973, 1970, 1965, 1962, 1961, 1958, 1957, 1955, 1953, 1951, 1949, 1948, 1926, 1921
17 10TH ST	2020, 2017, 2014, 2010, 2005, 2000, 1999, 1995, 1992, 1990, 1986, 1985, 1980, 1979, 1975, 1973, 1965, 1962, 1961, 1958, 1957, 1955, 1953, 1951, 1949, 1948, 1926, 1921
17 10TH ST	2020, 2017, 2014, 2010, 2005, 2000, 1999, 1995, 1992, 1990, 1986, 1985, 1980, 1979, 1975, 1973, 1970, 1962, 1961, 1958, 1957, 1955, 1953, 1951, 1949, 1948, 1926, 1921
17 10TH ST	2020, 2017, 2014, 2010, 2005, 2000, 1999, 1995, 1992, 1990, 1985, 1980, 1979, 1975, 1973, 1970, 1965, 1962, 1961, 1958, 1957, 1955, 1953, 1951, 1949, 1948, 1926, 1921
17 10TH ST	2020, 2017, 2014, 2010, 2005, 2000, 1999, 1995, 1992, 1990, 1986, 1985, 1979, 1975, 1973, 1970, 1965, 1962, 1961, 1958, 1957, 1955, 1953, 1951, 1949, 1948, 1926, 1921
17 10TH ST	2020, 2017, 2014, 2010, 2005, 2000, 1999, 1995, 1992, 1990, 1986, 1985, 1980, 1979, 1975, 1973, 1970, 1965, 1961, 1958, 1957, 1955, 1953, 1951, 1949, 1948, 1926, 1921
17 11TH ST	2020, 2017, 2014, 2010, 2005, 2000, 1995, 1992, 1990, 1986, 1985, 1980, 1979, 1975, 1973, 1970, 1965, 1962, 1961, 1958, 1957, 1955, 1953, 1951, 1949, 1948, 1926, 1921
17 11TH ST	2020, 2017, 2014, 2010, 2005, 2000, 1999, 1995, 1992, 1986, 1985, 1980, 1979, 1975, 1973, 1970, 1965, 1962, 1961, 1958, 1957, 1955, 1953, 1951, 1949, 1948, 1926, 1921
17 11TH ST	2020, 2017, 2014, 2010, 2005, 2000, 1999, 1995, 1992, 1990, 1986, 1985, 1980, 1979, 1975, 1973, 1970, 1965, 1961, 1958, 1957, 1955, 1953, 1951, 1949, 1948, 1926, 1921
17 11TH ST	2020, 2017, 2014, 2010, 2005, 2000, 1999, 1995, 1992, 1990, 1986, 1985, 1980, 1979, 1975, 1973, 1970, 1965, 1962, 1961, 1958, 1955, 1953, 1951, 1949, 1948, 1926, 1921
17 11TH ST	2020, 2017, 2014, 2010, 2005, 2000, 1999, 1995, 1992, 1990, 1986, 1985, 1980, 1979, 1975, 1973, 1970, 1965, 1962, 1961, 1958, 1957, 1955, 1953, 1951, 1949, 1926, 1921
17 11TH ST	2020, 2017, 2014, 2010, 2005, 2000, 1999, 1995, 1992, 1990, 1986, 1985, 1979, 1975, 1973, 1970, 1965, 1962, 1961, 1958, 1957, 1955, 1953, 1951, 1949, 1948, 1926, 1921
17 11TH ST	2020, 2017, 2014, 2010, 2005, 2000, 1999, 1995, 1992, 1990, 1985, 1980, 1979, 1975, 1973, 1970, 1965, 1962, 1961, 1958, 1957, 1955, 1953, 1951, 1949, 1948, 1926, 1921
17 11TH ST	2020, 2017, 2014, 2010, 2005, 2000, 1999, 1995, 1992, 1990, 1986, 1985, 1980, 1979, 1975, 1973, 1970, 1962, 1961, 1958, 1957, 1955, 1953, 1951, 1949, 1948, 1926, 1921
17 11TH ST	2020, 2017, 2014, 2010, 2005, 2000, 1999, 1995, 1992, 1990, 1986, 1985, 1980, 1979, 1975, 1973, 1965, 1962, 1961, 1958, 1957, 1955, 1953, 1951, 1949, 1948, 1926, 1921
17 11TH ST	2020, 2017, 2014, 2010, 2005, 2000, 1999, 1995, 1992, 1990, 1986, 1985, 1980, 1979, 1973, 1970, 1965, 1962, 1961, 1958, 1957, 1955, 1953, 1951, 1949, 1948, 1926, 1921

DRAFT

FINDINGS

Address Researched	Address Not Identified in Research Source
17 ROSE DR	2020, 2017, 2014, 2010, 2005, 2000, 1999, 1995, 1990, 1986, 1985, 1980, 1979, 1975, 1973, 1970, 1965, 1962, 1961, 1958, 1957, 1955, 1953, 1951, 1949, 1948, 1926, 1921
17 ROSE DR	2020, 2017, 2014, 2010, 2005, 2000, 1999, 1992, 1990, 1986, 1985, 1980, 1979, 1975, 1973, 1970, 1965, 1962, 1961, 1958, 1957, 1955, 1953, 1951, 1949, 1948, 1926, 1921
17 ROSE DR	2020, 2017, 2014, 2010, 2000, 1999, 1995, 1992, 1990, 1986, 1985, 1980, 1979, 1975, 1973, 1970, 1965, 1962, 1961, 1958, 1957, 1955, 1953, 1951, 1949, 1948, 1926, 1921
17 ROSE DR	2020, 2017, 2014, 2005, 2000, 1999, 1995, 1992, 1990, 1986, 1985, 1980, 1979, 1975, 1973, 1970, 1965, 1962, 1961, 1958, 1957, 1955, 1953, 1951, 1949, 1948, 1926, 1921
17 ROSE DR	2017, 2014, 2010, 2005, 2000, 1999, 1995, 1992, 1990, 1986, 1985, 1980, 1979, 1975, 1973, 1970, 1965, 1962, 1961, 1958, 1957, 1955, 1953, 1951, 1949, 1948, 1926, 1921
17 ROSE DR	2020, 2017, 2010, 2005, 2000, 1999, 1995, 1992, 1990, 1986, 1985, 1980, 1979, 1975, 1973, 1970, 1965, 1962, 1961, 1958, 1957, 1955, 1953, 1951, 1949, 1948, 1926, 1921
17 ROSE DR	2020, 2017, 2014, 2010, 2005, 2000, 1999, 1995, 1992, 1990, 1986, 1985, 1979, 1975, 1973, 1970, 1965, 1962, 1961, 1958, 1957, 1955, 1953, 1951, 1949, 1948, 1926, 1921
17 ROSE DR	2020, 2017, 2014, 2010, 2005, 2000, 1999, 1995, 1992, 1990, 1986, 1985, 1980, 1979, 1973, 1970, 1965, 1962, 1961, 1958, 1957, 1955, 1953, 1951, 1949, 1948, 1926, 1921
17 ROSE DR	2020, 2017, 2014, 2010, 2005, 2000, 1999, 1995, 1992, 1990, 1986, 1985, 1980, 1979, 1975, 1973, 1965, 1962, 1961, 1958, 1957, 1955, 1953, 1951, 1949, 1948, 1926, 1921
17 ROSE DR	2020, 2017, 2014, 2010, 2005, 2000, 1999, 1995, 1992, 1986, 1985, 1980, 1979, 1975, 1973, 1970, 1965, 1962, 1961, 1958, 1957, 1955, 1953, 1951, 1949, 1948, 1926, 1921
17 ROSE DR	2020, 2017, 2014, 2010, 2005, 2000, 1999, 1995, 1992, 1990, 1985, 1980, 1979, 1975, 1973, 1970, 1965, 1962, 1961, 1958, 1957, 1955, 1953, 1951, 1949, 1948, 1926, 1921
17 ROSE DR	2020, 2017, 2014, 2010, 2005, 2000, 1999, 1995, 1992, 1990, 1986, 1985, 1980, 1979, 1975, 1973, 1970, 1965, 1962, 1961, 1958, 1957, 1955, 1953, 1949, 1948, 1926, 1921
406 9TH CT	2020, 2017, 2014, 2010, 2005, 2000, 1999, 1995, 1992, 1990, 1986, 1985, 1980, 1979, 1975, 1973, 1965, 1962, 1961, 1958, 1957, 1955, 1953, 1951, 1949, 1948, 1926, 1921
406 9TH CT	2020, 2017, 2014, 2010, 2005, 2000, 1999, 1995, 1992, 1990, 1986, 1985, 1980, 1979, 1975, 1973, 1970, 1965, 1961, 1958, 1957, 1955, 1953, 1951, 1949, 1948, 1926, 1921
406 9TH CT	2020, 2017, 2014, 2010, 2005, 2000, 1999, 1995, 1992, 1990, 1986, 1985, 1980, 1979, 1975, 1973, 1970, 1962, 1961, 1958, 1957, 1955, 1953, 1951, 1949, 1948, 1926, 1921
406 SE 11TH CT	2020, 2017, 2014, 2005, 2000, 1999, 1995, 1992, 1990, 1986, 1985, 1980, 1979, 1975, 1973, 1970, 1965, 1962, 1961, 1958, 1957, 1955, 1953, 1951, 1949, 1948, 1926, 1921

DRAFT

FINDINGS

Address Researched	Address Not Identified in Research Source
406 SE 11TH CT	2020, 2017, 2010, 2005, 2000, 1999, 1995, 1992, 1990, 1986, 1985, 1980, 1979, 1975, 1973, 1970, 1965, 1962, 1961, 1958, 1957, 1955, 1953, 1951, 1949, 1948, 1926, 1921
406 SE 11TH CT	2017, 2014, 2010, 2005, 2000, 1999, 1995, 1992, 1990, 1986, 1985, 1980, 1979, 1975, 1973, 1970, 1965, 1962, 1961, 1958, 1957, 1955, 1953, 1951, 1949, 1948, 1926, 1921
406 SE 11TH CT	2020, 2017, 2014, 2010, 2005, 2000, 1999, 1992, 1990, 1986, 1985, 1980, 1979, 1975, 1973, 1970, 1965, 1962, 1961, 1958, 1957, 1955, 1953, 1951, 1949, 1948, 1926, 1921
406 SE 11TH CT	2020, 2017, 2014, 2010, 2005, 1999, 1995, 1992, 1990, 1986, 1985, 1980, 1979, 1975, 1973, 1970, 1965, 1962, 1961, 1958, 1957, 1955, 1953, 1951, 1949, 1948, 1926, 1921
406 SE 11TH CT	2020, 2017, 2014, 2010, 2005, 2000, 1999, 1995, 1990, 1986, 1985, 1980, 1979, 1975, 1973, 1970, 1965, 1962, 1961, 1958, 1957, 1955, 1953, 1951, 1949, 1948, 1926, 1921
406 SE 11TH ST	2020, 2014, 2010, 2005, 2000, 1999, 1995, 1992, 1990, 1986, 1985, 1980, 1979, 1975, 1973, 1970, 1965, 1962, 1961, 1958, 1957, 1955, 1953, 1951, 1949, 1948, 1926, 1921
406 SE 11TH ST	2020, 2017, 2010, 2005, 2000, 1999, 1995, 1992, 1990, 1986, 1985, 1980, 1979, 1975, 1973, 1970, 1965, 1962, 1961, 1958, 1957, 1955, 1953, 1951, 1949, 1948, 1926, 1921
406 SE 11TH ST	2020, 2017, 2014, 2005, 2000, 1999, 1995, 1992, 1990, 1986, 1985, 1980, 1979, 1975, 1973, 1970, 1965, 1962, 1961, 1958, 1957, 1955, 1953, 1951, 1949, 1948, 1926, 1921
406 SE 7TH ST	2020, 2017, 2014, 2010, 2005, 1999, 1995, 1992, 1990, 1986, 1985, 1980, 1979, 1975, 1973, 1970, 1965, 1962, 1961, 1958, 1957, 1955, 1953, 1951, 1949, 1948, 1926, 1921
406 SE 9TH CT	2020, 2017, 2014, 2010, 2005, 1999, 1995, 1992, 1990, 1986, 1985, 1980, 1979, 1975, 1973, 1970, 1965, 1962, 1961, 1958, 1957, 1955, 1953, 1951, 1949, 1948, 1926, 1921
406 SE 9TH CT	2020, 2017, 2014, 2010, 2005, 2000, 1999, 1992, 1990, 1986, 1985, 1980, 1979, 1975, 1973, 1970, 1965, 1962, 1961, 1958, 1957, 1955, 1953, 1951, 1949, 1948, 1926, 1921
406 SE 9TH CT	2020, 2017, 2014, 2010, 2000, 1999, 1995, 1992, 1990, 1986, 1985, 1980, 1979, 1975, 1973, 1970, 1965, 1962, 1961, 1958, 1957, 1955, 1953, 1951, 1949, 1948, 1926, 1921
406 SE 9TH CT	2020, 2017, 2010, 2005, 2000, 1999, 1995, 1992, 1990, 1986, 1985, 1980, 1979, 1975, 1973, 1970, 1965, 1962, 1961, 1958, 1957, 1955, 1953, 1951, 1949, 1948, 1926, 1921
406 SE 9TH CT	2017, 2014, 2010, 2005, 2000, 1999, 1995, 1992, 1990, 1986, 1985, 1980, 1979, 1975, 1973, 1970, 1965, 1962, 1961, 1958, 1957, 1955, 1953, 1951, 1949, 1948, 1926, 1921
407 11TH CT	2020, 2017, 2014, 2010, 2005, 2000, 1999, 1995, 1992, 1990, 1986, 1985, 1980, 1979, 1975, 1973, 1970, 1965, 1962, 1961, 1958, 1957, 1955, 1953, 1951, 1949, 1926, 1921
407 8TH ST	2020, 2017, 2014, 2010, 2005, 2000, 1999, 1995, 1992, 1990, 1986, 1985, 1980, 1979, 1975, 1973, 1970, 1962, 1961, 1958, 1957, 1955, 1953, 1951, 1949, 1948, 1926, 1921

DRAFT

FINDINGS

Address Researched	Address Not Identified in Research Source
407 8TH ST	2020, 2017, 2014, 2010, 2005, 2000, 1999, 1995, 1992, 1990, 1986, 1985, 1980, 1979, 1975, 1973, 1970, 1965, 1961, 1958, 1957, 1955, 1953, 1951, 1949, 1948, 1926, 1921
407 8TH ST	2020, 2017, 2014, 2010, 2005, 2000, 1999, 1995, 1992, 1990, 1986, 1985, 1980, 1979, 1975, 1973, 1965, 1962, 1961, 1958, 1957, 1955, 1953, 1951, 1949, 1948, 1926, 1921
407 8TH ST	2020, 2017, 2014, 2010, 2005, 2000, 1999, 1995, 1992, 1990, 1986, 1985, 1980, 1979, 1973, 1970, 1965, 1962, 1961, 1958, 1957, 1955, 1953, 1951, 1949, 1948, 1926, 1921
407 8TH ST	2020, 2017, 2014, 2010, 2005, 2000, 1999, 1995, 1992, 1990, 1985, 1980, 1979, 1975, 1973, 1970, 1965, 1962, 1961, 1958, 1957, 1955, 1953, 1951, 1949, 1948, 1926, 1921
407 8TH ST	2020, 2017, 2014, 2010, 2005, 2000, 1999, 1995, 1992, 1990, 1986, 1985, 1979, 1975, 1973, 1970, 1965, 1962, 1961, 1958, 1957, 1955, 1953, 1951, 1949, 1948, 1926, 1921
407 9TH ST	2020, 2017, 2014, 2010, 2000, 1999, 1995, 1992, 1990, 1986, 1985, 1980, 1979, 1975, 1973, 1970, 1965, 1962, 1961, 1958, 1957, 1955, 1953, 1951, 1949, 1948, 1926, 1921
407 9TH ST	2020, 2017, 2014, 2010, 2005, 2000, 1995, 1992, 1990, 1986, 1985, 1980, 1979, 1975, 1973, 1970, 1965, 1962, 1961, 1958, 1957, 1955, 1953, 1951, 1949, 1948, 1926, 1921
407 9TH ST	2020, 2017, 2014, 2010, 2005, 2000, 1999, 1995, 1992, 1990, 1986, 1985, 1979, 1975, 1973, 1970, 1965, 1962, 1961, 1958, 1957, 1955, 1953, 1951, 1949, 1948, 1926, 1921
407 9TH ST	2020, 2017, 2014, 2010, 2005, 2000, 1999, 1995, 1992, 1990, 1985, 1980, 1979, 1975, 1973, 1970, 1965, 1962, 1961, 1958, 1957, 1955, 1953, 1951, 1949, 1948, 1926, 1921
407 9TH ST	2020, 2017, 2014, 2010, 2005, 2000, 1999, 1995, 1992, 1990, 1986, 1985, 1980, 1979, 1973, 1970, 1965, 1962, 1961, 1958, 1957, 1955, 1953, 1951, 1949, 1948, 1926, 1921
407 9TH ST	2020, 2017, 2014, 2010, 2005, 2000, 1999, 1995, 1992, 1990, 1986, 1985, 1980, 1979, 1975, 1973, 1965, 1962, 1961, 1958, 1957, 1955, 1953, 1951, 1949, 1948, 1926, 1921
407 9TH ST	2020, 2017, 2014, 2010, 2005, 2000, 1999, 1995, 1992, 1990, 1986, 1985, 1980, 1979, 1975, 1973, 1970, 1965, 1961, 1958, 1957, 1955, 1953, 1951, 1949, 1948, 1926, 1921
407 9TH ST	2020, 2017, 2014, 2010, 2005, 2000, 1999, 1995, 1992, 1990, 1986, 1985, 1980, 1979, 1975, 1973, 1970, 1962, 1961, 1958, 1957, 1955, 1953, 1951, 1949, 1948, 1926, 1921
407 9TH ST	2020, 2017, 2014, 2010, 2005, 2000, 1999, 1995, 1992, 1990, 1986, 1985, 1980, 1979, 1975, 1973, 1970, 1965, 1962, 1961, 1958, 1957, 1955, 1953, 1951, 1949, 1926, 1921
407 SE 7TH ST	2020, 2017, 2014, 2005, 2000, 1999, 1995, 1992, 1990, 1986, 1985, 1980, 1979, 1975, 1973, 1970, 1965, 1962, 1961, 1958, 1957, 1955, 1953, 1951, 1949, 1948, 1926, 1921
407 SE 9TH CT	2020, 2017, 2014, 2010, 2005, 1999, 1995, 1992, 1990, 1986, 1985, 1980, 1979, 1975, 1973, 1970, 1965, 1962, 1961, 1958, 1957, 1955, 1953, 1951, 1949, 1948, 1926, 1921

DRAFT

FINDINGS

Address Researched	Address Not Identified in Research Source
407 SE 9TH ST	2020, 2017, 2014, 2010, 2005, 1999, 1995, 1992, 1990, 1986, 1985, 1980, 1979, 1975, 1973, 1970, 1965, 1962, 1961, 1958, 1957, 1955, 1953, 1951, 1949, 1948, 1926, 1921
407 SE 9TH ST	2020, 2017, 2014, 2010, 2005, 2000, 1999, 1992, 1990, 1986, 1985, 1980, 1979, 1975, 1973, 1970, 1965, 1962, 1961, 1958, 1957, 1955, 1953, 1951, 1949, 1948, 1926, 1921
407 SE 9TH ST	2020, 2017, 2014, 2005, 2000, 1999, 1995, 1992, 1990, 1986, 1985, 1980, 1979, 1975, 1973, 1970, 1965, 1962, 1961, 1958, 1957, 1955, 1953, 1951, 1949, 1948, 1926, 1921
407 SE 9TH ST	2020, 2017, 2014, 2010, 2000, 1999, 1995, 1992, 1990, 1986, 1985, 1980, 1979, 1975, 1973, 1970, 1965, 1962, 1961, 1958, 1957, 1955, 1953, 1951, 1949, 1948, 1926, 1921
407 SE 9TH ST	2017, 2014, 2010, 2005, 2000, 1999, 1995, 1992, 1990, 1986, 1985, 1980, 1979, 1975, 1973, 1970, 1965, 1962, 1961, 1958, 1957, 1955, 1953, 1951, 1949, 1948, 1926, 1921
407 SE 9TH ST	2020, 2017, 2010, 2005, 2000, 1999, 1995, 1992, 1990, 1986, 1985, 1980, 1979, 1975, 1973, 1970, 1965, 1962, 1961, 1958, 1957, 1955, 1953, 1951, 1949, 1948, 1926, 1921
407 SE 9TH ST	2020, 2014, 2010, 2005, 2000, 1999, 1995, 1992, 1990, 1986, 1985, 1980, 1979, 1975, 1973, 1970, 1965, 1962, 1961, 1958, 1957, 1955, 1953, 1951, 1949, 1948, 1926, 1921
407-23 11TH CT	2020, 2017, 2014, 2010, 2005, 2000, 1999, 1995, 1992, 1990, 1986, 1985, 1980, 1979, 1975, 1973, 1970, 1965, 1962, 1961, 1958, 1957, 1955, 1953, 1949, 1948, 1926, 1921
408 1/2 7TH ST	2020, 2017, 2014, 2010, 2005, 2000, 1999, 1995, 1992, 1990, 1986, 1985, 1980, 1979, 1975, 1973, 1970, 1965, 1961, 1958, 1957, 1955, 1953, 1951, 1949, 1948, 1926, 1921
408 1/2 7TH ST	2020, 2017, 2014, 2010, 2005, 2000, 1999, 1995, 1992, 1990, 1986, 1985, 1980, 1979, 1975, 1973, 1965, 1962, 1961, 1958, 1957, 1955, 1953, 1951, 1949, 1948, 1926, 1921
408 11TH CT	2020, 2017, 2014, 2010, 2000, 1999, 1995, 1992, 1990, 1986, 1985, 1980, 1979, 1975, 1973, 1970, 1965, 1962, 1961, 1958, 1957, 1955, 1953, 1951, 1949, 1948, 1926, 1921
408 11TH CT	2020, 2017, 2014, 2010, 2005, 2000, 1999, 1995, 1992, 1986, 1985, 1980, 1979, 1975, 1973, 1970, 1965, 1962, 1961, 1958, 1957, 1955, 1953, 1951, 1949, 1948, 1926, 1921
408 11TH CT	2020, 2017, 2014, 2010, 2005, 2000, 1999, 1995, 1992, 1990, 1985, 1980, 1979, 1975, 1973, 1970, 1965, 1962, 1961, 1958, 1957, 1955, 1953, 1951, 1949, 1948, 1926, 1921
408 12TH CT	2020, 2017, 2014, 2010, 2005, 2000, 1995, 1992, 1990, 1986, 1985, 1980, 1979, 1975, 1973, 1970, 1965, 1962, 1961, 1958, 1957, 1955, 1953, 1951, 1949, 1948, 1926, 1921
408 12TH CT	2020, 2017, 2014, 2010, 2000, 1999, 1995, 1992, 1990, 1986, 1985, 1980, 1979, 1975, 1973, 1970, 1965, 1962, 1961, 1958, 1957, 1955, 1953, 1951, 1949, 1948, 1926, 1921
408 12TH CT	2020, 2017, 2014, 2010, 2005, 2000, 1999, 1995, 1992, 1990, 1985, 1980, 1979, 1975, 1973, 1970, 1965, 1962, 1961, 1958, 1957, 1955, 1953, 1951, 1949, 1948, 1926, 1921

DRAFT

FINDINGS

Address Researched	Address Not Identified in Research Source
408 12TH CT	2020, 2017, 2014, 2010, 2005, 2000, 1999, 1995, 1992, 1986, 1985, 1980, 1979, 1975, 1973, 1970, 1965, 1962, 1961, 1958, 1957, 1955, 1953, 1951, 1949, 1948, 1926, 1921
408 12TH CT	2020, 2017, 2014, 2010, 2005, 2000, 1999, 1995, 1992, 1990, 1986, 1985, 1979, 1975, 1973, 1970, 1965, 1962, 1961, 1958, 1957, 1955, 1953, 1951, 1949, 1948, 1926, 1921
408 12TH CT	2020, 2017, 2014, 2010, 2005, 2000, 1999, 1995, 1992, 1990, 1986, 1985, 1980, 1979, 1975, 1973, 1965, 1962, 1961, 1958, 1957, 1955, 1953, 1951, 1949, 1948, 1926, 1921
408 12TH CT	2020, 2017, 2014, 2010, 2005, 2000, 1999, 1995, 1992, 1990, 1986, 1985, 1980, 1979, 1973, 1970, 1965, 1962, 1961, 1958, 1957, 1955, 1953, 1951, 1949, 1948, 1926, 1921
408 12TH CT	2020, 2017, 2014, 2010, 2005, 2000, 1999, 1995, 1992, 1990, 1986, 1985, 1980, 1979, 1975, 1973, 1970, 1965, 1961, 1958, 1957, 1955, 1953, 1951, 1949, 1948, 1926, 1921
408 12TH CT	2020, 2017, 2014, 2010, 2005, 2000, 1999, 1995, 1992, 1990, 1986, 1985, 1980, 1979, 1975, 1973, 1970, 1965, 1962, 1961, 1958, 1955, 1953, 1951, 1949, 1948, 1926, 1921
408 12TH CT	2020, 2017, 2014, 2010, 2005, 2000, 1999, 1995, 1992, 1990, 1986, 1985, 1980, 1979, 1975, 1973, 1970, 1962, 1961, 1958, 1957, 1955, 1953, 1951, 1949, 1948, 1926, 1921
408 12TH CT	2020, 2017, 2014, 2010, 2005, 2000, 1999, 1995, 1992, 1990, 1986, 1985, 1980, 1979, 1975, 1973, 1970, 1965, 1962, 1961, 1958, 1957, 1955, 1953, 1949, 1948, 1926, 1921
408 12TH CT	2020, 2017, 2014, 2010, 2005, 2000, 1999, 1995, 1992, 1990, 1986, 1985, 1980, 1979, 1975, 1973, 1970, 1965, 1962, 1961, 1958, 1957, 1955, 1953, 1951, 1949, 1926, 1921
408 12TH ST	2020, 2017, 2014, 2010, 2005, 2000, 1999, 1995, 1992, 1990, 1986, 1985, 1980, 1979, 1975, 1973, 1970, 1965, 1961, 1958, 1957, 1955, 1953, 1951, 1949, 1948, 1926, 1921
408 12TH ST	2020, 2017, 2014, 2010, 2005, 2000, 1999, 1995, 1992, 1990, 1986, 1985, 1980, 1979, 1975, 1973, 1970, 1965, 1962, 1961, 1958, 1955, 1953, 1951, 1949, 1948, 1926, 1921
408 12TH ST	2020, 2017, 2014, 2010, 2005, 2000, 1999, 1995, 1992, 1990, 1986, 1985, 1980, 1979, 1975, 1973, 1970, 1962, 1961, 1958, 1957, 1955, 1953, 1951, 1949, 1948, 1926, 1921
408 7TH	2020, 2017, 2014, 2010, 2005, 2000, 1999, 1995, 1992, 1990, 1986, 1985, 1980, 1979, 1975, 1973, 1970, 1965, 1962, 1961, 1958, 1957, 1955, 1953, 1949, 1948, 1926, 1921
408 7TH ST	2020, 2017, 2014, 2010, 2005, 2000, 1999, 1995, 1992, 1990, 1986, 1985, 1980, 1979, 1975, 1973, 1970, 1965, 1962, 1961, 1958, 1957, 1955, 1953, 1951, 1949, 1926, 1921
408 7TH ST	2020, 2017, 2014, 2010, 2005, 2000, 1999, 1995, 1992, 1990, 1986, 1985, 1980, 1979, 1975, 1973, 1970, 1965, 1962, 1961, 1958, 1955, 1953, 1951, 1949, 1948, 1926, 1921
408 7TH ST	2020, 2017, 2014, 2010, 2005, 2000, 1999, 1995, 1992, 1990, 1986, 1985, 1980, 1979, 1975, 1973, 1970, 1965, 1961, 1958, 1957, 1955, 1953, 1951, 1949, 1948, 1926, 1921

DRAFT

FINDINGS

Address Researched	Address Not Identified in Research Source
408 7TH ST	2020, 2017, 2014, 2010, 2005, 2000, 1999, 1995, 1992, 1990, 1986, 1985, 1980, 1979, 1975, 1973, 1970, 1962, 1961, 1958, 1957, 1955, 1953, 1951, 1949, 1948, 1926, 1921
408 7TH ST	2020, 2017, 2014, 2010, 2005, 2000, 1999, 1995, 1992, 1990, 1986, 1985, 1980, 1979, 1975, 1973, 1965, 1962, 1961, 1958, 1957, 1955, 1953, 1951, 1949, 1948, 1926, 1921
408 7TH ST	2020, 2017, 2014, 2010, 2005, 2000, 1999, 1995, 1992, 1990, 1986, 1985, 1980, 1979, 1973, 1970, 1965, 1962, 1961, 1958, 1957, 1955, 1953, 1951, 1949, 1948, 1926, 1921
408 7TH ST	2020, 2017, 2014, 2010, 2005, 2000, 1999, 1995, 1992, 1986, 1985, 1980, 1979, 1975, 1973, 1970, 1965, 1962, 1961, 1958, 1957, 1955, 1953, 1951, 1949, 1948, 1926, 1921
408 7TH ST	2020, 2017, 2014, 2010, 2005, 2000, 1999, 1995, 1992, 1990, 1985, 1980, 1979, 1975, 1973, 1970, 1965, 1962, 1961, 1958, 1957, 1955, 1953, 1951, 1949, 1948, 1926, 1921
408 8TH ST	2020, 2017, 2014, 2010, 2000, 1999, 1995, 1992, 1990, 1986, 1985, 1980, 1979, 1975, 1973, 1970, 1965, 1962, 1961, 1958, 1957, 1955, 1953, 1951, 1949, 1948, 1926, 1921
408 8TH ST	2020, 2017, 2014, 2010, 2005, 2000, 1999, 1995, 1992, 1990, 1986, 1985, 1979, 1975, 1973, 1970, 1965, 1962, 1961, 1958, 1957, 1955, 1953, 1951, 1949, 1948, 1926, 1921
408 8TH ST	2020, 2017, 2014, 2010, 2005, 2000, 1999, 1995, 1992, 1990, 1985, 1980, 1979, 1975, 1973, 1970, 1965, 1962, 1961, 1958, 1957, 1955, 1953, 1951, 1949, 1948, 1926, 1921
408 8TH ST	2020, 2017, 2014, 2010, 2005, 2000, 1999, 1995, 1992, 1990, 1986, 1985, 1980, 1979, 1973, 1970, 1965, 1962, 1961, 1958, 1957, 1955, 1953, 1951, 1949, 1948, 1926, 1921
408 8TH ST	2020, 2017, 2014, 2010, 2005, 2000, 1999, 1995, 1992, 1990, 1986, 1985, 1980, 1979, 1975, 1973, 1965, 1962, 1961, 1958, 1957, 1955, 1953, 1951, 1949, 1948, 1926, 1921
408 8TH ST	2020, 2017, 2014, 2010, 2005, 2000, 1999, 1995, 1992, 1990, 1986, 1985, 1980, 1979, 1975, 1973, 1970, 1962, 1961, 1958, 1957, 1955, 1953, 1951, 1949, 1948, 1926, 1921
408 8TH ST	2020, 2017, 2014, 2010, 2005, 2000, 1999, 1995, 1992, 1990, 1986, 1985, 1980, 1979, 1975, 1973, 1970, 1965, 1961, 1958, 1957, 1955, 1953, 1951, 1949, 1948, 1926, 1921
408 8TH ST	2020, 2017, 2014, 2010, 2005, 2000, 1999, 1995, 1992, 1990, 1986, 1985, 1980, 1979, 1975, 1973, 1970, 1965, 1962, 1961, 1958, 1955, 1953, 1951, 1949, 1948, 1926, 1921
408 9TH CT	2020, 2017, 2014, 2010, 2005, 2000, 1995, 1992, 1990, 1986, 1985, 1980, 1979, 1975, 1973, 1970, 1965, 1962, 1961, 1958, 1957, 1955, 1953, 1951, 1949, 1948, 1926, 1921
408 9TH CT	2020, 2017, 2014, 2010, 2005, 2000, 1999, 1995, 1992, 1990, 1986, 1985, 1980, 1979, 1975, 1973, 1970, 1965, 1961, 1958, 1957, 1955, 1953, 1951, 1949, 1948, 1926, 1921
408 9TH CT	2020, 2017, 2014, 2010, 2005, 2000, 1999, 1995, 1992, 1990, 1986, 1985, 1980, 1979, 1975, 1973, 1970, 1962, 1961, 1958, 1957, 1955, 1953, 1951, 1949, 1948, 1926, 1921

DRAFT

FINDINGS

Address Researched	Address Not Identified in Research Source
408 9TH CT	2020, 2017, 2014, 2010, 2005, 2000, 1999, 1995, 1992, 1990, 1986, 1985, 1980, 1979, 1975, 1973, 1965, 1962, 1961, 1958, 1957, 1955, 1953, 1951, 1949, 1948, 1926, 1921
408 9TH CT	2020, 2017, 2014, 2010, 2005, 2000, 1999, 1995, 1992, 1990, 1986, 1985, 1980, 1979, 1973, 1970, 1965, 1962, 1961, 1958, 1957, 1955, 1953, 1951, 1949, 1948, 1926, 1921
408 9TH CT	2020, 2017, 2014, 2010, 2005, 2000, 1999, 1995, 1992, 1990, 1985, 1980, 1979, 1975, 1973, 1970, 1965, 1962, 1961, 1958, 1957, 1955, 1953, 1951, 1949, 1948, 1926, 1921
408 9TH CT	2020, 2017, 2014, 2010, 2005, 2000, 1999, 1995, 1992, 1990, 1986, 1985, 1979, 1975, 1973, 1970, 1965, 1962, 1961, 1958, 1957, 1955, 1953, 1951, 1949, 1948, 1926, 1921
408 9TH CT	2020, 2017, 2014, 2010, 2005, 2000, 1999, 1995, 1992, 1986, 1985, 1980, 1979, 1975, 1973, 1970, 1965, 1962, 1961, 1958, 1957, 1955, 1953, 1951, 1949, 1948, 1926, 1921
408 9TH ST	2020, 2017, 2014, 2010, 2005, 2000, 1995, 1992, 1990, 1986, 1985, 1980, 1979, 1975, 1973, 1970, 1965, 1962, 1961, 1958, 1957, 1955, 1953, 1951, 1949, 1948, 1926, 1921
408 9TH ST	2020, 2017, 2014, 2010, 2000, 1999, 1995, 1992, 1990, 1986, 1985, 1980, 1979, 1975, 1973, 1970, 1965, 1962, 1961, 1958, 1957, 1955, 1953, 1951, 1949, 1948, 1926, 1921
408 9TH ST	2020, 2017, 2014, 2010, 2005, 2000, 1999, 1995, 1992, 1986, 1985, 1980, 1979, 1975, 1973, 1970, 1965, 1962, 1961, 1958, 1957, 1955, 1953, 1951, 1949, 1948, 1926, 1921
408 9TH ST	2020, 2017, 2014, 2010, 2005, 2000, 1999, 1995, 1992, 1990, 1986, 1985, 1979, 1975, 1973, 1970, 1965, 1962, 1961, 1958, 1957, 1955, 1953, 1951, 1949, 1948, 1926, 1921
408 9TH ST	2020, 2017, 2014, 2010, 2005, 2000, 1999, 1995, 1992, 1990, 1985, 1980, 1979, 1975, 1973, 1970, 1965, 1962, 1961, 1958, 1957, 1955, 1953, 1951, 1949, 1948, 1926, 1921
408 9TH ST	2020, 2017, 2014, 2010, 2005, 2000, 1999, 1995, 1992, 1990, 1986, 1985, 1980, 1979, 1973, 1970, 1965, 1962, 1961, 1958, 1957, 1955, 1953, 1951, 1949, 1948, 1926, 1921
408 9TH ST	2020, 2017, 2014, 2010, 2005, 2000, 1999, 1995, 1992, 1990, 1986, 1985, 1980, 1979, 1975, 1973, 1970, 1965, 1962, 1961, 1958, 1957, 1955, 1953, 1951, 1949, 1948, 1926, 1921
408 SE 11TH CT	2020, 2017, 2014, 2010, 2000, 1999, 1995, 1992, 1990, 1986, 1985, 1980, 1979, 1975, 1973, 1970, 1965, 1962, 1961, 1958, 1957, 1955, 1953, 1951, 1949, 1948, 1926, 1921
408 SE 11TH CT	2020, 2017, 2014, 2005, 2000, 1999, 1995, 1992, 1990, 1986, 1985, 1980, 1979, 1975, 1973, 1970, 1965, 1962, 1961, 1958, 1957, 1955, 1953, 1951, 1949, 1948, 1926, 1921
408 SE 11TH CT	2020, 2017, 2010, 2005, 2000, 1999, 1995, 1992, 1990, 1986, 1985, 1980, 1979, 1975, 1973, 1970, 1965, 1962, 1961, 1958, 1957, 1955, 1953, 1951, 1949, 1948, 1926, 1921
408 SE 11TH CT	2017, 2014, 2010, 2005, 2000, 1999, 1995, 1992, 1990, 1986, 1985, 1980, 1979, 1975, 1973, 1970, 1965, 1962, 1961, 1958, 1957, 1955, 1953, 1951, 1949, 1948, 1926, 1921

DRAFT

FINDINGS

Address Researched	Address Not Identified in Research Source
408 SE 11TH CT	2020, 2014, 2010, 2005, 2000, 1999, 1995, 1992, 1990, 1986, 1985, 1980, 1979, 1975, 1973, 1970, 1965, 1962, 1961, 1958, 1957, 1955, 1953, 1951, 1949, 1948, 1926, 1921
408 SE 11TH CT	2020, 2017, 2014, 2010, 2005, 2000, 1999, 1992, 1990, 1986, 1985, 1980, 1979, 1975, 1973, 1970, 1965, 1962, 1961, 1958, 1957, 1955, 1953, 1951, 1949, 1948, 1926, 1921
408 SE 11TH CT	2020, 2017, 2014, 2010, 2005, 1999, 1995, 1992, 1990, 1986, 1985, 1980, 1979, 1975, 1973, 1970, 1965, 1962, 1961, 1958, 1957, 1955, 1953, 1951, 1949, 1948, 1926, 1921
408 SE 11TH ST	2020, 2014, 2010, 2005, 2000, 1999, 1995, 1992, 1990, 1986, 1985, 1980, 1979, 1975, 1973, 1970, 1965, 1962, 1961, 1958, 1957, 1955, 1953, 1951, 1949, 1948, 1926, 1921
408 SE 11TH ST	2017, 2014, 2010, 2005, 2000, 1999, 1995, 1992, 1990, 1986, 1985, 1980, 1979, 1975, 1973, 1970, 1965, 1962, 1961, 1958, 1957, 1955, 1953, 1951, 1949, 1948, 1926, 1921
408 SE 11TH ST	2020, 2017, 2010, 2005, 2000, 1999, 1995, 1992, 1990, 1986, 1985, 1980, 1979, 1975, 1973, 1970, 1965, 1962, 1961, 1958, 1957, 1955, 1953, 1951, 1949, 1948, 1926, 1921
408 SE 11TH ST	2020, 2017, 2014, 2005, 2000, 1999, 1995, 1992, 1990, 1986, 1985, 1980, 1979, 1975, 1973, 1970, 1965, 1962, 1961, 1958, 1957, 1955, 1953, 1951, 1949, 1948, 1926, 1921
408 SE 12TH CT	2020, 2017, 2014, 2005, 2000, 1999, 1995, 1992, 1990, 1986, 1985, 1980, 1979, 1975, 1973, 1970, 1965, 1962, 1961, 1958, 1957, 1955, 1953, 1951, 1949, 1948, 1926, 1921
408 SE 12TH CT	2020, 2017, 2014, 2010, 2000, 1999, 1995, 1992, 1990, 1986, 1985, 1980, 1979, 1975, 1973, 1970, 1965, 1962, 1961, 1958, 1957, 1955, 1953, 1951, 1949, 1948, 1926, 1921
408 SE 12TH CT	2020, 2017, 2010, 2005, 2000, 1999, 1995, 1992, 1990, 1986, 1985, 1980, 1979, 1975, 1973, 1970, 1965, 1962, 1961, 1958, 1957, 1955, 1953, 1951, 1949, 1948, 1926, 1921
408 SE 12TH CT	2017, 2014, 2010, 2005, 2000, 1999, 1995, 1992, 1990, 1986, 1985, 1980, 1979, 1975, 1973, 1970, 1965, 1962, 1961, 1958, 1957, 1955, 1953, 1951, 1949, 1948, 1926, 1921
408 SE 12TH CT	2020, 2014, 2010, 2005, 2000, 1999, 1995, 1992, 1990, 1986, 1985, 1980, 1979, 1975, 1973, 1970, 1965, 1962, 1961, 1958, 1957, 1955, 1953, 1951, 1949, 1948, 1926, 1921
408 SE 12TH CT	2020, 2017, 2014, 2010, 2005, 1999, 1995, 1992, 1990, 1986, 1985, 1980, 1979, 1975, 1973, 1970, 1965, 1962, 1961, 1958, 1957, 1955, 1953, 1951, 1949, 1948, 1926, 1921
408 SE 12TH CT	2020, 2017, 2014, 2010, 2005, 2000, 1999, 1992, 1990, 1986, 1985, 1980, 1979, 1975, 1973, 1970, 1965, 1962, 1961, 1958, 1957, 1955, 1953, 1951, 1949, 1948, 1926, 1921
408 SE 7TH ST	2020, 2017, 2014, 2010, 2005, 2000, 1999, 1992, 1990, 1986, 1985, 1980, 1979, 1975, 1973, 1970, 1965, 1962, 1961, 1958, 1957, 1955, 1953, 1951, 1949, 1948, 1926, 1921
408 SE 7TH ST	2020, 2017, 2014, 2010, 2005, 2000, 1999, 1995, 1990, 1986, 1985, 1980, 1979, 1975, 1973, 1970, 1965, 1962, 1961, 1958, 1957, 1955, 1953, 1951, 1949, 1948, 1926, 1921

DRAFT

FINDINGS

Address Researched	Address Not Identified in Research Source
408 SE 8TH ST	2020, 2017, 2014, 2010, 2005, 2000, 1999, 1992, 1990, 1986, 1985, 1980, 1979, 1975, 1973, 1970, 1965, 1962, 1961, 1958, 1957, 1955, 1953, 1951, 1949, 1948, 1926, 1921
408 SE 8TH ST	2020, 2017, 2014, 2010, 2005, 1999, 1995, 1992, 1990, 1986, 1985, 1980, 1979, 1975, 1973, 1970, 1965, 1962, 1961, 1958, 1957, 1955, 1953, 1951, 1949, 1948, 1926, 1921
408 SE 8TH ST	2020, 2014, 2010, 2005, 2000, 1999, 1995, 1992, 1990, 1986, 1985, 1980, 1979, 1975, 1973, 1970, 1965, 1962, 1961, 1958, 1957, 1955, 1953, 1951, 1949, 1948, 1926, 1921
408 SE 8TH ST	2017, 2014, 2010, 2005, 2000, 1999, 1995, 1992, 1990, 1986, 1985, 1980, 1979, 1975, 1973, 1970, 1965, 1962, 1961, 1958, 1957, 1955, 1953, 1951, 1949, 1948, 1926, 1921
408 SE 8TH ST	2020, 2017, 2010, 2005, 2000, 1999, 1995, 1992, 1990, 1986, 1985, 1980, 1979, 1975, 1973, 1970, 1965, 1962, 1961, 1958, 1957, 1955, 1953, 1951, 1949, 1948, 1926, 1921
408 SE 8TH ST	2020, 2017, 2014, 2010, 2000, 1999, 1995, 1992, 1990, 1986, 1985, 1980, 1979, 1975, 1973, 1970, 1965, 1962, 1961, 1958, 1957, 1955, 1953, 1951, 1949, 1948, 1926, 1921
408 SE 8TH ST	2020, 2017, 2014, 2005, 2000, 1999, 1995, 1992, 1990, 1986, 1985, 1980, 1979, 1975, 1973, 1970, 1965, 1962, 1961, 1958, 1957, 1955, 1953, 1951, 1949, 1948, 1926, 1921
408 SE 9TH CT	2020, 2017, 2014, 2005, 2000, 1999, 1995, 1992, 1990, 1986, 1985, 1980, 1979, 1975, 1973, 1970, 1965, 1962, 1961, 1958, 1957, 1955, 1953, 1951, 1949, 1948, 1926, 1921
408 SE 9TH CT	2020, 2017, 2014, 2010, 2000, 1999, 1995, 1992, 1990, 1986, 1985, 1980, 1979, 1975, 1973, 1970, 1965, 1962, 1961, 1958, 1957, 1955, 1953, 1951, 1949, 1948, 1926, 1921
408 SE 9TH CT	2020, 2017, 2010, 2005, 2000, 1999, 1995, 1992, 1990, 1986, 1985, 1980, 1979, 1975, 1973, 1970, 1965, 1962, 1961, 1958, 1957, 1955, 1953, 1951, 1949, 1948, 1926, 1921
408 SE 9TH CT	2020, 2014, 2010, 2005, 2000, 1999, 1995, 1992, 1990, 1986, 1985, 1980, 1979, 1975, 1973, 1970, 1965, 1962, 1961, 1958, 1957, 1955, 1953, 1951, 1949, 1948, 1926, 1921
408 SE 9TH CT	2017, 2014, 2010, 2005, 2000, 1999, 1995, 1992, 1990, 1986, 1985, 1980, 1979, 1975, 1973, 1970, 1965, 1962, 1961, 1958, 1957, 1955, 1953, 1951, 1949, 1948, 1926, 1921
408 SE 9TH CT	2020, 2017, 2014, 2010, 2005, 1999, 1995, 1992, 1990, 1986, 1985, 1980, 1979, 1975, 1973, 1970, 1965, 1962, 1961, 1958, 1957, 1955, 1953, 1951, 1949, 1948, 1926, 1921
408 SE 9TH CT	2020, 2017, 2014, 2010, 2005, 2000, 1999, 1992, 1990, 1986, 1985, 1980, 1979, 1975, 1973, 1970, 1965, 1962, 1961, 1958, 1957, 1955, 1953, 1951, 1949, 1948, 1926, 1921
408 SE 9TH CT	2020, 2017, 2014, 2010, 2005, 2000, 1999, 1995, 1990, 1986, 1985, 1980, 1979, 1975, 1973, 1970, 1965, 1962, 1961, 1958, 1957, 1955, 1953, 1951, 1949, 1948, 1926, 1921
408 SE 9TH ST	2020, 2017, 2014, 2010, 2005, 2000, 1999, 1992, 1990, 1986, 1985, 1980, 1979, 1975, 1973, 1970, 1965, 1962, 1961, 1958, 1957, 1955, 1953, 1951, 1949, 1948, 1926, 1921

DRAFT

FINDINGS

Address Researched	Address Not Identified in Research Source
408 SE 9TH ST	2020, 2017, 2014, 2010, 2005, 1999, 1995, 1992, 1990, 1986, 1985, 1980, 1979, 1975, 1973, 1970, 1965, 1962, 1961, 1958, 1957, 1955, 1953, 1951, 1949, 1948, 1926, 1921
408 SE 9TH ST	2017, 2014, 2010, 2005, 2000, 1999, 1995, 1992, 1990, 1986, 1985, 1980, 1979, 1975, 1973, 1970, 1965, 1962, 1961, 1958, 1957, 1955, 1953, 1951, 1949, 1948, 1926, 1921
408 SE 9TH ST	2020, 2014, 2010, 2005, 2000, 1999, 1995, 1992, 1990, 1986, 1985, 1980, 1979, 1975, 1973, 1970, 1965, 1962, 1961, 1958, 1957, 1955, 1953, 1951, 1949, 1948, 1926, 1921
408 SE 9TH ST	2020, 2017, 2014, 2010, 2000, 1999, 1995, 1992, 1990, 1986, 1985, 1980, 1979, 1975, 1973, 1970, 1965, 1962, 1961, 1958, 1957, 1955, 1953, 1951, 1949, 1948, 1926, 1921
408 SE 9TH ST	2020, 2017, 2014, 2005, 2000, 1999, 1995, 1992, 1990, 1986, 1985, 1980, 1979, 1975, 1973, 1970, 1965, 1962, 1961, 1958, 1957, 1955, 1953, 1951, 1949, 1948, 1926, 1921
409 11TH CT	2020, 2017, 2014, 2010, 2005, 2000, 1999, 1995, 1992, 1990, 1986, 1985, 1980, 1979, 1975, 1973, 1970, 1962, 1961, 1958, 1957, 1955, 1953, 1951, 1949, 1948, 1926, 1921
409 7TH	2020, 2017, 2014, 2010, 2005, 2000, 1999, 1995, 1992, 1990, 1986, 1985, 1980, 1979, 1975, 1973, 1970, 1965, 1962, 1961, 1958, 1957, 1955, 1953, 1949, 1948, 1926, 1921
409 7TH ST	2020, 2017, 2014, 2010, 2000, 1999, 1995, 1992, 1990, 1986, 1985, 1980, 1979, 1975, 1973, 1970, 1965, 1962, 1961, 1958, 1957, 1955, 1953, 1951, 1949, 1948, 1926, 1921
409 7TH ST	2020, 2017, 2014, 2010, 2005, 2000, 1995, 1992, 1990, 1986, 1985, 1980, 1979, 1975, 1973, 1970, 1965, 1962, 1961, 1958, 1957, 1955, 1953, 1951, 1949, 1948, 1926, 1921
410 SE 9TH CT	2020, 2017, 2014, 2010, 2005, 1999, 1995, 1992, 1990, 1986, 1985, 1980, 1979, 1975, 1973, 1970, 1965, 1962, 1961, 1958, 1957, 1955, 1953, 1951, 1949, 1948, 1926, 1921
410 SE 9TH CT	2020, 2017, 2014, 2010, 2005, 2000, 1999, 1992, 1990, 1986, 1985, 1980, 1979, 1975, 1973, 1970, 1965, 1962, 1961, 1958, 1957, 1955, 1953, 1951, 1949, 1948, 1926, 1921
410 SE 9TH CT	2020, 2017, 2010, 2005, 2000, 1999, 1995, 1992, 1990, 1986, 1985, 1980, 1979, 1975, 1973, 1970, 1965, 1962, 1961, 1958, 1957, 1955, 1953, 1951, 1949, 1948, 1926, 1921

DRAFT

FINDINGS

Address Researched	Address Not Identified in Research Source
410 SE 9TH CT	2020, 2017, 2014, 2010, 2000, 1999, 1995, 1992, 1990, 1986, 1985, 1980, 1979, 1975, 1973, 1970, 1965, 1962, 1961, 1958, 1957, 1955, 1953, 1951, 1949, 1948, 1926, 1921
410 SE 9TH CT	2020, 2017, 2014, 2005, 2000, 1999, 1995, 1992, 1990, 1986, 1985, 1980, 1979, 1975, 1973, 1970, 1965, 1962, 1961, 1958, 1957, 1955, 1953, 1951, 1949, 1948, 1926, 1921
411 7TH ST	2020, 2017, 2014, 2010, 2000, 1999, 1995, 1992, 1990, 1986, 1985, 1980, 1979, 1975, 1973, 1970, 1965, 1962, 1961, 1958, 1957, 1955, 1953, 1951, 1949, 1948, 1926, 1921
411 8TH ST	2020, 2017, 2014, 2010, 2000, 1999, 1995, 1992, 1990, 1986, 1985, 1980, 1979, 1975, 1973, 1970, 1965, 1962, 1961, 1958, 1957, 1955, 1953, 1951, 1949, 1948, 1926, 1921
411 8TH ST	2020, 2017, 2014, 2010, 2005, 2000, 1995, 1992, 1990, 1986, 1985, 1980, 1979, 1975, 1973, 1970, 1965, 1962, 1961, 1958, 1957, 1955, 1953, 1951, 1949, 1948, 1926, 1921
411 8TH ST	2020, 2017, 2014, 2010, 2005, 2000, 1999, 1995, 1992, 1990, 1986, 1985, 1980, 1979, 1975, 1973, 1970, 1965, 1961, 1958, 1957, 1955, 1953, 1951, 1949, 1948, 1926, 1921
412 SE 11TH CT	2020, 2017, 2014, 2010, 2000, 1999, 1995, 1992, 1990, 1986, 1985, 1980, 1979, 1975, 1973, 1970, 1965, 1962, 1961, 1958, 1957, 1955, 1953, 1951, 1949, 1948, 1926, 1921
412 SE 11TH CT	2020, 2017, 2014, 2005, 2000, 1999, 1995, 1992, 1990, 1986, 1985, 1980, 1979, 1975, 1973, 1970, 1965, 1962, 1961, 1958, 1957, 1955, 1953, 1951, 1949, 1948, 1926, 1921

DRAFT

FINDINGS

Address Researched	Address Not Identified in Research Source
412 SE 11TH CT	2017, 2014, 2010, 2005, 2000, 1999, 1995, 1992, 1990, 1986, 1985, 1980, 1979, 1975, 1973, 1970, 1965, 1962, 1961, 1958, 1957, 1955, 1953, 1951, 1949, 1948, 1926, 1921
412 SE 11TH CT	2020, 2017, 2010, 2005, 2000, 1999, 1995, 1992, 1990, 1986, 1985, 1980, 1979, 1975, 1973, 1970, 1965, 1962, 1961, 1958, 1957, 1955, 1953, 1951, 1949, 1948, 1926, 1921
412 SE 7TH ST	2020, 2017, 2014, 2010, 2005, 1999, 1995, 1992, 1990, 1986, 1985, 1980, 1979, 1975, 1973, 1970, 1965, 1962, 1961, 1958, 1957, 1955, 1953, 1951, 1949, 1948, 1926, 1921
412 SE 7TH ST	2020, 2017, 2014, 2010, 2005, 2000, 1999, 1992, 1990, 1986, 1985, 1980, 1979, 1975, 1973, 1970, 1965, 1962, 1961, 1958, 1957, 1955, 1953, 1951, 1949, 1948, 1926, 1921
412 SE 9TH CT	2020, 2017, 2014, 2010, 2005, 2000, 1999, 1992, 1990, 1986, 1985, 1980, 1979, 1975, 1973, 1970, 1965, 1962, 1961, 1958, 1957, 1955, 1953, 1951, 1949, 1948, 1926, 1921
412 SE 9TH CT	2020, 2017, 2014, 2010, 2005, 1999, 1995, 1992, 1990, 1986, 1985, 1980, 1979, 1975, 1973, 1970, 1965, 1962, 1961, 1958, 1957, 1955, 1953, 1951, 1949, 1948, 1926, 1921
412 SE 9TH CT	2020, 2014, 2010, 2005, 2000, 1999, 1995, 1992, 1990, 1986, 1985, 1980, 1979, 1975, 1973, 1970, 1965, 1962, 1961, 1958, 1957, 1955, 1953, 1951, 1949, 1948, 1926, 1921
412 SE 9TH CT	2017, 2014, 2010, 2005, 2000, 1999, 1995, 1992, 1990, 1986, 1985, 1980, 1979, 1975, 1973, 1970, 1965, 1962, 1961, 1958, 1957, 1955, 1953, 1951, 1949, 1948, 1926, 1921
412 SE 9TH CT	2020, 2017, 2014, 2005, 2000, 1999, 1995, 1992, 1990, 1986, 1985, 1980, 1979, 1975, 1973, 1970, 1965, 1962, 1961, 1958, 1957, 1955, 1953, 1951, 1949, 1948, 1926, 1921
412 SE 9TH CT	2020, 2017, 2014, 2010, 2000, 1999, 1995, 1992, 1990, 1986, 1985, 1980, 1979, 1975, 1973, 1970, 1965, 1962, 1961, 1958, 1957, 1955, 1953, 1951, 1949, 1948, 1926, 1921
412 SE 9TH ST	2020, 2017, 2014, 2010, 2000, 1999, 1995, 1992, 1990, 1986, 1985, 1980, 1979, 1975, 1973, 1970, 1965, 1962, 1961, 1958, 1957, 1955, 1953, 1951, 1949, 1948, 1926, 1921
412 SE 9TH ST	2020, 2017, 2014, 2005, 2000, 1999, 1995, 1992, 1990, 1986, 1985, 1980, 1979, 1975, 1973, 1970, 1965, 1962, 1961, 1958, 1957, 1955, 1953, 1951, 1949, 1948, 1926, 1921
412 SE 9TH ST	2017, 2014, 2010, 2005, 2000, 1999, 1995, 1992, 1990, 1986, 1985, 1980, 1979, 1975, 1973, 1970, 1965, 1962, 1961, 1958, 1957, 1955, 1953, 1951, 1949, 1948, 1926, 1921
412 SE 9TH ST	2020, 2014, 2010, 2005, 2000, 1999, 1995, 1992, 1990, 1986, 1985, 1980, 1979, 1975, 1973, 1970, 1965, 1962, 1961, 1958, 1957, 1955, 1953, 1951, 1949, 1948, 1926, 1921
412 SE 9TH ST	2020, 2017, 2010, 2005, 2000, 1999, 1995, 1992, 1990, 1986, 1985, 1980, 1979, 1975, 1973, 1970, 1965, 1962, 1961, 1958, 1957, 1955, 1953, 1951, 1949, 1948, 1926, 1921
412 SE 9TH ST	2020, 2017, 2014, 2010, 2005, 1999, 1995, 1992, 1990, 1986, 1985, 1980, 1979, 1975, 1973, 1970, 1965, 1962, 1961, 1958, 1957, 1955, 1953, 1951, 1949, 1948, 1926, 1921

DRAFT

FINDINGS

Address Researched	Address Not Identified in Research Source
412 SE 9TH ST	2020, 2017, 2014, 2010, 2005, 2000, 1999, 1995, 1990, 1986, 1985, 1980, 1979, 1975, 1973, 1970, 1965, 1962, 1961, 1958, 1957, 1955, 1953, 1951, 1949, 1948, 1926, 1921
412 SE 9TH ST	2020, 2017, 2014, 2010, 2005, 2000, 1999, 1992, 1990, 1986, 1985, 1980, 1979, 1975, 1973, 1970, 1965, 1962, 1961, 1958, 1957, 1955, 1953, 1951, 1949, 1948, 1926, 1921
412-14 12TH ST	2020, 2017, 2014, 2010, 2005, 2000, 1999, 1995, 1992, 1990, 1986, 1985, 1980, 1979, 1975, 1973, 1970, 1965, 1962, 1961, 1958, 1955, 1953, 1951, 1949, 1948, 1926, 1921
412A 7TH ST	2020, 2017, 2014, 2010, 2005, 2000, 1999, 1995, 1992, 1990, 1985, 1980, 1979, 1975, 1973, 1970, 1965, 1962, 1961, 1958, 1957, 1955, 1953, 1951, 1949, 1948, 1926, 1921
412B 7TH ST	2020, 2017, 2014, 2010, 2005, 2000, 1999, 1995, 1992, 1990, 1985, 1980, 1979, 1975, 1973, 1970, 1965, 1962, 1961, 1958, 1957, 1955, 1953, 1951, 1949, 1948, 1926, 1921
412C 7TH ST	2020, 2017, 2014, 2010, 2005, 2000, 1999, 1995, 1992, 1990, 1985, 1980, 1979, 1975, 1973, 1970, 1965, 1962, 1961, 1958, 1957, 1955, 1953, 1951, 1949, 1948, 1926, 1921
414 11TH CT	2020, 2017, 2014, 2010, 2005, 2000, 1999, 1995, 1992, 1986, 1985, 1980, 1979, 1975, 1973, 1970, 1965, 1962, 1961, 1958, 1957, 1955, 1953, 1951, 1949, 1948, 1926, 1921
414 11TH CT	2020, 2017, 2014, 2010, 2000, 1999, 1995, 1992, 1990, 1986, 1985, 1980, 1979, 1975, 1973, 1970, 1965, 1962, 1961, 1958, 1957, 1955, 1953, 1951, 1949, 1948, 1926, 1921
414 12TH CT	2020, 2017, 2014, 2010, 2000, 1999, 1995, 1992, 1990, 1986, 1985, 1980, 1979, 1975, 1973, 1970, 1965, 1962, 1961, 1958, 1957, 1955, 1953, 1951, 1949, 1948, 1926, 1921
414 12TH CT	2020, 2017, 2014, 2010, 2005, 2000, 1995, 1992, 1990, 1986, 1985, 1980, 1979, 1975, 1973, 1970, 1965, 1962, 1961, 1958, 1957, 1955, 1953, 1951, 1949, 1948, 1926, 1921
414 12TH CT	2020, 2017, 2014, 2010, 2005, 2000, 1999, 1995, 1992, 1990, 1985, 1980, 1979, 1975, 1973, 1970, 1965, 1962, 1961, 1958, 1957, 1955, 1953, 1951, 1949, 1948, 1926, 1921
414 12TH CT	2020, 2017, 2014, 2010, 2005, 2000, 1999, 1995, 1992, 1990, 1986, 1985, 1979, 1975, 1973, 1970, 1965, 1962, 1961, 1958, 1957, 1955, 1953, 1951, 1949, 1948, 1926, 1921
801 8TH ST	2020, 2017, 2014, 2010, 2005, 2000, 1999, 1995, 1992, 1990, 1986, 1985, 1980, 1979, 1975, 1973, 1970, 1965, 1962, 1961, 1958, 1955, 1953, 1951, 1949, 1948, 1926, 1921
801 8TH ST	2020, 2017, 2014, 2010, 2005, 2000, 1999, 1995, 1992, 1990, 1986, 1985, 1980, 1979, 1975, 1973, 1970, 1962, 1961, 1958, 1957, 1955, 1953, 1951, 1949, 1948, 1926, 1921
801 8TH ST	2020, 2017, 2014, 2010, 2005, 2000, 1999, 1995, 1992, 1990, 1986, 1985, 1980, 1979, 1975, 1973, 1970, 1965, 1961, 1958, 1957, 1955, 1953, 1951, 1949, 1948, 1926, 1921
801 8TH ST	2020, 2017, 2014, 2010, 2005, 2000, 1999, 1995, 1992, 1990, 1986, 1985, 1980, 1979, 1975, 1973, 1965, 1962, 1961, 1958, 1957, 1955, 1953, 1951, 1949, 1948, 1926, 1921

DRAFT

FINDINGS

Address Researched	Address Not Identified in Research Source
801 8TH ST	2020, 2017, 2014, 2010, 2005, 2000, 1999, 1995, 1992, 1990, 1986, 1985, 1980, 1979, 1973, 1970, 1965, 1962, 1961, 1958, 1957, 1955, 1953, 1951, 1949, 1948, 1926, 1921
801 8TH ST	2020, 2017, 2014, 2010, 2005, 2000, 1999, 1995, 1992, 1990, 1986, 1985, 1979, 1975, 1973, 1970, 1965, 1962, 1961, 1958, 1957, 1955, 1953, 1951, 1949, 1948, 1926, 1921
801 8TH ST	2020, 2017, 2014, 2010, 2005, 2000, 1999, 1995, 1992, 1990, 1985, 1980, 1979, 1975, 1973, 1970, 1965, 1962, 1961, 1958, 1957, 1955, 1953, 1951, 1949, 1948, 1926, 1921
801 8TH ST	2020, 2017, 2014, 2010, 2005, 2000, 1999, 1995, 1992, 1986, 1985, 1980, 1979, 1975, 1973, 1970, 1965, 1962, 1961, 1958, 1957, 1955, 1953, 1951, 1949, 1948, 1926, 1921
801 9TH ST	2020, 2017, 2014, 2010, 2000, 1999, 1995, 1992, 1990, 1986, 1985, 1980, 1979, 1975, 1973, 1970, 1965, 1962, 1961, 1958, 1957, 1955, 1953, 1951, 1949, 1948, 1926, 1921
801 9TH ST	2020, 2017, 2014, 2010, 2005, 2000, 1995, 1992, 1990, 1986, 1985, 1980, 1979, 1975, 1973, 1970, 1965, 1962, 1961, 1958, 1957, 1955, 1953, 1951, 1949, 1948, 1926, 1921
801 9TH ST	2020, 2017, 2014, 2010, 2005, 2000, 1999, 1995, 1992, 1986, 1985, 1980, 1979, 1975, 1973, 1970, 1965, 1962, 1961, 1958, 1957, 1955, 1953, 1951, 1949, 1948, 1926, 1921
801 9TH ST	2020, 2017, 2014, 2010, 2005, 2000, 1999, 1995, 1992, 1990, 1985, 1980, 1979, 1975, 1973, 1970, 1965, 1962, 1961, 1958, 1957, 1955, 1953, 1951, 1949, 1948, 1926, 1921
801 9TH ST	2020, 2017, 2014, 2010, 2005, 2000, 1999, 1995, 1992, 1990, 1986, 1985, 1979, 1975, 1973, 1970, 1965, 1962, 1961, 1958, 1957, 1955, 1953, 1951, 1949, 1948, 1926, 1921
801 9TH ST	2020, 2017, 2014, 2010, 2005, 2000, 1999, 1995, 1992, 1990, 1986, 1985, 1980, 1979, 1975, 1973, 1970, 1965, 1962, 1961, 1958, 1957, 1955, 1953, 1951, 1949, 1948, 1926, 1921
801 9TH ST	2020, 2017, 2014, 2010, 2005, 2000, 1999, 1995, 1992, 1990, 1986, 1985, 1980, 1979, 1975, 1973, 1965, 1962, 1961, 1958, 1957, 1955, 1953, 1951, 1949, 1948, 1926, 1921
801 9TH ST	2020, 2017, 2014, 2010, 2005, 2000, 1999, 1995, 1992, 1990, 1986, 1985, 1980, 1979, 1975, 1973, 1970, 1965, 1961, 1958, 1957, 1955, 1953, 1951, 1949, 1948, 1926, 1921
801 9TH ST	2020, 2017, 2014, 2010, 2005, 2000, 1999, 1995, 1992, 1990, 1986, 1985, 1980, 1979, 1975, 1973, 1970, 1962, 1961, 1958, 1957, 1955, 1953, 1951, 1949, 1948, 1926, 1921
801 PONCE DE LEON DR	2020, 2017, 2014, 2010, 2005, 2000, 1995, 1992, 1990, 1986, 1985, 1980, 1979, 1975, 1973, 1970, 1965, 1962, 1961, 1958, 1957, 1955, 1953, 1951, 1949, 1948, 1926, 1921
801 PONCE DE LEON DR	2020, 2017, 2014, 2010, 2005, 2000, 1999, 1992, 1990, 1986, 1985, 1980, 1979, 1975, 1973, 1970, 1965, 1962, 1961, 1958, 1957, 1955, 1953, 1951, 1949, 1948, 1926, 1921
801 PONCE DE LEON DR	2020, 2017, 2014, 2010, 2005, 1999, 1995, 1992, 1990, 1986, 1985, 1980, 1979, 1975, 1973, 1970, 1965, 1962, 1961, 1958, 1957, 1955, 1953, 1951, 1949, 1948, 1926, 1921

DRAFT

FINDINGS

Address Researched	Address Not Identified in Research Source
801 PONCE DE LEON DR	2020, 2017, 2014, 2010, 2000, 1999, 1995, 1992, 1990, 1986, 1985, 1980, 1979, 1975, 1973, 1970, 1965, 1962, 1961, 1958, 1957, 1955, 1953, 1951, 1949, 1948, 1926, 1921
801 PONCE DE LEON DR	2020, 2017, 2014, 2005, 2000, 1999, 1995, 1992, 1990, 1986, 1985, 1980, 1979, 1975, 1973, 1970, 1965, 1962, 1961, 1958, 1957, 1955, 1953, 1951, 1949, 1948, 1926, 1921
801 PONCE DE LEON DR	2017, 2014, 2010, 2005, 2000, 1999, 1995, 1992, 1990, 1986, 1985, 1980, 1979, 1975, 1973, 1970, 1965, 1962, 1961, 1958, 1957, 1955, 1953, 1951, 1949, 1948, 1926, 1921
801 PONCE DE LEON DR	2020, 2014, 2010, 2005, 2000, 1999, 1995, 1992, 1990, 1986, 1985, 1980, 1979, 1975, 1973, 1970, 1965, 1962, 1961, 1958, 1957, 1955, 1953, 1951, 1949, 1948, 1926, 1921
801 PONCE DE LEON DR	2020, 2017, 2010, 2005, 2000, 1999, 1995, 1992, 1990, 1986, 1985, 1980, 1979, 1975, 1973, 1970, 1965, 1962, 1961, 1958, 1957, 1955, 1953, 1951, 1949, 1948, 1926, 1921
801 PONCE DE LEON DR	2020, 2017, 2014, 2010, 2005, 2000, 1999, 1995, 1992, 1990, 1986, 1985, 1980, 1979, 1975, 1973, 1970, 1962, 1961, 1958, 1957, 1955, 1953, 1951, 1949, 1948, 1926, 1921
801 PONCE DE LEON DR	2020, 2017, 2014, 2010, 2005, 2000, 1999, 1995, 1992, 1990, 1986, 1985, 1980, 1979, 1975, 1973, 1970, 1965, 1961, 1958, 1957, 1955, 1953, 1951, 1949, 1948, 1926, 1921
801 PONCE DE LEON DR	2020, 2017, 2014, 2010, 2005, 2000, 1999, 1995, 1992, 1986, 1985, 1980, 1979, 1975, 1973, 1970, 1965, 1962, 1961, 1958, 1957, 1955, 1953, 1951, 1949, 1948, 1926, 1921
801 RIO VISTA BLVD	2020, 2017, 2014, 2010, 2000, 1999, 1995, 1992, 1990, 1986, 1985, 1980, 1979, 1975, 1973, 1970, 1965, 1962, 1961, 1958, 1957, 1955, 1953, 1951, 1949, 1948, 1926, 1921
801 RIO VISTA BLVD	2020, 2017, 2014, 2010, 2005, 2000, 1995, 1992, 1990, 1986, 1985, 1980, 1979, 1975, 1973, 1970, 1965, 1962, 1961, 1958, 1957, 1955, 1953, 1951, 1949, 1948, 1926, 1921
801 RIO VISTA BLVD	2020, 2017, 2014, 2010, 2005, 2000, 1999, 1995, 1992, 1986, 1985, 1980, 1979, 1975, 1973, 1970, 1965, 1962, 1961, 1958, 1957, 1955, 1953, 1951, 1949, 1948, 1926, 1921

DRAFT

FINDINGS

Address Researched	Address Not Identified in Research Source
801 RIO VISTA BLVD	2020, 2017, 2014, 2010, 2005, 2000, 1999, 1995, 1992, 1990, 1985, 1980, 1979, 1975, 1973, 1970, 1965, 1962, 1961, 1958, 1957, 1955, 1953, 1951, 1949, 1948, 1926, 1921
801 RIO VISTA BLVD	2020, 2017, 2014, 2010, 2005, 2000, 1999, 1995, 1992, 1990, 1986, 1985, 1980, 1979, 1973, 1970, 1965, 1962, 1961, 1958, 1957, 1955, 1953, 1951, 1949, 1948, 1926, 1921
801 RIO VISTA BLVD	2020, 2017, 2014, 2010, 2005, 2000, 1999, 1995, 1992, 1990, 1986, 1985, 1979, 1975, 1973, 1970, 1965, 1962, 1961, 1958, 1957, 1955, 1953, 1951, 1949, 1948, 1926, 1921
801 RIO VISTA BLVD	2020, 2017, 2014, 2010, 2005, 2000, 1999, 1995, 1992, 1990, 1986, 1985, 1980, 1979, 1975, 1973, 1965, 1962, 1961, 1958, 1957, 1955, 1953, 1951, 1949, 1948, 1926, 1921
801 RIO VISTA BLVD	2020, 2017, 2014, 2010, 2005, 2000, 1999, 1995, 1992, 1990, 1986, 1985, 1980, 1979, 1975, 1973, 1970, 1965, 1962, 1961, 1958, 1955, 1953, 1951, 1949, 1948, 1926, 1921
801 RIO VISTA BLVD	2020, 2017, 2014, 2010, 2005, 2000, 1999, 1995, 1992, 1990, 1986, 1985, 1980, 1979, 1975, 1973, 1970, 1965, 1962, 1961, 1958, 1957, 1955, 1953, 1949, 1948, 1926, 1921
801 RIO VISTA BLVD	2020, 2017, 2014, 2010, 2005, 2000, 1999, 1995, 1992, 1990, 1986, 1985, 1980, 1979, 1975, 1973, 1970, 1965, 1962, 1961, 1958, 1957, 1955, 1953, 1951, 1949, 1926, 1921
801 RIO VISTA BLVD	2020, 2017, 2014, 2010, 2005, 2000, 1999, 1995, 1992, 1990, 1986, 1985, 1980, 1979, 1975, 1973, 1970, 1965, 1961, 1958, 1957, 1955, 1953, 1951, 1949, 1948, 1926, 1921
801 RIO VISTA BLVD	2020, 2017, 2014, 2010, 2005, 2000, 1999, 1995, 1992, 1990, 1986, 1985, 1980, 1979, 1975, 1973, 1970, 1962, 1961, 1958, 1957, 1955, 1953, 1951, 1949, 1948, 1926, 1921
801 S FEDERAL HWY	2020, 2017, 2014, 2010, 2005, 2000, 1999, 1992, 1990, 1986, 1985, 1980, 1979, 1975, 1973, 1970, 1965, 1962, 1961, 1958, 1957, 1955, 1953, 1951, 1949, 1948, 1926, 1921
801 S FEDERAL HWY	2020, 2017, 2014, 2010, 2005, 1999, 1995, 1992, 1990, 1986, 1985, 1980, 1979, 1975, 1973, 1970, 1965, 1962, 1961, 1958, 1957, 1955, 1953, 1951, 1949, 1948, 1926, 1921
801 S FEDERAL HWY	2020, 2017, 2010, 2005, 2000, 1999, 1995, 1992, 1990, 1986, 1985, 1980, 1979, 1975, 1973, 1970, 1965, 1962, 1961, 1958, 1957, 1955, 1953, 1951, 1949, 1948, 1926, 1921
801 S RIO VISTA BLVD	2020, 2017, 2010, 2005, 2000, 1999, 1995, 1992, 1990, 1986, 1985, 1980, 1979, 1975, 1973, 1970, 1965, 1962, 1961, 1958, 1957, 1955, 1953, 1951, 1949, 1948, 1926, 1921
801 S RIO VISTA BLVD	2020, 2014, 2010, 2005, 2000, 1999, 1995, 1992, 1990, 1986, 1985, 1980, 1979, 1975, 1973, 1970, 1965, 1962, 1961, 1958, 1957, 1955, 1953, 1951, 1949, 1948, 1926, 1921
801 S RIO VISTA BLVD	2017, 2014, 2010, 2005, 2000, 1999, 1995, 1992, 1990, 1986, 1985, 1980, 1979, 1975, 1973, 1970, 1965, 1962, 1961, 1958, 1957, 1955, 1953, 1951, 1949, 1948, 1926, 1921
801 S RIO VISTA BLVD	2020, 2017, 2014, 2005, 2000, 1999, 1995, 1992, 1990, 1986, 1985, 1980, 1979, 1975, 1973, 1970, 1965, 1962, 1961, 1958, 1957, 1955, 1953, 1951, 1949, 1948, 1926, 1921

DRAFT

FINDINGS

Address Researched	Address Not Identified in Research Source
801 S RIO VISTA BLVD	2020, 2017, 2014, 2010, 2000, 1999, 1995, 1992, 1990, 1986, 1985, 1980, 1979, 1975, 1973, 1970, 1965, 1962, 1961, 1958, 1957, 1955, 1953, 1951, 1949, 1948, 1926, 1921
801 S RIO VISTA BLVD	2020, 2017, 2014, 2010, 2005, 2000, 1999, 1992, 1990, 1986, 1985, 1980, 1979, 1975, 1973, 1970, 1965, 1962, 1961, 1958, 1957, 1955, 1953, 1951, 1949, 1948, 1926, 1921
801 S RIO VISTA BLVD	2020, 2017, 2014, 2010, 2005, 1999, 1995, 1992, 1990, 1986, 1985, 1980, 1979, 1975, 1973, 1970, 1965, 1962, 1961, 1958, 1957, 1955, 1953, 1951, 1949, 1948, 1926, 1921
801 S RIO VISTA BLVD	2020, 2017, 2014, 2010, 2005, 2000, 1999, 1995, 1990, 1986, 1985, 1980, 1979, 1975, 1973, 1970, 1965, 1962, 1961, 1958, 1957, 1955, 1953, 1951, 1949, 1948, 1926, 1921
801 SE 10TH ST	2020, 2017, 2014, 2010, 2005, 2000, 1999, 1992, 1990, 1986, 1985, 1980, 1979, 1975, 1973, 1970, 1965, 1962, 1961, 1958, 1957, 1955, 1953, 1951, 1949, 1948, 1926, 1921
801 SE 10TH ST	2020, 2017, 2014, 2010, 2005, 1999, 1995, 1992, 1990, 1986, 1985, 1980, 1979, 1975, 1973, 1970, 1965, 1962, 1961, 1958, 1957, 1955, 1953, 1951, 1949, 1948, 1926, 1921
801 SE 10TH ST	2020, 2017, 2014, 2010, 2000, 1999, 1995, 1992, 1990, 1986, 1985, 1980, 1979, 1975, 1973, 1970, 1965, 1962, 1961, 1958, 1957, 1955, 1953, 1951, 1949, 1948, 1926, 1921
801 SE 10TH ST	2017, 2014, 2010, 2005, 2000, 1999, 1995, 1992, 1990, 1986, 1985, 1980, 1979, 1975, 1973, 1970, 1965, 1962, 1961, 1958, 1957, 1955, 1953, 1951, 1949, 1948, 1926, 1921
801 SE 10TH ST	2020, 2017, 2010, 2005, 2000, 1999, 1995, 1992, 1990, 1986, 1985, 1980, 1979, 1975, 1973, 1970, 1965, 1962, 1961, 1958, 1957, 1955, 1953, 1951, 1949, 1948, 1926, 1921
801 SE 10TH ST	2020, 2017, 2014, 2005, 2000, 1999, 1995, 1992, 1990, 1986, 1985, 1980, 1979, 1975, 1973, 1970, 1965, 1962, 1961, 1958, 1957, 1955, 1953, 1951, 1949, 1948, 1926, 1921
801 SE 11TH CT	2020, 2017, 2010, 2005, 2000, 1999, 1995, 1992, 1990, 1986, 1985, 1980, 1979, 1975, 1973, 1970, 1965, 1962, 1961, 1958, 1957, 1955, 1953, 1951, 1949, 1948, 1926, 1921
801 SE 11TH CT	2017, 2014, 2010, 2005, 2000, 1999, 1995, 1992, 1990, 1986, 1985, 1980, 1979, 1975, 1973, 1970, 1965, 1962, 1961, 1958, 1957, 1955, 1953, 1951, 1949, 1948, 1926, 1921
801 SE 11TH CT	2020, 2017, 2014, 2010, 2000, 1999, 1995, 1992, 1990, 1986, 1985, 1980, 1979, 1975, 1973, 1970, 1965, 1962, 1961, 1958, 1957, 1955, 1953, 1951, 1949, 1948, 1926, 1921
801 SE 11TH CT	2020, 2017, 2014, 2005, 2000, 1999, 1995, 1992, 1990, 1986, 1985, 1980, 1979, 1975, 1973, 1970, 1965, 1962, 1961, 1958, 1957, 1955, 1953, 1951, 1949, 1948, 1926, 1921
801 SE 11TH CT	2020, 2017, 2014, 2010, 2005, 1999, 1995, 1992, 1990, 1986, 1985, 1980, 1979, 1975, 1973, 1970, 1965, 1962, 1961, 1958, 1957, 1955, 1953, 1951, 1949, 1948, 1926, 1921
801 SE 11TH CT	2020, 2017, 2014, 2010, 2005, 2000, 1999, 1992, 1990, 1986, 1985, 1980, 1979, 1975, 1973, 1970, 1965, 1962, 1961, 1958, 1957, 1955, 1953, 1951, 1949, 1948, 1926, 1921

DRAFT

FINDINGS

Address Researched	Address Not Identified in Research Source
801 SE 3RD AVE	2020, 2017, 2014, 2010, 2005, 1999, 1995, 1992, 1990, 1986, 1985, 1980, 1979, 1975, 1973, 1970, 1965, 1962, 1961, 1958, 1957, 1955, 1953, 1951, 1949, 1948, 1926, 1921
801 SE 3RD AVE	2020, 2017, 2014, 2010, 2005, 2000, 1999, 1992, 1990, 1986, 1985, 1980, 1979, 1975, 1973, 1970, 1965, 1962, 1961, 1958, 1957, 1955, 1953, 1951, 1949, 1948, 1926, 1921
801 SE 3RD AVE	2020, 2017, 2014, 2010, 2000, 1999, 1995, 1992, 1990, 1986, 1985, 1980, 1979, 1975, 1973, 1970, 1965, 1962, 1961, 1958, 1957, 1955, 1953, 1951, 1949, 1948, 1926, 1921
801 SE 8TH ST	2020, 2017, 2014, 2010, 2000, 1999, 1995, 1992, 1990, 1986, 1985, 1980, 1979, 1975, 1973, 1970, 1965, 1962, 1961, 1958, 1957, 1955, 1953, 1951, 1949, 1948, 1926, 1921
801 SE 8TH ST	2020, 2017, 2014, 2005, 2000, 1999, 1995, 1992, 1990, 1986, 1985, 1980, 1979, 1975, 1973, 1970, 1965, 1962, 1961, 1958, 1957, 1955, 1953, 1951, 1949, 1948, 1926, 1921
801 SE 8TH ST	2020, 2017, 2010, 2005, 2000, 1999, 1995, 1992, 1990, 1986, 1985, 1980, 1979, 1975, 1973, 1970, 1965, 1962, 1961, 1958, 1957, 1955, 1953, 1951, 1949, 1948, 1926, 1921
801 SE 8TH ST	2020, 2017, 2014, 2010, 2005, 2000, 1999, 1992, 1990, 1986, 1985, 1980, 1979, 1975, 1973, 1970, 1965, 1962, 1961, 1958, 1957, 1955, 1953, 1951, 1949, 1948, 1926, 1921
801 SE 8TH ST	2020, 2017, 2014, 2010, 2005, 2000, 1999, 1995, 1990, 1986, 1985, 1980, 1979, 1975, 1973, 1970, 1965, 1962, 1961, 1958, 1957, 1955, 1953, 1951, 1949, 1948, 1926, 1921
801 SE 8TH ST	2020, 2017, 2014, 2010, 2005, 1999, 1995, 1992, 1990, 1986, 1985, 1980, 1979, 1975, 1973, 1970, 1965, 1962, 1961, 1958, 1957, 1955, 1953, 1951, 1949, 1948, 1926, 1921
801 SE 9TH ST	2020, 2017, 2014, 2010, 2005, 1999, 1995, 1992, 1990, 1986, 1985, 1980, 1979, 1975, 1973, 1970, 1965, 1962, 1961, 1958, 1957, 1955, 1953, 1951, 1949, 1948, 1926, 1921
801 SE 9TH ST	2020, 2017, 2014, 2010, 2005, 2000, 1999, 1995, 1990, 1986, 1985, 1980, 1979, 1975, 1973, 1970, 1965, 1962, 1961, 1958, 1957, 1955, 1953, 1951, 1949, 1948, 1926, 1921
801 SE 9TH ST	2020, 2017, 2014, 2010, 2005, 2000, 1999, 1992, 1990, 1986, 1985, 1980, 1979, 1975, 1973, 1970, 1965, 1962, 1961, 1958, 1957, 1955, 1953, 1951, 1949, 1948, 1926, 1921
801 SE 9TH ST	2020, 2017, 2010, 2005, 2000, 1999, 1995, 1992, 1990, 1986, 1985, 1980, 1979, 1975, 1973, 1970, 1965, 1962, 1961, 1958, 1957, 1955, 1953, 1951, 1949, 1948, 1926, 1921
801 SE 9TH ST	2017, 2014, 2010, 2005, 2000, 1999, 1995, 1992, 1990, 1986, 1985, 1980, 1979, 1975, 1973, 1970, 1965, 1962, 1961, 1958, 1957, 1955, 1953, 1951, 1949, 1948, 1926, 1921
801 SE 9TH ST	2020, 2017, 2014, 2005, 2000, 1999, 1995, 1992, 1990, 1986, 1985, 1980, 1979, 1975, 1973, 1970, 1965, 1962, 1961, 1958, 1957, 1955, 1953, 1951, 1949, 1948, 1926, 1921
801 SE 9TH ST	2020, 2017, 2014, 2010, 2000, 1999, 1995, 1992, 1990, 1986, 1985, 1980, 1979, 1975, 1973, 1970, 1965, 1962, 1961, 1958, 1957, 1955, 1953, 1951, 1949, 1948, 1926, 1921

DRAFT

FINDINGS

Address Researched	Address Not Identified in Research Source
802 SE 8TH ST	2020, 2017, 2014, 2010, 2005, 2000, 1999, 1992, 1990, 1986, 1985, 1980, 1979, 1975, 1973, 1970, 1965, 1962, 1961, 1958, 1957, 1955, 1953, 1951, 1949, 1948, 1926, 1921
803 4TH AVE	2020, 2017, 2014, 2010, 2005, 2000, 1999, 1995, 1992, 1990, 1986, 1985, 1980, 1979, 1975, 1973, 1970, 1962, 1961, 1958, 1957, 1955, 1953, 1951, 1949, 1948, 1926, 1921
803 4TH AVE	2020, 2017, 2014, 2010, 2005, 2000, 1999, 1995, 1992, 1990, 1986, 1985, 1980, 1979, 1975, 1973, 1970, 1965, 1962, 1961, 1958, 1955, 1953, 1951, 1949, 1948, 1926, 1921
803 4TH AVE	2020, 2017, 2014, 2010, 2005, 2000, 1999, 1995, 1992, 1990, 1986, 1985, 1980, 1979, 1975, 1973, 1970, 1965, 1962, 1961, 1958, 1957, 1955, 1953, 1949, 1948, 1926, 1921
803 S FEDERAL HWY	2020, 2017, 2014, 2010, 2000, 1999, 1995, 1992, 1990, 1986, 1985, 1980, 1979, 1975, 1973, 1970, 1965, 1962, 1961, 1958, 1957, 1955, 1953, 1951, 1949, 1948, 1926, 1921
804 10TH	2020, 2017, 2014, 2010, 2005, 2000, 1999, 1995, 1992, 1990, 1986, 1985, 1980, 1979, 1975, 1973, 1970, 1965, 1962, 1961, 1958, 1957, 1955, 1953, 1949, 1948, 1926, 1921
804 10TH ST	2020, 2017, 2014, 2010, 2005, 2000, 1995, 1992, 1990, 1986, 1985, 1980, 1979, 1975, 1973, 1970, 1965, 1962, 1961, 1958, 1957, 1955, 1953, 1951, 1949, 1948, 1926, 1921
804 10TH ST	2020, 2017, 2014, 2010, 2005, 2000, 1999, 1995, 1992, 1986, 1985, 1980, 1979, 1975, 1973, 1970, 1965, 1962, 1961, 1958, 1957, 1955, 1953, 1951, 1949, 1948, 1926, 1921
804 10TH ST	2020, 2017, 2014, 2010, 2000, 1999, 1995, 1992, 1990, 1986, 1985, 1980, 1979, 1975, 1973, 1970, 1965, 1962, 1961, 1958, 1957, 1955, 1953, 1951, 1949, 1948, 1926, 1921
804 10TH ST	2020, 2017, 2014, 2010, 2005, 2000, 1999, 1995, 1992, 1990, 1986, 1985, 1980, 1979, 1975, 1973, 1970, 1965, 1962, 1961, 1958, 1957, 1955, 1953, 1951, 1949, 1948, 1926, 1921
804 10TH ST	2020, 2017, 2014, 2010, 2005, 2000, 1999, 1995, 1992, 1990, 1986, 1985, 1980, 1979, 1975, 1973, 1970, 1965, 1962, 1961, 1958, 1955, 1953, 1951, 1949, 1948, 1926, 1921
804 10TH ST	2020, 2017, 2014, 2010, 2005, 2000, 1999, 1995, 1992, 1990, 1986, 1985, 1980, 1979, 1975, 1973, 1970, 1965, 1961, 1958, 1957, 1955, 1953, 1951, 1949, 1948, 1926, 1921
804 10TH ST	2020, 2017, 2014, 2010, 2005, 2000, 1999, 1995, 1992, 1990, 1986, 1985, 1980, 1979, 1975, 1973, 1970, 1962, 1961, 1958, 1957, 1955, 1953, 1951, 1949, 1948, 1926, 1921
804 10TH ST	2020, 2017, 2014, 2010, 2005, 2000, 1999, 1995, 1992, 1990, 1986, 1985, 1980, 1979, 1975, 1973, 1970, 1965, 1962, 1961, 1958, 1957, 1955, 1953, 1951, 1949, 1948, 1926, 1921
804 10TH ST	2020, 2017, 2014, 2010, 2005, 2000, 1999, 1995, 1992, 1990, 1986, 1985, 1980, 1979, 1975, 1973, 1970, 1965, 1962, 1961, 1958, 1957, 1955, 1953, 1951, 1949, 1948, 1926, 1921
804 10TH ST	2020, 2017, 2014, 2010, 2005, 2000, 1999, 1995, 1992, 1990, 1986, 1985, 1980, 1979, 1973, 1970, 1965, 1962, 1961, 1958, 1957, 1955, 1953, 1951, 1949, 1948, 1926, 1921
804 10TH ST	2020, 2017, 2014, 2010, 2005, 2000, 1999, 1995, 1992, 1990, 1986, 1985, 1979, 1975, 1973, 1970, 1965, 1962, 1961, 1958, 1957, 1955, 1953, 1951, 1949, 1948, 1926, 1921

DRAFT

FINDINGS

Address Researched	Address Not Identified in Research Source
804 10TH ST	2020, 2017, 2014, 2010, 2005, 2000, 1999, 1995, 1992, 1990, 1985, 1980, 1979, 1975, 1973, 1970, 1965, 1962, 1961, 1958, 1957, 1955, 1953, 1951, 1949, 1948, 1926, 1921
804 12TH	2020, 2017, 2014, 2010, 2005, 2000, 1999, 1995, 1992, 1990, 1986, 1985, 1980, 1979, 1975, 1973, 1970, 1965, 1962, 1961, 1958, 1957, 1955, 1953, 1949, 1948, 1926, 1921
804 12TH ST	2020, 2017, 2014, 2010, 2000, 1999, 1995, 1992, 1990, 1986, 1985, 1980, 1979, 1975, 1973, 1970, 1965, 1962, 1961, 1958, 1957, 1955, 1953, 1951, 1949, 1948, 1926, 1921
804 12TH ST	2020, 2017, 2014, 2010, 2005, 2000, 1995, 1992, 1990, 1986, 1985, 1980, 1979, 1975, 1973, 1970, 1965, 1962, 1961, 1958, 1957, 1955, 1953, 1951, 1949, 1948, 1926, 1921
804 12TH ST	2020, 2017, 2014, 2010, 2005, 2000, 1999, 1995, 1992, 1990, 1986, 1985, 1980, 1979, 1975, 1973, 1970, 1965, 1962, 1961, 1958, 1957, 1955, 1953, 1951, 1949, 1926, 1921
804 12TH ST	2020, 2017, 2014, 2010, 2005, 2000, 1999, 1995, 1992, 1990, 1986, 1985, 1980, 1979, 1975, 1973, 1970, 1965, 1961, 1958, 1957, 1955, 1953, 1951, 1949, 1948, 1926, 1921
804 12TH ST	2020, 2017, 2014, 2010, 2005, 2000, 1999, 1995, 1992, 1990, 1986, 1985, 1980, 1979, 1975, 1973, 1970, 1965, 1962, 1961, 1958, 1955, 1953, 1951, 1949, 1948, 1926, 1921
804 12TH ST	2020, 2017, 2014, 2010, 2005, 2000, 1999, 1995, 1992, 1990, 1985, 1980, 1979, 1975, 1973, 1970, 1965, 1962, 1961, 1958, 1957, 1955, 1953, 1951, 1949, 1948, 1926, 1921
804 12TH ST	2020, 2017, 2014, 2010, 2005, 2000, 1999, 1995, 1992, 1990, 1986, 1985, 1980, 1979, 1975, 1973, 1970, 1965, 1962, 1961, 1958, 1957, 1955, 1953, 1951, 1949, 1948, 1926, 1921
804 12TH ST	2020, 2017, 2014, 2010, 2005, 2000, 1999, 1995, 1992, 1990, 1986, 1985, 1979, 1975, 1973, 1970, 1965, 1962, 1961, 1958, 1957, 1955, 1953, 1951, 1949, 1948, 1926, 1921
804 12TH ST	2020, 2017, 2014, 2010, 2005, 2000, 1999, 1995, 1992, 1990, 1986, 1985, 1980, 1979, 1975, 1973, 1970, 1965, 1962, 1961, 1958, 1957, 1955, 1953, 1951, 1949, 1948, 1926, 1921
804 12TH ST	2020, 2017, 2014, 2010, 2005, 2000, 1999, 1995, 1992, 1990, 1986, 1985, 1980, 1979, 1975, 1973, 1970, 1962, 1961, 1958, 1957, 1955, 1953, 1951, 1949, 1948, 1926, 1921
804 2ND AVE	2020, 2017, 2014, 2010, 2005, 2000, 1995, 1992, 1990, 1986, 1985, 1980, 1979, 1975, 1973, 1970, 1965, 1962, 1961, 1958, 1957, 1955, 1953, 1951, 1949, 1948, 1926, 1921
804 2ND AVE	2020, 2017, 2014, 2010, 2000, 1999, 1995, 1992, 1990, 1986, 1985, 1980, 1979, 1975, 1973, 1970, 1965, 1962, 1961, 1958, 1957, 1955, 1953, 1951, 1949, 1948, 1926, 1921
804 2ND AVE	2020, 2017, 2014, 2010, 2005, 2000, 1999, 1995, 1992, 1990, 1986, 1985, 1980, 1979, 1975, 1973, 1965, 1962, 1961, 1958, 1957, 1955, 1953, 1951, 1949, 1948, 1926, 1921
804 2ND AVE	2020, 2017, 2014, 2010, 2005, 2000, 1999, 1995, 1992, 1990, 1986, 1985, 1980, 1979, 1973, 1970, 1965, 1962, 1961, 1958, 1957, 1955, 1953, 1951, 1949, 1948, 1926, 1921

DRAFT

FINDINGS

Address Researched	Address Not Identified in Research Source
804 2ND AVE	2020, 2017, 2014, 2010, 2005, 2000, 1999, 1995, 1992, 1990, 1986, 1985, 1979, 1975, 1973, 1970, 1965, 1962, 1961, 1958, 1957, 1955, 1953, 1951, 1949, 1948, 1926, 1921
804 2ND AVE	2020, 2017, 2014, 2010, 2005, 2000, 1999, 1995, 1992, 1986, 1985, 1980, 1979, 1975, 1973, 1970, 1965, 1962, 1961, 1958, 1957, 1955, 1953, 1951, 1949, 1948, 1926, 1921
804 2ND AVE	2020, 2017, 2014, 2010, 2005, 2000, 1999, 1995, 1992, 1990, 1985, 1980, 1979, 1975, 1973, 1970, 1965, 1962, 1961, 1958, 1957, 1955, 1953, 1951, 1949, 1948, 1926, 1921
804 2ND AVE	2020, 2017, 2014, 2010, 2005, 2000, 1999, 1995, 1992, 1990, 1986, 1985, 1980, 1979, 1975, 1973, 1970, 1965, 1961, 1958, 1957, 1955, 1953, 1951, 1949, 1948, 1926, 1921
804 2ND AVE	2020, 2017, 2014, 2010, 2005, 2000, 1999, 1995, 1992, 1990, 1986, 1985, 1980, 1979, 1975, 1973, 1970, 1962, 1961, 1958, 1957, 1955, 1953, 1951, 1949, 1948, 1926, 1921
804 8TH	2020, 2017, 2014, 2010, 2005, 2000, 1999, 1995, 1992, 1990, 1986, 1985, 1980, 1979, 1975, 1973, 1970, 1965, 1962, 1961, 1958, 1957, 1955, 1953, 1949, 1948, 1926, 1921
804 8TH ST	2020, 2017, 2014, 2010, 2005, 2000, 1999, 1995, 1992, 1990, 1986, 1985, 1980, 1979, 1975, 1973, 1970, 1965, 1962, 1961, 1958, 1955, 1953, 1951, 1949, 1948, 1926, 1921
804 8TH ST	2020, 2017, 2014, 2010, 2005, 2000, 1999, 1995, 1992, 1990, 1986, 1985, 1980, 1979, 1975, 1973, 1970, 1962, 1961, 1958, 1957, 1955, 1953, 1951, 1949, 1948, 1926, 1921
804 8TH ST	2020, 2017, 2014, 2010, 2005, 2000, 1999, 1995, 1992, 1990, 1986, 1985, 1980, 1979, 1975, 1973, 1970, 1965, 1961, 1958, 1957, 1955, 1953, 1951, 1949, 1948, 1926, 1921
804 8TH ST	2020, 2017, 2014, 2010, 2005, 2000, 1999, 1995, 1992, 1986, 1985, 1980, 1979, 1975, 1973, 1970, 1965, 1962, 1961, 1958, 1957, 1955, 1953, 1951, 1949, 1948, 1926, 1921
804 8TH ST	2020, 2017, 2014, 2010, 2005, 2000, 1999, 1995, 1992, 1990, 1986, 1985, 1979, 1975, 1973, 1970, 1965, 1962, 1961, 1958, 1957, 1955, 1953, 1951, 1949, 1948, 1926, 1921
804 8TH ST	2020, 2017, 2014, 2010, 2005, 2000, 1999, 1995, 1992, 1990, 1985, 1980, 1979, 1975, 1973, 1970, 1965, 1962, 1961, 1958, 1957, 1955, 1953, 1951, 1949, 1948, 1926, 1921
804 8TH ST	2020, 2017, 2014, 2010, 2005, 2000, 1999, 1995, 1992, 1990, 1986, 1985, 1980, 1979, 1973, 1970, 1965, 1962, 1961, 1958, 1957, 1955, 1953, 1951, 1949, 1948, 1926, 1921
804 8TH ST	2020, 2017, 2014, 2010, 2005, 2000, 1999, 1995, 1992, 1990, 1986, 1985, 1980, 1979, 1975, 1973, 1965, 1962, 1961, 1958, 1957, 1955, 1953, 1951, 1949, 1948, 1926, 1921
804 9TH ST	2020, 2017, 2014, 2010, 2000, 1999, 1995, 1992, 1990, 1986, 1985, 1980, 1979, 1975, 1973, 1970, 1965, 1962, 1961, 1958, 1957, 1955, 1953, 1951, 1949, 1948, 1926, 1921
804 9TH ST	2020, 2017, 2014, 2010, 2005, 2000, 1999, 1995, 1992, 1990, 1986, 1985, 1980, 1979, 1975, 1973, 1965, 1962, 1961, 1958, 1957, 1955, 1953, 1951, 1949, 1948, 1926, 1921

DRAFT

FINDINGS

Address Researched	Address Not Identified in Research Source
804 9TH ST	2020, 2017, 2014, 2010, 2005, 2000, 1999, 1995, 1992, 1990, 1986, 1985, 1980, 1979, 1973, 1970, 1965, 1962, 1961, 1958, 1957, 1955, 1953, 1951, 1949, 1948, 1926, 1921
804 9TH ST	2020, 2017, 2014, 2010, 2005, 2000, 1999, 1995, 1992, 1990, 1985, 1980, 1979, 1975, 1973, 1970, 1965, 1962, 1961, 1958, 1957, 1955, 1953, 1951, 1949, 1948, 1926, 1921
804 9TH ST	2020, 2017, 2014, 2010, 2005, 2000, 1999, 1995, 1992, 1990, 1986, 1985, 1979, 1975, 1973, 1970, 1965, 1962, 1961, 1958, 1957, 1955, 1953, 1951, 1949, 1948, 1926, 1921
804 9TH ST	2020, 2017, 2014, 2010, 2005, 2000, 1999, 1995, 1992, 1986, 1985, 1980, 1979, 1975, 1973, 1970, 1965, 1962, 1961, 1958, 1957, 1955, 1953, 1951, 1949, 1948, 1926, 1921
804 9TH ST	2020, 2017, 2014, 2010, 2005, 2000, 1999, 1995, 1992, 1990, 1986, 1985, 1980, 1979, 1975, 1973, 1970, 1965, 1961, 1958, 1957, 1955, 1953, 1951, 1949, 1948, 1926, 1921
804 9TH ST	2020, 2017, 2014, 2010, 2005, 2000, 1999, 1995, 1992, 1990, 1986, 1985, 1980, 1979, 1975, 1973, 1970, 1962, 1961, 1958, 1957, 1955, 1953, 1951, 1949, 1948, 1926, 1921
804 PONCE DE LEON DR	2020, 2017, 2014, 2005, 2000, 1999, 1995, 1992, 1990, 1986, 1985, 1980, 1979, 1975, 1973, 1970, 1965, 1962, 1961, 1958, 1957, 1955, 1953, 1951, 1949, 1948, 1926, 1921
804 PONCE DE LEON DR	2017, 2014, 2010, 2005, 2000, 1999, 1995, 1992, 1990, 1986, 1985, 1980, 1979, 1975, 1973, 1970, 1965, 1962, 1961, 1958, 1957, 1955, 1953, 1951, 1949, 1948, 1926, 1921
804 PONCE DE LEON DR	2020, 2017, 2010, 2005, 2000, 1999, 1995, 1992, 1990, 1986, 1985, 1980, 1979, 1975, 1973, 1970, 1965, 1962, 1961, 1958, 1957, 1955, 1953, 1951, 1949, 1948, 1926, 1921
804 PONCE DE LEON DR	2020, 2014, 2010, 2005, 2000, 1999, 1995, 1992, 1990, 1986, 1985, 1980, 1979, 1975, 1973, 1970, 1965, 1962, 1961, 1958, 1957, 1955, 1953, 1951, 1949, 1948, 1926, 1921
804 PONCE DE LEON DR	2020, 2017, 2014, 2010, 2005, 1999, 1995, 1992, 1990, 1986, 1985, 1980, 1979, 1975, 1973, 1970, 1965, 1962, 1961, 1958, 1957, 1955, 1953, 1951, 1949, 1948, 1926, 1921
804 PONCE DE LEON DR	2020, 2017, 2014, 2010, 2005, 2000, 1999, 1992, 1990, 1986, 1985, 1980, 1979, 1975, 1973, 1970, 1965, 1962, 1961, 1958, 1957, 1955, 1953, 1951, 1949, 1948, 1926, 1921
804 PONCE DE LEON DR	2020, 2017, 2014, 2010, 2005, 2000, 1995, 1992, 1990, 1986, 1985, 1980, 1979, 1975, 1973, 1970, 1965, 1962, 1961, 1958, 1957, 1955, 1953, 1951, 1949, 1948, 1926, 1921
804 PONCE DE LEON DR	2020, 2017, 2014, 2010, 2000, 1999, 1995, 1992, 1990, 1986, 1985, 1980, 1979, 1975, 1973, 1970, 1965, 1962, 1961, 1958, 1957, 1955, 1953, 1951, 1949, 1948, 1926, 1921
804 PONCE DE LEON DR	2020, 2017, 2014, 2010, 2005, 2000, 1999, 1995, 1990, 1986, 1985, 1980, 1979, 1975, 1973, 1970, 1965, 1962, 1961, 1958, 1957, 1955, 1953, 1951, 1949, 1948, 1926, 1921
804 PONCE DE LEON DR	2020, 2017, 2014, 2010, 2005, 2000, 1999, 1995, 1992, 1990, 1986, 1985, 1980, 1979, 1975, 1973, 1970, 1962, 1961, 1958, 1957, 1955, 1953, 1951, 1949, 1948, 1926, 1921

DRAFT

FINDINGS

Address Researched	Address Not Identified in Research Source
804 PONCE DE LEON DR	2020, 2017, 2014, 2010, 2005, 2000, 1999, 1995, 1992, 1990, 1986, 1985, 1980, 1979, 1975, 1973, 1970, 1965, 1961, 1958, 1957, 1955, 1953, 1951, 1949, 1948, 1926, 1921
804 PONCE DE LEON DR	2020, 2017, 2014, 2010, 2005, 2000, 1999, 1995, 1992, 1990, 1986, 1985, 1980, 1979, 1975, 1973, 1970, 1965, 1962, 1961, 1958, 1955, 1953, 1951, 1949, 1948, 1926, 1921
804 PONCE DE LEON DR	2020, 2017, 2014, 2010, 2005, 2000, 1999, 1995, 1992, 1986, 1985, 1980, 1979, 1975, 1973, 1970, 1965, 1962, 1961, 1958, 1957, 1955, 1953, 1951, 1949, 1948, 1926, 1921
804 PONCE DE LEON DR	2020, 2017, 2014, 2010, 2005, 2000, 1999, 1995, 1992, 1990, 1986, 1985, 1979, 1975, 1973, 1970, 1965, 1962, 1961, 1958, 1957, 1955, 1953, 1951, 1949, 1948, 1926, 1921
804 PONCE DE LEON DR	2020, 2017, 2014, 2010, 2005, 2000, 1999, 1995, 1992, 1990, 1985, 1980, 1979, 1975, 1973, 1970, 1965, 1962, 1961, 1958, 1957, 1955, 1953, 1951, 1949, 1948, 1926, 1921
804 PONCE DE LEON DR	2020, 2017, 2014, 2010, 2005, 2000, 1999, 1995, 1992, 1990, 1986, 1985, 1980, 1979, 1973, 1970, 1965, 1962, 1961, 1958, 1957, 1955, 1953, 1951, 1949, 1948, 1926, 1921
804 PONCE DE LEON DR	2020, 2017, 2014, 2010, 2005, 2000, 1999, 1995, 1992, 1990, 1986, 1985, 1980, 1979, 1975, 1973, 1965, 1962, 1961, 1958, 1957, 1955, 1953, 1951, 1949, 1948, 1926, 1921
804 RIO VISTA BLVD	2020, 2017, 2014, 2010, 2000, 1999, 1995, 1992, 1990, 1986, 1985, 1980, 1979, 1975, 1973, 1970, 1965, 1962, 1961, 1958, 1957, 1955, 1953, 1951, 1949, 1948, 1926, 1921
804 RIO VISTA BLVD	2020, 2017, 2014, 2010, 2005, 2000, 1999, 1995, 1992, 1990, 1986, 1985, 1980, 1979, 1975, 1973, 1965, 1962, 1961, 1958, 1957, 1955, 1953, 1951, 1949, 1948, 1926, 1921
804 RIO VISTA BLVD	2020, 2017, 2014, 2010, 2005, 2000, 1999, 1995, 1992, 1990, 1986, 1985, 1980, 1979, 1973, 1970, 1965, 1962, 1961, 1958, 1957, 1955, 1953, 1951, 1949, 1948, 1926, 1921
804 RIO VISTA BLVD	2020, 2017, 2014, 2010, 2005, 2000, 1999, 1995, 1992, 1990, 1986, 1985, 1979, 1975, 1973, 1970, 1965, 1962, 1961, 1958, 1957, 1955, 1953, 1951, 1949, 1948, 1926, 1921
804 RIO VISTA BLVD	2020, 2017, 2014, 2010, 2005, 2000, 1999, 1995, 1992, 1990, 1985, 1980, 1979, 1975, 1973, 1970, 1965, 1962, 1961, 1958, 1957, 1955, 1953, 1951, 1949, 1948, 1926, 1921
804 RIO VISTA BLVD	2020, 2017, 2014, 2010, 2005, 2000, 1999, 1995, 1992, 1986, 1985, 1980, 1979, 1975, 1973, 1970, 1965, 1962, 1961, 1958, 1957, 1955, 1953, 1951, 1949, 1948, 1926, 1921
804 RIO VISTA BLVD	2020, 2017, 2014, 2010, 2005, 2000, 1999, 1995, 1992, 1990, 1986, 1985, 1980, 1979, 1975, 1973, 1965, 1962, 1961, 1958, 1955, 1953, 1951, 1949, 1948, 1926, 1921
804 RIO VISTA BLVD	2020, 2017, 2014, 2010, 2005, 2000, 1999, 1995, 1992, 1990, 1986, 1985, 1980, 1979, 1975, 1973, 1970, 1965, 1961, 1958, 1957, 1955, 1953, 1951, 1949, 1948, 1926, 1921
804 RIO VISTA BLVD	2020, 2017, 2014, 2010, 2005, 2000, 1999, 1995, 1992, 1990, 1986, 1985, 1980, 1979, 1975, 1973, 1970, 1962, 1961, 1958, 1957, 1955, 1953, 1951, 1949, 1948, 1926, 1921

DRAFT

FINDINGS

Address Researched	Address Not Identified in Research Source
804 S RIO VISTA BLVD	2020, 2017, 2014, 2010, 2000, 1999, 1995, 1992, 1990, 1986, 1985, 1980, 1979, 1975, 1973, 1970, 1965, 1962, 1961, 1958, 1957, 1955, 1953, 1951, 1949, 1948, 1926, 1921
804 S RIO VISTA BLVD	2020, 2017, 2014, 2010, 2005, 2000, 1999, 1992, 1990, 1986, 1985, 1980, 1979, 1975, 1973, 1970, 1965, 1962, 1961, 1958, 1957, 1955, 1953, 1951, 1949, 1948, 1926, 1921
804 S RIO VISTA BLVD	2020, 2017, 2014, 2010, 2005, 1999, 1995, 1992, 1990, 1986, 1985, 1980, 1979, 1975, 1973, 1970, 1965, 1962, 1961, 1958, 1957, 1955, 1953, 1951, 1949, 1948, 1926, 1921
804 S RIO VISTA BLVD	2020, 2014, 2010, 2005, 2000, 1999, 1995, 1992, 1990, 1986, 1985, 1980, 1979, 1975, 1973, 1970, 1965, 1962, 1961, 1958, 1957, 1955, 1953, 1951, 1949, 1948, 1926, 1921
804 S RIO VISTA BLVD	2020, 2017, 2010, 2005, 2000, 1999, 1995, 1992, 1990, 1986, 1985, 1980, 1979, 1975, 1973, 1970, 1965, 1962, 1961, 1958, 1957, 1955, 1953, 1951, 1949, 1948, 1926, 1921
804 S RIO VISTA BLVD	2017, 2014, 2010, 2005, 2000, 1999, 1995, 1992, 1990, 1986, 1985, 1980, 1979, 1975, 1973, 1970, 1965, 1962, 1961, 1958, 1957, 1955, 1953, 1951, 1949, 1948, 1926, 1921
804 S RIO VISTA BLVD	2020, 2017, 2014, 2005, 2000, 1999, 1995, 1992, 1990, 1986, 1985, 1980, 1979, 1975, 1973, 1970, 1965, 1962, 1961, 1958, 1957, 1955, 1953, 1951, 1949, 1948, 1926, 1921
804 SE 10TH ST	2020, 2017, 2014, 2010, 2000, 1999, 1995, 1992, 1990, 1986, 1985, 1980, 1979, 1975, 1973, 1970, 1965, 1962, 1961, 1958, 1957, 1955, 1953, 1951, 1949, 1948, 1926, 1921
804 SE 10TH ST	2020, 2014, 2010, 2005, 2000, 1999, 1995, 1992, 1990, 1986, 1985, 1980, 1979, 1975, 1973, 1970, 1965, 1962, 1961, 1958, 1957, 1955, 1953, 1951, 1949, 1948, 1926, 1921
804 SE 10TH ST	2017, 2014, 2010, 2005, 2000, 1999, 1995, 1992, 1990, 1986, 1985, 1980, 1979, 1975, 1973, 1970, 1965, 1962, 1961, 1958, 1957, 1955, 1953, 1951, 1949, 1948, 1926, 1921
804 SE 10TH ST	2020, 2017, 2014, 2005, 2000, 1999, 1995, 1992, 1990, 1986, 1985, 1980, 1979, 1975, 1973, 1970, 1965, 1962, 1961, 1958, 1957, 1955, 1953, 1951, 1949, 1948, 1926, 1921
804 SE 10TH ST	2020, 2017, 2010, 2005, 2000, 1999, 1995, 1992, 1990, 1986, 1985, 1980, 1979, 1975, 1973, 1970, 1965, 1962, 1961, 1958, 1957, 1955, 1953, 1951, 1949, 1948, 1926, 1921
804 SE 10TH ST	2020, 2017, 2014, 2010, 2005, 2000, 1999, 1992, 1990, 1986, 1985, 1980, 1979, 1975, 1973, 1970, 1965, 1962, 1961, 1958, 1957, 1955, 1953, 1951, 1949, 1948, 1926, 1921
804 SE 10TH ST	2020, 2017, 2014, 2010, 2005, 1999, 1995, 1992, 1990, 1986, 1985, 1980, 1979, 1975, 1973, 1970, 1965, 1962, 1961, 1958, 1957, 1955, 1953, 1951, 1949, 1948, 1926, 1921
804 SE 10TH ST	2020, 2017, 2014, 2010, 2005, 2000, 1999, 1995, 1990, 1986, 1985, 1980, 1979, 1975, 1973, 1970, 1965, 1962, 1961, 1958, 1957, 1955, 1953, 1951, 1949, 1948, 1926, 1921
804 SE 11TH CT	2020, 2017, 2014, 2010, 2005, 1999, 1995, 1992, 1990, 1986, 1985, 1980, 1979, 1975, 1973, 1970, 1965, 1962, 1961, 1958, 1957, 1955, 1953, 1951, 1949, 1948, 1926, 1921

DRAFT

FINDINGS

Address Researched	Address Not Identified in Research Source
804 SE 12TH ST	2020, 2017, 2014, 2010, 2005, 1999, 1995, 1992, 1990, 1986, 1985, 1980, 1979, 1975, 1973, 1970, 1965, 1962, 1961, 1958, 1957, 1955, 1953, 1951, 1949, 1948, 1926, 1921
804 SE 12TH ST	2020, 2017, 2014, 2010, 2005, 2000, 1999, 1995, 1990, 1986, 1985, 1980, 1979, 1975, 1973, 1970, 1965, 1962, 1961, 1958, 1957, 1955, 1953, 1951, 1949, 1948, 1926, 1921
804 SE 12TH ST	2020, 2017, 2014, 2010, 2005, 2000, 1999, 1992, 1990, 1986, 1985, 1980, 1979, 1975, 1973, 1970, 1965, 1962, 1961, 1958, 1957, 1955, 1953, 1951, 1949, 1948, 1926, 1921
804 SE 12TH ST	2020, 2017, 2010, 2005, 2000, 1999, 1995, 1992, 1990, 1986, 1985, 1980, 1979, 1975, 1973, 1970, 1965, 1962, 1961, 1958, 1957, 1955, 1953, 1951, 1949, 1948, 1926, 1921
804 SE 12TH ST	2017, 2014, 2010, 2005, 2000, 1999, 1995, 1992, 1990, 1986, 1985, 1980, 1979, 1975, 1973, 1970, 1965, 1962, 1961, 1958, 1957, 1955, 1953, 1951, 1949, 1948, 1926, 1921
804 SE 12TH ST	2020, 2014, 2010, 2005, 2000, 1999, 1995, 1992, 1990, 1986, 1985, 1980, 1979, 1975, 1973, 1970, 1965, 1962, 1961, 1958, 1957, 1955, 1953, 1951, 1949, 1948, 1926, 1921
804 SE 12TH ST	2020, 2017, 2014, 2005, 2000, 1999, 1995, 1992, 1990, 1986, 1985, 1980, 1979, 1975, 1973, 1970, 1965, 1962, 1961, 1958, 1957, 1955, 1953, 1951, 1949, 1948, 1926, 1921
804 SE 12TH ST	2020, 2017, 2014, 2010, 2000, 1999, 1995, 1992, 1990, 1986, 1985, 1980, 1979, 1975, 1973, 1970, 1965, 1962, 1961, 1958, 1957, 1955, 1953, 1951, 1949, 1948, 1926, 1921
804 SE 2ND AVE	2020, 2017, 2014, 2010, 2000, 1999, 1995, 1992, 1990, 1986, 1985, 1980, 1979, 1975, 1973, 1970, 1965, 1962, 1961, 1958, 1957, 1955, 1953, 1951, 1949, 1948, 1926, 1921
804 SE 2ND AVE	2020, 2017, 2014, 2005, 2000, 1999, 1995, 1992, 1990, 1986, 1985, 1980, 1979, 1975, 1973, 1970, 1965, 1962, 1961, 1958, 1957, 1955, 1953, 1951, 1949, 1948, 1926, 1921
804 SE 2ND AVE	2017, 2014, 2010, 2005, 2000, 1999, 1995, 1992, 1990, 1986, 1985, 1980, 1979, 1975, 1973, 1970, 1965, 1962, 1961, 1958, 1957, 1955, 1953, 1951, 1949, 1948, 1926, 1921
804 SE 2ND AVE	2020, 2017, 2014, 2010, 2005, 1999, 1995, 1992, 1990, 1986, 1985, 1980, 1979, 1975, 1973, 1970, 1965, 1962, 1961, 1958, 1957, 1955, 1953, 1951, 1949, 1948, 1926, 1921
804 SE 8TH ST	2020, 2017, 2014, 2010, 2005, 1999, 1995, 1992, 1990, 1986, 1985, 1980, 1979, 1975, 1973, 1970, 1965, 1962, 1961, 1958, 1957, 1955, 1953, 1951, 1949, 1948, 1926, 1921
804 SE 8TH ST	2017, 2014, 2010, 2005, 2000, 1999, 1995, 1992, 1990, 1986, 1985, 1980, 1979, 1975, 1973, 1970, 1965, 1962, 1961, 1958, 1957, 1955, 1953, 1951, 1949, 1948, 1926, 1921
804 SE 8TH ST	2020, 2014, 2010, 2005, 2000, 1999, 1995, 1992, 1990, 1986, 1985, 1980, 1979, 1975, 1973, 1970, 1965, 1962, 1961, 1958, 1957, 1955, 1953, 1951, 1949, 1948, 1926, 1921
804 SE 8TH ST	2020, 2017, 2010, 2005, 2000, 1999, 1995, 1992, 1990, 1986, 1985, 1980, 1979, 1975, 1973, 1970, 1965, 1962, 1961, 1958, 1957, 1955, 1953, 1951, 1949, 1948, 1926, 1921

DRAFT

FINDINGS

Address Researched	Address Not Identified in Research Source
804 SE 8TH ST	2020, 2017, 2014, 2005, 2000, 1999, 1995, 1992, 1990, 1986, 1985, 1980, 1979, 1975, 1973, 1970, 1965, 1962, 1961, 1958, 1957, 1955, 1953, 1951, 1949, 1948, 1926, 1921
804 SE 8TH ST	2020, 2017, 2014, 2010, 2000, 1999, 1995, 1992, 1990, 1986, 1985, 1980, 1979, 1975, 1973, 1970, 1965, 1962, 1961, 1958, 1957, 1955, 1953, 1951, 1949, 1948, 1926, 1921
804 SE 9TH ST	2020, 2017, 2014, 2010, 2000, 1999, 1995, 1992, 1990, 1986, 1985, 1980, 1979, 1975, 1973, 1970, 1965, 1962, 1961, 1958, 1957, 1955, 1953, 1951, 1949, 1948, 1926, 1921
804 SE 9TH ST	2020, 2017, 2014, 2005, 2000, 1999, 1995, 1992, 1990, 1986, 1985, 1980, 1979, 1975, 1973, 1970, 1965, 1962, 1961, 1958, 1957, 1955, 1953, 1951, 1949, 1948, 1926, 1921
804 SE 9TH ST	2020, 2017, 2010, 2005, 2000, 1999, 1995, 1992, 1990, 1986, 1985, 1980, 1979, 1975, 1973, 1970, 1965, 1962, 1961, 1958, 1957, 1955, 1953, 1951, 1949, 1948, 1926, 1921
804 SE 9TH ST	2020, 2017, 2014, 2010, 2005, 1999, 1995, 1992, 1990, 1986, 1985, 1980, 1979, 1975, 1973, 1970, 1965, 1962, 1961, 1958, 1957, 1955, 1953, 1951, 1949, 1948, 1926, 1921
804 SE 9TH ST	2020, 2017, 2014, 2010, 2005, 2000, 1999, 1992, 1990, 1986, 1985, 1980, 1979, 1975, 1973, 1970, 1965, 1962, 1961, 1958, 1957, 1955, 1953, 1951, 1949, 1948, 1926, 1921
804 SE 9TH ST	2020, 2017, 2014, 2010, 2005, 2000, 1999, 1995, 1990, 1986, 1985, 1980, 1979, 1975, 1973, 1970, 1965, 1962, 1961, 1958, 1957, 1955, 1953, 1951, 1949, 1948, 1926, 1921
805 10TH	2020, 2017, 2014, 2010, 2005, 2000, 1999, 1995, 1992, 1990, 1986, 1985, 1980, 1979, 1975, 1973, 1970, 1965, 1962, 1961, 1958, 1957, 1955, 1953, 1949, 1948, 1926, 1921
805 10TH ST	2020, 2017, 2014, 2010, 2005, 2000, 1999, 1995, 1992, 1986, 1985, 1980, 1979, 1975, 1973, 1970, 1965, 1962, 1961, 1958, 1957, 1955, 1953, 1951, 1949, 1948, 1926, 1921
805 10TH ST	2020, 2017, 2014, 2010, 2005, 2000, 1995, 1992, 1990, 1986, 1985, 1980, 1979, 1975, 1973, 1970, 1965, 1962, 1961, 1958, 1957, 1955, 1953, 1951, 1949, 1948, 1926, 1921
805 10TH ST	2020, 2017, 2014, 2010, 2000, 1999, 1995, 1992, 1990, 1986, 1985, 1980, 1979, 1975, 1973, 1970, 1965, 1962, 1961, 1958, 1957, 1955, 1953, 1951, 1949, 1948, 1926, 1921
805 10TH ST	2020, 2017, 2014, 2010, 2005, 2000, 1999, 1995, 1992, 1990, 1986, 1985, 1980, 1979, 1975, 1973, 1970, 1965, 1962, 1961, 1958, 1957, 1955, 1953, 1951, 1949, 1948, 1926, 1921
805 10TH ST	2020, 2017, 2014, 2010, 2005, 2000, 1999, 1995, 1992, 1990, 1986, 1985, 1980, 1979, 1975, 1973, 1970, 1965, 1962, 1961, 1958, 1957, 1955, 1953, 1951, 1949, 1948, 1926, 1921
805 10TH ST	2020, 2017, 2014, 2010, 2005, 2000, 1999, 1995, 1992, 1990, 1986, 1985, 1980, 1979, 1975, 1973, 1970, 1965, 1962, 1961, 1958, 1955, 1953, 1951, 1949, 1948, 1926, 1921
805 10TH ST	2020, 2017, 2014, 2010, 2005, 2000, 1999, 1995, 1992, 1990, 1985, 1980, 1979, 1975, 1973, 1970, 1965, 1962, 1961, 1958, 1957, 1955, 1953, 1951, 1949, 1948, 1926, 1921

DRAFT

FINDINGS

Address Researched	Address Not Identified in Research Source
805 10TH ST	2020, 2017, 2014, 2010, 2005, 2000, 1999, 1995, 1992, 1990, 1986, 1985, 1979, 1975, 1973, 1970, 1965, 1962, 1961, 1958, 1957, 1955, 1953, 1951, 1949, 1948, 1926, 1921
805 10TH ST	2020, 2017, 2014, 2010, 2005, 2000, 1999, 1995, 1992, 1990, 1986, 1985, 1980, 1979, 1973, 1970, 1965, 1962, 1961, 1958, 1957, 1955, 1953, 1951, 1949, 1948, 1926, 1921
805 10TH ST	2020, 2017, 2014, 2010, 2005, 2000, 1999, 1995, 1992, 1990, 1986, 1985, 1980, 1979, 1975, 1973, 1970, 1962, 1961, 1958, 1957, 1955, 1953, 1951, 1949, 1948, 1926, 1921
805 10TH ST	2020, 2017, 2014, 2010, 2005, 2000, 1999, 1995, 1992, 1990, 1986, 1985, 1980, 1979, 1975, 1973, 1965, 1962, 1961, 1958, 1957, 1955, 1953, 1951, 1949, 1948, 1926, 1921
805 3RD AVE	2020, 2017, 2014, 2010, 2005, 2000, 1999, 1995, 1992, 1990, 1986, 1985, 1980, 1979, 1975, 1973, 1965, 1962, 1961, 1958, 1957, 1955, 1953, 1951, 1949, 1948, 1926, 1921
805 3RD AVE	2020, 2017, 2014, 2010, 2005, 2000, 1999, 1995, 1992, 1990, 1986, 1985, 1980, 1979, 1973, 1970, 1965, 1962, 1961, 1958, 1957, 1955, 1953, 1951, 1949, 1948, 1926, 1921
805 3RD AVE	2020, 2017, 2014, 2010, 2005, 2000, 1999, 1995, 1992, 1990, 1986, 1985, 1979, 1975, 1973, 1970, 1965, 1962, 1961, 1958, 1957, 1955, 1953, 1951, 1949, 1948, 1926, 1921
805 3RD AVE	2020, 2017, 2014, 2010, 2005, 2000, 1999, 1995, 1992, 1990, 1985, 1980, 1979, 1975, 1973, 1970, 1965, 1962, 1961, 1958, 1957, 1955, 1953, 1951, 1949, 1948, 1926, 1921
805 3RD AVE	2020, 2017, 2014, 2010, 2005, 2000, 1999, 1995, 1992, 1990, 1986, 1985, 1980, 1979, 1975, 1973, 1970, 1965, 1962, 1961, 1958, 1955, 1953, 1951, 1949, 1948, 1926, 1921
805 3RD AVE	2020, 2017, 2014, 2010, 2005, 2000, 1999, 1995, 1992, 1990, 1986, 1985, 1980, 1979, 1975, 1973, 1970, 1965, 1961, 1958, 1957, 1955, 1953, 1951, 1949, 1948, 1926, 1921
805 3RD AVE	2020, 2017, 2014, 2010, 2005, 2000, 1999, 1995, 1992, 1990, 1986, 1985, 1980, 1979, 1975, 1973, 1970, 1962, 1961, 1958, 1957, 1955, 1953, 1951, 1949, 1948, 1926, 1921
805 3RD AVE	2020, 2017, 2014, 2010, 2005, 2000, 1999, 1995, 1992, 1990, 1986, 1985, 1980, 1979, 1975, 1973, 1970, 1965, 1962, 1961, 1958, 1957, 1955, 1953, 1949, 1948, 1926, 1921
805 4TH AVE	2020, 2017, 2014, 2010, 2005, 2000, 1999, 1995, 1992, 1990, 1986, 1985, 1980, 1979, 1975, 1973, 1970, 1965, 1962, 1961, 1958, 1957, 1955, 1953, 1949, 1948, 1926, 1921
805 4TH AVE	2020, 2017, 2014, 2010, 2005, 2000, 1999, 1995, 1992, 1990, 1986, 1985, 1980, 1979, 1975, 1973, 1970, 1965, 1962, 1961, 1958, 1955, 1953, 1951, 1949, 1948, 1926, 1921
805 4TH AVE	2020, 2017, 2014, 2010, 2005, 2000, 1999, 1995, 1992, 1990, 1986, 1985, 1979, 1975, 1973, 1970, 1965, 1962, 1961, 1958, 1957, 1955, 1953, 1951, 1949, 1948, 1926, 1921
805 4TH AVE	2020, 2017, 2014, 2010, 2005, 2000, 1999, 1995, 1992, 1990, 1986, 1985, 1980, 1979, 1973, 1970, 1965, 1962, 1961, 1958, 1957, 1955, 1953, 1951, 1949, 1948, 1926, 1921

DRAFT

FINDINGS

Address Researched	Address Not Identified in Research Source
805 6TH AVE	2020, 2017, 2014, 2010, 2005, 2000, 1999, 1995, 1992, 1990, 1986, 1985, 1980, 1979, 1975, 1973, 1970, 1965, 1962, 1961, 1958, 1957, 1955, 1953, 1951, 1949, 1926, 1921
805 8TH	2020, 2017, 2014, 2010, 2005, 2000, 1999, 1995, 1992, 1990, 1986, 1985, 1980, 1979, 1975, 1973, 1970, 1965, 1962, 1961, 1958, 1957, 1955, 1953, 1949, 1948, 1926, 1921
805 8TH ST	2020, 2017, 2014, 2010, 2000, 1999, 1995, 1992, 1990, 1986, 1985, 1980, 1979, 1975, 1973, 1970, 1965, 1962, 1961, 1958, 1957, 1955, 1953, 1951, 1949, 1948, 1926, 1921
805 8TH ST	2020, 2017, 2014, 2010, 2005, 2000, 1995, 1992, 1990, 1986, 1985, 1980, 1979, 1975, 1973, 1970, 1965, 1962, 1961, 1958, 1957, 1955, 1953, 1951, 1949, 1948, 1926, 1921
805 8TH ST	2020, 2017, 2014, 2010, 2005, 2000, 1999, 1995, 1992, 1990, 1986, 1985, 1980, 1979, 1975, 1973, 1970, 1965, 1962, 1961, 1958, 1957, 1955, 1953, 1951, 1949, 1926, 1921
805 8TH ST	2020, 2017, 2014, 2010, 2005, 2000, 1999, 1995, 1992, 1990, 1986, 1985, 1980, 1979, 1975, 1973, 1970, 1965, 1962, 1961, 1958, 1955, 1953, 1951, 1949, 1948, 1926, 1921
805 8TH ST	2020, 2017, 2014, 2010, 2005, 2000, 1999, 1995, 1992, 1990, 1986, 1985, 1980, 1979, 1975, 1973, 1970, 1965, 1962, 1961, 1958, 1957, 1955, 1953, 1951, 1949, 1948, 1926, 1921
805 8TH ST	2020, 2017, 2014, 2010, 2005, 2000, 1999, 1995, 1992, 1990, 1986, 1985, 1980, 1979, 1975, 1973, 1970, 1962, 1961, 1958, 1957, 1955, 1953, 1951, 1949, 1948, 1926, 1921
805 8TH ST	2020, 2017, 2014, 2010, 2005, 2000, 1999, 1995, 1992, 1990, 1986, 1985, 1980, 1979, 1973, 1970, 1965, 1962, 1961, 1958, 1957, 1955, 1953, 1951, 1949, 1948, 1926, 1921
805 8TH ST	2020, 2017, 2014, 2010, 2005, 2000, 1999, 1995, 1992, 1990, 1986, 1985, 1980, 1979, 1975, 1973, 1965, 1962, 1961, 1958, 1957, 1955, 1953, 1951, 1949, 1948, 1926, 1921
805 8TH ST	2020, 2017, 2014, 2010, 2005, 2000, 1999, 1995, 1992, 1990, 1986, 1985, 1979, 1975, 1973, 1970, 1965, 1962, 1961, 1958, 1957, 1955, 1953, 1951, 1949, 1948, 1926, 1921
805 8TH ST	2020, 2017, 2014, 2010, 2005, 2000, 1999, 1995, 1992, 1990, 1985, 1980, 1979, 1975, 1973, 1970, 1965, 1962, 1961, 1958, 1957, 1955, 1953, 1951, 1949, 1948, 1926, 1921
805 8TH ST	2020, 2017, 2014, 2010, 2005, 2000, 1999, 1995, 1992, 1986, 1985, 1980, 1979, 1975, 1973, 1970, 1965, 1962, 1961, 1958, 1957, 1955, 1953, 1951, 1949, 1948, 1926, 1921
805 9TH ST	2020, 2017, 2014, 2010, 2005, 2000, 1995, 1992, 1990, 1986, 1985, 1980, 1979, 1975, 1973, 1970, 1965, 1962, 1961, 1958, 1957, 1955, 1953, 1951, 1949, 1948, 1926, 1921
805 9TH ST	2020, 2017, 2014, 2010, 2000, 1999, 1995, 1992, 1990, 1986, 1985, 1980, 1979, 1975, 1973, 1970, 1965, 1962, 1961, 1958, 1957, 1955, 1953, 1951, 1949, 1948, 1926, 1921
805 9TH ST	2020, 2017, 2014, 2010, 2005, 2000, 1999, 1995, 1992, 1986, 1985, 1980, 1979, 1975, 1973, 1970, 1965, 1962, 1961, 1958, 1957, 1955, 1953, 1951, 1949, 1948, 1926, 1921

DRAFT

FINDINGS

Address Researched	Address Not Identified in Research Source
805 9TH ST	2020, 2017, 2014, 2010, 2005, 2000, 1999, 1995, 1992, 1990, 1985, 1980, 1979, 1975, 1973, 1970, 1965, 1962, 1961, 1958, 1957, 1955, 1953, 1951, 1949, 1948, 1926, 1921
805 9TH ST	2020, 2017, 2014, 2010, 2005, 2000, 1999, 1995, 1992, 1990, 1986, 1985, 1979, 1975, 1973, 1970, 1965, 1962, 1961, 1958, 1957, 1955, 1953, 1951, 1949, 1948, 1926, 1921
805 9TH ST	2020, 2017, 2014, 2010, 2005, 2000, 1999, 1995, 1992, 1990, 1986, 1985, 1980, 1979, 1975, 1973, 1965, 1962, 1961, 1958, 1957, 1955, 1953, 1951, 1949, 1948, 1926, 1921
805 9TH ST	2020, 2017, 2014, 2010, 2005, 2000, 1999, 1995, 1992, 1990, 1986, 1985, 1980, 1979, 1975, 1973, 1970, 1962, 1961, 1958, 1957, 1955, 1953, 1951, 1949, 1948, 1926, 1921
805 9TH ST	2020, 2017, 2014, 2010, 2005, 2000, 1999, 1995, 1992, 1990, 1986, 1985, 1980, 1979, 1975, 1973, 1970, 1965, 1961, 1958, 1957, 1955, 1953, 1951, 1949, 1948, 1926, 1921
805 9TH ST	2020, 2017, 2014, 2010, 2005, 2000, 1999, 1995, 1992, 1990, 1986, 1985, 1980, 1979, 1975, 1973, 1970, 1965, 1962, 1961, 1958, 1957, 1955, 1953, 1951, 1949, 1926, 1921
805 RIO VISTA BLVD	2020, 2017, 2014, 2010, 2005, 2000, 1995, 1992, 1990, 1986, 1985, 1980, 1979, 1975, 1973, 1970, 1965, 1962, 1961, 1958, 1957, 1955, 1953, 1951, 1949, 1948, 1926, 1921
805 RIO VISTA BLVD	2020, 2017, 2014, 2010, 2000, 1999, 1995, 1992, 1990, 1986, 1985, 1980, 1979, 1975, 1973, 1970, 1965, 1962, 1961, 1958, 1957, 1955, 1953, 1951, 1949, 1948, 1926, 1921
805 RIO VISTA BLVD	2020, 2017, 2014, 2010, 2005, 2000, 1999, 1995, 1992, 1990, 1986, 1985, 1980, 1979, 1975, 1973, 1970, 1965, 1962, 1961, 1958, 1957, 1955, 1953, 1949, 1948, 1926, 1921
805 RIO VISTA BLVD	2020, 2017, 2014, 2010, 2005, 2000, 1999, 1995, 1992, 1990, 1986, 1985, 1980, 1979, 1975, 1973, 1970, 1965, 1962, 1961, 1958, 1955, 1953, 1951, 1949, 1948, 1926, 1921
805 RIO VISTA BLVD	2020, 2017, 2014, 2010, 2005, 2000, 1999, 1995, 1992, 1990, 1986, 1985, 1980, 1979, 1975, 1973, 1970, 1965, 1962, 1961, 1958, 1957, 1955, 1953, 1951, 1949, 1948, 1926, 1921
805 RIO VISTA BLVD	2020, 2017, 2014, 2010, 2005, 2000, 1999, 1995, 1992, 1990, 1986, 1985, 1980, 1979, 1975, 1973, 1970, 1962, 1961, 1958, 1957, 1955, 1953, 1951, 1949, 1948, 1926, 1921
805 RIO VISTA BLVD	2020, 2017, 2014, 2010, 2005, 2000, 1999, 1995, 1992, 1990, 1986, 1985, 1980, 1979, 1975, 1973, 1965, 1962, 1961, 1958, 1957, 1955, 1953, 1951, 1949, 1948, 1926, 1921
805 RIO VISTA BLVD	2020, 2017, 2014, 2010, 2005, 2000, 1999, 1995, 1992, 1990, 1986, 1985, 1980, 1979, 1973, 1970, 1965, 1962, 1961, 1958, 1957, 1955, 1953, 1951, 1949, 1948, 1926, 1921
805 RIO VISTA BLVD	2020, 2017, 2014, 2010, 2005, 2000, 1999, 1995, 1992, 1990, 1986, 1985, 1979, 1975, 1973, 1970, 1965, 1962, 1961, 1958, 1957, 1955, 1953, 1951, 1949, 1948, 1926, 1921

DRAFT

FINDINGS

Address Researched	Address Not Identified in Research Source
805 RIO VISTA BLVD	2020, 2017, 2014, 2010, 2005, 2000, 1999, 1995, 1992, 1990, 1985, 1980, 1979, 1975, 1973, 1970, 1965, 1962, 1961, 1958, 1957, 1955, 1953, 1951, 1949, 1948, 1926, 1921
805 RIO VISTA BLVD	2020, 2017, 2014, 2010, 2005, 2000, 1999, 1995, 1992, 1986, 1985, 1980, 1979, 1975, 1973, 1970, 1965, 1962, 1961, 1958, 1957, 1955, 1953, 1951, 1949, 1948, 1926, 1921
805 S RIO VISTA BLVD	2020, 2017, 2014, 2010, 2000, 1999, 1995, 1992, 1990, 1986, 1985, 1980, 1979, 1975, 1973, 1970, 1965, 1962, 1961, 1958, 1957, 1955, 1953, 1951, 1949, 1948, 1926, 1921
805 S RIO VISTA BLVD	2020, 2017, 2014, 2010, 2005, 2000, 1999, 1992, 1990, 1986, 1985, 1980, 1979, 1975, 1973, 1970, 1965, 1962, 1961, 1958, 1957, 1955, 1953, 1951, 1949, 1948, 1926, 1921
805 S RIO VISTA BLVD	2020, 2017, 2014, 2010, 2005, 1999, 1995, 1992, 1990, 1986, 1985, 1980, 1979, 1975, 1973, 1970, 1965, 1962, 1961, 1958, 1957, 1955, 1953, 1951, 1949, 1948, 1926, 1921
805 S RIO VISTA BLVD	2020, 2017, 2014, 2010, 2005, 2000, 1999, 1995, 1990, 1986, 1985, 1980, 1979, 1975, 1973, 1970, 1965, 1962, 1961, 1958, 1957, 1955, 1953, 1951, 1949, 1948, 1926, 1921
805 S RIO VISTA BLVD	2020, 2017, 2014, 2005, 2000, 1999, 1995, 1992, 1990, 1986, 1985, 1980, 1979, 1975, 1973, 1970, 1965, 1962, 1961, 1958, 1957, 1955, 1953, 1951, 1949, 1948, 1926, 1921
805 S RIO VISTA BLVD	2020, 2017, 2010, 2005, 2000, 1999, 1995, 1992, 1990, 1986, 1985, 1980, 1979, 1975, 1973, 1970, 1965, 1962, 1961, 1958, 1957, 1955, 1953, 1951, 1949, 1948, 1926, 1921
805 S RIO VISTA BLVD	2020, 2014, 2010, 2005, 2000, 1999, 1995, 1992, 1990, 1986, 1985, 1980, 1979, 1975, 1973, 1970, 1965, 1962, 1961, 1958, 1957, 1955, 1953, 1951, 1949, 1948, 1926, 1921
805 SE 10TH ST	2020, 2017, 2010, 2005, 2000, 1999, 1995, 1992, 1990, 1986, 1985, 1980, 1979, 1975, 1973, 1970, 1965, 1962, 1961, 1958, 1957, 1955, 1953, 1951, 1949, 1948, 1926, 1921
805 SE 10TH ST	2020, 2017, 2014, 2005, 2000, 1999, 1995, 1992, 1990, 1986, 1985, 1980, 1979, 1975, 1973, 1970, 1965, 1962, 1961, 1958, 1957, 1955, 1953, 1951, 1949, 1948, 1926, 1921
805 SE 10TH ST	2020, 2014, 2010, 2005, 2000, 1999, 1995, 1992, 1990, 1986, 1985, 1980, 1979, 1975, 1973, 1970, 1965, 1962, 1961, 1958, 1957, 1955, 1953, 1951, 1949, 1948, 1926, 1921
805 SE 10TH ST	2020, 2017, 2014, 2010, 2000, 1999, 1995, 1992, 1990, 1986, 1985, 1980, 1979, 1975, 1973, 1970, 1965, 1962, 1961, 1958, 1957, 1955, 1953, 1951, 1949, 1948, 1926, 1921
805 SE 10TH ST	2020, 2017, 2014, 2010, 2005, 2000, 1999, 1992, 1990, 1986, 1985, 1980, 1979, 1975, 1973, 1970, 1965, 1962, 1961, 1958, 1957, 1955, 1953, 1951, 1949, 1948, 1926, 1921
805 SE 10TH ST	2020, 2017, 2014, 2010, 2005, 1999, 1995, 1992, 1990, 1986, 1985, 1980, 1979, 1975, 1973, 1970, 1965, 1962, 1961, 1958, 1957, 1955, 1953, 1951, 1949, 1948, 1926, 1921
805 SE 3RD AVE	2020, 2017, 2014, 2005, 2000, 1999, 1995, 1992, 1990, 1986, 1985, 1980, 1979, 1975, 1973, 1970, 1965, 1962, 1961, 1958, 1957, 1955, 1953, 1951, 1949, 1948, 1926, 1921

DRAFT

FINDINGS

Address Researched	Address Not Identified in Research Source
805 SE 3RD AVE	2020, 2017, 2014, 2010, 2000, 1999, 1995, 1992, 1990, 1986, 1985, 1980, 1979, 1975, 1973, 1970, 1965, 1962, 1961, 1958, 1957, 1955, 1953, 1951, 1949, 1948, 1926, 1921
805 SE 3RD AVE	2020, 2014, 2010, 2005, 2000, 1999, 1995, 1992, 1990, 1986, 1985, 1980, 1979, 1975, 1973, 1970, 1965, 1962, 1961, 1958, 1957, 1955, 1953, 1951, 1949, 1948, 1926, 1921
805 SE 3RD AVE	2017, 2014, 2010, 2005, 2000, 1999, 1995, 1992, 1990, 1986, 1985, 1980, 1979, 1975, 1973, 1970, 1965, 1962, 1961, 1958, 1957, 1955, 1953, 1951, 1949, 1948, 1926, 1921
805 SE 3RD AVE	2020, 2017, 2010, 2005, 2000, 1999, 1995, 1992, 1990, 1986, 1985, 1980, 1979, 1975, 1973, 1970, 1965, 1962, 1961, 1958, 1957, 1955, 1953, 1951, 1949, 1948, 1926, 1921
805 SE 8TH ST	2020, 2017, 2010, 2005, 2000, 1999, 1995, 1992, 1990, 1986, 1985, 1980, 1979, 1975, 1973, 1970, 1965, 1962, 1961, 1958, 1957, 1955, 1953, 1951, 1949, 1948, 1926, 1921
805 SE 8TH ST	2017, 2014, 2010, 2005, 2000, 1999, 1995, 1992, 1990, 1986, 1985, 1980, 1979, 1975, 1973, 1970, 1965, 1962, 1961, 1958, 1957, 1955, 1953, 1951, 1949, 1948, 1926, 1921
805 SE 8TH ST	2020, 2017, 2014, 2010, 2000, 1999, 1995, 1992, 1990, 1986, 1985, 1980, 1979, 1975, 1973, 1970, 1965, 1962, 1961, 1958, 1957, 1955, 1953, 1951, 1949, 1948, 1926, 1921
805 SE 8TH ST	2020, 2017, 2014, 2010, 2005, 1999, 1995, 1992, 1990, 1986, 1985, 1980, 1979, 1975, 1973, 1970, 1965, 1962, 1961, 1958, 1957, 1955, 1953, 1951, 1949, 1948, 1926, 1921
1051 3RD AVE	2020, 2017, 2014, 2010, 2005, 2000, 1999, 1995, 1992, 1990, 1985, 1980, 1979, 1975, 1973, 1970, 1965, 1962, 1961, 1958, 1957, 1955, 1953, 1951, 1949, 1948, 1926, 1921
1051 FEDERAL HWY	2020, 2017, 2014, 2010, 2005, 2000, 1995, 1992, 1990, 1986, 1985, 1980, 1979, 1975, 1973, 1970, 1965, 1962, 1961, 1958, 1957, 1955, 1953, 1951, 1949, 1948, 1926, 1921
1051 FEDERAL HWY	2020, 2017, 2014, 2010, 2000, 1999, 1995, 1992, 1990, 1986, 1985, 1980, 1979, 1975, 1973, 1970, 1965, 1962, 1961, 1958, 1957, 1955, 1953, 1951, 1949, 1948, 1926, 1921
1051 FEDERAL HWY	2020, 2017, 2014, 2010, 2005, 2000, 1999, 1995, 1992, 1986, 1985, 1980, 1979, 1975, 1973, 1970, 1965, 1962, 1961, 1958, 1957, 1955, 1953, 1951, 1949, 1948, 1926, 1921
1051 S FEDERAL HWY	2020, 2017, 2014, 2010, 2000, 1999, 1995, 1992, 1990, 1986, 1985, 1980, 1979, 1975, 1973, 1970, 1965, 1962, 1961, 1958, 1957, 1955, 1953, 1951, 1949, 1948, 1926, 1921
1051 S FEDERAL HWY	2020, 2017, 2014, 2010, 2005, 1999, 1995, 1992, 1990, 1986, 1985, 1980, 1979, 1975, 1973, 1970, 1965, 1962, 1961, 1958, 1957, 1955, 1953, 1951, 1949, 1948, 1926, 1921
1051 S FEDERAL HWY	2020, 2017, 2014, 2010, 2005, 2000, 1999, 1992, 1990, 1986, 1985, 1980, 1979, 1975, 1973, 1970, 1965, 1962, 1961, 1958, 1957, 1955, 1953, 1951, 1949, 1948, 1926, 1921
1051 S FEDERAL HWY	2020, 2017, 2014, 2010, 2005, 2000, 1999, 1995, 1990, 1986, 1985, 1980, 1979, 1975, 1973, 1970, 1965, 1962, 1961, 1958, 1957, 1955, 1953, 1951, 1949, 1948, 1926, 1921

DRAFT

FINDINGS

Address Researched	Address Not Identified in Research Source
1051 S FEDERAL HWY	2020, 2017, 2014, 2005, 2000, 1999, 1995, 1992, 1990, 1986, 1985, 1980, 1979, 1975, 1973, 1970, 1965, 1962, 1961, 1958, 1957, 1955, 1953, 1951, 1949, 1948, 1926, 1921
1051 S FEDERAL HWY	2020, 2017, 2010, 2005, 2000, 1999, 1995, 1992, 1990, 1986, 1985, 1980, 1979, 1975, 1973, 1970, 1965, 1962, 1961, 1958, 1957, 1955, 1953, 1951, 1949, 1948, 1926, 1921
1051 S FEDERAL HWY	2020, 2014, 2010, 2005, 2000, 1999, 1995, 1992, 1990, 1986, 1985, 1980, 1979, 1975, 1973, 1970, 1965, 1962, 1961, 1958, 1957, 1955, 1953, 1951, 1949, 1948, 1926, 1921
1051 S FEDERAL HWY	2017, 2014, 2010, 2005, 2000, 1999, 1995, 1992, 1990, 1986, 1985, 1980, 1979, 1975, 1973, 1970, 1965, 1962, 1961, 1958, 1957, 1955, 1953, 1951, 1949, 1948, 1926, 1921
1051 SE 3RD AVE	2020, 2014, 2010, 2005, 2000, 1999, 1995, 1992, 1990, 1986, 1985, 1980, 1979, 1975, 1973, 1970, 1965, 1962, 1961, 1958, 1957, 1955, 1953, 1951, 1949, 1948, 1926, 1921
1051 SE 3RD AVE	2017, 2014, 2010, 2005, 2000, 1999, 1995, 1992, 1990, 1986, 1985, 1980, 1979, 1975, 1973, 1970, 1965, 1962, 1961, 1958, 1957, 1955, 1953, 1951, 1949, 1948, 1926, 1921
1051 SE 3RD AVE	2020, 2017, 2010, 2005, 2000, 1999, 1995, 1992, 1990, 1986, 1985, 1980, 1979, 1975, 1973, 1970, 1965, 1962, 1961, 1958, 1957, 1955, 1953, 1951, 1949, 1948, 1926, 1921
1051 SE 3RD AVE	2020, 2017, 2014, 2005, 2000, 1999, 1995, 1992, 1990, 1986, 1985, 1980, 1979, 1975, 1973, 1970, 1965, 1962, 1961, 1958, 1957, 1955, 1953, 1951, 1949, 1948, 1926, 1921
1051 SE 3RD AVE	2020, 2017, 2014, 2010, 2000, 1999, 1995, 1992, 1990, 1986, 1985, 1980, 1979, 1975, 1973, 1970, 1965, 1962, 1961, 1958, 1957, 1955, 1953, 1951, 1949, 1948, 1926, 1921
1051 SE 3RD AVE	2020, 2017, 2014, 2010, 2005, 2000, 1999, 1995, 1990, 1986, 1985, 1980, 1979, 1975, 1973, 1970, 1965, 1962, 1961, 1958, 1957, 1955, 1953, 1951, 1949, 1948, 1926, 1921
1051 SE 3RD AVE	2020, 2017, 2014, 2010, 2005, 2000, 1999, 1992, 1990, 1986, 1985, 1980, 1979, 1975, 1973, 1970, 1965, 1962, 1961, 1958, 1957, 1955, 1953, 1951, 1949, 1948, 1926, 1921
1051 SE 3RD AVE	2020, 2017, 2014, 2010, 2005, 1999, 1995, 1992, 1990, 1986, 1985, 1980, 1979, 1975, 1973, 1970, 1965, 1962, 1961, 1958, 1957, 1955, 1953, 1951, 1949, 1948, 1926, 1921
1054 FEDERAL HWY	2020, 2017, 2014, 2010, 2000, 1999, 1995, 1992, 1990, 1986, 1985, 1980, 1979, 1975, 1973, 1970, 1965, 1962, 1961, 1958, 1957, 1955, 1953, 1951, 1949, 1948, 1926, 1921
105A 7TH ST	2020, 2017, 2014, 2010, 2005, 2000, 1999, 1995, 1992, 1990, 1985, 1980, 1979, 1975, 1973, 1970, 1965, 1962, 1961, 1958, 1957, 1955, 1953, 1951, 1949, 1948, 1926, 1921
105A 7TH ST	2020, 2017, 2014, 2010, 2005, 2000, 1999, 1995, 1992, 1990, 1986, 1985, 1980, 1979, 1975, 1973, 1965, 1962, 1961, 1958, 1957, 1955, 1953, 1951, 1949, 1948, 1926, 1921
105A 7TH ST	2020, 2017, 2014, 2010, 2005, 2000, 1999, 1995, 1992, 1990, 1986, 1985, 1980, 1979, 1975, 1973, 1970, 1965, 1961, 1958, 1957, 1955, 1953, 1951, 1949, 1948, 1926, 1921

DRAFT

FINDINGS

Address Researched	Address Not Identified in Research Source
106 10TH ST	2020, 2017, 2014, 2010, 2005, 2000, 1995, 1992, 1990, 1986, 1985, 1980, 1979, 1975, 1973, 1970, 1965, 1962, 1961, 1958, 1957, 1955, 1953, 1951, 1949, 1948, 1926, 1921
106 10TH ST	2020, 2017, 2014, 2010, 2005, 2000, 1999, 1995, 1992, 1986, 1985, 1980, 1979, 1975, 1973, 1970, 1965, 1962, 1961, 1958, 1957, 1955, 1953, 1951, 1949, 1948, 1926, 1921
106 10TH ST	2020, 2017, 2014, 2010, 2000, 1999, 1995, 1992, 1990, 1986, 1985, 1980, 1979, 1975, 1973, 1970, 1965, 1962, 1961, 1958, 1957, 1955, 1953, 1951, 1949, 1948, 1926, 1921
106 10TH ST	2020, 2017, 2014, 2010, 2005, 2000, 1999, 1995, 1992, 1990, 1986, 1985, 1980, 1979, 1975, 1973, 1970, 1965, 1962, 1961, 1958, 1955, 1953, 1951, 1949, 1948, 1926, 1921
106 10TH ST	2020, 2017, 2014, 2010, 2005, 2000, 1999, 1995, 1992, 1990, 1986, 1985, 1980, 1979, 1975, 1973, 1970, 1965, 1961, 1958, 1957, 1955, 1953, 1951, 1949, 1948, 1926, 1921
106 10TH ST	2020, 2017, 2014, 2010, 2005, 2000, 1999, 1995, 1992, 1990, 1986, 1985, 1980, 1979, 1975, 1973, 1970, 1962, 1961, 1958, 1957, 1955, 1953, 1951, 1949, 1948, 1926, 1921
106 10TH ST	2020, 2017, 2014, 2010, 2005, 2000, 1999, 1995, 1992, 1990, 1986, 1985, 1980, 1979, 1975, 1973, 1965, 1962, 1961, 1958, 1957, 1955, 1953, 1951, 1949, 1948, 1926, 1921
106 10TH ST	2020, 2017, 2014, 2010, 2005, 2000, 1999, 1995, 1992, 1990, 1986, 1985, 1980, 1979, 1973, 1970, 1965, 1962, 1961, 1958, 1957, 1955, 1953, 1951, 1949, 1948, 1926, 1921
106 10TH ST	2020, 2017, 2014, 2010, 2005, 2000, 1999, 1995, 1992, 1990, 1985, 1980, 1979, 1975, 1973, 1970, 1965, 1962, 1961, 1958, 1957, 1955, 1953, 1951, 1949, 1948, 1926, 1921
106 10TH ST	2020, 2017, 2014, 2010, 2005, 2000, 1999, 1995, 1992, 1990, 1986, 1985, 1979, 1975, 1973, 1970, 1965, 1962, 1961, 1958, 1957, 1955, 1953, 1951, 1949, 1948, 1926, 1921
106 7TH ST	2020, 2017, 2014, 2010, 2000, 1999, 1995, 1992, 1990, 1986, 1985, 1980, 1979, 1975, 1973, 1970, 1965, 1962, 1961, 1958, 1957, 1955, 1953, 1951, 1949, 1948, 1926, 1921
106 7TH ST	2020, 2017, 2014, 2010, 2005, 2000, 1999, 1995, 1992, 1990, 1985, 1980, 1979, 1975, 1973, 1970, 1965, 1962, 1961, 1958, 1957, 1955, 1953, 1951, 1949, 1948, 1926, 1921
106 7TH ST	2020, 2017, 2014, 2010, 2005, 2000, 1999, 1995, 1992, 1986, 1985, 1980, 1979, 1975, 1973, 1970, 1965, 1962, 1961, 1958, 1957, 1955, 1953, 1951, 1949, 1948, 1926, 1921
106 7TH ST	2020, 2017, 2014, 2010, 2005, 2000, 1999, 1995, 1992, 1990, 1986, 1985, 1980, 1979, 1973, 1970, 1965, 1962, 1961, 1958, 1957, 1955, 1953, 1951, 1949, 1948, 1926, 1921
106 9TH ST	2020, 2017, 2014, 2010, 2000, 1999, 1995, 1992, 1990, 1986, 1985, 1980, 1979, 1975, 1973, 1970, 1965, 1962, 1961, 1958, 1957, 1955, 1953, 1951, 1949, 1948, 1926, 1921

DRAFT

FINDINGS

Address Researched	Address Not Identified in Research Source
106 9TH ST	2020, 2017, 2014, 2010, 2005, 2000, 1995, 1992, 1990, 1986, 1985, 1980, 1979, 1975, 1973, 1970, 1965, 1962, 1961, 1958, 1957, 1955, 1953, 1951, 1949, 1948, 1926, 1921
106 9TH ST	2020, 2017, 2014, 2010, 2005, 2000, 1999, 1995, 1992, 1990, 1986, 1985, 1980, 1979, 1973, 1970, 1965, 1962, 1961, 1958, 1957, 1955, 1953, 1951, 1949, 1948, 1926, 1921
106 9TH ST	2020, 2017, 2014, 2010, 2005, 2000, 1999, 1995, 1992, 1990, 1986, 1985, 1980, 1979, 1975, 1973, 1965, 1962, 1961, 1958, 1957, 1955, 1953, 1951, 1949, 1948, 1926, 1921
106 9TH ST	2020, 2017, 2014, 2010, 2005, 2000, 1999, 1995, 1992, 1986, 1985, 1980, 1979, 1975, 1973, 1970, 1965, 1962, 1961, 1958, 1957, 1955, 1953, 1951, 1949, 1948, 1926, 1921
106 9TH ST	2020, 2017, 2014, 2010, 2005, 2000, 1999, 1995, 1992, 1990, 1985, 1980, 1979, 1975, 1973, 1970, 1965, 1962, 1961, 1958, 1957, 1955, 1953, 1951, 1949, 1948, 1926, 1921
106 9TH ST	2020, 2017, 2014, 2010, 2005, 2000, 1999, 1995, 1992, 1990, 1986, 1985, 1979, 1975, 1973, 1970, 1965, 1962, 1961, 1958, 1957, 1955, 1953, 1951, 1949, 1948, 1926, 1921
106 9TH ST	2020, 2017, 2014, 2010, 2005, 2000, 1999, 1995, 1992, 1990, 1986, 1985, 1980, 1979, 1975, 1973, 1970, 1965, 1962, 1961, 1958, 1957, 1955, 1953, 1951, 1949, 1926, 1921
106 9TH ST	2020, 2017, 2014, 2010, 2005, 2000, 1999, 1995, 1992, 1990, 1986, 1985, 1980, 1979, 1975, 1973, 1970, 1962, 1961, 1958, 1957, 1955, 1953, 1951, 1949, 1948, 1926, 1921
106 9TH ST	2020, 2017, 2014, 2010, 2005, 2000, 1999, 1995, 1992, 1990, 1986, 1985, 1980, 1979, 1975, 1973, 1970, 1965, 1961, 1958, 1957, 1955, 1953, 1951, 1949, 1948, 1926, 1921
106 SE 10TH ST	2020, 2017, 2014, 2010, 2005, 2000, 1999, 1992, 1990, 1986, 1985, 1980, 1979, 1975, 1973, 1970, 1965, 1962, 1961, 1958, 1957, 1955, 1953, 1951, 1949, 1948, 1926, 1921
106 SE 10TH ST	2020, 2017, 2014, 2010, 2005, 1999, 1995, 1992, 1990, 1986, 1985, 1980, 1979, 1975, 1973, 1970, 1965, 1962, 1961, 1958, 1957, 1955, 1953, 1951, 1949, 1948, 1926, 1921
106 SE 10TH ST	2020, 2017, 2014, 2010, 2005, 2000, 1999, 1995, 1990, 1986, 1985, 1980, 1979, 1975, 1973, 1970, 1965, 1962, 1961, 1958, 1957, 1955, 1953, 1951, 1949, 1948, 1926, 1921
106 SE 10TH ST	2020, 2017, 2014, 2010, 2000, 1999, 1995, 1992, 1990, 1986, 1985, 1980, 1979, 1975, 1973, 1970, 1965, 1962, 1961, 1958, 1957, 1955, 1953, 1951, 1949, 1948, 1926, 1921
106 SE 10TH ST	2020, 2017, 2010, 2005, 2000, 1999, 1995, 1992, 1990, 1986, 1985, 1980, 1979, 1975, 1973, 1970, 1965, 1962, 1961, 1958, 1957, 1955, 1953, 1951, 1949, 1948, 1926, 1921
106 SE 10TH ST	2020, 2017, 2014, 2005, 2000, 1999, 1995, 1992, 1990, 1986, 1985, 1980, 1979, 1975, 1973, 1970, 1965, 1962, 1961, 1958, 1957, 1955, 1953, 1951, 1949, 1948, 1926, 1921
106 SE 10TH ST	2017, 2014, 2010, 2005, 2000, 1999, 1995, 1992, 1990, 1986, 1985, 1980, 1979, 1975, 1973, 1970, 1965, 1962, 1961, 1958, 1957, 1955, 1953, 1951, 1949, 1948, 1926, 1921

DRAFT

FINDINGS

Address Researched	Address Not Identified in Research Source
106 SE 10TH ST	2020, 2014, 2010, 2005, 2000, 1999, 1995, 1992, 1990, 1986, 1985, 1980, 1979, 1975, 1973, 1970, 1965, 1962, 1961, 1958, 1957, 1955, 1953, 1951, 1949, 1948, 1926, 1921
106 SE 7TH ST	2020, 2017, 2010, 2005, 2000, 1999, 1995, 1992, 1990, 1986, 1985, 1980, 1979, 1975, 1973, 1970, 1965, 1962, 1961, 1958, 1957, 1955, 1953, 1951, 1949, 1948, 1926, 1921
106 SE 7TH ST	2020, 2017, 2014, 2005, 2000, 1999, 1995, 1992, 1990, 1986, 1985, 1980, 1979, 1975, 1973, 1970, 1965, 1962, 1961, 1958, 1957, 1955, 1953, 1951, 1949, 1948, 1926, 1921
106 SE 7TH ST	2020, 2017, 2014, 2010, 2000, 1999, 1995, 1992, 1990, 1986, 1985, 1980, 1979, 1975, 1973, 1970, 1965, 1962, 1961, 1958, 1957, 1955, 1953, 1951, 1949, 1948, 1926, 1921
106 SE 7TH ST	2020, 2017, 2014, 2010, 2005, 2000, 1999, 1992, 1990, 1986, 1985, 1980, 1979, 1975, 1973, 1970, 1965, 1962, 1961, 1958, 1957, 1955, 1953, 1951, 1949, 1948, 1926, 1921
106 SE 7TH ST	2020, 2017, 2014, 2010, 2005, 1999, 1995, 1992, 1990, 1986, 1985, 1980, 1979, 1975, 1973, 1970, 1965, 1962, 1961, 1958, 1957, 1955, 1953, 1951, 1949, 1948, 1926, 1921
106 SE 9TH ST	2020, 2017, 2014, 2010, 2005, 2000, 1999, 1992, 1990, 1986, 1985, 1980, 1979, 1975, 1973, 1970, 1965, 1962, 1961, 1958, 1957, 1955, 1953, 1951, 1949, 1948, 1926, 1921
106 SE 9TH ST	2020, 2017, 2014, 2010, 2005, 2000, 1999, 1995, 1990, 1986, 1985, 1980, 1979, 1975, 1973, 1970, 1965, 1962, 1961, 1958, 1957, 1955, 1953, 1951, 1949, 1948, 1926, 1921
106 SE 9TH ST	2020, 2017, 2014, 2010, 2000, 1999, 1995, 1992, 1990, 1986, 1985, 1980, 1979, 1975, 1973, 1970, 1965, 1962, 1961, 1958, 1957, 1955, 1953, 1951, 1949, 1948, 1926, 1921
106 SE 9TH ST	2020, 2017, 2014, 2005, 2000, 1999, 1995, 1992, 1990, 1986, 1985, 1980, 1979, 1975, 1973, 1970, 1965, 1962, 1961, 1958, 1957, 1955, 1953, 1951, 1949, 1948, 1926, 1921
106 SE 9TH ST	2020, 2017, 2010, 2005, 2000, 1999, 1995, 1992, 1990, 1986, 1985, 1980, 1979, 1975, 1973, 1970, 1965, 1962, 1961, 1958, 1957, 1955, 1953, 1951, 1949, 1948, 1926, 1921
106 SE 9TH ST	2020, 2014, 2010, 2005, 2000, 1999, 1995, 1992, 1990, 1986, 1985, 1980, 1979, 1975, 1973, 1970, 1965, 1962, 1961, 1958, 1957, 1955, 1953, 1951, 1949, 1948, 1926, 1921
106 SE 9TH ST	2017, 2014, 2010, 2005, 2000, 1999, 1995, 1992, 1990, 1986, 1985, 1980, 1979, 1975, 1973, 1970, 1965, 1962, 1961, 1958, 1957, 1955, 1953, 1951, 1949, 1948, 1926, 1921
1069 S FEDERAL HWY	2020, 2017, 2014, 2010, 2005, 1999, 1995, 1992, 1990, 1986, 1985, 1980, 1979, 1975, 1973, 1970, 1965, 1962, 1961, 1958, 1957, 1955, 1953, 1951, 1949, 1948, 1926, 1921
107 10TH ST	2020, 2017, 2014, 2010, 2005, 2000, 1995, 1992, 1990, 1986, 1985, 1980, 1979, 1975, 1973, 1970, 1965, 1962, 1961, 1958, 1957, 1955, 1953, 1951, 1949, 1948, 1926, 1921
107 10TH ST	2020, 2017, 2014, 2010, 2005, 2000, 1999, 1995, 1992, 1986, 1985, 1980, 1979, 1975, 1973, 1970, 1965, 1962, 1961, 1958, 1957, 1955, 1953, 1951, 1949, 1948, 1926, 1921

DRAFT

FINDINGS

Address Researched	Address Not Identified in Research Source
107 10TH ST	2020, 2017, 2014, 2010, 2000, 1999, 1995, 1992, 1990, 1986, 1985, 1980, 1979, 1975, 1973, 1970, 1965, 1962, 1961, 1958, 1957, 1955, 1953, 1951, 1949, 1948, 1926, 1921
107 10TH ST	2020, 2017, 2014, 2010, 2005, 2000, 1999, 1995, 1992, 1990, 1986, 1985, 1980, 1979, 1975, 1973, 1970, 1965, 1962, 1961, 1958, 1955, 1953, 1951, 1949, 1948, 1926, 1921
107 10TH ST	2020, 2017, 2014, 2010, 2005, 2000, 1999, 1995, 1992, 1990, 1986, 1985, 1980, 1979, 1975, 1973, 1970, 1965, 1961, 1958, 1957, 1955, 1953, 1951, 1949, 1948, 1926, 1921
107 10TH ST	2020, 2017, 2014, 2010, 2005, 2000, 1999, 1995, 1992, 1990, 1986, 1985, 1980, 1979, 1975, 1973, 1970, 1965, 1962, 1961, 1958, 1957, 1955, 1953, 1951, 1949, 1926, 1921
107 10TH ST	2020, 2017, 2014, 2010, 2005, 2000, 1999, 1995, 1992, 1990, 1986, 1985, 1979, 1975, 1973, 1970, 1965, 1962, 1961, 1958, 1957, 1955, 1953, 1951, 1949, 1948, 1926, 1921
107 10TH ST	2020, 2017, 2014, 2010, 2005, 2000, 1999, 1995, 1992, 1990, 1985, 1980, 1979, 1975, 1973, 1970, 1965, 1962, 1961, 1958, 1957, 1955, 1953, 1951, 1949, 1948, 1926, 1921
107 10TH ST	2020, 2017, 2014, 2010, 2005, 2000, 1999, 1995, 1992, 1990, 1986, 1985, 1980, 1979, 1975, 1973, 1970, 1962, 1961, 1958, 1957, 1955, 1953, 1951, 1949, 1948, 1926, 1921
107 10TH ST	2020, 2017, 2014, 2010, 2005, 2000, 1999, 1995, 1992, 1990, 1986, 1985, 1980, 1979, 1975, 1973, 1965, 1962, 1961, 1958, 1957, 1955, 1953, 1951, 1949, 1948, 1926, 1921
107 10TH ST	2020, 2017, 2014, 2010, 2005, 2000, 1999, 1995, 1992, 1990, 1986, 1985, 1980, 1979, 1973, 1970, 1965, 1962, 1961, 1958, 1957, 1955, 1953, 1951, 1949, 1948, 1926, 1921
107 7TH	2020, 2017, 2014, 2010, 2005, 2000, 1999, 1995, 1992, 1990, 1986, 1985, 1980, 1979, 1975, 1973, 1970, 1965, 1962, 1961, 1958, 1957, 1955, 1953, 1949, 1948, 1926, 1921
107 7TH ST	2020, 2017, 2014, 2010, 2005, 2000, 1999, 1995, 1992, 1990, 1986, 1985, 1980, 1979, 1975, 1973, 1970, 1965, 1962, 1961, 1958, 1957, 1955, 1953, 1951, 1949, 1926, 1921
107 7TH ST	2020, 2017, 2014, 2010, 2005, 2000, 1999, 1995, 1992, 1990, 1986, 1985, 1980, 1979, 1975, 1973, 1970, 1962, 1961, 1958, 1957, 1955, 1953, 1951, 1949, 1948, 1926, 1921
107 7TH ST	2020, 2017, 2014, 2010, 2005, 2000, 1999, 1995, 1992, 1990, 1986, 1985, 1980, 1979, 1975, 1973, 1970, 1965, 1962, 1961, 1958, 1955, 1953, 1951, 1949, 1948, 1926, 1921
107 7TH ST	2020, 2017, 2014, 2010, 2005, 2000, 1999, 1995, 1992, 1990, 1986, 1985, 1980, 1979, 1975, 1973, 1965, 1961, 1958, 1957, 1955, 1953, 1951, 1949, 1948, 1926, 1921
107 7TH ST	2020, 2017, 2014, 2010, 2005, 2000, 1999, 1995, 1992, 1990, 1986, 1985, 1980, 1979, 1973, 1970, 1965, 1962, 1961, 1958, 1957, 1955, 1953, 1951, 1949, 1948, 1926, 1921
107 7TH ST	2020, 2017, 2014, 2010, 2005, 2000, 1999, 1995, 1992, 1990, 1986, 1985, 1980, 1979, 1975, 1973, 1965, 1962, 1961, 1958, 1957, 1955, 1953, 1951, 1949, 1948, 1926, 1921

DRAFT

FINDINGS

Address Researched	Address Not Identified in Research Source
107 7TH ST	2020, 2017, 2014, 2010, 2005, 2000, 1999, 1995, 1992, 1990, 1985, 1980, 1979, 1975, 1973, 1970, 1965, 1962, 1961, 1958, 1957, 1955, 1953, 1951, 1949, 1948, 1926, 1921
107 8TH ST	2020, 2017, 2014, 2010, 2005, 2000, 1999, 1995, 1992, 1990, 1985, 1980, 1979, 1975, 1973, 1970, 1965, 1962, 1961, 1958, 1957, 1955, 1953, 1951, 1949, 1948, 1926, 1921
107 8TH ST	2020, 2017, 2014, 2010, 2005, 2000, 1999, 1995, 1992, 1990, 1986, 1985, 1979, 1975, 1973, 1970, 1965, 1962, 1961, 1958, 1957, 1955, 1953, 1951, 1949, 1948, 1926, 1921
107 8TH ST	2020, 2017, 2014, 2010, 2005, 2000, 1999, 1995, 1992, 1990, 1986, 1985, 1980, 1979, 1975, 1973, 1965, 1962, 1961, 1958, 1957, 1955, 1953, 1951, 1949, 1948, 1926, 1921
107 8TH ST	2020, 2017, 2014, 2010, 2005, 2000, 1999, 1995, 1992, 1990, 1986, 1985, 1980, 1979, 1973, 1970, 1965, 1962, 1961, 1958, 1957, 1955, 1953, 1951, 1949, 1948, 1926, 1921
107 8TH ST	2020, 2017, 2014, 2010, 2005, 2000, 1999, 1995, 1992, 1990, 1986, 1985, 1980, 1979, 1975, 1973, 1970, 1965, 1961, 1958, 1957, 1955, 1953, 1951, 1949, 1948, 1926, 1921
107 8TH ST	2020, 2017, 2014, 2010, 2005, 2000, 1999, 1995, 1992, 1990, 1986, 1985, 1980, 1979, 1975, 1973, 1970, 1962, 1961, 1958, 1957, 1955, 1953, 1951, 1949, 1948, 1926, 1921
107 8TH ST	2020, 2017, 2014, 2010, 2005, 2000, 1999, 1995, 1992, 1990, 1986, 1985, 1980, 1979, 1975, 1973, 1970, 1965, 1962, 1961, 1958, 1957, 1955, 1953, 1951, 1949, 1926, 1921
107 8TH ST	2020, 2017, 2014, 2010, 2005, 2000, 1999, 1995, 1992, 1990, 1986, 1985, 1980, 1979, 1975, 1973, 1970, 1965, 1962, 1961, 1958, 1955, 1953, 1951, 1949, 1948, 1926, 1921
107 SE 10TH ST	2020, 2017, 2014, 2010, 2000, 1999, 1995, 1992, 1990, 1986, 1985, 1980, 1979, 1975, 1973, 1970, 1965, 1962, 1961, 1958, 1957, 1955, 1953, 1951, 1949, 1948, 1926, 1921
107 SE 10TH ST	2017, 2014, 2010, 2005, 2000, 1999, 1995, 1992, 1990, 1986, 1985, 1980, 1979, 1975, 1973, 1970, 1965, 1962, 1961, 1958, 1957, 1955, 1953, 1951, 1949, 1948, 1926, 1921
107 SE 10TH ST	2020, 2014, 2010, 2005, 2000, 1999, 1995, 1992, 1990, 1986, 1985, 1980, 1979, 1975, 1973, 1970, 1965, 1962, 1961, 1958, 1957, 1955, 1953, 1951, 1949, 1948, 1926, 1921
107 SE 10TH ST	2020, 2017, 2010, 2005, 2000, 1999, 1995, 1992, 1990, 1986, 1985, 1980, 1979, 1975, 1973, 1970, 1965, 1962, 1961, 1958, 1957, 1955, 1953, 1951, 1949, 1948, 1926, 1921
107 SE 10TH ST	2020, 2017, 2014, 2005, 2000, 1999, 1995, 1992, 1990, 1986, 1985, 1980, 1979, 1975, 1973, 1970, 1965, 1962, 1961, 1958, 1957, 1955, 1953, 1951, 1949, 1948, 1926, 1921
107 SE 10TH ST	2020, 2017, 2014, 2010, 2005, 2000, 1999, 1995, 1990, 1986, 1985, 1980, 1979, 1975, 1973, 1970, 1965, 1962, 1961, 1958, 1957, 1955, 1953, 1951, 1949, 1948, 1926, 1921
107 SE 10TH ST	2020, 2017, 2014, 2010, 2005, 2000, 1999, 1992, 1990, 1986, 1985, 1980, 1979, 1975, 1973, 1970, 1965, 1962, 1961, 1958, 1957, 1955, 1953, 1951, 1949, 1948, 1926, 1921

DRAFT

FINDINGS

Address Researched	Address Not Identified in Research Source
107 SE 10TH ST	2020, 2017, 2014, 2010, 2005, 1999, 1995, 1992, 1990, 1986, 1985, 1980, 1979, 1975, 1973, 1970, 1965, 1962, 1961, 1958, 1957, 1955, 1953, 1951, 1949, 1948, 1926, 1921
108 7TH	2020, 2017, 2014, 2010, 2005, 2000, 1999, 1995, 1992, 1990, 1986, 1985, 1980, 1979, 1975, 1973, 1970, 1965, 1962, 1961, 1958, 1957, 1955, 1953, 1949, 1948, 1926, 1921
108 7TH ST	2020, 2017, 2014, 2010, 2005, 2000, 1999, 1995, 1992, 1990, 1986, 1985, 1980, 1979, 1975, 1973, 1970, 1962, 1961, 1958, 1957, 1955, 1953, 1951, 1949, 1948, 1926, 1921
108 7TH ST	2020, 2017, 2014, 2010, 2005, 2000, 1999, 1995, 1992, 1990, 1986, 1985, 1980, 1979, 1975, 1973, 1970, 1965, 1961, 1958, 1957, 1955, 1953, 1951, 1949, 1948, 1926, 1921
108 7TH ST	2020, 2017, 2014, 2010, 2005, 2000, 1999, 1995, 1992, 1990, 1986, 1985, 1980, 1979, 1975, 1973, 1970, 1965, 1962, 1961, 1958, 1955, 1953, 1951, 1949, 1948, 1926, 1921
108 7TH ST	2020, 2017, 2014, 2010, 2005, 2000, 1999, 1995, 1992, 1990, 1986, 1985, 1980, 1979, 1973, 1970, 1965, 1962, 1961, 1958, 1957, 1955, 1953, 1951, 1949, 1948, 1926, 1921
108 7TH ST	2020, 2017, 2014, 2010, 2005, 2000, 1999, 1995, 1992, 1990, 1986, 1985, 1980, 1979, 1975, 1973, 1965, 1962, 1961, 1958, 1957, 1955, 1953, 1951, 1949, 1948, 1926, 1921
108 7TH ST	2020, 2017, 2014, 2010, 2005, 2000, 1999, 1995, 1992, 1990, 1985, 1980, 1979, 1975, 1973, 1970, 1965, 1962, 1961, 1958, 1957, 1955, 1953, 1951, 1949, 1948, 1926, 1921
108 8TH ST	2020, 2017, 2014, 2010, 2005, 2000, 1999, 1995, 1992, 1990, 1986, 1985, 1979, 1975, 1973, 1970, 1965, 1962, 1961, 1958, 1957, 1955, 1953, 1951, 1949, 1948, 1926, 1921
108 8TH ST	2020, 2017, 2014, 2010, 2005, 2000, 1999, 1995, 1992, 1990, 1986, 1985, 1980, 1979, 1973, 1970, 1965, 1962, 1961, 1958, 1957, 1955, 1953, 1951, 1949, 1948, 1926, 1921
108 8TH ST	2020, 2017, 2014, 2010, 2005, 2000, 1999, 1995, 1992, 1990, 1986, 1985, 1980, 1979, 1975, 1973, 1970, 1962, 1961, 1958, 1957, 1955, 1953, 1951, 1949, 1948, 1926, 1921
108 8TH ST	2020, 2017, 2014, 2010, 2005, 2000, 1999, 1995, 1992, 1990, 1986, 1985, 1980, 1979, 1975, 1973, 1970, 1965, 1962, 1961, 1958, 1955, 1953, 1951, 1949, 1948, 1926, 1921
108 SE 10TH ST	2020, 2017, 2014, 2010, 2005, 2000, 1999, 1992, 1990, 1986, 1985, 1980, 1979, 1975, 1973, 1970, 1965, 1962, 1961, 1958, 1957, 1955, 1953, 1951, 1949, 1948, 1926, 1921
108 SE 11TH ST	2020, 2017, 2010, 2005, 2000, 1999, 1995, 1992, 1990, 1986, 1985, 1980, 1979, 1975, 1973, 1970, 1965, 1962, 1961, 1958, 1957, 1955, 1953, 1951, 1949, 1948, 1926, 1921
108 SE 9TH ST	2020, 2017, 2014, 2010, 2005, 2000, 1999, 1992, 1990, 1986, 1985, 1980, 1979, 1975, 1973, 1970, 1965, 1962, 1961, 1958, 1957, 1955, 1953, 1951, 1949, 1948, 1926, 1921
1080 3RD AVE	2020, 2017, 2014, 2010, 2005, 2000, 1995, 1992, 1990, 1986, 1985, 1980, 1979, 1975, 1973, 1970, 1965, 1962, 1961, 1958, 1957, 1955, 1953, 1951, 1949, 1948, 1926, 1921

DRAFT

FINDINGS

Address Researched	Address Not Identified in Research Source
1080 3RD AVE	2020, 2017, 2014, 2010, 2000, 1999, 1995, 1992, 1990, 1986, 1985, 1980, 1979, 1975, 1973, 1970, 1965, 1962, 1961, 1958, 1957, 1955, 1953, 1951, 1949, 1948, 1926, 1921
1080 3RD AVE	2020, 2017, 2014, 2010, 2005, 2000, 1999, 1995, 1992, 1990, 1986, 1985, 1979, 1975, 1973, 1970, 1965, 1962, 1961, 1958, 1957, 1955, 1953, 1951, 1949, 1948, 1926, 1921
1080 3RD AVE	2020, 2017, 2014, 2010, 2005, 2000, 1999, 1995, 1992, 1990, 1985, 1980, 1979, 1975, 1973, 1970, 1965, 1962, 1961, 1958, 1957, 1955, 1953, 1951, 1949, 1948, 1926, 1921
1080 3RD AVE	2020, 2017, 2014, 2010, 2005, 2000, 1999, 1995, 1992, 1986, 1985, 1980, 1979, 1975, 1973, 1970, 1965, 1962, 1961, 1958, 1957, 1955, 1953, 1951, 1949, 1948, 1926, 1921
1080 SE 3RD AVE	2020, 2017, 2014, 2010, 2000, 1999, 1995, 1992, 1990, 1986, 1985, 1980, 1979, 1975, 1973, 1970, 1965, 1962, 1961, 1958, 1957, 1955, 1953, 1951, 1949, 1948, 1926, 1921
1080 SE 3RD AVE	2020, 2017, 2014, 2005, 2000, 1999, 1995, 1992, 1990, 1986, 1985, 1980, 1979, 1975, 1973, 1970, 1965, 1962, 1961, 1958, 1957, 1955, 1953, 1951, 1949, 1948, 1926, 1921
1080 SE 3RD AVE	2020, 2017, 2010, 2005, 2000, 1999, 1995, 1992, 1990, 1986, 1985, 1980, 1979, 1975, 1973, 1970, 1965, 1962, 1961, 1958, 1957, 1955, 1953, 1951, 1949, 1948, 1926, 1921
1080 SE 3RD AVE	2020, 2014, 2010, 2005, 2000, 1999, 1995, 1992, 1990, 1986, 1985, 1980, 1979, 1975, 1973, 1970, 1965, 1962, 1961, 1958, 1957, 1955, 1953, 1951, 1949, 1948, 1926, 1921
1080 SE 3RD AVE	2017, 2014, 2010, 2005, 2000, 1999, 1995, 1992, 1990, 1986, 1985, 1980, 1979, 1975, 1973, 1970, 1965, 1962, 1961, 1958, 1957, 1955, 1953, 1951, 1949, 1948, 1926, 1921
1080 SE 3RD AVE	2020, 2017, 2014, 2010, 2005, 1999, 1995, 1992, 1990, 1986, 1985, 1980, 1979, 1975, 1973, 1970, 1965, 1962, 1961, 1958, 1957, 1955, 1953, 1951, 1949, 1948, 1926, 1921
1080 SE 3RD AVE	2020, 2017, 2014, 2010, 2005, 2000, 1999, 1995, 1990, 1986, 1985, 1980, 1979, 1975, 1973, 1970, 1965, 1962, 1961, 1958, 1957, 1955, 1953, 1951, 1949, 1948, 1926, 1921
108A 8TH ST	2020, 2017, 2014, 2010, 2005, 2000, 1999, 1995, 1992, 1990, 1985, 1980, 1979, 1975, 1973, 1970, 1965, 1962, 1961, 1958, 1957, 1955, 1953, 1951, 1949, 1948, 1926, 1921
108A 8TH ST	2020, 2017, 2014, 2010, 2005, 2000, 1999, 1995, 1992, 1990, 1986, 1985, 1980, 1979, 1975, 1973, 1965, 1962, 1961, 1958, 1957, 1955, 1953, 1951, 1949, 1948, 1926, 1921
108A 8TH ST	2020, 2017, 2014, 2010, 2005, 2000, 1999, 1995, 1992, 1990, 1986, 1985, 1980, 1979, 1975, 1973, 1970, 1965, 1961, 1958, 1957, 1955, 1953, 1951, 1949, 1948, 1926, 1921
108B 8TH ST	2020, 2017, 2014, 2010, 2005, 2000, 1999, 1995, 1992, 1990, 1986, 1985, 1980, 1979, 1975, 1973, 1970, 1965, 1961, 1958, 1957, 1955, 1953, 1951, 1949, 1948, 1926, 1921
108B 8TH ST	2020, 2017, 2014, 2010, 2005, 2000, 1999, 1995, 1992, 1990, 1986, 1985, 1980, 1979, 1975, 1973, 1965, 1962, 1961, 1958, 1957, 1955, 1953, 1951, 1949, 1948, 1926, 1921

DRAFT

FINDINGS

Address Researched	Address Not Identified in Research Source
108B 8TH ST	2020, 2017, 2014, 2010, 2005, 2000, 1999, 1995, 1992, 1990, 1985, 1980, 1979, 1975, 1973, 1970, 1965, 1962, 1961, 1958, 1957, 1955, 1953, 1951, 1949, 1948, 1926, 1921
109 7TH	2020, 2017, 2014, 2010, 2005, 2000, 1999, 1995, 1992, 1990, 1986, 1985, 1980, 1979, 1975, 1973, 1970, 1965, 1962, 1961, 1958, 1957, 1955, 1953, 1949, 1948, 1926, 1921
109 7TH ST	2020, 2017, 2014, 2010, 2005, 2000, 1999, 1995, 1992, 1990, 1986, 1985, 1980, 1979, 1975, 1973, 1970, 1965, 1961, 1958, 1957, 1955, 1953, 1951, 1949, 1948, 1926, 1921
109 7TH ST	2020, 2017, 2014, 2010, 2005, 2000, 1999, 1995, 1992, 1990, 1986, 1985, 1980, 1979, 1975, 1973, 1970, 1965, 1962, 1961, 1958, 1955, 1953, 1951, 1949, 1948, 1926, 1921
109 7TH ST	2020, 2017, 2014, 2010, 2005, 2000, 1999, 1995, 1992, 1990, 1986, 1985, 1980, 1979, 1975, 1973, 1970, 1962, 1961, 1958, 1957, 1955, 1953, 1951, 1949, 1948, 1926, 1921
109 7TH ST	2020, 2017, 2014, 2010, 2005, 2000, 1999, 1995, 1992, 1990, 1986, 1985, 1980, 1979, 1975, 1973, 1965, 1962, 1961, 1958, 1957, 1955, 1953, 1951, 1949, 1948, 1926, 1921
109 7TH ST	2020, 2017, 2014, 2010, 2005, 2000, 1999, 1995, 1992, 1990, 1986, 1985, 1980, 1979, 1973, 1970, 1965, 1962, 1961, 1958, 1957, 1955, 1953, 1951, 1949, 1948, 1926, 1921
109 9TH ST	2020, 2017, 2014, 2010, 2005, 2000, 1995, 1992, 1990, 1986, 1985, 1980, 1979, 1975, 1973, 1970, 1965, 1962, 1961, 1958, 1957, 1955, 1953, 1951, 1949, 1948, 1926, 1921
109 9TH ST	2020, 2017, 2014, 2010, 2000, 1999, 1995, 1992, 1990, 1986, 1985, 1980, 1979, 1975, 1973, 1970, 1965, 1962, 1961, 1958, 1957, 1955, 1953, 1951, 1949, 1948, 1926, 1921
109 9TH ST	2020, 2017, 2014, 2010, 2005, 2000, 1999, 1995, 1992, 1990, 1986, 1985, 1980, 1979, 1973, 1970, 1965, 1962, 1961, 1958, 1957, 1955, 1953, 1951, 1949, 1948, 1926, 1921
109 9TH ST	2020, 2017, 2014, 2010, 2005, 2000, 1999, 1995, 1992, 1990, 1986, 1985, 1980, 1979, 1975, 1973, 1965, 1962, 1961, 1958, 1957, 1955, 1953, 1951, 1949, 1948, 1926, 1921
109 9TH ST	2020, 2017, 2014, 2010, 2005, 2000, 1999, 1995, 1992, 1990, 1985, 1980, 1979, 1975, 1973, 1970, 1965, 1962, 1961, 1958, 1957, 1955, 1953, 1951, 1949, 1948, 1926, 1921
109 9TH ST	2020, 2017, 2014, 2010, 2005, 2000, 1999, 1995, 1992, 1990, 1986, 1985, 1979, 1975, 1973, 1970, 1965, 1962, 1961, 1958, 1957, 1955, 1953, 1951, 1949, 1948, 1926, 1921
109 9TH ST	2020, 2017, 2014, 2010, 2005, 2000, 1999, 1995, 1992, 1986, 1985, 1980, 1979, 1975, 1973, 1970, 1965, 1962, 1961, 1958, 1957, 1955, 1953, 1951, 1949, 1948, 1926, 1921
109 9TH ST	2020, 2017, 2014, 2010, 2005, 2000, 1999, 1995, 1992, 1990, 1986, 1985, 1980, 1979, 1975, 1973, 1970, 1962, 1961, 1958, 1957, 1955, 1953, 1951, 1949, 1948, 1926, 1921
109 9TH ST	2020, 2017, 2014, 2010, 2005, 2000, 1999, 1995, 1992, 1990, 1986, 1985, 1980, 1979, 1975, 1973, 1970, 1965, 1961, 1958, 1957, 1955, 1953, 1951, 1949, 1948, 1926, 1921

DRAFT

FINDINGS

Address Researched	Address Not Identified in Research Source
109 9TH ST	2020, 2017, 2014, 2010, 2005, 2000, 1999, 1995, 1992, 1990, 1986, 1985, 1980, 1979, 1975, 1973, 1970, 1965, 1962, 1961, 1958, 1957, 1955, 1953, 1951, 1949, 1926, 1921
109 SE 9TH ST	2020, 2017, 2014, 2010, 2000, 1999, 1995, 1992, 1990, 1986, 1985, 1980, 1979, 1975, 1973, 1970, 1965, 1962, 1961, 1958, 1957, 1955, 1953, 1951, 1949, 1948, 1926, 1921
109 SE 9TH ST	2020, 2017, 2014, 2010, 2005, 1999, 1995, 1992, 1990, 1986, 1985, 1980, 1979, 1975, 1973, 1970, 1965, 1962, 1961, 1958, 1957, 1955, 1953, 1951, 1949, 1948, 1926, 1921
109 SE 9TH ST	2020, 2017, 2014, 2010, 2005, 2000, 1999, 1995, 1990, 1986, 1985, 1980, 1979, 1975, 1973, 1970, 1965, 1962, 1961, 1958, 1957, 1955, 1953, 1951, 1949, 1948, 1926, 1921
109 SE 9TH ST	2020, 2017, 2014, 2010, 2005, 2000, 1999, 1992, 1990, 1986, 1985, 1980, 1979, 1975, 1973, 1970, 1965, 1962, 1961, 1958, 1957, 1955, 1953, 1951, 1949, 1948, 1926, 1921
1093 FEDERAL HWY	2020, 2017, 2014, 2010, 2000, 1999, 1995, 1992, 1990, 1986, 1985, 1980, 1979, 1975, 1973, 1970, 1965, 1962, 1961, 1958, 1957, 1955, 1953, 1951, 1949, 1948, 1926, 1921
1095 S FEDERAL HWY	2020, 2017, 2014, 2005, 2000, 1999, 1995, 1992, 1990, 1986, 1985, 1980, 1979, 1975, 1973, 1970, 1965, 1962, 1961, 1958, 1957, 1955, 1953, 1951, 1949, 1948, 1926, 1921
1095 S FEDERAL HWY	2020, 2017, 2010, 2005, 2000, 1999, 1995, 1992, 1990, 1986, 1985, 1980, 1979, 1975, 1973, 1970, 1965, 1962, 1961, 1958, 1957, 1955, 1953, 1951, 1949, 1948, 1926, 1921
11 11TH CT	2020, 2017, 2014, 2010, 2005, 2000, 1995, 1992, 1990, 1986, 1985, 1980, 1979, 1975, 1973, 1970, 1965, 1962, 1961, 1958, 1957, 1955, 1953, 1951, 1949, 1948, 1926, 1921
11 11TH CT	2020, 2017, 2014, 2010, 2005, 2000, 1999, 1995, 1992, 1990, 1986, 1985, 1980, 1979, 1975, 1973, 1970, 1965, 1962, 1961, 1958, 1957, 1955, 1953, 1949, 1948, 1926, 1921
11 11TH CT	2020, 2017, 2014, 2010, 2005, 2000, 1999, 1995, 1992, 1990, 1986, 1985, 1980, 1979, 1975, 1973, 1970, 1965, 1962, 1961, 1958, 1955, 1953, 1951, 1949, 1948, 1926, 1921
11 11TH CT	2020, 2017, 2014, 2010, 2005, 2000, 1999, 1995, 1992, 1990, 1986, 1985, 1980, 1979, 1975, 1973, 1970, 1965, 1961, 1958, 1957, 1955, 1953, 1951, 1949, 1948, 1926, 1921
11 11TH CT	2020, 2017, 2014, 2010, 2005, 2000, 1999, 1995, 1992, 1990, 1985, 1980, 1979, 1975, 1973, 1970, 1965, 1962, 1961, 1958, 1957, 1955, 1953, 1951, 1949, 1948, 1926, 1921
11 11TH CT	2020, 2017, 2014, 2010, 2005, 2000, 1999, 1995, 1992, 1990, 1986, 1985, 1979, 1975, 1973, 1970, 1965, 1962, 1961, 1958, 1957, 1955, 1953, 1951, 1949, 1948, 1926, 1921
11 11TH CT	2020, 2017, 2014, 2010, 2005, 2000, 1999, 1995, 1992, 1990, 1986, 1985, 1980, 1979, 1975, 1973, 1970, 1962, 1961, 1958, 1957, 1955, 1953, 1951, 1949, 1948, 1926, 1921
11 11TH CT	2020, 2017, 2014, 2010, 2005, 2000, 1999, 1995, 1992, 1990, 1986, 1985, 1980, 1979, 1975, 1973, 1965, 1962, 1961, 1958, 1957, 1955, 1953, 1951, 1949, 1948, 1926, 1921

DRAFT

FINDINGS

Address Researched	Address Not Identified in Research Source
11 11TH CT	2020, 2017, 2014, 2010, 2005, 2000, 1999, 1995, 1992, 1990, 1986, 1985, 1980, 1979, 1973, 1970, 1965, 1962, 1961, 1958, 1957, 1955, 1953, 1951, 1949, 1948, 1926, 1921
110 8TH ST	2020, 2017, 2014, 2010, 2005, 2000, 1999, 1995, 1992, 1990, 1986, 1985, 1980, 1979, 1973, 1970, 1965, 1962, 1961, 1958, 1957, 1955, 1953, 1951, 1949, 1948, 1926, 1921
110 8TH ST	2020, 2017, 2014, 2010, 2005, 2000, 1999, 1995, 1992, 1990, 1986, 1985, 1980, 1979, 1975, 1973, 1965, 1962, 1961, 1958, 1957, 1955, 1953, 1951, 1949, 1948, 1926, 1921
110 8TH ST	2020, 2017, 2014, 2010, 2005, 2000, 1999, 1995, 1992, 1990, 1985, 1980, 1979, 1975, 1973, 1970, 1965, 1962, 1961, 1958, 1957, 1955, 1953, 1951, 1949, 1948, 1926, 1921
110 8TH ST	2020, 2017, 2014, 2010, 2005, 2000, 1999, 1995, 1992, 1990, 1986, 1985, 1979, 1975, 1973, 1970, 1965, 1962, 1961, 1958, 1957, 1955, 1953, 1951, 1949, 1948, 1926, 1921
110 8TH ST	2020, 2017, 2014, 2010, 2005, 2000, 1999, 1995, 1992, 1990, 1986, 1985, 1980, 1979, 1975, 1973, 1970, 1962, 1961, 1958, 1957, 1955, 1953, 1951, 1949, 1948, 1926, 1921
110 8TH ST	2020, 2017, 2014, 2010, 2005, 2000, 1999, 1995, 1992, 1990, 1986, 1985, 1980, 1979, 1975, 1973, 1970, 1965, 1961, 1958, 1957, 1955, 1953, 1951, 1949, 1948, 1926, 1921
110 8TH ST	2020, 2017, 2014, 2010, 2005, 2000, 1999, 1995, 1992, 1990, 1986, 1985, 1980, 1979, 1975, 1973, 1970, 1965, 1962, 1961, 1958, 1955, 1953, 1951, 1949, 1948, 1926, 1921
110 8TH ST	2020, 2017, 2014, 2010, 2005, 2000, 1999, 1995, 1992, 1990, 1986, 1985, 1980, 1979, 1975, 1973, 1970, 1965, 1962, 1961, 1958, 1957, 1955, 1953, 1951, 1949, 1926, 1921
110 SE 10TH ST	2020, 2017, 2014, 2010, 2005, 2000, 1999, 1992, 1990, 1986, 1985, 1980, 1979, 1975, 1973, 1970, 1965, 1962, 1961, 1958, 1957, 1955, 1953, 1951, 1949, 1948, 1926, 1921
110 SE 7TH ST	2020, 2017, 2014, 2010, 2005, 1999, 1995, 1992, 1990, 1986, 1985, 1980, 1979, 1975, 1973, 1970, 1965, 1962, 1961, 1958, 1957, 1955, 1953, 1951, 1949, 1948, 1926, 1921
110 SE 7TH ST	2020, 2017, 2014, 2010, 2005, 2000, 1999, 1992, 1990, 1986, 1985, 1980, 1979, 1975, 1973, 1970, 1965, 1962, 1961, 1958, 1957, 1955, 1953, 1951, 1949, 1948, 1926, 1921
110 SE 7TH ST	2020, 2017, 2014, 2010, 2000, 1999, 1995, 1992, 1990, 1986, 1985, 1980, 1979, 1975, 1973, 1970, 1965, 1962, 1961, 1958, 1957, 1955, 1953, 1951, 1949, 1948, 1926, 1921
110 SE 8TH ST	2020, 2017, 2014, 2010, 2005, 1999, 1995, 1992, 1990, 1986, 1985, 1980, 1979, 1975, 1973, 1970, 1965, 1962, 1961, 1958, 1957, 1955, 1953, 1951, 1949, 1948, 1926, 1921
110 SE 9TH ST	2020, 2017, 2014, 2010, 2005, 1999, 1995, 1992, 1990, 1986, 1985, 1980, 1979, 1975, 1973, 1970, 1965, 1962, 1961, 1958, 1957, 1955, 1953, 1951, 1949, 1948, 1926, 1921
1100 3RD AVE	2020, 2017, 2014, 2010, 2005, 2000, 1995, 1992, 1990, 1986, 1985, 1980, 1979, 1975, 1973, 1970, 1965, 1962, 1961, 1958, 1957, 1955, 1953, 1951, 1949, 1948, 1926, 1921

DRAFT

FINDINGS

Address Researched	Address Not Identified in Research Source
1100 3RD AVE	2020, 2017, 2014, 2010, 2000, 1999, 1995, 1992, 1990, 1986, 1985, 1980, 1979, 1975, 1973, 1970, 1965, 1962, 1961, 1958, 1957, 1955, 1953, 1951, 1949, 1948, 1926, 1921
1100 3RD AVE	2020, 2017, 2014, 2010, 2005, 2000, 1999, 1995, 1992, 1990, 1986, 1985, 1980, 1979, 1975, 1973, 1970, 1965, 1962, 1961, 1958, 1957, 1955, 1953, 1951, 1949, 1926, 1921
1100 3RD AVE	2020, 2017, 2014, 2010, 2005, 2000, 1999, 1995, 1992, 1990, 1986, 1985, 1980, 1979, 1975, 1973, 1970, 1965, 1962, 1961, 1958, 1957, 1955, 1953, 1949, 1948, 1926, 1921
1100 3RD AVE	2020, 2017, 2014, 2010, 2005, 2000, 1999, 1995, 1992, 1990, 1986, 1985, 1980, 1979, 1975, 1973, 1970, 1965, 1962, 1961, 1958, 1955, 1953, 1951, 1949, 1948, 1926, 1921
1100 3RD AVE	2020, 2017, 2014, 2010, 2005, 2000, 1999, 1995, 1992, 1990, 1986, 1985, 1980, 1979, 1975, 1973, 1970, 1962, 1961, 1958, 1957, 1955, 1953, 1951, 1949, 1948, 1926, 1921
1100 3RD AVE	2020, 2017, 2014, 2010, 2005, 2000, 1999, 1995, 1992, 1990, 1986, 1985, 1980, 1979, 1975, 1973, 1970, 1965, 1961, 1958, 1957, 1955, 1953, 1951, 1949, 1948, 1926, 1921
1100 3RD AVE	2020, 2017, 2014, 2010, 2005, 2000, 1999, 1995, 1992, 1990, 1986, 1985, 1979, 1975, 1973, 1970, 1965, 1962, 1961, 1958, 1957, 1955, 1953, 1951, 1949, 1948, 1926, 1921
1100 3RD AVE	2020, 2017, 2014, 2010, 2005, 2000, 1999, 1995, 1992, 1990, 1985, 1980, 1979, 1975, 1973, 1970, 1965, 1962, 1961, 1958, 1957, 1955, 1953, 1951, 1949, 1948, 1926, 1921
1100 3RD AVE	2020, 2017, 2014, 2010, 2005, 2000, 1999, 1995, 1992, 1990, 1986, 1985, 1980, 1979, 1975, 1973, 1965, 1962, 1961, 1958, 1957, 1955, 1953, 1951, 1949, 1948, 1926, 1921
1100 3RD AVE	2020, 2017, 2014, 2010, 2005, 2000, 1999, 1995, 1992, 1990, 1986, 1985, 1980, 1979, 1973, 1970, 1965, 1962, 1961, 1958, 1957, 1955, 1953, 1951, 1949, 1948, 1926, 1921
1100 ANDREWS AVE	2020, 2017, 2014, 2010, 2005, 2000, 1995, 1992, 1990, 1986, 1985, 1980, 1979, 1975, 1973, 1970, 1965, 1962, 1961, 1958, 1957, 1955, 1953, 1951, 1949, 1948, 1926, 1921
1100 ANDREWS AVE	2020, 2017, 2014, 2010, 2005, 2000, 1999, 1995, 1992, 1990, 1986, 1985, 1980, 1979, 1973, 1970, 1965, 1962, 1961, 1958, 1957, 1955, 1953, 1951, 1949, 1948, 1926, 1921
1100 ANDREWS AVE	2020, 2017, 2014, 2010, 2005, 2000, 1999, 1995, 1992, 1990, 1986, 1985, 1980, 1979, 1975, 1973, 1965, 1962, 1961, 1958, 1957, 1955, 1953, 1951, 1949, 1948, 1926, 1921
1100 ANDREWS AVE	2020, 2017, 2014, 2010, 2005, 2000, 1999, 1995, 1992, 1986, 1985, 1980, 1979, 1975, 1973, 1970, 1965, 1962, 1961, 1958, 1957, 1955, 1953, 1951, 1949, 1948, 1926, 1921
1100 ANDREWS AVE	2020, 2017, 2014, 2010, 2005, 2000, 1999, 1995, 1992, 1990, 1986, 1985, 1980, 1979, 1975, 1973, 1970, 1962, 1961, 1958, 1957, 1955, 1953, 1951, 1949, 1948, 1926, 1921
1100 ANDREWS AVE	2020, 2017, 2014, 2010, 2005, 2000, 1999, 1995, 1992, 1990, 1986, 1985, 1980, 1979, 1975, 1973, 1970, 1965, 1961, 1958, 1957, 1955, 1953, 1951, 1949, 1948, 1926, 1921

DRAFT

FINDINGS

Address Researched	Address Not Identified in Research Source
1100 ANDREWS AVE	2020, 2017, 2014, 2010, 2005, 2000, 1999, 1995, 1992, 1990, 1986, 1985, 1980, 1979, 1975, 1973, 1970, 1965, 1962, 1961, 1958, 1957, 1955, 1953, 1949, 1948, 1926, 1921
1100 FEDERAL HWY	2020, 2017, 2014, 2010, 2005, 2000, 1995, 1992, 1990, 1986, 1985, 1980, 1979, 1975, 1973, 1970, 1965, 1962, 1961, 1958, 1957, 1955, 1953, 1951, 1949, 1948, 1926, 1921
1100 FEDERAL HWY	2020, 2017, 2014, 2010, 2000, 1999, 1995, 1992, 1990, 1986, 1985, 1980, 1979, 1975, 1973, 1970, 1965, 1962, 1961, 1958, 1957, 1955, 1953, 1951, 1949, 1948, 1926, 1921
1100 FEDERAL HWY	2020, 2017, 2014, 2010, 2005, 2000, 1999, 1995, 1992, 1986, 1985, 1980, 1979, 1975, 1973, 1970, 1965, 1962, 1961, 1958, 1957, 1955, 1953, 1951, 1949, 1948, 1926, 1921
1100 S ANDREWS AVE	2020, 2017, 2014, 2010, 2005, 1999, 1995, 1992, 1990, 1986, 1985, 1980, 1979, 1975, 1973, 1970, 1965, 1962, 1961, 1958, 1957, 1955, 1953, 1951, 1949, 1948, 1926, 1921
1100 S ANDREWS AVE	2020, 2017, 2014, 2010, 2005, 2000, 1999, 1992, 1990, 1986, 1985, 1980, 1979, 1975, 1973, 1970, 1965, 1962, 1961, 1958, 1957, 1955, 1953, 1951, 1949, 1948, 1926, 1921
1100 S FEDERAL HWY	2020, 2017, 2014, 2010, 2005, 2000, 1999, 1995, 1990, 1986, 1985, 1980, 1979, 1975, 1973, 1970, 1965, 1962, 1961, 1958, 1957, 1955, 1953, 1951, 1949, 1948, 1926, 1921
1100 S FEDERAL HWY	2020, 2017, 2014, 2010, 2005, 2000, 1999, 1992, 1990, 1986, 1985, 1980, 1979, 1975, 1973, 1970, 1965, 1962, 1961, 1958, 1957, 1955, 1953, 1951, 1949, 1948, 1926, 1921
1100 S FEDERAL HWY	2020, 2017, 2014, 2010, 2005, 1999, 1995, 1992, 1990, 1986, 1985, 1980, 1979, 1975, 1973, 1970, 1965, 1962, 1961, 1958, 1957, 1955, 1953, 1951, 1949, 1948, 1926, 1921
1100 S FEDERAL HWY	2020, 2017, 2014, 2005, 2000, 1999, 1995, 1992, 1990, 1986, 1985, 1980, 1979, 1975, 1973, 1970, 1965, 1962, 1961, 1958, 1957, 1955, 1953, 1951, 1949, 1948, 1926, 1921
1100 S FEDERAL HWY	2020, 2017, 2010, 2005, 2000, 1999, 1995, 1992, 1990, 1986, 1985, 1980, 1979, 1975, 1973, 1970, 1965, 1962, 1961, 1958, 1957, 1955, 1953, 1951, 1949, 1948, 1926, 1921
1100 S FEDERAL HWY	2020, 2014, 2010, 2005, 2000, 1999, 1995, 1992, 1990, 1986, 1985, 1980, 1979, 1975, 1973, 1970, 1965, 1962, 1961, 1958, 1957, 1955, 1953, 1951, 1949, 1948, 1926, 1921
1100 S FEDERAL HWY	2017, 2014, 2010, 2005, 2000, 1999, 1995, 1992, 1990, 1986, 1985, 1980, 1979, 1975, 1973, 1970, 1965, 1962, 1961, 1958, 1957, 1955, 1953, 1951, 1949, 1948, 1926, 1921
1100 SE 3RD AVE	2020, 2014, 2010, 2005, 2000, 1999, 1995, 1992, 1990, 1986, 1985, 1980, 1979, 1975, 1973, 1970, 1965, 1962, 1961, 1958, 1957, 1955, 1953, 1951, 1949, 1948, 1926, 1921
1100 SE 3RD AVE	2017, 2014, 2010, 2005, 2000, 1999, 1995, 1992, 1990, 1986, 1985, 1980, 1979, 1975, 1973, 1970, 1965, 1962, 1961, 1958, 1957, 1955, 1953, 1951, 1949, 1948, 1926, 1921
1100 SE 3RD AVE	2020, 2017, 2010, 2005, 2000, 1999, 1995, 1992, 1990, 1986, 1985, 1980, 1979, 1975, 1973, 1970, 1965, 1962, 1961, 1958, 1957, 1955, 1953, 1951, 1949, 1948, 1926, 1921

DRAFT

FINDINGS

Address Researched	Address Not Identified in Research Source
1100 SE 3RD AVE	2020, 2017, 2014, 2005, 2000, 1999, 1995, 1992, 1990, 1986, 1985, 1980, 1979, 1975, 1973, 1970, 1965, 1962, 1961, 1958, 1957, 1955, 1953, 1951, 1949, 1948, 1926, 1921
1100 SE 3RD AVE	2020, 2017, 2014, 2010, 2000, 1999, 1995, 1992, 1990, 1986, 1985, 1980, 1979, 1975, 1973, 1970, 1965, 1962, 1961, 1958, 1957, 1955, 1953, 1951, 1949, 1948, 1926, 1921
1100 SE 3RD AVE	2020, 2017, 2014, 2010, 2005, 1999, 1995, 1992, 1990, 1986, 1985, 1980, 1979, 1975, 1973, 1970, 1965, 1962, 1961, 1958, 1957, 1955, 1953, 1951, 1949, 1948, 1926, 1921
1100 SE 6TH TER	2020, 2017, 2014, 2010, 2000, 1999, 1995, 1992, 1990, 1986, 1985, 1980, 1979, 1975, 1973, 1970, 1965, 1962, 1961, 1958, 1957, 1955, 1953, 1951, 1949, 1948, 1926, 1921
1101 2ND	2020, 2017, 2014, 2010, 2005, 2000, 1999, 1995, 1992, 1990, 1986, 1985, 1980, 1979, 1975, 1973, 1970, 1965, 1962, 1961, 1958, 1957, 1955, 1953, 1949, 1948, 1926, 1921
1101 ANDREWS AVE	2020, 2017, 2014, 2010, 2000, 1999, 1995, 1992, 1990, 1986, 1985, 1980, 1979, 1975, 1973, 1970, 1965, 1962, 1961, 1958, 1957, 1955, 1953, 1951, 1949, 1948, 1926, 1921
1101 ANDREWS AVE	2020, 2017, 2014, 2010, 2005, 2000, 1995, 1992, 1990, 1986, 1985, 1980, 1979, 1975, 1973, 1970, 1965, 1962, 1961, 1958, 1957, 1955, 1953, 1951, 1949, 1948, 1926, 1921
1101 ANDREWS AVE	2020, 2017, 2014, 2010, 2005, 2000, 1999, 1995, 1992, 1990, 1986, 1985, 1980, 1979, 1975, 1973, 1970, 1965, 1962, 1961, 1958, 1957, 1955, 1953, 1949, 1948, 1926, 1921
1101 ANDREWS AVE	2020, 2017, 2014, 2010, 2005, 2000, 1999, 1995, 1992, 1990, 1986, 1985, 1980, 1979, 1975, 1973, 1970, 1965, 1962, 1961, 1958, 1957, 1955, 1953, 1951, 1949, 1948, 1926, 1921
1101 ANDREWS AVE	2020, 2017, 2014, 2010, 2005, 2000, 1999, 1995, 1992, 1990, 1986, 1985, 1980, 1979, 1975, 1973, 1970, 1965, 1962, 1961, 1958, 1957, 1955, 1953, 1951, 1949, 1948, 1926, 1921
1101 ANDREWS AVE	2020, 2017, 2014, 2010, 2005, 2000, 1999, 1995, 1992, 1990, 1986, 1985, 1980, 1979, 1975, 1973, 1970, 1965, 1962, 1961, 1958, 1957, 1955, 1953, 1951, 1949, 1948, 1926, 1921
1101 ANDREWS AVE	2020, 2017, 2014, 2010, 2005, 2000, 1999, 1995, 1992, 1990, 1986, 1985, 1980, 1979, 1975, 1973, 1970, 1965, 1962, 1961, 1958, 1957, 1955, 1953, 1951, 1949, 1948, 1926, 1921
1101 ANDREWS AVE	2020, 2017, 2014, 2010, 2005, 2000, 1999, 1995, 1992, 1990, 1986, 1985, 1980, 1979, 1975, 1973, 1970, 1965, 1962, 1961, 1958, 1957, 1955, 1953, 1951, 1949, 1948, 1926, 1921
1101 S ANDREWS AVE	2020, 2017, 2014, 2010, 2005, 1999, 1995, 1992, 1990, 1986, 1985, 1980, 1979, 1975, 1973, 1970, 1965, 1962, 1961, 1958, 1957, 1955, 1953, 1951, 1949, 1948, 1926, 1921
1101 S ANDREWS AVE	2020, 2017, 2014, 2010, 2005, 2000, 1999, 1995, 1990, 1986, 1985, 1980, 1979, 1975, 1973, 1970, 1965, 1962, 1961, 1958, 1957, 1955, 1953, 1951, 1949, 1948, 1926, 1921
1101 S ANDREWS AVE	2020, 2017, 2014, 2010, 2005, 2000, 1999, 1992, 1990, 1986, 1985, 1980, 1979, 1975, 1973, 1970, 1965, 1962, 1961, 1958, 1957, 1955, 1953, 1951, 1949, 1948, 1926, 1921

DRAFT

FINDINGS

Address Researched	Address Not Identified in Research Source
1101 S ANDREWS AVE	2020, 2017, 2014, 2010, 2000, 1999, 1995, 1992, 1990, 1986, 1985, 1980, 1979, 1975, 1973, 1970, 1965, 1962, 1961, 1958, 1957, 1955, 1953, 1951, 1949, 1948, 1926, 1921
1101 S ANDREWS AVE	2020, 2017, 2010, 2005, 2000, 1999, 1995, 1992, 1990, 1986, 1985, 1980, 1979, 1975, 1973, 1970, 1965, 1962, 1961, 1958, 1957, 1955, 1953, 1951, 1949, 1948, 1926, 1921
1101 S ANDREWS AVE	2020, 2017, 2014, 2005, 2000, 1999, 1995, 1992, 1990, 1986, 1985, 1980, 1979, 1975, 1973, 1970, 1965, 1962, 1961, 1958, 1957, 1955, 1953, 1951, 1949, 1948, 1926, 1921
1101 S ANDREWS AVE	2020, 2014, 2010, 2005, 2000, 1999, 1995, 1992, 1990, 1986, 1985, 1980, 1979, 1975, 1973, 1970, 1965, 1962, 1961, 1958, 1957, 1955, 1953, 1951, 1949, 1948, 1926, 1921
1101 S ANDREWS AVE	2017, 2014, 2010, 2005, 2000, 1999, 1995, 1992, 1990, 1986, 1985, 1980, 1979, 1975, 1973, 1970, 1965, 1962, 1961, 1958, 1957, 1955, 1953, 1951, 1949, 1948, 1926, 1921
1101 S FEDERAL HWY	2017, 2014, 2010, 2005, 2000, 1999, 1995, 1992, 1990, 1986, 1985, 1980, 1979, 1975, 1973, 1970, 1965, 1962, 1961, 1958, 1957, 1955, 1953, 1951, 1949, 1948, 1926, 1921
1101 S FEDERAL HWY	2020, 2017, 2014, 2010, 2005, 1999, 1995, 1992, 1990, 1986, 1985, 1980, 1979, 1975, 1973, 1970, 1965, 1962, 1961, 1958, 1957, 1955, 1953, 1951, 1949, 1948, 1926, 1921
1101 S FEDERAL HWY	2020, 2017, 2014, 2010, 2000, 1999, 1995, 1992, 1990, 1986, 1985, 1980, 1979, 1975, 1973, 1970, 1965, 1962, 1961, 1958, 1957, 1955, 1953, 1951, 1949, 1948, 1926, 1921
1101 SE 2ND AVE	2020, 2017, 2014, 2005, 2000, 1999, 1995, 1992, 1990, 1986, 1985, 1980, 1979, 1975, 1973, 1970, 1965, 1962, 1961, 1958, 1957, 1955, 1953, 1951, 1949, 1948, 1926, 1921
1101 SE 3RD AVE	2020, 2017, 2014, 2010, 2005, 1999, 1995, 1992, 1990, 1986, 1985, 1980, 1979, 1975, 1973, 1970, 1965, 1962, 1961, 1958, 1957, 1955, 1953, 1951, 1949, 1948, 1926, 1921
1101 SE 6TH TER	2020, 2017, 2014, 2010, 2005, 2000, 1999, 1992, 1990, 1986, 1985, 1980, 1979, 1975, 1973, 1970, 1965, 1962, 1961, 1958, 1957, 1955, 1953, 1951, 1949, 1948, 1926, 1921
1102 2ND AVE	2020, 2017, 2014, 2010, 2000, 1999, 1995, 1992, 1990, 1986, 1985, 1980, 1979, 1975, 1973, 1970, 1965, 1962, 1961, 1958, 1957, 1955, 1953, 1951, 1949, 1948, 1926, 1921
1103 ANDREWS AVE	2020, 2017, 2014, 2010, 2000, 1999, 1995, 1992, 1990, 1986, 1985, 1980, 1979, 1975, 1973, 1970, 1965, 1962, 1961, 1958, 1957, 1955, 1953, 1951, 1949, 1948, 1926, 1921
1103 ANDREWS AVE	2020, 2017, 2014, 2010, 2005, 2000, 1995, 1992, 1990, 1986, 1985, 1980, 1979, 1975, 1973, 1970, 1965, 1962, 1961, 1958, 1957, 1955, 1953, 1951, 1949, 1948, 1926, 1921
1103 ANDREWS AVE	2020, 2017, 2014, 2010, 2005, 2000, 1999, 1995, 1992, 1986, 1985, 1980, 1979, 1975, 1973, 1970, 1965, 1962, 1961, 1958, 1957, 1955, 1953, 1951, 1949, 1948, 1926, 1921
1103 S ANDREWS AVE	2020, 2017, 2014, 2010, 2005, 2000, 1999, 1992, 1990, 1986, 1985, 1980, 1979, 1975, 1973, 1970, 1965, 1962, 1961, 1958, 1957, 1955, 1953, 1951, 1949, 1948, 1926, 1921

DRAFT

FINDINGS

Address Researched	Address Not Identified in Research Source
1103 S ANDREWS AVE	2020, 2017, 2014, 2010, 2005, 2000, 1999, 1995, 1990, 1986, 1985, 1980, 1979, 1975, 1973, 1970, 1965, 1962, 1961, 1958, 1957, 1955, 1953, 1951, 1949, 1948, 1926, 1921
1103 S ANDREWS AVE	2020, 2017, 2010, 2005, 2000, 1999, 1995, 1992, 1990, 1986, 1985, 1980, 1979, 1975, 1973, 1970, 1965, 1962, 1961, 1958, 1957, 1955, 1953, 1951, 1949, 1948, 1926, 1921
1103 S ANDREWS AVE	2020, 2014, 2010, 2005, 2000, 1999, 1995, 1992, 1990, 1986, 1985, 1980, 1979, 1975, 1973, 1970, 1965, 1962, 1961, 1958, 1957, 1955, 1953, 1951, 1949, 1948, 1926, 1921
1105 2ND	2020, 2017, 2014, 2010, 2005, 2000, 1999, 1995, 1992, 1990, 1986, 1985, 1980, 1979, 1975, 1973, 1970, 1965, 1962, 1961, 1958, 1957, 1955, 1953, 1949, 1948, 1926, 1921
1105 4TH AVE	2020, 2017, 2014, 2010, 2005, 2000, 1999, 1995, 1992, 1990, 1986, 1985, 1980, 1979, 1975, 1973, 1970, 1965, 1962, 1961, 1958, 1957, 1955, 1953, 1949, 1948, 1926, 1921
1105 6TH TER	2020, 2017, 2014, 2010, 2005, 2000, 1999, 1995, 1992, 1990, 1986, 1985, 1980, 1979, 1975, 1973, 1970, 1962, 1961, 1958, 1957, 1955, 1953, 1951, 1949, 1948, 1926, 1921
1105 6TH TER	2020, 2017, 2014, 2010, 2005, 2000, 1999, 1995, 1992, 1990, 1986, 1985, 1980, 1979, 1975, 1973, 1970, 1965, 1961, 1958, 1957, 1955, 1953, 1951, 1949, 1948, 1926, 1921
1105 FEDERAL HWY	2020, 2017, 2014, 2010, 2000, 1999, 1995, 1992, 1990, 1986, 1985, 1980, 1979, 1975, 1973, 1970, 1965, 1962, 1961, 1958, 1957, 1955, 1953, 1951, 1949, 1948, 1926, 1921
1106 4TH AVE	2020, 2017, 2014, 2010, 2000, 1999, 1995, 1992, 1990, 1986, 1985, 1980, 1979, 1975, 1973, 1970, 1965, 1962, 1961, 1958, 1957, 1955, 1953, 1951, 1949, 1948, 1926, 1921
1106 SE 4TH AVE	2020, 2017, 2014, 2005, 2000, 1999, 1995, 1992, 1990, 1986, 1985, 1980, 1979, 1975, 1973, 1970, 1965, 1962, 1961, 1958, 1957, 1955, 1953, 1951, 1949, 1948, 1926, 1921
1106 SE 4TH AVE	2020, 2017, 2010, 2005, 2000, 1999, 1995, 1992, 1990, 1986, 1985, 1980, 1979, 1975, 1973, 1970, 1965, 1962, 1961, 1958, 1957, 1955, 1953, 1951, 1949, 1948, 1926, 1921
1106 SE 4TH AVE	2020, 2014, 2010, 2005, 2000, 1999, 1995, 1992, 1990, 1986, 1985, 1980, 1979, 1975, 1973, 1970, 1965, 1962, 1961, 1958, 1957, 1955, 1953, 1951, 1949, 1948, 1926, 1921
1106 SE 4TH AVE	2017, 2014, 2010, 2005, 2000, 1999, 1995, 1992, 1990, 1986, 1985, 1980, 1979, 1975, 1973, 1970, 1965, 1962, 1961, 1958, 1957, 1955, 1953, 1951, 1949, 1948, 1926, 1921
1107 4TH AVE	2020, 2017, 2014, 2010, 2000, 1999, 1995, 1992, 1990, 1986, 1985, 1980, 1979, 1975, 1973, 1970, 1965, 1962, 1961, 1958, 1957, 1955, 1953, 1951, 1949, 1948, 1926, 1921
1107 4TH AVE	2020, 2017, 2014, 2010, 2005, 2000, 1995, 1992, 1990, 1986, 1985, 1980, 1979, 1975, 1973, 1970, 1965, 1962, 1961, 1958, 1957, 1955, 1953, 1951, 1949, 1948, 1926, 1921
1107 4TH AVE	2020, 2017, 2014, 2010, 2005, 2000, 1999, 1995, 1992, 1990, 1986, 1985, 1980, 1979, 1975, 1973, 1970, 1965, 1962, 1961, 1958, 1955, 1953, 1951, 1949, 1948, 1926, 1921

DRAFT

FINDINGS

Address Researched	Address Not Identified in Research Source
1107 4TH AVE	2020, 2017, 2014, 2010, 2005, 2000, 1999, 1995, 1992, 1990, 1986, 1985, 1980, 1979, 1975, 1973, 1970, 1962, 1961, 1958, 1957, 1955, 1953, 1951, 1949, 1948, 1926, 1921
1107 4TH AVE	2020, 2017, 2014, 2010, 2005, 2000, 1999, 1995, 1992, 1990, 1986, 1985, 1980, 1979, 1975, 1973, 1970, 1965, 1962, 1961, 1958, 1957, 1955, 1953, 1949, 1948, 1926, 1921
1107 4TH AVE	2020, 2017, 2014, 2010, 2005, 2000, 1999, 1995, 1992, 1990, 1986, 1985, 1980, 1979, 1975, 1973, 1970, 1965, 1962, 1961, 1958, 1957, 1955, 1953, 1951, 1949, 1926, 1921
1107 4TH AVE	2020, 2017, 2014, 2010, 2005, 2000, 1999, 1995, 1992, 1986, 1985, 1980, 1979, 1975, 1973, 1970, 1965, 1962, 1961, 1958, 1957, 1955, 1953, 1951, 1949, 1948, 1926, 1921
1107 4TH AVE	2020, 2017, 2014, 2010, 2005, 2000, 1999, 1995, 1992, 1990, 1985, 1980, 1979, 1975, 1973, 1970, 1965, 1962, 1961, 1958, 1957, 1955, 1953, 1951, 1949, 1948, 1926, 1921
1107 4TH AVE	2020, 2017, 2014, 2010, 2005, 2000, 1999, 1995, 1992, 1990, 1986, 1985, 1979, 1975, 1973, 1970, 1965, 1962, 1961, 1958, 1957, 1955, 1953, 1951, 1949, 1948, 1926, 1921
1107 4TH AVE	2020, 2017, 2014, 2010, 2005, 2000, 1999, 1995, 1992, 1990, 1986, 1985, 1980, 1979, 1973, 1970, 1965, 1962, 1961, 1958, 1957, 1955, 1953, 1951, 1949, 1948, 1926, 1921
1107 4TH AVE	2020, 2017, 2014, 2010, 2005, 2000, 1999, 1995, 1992, 1990, 1986, 1985, 1980, 1979, 1975, 1973, 1965, 1962, 1961, 1958, 1957, 1955, 1953, 1951, 1949, 1948, 1926, 1921
1107 SE 4TH AVE	2020, 2017, 2014, 2010, 2005, 1999, 1995, 1992, 1990, 1986, 1985, 1980, 1979, 1975, 1973, 1970, 1965, 1962, 1961, 1958, 1957, 1955, 1953, 1951, 1949, 1948, 1926, 1921
1107 SE 4TH AVE	2020, 2017, 2014, 2010, 2005, 2000, 1999, 1995, 1990, 1986, 1985, 1980, 1979, 1975, 1973, 1970, 1965, 1962, 1961, 1958, 1957, 1955, 1953, 1951, 1949, 1948, 1926, 1921
1107 SE 4TH AVE	2020, 2017, 2014, 2010, 2005, 2000, 1999, 1992, 1990, 1986, 1985, 1980, 1979, 1975, 1973, 1970, 1965, 1962, 1961, 1958, 1957, 1955, 1953, 1951, 1949, 1948, 1926, 1921
1107 SE 4TH AVE	2020, 2017, 2014, 2010, 2000, 1999, 1995, 1992, 1990, 1986, 1985, 1980, 1979, 1975, 1973, 1970, 1965, 1962, 1961, 1958, 1957, 1955, 1953, 1951, 1949, 1948, 1926, 1921
1107 SE 4TH AVE	2020, 2017, 2014, 2005, 2000, 1999, 1995, 1992, 1990, 1986, 1985, 1980, 1979, 1975, 1973, 1970, 1965, 1962, 1961, 1958, 1957, 1955, 1953, 1951, 1949, 1948, 1926, 1921
1107 SE 4TH AVE	2017, 2014, 2010, 2005, 2000, 1999, 1995, 1992, 1990, 1986, 1985, 1980, 1979, 1975, 1973, 1970, 1965, 1962, 1961, 1958, 1957, 1955, 1953, 1951, 1949, 1948, 1926, 1921
1108 SE 4TH AVE	2017, 2014, 2010, 2005, 2000, 1999, 1995, 1992, 1990, 1986, 1985, 1980, 1979, 1975, 1973, 1970, 1965, 1962, 1961, 1958, 1957, 1955, 1953, 1951, 1949, 1948, 1926, 1921
1108 SE 4TH AVE	2020, 2014, 2010, 2005, 2000, 1999, 1995, 1992, 1990, 1986, 1985, 1980, 1979, 1975, 1973, 1970, 1965, 1962, 1961, 1958, 1957, 1955, 1953, 1951, 1949, 1948, 1926, 1921

DRAFT

FINDINGS

Address Researched	Address Not Identified in Research Source
1108 SE 4TH AVE	2020, 2017, 2010, 2005, 2000, 1999, 1995, 1992, 1990, 1986, 1985, 1980, 1979, 1975, 1973, 1970, 1965, 1962, 1961, 1958, 1957, 1955, 1953, 1951, 1949, 1948, 1926, 1921
1108 SE 4TH AVE	2020, 2017, 2014, 2005, 2000, 1999, 1995, 1992, 1990, 1986, 1985, 1980, 1979, 1975, 1973, 1970, 1965, 1962, 1961, 1958, 1957, 1955, 1953, 1951, 1949, 1948, 1926, 1921
1108 SE 6TH TER	2020, 2017, 2014, 2010, 2000, 1999, 1995, 1992, 1990, 1986, 1985, 1980, 1979, 1975, 1973, 1970, 1965, 1962, 1961, 1958, 1957, 1955, 1953, 1951, 1949, 1948, 1926, 1921
1109 2ND	2020, 2017, 2014, 2010, 2005, 2000, 1999, 1995, 1992, 1990, 1986, 1985, 1980, 1979, 1975, 1973, 1970, 1965, 1962, 1961, 1958, 1957, 1955, 1953, 1949, 1948, 1926, 1921
111 12TH ST	2020, 2017, 2014, 2010, 2000, 1999, 1995, 1992, 1990, 1986, 1985, 1980, 1979, 1975, 1973, 1970, 1965, 1962, 1961, 1958, 1957, 1955, 1953, 1951, 1949, 1948, 1926, 1921
111 7TH	2020, 2017, 2014, 2010, 2005, 2000, 1999, 1995, 1992, 1990, 1986, 1985, 1980, 1979, 1975, 1973, 1970, 1965, 1962, 1961, 1958, 1957, 1955, 1953, 1949, 1948, 1926, 1921
1141 4TH AVE	2020, 2017, 2014, 2010, 2005, 2000, 1999, 1995, 1992, 1990, 1986, 1985, 1980, 1979, 1975, 1973, 1965, 1962, 1961, 1958, 1957, 1955, 1953, 1951, 1949, 1948, 1926, 1921
1141 4TH AVE	2020, 2017, 2014, 2010, 2005, 2000, 1999, 1995, 1992, 1990, 1986, 1985, 1980, 1979, 1973, 1970, 1965, 1962, 1961, 1958, 1957, 1955, 1953, 1951, 1949, 1948, 1926, 1921
1141 4TH AVE	2020, 2017, 2014, 2010, 2005, 2000, 1999, 1995, 1992, 1990, 1986, 1985, 1980, 1979, 1975, 1973, 1970, 1962, 1961, 1958, 1957, 1955, 1953, 1951, 1949, 1948, 1926, 1921
1141 4TH AVE	2020, 2017, 2014, 2010, 2005, 2000, 1999, 1995, 1992, 1990, 1986, 1985, 1980, 1979, 1975, 1973, 1970, 1965, 1962, 1961, 1958, 1955, 1953, 1951, 1949, 1948, 1926, 1921
1141 4TH AVE	2020, 2017, 2014, 2010, 2005, 2000, 1999, 1995, 1992, 1990, 1986, 1985, 1980, 1979, 1975, 1973, 1970, 1965, 1962, 1961, 1958, 1957, 1955, 1953, 1949, 1948, 1926, 1921
1141 4TH AVE	2020, 2017, 2014, 2010, 2005, 2000, 1999, 1995, 1992, 1990, 1986, 1985, 1980, 1979, 1975, 1973, 1970, 1965, 1962, 1961, 1958, 1957, 1955, 1953, 1951, 1949, 1926, 1921
1141 6TH TER	2020, 2017, 2014, 2010, 2005, 2000, 1999, 1995, 1992, 1990, 1986, 1985, 1980, 1979, 1975, 1973, 1970, 1965, 1962, 1961, 1958, 1957, 1955, 1953, 1949, 1948, 1926, 1921
1141 6TH TER	2020, 2017, 2014, 2010, 2005, 2000, 1999, 1995, 1992, 1990, 1986, 1985, 1980, 1979, 1975, 1973, 1965, 1962, 1961, 1958, 1957, 1955, 1953, 1951, 1949, 1926, 1921
1141 6TH TER	2020, 2017, 2014, 2010, 2005, 2000, 1999, 1995, 1992, 1990, 1986, 1985, 1980, 1979, 1975, 1973, 1970, 1965, 1962, 1961, 1958, 1955, 1953, 1951, 1949, 1948, 1926, 1921
1141 6TH TER	2020, 2017, 2014, 2010, 2005, 2000, 1999, 1995, 1992, 1990, 1986, 1985, 1980, 1979, 1975, 1973, 1970, 1965, 1961, 1958, 1957, 1955, 1953, 1951, 1949, 1948, 1926, 1921

DRAFT

FINDINGS

Address Researched	Address Not Identified in Research Source
1141 6TH TER	2020, 2017, 2014, 2010, 2005, 2000, 1999, 1995, 1992, 1990, 1986, 1985, 1980, 1979, 1975, 1973, 1970, 1962, 1961, 1958, 1957, 1955, 1953, 1951, 1949, 1948, 1926, 1921
1141 6TH TER	2020, 2017, 2014, 2010, 2005, 2000, 1999, 1995, 1992, 1990, 1986, 1985, 1980, 1979, 1973, 1970, 1965, 1962, 1961, 1958, 1957, 1955, 1953, 1951, 1949, 1948, 1926, 1921
1141 6TH TER	2020, 2017, 2014, 2010, 2005, 2000, 1999, 1995, 1992, 1990, 1986, 1985, 1980, 1979, 1975, 1973, 1965, 1962, 1961, 1958, 1957, 1955, 1953, 1951, 1949, 1948, 1926, 1921
1141 6TH TER	2020, 2017, 2014, 2010, 2005, 2000, 1999, 1995, 1992, 1990, 1986, 1985, 1979, 1975, 1973, 1970, 1965, 1962, 1961, 1958, 1957, 1955, 1953, 1951, 1949, 1948, 1926, 1921
1141 6TH TER	2020, 2017, 2014, 2010, 2005, 2000, 1999, 1995, 1992, 1990, 1985, 1980, 1979, 1975, 1973, 1970, 1965, 1962, 1961, 1958, 1957, 1955, 1953, 1951, 1949, 1948, 1926, 1921
1141 6TH TER	2020, 2017, 2014, 2010, 2005, 2000, 1999, 1995, 1992, 1986, 1985, 1980, 1979, 1975, 1973, 1970, 1965, 1962, 1961, 1958, 1957, 1955, 1953, 1951, 1949, 1948, 1926, 1921
1141 FEDERAL HWY	2020, 2017, 2014, 2010, 2005, 2000, 1995, 1992, 1990, 1986, 1985, 1980, 1979, 1975, 1973, 1970, 1965, 1962, 1961, 1958, 1957, 1955, 1953, 1951, 1949, 1948, 1926, 1921
1141 FEDERAL HWY	2020, 2017, 2014, 2010, 2000, 1999, 1995, 1992, 1990, 1986, 1985, 1980, 1979, 1975, 1973, 1970, 1965, 1962, 1961, 1958, 1957, 1955, 1953, 1951, 1949, 1948, 1926, 1921
1141 FEDERAL HWY	2020, 2017, 2014, 2010, 2005, 2000, 1999, 1995, 1992, 1986, 1985, 1980, 1979, 1975, 1973, 1970, 1965, 1962, 1961, 1958, 1957, 1955, 1953, 1951, 1949, 1948, 1926, 1921
1141 S FEDERAL HWY	2020, 2017, 2014, 2010, 2000, 1999, 1995, 1992, 1990, 1986, 1985, 1980, 1979, 1975, 1973, 1970, 1965, 1962, 1961, 1958, 1957, 1955, 1953, 1951, 1949, 1948, 1926, 1921
1141 S FEDERAL HWY	2020, 2017, 2014, 2010, 2005, 1999, 1995, 1992, 1990, 1986, 1985, 1980, 1979, 1975, 1973, 1970, 1965, 1962, 1961, 1958, 1957, 1955, 1953, 1951, 1949, 1948, 1926, 1921
1141 S FEDERAL HWY	2020, 2017, 2014, 2010, 2005, 2000, 1999, 1995, 1990, 1986, 1985, 1980, 1979, 1975, 1973, 1970, 1965, 1962, 1961, 1958, 1957, 1955, 1953, 1951, 1949, 1948, 1926, 1921
1141 S FEDERAL HWY	2017, 2014, 2010, 2005, 2000, 1999, 1995, 1992, 1990, 1986, 1985, 1980, 1979, 1975, 1973, 1970, 1965, 1962, 1961, 1958, 1957, 1955, 1953, 1951, 1949, 1948, 1926, 1921
1141 SE 2ND AVE	2020, 2014, 2010, 2005, 2000, 1999, 1995, 1992, 1990, 1986, 1985, 1980, 1979, 1975, 1973, 1970, 1965, 1962, 1961, 1958, 1957, 1955, 1953, 1951, 1949, 1948, 1926, 1921
1141 SE 2ND AVE	2017, 2014, 2010, 2005, 2000, 1999, 1995, 1992, 1990, 1986, 1985, 1980, 1979, 1975, 1973, 1970, 1965, 1962, 1961, 1958, 1957, 1955, 1953, 1951, 1949, 1948, 1926, 1921
1141 SE 2ND AVE	2020, 2017, 2010, 2005, 2000, 1999, 1995, 1992, 1990, 1986, 1985, 1980, 1979, 1975, 1973, 1970, 1965, 1962, 1961, 1958, 1957, 1955, 1953, 1951, 1949, 1948, 1926, 1921

DRAFT

FINDINGS

Address Researched	Address Not Identified in Research Source
1141 SE 2ND AVE	2020, 2017, 2014, 2010, 2000, 1999, 1995, 1992, 1990, 1986, 1985, 1980, 1979, 1975, 1973, 1970, 1965, 1962, 1961, 1958, 1957, 1955, 1953, 1951, 1949, 1948, 1926, 1921
1141 SE 2ND AVE	2020, 2017, 2014, 2005, 2000, 1999, 1995, 1992, 1990, 1986, 1985, 1980, 1979, 1975, 1973, 1970, 1965, 1962, 1961, 1958, 1957, 1955, 1953, 1951, 1949, 1948, 1926, 1921
1141 SE 2ND AVE	2020, 2017, 2014, 2010, 2005, 2000, 1999, 1995, 1990, 1986, 1985, 1980, 1979, 1975, 1973, 1970, 1965, 1962, 1961, 1958, 1957, 1955, 1953, 1951, 1949, 1948, 1926, 1921
1141 SE 2ND AVE	2020, 2017, 2014, 2010, 2005, 2000, 1999, 1992, 1990, 1986, 1985, 1980, 1979, 1975, 1973, 1970, 1965, 1962, 1961, 1958, 1957, 1955, 1953, 1951, 1949, 1948, 1926, 1921
1141 SE 2ND AVE	2020, 2017, 2014, 2010, 2005, 1999, 1995, 1992, 1990, 1986, 1985, 1980, 1979, 1975, 1973, 1970, 1965, 1962, 1961, 1958, 1957, 1955, 1953, 1951, 1949, 1948, 1926, 1921
1141 SE 4TH AVE	2020, 2017, 2014, 2010, 2005, 1999, 1995, 1992, 1990, 1986, 1985, 1980, 1979, 1975, 1973, 1970, 1965, 1962, 1961, 1958, 1957, 1955, 1953, 1951, 1949, 1948, 1926, 1921
1141 SE 4TH AVE	2020, 2017, 2014, 2010, 2005, 2000, 1999, 1992, 1990, 1986, 1985, 1980, 1979, 1975, 1973, 1970, 1965, 1962, 1961, 1958, 1957, 1955, 1953, 1951, 1949, 1948, 1926, 1921
1141 SE 4TH AVE	2020, 2014, 2010, 2005, 2000, 1999, 1995, 1992, 1990, 1986, 1985, 1980, 1979, 1975, 1973, 1970, 1965, 1962, 1961, 1958, 1957, 1955, 1953, 1951, 1949, 1948, 1926, 1921
1141 SE 6TH TER	2017, 2014, 2010, 2005, 2000, 1999, 1995, 1992, 1990, 1986, 1985, 1980, 1979, 1975, 1973, 1970, 1965, 1962, 1961, 1958, 1957, 1955, 1953, 1951, 1949, 1948, 1926, 1921
1141 SE 6TH TER	2020, 2017, 2010, 2005, 2000, 1999, 1995, 1992, 1990, 1986, 1985, 1980, 1979, 1975, 1973, 1970, 1965, 1962, 1961, 1958, 1957, 1955, 1953, 1951, 1949, 1948, 1926, 1921
1141 SE 6TH TER	2020, 2014, 2010, 2005, 2000, 1999, 1995, 1992, 1990, 1986, 1985, 1980, 1979, 1975, 1973, 1970, 1965, 1962, 1961, 1958, 1957, 1955, 1953, 1951, 1949, 1948, 1926, 1921

DRAFT

FINDINGS

Address Researched	Address Not Identified in Research Source
1141 SE 6TH TER	2020, 2017, 2014, 2010, 2000, 1999, 1995, 1992, 1990, 1986, 1985, 1980, 1979, 1975, 1973, 1970, 1965, 1962, 1961, 1958, 1957, 1955, 1953, 1951, 1949, 1948, 1926, 1921
1141 SE 6TH TER	2020, 2017, 2014, 2005, 2000, 1999, 1995, 1992, 1990, 1986, 1985, 1980, 1979, 1975, 1973, 1970, 1965, 1962, 1961, 1958, 1957, 1955, 1953, 1951, 1949, 1948, 1926, 1921
1141 SE 6TH TER	2020, 2017, 2014, 2010, 2005, 2000, 1999, 1992, 1990, 1986, 1985, 1980, 1979, 1975, 1973, 1970, 1965, 1962, 1961, 1958, 1957, 1955, 1953, 1951, 1949, 1948, 1926, 1921
1141 SE 6TH TER	2020, 2017, 2014, 2010, 2005, 1999, 1995, 1992, 1990, 1986, 1985, 1980, 1979, 1975, 1973, 1970, 1965, 1962, 1961, 1958, 1957, 1955, 1953, 1951, 1949, 1948, 1926, 1921
1142 FEDERAL HWY	2020, 2017, 2014, 2010, 2000, 1999, 1995, 1992, 1990, 1986, 1985, 1980, 1979, 1975, 1973, 1970, 1965, 1962, 1961, 1958, 1957, 1955, 1953, 1951, 1949, 1948, 1926, 1921
1142 FEDERAL HWY	2020, 2017, 2014, 2010, 2005, 2000, 1995, 1992, 1990, 1986, 1985, 1980, 1979, 1975, 1973, 1970, 1965, 1962, 1961, 1958, 1957, 1955, 1953, 1951, 1949, 1948, 1926, 1921
1142 FEDERAL HWY	2020, 2017, 2014, 2010, 2005, 2000, 1999, 1995, 1992, 1986, 1985, 1980, 1979, 1975, 1973, 1970, 1965, 1962, 1961, 1958, 1957, 1955, 1953, 1951, 1949, 1948, 1926, 1921
1142 S FEDERAL HWY	2020, 2017, 2014, 2010, 2005, 2000, 1999, 1992, 1990, 1986, 1985, 1980, 1979, 1975, 1973, 1970, 1965, 1962, 1961, 1958, 1957, 1955, 1953, 1951, 1949, 1948, 1926, 1921
1142 S FEDERAL HWY	2020, 2017, 2014, 2010, 2000, 1999, 1995, 1992, 1990, 1986, 1985, 1980, 1979, 1975, 1973, 1970, 1965, 1962, 1961, 1958, 1957, 1955, 1953, 1951, 1949, 1948, 1926, 1921
1142 S FEDERAL HWY	2020, 2017, 2014, 2010, 2005, 1999, 1995, 1992, 1990, 1986, 1985, 1980, 1979, 1975, 1973, 1970, 1965, 1962, 1961, 1958, 1957, 1955, 1953, 1951, 1949, 1948, 1926, 1921
1142 S FEDERAL HWY	2020, 2017, 2014, 2010, 2005, 2000, 1999, 1995, 1990, 1986, 1985, 1980, 1979, 1975, 1973, 1970, 1965, 1962, 1961, 1958, 1957, 1955, 1953, 1951, 1949, 1948, 1926, 1921
1142 S FEDERAL HWY	2020, 2017, 2014, 2005, 2000, 1999, 1995, 1992, 1990, 1986, 1985, 1980, 1979, 1975, 1973, 1970, 1965, 1962, 1961, 1958, 1957, 1955, 1953, 1951, 1949, 1948, 1926, 1921
1142 S FEDERAL HWY	2020, 2014, 2010, 2005, 2000, 1999, 1995, 1992, 1990, 1986, 1985, 1980, 1979, 1975, 1973, 1970, 1965, 1962, 1961, 1958, 1957, 1955, 1953, 1951, 1949, 1948, 1926, 1921
1142 S FEDERAL HWY	2020, 2017, 2010, 2005, 2000, 1999, 1995, 1992, 1990, 1986, 1985, 1980, 1979, 1975, 1973, 1970, 1965, 1962, 1961, 1958, 1957, 1955, 1953, 1951, 1949, 1948, 1926, 1921
1142 S FEDERAL HWY	2017, 2014, 2010, 2005, 2000, 1999, 1995, 1992, 1990, 1986, 1985, 1980, 1979, 1975, 1973, 1970, 1965, 1962, 1961, 1958, 1957, 1955, 1953, 1951, 1949, 1948, 1926, 1921
1143 3RD AVE	2020, 2017, 2014, 2010, 2005, 2000, 1999, 1995, 1992, 1990, 1986, 1985, 1980, 1979, 1975, 1973, 1965, 1962, 1961, 1958, 1957, 1955, 1953, 1951, 1949, 1948, 1926, 1921

DRAFT

FINDINGS

Address Researched	Address Not Identified in Research Source
1143 3RD AVE	2020, 2017, 2014, 2010, 2005, 2000, 1999, 1995, 1992, 1990, 1986, 1985, 1980, 1979, 1975, 1973, 1970, 1962, 1961, 1958, 1957, 1955, 1953, 1951, 1949, 1948, 1926, 1921
1143 3RD AVE	2020, 2017, 2014, 2010, 2005, 2000, 1999, 1995, 1992, 1990, 1986, 1985, 1980, 1979, 1975, 1973, 1970, 1965, 1961, 1958, 1957, 1955, 1953, 1951, 1949, 1948, 1926, 1921
1143 3RD AVE	2020, 2017, 2014, 2010, 2005, 2000, 1999, 1995, 1992, 1990, 1986, 1985, 1980, 1979, 1975, 1973, 1970, 1965, 1962, 1961, 1958, 1955, 1953, 1951, 1949, 1948, 1926, 1921
1143 3RD AVE	2020, 2017, 2014, 2010, 2005, 2000, 1999, 1995, 1992, 1990, 1986, 1985, 1980, 1979, 1975, 1973, 1970, 1965, 1962, 1961, 1958, 1957, 1955, 1953, 1949, 1948, 1926, 1921
1144 3RD AVE	2020, 2017, 2014, 2010, 2000, 1999, 1995, 1992, 1990, 1986, 1985, 1980, 1979, 1975, 1973, 1970, 1965, 1962, 1961, 1958, 1957, 1955, 1953, 1951, 1949, 1948, 1926, 1921
1144 3RD AVE	2020, 2017, 2014, 2010, 2005, 2000, 1995, 1992, 1990, 1986, 1985, 1980, 1979, 1975, 1973, 1970, 1965, 1962, 1961, 1958, 1957, 1955, 1953, 1951, 1949, 1948, 1926, 1921
1144 3RD AVE	2020, 2017, 2014, 2010, 2005, 2000, 1999, 1995, 1992, 1990, 1986, 1985, 1980, 1979, 1975, 1973, 1970, 1965, 1962, 1961, 1958, 1957, 1955, 1953, 1951, 1949, 1948, 1926, 1921
1144 3RD AVE	2020, 2017, 2014, 2010, 2005, 2000, 1999, 1995, 1992, 1990, 1986, 1985, 1980, 1979, 1975, 1973, 1970, 1965, 1962, 1961, 1958, 1955, 1953, 1951, 1949, 1948, 1926, 1921
1144 3RD AVE	2020, 2017, 2014, 2010, 2005, 2000, 1999, 1995, 1992, 1990, 1986, 1985, 1980, 1979, 1975, 1973, 1970, 1965, 1962, 1961, 1958, 1957, 1955, 1953, 1951, 1949, 1948, 1926, 1921
1144 3RD AVE	2020, 2017, 2014, 2010, 2005, 2000, 1999, 1995, 1992, 1990, 1986, 1985, 1980, 1979, 1975, 1973, 1970, 1965, 1962, 1961, 1958, 1957, 1955, 1953, 1951, 1949, 1948, 1926, 1921
1144 3RD AVE	2020, 2017, 2014, 2010, 2005, 2000, 1999, 1995, 1992, 1990, 1986, 1985, 1980, 1979, 1975, 1973, 1970, 1965, 1962, 1961, 1958, 1957, 1955, 1953, 1951, 1949, 1948, 1926, 1921
1144 3RD AVE	2020, 2017, 2014, 2010, 2005, 2000, 1999, 1995, 1992, 1990, 1986, 1985, 1980, 1979, 1975, 1973, 1970, 1965, 1962, 1961, 1958, 1957, 1955, 1953, 1951, 1949, 1948, 1926, 1921
1144 3RD AVE	2020, 2017, 2014, 2010, 2005, 2000, 1999, 1995, 1992, 1990, 1986, 1985, 1980, 1979, 1975, 1973, 1970, 1965, 1962, 1961, 1958, 1957, 1955, 1953, 1951, 1949, 1948, 1926, 1921
1144 3RD AVE	2020, 2017, 2014, 2010, 2005, 2000, 1999, 1995, 1992, 1990, 1986, 1985, 1980, 1979, 1975, 1973, 1970, 1965, 1962, 1961, 1958, 1957, 1955, 1953, 1951, 1949, 1948, 1926, 1921
1144 ANDREWS AVE	2020, 2017, 2014, 2010, 2005, 2000, 1995, 1992, 1990, 1986, 1985, 1980, 1979, 1975, 1973, 1970, 1965, 1962, 1961, 1958, 1957, 1955, 1953, 1951, 1949, 1948, 1926, 1921
1144 ANDREWS AVE	2020, 2017, 2014, 2010, 2000, 1999, 1995, 1992, 1990, 1986, 1985, 1980, 1979, 1975, 1973, 1970, 1965, 1962, 1961, 1958, 1957, 1955, 1953, 1951, 1949, 1948, 1926, 1921

DRAFT

FINDINGS

Address Researched	Address Not Identified in Research Source
1144 ANDREWS AVE	2020, 2017, 2014, 2010, 2005, 2000, 1999, 1995, 1992, 1986, 1985, 1980, 1979, 1975, 1973, 1970, 1965, 1962, 1961, 1958, 1957, 1955, 1953, 1951, 1949, 1948, 1926, 1921
1144 ANDREWS AVE	2020, 2017, 2014, 2010, 2005, 2000, 1999, 1995, 1992, 1990, 1986, 1985, 1980, 1979, 1975, 1973, 1965, 1962, 1961, 1958, 1957, 1955, 1953, 1951, 1949, 1948, 1926, 1921
1144 ANDREWS AVE	2020, 2017, 2014, 2010, 2005, 2000, 1999, 1995, 1992, 1990, 1986, 1985, 1980, 1979, 1973, 1970, 1965, 1962, 1961, 1958, 1957, 1955, 1953, 1951, 1949, 1948, 1926, 1921
1144 ANDREWS AVE	2020, 2017, 2014, 2010, 2005, 2000, 1999, 1995, 1992, 1990, 1986, 1985, 1980, 1979, 1975, 1973, 1970, 1962, 1961, 1958, 1957, 1955, 1953, 1951, 1949, 1948, 1926, 1921
1144 ANDREWS AVE	2020, 2017, 2014, 2010, 2005, 2000, 1999, 1995, 1992, 1990, 1986, 1985, 1980, 1979, 1975, 1973, 1970, 1965, 1961, 1958, 1957, 1955, 1953, 1951, 1949, 1948, 1926, 1921
1144 ANDREWS AVE	2020, 2017, 2014, 2010, 2005, 2000, 1999, 1995, 1992, 1990, 1986, 1985, 1980, 1979, 1975, 1973, 1970, 1965, 1962, 1961, 1958, 1957, 1955, 1953, 1949, 1948, 1926, 1921
1144 S ANDREWS AVE	2020, 2017, 2014, 2010, 2000, 1999, 1995, 1992, 1990, 1986, 1985, 1980, 1979, 1975, 1973, 1970, 1965, 1962, 1961, 1958, 1957, 1955, 1953, 1951, 1949, 1948, 1926, 1921
1144 S ANDREWS AVE	2020, 2017, 2014, 2010, 2005, 2000, 1999, 1995, 1990, 1986, 1985, 1980, 1979, 1975, 1973, 1970, 1965, 1962, 1961, 1958, 1957, 1955, 1953, 1951, 1949, 1948, 1926, 1921
1144 SE 3RD AVE	2020, 2017, 2014, 2010, 2005, 2000, 1999, 1995, 1990, 1986, 1985, 1980, 1979, 1975, 1973, 1970, 1965, 1962, 1961, 1958, 1957, 1955, 1953, 1951, 1949, 1948, 1926, 1921
1144 SE 3RD AVE	2020, 2017, 2014, 2010, 2005, 2000, 1999, 1992, 1990, 1986, 1985, 1980, 1979, 1975, 1973, 1970, 1965, 1962, 1961, 1958, 1957, 1955, 1953, 1951, 1949, 1948, 1926, 1921
1144 SE 3RD AVE	2020, 2017, 2014, 2010, 2005, 1999, 1995, 1992, 1990, 1986, 1985, 1980, 1979, 1975, 1973, 1970, 1965, 1962, 1961, 1958, 1957, 1955, 1953, 1951, 1949, 1948, 1926, 1921

DRAFT

FINDINGS

Address Researched	Address Not Identified in Research Source
1144 SE 3RD AVE	2020, 2017, 2010, 2005, 2000, 1999, 1995, 1992, 1990, 1986, 1985, 1980, 1979, 1975, 1973, 1970, 1965, 1962, 1961, 1958, 1957, 1955, 1953, 1951, 1949, 1948, 1926, 1921
1144 SE 3RD AVE	2020, 2014, 2010, 2005, 2000, 1999, 1995, 1992, 1990, 1986, 1985, 1980, 1979, 1975, 1973, 1970, 1965, 1962, 1961, 1958, 1957, 1955, 1953, 1951, 1949, 1948, 1926, 1921
1144 SE 3RD AVE	2017, 2014, 2010, 2005, 2000, 1999, 1995, 1992, 1990, 1986, 1985, 1980, 1979, 1975, 1973, 1970, 1965, 1962, 1961, 1958, 1957, 1955, 1953, 1951, 1949, 1948, 1926, 1921
1144 SE 3RD AVE	2020, 2017, 2014, 2005, 2000, 1999, 1995, 1992, 1990, 1986, 1985, 1980, 1979, 1975, 1973, 1970, 1965, 1962, 1961, 1958, 1957, 1955, 1953, 1951, 1949, 1948, 1926, 1921
1144 SE 3RD AVE	2020, 2017, 2014, 2010, 2000, 1999, 1995, 1992, 1990, 1986, 1985, 1980, 1979, 1975, 1973, 1970, 1965, 1962, 1961, 1958, 1957, 1955, 1953, 1951, 1949, 1948, 1926, 1921
1145 FEDERAL HWY	2020, 2017, 2014, 2010, 2000, 1999, 1995, 1992, 1990, 1986, 1985, 1980, 1979, 1975, 1973, 1970, 1965, 1962, 1961, 1958, 1957, 1955, 1953, 1951, 1949, 1948, 1926, 1921
1145 FEDERAL HWY	2020, 2017, 2014, 2010, 2005, 2000, 1995, 1992, 1990, 1986, 1985, 1980, 1979, 1975, 1973, 1970, 1965, 1962, 1961, 1958, 1957, 1955, 1953, 1951, 1949, 1948, 1926, 1921
1145 FEDERAL HWY	2020, 2017, 2014, 2010, 2005, 2000, 1999, 1995, 1992, 1986, 1985, 1980, 1979, 1975, 1973, 1970, 1965, 1962, 1961, 1958, 1957, 1955, 1953, 1951, 1949, 1948, 1926, 1921
1145 S FEDERAL HWY	2020, 2017, 2014, 2010, 2005, 2000, 1999, 1992, 1990, 1986, 1985, 1980, 1979, 1975, 1973, 1970, 1965, 1962, 1961, 1958, 1957, 1955, 1953, 1951, 1949, 1948, 1926, 1921
1145 S FEDERAL HWY	2020, 2017, 2014, 2010, 2005, 1999, 1995, 1992, 1990, 1986, 1985, 1980, 1979, 1975, 1973, 1970, 1965, 1962, 1961, 1958, 1957, 1955, 1953, 1951, 1949, 1948, 1926, 1921
1145 S FEDERAL HWY	2020, 2017, 2014, 2005, 2000, 1999, 1995, 1992, 1990, 1986, 1985, 1980, 1979, 1975, 1973, 1970, 1965, 1962, 1961, 1958, 1957, 1955, 1953, 1951, 1949, 1948, 1926, 1921
1145 S FEDERAL HWY	2017, 2014, 2010, 2005, 2000, 1999, 1995, 1992, 1990, 1986, 1985, 1980, 1979, 1975, 1973, 1970, 1965, 1962, 1961, 1958, 1957, 1955, 1953, 1951, 1949, 1948, 1926, 1921
1145 S FEDERAL HWY	2020, 2014, 2010, 2005, 2000, 1999, 1995, 1992, 1990, 1986, 1985, 1980, 1979, 1975, 1973, 1970, 1965, 1962, 1961, 1958, 1957, 1955, 1953, 1951, 1949, 1948, 1926, 1921
1145 S FEDERAL HWY	2020, 2017, 2010, 2005, 2000, 1999, 1995, 1992, 1990, 1986, 1985, 1980, 1979, 1975, 1973, 1970, 1965, 1962, 1961, 1958, 1957, 1955, 1953, 1951, 1949, 1948, 1926, 1921
115 SE 13TH ST	2020, 2017, 2014, 2010, 2000, 1999, 1995, 1992, 1990, 1986, 1985, 1980, 1979, 1975, 1973, 1970, 1965, 1962, 1961, 1958, 1957, 1955, 1953, 1951, 1949, 1948, 1926, 1921
115 SE 13TH ST	2020, 2017, 2014, 2010, 2005, 1999, 1995, 1992, 1990, 1986, 1985, 1980, 1979, 1975, 1973, 1970, 1965, 1962, 1961, 1958, 1957, 1955, 1953, 1951, 1949, 1948, 1926, 1921

DRAFT

FINDINGS

Address Researched	Address Not Identified in Research Source
115 SE 13TH ST	2020, 2017, 2014, 2010, 2005, 2000, 1999, 1992, 1990, 1986, 1985, 1980, 1979, 1975, 1973, 1970, 1965, 1962, 1961, 1958, 1957, 1955, 1953, 1951, 1949, 1948, 1926, 1921
115 SE 13TH ST	2020, 2017, 2014, 2010, 2005, 2000, 1999, 1995, 1990, 1986, 1985, 1980, 1979, 1975, 1973, 1970, 1965, 1962, 1961, 1958, 1957, 1955, 1953, 1951, 1949, 1948, 1926, 1921
115 SE 7TH ST	2020, 2017, 2014, 2010, 2005, 1999, 1995, 1992, 1990, 1986, 1985, 1980, 1979, 1975, 1973, 1970, 1965, 1962, 1961, 1958, 1957, 1955, 1953, 1951, 1949, 1948, 1926, 1921
115 SE 9TH ST	2020, 2017, 2014, 2005, 2000, 1999, 1995, 1992, 1990, 1986, 1985, 1980, 1979, 1975, 1973, 1970, 1965, 1962, 1961, 1958, 1957, 1955, 1953, 1951, 1949, 1948, 1926, 1921
115 SE 9TH ST	2020, 2017, 2010, 2005, 2000, 1999, 1995, 1992, 1990, 1986, 1985, 1980, 1979, 1975, 1973, 1970, 1965, 1962, 1961, 1958, 1957, 1955, 1953, 1951, 1949, 1948, 1926, 1921
1150 FEDERAL HWY	2020, 2017, 2014, 2010, 2000, 1999, 1995, 1992, 1990, 1986, 1985, 1980, 1979, 1975, 1973, 1970, 1965, 1962, 1961, 1958, 1957, 1955, 1953, 1951, 1949, 1948, 1926, 1921
1150 FEDERAL HWY	2020, 2017, 2014, 2010, 2005, 2000, 1995, 1992, 1990, 1986, 1985, 1980, 1979, 1975, 1973, 1970, 1965, 1962, 1961, 1958, 1957, 1955, 1953, 1951, 1949, 1948, 1926, 1921
1150 FEDERAL HWY	2020, 2017, 2014, 2010, 2005, 2000, 1999, 1995, 1992, 1986, 1985, 1980, 1979, 1975, 1973, 1970, 1965, 1962, 1961, 1958, 1957, 1955, 1953, 1951, 1949, 1948, 1926, 1921
1150 S FEDERAL HWY	2020, 2017, 2014, 2010, 2000, 1999, 1995, 1992, 1990, 1986, 1985, 1980, 1979, 1975, 1973, 1970, 1965, 1962, 1961, 1958, 1957, 1955, 1953, 1951, 1949, 1948, 1926, 1921
1150 S FEDERAL HWY	2020, 2017, 2014, 2010, 2005, 1999, 1995, 1992, 1990, 1986, 1985, 1980, 1979, 1975, 1973, 1970, 1965, 1962, 1961, 1958, 1957, 1955, 1953, 1951, 1949, 1948, 1926, 1921
1150 S FEDERAL HWY	2020, 2017, 2010, 2005, 2000, 1999, 1995, 1992, 1990, 1986, 1985, 1980, 1979, 1975, 1973, 1970, 1965, 1962, 1961, 1958, 1957, 1955, 1953, 1951, 1949, 1948, 1926, 1921
1150 S FEDERAL HWY	2020, 2014, 2010, 2005, 2000, 1999, 1995, 1992, 1990, 1986, 1985, 1980, 1979, 1975, 1973, 1970, 1965, 1962, 1961, 1958, 1957, 1955, 1953, 1951, 1949, 1948, 1926, 1921
1150 S FEDERAL HWY	2017, 2014, 2010, 2005, 2000, 1999, 1995, 1992, 1990, 1986, 1985, 1980, 1979, 1975, 1973, 1970, 1965, 1962, 1961, 1958, 1957, 1955, 1953, 1951, 1949, 1948, 1926, 1921
1150 S FEDERAL HWY	2020, 2017, 2014, 2005, 2000, 1999, 1995, 1992, 1990, 1986, 1985, 1980, 1979, 1975, 1973, 1970, 1965, 1962, 1961, 1958, 1957, 1955, 1953, 1951, 1949, 1948, 1926, 1921
1151 S FEDERAL HWY	2020, 2014, 2010, 2005, 2000, 1999, 1995, 1992, 1990, 1986, 1985, 1980, 1979, 1975, 1973, 1970, 1965, 1962, 1961, 1958, 1957, 1955, 1953, 1951, 1949, 1948, 1926, 1921
1151 S FEDERAL HWY	2020, 2017, 2010, 2005, 2000, 1999, 1995, 1992, 1990, 1986, 1985, 1980, 1979, 1975, 1973, 1970, 1965, 1962, 1961, 1958, 1957, 1955, 1953, 1951, 1949, 1948, 1926, 1921

DRAFT

FINDINGS

Address Researched	Address Not Identified in Research Source
1153 ANDREWS AVE	2020, 2017, 2014, 2010, 2000, 1999, 1995, 1992, 1990, 1986, 1985, 1980, 1979, 1975, 1973, 1970, 1965, 1962, 1961, 1958, 1957, 1955, 1953, 1951, 1949, 1948, 1926, 1921
1153 ANDREWS AVE	2020, 2017, 2014, 2010, 2005, 2000, 1999, 1995, 1992, 1986, 1985, 1980, 1979, 1975, 1973, 1970, 1965, 1962, 1961, 1958, 1957, 1955, 1953, 1951, 1949, 1948, 1926, 1921
1153 ANDREWS AVE	2020, 2017, 2014, 2010, 2005, 2000, 1999, 1995, 1992, 1990, 1986, 1985, 1980, 1979, 1973, 1970, 1965, 1962, 1961, 1958, 1957, 1955, 1953, 1951, 1949, 1948, 1926, 1921
1153 ANDREWS AVE	2020, 2017, 2014, 2010, 2005, 2000, 1999, 1995, 1992, 1990, 1986, 1985, 1980, 1979, 1975, 1973, 1965, 1962, 1961, 1958, 1957, 1955, 1953, 1951, 1949, 1948, 1926, 1921
1153 ANDREWS AVE	2020, 2017, 2014, 2010, 2005, 2000, 1999, 1995, 1992, 1990, 1986, 1985, 1980, 1979, 1975, 1973, 1970, 1965, 1961, 1958, 1957, 1955, 1953, 1951, 1949, 1948, 1926, 1921
1153 ANDREWS AVE	2020, 2017, 2014, 2010, 2005, 2000, 1999, 1995, 1992, 1990, 1986, 1985, 1980, 1979, 1975, 1973, 1970, 1962, 1961, 1958, 1957, 1955, 1953, 1951, 1949, 1948, 1926, 1921
1153 S ANDREWS AVE	2020, 2017, 2010, 2005, 2000, 1999, 1995, 1992, 1990, 1986, 1985, 1980, 1979, 1975, 1973, 1970, 1965, 1962, 1961, 1958, 1957, 1955, 1953, 1951, 1949, 1948, 1926, 1921
1153 S ANDREWS AVE	2017, 2014, 2010, 2005, 2000, 1999, 1995, 1992, 1990, 1986, 1985, 1980, 1979, 1975, 1973, 1970, 1965, 1962, 1961, 1958, 1957, 1955, 1953, 1951, 1949, 1948, 1926, 1921
1153 S ANDREWS AVE	2020, 2017, 2014, 2010, 2005, 2000, 1999, 1995, 1990, 1986, 1985, 1980, 1979, 1975, 1973, 1970, 1965, 1962, 1961, 1958, 1957, 1955, 1953, 1951, 1949, 1948, 1926, 1921
1153 S ANDREWS AVE	2020, 2017, 2014, 2010, 2005, 2000, 1999, 1992, 1990, 1986, 1985, 1980, 1979, 1975, 1973, 1970, 1965, 1962, 1961, 1958, 1957, 1955, 1953, 1951, 1949, 1948, 1926, 1921
116 ROSE TER	2020, 2017, 2014, 2010, 2005, 2000, 1999, 1995, 1992, 1990, 1986, 1985, 1979, 1975, 1973, 1970, 1965, 1962, 1961, 1958, 1957, 1955, 1953, 1951, 1949, 1948, 1926, 1921
116 ROSE TER	2020, 2017, 2014, 2010, 2005, 2000, 1999, 1995, 1992, 1990, 1986, 1980, 1979, 1975, 1973, 1970, 1965, 1962, 1961, 1958, 1957, 1955, 1953, 1951, 1949, 1948, 1926, 1921
116 ROSE TER	2020, 2017, 2014, 2010, 2005, 2000, 1999, 1995, 1992, 1986, 1985, 1980, 1979, 1975, 1973, 1970, 1965, 1962, 1961, 1958, 1957, 1955, 1953, 1951, 1949, 1948, 1926, 1921
1160 S FEDERAL HWY	2020, 2017, 2014, 2010, 2005, 1999, 1995, 1992, 1990, 1986, 1985, 1980, 1979, 1975, 1973, 1970, 1965, 1962, 1961, 1958, 1957, 1955, 1953, 1951, 1949, 1948, 1926, 1921
117 ROSE TER	2020, 2017, 2014, 2010, 2005, 2000, 1999, 1995, 1992, 1990, 1986, 1980, 1979, 1975, 1973, 1970, 1965, 1962, 1961, 1958, 1957, 1955, 1953, 1951, 1949, 1948, 1926, 1921
1170 FEDERAL HWY	2020, 2017, 2014, 2010, 2000, 1999, 1995, 1992, 1990, 1986, 1985, 1980, 1979, 1975, 1973, 1970, 1965, 1962, 1961, 1958, 1957, 1955, 1953, 1951, 1949, 1948, 1926, 1921

DRAFT

FINDINGS

Address Researched	Address Not Identified in Research Source
1170 S FEDERAL HWY	2020, 2017, 2014, 2010, 2005, 1999, 1995, 1992, 1990, 1986, 1985, 1980, 1979, 1975, 1973, 1970, 1965, 1962, 1961, 1958, 1957, 1955, 1953, 1951, 1949, 1948, 1926, 1921
1170 S FEDERAL HWY	2020, 2017, 2014, 2010, 2005, 2000, 1999, 1992, 1990, 1986, 1985, 1980, 1979, 1975, 1973, 1970, 1965, 1962, 1961, 1958, 1957, 1955, 1953, 1951, 1949, 1948, 1926, 1921
1170 S FEDERAL HWY	2020, 2017, 2010, 2005, 2000, 1999, 1995, 1992, 1990, 1986, 1985, 1980, 1979, 1975, 1973, 1970, 1965, 1962, 1961, 1958, 1957, 1955, 1953, 1951, 1949, 1948, 1926, 1921
1177 3ND AVE	2020, 2017, 2014, 2010, 2005, 2000, 1999, 1995, 1992, 1986, 1985, 1980, 1979, 1975, 1973, 1970, 1965, 1962, 1961, 1958, 1957, 1955, 1953, 1951, 1949, 1948, 1926, 1921
1177 3RD AVE	2020, 2017, 2014, 2010, 2000, 1999, 1995, 1992, 1990, 1986, 1985, 1980, 1979, 1975, 1973, 1970, 1965, 1962, 1961, 1958, 1957, 1955, 1953, 1951, 1949, 1948, 1926, 1921
1177 3RD AVE	2020, 2017, 2014, 2010, 2005, 2000, 1995, 1992, 1990, 1986, 1985, 1980, 1979, 1975, 1973, 1970, 1965, 1962, 1961, 1958, 1957, 1955, 1953, 1951, 1949, 1948, 1926, 1921
1177 3RD AVE	2020, 2017, 2014, 2010, 2005, 2000, 1999, 1995, 1992, 1986, 1985, 1980, 1979, 1975, 1973, 1970, 1965, 1962, 1961, 1958, 1957, 1955, 1953, 1951, 1949, 1948, 1926, 1921
1177 3RD AVE	2020, 2017, 2014, 2010, 2005, 2000, 1999, 1995, 1992, 1990, 1985, 1980, 1979, 1975, 1973, 1970, 1965, 1962, 1961, 1958, 1957, 1955, 1953, 1951, 1949, 1948, 1926, 1921
1177 3RD AVE	2020, 2017, 2014, 2010, 2005, 2000, 1999, 1995, 1992, 1990, 1986, 1985, 1979, 1975, 1973, 1970, 1965, 1962, 1961, 1958, 1957, 1955, 1953, 1951, 1949, 1948, 1926, 1921
1177 SE 3RD AVE	2020, 2017, 2014, 2005, 2000, 1999, 1995, 1992, 1990, 1986, 1985, 1980, 1979, 1975, 1973, 1970, 1965, 1962, 1961, 1958, 1957, 1955, 1953, 1951, 1949, 1948, 1926, 1921
1177 SE 3RD AVE	2017, 2014, 2010, 2005, 2000, 1999, 1995, 1992, 1990, 1986, 1985, 1980, 1979, 1975, 1973, 1970, 1965, 1962, 1961, 1958, 1957, 1955, 1953, 1951, 1949, 1948, 1926, 1921

DRAFT

FINDINGS

Address Researched	Address Not Identified in Research Source
1184 FEDERAL HWY	2020, 2017, 2014, 2010, 2005, 2000, 1999, 1995, 1992, 1986, 1985, 1980, 1979, 1975, 1973, 1970, 1965, 1962, 1961, 1958, 1957, 1955, 1953, 1951, 1949, 1948, 1926, 1921
119 12TH ST	2020, 2017, 2014, 2010, 2000, 1999, 1995, 1992, 1990, 1986, 1985, 1980, 1979, 1975, 1973, 1970, 1965, 1962, 1961, 1958, 1957, 1955, 1953, 1951, 1949, 1948, 1926, 1921
119 12TH ST	2020, 2017, 2014, 2010, 2005, 2000, 1995, 1992, 1990, 1986, 1985, 1980, 1979, 1975, 1973, 1970, 1965, 1962, 1961, 1958, 1957, 1955, 1953, 1951, 1949, 1948, 1926, 1921
119 12TH ST	2020, 2017, 2014, 2010, 2005, 2000, 1999, 1995, 1992, 1986, 1985, 1980, 1979, 1975, 1973, 1970, 1965, 1962, 1961, 1958, 1957, 1955, 1953, 1951, 1949, 1948, 1926, 1921
119 12TH ST	2020, 2017, 2014, 2010, 2005, 2000, 1999, 1995, 1992, 1990, 1985, 1980, 1979, 1975, 1973, 1970, 1965, 1962, 1961, 1958, 1957, 1955, 1953, 1951, 1949, 1948, 1926, 1921
119 12TH ST	2020, 2017, 2014, 2010, 2005, 2000, 1999, 1995, 1992, 1990, 1986, 1985, 1979, 1975, 1973, 1970, 1965, 1962, 1961, 1958, 1957, 1955, 1953, 1951, 1949, 1948, 1926, 1921
119 12TH ST	2020, 2017, 2014, 2010, 2005, 2000, 1999, 1995, 1992, 1990, 1986, 1985, 1980, 1979, 1973, 1970, 1965, 1962, 1961, 1958, 1957, 1955, 1953, 1951, 1949, 1948, 1926, 1921
119 12TH ST	2020, 2017, 2014, 2010, 2005, 2000, 1999, 1995, 1992, 1990, 1986, 1985, 1980, 1979, 1975, 1973, 1970, 1962, 1961, 1958, 1957, 1955, 1953, 1951, 1949, 1948, 1926, 1921
119 12TH ST	2020, 2017, 2014, 2010, 2005, 2000, 1999, 1995, 1992, 1990, 1986, 1985, 1980, 1979, 1975, 1973, 1970, 1965, 1961, 1958, 1957, 1955, 1953, 1951, 1949, 1948, 1926, 1921
119 12TH ST	2020, 2017, 2014, 2010, 2005, 2000, 1999, 1995, 1992, 1990, 1986, 1985, 1980, 1979, 1975, 1973, 1970, 1965, 1962, 1961, 1958, 1955, 1953, 1951, 1949, 1948, 1926, 1921
119 12TH ST	2020, 2017, 2014, 2010, 2005, 2000, 1999, 1995, 1992, 1990, 1986, 1985, 1980, 1979, 1975, 1973, 1970, 1965, 1962, 1961, 1958, 1957, 1955, 1953, 1951, 1949, 1926, 1921
119 ROSE DR	2020, 2017, 2014, 2010, 2005, 1999, 1995, 1992, 1990, 1986, 1985, 1980, 1979, 1975, 1973, 1970, 1965, 1962, 1961, 1958, 1957, 1955, 1953, 1951, 1949, 1948, 1926, 1921
119 ROSE DR	2020, 2017, 2014, 2010, 2005, 2000, 1995, 1992, 1990, 1986, 1985, 1980, 1979, 1975, 1973, 1970, 1965, 1962, 1961, 1958, 1957, 1955, 1953, 1951, 1949, 1948, 1926, 1921
119 ROSE DR	2020, 2017, 2014, 2010, 2000, 1999, 1995, 1992, 1990, 1986, 1985, 1980, 1979, 1975, 1973, 1970, 1965, 1962, 1961, 1958, 1957, 1955, 1953, 1951, 1949, 1948, 1926, 1921
119 ROSE DR	2020, 2017, 2014, 2010, 2005, 2000, 1999, 1992, 1990, 1986, 1985, 1980, 1979, 1975, 1973, 1970, 1965, 1962, 1961, 1958, 1957, 1955, 1953, 1951, 1949, 1948, 1926, 1921
119 ROSE DR	2020, 2017, 2014, 2005, 2000, 1999, 1995, 1992, 1990, 1986, 1985, 1980, 1979, 1975, 1973, 1970, 1965, 1962, 1961, 1958, 1957, 1955, 1953, 1951, 1949, 1948, 1926, 1921

DRAFT

FINDINGS

Address Researched	Address Not Identified in Research Source
119 ROSE DR	2017, 2014, 2010, 2005, 2000, 1999, 1995, 1992, 1990, 1986, 1985, 1980, 1979, 1975, 1973, 1970, 1965, 1962, 1961, 1958, 1957, 1955, 1953, 1951, 1949, 1948, 1926, 1921
119 ROSE DR	2020, 2017, 2010, 2005, 2000, 1999, 1995, 1992, 1990, 1986, 1985, 1980, 1979, 1975, 1973, 1970, 1965, 1962, 1961, 1958, 1957, 1955, 1953, 1951, 1949, 1948, 1926, 1921
119 ROSE DR	2020, 2014, 2010, 2005, 2000, 1999, 1995, 1992, 1990, 1986, 1985, 1980, 1979, 1975, 1973, 1970, 1965, 1962, 1961, 1958, 1957, 1955, 1953, 1951, 1949, 1948, 1926, 1921
119 ROSE DR	2020, 2017, 2014, 2010, 2005, 2000, 1999, 1995, 1992, 1990, 1986, 1985, 1980, 1979, 1975, 1973, 1970, 1965, 1962, 1961, 1958, 1957, 1955, 1953, 1949, 1948, 1926, 1921
119 ROSE DR	2020, 2017, 2014, 2010, 2005, 2000, 1999, 1995, 1992, 1990, 1986, 1985, 1980, 1979, 1975, 1973, 1970, 1965, 1962, 1961, 1958, 1955, 1953, 1951, 1949, 1948, 1926, 1921
119 ROSE DR	2020, 2017, 2014, 2010, 2005, 2000, 1999, 1995, 1992, 1990, 1986, 1985, 1980, 1979, 1975, 1973, 1970, 1965, 1962, 1961, 1958, 1957, 1955, 1953, 1951, 1949, 1926, 1921
119 ROSE DR	2020, 2017, 2014, 2010, 2005, 2000, 1999, 1995, 1992, 1990, 1986, 1985, 1980, 1979, 1975, 1973, 1970, 1965, 1961, 1958, 1957, 1955, 1953, 1951, 1949, 1948, 1926, 1921
119 ROSE DR	2020, 2017, 2014, 2010, 2005, 2000, 1999, 1995, 1992, 1990, 1986, 1985, 1980, 1979, 1975, 1973, 1970, 1962, 1961, 1958, 1957, 1955, 1953, 1951, 1949, 1948, 1926, 1921
119 ROSE DR	2020, 2017, 2014, 2010, 2005, 2000, 1999, 1995, 1992, 1990, 1986, 1985, 1980, 1979, 1975, 1973, 1965, 1962, 1961, 1958, 1957, 1955, 1953, 1951, 1949, 1948, 1926, 1921
119 ROSE DR	2020, 2017, 2014, 2010, 2005, 2000, 1999, 1995, 1992, 1990, 1986, 1985, 1979, 1975, 1973, 1970, 1965, 1962, 1961, 1958, 1957, 1955, 1953, 1951, 1949, 1948, 1926, 1921
119 ROSE DR	2020, 2017, 2014, 2010, 2005, 2000, 1999, 1995, 1992, 1990, 1986, 1985, 1980, 1979, 1973, 1970, 1965, 1962, 1961, 1958, 1957, 1955, 1953, 1951, 1949, 1948, 1926, 1921
119 ROSE DR	2020, 2017, 2014, 2010, 2005, 2000, 1999, 1995, 1992, 1990, 1985, 1980, 1979, 1975, 1973, 1970, 1965, 1962, 1961, 1958, 1957, 1955, 1953, 1951, 1949, 1948, 1926, 1921
119 ROSE DR	2020, 2017, 2014, 2010, 2005, 2000, 1999, 1995, 1992, 1986, 1985, 1980, 1979, 1975, 1973, 1970, 1965, 1962, 1961, 1958, 1957, 1955, 1953, 1951, 1949, 1948, 1926, 1921
119 SE 10TH ST	2020, 2017, 2014, 2010, 2005, 1999, 1995, 1992, 1990, 1986, 1985, 1980, 1979, 1975, 1973, 1970, 1965, 1962, 1961, 1958, 1957, 1955, 1953, 1951, 1949, 1948, 1926, 1921
119 SE 12TH ST	2020, 2017, 2014, 2010, 2005, 1999, 1995, 1992, 1990, 1986, 1985, 1980, 1979, 1975, 1973, 1970, 1965, 1962, 1961, 1958, 1957, 1955, 1953, 1951, 1949, 1948, 1926, 1921
119 SE 12TH ST	2020, 2017, 2014, 2010, 2005, 2000, 1999, 1995, 1990, 1986, 1985, 1980, 1979, 1975, 1973, 1970, 1965, 1962, 1961, 1958, 1957, 1955, 1953, 1951, 1949, 1948, 1926, 1921

DRAFT

FINDINGS

Address Researched	Address Not Identified in Research Source
119 SE 12TH ST	2017, 2014, 2010, 2005, 2000, 1999, 1995, 1992, 1990, 1986, 1985, 1980, 1979, 1975, 1973, 1970, 1965, 1962, 1961, 1958, 1957, 1955, 1953, 1951, 1949, 1948, 1926, 1921
119 SE 12TH ST	2020, 2017, 2014, 2010, 2000, 1999, 1995, 1992, 1990, 1986, 1985, 1980, 1979, 1975, 1973, 1970, 1965, 1962, 1961, 1958, 1957, 1955, 1953, 1951, 1949, 1948, 1926, 1921
119 SE 12TH ST	2020, 2017, 2014, 2005, 2000, 1999, 1995, 1992, 1990, 1986, 1985, 1980, 1979, 1975, 1973, 1970, 1965, 1962, 1961, 1958, 1957, 1955, 1953, 1951, 1949, 1948, 1926, 1921
119 SE 9TH ST	2020, 2017, 2014, 2010, 2005, 1999, 1995, 1992, 1990, 1986, 1985, 1980, 1979, 1975, 1973, 1970, 1965, 1962, 1961, 1958, 1957, 1955, 1953, 1951, 1949, 1948, 1926, 1921
1197 S FEDERAL HWY	2020, 2017, 2014, 2010, 2005, 1999, 1995, 1992, 1990, 1986, 1985, 1980, 1979, 1975, 1973, 1970, 1965, 1962, 1961, 1958, 1957, 1955, 1953, 1951, 1949, 1948, 1926, 1921
1199 6TH AVE	2020, 2017, 2014, 2010, 2005, 2000, 1999, 1995, 1992, 1990, 1986, 1985, 1980, 1979, 1975, 1973, 1970, 1965, 1962, 1961, 1958, 1957, 1955, 1953, 1951, 1949, 1926, 1921
1199 FEDERAL HWY	2020, 2017, 2014, 2010, 2000, 1999, 1995, 1992, 1990, 1986, 1985, 1980, 1979, 1975, 1973, 1970, 1965, 1962, 1961, 1958, 1957, 1955, 1953, 1951, 1949, 1948, 1926, 1921
1199 FEDERAL HWY	2020, 2017, 2014, 2010, 2005, 2000, 1995, 1992, 1990, 1986, 1985, 1980, 1979, 1975, 1973, 1970, 1965, 1962, 1961, 1958, 1957, 1955, 1953, 1951, 1949, 1948, 1926, 1921
1199 FEDERAL HWY	2020, 2017, 2014, 2010, 2005, 2000, 1999, 1995, 1992, 1986, 1985, 1980, 1979, 1975, 1973, 1970, 1965, 1962, 1961, 1958, 1957, 1955, 1953, 1951, 1949, 1948, 1926, 1921
1199 S FEDERAL HWY	2020, 2017, 2014, 2010, 2005, 2000, 1999, 1992, 1990, 1986, 1985, 1980, 1979, 1975, 1973, 1970, 1965, 1962, 1961, 1958, 1957, 1955, 1953, 1951, 1949, 1948, 1926, 1921
1199 S FEDERAL HWY	2020, 2017, 2014, 2010, 2000, 1999, 1995, 1992, 1990, 1986, 1985, 1980, 1979, 1975, 1973, 1970, 1965, 1962, 1961, 1958, 1957, 1955, 1953, 1951, 1949, 1948, 1926, 1921
1199 S FEDERAL HWY	2020, 2017, 2014, 2010, 2005, 1999, 1995, 1992, 1990, 1986, 1985, 1980, 1979, 1975, 1973, 1970, 1965, 1962, 1961, 1958, 1957, 1955, 1953, 1951, 1949, 1948, 1926, 1921
1199 S FEDERAL HWY	2020, 2017, 2014, 2010, 2005, 2000, 1999, 1995, 1990, 1986, 1985, 1980, 1979, 1975, 1973, 1970, 1965, 1962, 1961, 1958, 1957, 1955, 1953, 1951, 1949, 1948, 1926, 1921
1199 S FEDERAL HWY	2020, 2017, 2014, 2005, 2000, 1999, 1995, 1992, 1990, 1986, 1985, 1980, 1979, 1975, 1973, 1970, 1965, 1962, 1961, 1958, 1957, 1955, 1953, 1951, 1949, 1948, 1926, 1921
1199 S FEDERAL HWY	2017, 2014, 2010, 2005, 2000, 1999, 1995, 1992, 1990, 1986, 1985, 1980, 1979, 1975, 1973, 1970, 1965, 1962, 1961, 1958, 1957, 1955, 1953, 1951, 1949, 1948, 1926, 1921
1199 S FEDERAL HWY	2020, 2014, 2010, 2005, 2000, 1999, 1995, 1992, 1990, 1986, 1985, 1980, 1979, 1975, 1973, 1970, 1965, 1962, 1961, 1958, 1957, 1955, 1953, 1951, 1949, 1948, 1926, 1921

DRAFT

FINDINGS

Address Researched	Address Not Identified in Research Source
1199 S FEDERAL HWY	2020, 2017, 2010, 2005, 2000, 1999, 1995, 1992, 1990, 1986, 1985, 1980, 1979, 1975, 1973, 1970, 1965, 1962, 1961, 1958, 1957, 1955, 1953, 1951, 1949, 1948, 1926, 1921
12 SE 12TH ST	2017, 2014, 2010, 2005, 2000, 1999, 1995, 1992, 1990, 1986, 1985, 1980, 1979, 1975, 1973, 1970, 1965, 1962, 1961, 1958, 1957, 1955, 1953, 1951, 1949, 1948, 1926, 1921
12 SE 8TH ST	2017, 2014, 2010, 2005, 2000, 1999, 1995, 1992, 1990, 1986, 1985, 1980, 1979, 1975, 1973, 1970, 1965, 1962, 1961, 1958, 1957, 1955, 1953, 1951, 1949, 1948, 1926, 1921
120 ROSE DR	2017, 2014, 2010, 2005, 2000, 1999, 1995, 1992, 1990, 1986, 1985, 1980, 1979, 1975, 1973, 1970, 1965, 1962, 1961, 1958, 1957, 1955, 1953, 1951, 1949, 1948, 1926, 1921
120 ROSE DR	2020, 2017, 2010, 2005, 2000, 1999, 1995, 1992, 1990, 1986, 1985, 1980, 1979, 1975, 1973, 1970, 1965, 1962, 1961, 1958, 1957, 1955, 1953, 1951, 1949, 1948, 1926, 1921
120 ROSE DR	2020, 2014, 2010, 2005, 2000, 1999, 1995, 1992, 1990, 1986, 1985, 1980, 1979, 1975, 1973, 1970, 1965, 1962, 1961, 1958, 1957, 1955, 1953, 1951, 1949, 1948, 1926, 1921
120 ROSE DR	2020, 2017, 2014, 2005, 2000, 1999, 1995, 1992, 1990, 1986, 1985, 1980, 1979, 1975, 1973, 1970, 1965, 1962, 1961, 1958, 1957, 1955, 1953, 1951, 1949, 1948, 1926, 1921
120 ROSE DR	2020, 2017, 2014, 2010, 2005, 2000, 1999, 1995, 1990, 1986, 1985, 1980, 1979, 1975, 1973, 1970, 1965, 1962, 1961, 1958, 1957, 1955, 1953, 1951, 1949, 1948, 1926, 1921
120 ROSE DR	2020, 2017, 2014, 2010, 2005, 2000, 1999, 1992, 1990, 1986, 1985, 1980, 1979, 1975, 1973, 1970, 1965, 1962, 1961, 1958, 1957, 1955, 1953, 1951, 1949, 1948, 1926, 1921
120 ROSE DR	2020, 2017, 2014, 2010, 2000, 1999, 1995, 1992, 1990, 1986, 1985, 1980, 1979, 1975, 1973, 1970, 1965, 1962, 1961, 1958, 1957, 1955, 1953, 1951, 1949, 1948, 1926, 1921
120 ROSE DR	2020, 2017, 2014, 2010, 2005, 1999, 1995, 1992, 1990, 1986, 1985, 1980, 1979, 1975, 1973, 1970, 1965, 1962, 1961, 1958, 1957, 1955, 1953, 1951, 1949, 1948, 1926, 1921
120 ROSE DR	2020, 2017, 2014, 2010, 2005, 2000, 1999, 1995, 1992, 1986, 1985, 1980, 1979, 1975, 1973, 1970, 1965, 1962, 1961, 1958, 1957, 1955, 1953, 1951, 1949, 1948, 1926, 1921
120 ROSE DR	2020, 2017, 2014, 2010, 2005, 2000, 1999, 1995, 1992, 1990, 1985, 1980, 1979, 1975, 1973, 1970, 1965, 1962, 1961, 1958, 1957, 1955, 1953, 1951, 1949, 1948, 1926, 1921
120 ROSE DR	2020, 2017, 2014, 2010, 2005, 2000, 1999, 1995, 1992, 1990, 1986, 1985, 1980, 1979, 1973, 1970, 1965, 1962, 1961, 1958, 1957, 1955, 1953, 1951, 1949, 1948, 1926, 1921
120 ROSE DR	2020, 2017, 2014, 2010, 2005, 2000, 1999, 1995, 1992, 1990, 1986, 1985, 1979, 1975, 1973, 1970, 1965, 1962, 1961, 1958, 1957, 1955, 1953, 1951, 1949, 1948, 1926, 1921
120 ROSE DR	2020, 2017, 2014, 2010, 2005, 2000, 1999, 1995, 1992, 1990, 1986, 1985, 1980, 1979, 1975, 1973, 1965, 1962, 1961, 1958, 1957, 1955, 1953, 1951, 1949, 1948, 1926, 1921

DRAFT

FINDINGS

Address Researched	Address Not Identified in Research Source
120 ROSE DR	2020, 2017, 2014, 2010, 2005, 2000, 1999, 1995, 1992, 1990, 1986, 1985, 1980, 1979, 1975, 1973, 1970, 1965, 1962, 1961, 1958, 1957, 1955, 1953, 1949, 1948, 1926, 1921
120 ROSE DR	2020, 2017, 2014, 2010, 2005, 2000, 1999, 1995, 1992, 1990, 1986, 1985, 1980, 1979, 1975, 1973, 1970, 1965, 1962, 1961, 1958, 1955, 1953, 1951, 1949, 1948, 1926, 1921
120 ROSE DR	2020, 2017, 2014, 2010, 2005, 2000, 1999, 1995, 1992, 1990, 1986, 1985, 1980, 1979, 1975, 1973, 1970, 1965, 1962, 1961, 1958, 1957, 1955, 1953, 1951, 1949, 1926, 1921
120 ROSE DR	2020, 2017, 2014, 2010, 2005, 2000, 1999, 1995, 1992, 1990, 1986, 1985, 1980, 1979, 1975, 1973, 1970, 1962, 1961, 1958, 1957, 1955, 1953, 1951, 1949, 1948, 1926, 1921
120 ROSE DR	2020, 2017, 2014, 2010, 2005, 2000, 1999, 1995, 1992, 1990, 1986, 1985, 1980, 1979, 1975, 1973, 1970, 1965, 1961, 1958, 1957, 1955, 1953, 1951, 1949, 1948, 1926, 1921
120 SE 10TH ST	2020, 2017, 2014, 2010, 2000, 1999, 1995, 1992, 1990, 1986, 1985, 1980, 1979, 1975, 1973, 1970, 1965, 1962, 1961, 1958, 1957, 1955, 1953, 1951, 1949, 1948, 1926, 1921
1200 FEDERAL HWY	2020, 2017, 2014, 2010, 2005, 2000, 1995, 1992, 1990, 1986, 1985, 1980, 1979, 1975, 1973, 1970, 1965, 1962, 1961, 1958, 1957, 1955, 1953, 1951, 1949, 1948, 1926, 1921
1200 FEDERAL HWY	2020, 2017, 2014, 2010, 2000, 1999, 1995, 1992, 1990, 1986, 1985, 1980, 1979, 1975, 1973, 1970, 1965, 1962, 1961, 1958, 1957, 1955, 1953, 1951, 1949, 1948, 1926, 1921
1200 FEDERAL HWY	2020, 2017, 2014, 2010, 2005, 2000, 1999, 1995, 1992, 1986, 1985, 1980, 1979, 1975, 1973, 1970, 1965, 1962, 1961, 1958, 1957, 1955, 1953, 1951, 1949, 1948, 1926, 1921
1200 MIAMI RD	2020, 2017, 2014, 2010, 2000, 1999, 1995, 1992, 1990, 1986, 1985, 1980, 1979, 1975, 1973, 1970, 1965, 1962, 1961, 1958, 1957, 1955, 1953, 1951, 1949, 1948, 1926, 1921
1200 MIAMI RD	2020, 2017, 2014, 2010, 2005, 2000, 1995, 1992, 1990, 1986, 1985, 1980, 1979, 1975, 1973, 1970, 1965, 1962, 1961, 1958, 1957, 1955, 1953, 1951, 1949, 1948, 1926, 1921
1200 MIAMI RD	2020, 2017, 2014, 2010, 2005, 2000, 1999, 1992, 1990, 1986, 1985, 1980, 1979, 1975, 1973, 1970, 1965, 1962, 1961, 1958, 1957, 1955, 1953, 1951, 1949, 1948, 1926, 1921
1200 MIAMI RD	2020, 2017, 2014, 2010, 2005, 1999, 1995, 1992, 1990, 1986, 1985, 1980, 1979, 1975, 1973, 1970, 1965, 1962, 1961, 1958, 1957, 1955, 1953, 1951, 1949, 1948, 1926, 1921
1200 MIAMI RD	2020, 2017, 2014, 2010, 2005, 2000, 1999, 1995, 1990, 1986, 1985, 1980, 1979, 1975, 1973, 1970, 1965, 1962, 1961, 1958, 1957, 1955, 1953, 1951, 1949, 1948, 1926, 1921
1200 MIAMI RD	2020, 2017, 2014, 2005, 2000, 1999, 1995, 1992, 1990, 1986, 1985, 1980, 1979, 1975, 1973, 1970, 1965, 1962, 1961, 1958, 1957, 1955, 1953, 1951, 1949, 1948, 1926, 1921
1200 MIAMI RD	2020, 2014, 2010, 2005, 2000, 1999, 1995, 1992, 1990, 1986, 1985, 1980, 1979, 1975, 1973, 1970, 1965, 1962, 1961, 1958, 1957, 1955, 1953, 1951, 1949, 1948, 1926, 1921

DRAFT

FINDINGS

Address Researched	Address Not Identified in Research Source
1200 MIAMI RD	2020, 2017, 2010, 2005, 2000, 1999, 1995, 1992, 1990, 1986, 1985, 1980, 1979, 1975, 1973, 1970, 1965, 1962, 1961, 1958, 1957, 1955, 1953, 1951, 1949, 1948, 1926, 1921
1200 MIAMI RD	2017, 2014, 2010, 2005, 2000, 1999, 1995, 1992, 1990, 1986, 1985, 1980, 1979, 1975, 1973, 1970, 1965, 1962, 1961, 1958, 1957, 1955, 1953, 1951, 1949, 1948, 1926, 1921
1200 MIAMI RD	2020, 2017, 2014, 2010, 2005, 2000, 1999, 1995, 1992, 1986, 1985, 1980, 1979, 1975, 1973, 1970, 1965, 1962, 1961, 1958, 1957, 1955, 1953, 1951, 1949, 1948, 1926, 1921
1200 MIAMI RD	2020, 2017, 2014, 2010, 2005, 2000, 1999, 1995, 1992, 1990, 1985, 1980, 1979, 1975, 1973, 1970, 1965, 1962, 1961, 1958, 1957, 1955, 1953, 1951, 1949, 1948, 1926, 1921
1200 MIAMI RD	2020, 2017, 2014, 2010, 2005, 2000, 1999, 1995, 1992, 1990, 1986, 1985, 1979, 1975, 1973, 1970, 1965, 1962, 1961, 1958, 1957, 1955, 1953, 1951, 1949, 1948, 1926, 1921
1200 MIAMI RD	2020, 2017, 2014, 2010, 2005, 2000, 1999, 1995, 1992, 1990, 1986, 1985, 1980, 1979, 1973, 1970, 1965, 1962, 1961, 1958, 1957, 1955, 1953, 1951, 1949, 1948, 1926, 1921
1200 MIAMI RD	2020, 2017, 2014, 2010, 2005, 2000, 1999, 1995, 1992, 1990, 1986, 1985, 1980, 1979, 1975, 1973, 1970, 1965, 1962, 1961, 1958, 1957, 1955, 1953, 1951, 1949, 1948, 1926, 1921
1200 MIAMI RD	2020, 2017, 2014, 2010, 2005, 2000, 1999, 1995, 1992, 1990, 1986, 1985, 1980, 1979, 1975, 1973, 1970, 1965, 1962, 1961, 1958, 1957, 1955, 1953, 1951, 1949, 1948, 1926, 1921
1200 MIAMI RD	2020, 2017, 2014, 2010, 2005, 2000, 1999, 1995, 1992, 1990, 1986, 1985, 1980, 1979, 1975, 1973, 1970, 1965, 1962, 1961, 1958, 1957, 1955, 1953, 1951, 1949, 1948, 1926, 1921
1200 MIAMI RD	2020, 2017, 2014, 2010, 2005, 2000, 1999, 1995, 1992, 1990, 1986, 1985, 1980, 1979, 1975, 1973, 1970, 1965, 1962, 1961, 1958, 1957, 1955, 1953, 1949, 1948, 1926, 1921
1200 S FEDERAL HWY	2017, 2014, 2010, 2005, 2000, 1999, 1995, 1992, 1990, 1986, 1985, 1980, 1979, 1975, 1973, 1970, 1965, 1962, 1961, 1958, 1957, 1955, 1953, 1951, 1949, 1948, 1926, 1921
1200 S FEDERAL HWY	2020, 2017, 2010, 2005, 2000, 1999, 1995, 1992, 1990, 1986, 1985, 1980, 1979, 1975, 1973, 1970, 1965, 1962, 1961, 1958, 1957, 1955, 1953, 1951, 1949, 1948, 1926, 1921
1200 S FEDERAL HWY	2020, 2014, 2010, 2005, 2000, 1999, 1995, 1992, 1990, 1986, 1985, 1980, 1979, 1975, 1973, 1970, 1965, 1962, 1961, 1958, 1957, 1955, 1953, 1951, 1949, 1948, 1926, 1921
1200 S FEDERAL HWY	2020, 2017, 2014, 2005, 2000, 1999, 1995, 1992, 1990, 1986, 1985, 1980, 1979, 1975, 1973, 1970, 1965, 1962, 1961, 1958, 1957, 1955, 1953, 1951, 1949, 1948, 1926, 1921
1200 S FEDERAL HWY	2020, 2017, 2014, 2010, 2005, 2000, 1999, 1995, 1990, 1986, 1985, 1980, 1979, 1975, 1973, 1970, 1965, 1962, 1961, 1958, 1957, 1955, 1953, 1951, 1949, 1948, 1926, 1921

DRAFT

FINDINGS

Address Researched	Address Not Identified in Research Source
1200 S FEDERAL HWY	2020, 2017, 2014, 2010, 2005, 2000, 1999, 1992, 1990, 1986, 1985, 1980, 1979, 1975, 1973, 1970, 1965, 1962, 1961, 1958, 1957, 1955, 1953, 1951, 1949, 1948, 1926, 1921
1200 S FEDERAL HWY	2020, 2017, 2014, 2010, 2000, 1999, 1995, 1992, 1990, 1986, 1985, 1980, 1979, 1975, 1973, 1970, 1965, 1962, 1961, 1958, 1957, 1955, 1953, 1951, 1949, 1948, 1926, 1921
1200 S FEDERAL HWY	2020, 2017, 2014, 2010, 2005, 1999, 1995, 1992, 1990, 1986, 1985, 1980, 1979, 1975, 1973, 1970, 1965, 1962, 1961, 1958, 1957, 1955, 1953, 1951, 1949, 1948, 1926, 1921
1201 1ST AVE	2020, 2017, 2014, 2010, 2005, 2000, 1999, 1995, 1992, 1990, 1986, 1985, 1980, 1979, 1975, 1973, 1970, 1965, 1962, 1961, 1958, 1957, 1955, 1953, 1951, 1949, 1926, 1921
1201 1ST AVE	2020, 2017, 2014, 2010, 2005, 2000, 1999, 1995, 1992, 1990, 1986, 1985, 1980, 1979, 1975, 1973, 1970, 1965, 1962, 1961, 1958, 1957, 1955, 1953, 1949, 1948, 1926, 1921
1201 1ST AVE	2020, 2017, 2014, 2010, 2005, 2000, 1999, 1995, 1992, 1990, 1986, 1985, 1980, 1979, 1975, 1973, 1970, 1962, 1961, 1958, 1957, 1955, 1953, 1951, 1949, 1948, 1926, 1921
1201 1ST AVE	2020, 2017, 2014, 2010, 2005, 2000, 1999, 1995, 1992, 1990, 1986, 1985, 1980, 1979, 1975, 1973, 1970, 1965, 1962, 1961, 1958, 1955, 1953, 1951, 1949, 1948, 1926, 1921
1201 2ND	2020, 2017, 2014, 2010, 2005, 2000, 1999, 1995, 1992, 1990, 1986, 1985, 1980, 1979, 1975, 1973, 1970, 1965, 1962, 1961, 1958, 1957, 1955, 1953, 1949, 1948, 1926, 1921
1201 FEDERAL HWY	2020, 2017, 2014, 2010, 2000, 1999, 1995, 1992, 1990, 1986, 1985, 1980, 1979, 1975, 1973, 1970, 1965, 1962, 1961, 1958, 1957, 1955, 1953, 1951, 1949, 1948, 1926, 1921
1201 FEDERAL HWY	2020, 2017, 2014, 2010, 2005, 2000, 1995, 1992, 1990, 1986, 1985, 1980, 1979, 1975, 1973, 1970, 1965, 1962, 1961, 1958, 1957, 1955, 1953, 1951, 1949, 1948, 1926, 1921
1201 FEDERAL HWY	2020, 2017, 2014, 2010, 2005, 2000, 1999, 1995, 1992, 1986, 1985, 1980, 1979, 1975, 1973, 1970, 1965, 1962, 1961, 1958, 1957, 1955, 1953, 1951, 1949, 1948, 1926, 1921
1201 S FEDERAL HWY	2020, 2017, 2014, 2010, 2005, 2000, 1999, 1992, 1990, 1986, 1985, 1980, 1979, 1975, 1973, 1970, 1965, 1962, 1961, 1958, 1957, 1955, 1953, 1951, 1949, 1948, 1926, 1921
1201 S FEDERAL HWY	2020, 2017, 2014, 2010, 2000, 1999, 1995, 1992, 1990, 1986, 1985, 1980, 1979, 1975, 1973, 1970, 1965, 1962, 1961, 1958, 1957, 1955, 1953, 1951, 1949, 1948, 1926, 1921
1201 S FEDERAL HWY	2020, 2017, 2014, 2010, 2005, 1999, 1995, 1992, 1990, 1986, 1985, 1980, 1979, 1975, 1973, 1970, 1965, 1962, 1961, 1958, 1957, 1955, 1953, 1951, 1949, 1948, 1926, 1921
1201 S FEDERAL HWY	2020, 2017, 2014, 2010, 2005, 2000, 1999, 1995, 1990, 1986, 1985, 1980, 1979, 1975, 1973, 1970, 1965, 1962, 1961, 1958, 1957, 1955, 1953, 1951, 1949, 1948, 1926, 1921
1201 S FEDERAL HWY	2020, 2017, 2014, 2005, 2000, 1999, 1995, 1992, 1990, 1986, 1985, 1980, 1979, 1975, 1973, 1970, 1965, 1962, 1961, 1958, 1957, 1955, 1953, 1951, 1949, 1948, 1926, 1921

DRAFT

FINDINGS

Address Researched	Address Not Identified in Research Source
1201 S FEDERAL HWY	2020, 2014, 2010, 2005, 2000, 1999, 1995, 1992, 1990, 1986, 1985, 1980, 1979, 1975, 1973, 1970, 1965, 1962, 1961, 1958, 1957, 1955, 1953, 1951, 1949, 1948, 1926, 1921
1201 S FEDERAL HWY	2017, 2014, 2010, 2005, 2000, 1999, 1995, 1992, 1990, 1986, 1985, 1980, 1979, 1975, 1973, 1970, 1965, 1962, 1961, 1958, 1957, 1955, 1953, 1951, 1949, 1948, 1926, 1921
1201-05 1ST AVE	2020, 2017, 2014, 2010, 2005, 2000, 1999, 1995, 1992, 1990, 1986, 1985, 1980, 1979, 1975, 1973, 1970, 1965, 1961, 1958, 1957, 1955, 1953, 1951, 1949, 1948, 1926, 1921
1205 1ST AVE	2020, 2017, 2014, 2010, 2000, 1999, 1995, 1992, 1990, 1986, 1985, 1980, 1979, 1975, 1973, 1970, 1965, 1962, 1961, 1958, 1957, 1955, 1953, 1951, 1949, 1948, 1926, 1921
1205 1ST AVE	2020, 2017, 2014, 2010, 2005, 2000, 1999, 1995, 1992, 1990, 1986, 1985, 1980, 1979, 1975, 1973, 1970, 1965, 1962, 1961, 1958, 1957, 1955, 1953, 1949, 1948, 1926, 1921
1205 1ST AVE	2020, 2017, 2014, 2010, 2005, 2000, 1999, 1995, 1992, 1990, 1986, 1985, 1980, 1979, 1975, 1973, 1970, 1965, 1962, 1961, 1958, 1957, 1955, 1953, 1951, 1949, 1926, 1921
1205 2ND	2020, 2017, 2014, 2010, 2005, 2000, 1999, 1995, 1992, 1990, 1986, 1985, 1980, 1979, 1975, 1973, 1970, 1965, 1962, 1961, 1958, 1957, 1955, 1953, 1949, 1948, 1926, 1921
1205 MIAMI RD	2020, 2017, 2014, 2010, 2005, 2000, 1999, 1995, 1992, 1990, 1986, 1985, 1980, 1979, 1975, 1973, 1970, 1965, 1962, 1961, 1958, 1955, 1953, 1951, 1949, 1948, 1926, 1921
1205 MIAMI RD	2020, 2017, 2014, 2010, 2005, 2000, 1999, 1995, 1992, 1990, 1986, 1985, 1980, 1979, 1975, 1973, 1970, 1965, 1962, 1961, 1958, 1957, 1955, 1953, 1949, 1948, 1926, 1921
1205 MIAMI RD	2020, 2017, 2014, 2010, 2005, 2000, 1999, 1995, 1992, 1990, 1986, 1985, 1980, 1979, 1975, 1973, 1970, 1965, 1962, 1961, 1958, 1957, 1955, 1953, 1951, 1949, 1926, 1921
1205 MIAMI RD	2020, 2017, 2014, 2010, 2005, 2000, 1999, 1995, 1992, 1990, 1986, 1985, 1980, 1979, 1975, 1973, 1970, 1965, 1961, 1958, 1957, 1955, 1953, 1951, 1949, 1948, 1926, 1921
1205 SE 1ST AVE	2020, 2017, 2014, 2010, 2005, 2000, 1999, 1992, 1990, 1986, 1985, 1980, 1979, 1975, 1973, 1970, 1965, 1962, 1961, 1958, 1957, 1955, 1953, 1951, 1949, 1948, 1926, 1921
1207 1ST AVE	2020, 2017, 2014, 2010, 2005, 2000, 1999, 1995, 1992, 1990, 1986, 1985, 1980, 1979, 1975, 1973, 1970, 1965, 1962, 1961, 1958, 1955, 1953, 1951, 1949, 1948, 1926, 1921
1209 2ND	2020, 2017, 2014, 2010, 2005, 2000, 1999, 1995, 1992, 1990, 1986, 1985, 1980, 1979, 1975, 1973, 1970, 1965, 1962, 1961, 1958, 1957, 1955, 1953, 1949, 1948, 1926, 1921
1209 3RD AVE	2020, 2017, 2014, 2010, 2005, 2000, 1995, 1992, 1990, 1986, 1985, 1980, 1979, 1975, 1973, 1970, 1965, 1962, 1961, 1958, 1957, 1955, 1953, 1951, 1949, 1948, 1926, 1921
1209 3RD AVE	2020, 2017, 2014, 2010, 2000, 1999, 1995, 1992, 1990, 1986, 1985, 1980, 1979, 1975, 1973, 1970, 1965, 1962, 1961, 1958, 1957, 1955, 1953, 1951, 1949, 1948, 1926, 1921

DRAFT

FINDINGS

Address Researched	Address Not Identified in Research Source
1209 3RD AVE	2020, 2017, 2014, 2010, 2005, 2000, 1999, 1995, 1992, 1990, 1986, 1985, 1980, 1979, 1975, 1973, 1970, 1965, 1962, 1961, 1958, 1955, 1953, 1951, 1949, 1948, 1926, 1921
1209 3RD AVE	2020, 2017, 2014, 2010, 2005, 2000, 1999, 1995, 1992, 1990, 1986, 1985, 1980, 1979, 1975, 1973, 1970, 1965, 1961, 1958, 1957, 1955, 1953, 1951, 1949, 1948, 1926, 1921
1209 3RD AVE	2020, 2017, 2014, 2010, 2005, 2000, 1999, 1995, 1992, 1990, 1986, 1985, 1980, 1979, 1975, 1973, 1970, 1962, 1961, 1958, 1957, 1955, 1953, 1951, 1949, 1948, 1926, 1921
1209 3RD AVE	2020, 2017, 2014, 2010, 2005, 2000, 1999, 1995, 1992, 1990, 1985, 1980, 1979, 1975, 1973, 1970, 1965, 1962, 1961, 1958, 1957, 1955, 1953, 1951, 1949, 1948, 1926, 1921
300 11TH ST	2020, 2017, 2014, 2010, 2005, 2000, 1999, 1995, 1992, 1990, 1986, 1985, 1980, 1979, 1973, 1970, 1965, 1962, 1961, 1958, 1957, 1955, 1953, 1951, 1949, 1948, 1926, 1921
300 12TH ST	2020, 2017, 2014, 2010, 2000, 1999, 1995, 1992, 1990, 1986, 1985, 1980, 1979, 1975, 1973, 1970, 1965, 1962, 1961, 1958, 1957, 1955, 1953, 1951, 1949, 1948, 1926, 1921
300 13TH ST	2020, 2017, 2014, 2010, 2000, 1999, 1995, 1992, 1990, 1986, 1985, 1980, 1979, 1975, 1973, 1970, 1965, 1962, 1961, 1958, 1957, 1955, 1953, 1951, 1949, 1948, 1926, 1921
300 13TH ST	2020, 2017, 2014, 2010, 2005, 2000, 1995, 1992, 1990, 1986, 1985, 1980, 1979, 1975, 1973, 1970, 1965, 1962, 1961, 1958, 1957, 1955, 1953, 1951, 1949, 1948, 1926, 1921
300 13TH ST	2020, 2017, 2014, 2010, 2005, 2000, 1999, 1995, 1992, 1990, 1986, 1985, 1980, 1979, 1973, 1970, 1965, 1962, 1961, 1958, 1957, 1955, 1953, 1951, 1949, 1948, 1926, 1921
300 13TH ST	2020, 2017, 2014, 2010, 2005, 2000, 1999, 1995, 1992, 1990, 1986, 1985, 1980, 1979, 1975, 1973, 1965, 1962, 1961, 1958, 1957, 1955, 1953, 1951, 1949, 1948, 1926, 1921
300 13TH ST	2020, 2017, 2014, 2010, 2005, 2000, 1999, 1995, 1992, 1990, 1986, 1985, 1979, 1975, 1973, 1970, 1965, 1962, 1961, 1958, 1957, 1955, 1953, 1951, 1949, 1948, 1926, 1921
300 13TH ST	2020, 2017, 2014, 2010, 2005, 2000, 1999, 1995, 1992, 1990, 1985, 1980, 1979, 1975, 1973, 1970, 1965, 1962, 1961, 1958, 1957, 1955, 1953, 1951, 1949, 1948, 1926, 1921
300 13TH ST	2020, 2017, 2014, 2010, 2005, 2000, 1999, 1995, 1992, 1986, 1985, 1980, 1979, 1975, 1973, 1970, 1965, 1962, 1961, 1958, 1957, 1955, 1953, 1951, 1949, 1948, 1926, 1921
300 13TH ST	2020, 2017, 2014, 2010, 2005, 2000, 1999, 1995, 1992, 1990, 1986, 1985, 1980, 1979, 1975, 1973, 1970, 1965, 1962, 1961, 1958, 1955, 1953, 1951, 1949, 1948, 1926, 1921
300 13TH ST	2020, 2017, 2014, 2010, 2005, 2000, 1999, 1995, 1992, 1990, 1986, 1985, 1980, 1979, 1975, 1973, 1970, 1962, 1961, 1958, 1957, 1955, 1953, 1951, 1949, 1948, 1926, 1921
300 13TH ST	2020, 2017, 2014, 2010, 2005, 2000, 1999, 1995, 1992, 1990, 1986, 1985, 1980, 1979, 1975, 1973, 1970, 1965, 1961, 1958, 1957, 1955, 1953, 1951, 1949, 1948, 1926, 1921

DRAFT

FINDINGS

Address Researched	Address Not Identified in Research Source
300 7TH	2020, 2017, 2014, 2010, 2005, 2000, 1999, 1995, 1992, 1990, 1986, 1985, 1980, 1979, 1975, 1973, 1970, 1965, 1962, 1961, 1958, 1957, 1955, 1953, 1949, 1948, 1926, 1921
300 7TH ST	2020, 2017, 2014, 2010, 2005, 2000, 1999, 1995, 1992, 1990, 1986, 1985, 1980, 1979, 1975, 1973, 1970, 1965, 1962, 1961, 1958, 1957, 1955, 1953, 1951, 1949, 1926, 1921
300 7TH ST	2020, 2017, 2014, 2010, 2005, 2000, 1999, 1995, 1992, 1990, 1986, 1985, 1980, 1979, 1975, 1973, 1970, 1962, 1961, 1958, 1957, 1955, 1953, 1951, 1949, 1948, 1926, 1921
300 7TH ST	2020, 2017, 2014, 2010, 2005, 2000, 1999, 1995, 1992, 1990, 1986, 1985, 1980, 1979, 1975, 1973, 1970, 1965, 1962, 1961, 1958, 1955, 1953, 1951, 1949, 1948, 1926, 1921
300 7TH ST	2020, 2017, 2014, 2010, 2005, 2000, 1999, 1995, 1992, 1990, 1986, 1985, 1980, 1979, 1975, 1973, 1970, 1965, 1961, 1958, 1957, 1955, 1953, 1951, 1949, 1948, 1926, 1921
300 7TH ST	2020, 2017, 2014, 2010, 2005, 2000, 1999, 1995, 1992, 1986, 1985, 1980, 1979, 1975, 1973, 1970, 1965, 1962, 1961, 1958, 1957, 1955, 1953, 1951, 1949, 1948, 1926, 1921
300 7TH ST	2020, 2017, 2014, 2010, 2005, 2000, 1999, 1995, 1992, 1990, 1986, 1985, 1980, 1979, 1975, 1973, 1965, 1962, 1961, 1958, 1957, 1955, 1953, 1951, 1949, 1948, 1926, 1921
300 7TH ST	2020, 2017, 2014, 2010, 2005, 2000, 1999, 1995, 1992, 1990, 1986, 1985, 1980, 1979, 1973, 1970, 1965, 1962, 1961, 1958, 1957, 1955, 1953, 1951, 1949, 1948, 1926, 1921
300 8TH ST	2020, 2017, 2014, 2010, 2005, 2000, 1999, 1995, 1992, 1990, 1986, 1985, 1980, 1979, 1975, 1973, 1970, 1965, 1962, 1961, 1958, 1957, 1955, 1953, 1951, 1949, 1926, 1921
300 8TH ST	2020, 2017, 2014, 2010, 2005, 2000, 1999, 1995, 1992, 1990, 1986, 1985, 1980, 1979, 1975, 1973, 1970, 1965, 1962, 1961, 1958, 1955, 1953, 1951, 1949, 1948, 1926, 1921
300 9TH ST	2020, 2017, 2014, 2010, 2005, 2000, 1995, 1992, 1990, 1986, 1985, 1980, 1979, 1975, 1973, 1970, 1965, 1962, 1961, 1958, 1957, 1955, 1953, 1951, 1949, 1948, 1926, 1921
300 9TH ST	2020, 2017, 2014, 2010, 2000, 1999, 1995, 1992, 1990, 1986, 1985, 1980, 1979, 1975, 1973, 1970, 1965, 1962, 1961, 1958, 1957, 1955, 1953, 1951, 1949, 1948, 1926, 1921
300 9TH ST	2020, 2017, 2014, 2010, 2005, 2000, 1999, 1995, 1992, 1990, 1986, 1985, 1980, 1979, 1975, 1973, 1970, 1965, 1962, 1961, 1958, 1957, 1955, 1953, 1951, 1949, 1926, 1921
300 9TH ST	2020, 2017, 2014, 2010, 2005, 2000, 1999, 1995, 1992, 1990, 1986, 1985, 1980, 1979, 1975, 1973, 1970, 1965, 1961, 1958, 1957, 1955, 1953, 1951, 1949, 1948, 1926, 1921
300 9TH ST	2020, 2017, 2014, 2010, 2005, 2000, 1999, 1995, 1992, 1990, 1986, 1985, 1980, 1979, 1975, 1973, 1970, 1962, 1961, 1958, 1957, 1955, 1953, 1951, 1949, 1948, 1926, 1921
300 9TH ST	2020, 2017, 2014, 2010, 2005, 2000, 1999, 1995, 1992, 1990, 1986, 1985, 1980, 1979, 1973, 1970, 1965, 1962, 1961, 1958, 1957, 1955, 1953, 1951, 1949, 1948, 1926, 1921

DRAFT

FINDINGS

Address Researched	Address Not Identified in Research Source
300 9TH ST	2020, 2017, 2014, 2010, 2005, 2000, 1999, 1995, 1992, 1990, 1985, 1980, 1979, 1975, 1973, 1970, 1965, 1962, 1961, 1958, 1957, 1955, 1953, 1951, 1949, 1948, 1926, 1921
300 9TH ST	2020, 2017, 2014, 2010, 2005, 2000, 1999, 1995, 1992, 1990, 1986, 1985, 1980, 1979, 1975, 1973, 1965, 1962, 1961, 1958, 1957, 1955, 1953, 1951, 1949, 1948, 1926, 1921
300 9TH ST	2020, 2017, 2014, 2010, 2005, 2000, 1999, 1995, 1992, 1986, 1985, 1980, 1979, 1975, 1973, 1970, 1965, 1962, 1961, 1958, 1957, 1955, 1953, 1951, 1949, 1948, 1926, 1921
300 9TH ST	2020, 2017, 2014, 2010, 2005, 2000, 1999, 1995, 1992, 1990, 1986, 1985, 1979, 1975, 1973, 1970, 1965, 1962, 1961, 1958, 1957, 1955, 1953, 1951, 1949, 1948, 1926, 1921
300 SE 11TH ST	2020, 2017, 2014, 2005, 2000, 1999, 1995, 1992, 1990, 1986, 1985, 1980, 1979, 1975, 1973, 1970, 1965, 1962, 1961, 1958, 1957, 1955, 1953, 1951, 1949, 1948, 1926, 1921
300 SE 11TH ST	2020, 2017, 2010, 2005, 2000, 1999, 1995, 1992, 1990, 1986, 1985, 1980, 1979, 1975, 1973, 1970, 1965, 1962, 1961, 1958, 1957, 1955, 1953, 1951, 1949, 1948, 1926, 1921
300 SE 12TH ST	2020, 2017, 2014, 2010, 2005, 1999, 1995, 1992, 1990, 1986, 1985, 1980, 1979, 1975, 1973, 1970, 1965, 1962, 1961, 1958, 1957, 1955, 1953, 1951, 1949, 1948, 1926, 1921
300 SE 13TH ST	2020, 2017, 2014, 2010, 2005, 1999, 1995, 1992, 1990, 1986, 1985, 1980, 1979, 1975, 1973, 1970, 1965, 1962, 1961, 1958, 1957, 1955, 1953, 1951, 1949, 1948, 1926, 1921
300 SE 13TH ST	2020, 2017, 2014, 2010, 2005, 2000, 1999, 1992, 1990, 1986, 1985, 1980, 1979, 1975, 1973, 1970, 1965, 1962, 1961, 1958, 1957, 1955, 1953, 1951, 1949, 1948, 1926, 1921
300 SE 13TH ST	2020, 2017, 2014, 2010, 2005, 2000, 1999, 1995, 1990, 1986, 1985, 1980, 1979, 1975, 1973, 1970, 1965, 1962, 1961, 1958, 1957, 1955, 1953, 1951, 1949, 1948, 1926, 1921
300 SE 13TH ST	2017, 2014, 2010, 2005, 2000, 1999, 1995, 1992, 1990, 1986, 1985, 1980, 1979, 1975, 1973, 1970, 1965, 1962, 1961, 1958, 1957, 1955, 1953, 1951, 1949, 1948, 1926, 1921
300 SE 13TH ST	2020, 2014, 2010, 2005, 2000, 1999, 1995, 1992, 1990, 1986, 1985, 1980, 1979, 1975, 1973, 1970, 1965, 1962, 1961, 1958, 1957, 1955, 1953, 1951, 1949, 1948, 1926, 1921
300 SE 13TH ST	2020, 2017, 2014, 2005, 2000, 1999, 1995, 1992, 1990, 1986, 1985, 1980, 1979, 1975, 1973, 1970, 1965, 1962, 1961, 1958, 1957, 1955, 1953, 1951, 1949, 1948, 1926, 1921
300 SE 13TH ST	2020, 2017, 2014, 2010, 2000, 1999, 1995, 1992, 1990, 1986, 1985, 1980, 1979, 1975, 1973, 1970, 1965, 1962, 1961, 1958, 1957, 1955, 1953, 1951, 1949, 1948, 1926, 1921
300 SE 9TH ST	2020, 2017, 2014, 2010, 2000, 1999, 1995, 1992, 1990, 1986, 1985, 1980, 1979, 1975, 1973, 1970, 1965, 1962, 1961, 1958, 1957, 1955, 1953, 1951, 1949, 1948, 1926, 1921
300 SE 9TH ST	2020, 2017, 2014, 2005, 2000, 1999, 1995, 1992, 1990, 1986, 1985, 1980, 1979, 1975, 1973, 1970, 1965, 1962, 1961, 1958, 1957, 1955, 1953, 1951, 1949, 1948, 1926, 1921

DRAFT

FINDINGS

Address Researched	Address Not Identified in Research Source
300 SE 9TH ST	2020, 2017, 2014, 2010, 2005, 2000, 1999, 1995, 1990, 1986, 1985, 1980, 1979, 1975, 1973, 1970, 1965, 1962, 1961, 1958, 1957, 1955, 1953, 1951, 1949, 1948, 1926, 1921
300 SE 9TH ST	2020, 2017, 2014, 2010, 2005, 2000, 1999, 1992, 1990, 1986, 1985, 1980, 1979, 1975, 1973, 1970, 1965, 1962, 1961, 1958, 1957, 1955, 1953, 1951, 1949, 1948, 1926, 1921
300 SE 9TH ST	2020, 2017, 2014, 2010, 2005, 1999, 1995, 1992, 1990, 1986, 1985, 1980, 1979, 1975, 1973, 1970, 1965, 1962, 1961, 1958, 1957, 1955, 1953, 1951, 1949, 1948, 1926, 1921
301 10TH CT	2020, 2017, 2014, 2010, 2005, 2000, 1995, 1992, 1990, 1986, 1985, 1980, 1979, 1975, 1973, 1970, 1965, 1962, 1961, 1958, 1957, 1955, 1953, 1951, 1949, 1948, 1926, 1921
301 10TH CT	2020, 2017, 2014, 2010, 2005, 2000, 1999, 1995, 1992, 1986, 1985, 1980, 1979, 1975, 1973, 1970, 1965, 1962, 1961, 1958, 1957, 1955, 1953, 1951, 1949, 1948, 1926, 1921
301 10TH CT	2020, 2017, 2014, 2010, 2000, 1999, 1995, 1992, 1990, 1986, 1985, 1980, 1979, 1975, 1973, 1970, 1965, 1962, 1961, 1958, 1957, 1955, 1953, 1951, 1949, 1948, 1926, 1921
301 SE 10TH CT	2020, 2017, 2014, 2010, 2005, 2000, 1999, 1995, 1990, 1986, 1985, 1980, 1979, 1975, 1973, 1970, 1965, 1962, 1961, 1958, 1957, 1955, 1953, 1951, 1949, 1948, 1926, 1921

DRAFT

FINDINGS

Address Researched	Address Not Identified in Research Source
301 SE 10TH CT	2020, 2017, 2014, 2010, 2005, 1999, 1995, 1992, 1990, 1986, 1985, 1980, 1979, 1975, 1973, 1970, 1965, 1962, 1961, 1958, 1957, 1955, 1953, 1951, 1949, 1948, 1926, 1921
301 SE 12TH ST	2020, 2017, 2014, 2005, 2000, 1999, 1995, 1992, 1990, 1986, 1985, 1980, 1979, 1975, 1973, 1970, 1965, 1962, 1961, 1958, 1957, 1955, 1953, 1951, 1949, 1948, 1926, 1921
301 SE 13TH ST	2020, 2017, 2014, 2010, 2005, 1999, 1995, 1992, 1990, 1986, 1985, 1980, 1979, 1975, 1973, 1970, 1965, 1962, 1961, 1958, 1957, 1955, 1953, 1951, 1949, 1948, 1926, 1921
302 12TH ST	2020, 2017, 2014, 2010, 2005, 2000, 1999, 1995, 1992, 1990, 1986, 1985, 1979, 1975, 1973, 1970, 1965, 1962, 1961, 1958, 1957, 1955, 1953, 1951, 1949, 1948, 1926, 1921
303 11TH ST	2020, 2017, 2014, 2010, 2005, 2000, 1999, 1995, 1992, 1990, 1986, 1985, 1980, 1979, 1973, 1970, 1965, 1962, 1961, 1958, 1957, 1955, 1953, 1951, 1949, 1948, 1926, 1921
303 11TH ST	2020, 2017, 2014, 2010, 2005, 2000, 1999, 1995, 1992, 1990, 1986, 1985, 1980, 1979, 1975, 1973, 1970, 1962, 1961, 1958, 1957, 1955, 1953, 1951, 1949, 1948, 1926, 1921
303 11TH ST	2020, 2017, 2014, 2010, 2005, 2000, 1999, 1995, 1992, 1990, 1986, 1985, 1980, 1979, 1975, 1973, 1965, 1962, 1961, 1958, 1957, 1955, 1953, 1951, 1949, 1948, 1926, 1921
303 11TH ST	2020, 2017, 2014, 2010, 2005, 2000, 1999, 1995, 1992, 1990, 1986, 1985, 1980, 1979, 1975, 1973, 1970, 1965, 1962, 1961, 1958, 1955, 1953, 1951, 1949, 1948, 1926, 1921
303 11TH ST	2020, 2017, 2014, 2010, 2005, 2000, 1999, 1995, 1992, 1990, 1986, 1985, 1980, 1979, 1975, 1973, 1970, 1965, 1961, 1958, 1957, 1955, 1953, 1951, 1949, 1948, 1926, 1921
303 11TH ST	2020, 2017, 2014, 2010, 2005, 2000, 1999, 1995, 1992, 1990, 1986, 1985, 1980, 1979, 1975, 1973, 1970, 1965, 1962, 1961, 1958, 1957, 1955, 1953, 1951, 1949, 1926, 1921
303 13TH	2020, 2017, 2014, 2010, 2005, 2000, 1999, 1995, 1992, 1990, 1986, 1985, 1980, 1979, 1975, 1973, 1970, 1965, 1962, 1961, 1958, 1957, 1955, 1953, 1949, 1948, 1926, 1921
303 13TH ST	2020, 2017, 2014, 2010, 2005, 2000, 1999, 1995, 1992, 1990, 1986, 1985, 1980, 1979, 1975, 1973, 1970, 1965, 1962, 1961, 1958, 1957, 1955, 1953, 1951, 1949, 1926, 1921
303 13TH ST	2020, 2017, 2014, 2010, 2005, 2000, 1999, 1995, 1992, 1990, 1986, 1985, 1980, 1979, 1975, 1973, 1970, 1965, 1961, 1958, 1957, 1955, 1953, 1951, 1949, 1948, 1926, 1921
303 13TH ST	2020, 2017, 2014, 2010, 2005, 2000, 1999, 1995, 1992, 1990, 1986, 1985, 1980, 1979, 1975, 1973, 1962, 1961, 1958, 1957, 1955, 1953, 1951, 1949, 1948, 1926, 1921
303 13TH ST	2020, 2017, 2014, 2010, 2005, 2000, 1999, 1995, 1992, 1990, 1986, 1985, 1980, 1979, 1975, 1973, 1970, 1965, 1962, 1961, 1958, 1955, 1953, 1951, 1949, 1948, 1926, 1921
303 13TH ST	2020, 2017, 2014, 2010, 2005, 2000, 1999, 1995, 1992, 1990, 1986, 1985, 1980, 1979, 1975, 1973, 1965, 1962, 1961, 1958, 1957, 1955, 1953, 1951, 1949, 1948, 1926, 1921

DRAFT

FINDINGS

Address Researched	Address Not Identified in Research Source
303 13TH ST	2020, 2017, 2014, 2010, 2005, 2000, 1999, 1995, 1992, 1990, 1986, 1985, 1980, 1979, 1973, 1970, 1965, 1962, 1961, 1958, 1957, 1955, 1953, 1951, 1949, 1948, 1926, 1921
303 8TH ST	2020, 2017, 2014, 2010, 2000, 1999, 1995, 1992, 1990, 1986, 1985, 1980, 1979, 1975, 1973, 1970, 1965, 1962, 1961, 1958, 1957, 1955, 1953, 1951, 1949, 1948, 1926, 1921
303 SE 7TH ST	2020, 2017, 2014, 2010, 2000, 1999, 1995, 1992, 1990, 1986, 1985, 1980, 1979, 1975, 1973, 1970, 1965, 1962, 1961, 1958, 1957, 1955, 1953, 1951, 1949, 1948, 1926, 1921
303 SE 7TH ST	2020, 2017, 2014, 2005, 2000, 1999, 1995, 1992, 1990, 1986, 1985, 1980, 1979, 1975, 1973, 1970, 1965, 1962, 1961, 1958, 1957, 1955, 1953, 1951, 1949, 1948, 1926, 1921
303 SE 7TH ST	2020, 2017, 2010, 2005, 2000, 1999, 1995, 1992, 1990, 1986, 1985, 1980, 1979, 1975, 1973, 1970, 1965, 1962, 1961, 1958, 1957, 1955, 1953, 1951, 1949, 1948, 1926, 1921
304 1/2 8TH ST	2020, 2017, 2014, 2010, 2005, 2000, 1999, 1995, 1992, 1990, 1986, 1985, 1980, 1979, 1975, 1973, 1965, 1962, 1961, 1958, 1957, 1955, 1953, 1951, 1949, 1948, 1926, 1921
304 1/2 8TH ST	2020, 2017, 2014, 2010, 2005, 2000, 1999, 1995, 1992, 1990, 1986, 1985, 1980, 1979, 1975, 1973, 1970, 1965, 1961, 1958, 1957, 1955, 1953, 1951, 1949, 1948, 1926, 1921
304 1/2 8TH ST	2020, 2017, 2014, 2010, 2005, 2000, 1999, 1995, 1992, 1990, 1986, 1985, 1980, 1979, 1975, 1973, 1970, 1965, 1962, 1961, 1958, 1955, 1953, 1951, 1949, 1948, 1926, 1921
304 8TH ST	2020, 2017, 2014, 2010, 2005, 2000, 1999, 1995, 1992, 1990, 1986, 1985, 1980, 1979, 1975, 1973, 1970, 1965, 1962, 1961, 1958, 1955, 1953, 1951, 1949, 1948, 1926, 1921
304 8TH ST	2020, 2017, 2014, 2010, 2005, 2000, 1999, 1995, 1992, 1990, 1986, 1985, 1980, 1979, 1975, 1973, 1970, 1965, 1962, 1961, 1958, 1957, 1955, 1953, 1951, 1949, 1926, 1921
304 8TH ST	2020, 2017, 2014, 2010, 2005, 2000, 1999, 1995, 1992, 1990, 1986, 1985, 1980, 1979, 1975, 1973, 1970, 1965, 1961, 1958, 1957, 1955, 1953, 1951, 1949, 1948, 1926, 1921
304 8TH ST	2020, 2017, 2014, 2010, 2005, 2000, 1999, 1995, 1992, 1990, 1986, 1985, 1980, 1979, 1975, 1973, 1970, 1962, 1961, 1958, 1957, 1955, 1953, 1951, 1949, 1948, 1926, 1921
304 8TH ST	2020, 2017, 2014, 2010, 2005, 2000, 1999, 1995, 1992, 1990, 1986, 1985, 1980, 1979, 1975, 1973, 1965, 1962, 1961, 1958, 1957, 1955, 1953, 1951, 1949, 1948, 1926, 1921
304 8TH ST	2020, 2017, 2014, 2010, 2005, 2000, 1999, 1995, 1992, 1990, 1986, 1985, 1980, 1979, 1973, 1970, 1965, 1962, 1961, 1958, 1957, 1955, 1953, 1951, 1949, 1948, 1926, 1921
304 SE 12TH ST	2020, 2017, 2014, 2010, 2005, 1999, 1995, 1992, 1990, 1986, 1985, 1980, 1979, 1975, 1973, 1970, 1965, 1962, 1961, 1958, 1957, 1955, 1953, 1951, 1949, 1948, 1926, 1921
304 SE 8TH ST	2020, 2017, 2014, 2010, 2005, 1999, 1995, 1992, 1990, 1986, 1985, 1980, 1979, 1975, 1973, 1970, 1965, 1962, 1961, 1958, 1957, 1955, 1953, 1951, 1949, 1948, 1926, 1921

DRAFT

FINDINGS

Address Researched	Address Not Identified in Research Source
304 SE 8TH ST	2020, 2017, 2014, 2010, 2000, 1999, 1995, 1992, 1990, 1986, 1985, 1980, 1979, 1975, 1973, 1970, 1965, 1962, 1961, 1958, 1957, 1955, 1953, 1951, 1949, 1948, 1926, 1921
304 SE 9TH ST	2020, 2017, 2014, 2010, 2005, 1999, 1995, 1992, 1990, 1986, 1985, 1980, 1979, 1975, 1973, 1970, 1965, 1962, 1961, 1958, 1957, 1955, 1953, 1951, 1949, 1948, 1926, 1921
304 SE 9TH ST	2020, 2017, 2014, 2010, 2005, 2000, 1999, 1995, 1990, 1986, 1985, 1980, 1979, 1975, 1973, 1970, 1965, 1962, 1961, 1958, 1957, 1955, 1953, 1951, 1949, 1948, 1926, 1921
305 7TH ST	2020, 2017, 2014, 2010, 2000, 1999, 1995, 1992, 1990, 1986, 1985, 1980, 1979, 1975, 1973, 1970, 1965, 1962, 1961, 1958, 1957, 1955, 1953, 1951, 1949, 1948, 1926, 1921
305 8TH ST	2020, 2017, 2014, 2010, 2005, 2000, 1999, 1995, 1992, 1990, 1986, 1985, 1980, 1979, 1973, 1970, 1965, 1962, 1961, 1958, 1957, 1955, 1953, 1951, 1949, 1948, 1926, 1921
305 8TH ST	2020, 2017, 2014, 2010, 2005, 2000, 1999, 1995, 1992, 1990, 1986, 1985, 1980, 1979, 1975, 1973, 1965, 1962, 1961, 1958, 1957, 1955, 1953, 1951, 1949, 1948, 1926, 1921
305 8TH ST	2020, 2017, 2014, 2010, 2005, 2000, 1999, 1995, 1992, 1990, 1986, 1985, 1980, 1979, 1975, 1973, 1970, 1962, 1961, 1958, 1957, 1955, 1953, 1951, 1949, 1948, 1926, 1921
305 8TH ST	2020, 2017, 2014, 2010, 2005, 2000, 1999, 1995, 1992, 1990, 1986, 1985, 1980, 1979, 1975, 1973, 1970, 1965, 1961, 1958, 1957, 1955, 1953, 1951, 1949, 1948, 1926, 1921
305 8TH ST	2020, 2017, 2014, 2010, 2005, 2000, 1999, 1995, 1992, 1990, 1986, 1985, 1980, 1979, 1975, 1973, 1970, 1965, 1962, 1961, 1958, 1955, 1953, 1951, 1949, 1948, 1926, 1921
305 9TH ST	2020, 2017, 2014, 2010, 2005, 2000, 1999, 1995, 1992, 1990, 1986, 1985, 1980, 1979, 1975, 1973, 1970, 1965, 1962, 1961, 1958, 1957, 1955, 1953, 1951, 1949, 1926, 1921
305 9TH ST	2020, 2017, 2014, 2010, 2005, 2000, 1999, 1995, 1992, 1990, 1986, 1985, 1980, 1979, 1975, 1973, 1970, 1965, 1961, 1958, 1957, 1955, 1953, 1951, 1949, 1948, 1926, 1921
305 9TH ST	2020, 2017, 2014, 2010, 2005, 2000, 1999, 1995, 1992, 1990, 1986, 1985, 1980, 1979, 1975, 1973, 1970, 1962, 1961, 1958, 1957, 1955, 1953, 1951, 1949, 1948, 1926, 1921
305 9TH ST	2020, 2017, 2014, 2010, 2005, 2000, 1999, 1995, 1992, 1990, 1986, 1985, 1980, 1979, 1975, 1973, 1965, 1962, 1961, 1958, 1957, 1955, 1953, 1951, 1949, 1948, 1926, 1921
306 12TH	2020, 2017, 2014, 2010, 2005, 2000, 1999, 1995, 1992, 1990, 1986, 1985, 1980, 1979, 1975, 1973, 1970, 1965, 1962, 1961, 1958, 1957, 1955, 1953, 1949, 1948, 1926, 1921
306 12TH ST	2020, 2017, 2014, 2010, 2005, 2000, 1999, 1995, 1992, 1990, 1986, 1985, 1980, 1979, 1975, 1973, 1970, 1965, 1961, 1958, 1957, 1955, 1953, 1951, 1949, 1948, 1926, 1921
306 12TH ST	2020, 2017, 2014, 2010, 2005, 2000, 1999, 1995, 1992, 1990, 1986, 1985, 1980, 1979, 1975, 1973, 1970, 1965, 1962, 1961, 1958, 1955, 1953, 1951, 1949, 1948, 1926, 1921

DRAFT

FINDINGS

Address Researched	Address Not Identified in Research Source
306 12TH ST	2020, 2017, 2014, 2010, 2005, 2000, 1999, 1995, 1992, 1990, 1986, 1985, 1980, 1979, 1975, 1973, 1970, 1962, 1961, 1958, 1957, 1955, 1953, 1951, 1949, 1948, 1926, 1921
306 12TH ST	2020, 2017, 2014, 2010, 2005, 2000, 1999, 1995, 1992, 1990, 1986, 1985, 1980, 1979, 1973, 1970, 1965, 1962, 1961, 1958, 1957, 1955, 1953, 1951, 1949, 1948, 1926, 1921
308 12TH	2020, 2017, 2014, 2010, 2005, 2000, 1999, 1995, 1992, 1990, 1986, 1985, 1980, 1979, 1975, 1973, 1970, 1965, 1962, 1961, 1958, 1957, 1955, 1953, 1949, 1948, 1926, 1921
308 12TH ST	2020, 2017, 2014, 2010, 2005, 2000, 1999, 1995, 1992, 1990, 1986, 1985, 1980, 1979, 1975, 1973, 1970, 1965, 1962, 1961, 1958, 1955, 1953, 1951, 1949, 1948, 1926, 1921
308 12TH ST	2020, 2017, 2014, 2010, 2005, 2000, 1999, 1995, 1992, 1990, 1986, 1985, 1980, 1979, 1975, 1973, 1970, 1965, 1961, 1958, 1957, 1955, 1953, 1951, 1949, 1948, 1926, 1921
308 12TH ST	2020, 2017, 2014, 2010, 2005, 2000, 1999, 1995, 1992, 1990, 1986, 1985, 1980, 1979, 1973, 1970, 1965, 1962, 1961, 1958, 1957, 1955, 1953, 1951, 1949, 1948, 1926, 1921
308 12TH ST	2020, 2017, 2014, 2010, 2005, 2000, 1999, 1995, 1992, 1990, 1986, 1985, 1980, 1979, 1975, 1973, 1970, 1962, 1961, 1958, 1957, 1955, 1953, 1951, 1949, 1948, 1926, 1921
308 12TH ST	2020, 2017, 2014, 2010, 2005, 2000, 1999, 1995, 1992, 1990, 1986, 1985, 1979, 1975, 1973, 1970, 1965, 1962, 1961, 1958, 1957, 1955, 1953, 1951, 1949, 1948, 1926, 1921
308 12TH ST	2020, 2017, 2014, 2010, 2005, 2000, 1999, 1995, 1992, 1990, 1985, 1980, 1979, 1975, 1973, 1970, 1965, 1962, 1961, 1958, 1957, 1955, 1953, 1951, 1949, 1948, 1926, 1921
308 8TH ST	2020, 2017, 2014, 2010, 2005, 2000, 1999, 1995, 1992, 1990, 1986, 1985, 1979, 1975, 1973, 1970, 1965, 1962, 1961, 1958, 1957, 1955, 1953, 1951, 1949, 1948, 1926, 1921
308 8TH ST	2020, 2017, 2014, 2010, 2005, 2000, 1999, 1995, 1992, 1990, 1986, 1985, 1980, 1979, 1975, 1973, 1965, 1962, 1961, 1958, 1957, 1955, 1953, 1951, 1949, 1948, 1926, 1921
308 8TH ST	2020, 2017, 2014, 2010, 2005, 2000, 1999, 1995, 1992, 1990, 1986, 1985, 1980, 1979, 1973, 1970, 1965, 1962, 1961, 1958, 1957, 1955, 1953, 1951, 1949, 1948, 1926, 1921
308 8TH ST	2020, 2017, 2014, 2010, 2005, 2000, 1999, 1995, 1992, 1990, 1986, 1985, 1980, 1979, 1975, 1973, 1970, 1962, 1961, 1958, 1957, 1955, 1953, 1951, 1949, 1948, 1926, 1921
308 8TH ST	2020, 2017, 2014, 2010, 2005, 2000, 1999, 1995, 1992, 1990, 1986, 1985, 1980, 1979, 1975, 1973, 1965, 1962, 1961, 1958, 1957, 1955, 1953, 1951, 1949, 1948, 1926, 1921
308 8TH ST	2020, 2017, 2014, 2010, 2005, 2000, 1999, 1995, 1992, 1990, 1986, 1985, 1980, 1979, 1975, 1973, 1970, 1965, 1962, 1961, 1958, 1957, 1955, 1953, 1951, 1949, 1948, 1926, 1921
308 8TH ST	2020, 2017, 2014, 2010, 2005, 2000, 1999, 1995, 1992, 1990, 1986, 1985, 1980, 1979, 1975, 1973, 1970, 1965, 1962, 1961, 1958, 1955, 1953, 1951, 1949, 1948, 1926, 1921
308 8TH ST	2020, 2017, 2014, 2010, 2005, 2000, 1999, 1995, 1992, 1990, 1986, 1985, 1980, 1979, 1975, 1973, 1970, 1965, 1962, 1961, 1958, 1957, 1955, 1953, 1951, 1949, 1948, 1926, 1921

DRAFT

FINDINGS

Address Researched	Address Not Identified in Research Source
309 8TH ST	2020, 2017, 2014, 2010, 2005, 2000, 1999, 1995, 1992, 1990, 1986, 1985, 1980, 1979, 1975, 1973, 1970, 1965, 1962, 1961, 1958, 1957, 1955, 1953, 1951, 1949, 1926, 1921
309 8TH ST	2020, 2017, 2014, 2010, 2005, 2000, 1999, 1995, 1992, 1990, 1986, 1985, 1980, 1979, 1975, 1973, 1970, 1965, 1962, 1961, 1958, 1955, 1953, 1951, 1949, 1948, 1926, 1921
309 8TH ST	2020, 2017, 2014, 2010, 2005, 2000, 1999, 1995, 1992, 1990, 1986, 1985, 1980, 1979, 1975, 1973, 1970, 1965, 1961, 1958, 1957, 1955, 1953, 1951, 1949, 1948, 1926, 1921
309 8TH ST	2020, 2017, 2014, 2010, 2005, 2000, 1999, 1995, 1992, 1990, 1986, 1985, 1980, 1979, 1975, 1973, 1970, 1962, 1961, 1958, 1957, 1955, 1953, 1951, 1949, 1948, 1926, 1921
309 8TH ST	2020, 2017, 2014, 2010, 2005, 2000, 1999, 1995, 1992, 1990, 1986, 1985, 1980, 1979, 1973, 1970, 1965, 1962, 1961, 1958, 1957, 1955, 1953, 1951, 1949, 1948, 1926, 1921
309 8TH ST	2020, 2017, 2014, 2010, 2005, 2000, 1999, 1995, 1992, 1990, 1986, 1985, 1980, 1979, 1975, 1973, 1965, 1962, 1961, 1958, 1957, 1955, 1953, 1951, 1949, 1948, 1926, 1921
309 9TH ST	2020, 2017, 2014, 2010, 2005, 2000, 1999, 1995, 1992, 1990, 1986, 1985, 1980, 1979, 1975, 1973, 1965, 1962, 1961, 1958, 1957, 1955, 1953, 1951, 1949, 1948, 1926, 1921
309 9TH ST	2020, 2017, 2014, 2010, 2005, 2000, 1999, 1995, 1992, 1990, 1986, 1985, 1980, 1979, 1975, 1973, 1970, 1962, 1961, 1958, 1957, 1955, 1953, 1951, 1949, 1948, 1926, 1921
309 9TH ST	2020, 2017, 2014, 2010, 2005, 2000, 1999, 1995, 1992, 1990, 1986, 1985, 1980, 1979, 1975, 1973, 1970, 1965, 1961, 1958, 1957, 1955, 1953, 1951, 1949, 1948, 1926, 1921
31 11TH ST	2020, 2017, 2014, 2010, 2005, 2000, 1999, 1995, 1992, 1986, 1985, 1980, 1979, 1975, 1973, 1970, 1965, 1962, 1961, 1958, 1957, 1955, 1953, 1951, 1949, 1948, 1926, 1921
31 11TH ST	2020, 2017, 2014, 2010, 2005, 2000, 1999, 1995, 1992, 1990, 1986, 1985, 1980, 1979, 1975, 1973, 1970, 1965, 1962, 1961, 1958, 1955, 1953, 1951, 1949, 1948, 1926, 1921
31 11TH ST	2020, 2017, 2014, 2010, 2005, 2000, 1999, 1995, 1992, 1990, 1986, 1985, 1980, 1979, 1975, 1973, 1970, 1965, 1961, 1958, 1957, 1955, 1953, 1951, 1949, 1948, 1926, 1921
31 11TH ST	2020, 2017, 2014, 2010, 2005, 2000, 1999, 1995, 1992, 1990, 1986, 1985, 1980, 1979, 1975, 1973, 1970, 1965, 1962, 1961, 1958, 1957, 1955, 1953, 1951, 1949, 1926, 1921
31 11TH ST	2020, 2017, 2014, 2010, 2005, 2000, 1999, 1995, 1992, 1990, 1986, 1985, 1980, 1979, 1975, 1973, 1970, 1962, 1961, 1958, 1957, 1955, 1953, 1951, 1949, 1948, 1926, 1921
31 11TH ST	2020, 2017, 2014, 2010, 2005, 2000, 1999, 1995, 1992, 1990, 1986, 1985, 1980, 1979, 1975, 1973, 1965, 1962, 1961, 1958, 1957, 1955, 1953, 1951, 1949, 1948, 1926, 1921
31 11TH ST	2020, 2017, 2014, 2010, 2005, 2000, 1999, 1995, 1992, 1990, 1986, 1985, 1980, 1979, 1973, 1970, 1965, 1962, 1961, 1958, 1957, 1955, 1953, 1951, 1949, 1948, 1926, 1921

DRAFT

FINDINGS

Address Researched	Address Not Identified in Research Source
31 11TH ST	2020, 2017, 2014, 2010, 2005, 2000, 1999, 1995, 1992, 1990, 1986, 1985, 1979, 1975, 1973, 1970, 1965, 1962, 1961, 1958, 1957, 1955, 1953, 1951, 1949, 1948, 1926, 1921
31 11TH ST	2020, 2017, 2014, 2010, 2005, 2000, 1999, 1995, 1992, 1990, 1985, 1980, 1979, 1975, 1973, 1970, 1965, 1962, 1961, 1958, 1957, 1955, 1953, 1951, 1949, 1948, 1926, 1921
31 SE 11TH ST	2020, 2017, 2014, 2010, 2005, 2000, 1999, 1995, 1990, 1986, 1985, 1980, 1979, 1975, 1973, 1970, 1965, 1962, 1961, 1958, 1957, 1955, 1953, 1951, 1949, 1948, 1926, 1921
31 SE 11TH ST	2020, 2017, 2014, 2010, 2005, 2000, 1999, 1992, 1990, 1986, 1985, 1980, 1979, 1975, 1973, 1970, 1965, 1962, 1961, 1958, 1957, 1955, 1953, 1951, 1949, 1948, 1926, 1921
31 SE 11TH ST	2020, 2017, 2014, 2010, 2000, 1999, 1995, 1992, 1990, 1986, 1985, 1980, 1979, 1975, 1973, 1970, 1965, 1962, 1961, 1958, 1957, 1955, 1953, 1951, 1949, 1948, 1926, 1921
31 SE 11TH ST	2020, 2017, 2014, 2005, 2000, 1999, 1995, 1992, 1990, 1986, 1985, 1980, 1979, 1975, 1973, 1970, 1965, 1962, 1961, 1958, 1957, 1955, 1953, 1951, 1949, 1948, 1926, 1921
31 SE 11TH ST	2020, 2017, 2010, 2005, 2000, 1999, 1995, 1992, 1990, 1986, 1985, 1980, 1979, 1975, 1973, 1970, 1965, 1962, 1961, 1958, 1957, 1955, 1953, 1951, 1949, 1948, 1926, 1921
31 SE 11TH ST	2020, 2014, 2010, 2005, 2000, 1999, 1995, 1992, 1990, 1986, 1985, 1980, 1979, 1975, 1973, 1970, 1965, 1962, 1961, 1958, 1957, 1955, 1953, 1951, 1949, 1948, 1926, 1921
31 SE 11TH ST	2017, 2014, 2010, 2005, 2000, 1999, 1995, 1992, 1990, 1986, 1985, 1980, 1979, 1975, 1973, 1970, 1965, 1962, 1961, 1958, 1957, 1955, 1953, 1951, 1949, 1948, 1926, 1921
310 13TH	2020, 2017, 2014, 2010, 2005, 2000, 1999, 1995, 1992, 1990, 1986, 1985, 1980, 1979, 1975, 1973, 1970, 1965, 1962, 1961, 1958, 1957, 1955, 1953, 1949, 1948, 1926, 1921
310 13TH ST	2020, 2017, 2014, 2010, 2000, 1999, 1995, 1992, 1990, 1986, 1985, 1980, 1979, 1975, 1973, 1970, 1965, 1962, 1961, 1958, 1957, 1955, 1953, 1951, 1949, 1948, 1926, 1921
310 13TH ST	2020, 2017, 2014, 2010, 2005, 2000, 1995, 1992, 1990, 1986, 1985, 1980, 1979, 1975, 1973, 1970, 1965, 1962, 1961, 1958, 1957, 1955, 1953, 1951, 1949, 1948, 1926, 1921
310 13TH ST	2020, 2017, 2014, 2010, 2005, 2000, 1999, 1995, 1992, 1990, 1986, 1985, 1980, 1979, 1975, 1973, 1970, 1965, 1962, 1961, 1958, 1957, 1955, 1953, 1951, 1949, 1926, 1921
310 13TH ST	2020, 2017, 2014, 2010, 2005, 2000, 1999, 1995, 1992, 1990, 1986, 1985, 1980, 1979, 1975, 1973, 1970, 1965, 1961, 1958, 1957, 1955, 1953, 1951, 1949, 1948, 1926, 1921
310 13TH ST	2020, 2017, 2014, 2010, 2005, 2000, 1999, 1995, 1992, 1990, 1986, 1985, 1980, 1979, 1975, 1973, 1970, 1962, 1961, 1958, 1957, 1955, 1953, 1951, 1949, 1948, 1926, 1921
310 13TH ST	2020, 2017, 2014, 2010, 2005, 2000, 1999, 1995, 1992, 1990, 1986, 1985, 1980, 1979, 1975, 1973, 1970, 1965, 1962, 1961, 1958, 1955, 1953, 1951, 1949, 1948, 1926, 1921

DRAFT

FINDINGS

Address Researched	Address Not Identified in Research Source
310 13TH ST	2020, 2017, 2014, 2010, 2005, 2000, 1999, 1995, 1992, 1990, 1985, 1980, 1979, 1975, 1973, 1970, 1965, 1962, 1961, 1958, 1957, 1955, 1953, 1951, 1949, 1948, 1926, 1921
310 13TH ST	2020, 2017, 2014, 2010, 2005, 2000, 1999, 1995, 1992, 1986, 1985, 1980, 1979, 1975, 1973, 1970, 1965, 1962, 1961, 1958, 1957, 1955, 1953, 1951, 1949, 1948, 1926, 1921
310 13TH ST	2020, 2017, 2014, 2010, 2005, 2000, 1999, 1995, 1992, 1990, 1986, 1985, 1979, 1975, 1973, 1970, 1965, 1962, 1961, 1958, 1957, 1955, 1953, 1951, 1949, 1948, 1926, 1921
310 13TH ST	2020, 2017, 2014, 2010, 2005, 2000, 1999, 1995, 1992, 1990, 1986, 1985, 1980, 1979, 1973, 1970, 1965, 1962, 1961, 1958, 1957, 1955, 1953, 1951, 1949, 1948, 1926, 1921
310 13TH ST	2020, 2017, 2014, 2010, 2005, 2000, 1999, 1995, 1992, 1990, 1986, 1985, 1980, 1979, 1975, 1973, 1965, 1962, 1961, 1958, 1957, 1955, 1953, 1951, 1949, 1948, 1926, 1921
310 7TH	2020, 2017, 2014, 2010, 2005, 2000, 1999, 1995, 1992, 1990, 1986, 1985, 1980, 1979, 1975, 1973, 1970, 1965, 1962, 1961, 1958, 1957, 1955, 1953, 1949, 1948, 1926, 1921
310 7TH ST	2020, 2017, 2014, 2010, 2005, 2000, 1999, 1995, 1992, 1990, 1986, 1985, 1980, 1979, 1975, 1973, 1970, 1965, 1962, 1961, 1958, 1957, 1955, 1953, 1951, 1949, 1948, 1926, 1921
310 7TH ST	2020, 2017, 2014, 2010, 2005, 2000, 1999, 1995, 1992, 1990, 1986, 1985, 1980, 1979, 1975, 1973, 1970, 1965, 1962, 1961, 1958, 1955, 1953, 1951, 1949, 1948, 1926, 1921
310 7TH ST	2020, 2017, 2014, 2010, 2005, 2000, 1999, 1995, 1992, 1990, 1986, 1985, 1980, 1979, 1975, 1973, 1970, 1965, 1962, 1961, 1958, 1957, 1955, 1953, 1951, 1949, 1948, 1926, 1921
310 7TH ST	2020, 2017, 2014, 2010, 2005, 2000, 1999, 1995, 1992, 1990, 1986, 1985, 1980, 1979, 1975, 1973, 1970, 1962, 1961, 1958, 1957, 1955, 1953, 1951, 1949, 1948, 1926, 1921
310 7TH ST	2020, 2017, 2014, 2010, 2005, 2000, 1999, 1995, 1992, 1990, 1986, 1985, 1980, 1979, 1975, 1973, 1965, 1962, 1961, 1958, 1957, 1955, 1953, 1951, 1949, 1948, 1926, 1921
310 7TH ST	2020, 2017, 2014, 2010, 2005, 2000, 1999, 1995, 1992, 1990, 1986, 1985, 1980, 1979, 1973, 1970, 1965, 1962, 1961, 1958, 1957, 1955, 1953, 1951, 1949, 1948, 1926, 1921
310 SE 13TH ST	2020, 2017, 2014, 2010, 2005, 1999, 1995, 1992, 1990, 1986, 1985, 1980, 1979, 1975, 1973, 1970, 1965, 1962, 1961, 1958, 1957, 1955, 1953, 1951, 1949, 1948, 1926, 1921
310 SE 13TH ST	2020, 2017, 2014, 2010, 2005, 2000, 1999, 1992, 1990, 1986, 1985, 1980, 1979, 1975, 1973, 1970, 1965, 1962, 1961, 1958, 1957, 1955, 1953, 1951, 1949, 1948, 1926, 1921
310 SE 13TH ST	2020, 2017, 2014, 2010, 2005, 2000, 1999, 1995, 1990, 1986, 1985, 1980, 1979, 1975, 1973, 1970, 1965, 1962, 1961, 1958, 1957, 1955, 1953, 1951, 1949, 1948, 1926, 1921
310 SE 13TH ST	2020, 2017, 2014, 2010, 2000, 1999, 1995, 1992, 1990, 1986, 1985, 1980, 1979, 1975, 1973, 1970, 1965, 1962, 1961, 1958, 1957, 1955, 1953, 1951, 1949, 1948, 1926, 1921

DRAFT

FINDINGS

Address Researched	Address Not Identified in Research Source
310 SE 13TH ST	2020, 2017, 2014, 2005, 2000, 1999, 1995, 1992, 1990, 1986, 1985, 1980, 1979, 1975, 1973, 1970, 1965, 1962, 1961, 1958, 1957, 1955, 1953, 1951, 1949, 1948, 1926, 1921
310 SE 13TH ST	2020, 2014, 2010, 2005, 2000, 1999, 1995, 1992, 1990, 1986, 1985, 1980, 1979, 1975, 1973, 1970, 1965, 1962, 1961, 1958, 1957, 1955, 1953, 1951, 1949, 1948, 1926, 1921
310 SE 13TH ST	2020, 2017, 2010, 2005, 2000, 1999, 1995, 1992, 1990, 1986, 1985, 1980, 1979, 1975, 1973, 1970, 1965, 1962, 1961, 1958, 1957, 1955, 1953, 1951, 1949, 1948, 1926, 1921
310 SE 7TH ST	2020, 2017, 2014, 2010, 2005, 1999, 1995, 1992, 1990, 1986, 1985, 1980, 1979, 1975, 1973, 1970, 1965, 1962, 1961, 1958, 1957, 1955, 1953, 1951, 1949, 1948, 1926, 1921
310 SE 9TH ST	2020, 2017, 2010, 2005, 2000, 1999, 1995, 1992, 1990, 1986, 1985, 1980, 1979, 1975, 1973, 1970, 1965, 1962, 1961, 1958, 1957, 1955, 1953, 1951, 1949, 1948, 1926, 1921
310 SE 9TH ST	2020, 2014, 2010, 2005, 2000, 1999, 1995, 1992, 1990, 1986, 1985, 1980, 1979, 1975, 1973, 1970, 1965, 1962, 1961, 1958, 1957, 1955, 1953, 1951, 1949, 1948, 1926, 1921
311 10TH CT	2020, 2017, 2014, 2010, 2000, 1999, 1995, 1992, 1990, 1986, 1985, 1980, 1979, 1975, 1973, 1970, 1965, 1962, 1961, 1958, 1957, 1955, 1953, 1951, 1949, 1948, 1926, 1921
311 10TH CT	2020, 2017, 2014, 2010, 2005, 2000, 1995, 1992, 1990, 1986, 1985, 1980, 1979, 1975, 1973, 1970, 1965, 1962, 1961, 1958, 1957, 1955, 1953, 1951, 1949, 1948, 1926, 1921
311 10TH CT	2020, 2017, 2014, 2010, 2005, 2000, 1999, 1995, 1992, 1986, 1985, 1980, 1979, 1975, 1973, 1970, 1965, 1962, 1961, 1958, 1957, 1955, 1953, 1951, 1949, 1948, 1926, 1921
311 10TH CT	2020, 2017, 2014, 2010, 2005, 2000, 1999, 1995, 1992, 1990, 1986, 1985, 1980, 1979, 1975, 1973, 1970, 1965, 1962, 1961, 1958, 1957, 1955, 1953, 1951, 1949, 1948, 1926, 1921
311 10TH CT	2020, 2017, 2014, 2010, 2005, 2000, 1999, 1995, 1992, 1990, 1986, 1985, 1980, 1979, 1975, 1973, 1965, 1962, 1961, 1958, 1957, 1955, 1953, 1951, 1949, 1948, 1926, 1921
311 10TH CT	2020, 2017, 2014, 2010, 2005, 2000, 1999, 1995, 1992, 1990, 1986, 1985, 1980, 1979, 1975, 1973, 1970, 1962, 1961, 1958, 1957, 1955, 1953, 1951, 1949, 1948, 1926, 1921
311 10TH CT	2020, 2017, 2014, 2010, 2005, 2000, 1999, 1995, 1992, 1990, 1986, 1985, 1979, 1975, 1973, 1970, 1965, 1962, 1961, 1958, 1957, 1955, 1953, 1951, 1949, 1948, 1926, 1921
311 10TH CT	2020, 2017, 2014, 2010, 2005, 2000, 1999, 1995, 1992, 1990, 1986, 1985, 1980, 1979, 1975, 1973, 1965, 1961, 1958, 1957, 1955, 1953, 1951, 1949, 1948, 1926, 1921
311 10TH CT	2020, 2017, 2014, 2010, 2005, 2000, 1999, 1995, 1992, 1990, 1986, 1985, 1980, 1979, 1975, 1973, 1970, 1965, 1962, 1961, 1958, 1955, 1953, 1951, 1949, 1948, 1926, 1921
311 13TH	2020, 2017, 2014, 2010, 2005, 2000, 1999, 1995, 1992, 1990, 1986, 1985, 1980, 1979, 1975, 1973, 1970, 1965, 1962, 1961, 1958, 1957, 1955, 1953, 1949, 1948, 1926, 1921

DRAFT

FINDINGS

Address Researched	Address Not Identified in Research Source
311 13TH ST	2020, 2017, 2014, 2010, 2005, 2000, 1995, 1992, 1990, 1986, 1985, 1980, 1979, 1975, 1973, 1970, 1965, 1962, 1961, 1958, 1957, 1955, 1953, 1951, 1949, 1948, 1926, 1921
311 13TH ST	2020, 2017, 2014, 2010, 2000, 1999, 1995, 1992, 1990, 1986, 1985, 1980, 1979, 1975, 1973, 1970, 1965, 1962, 1961, 1958, 1957, 1955, 1953, 1951, 1949, 1948, 1926, 1921
311 13TH ST	2020, 2017, 2014, 2010, 2005, 2000, 1999, 1995, 1992, 1990, 1986, 1985, 1980, 1979, 1975, 1973, 1970, 1965, 1962, 1961, 1958, 1957, 1955, 1953, 1951, 1949, 1926, 1921
311 13TH ST	2020, 2017, 2014, 2010, 2005, 2000, 1999, 1995, 1992, 1990, 1986, 1985, 1980, 1979, 1975, 1973, 1970, 1965, 1962, 1961, 1958, 1955, 1953, 1951, 1949, 1948, 1926, 1921
311 13TH ST	2020, 2017, 2014, 2010, 2005, 2000, 1999, 1995, 1992, 1990, 1986, 1985, 1980, 1979, 1975, 1973, 1970, 1965, 1961, 1958, 1957, 1955, 1953, 1951, 1949, 1948, 1926, 1921
311 13TH ST	2020, 2017, 2014, 2010, 2005, 2000, 1999, 1995, 1992, 1990, 1986, 1985, 1980, 1979, 1975, 1973, 1970, 1962, 1961, 1958, 1957, 1955, 1953, 1951, 1949, 1948, 1926, 1921
311 13TH ST	2020, 2017, 2014, 2010, 2005, 2000, 1999, 1995, 1992, 1990, 1986, 1985, 1979, 1975, 1973, 1970, 1965, 1962, 1961, 1958, 1957, 1955, 1953, 1951, 1949, 1948, 1926, 1921
311 13TH ST	2020, 2017, 2014, 2010, 2005, 2000, 1999, 1995, 1992, 1990, 1986, 1985, 1980, 1979, 1975, 1973, 1970, 1965, 1962, 1961, 1958, 1957, 1955, 1953, 1951, 1949, 1948, 1926, 1921
311 13TH ST	2020, 2017, 2014, 2010, 2005, 2000, 1999, 1995, 1992, 1990, 1985, 1980, 1979, 1975, 1973, 1970, 1965, 1962, 1961, 1958, 1957, 1955, 1953, 1951, 1949, 1948, 1926, 1921
311 13TH ST	2020, 2017, 2014, 2010, 2005, 2000, 1999, 1995, 1992, 1990, 1986, 1985, 1980, 1979, 1975, 1973, 1965, 1962, 1961, 1958, 1957, 1955, 1953, 1951, 1949, 1948, 1926, 1921
311 13TH ST	2020, 2017, 2014, 2010, 2005, 2000, 1999, 1995, 1992, 1990, 1986, 1985, 1980, 1979, 1973, 1970, 1965, 1962, 1961, 1958, 1957, 1955, 1953, 1951, 1949, 1948, 1926, 1921
311 7TH ST	2020, 2017, 2014, 2010, 2000, 1999, 1995, 1992, 1990, 1986, 1985, 1980, 1979, 1975, 1973, 1970, 1965, 1962, 1961, 1958, 1957, 1955, 1953, 1951, 1949, 1948, 1926, 1921
311 7TH ST	2020, 2017, 2014, 2010, 2005, 2000, 1995, 1992, 1990, 1986, 1985, 1980, 1979, 1975, 1973, 1970, 1965, 1962, 1961, 1958, 1957, 1955, 1953, 1951, 1949, 1948, 1926, 1921
311 7TH ST	2020, 2017, 2014, 2010, 2005, 2000, 1999, 1995, 1992, 1990, 1986, 1985, 1980, 1979, 1973, 1970, 1965, 1962, 1961, 1958, 1957, 1955, 1953, 1951, 1949, 1948, 1926, 1921
311 7TH ST	2020, 2017, 2014, 2010, 2005, 2000, 1999, 1995, 1992, 1990, 1986, 1985, 1980, 1979, 1975, 1973, 1965, 1962, 1961, 1958, 1957, 1955, 1953, 1951, 1949, 1948, 1926, 1921
311 7TH ST	2020, 2017, 2014, 2010, 2005, 2000, 1999, 1995, 1992, 1990, 1985, 1980, 1979, 1975, 1973, 1970, 1965, 1962, 1961, 1958, 1957, 1955, 1953, 1951, 1949, 1948, 1926, 1921

DRAFT

FINDINGS

Address Researched	Address Not Identified in Research Source
311 7TH ST	2020, 2017, 2014, 2010, 2005, 2000, 1999, 1995, 1992, 1986, 1985, 1980, 1979, 1975, 1973, 1970, 1965, 1962, 1961, 1958, 1957, 1955, 1953, 1951, 1949, 1948, 1926, 1921
311 7TH ST	2020, 2017, 2014, 2010, 2005, 2000, 1999, 1995, 1992, 1990, 1986, 1985, 1980, 1979, 1975, 1973, 1970, 1962, 1961, 1958, 1957, 1955, 1953, 1951, 1949, 1948, 1926, 1921
311 7TH ST	2020, 2017, 2014, 2010, 2005, 2000, 1999, 1995, 1992, 1990, 1986, 1985, 1980, 1979, 1975, 1973, 1970, 1965, 1962, 1961, 1958, 1955, 1953, 1951, 1949, 1948, 1926, 1921
311 7TH ST	2020, 2017, 2014, 2010, 2005, 2000, 1999, 1995, 1992, 1990, 1986, 1985, 1980, 1979, 1975, 1973, 1970, 1965, 1961, 1958, 1957, 1955, 1953, 1951, 1949, 1948, 1926, 1921
311 7TH ST	2020, 2017, 2014, 2010, 2005, 2000, 1999, 1995, 1992, 1990, 1986, 1985, 1980, 1979, 1975, 1973, 1970, 1965, 1962, 1961, 1958, 1957, 1955, 1953, 1951, 1949, 1926, 1921
311 SE 10TH CT	2020, 2017, 2014, 2010, 2005, 1999, 1995, 1992, 1990, 1986, 1985, 1980, 1979, 1975, 1973, 1970, 1965, 1962, 1961, 1958, 1957, 1955, 1953, 1951, 1949, 1948, 1926, 1921
311 SE 10TH CT	2020, 2017, 2014, 2010, 2005, 2000, 1999, 1995, 1990, 1986, 1985, 1980, 1979, 1975, 1973, 1970, 1965, 1962, 1961, 1958, 1957, 1955, 1953, 1951, 1949, 1948, 1926, 1921
311 SE 10TH CT	2020, 2017, 2014, 2010, 2005, 2000, 1999, 1992, 1990, 1986, 1985, 1980, 1979, 1975, 1973, 1970, 1965, 1962, 1961, 1958, 1957, 1955, 1953, 1951, 1949, 1948, 1926, 1921
311 SE 10TH CT	2020, 2017, 2014, 2010, 2000, 1999, 1995, 1992, 1990, 1986, 1985, 1980, 1979, 1975, 1973, 1970, 1965, 1962, 1961, 1958, 1957, 1955, 1953, 1951, 1949, 1948, 1926, 1921
311 SE 10TH CT	2020, 2017, 2010, 2005, 2000, 1999, 1995, 1992, 1990, 1986, 1985, 1980, 1979, 1975, 1973, 1970, 1965, 1962, 1961, 1958, 1957, 1955, 1953, 1951, 1949, 1948, 1926, 1921
311 SE 10TH CT	2020, 2017, 2014, 2005, 2000, 1999, 1995, 1992, 1990, 1986, 1985, 1980, 1979, 1975, 1973, 1970, 1965, 1962, 1961, 1958, 1957, 1955, 1953, 1951, 1949, 1948, 1926, 1921
311 SE 10TH CT	2020, 2014, 2010, 2005, 2000, 1999, 1995, 1992, 1990, 1986, 1985, 1980, 1979, 1975, 1973, 1970, 1965, 1962, 1961, 1958, 1957, 1955, 1953, 1951, 1949, 1948, 1926, 1921
311 SE 10TH CT	2017, 2014, 2010, 2005, 2000, 1999, 1995, 1992, 1990, 1986, 1985, 1980, 1979, 1975, 1973, 1970, 1965, 1962, 1961, 1958, 1957, 1955, 1953, 1951, 1949, 1948, 1926, 1921
311 SE 13TH ST	2017, 2014, 2010, 2005, 2000, 1999, 1995, 1992, 1990, 1986, 1985, 1980, 1979, 1975, 1973, 1970, 1965, 1962, 1961, 1958, 1957, 1955, 1953, 1951, 1949, 1948, 1926, 1921
311 SE 13TH ST	2020, 2014, 2010, 2005, 2000, 1999, 1995, 1992, 1990, 1986, 1985, 1980, 1979, 1975, 1973, 1970, 1965, 1962, 1961, 1958, 1957, 1955, 1953, 1951, 1949, 1948, 1926, 1921
311 SE 13TH ST	2020, 2017, 2010, 2005, 2000, 1999, 1995, 1992, 1990, 1986, 1985, 1980, 1979, 1975, 1973, 1970, 1965, 1962, 1961, 1958, 1957, 1955, 1953, 1951, 1949, 1948, 1926, 1921

DRAFT

FINDINGS

Address Researched	Address Not Identified in Research Source
311 SE 13TH ST	2020, 2017, 2014, 2010, 2000, 1999, 1995, 1992, 1990, 1986, 1985, 1980, 1979, 1975, 1973, 1970, 1965, 1962, 1961, 1958, 1957, 1955, 1953, 1951, 1949, 1948, 1926, 1921
311 SE 13TH ST	2020, 2017, 2014, 2005, 2000, 1999, 1995, 1992, 1990, 1986, 1985, 1980, 1979, 1975, 1973, 1970, 1965, 1962, 1961, 1958, 1957, 1955, 1953, 1951, 1949, 1948, 1926, 1921
311 SE 13TH ST	2020, 2017, 2014, 2010, 2005, 2000, 1999, 1992, 1990, 1986, 1985, 1980, 1979, 1975, 1973, 1970, 1965, 1962, 1961, 1958, 1957, 1955, 1953, 1951, 1949, 1948, 1926, 1921
311 SE 13TH ST	2020, 2017, 2014, 2010, 2005, 2000, 1999, 1995, 1990, 1986, 1985, 1980, 1979, 1975, 1973, 1970, 1965, 1962, 1961, 1958, 1957, 1955, 1953, 1951, 1949, 1948, 1926, 1921
311 SE 13TH ST	2020, 2017, 2014, 2010, 2005, 1999, 1995, 1992, 1990, 1986, 1985, 1980, 1979, 1975, 1973, 1970, 1965, 1962, 1961, 1958, 1957, 1955, 1953, 1951, 1949, 1948, 1926, 1921
311 SE 7TH ST	2020, 2017, 2014, 2010, 2005, 1999, 1995, 1992, 1990, 1986, 1985, 1980, 1979, 1975, 1973, 1970, 1965, 1962, 1961, 1958, 1957, 1955, 1953, 1951, 1949, 1948, 1926, 1921
311 SE 7TH ST	2020, 2017, 2014, 2010, 2005, 2000, 1999, 1995, 1990, 1986, 1985, 1980, 1979, 1975, 1973, 1970, 1965, 1962, 1961, 1958, 1957, 1955, 1953, 1951, 1949, 1948, 1926, 1921
311 SE 7TH ST	2020, 2017, 2014, 2010, 2005, 2000, 1999, 1992, 1990, 1986, 1985, 1980, 1979, 1975, 1973, 1970, 1965, 1962, 1961, 1958, 1957, 1955, 1953, 1951, 1949, 1948, 1926, 1921
311 SE 7TH ST	2020, 2017, 2014, 2010, 2000, 1999, 1995, 1992, 1990, 1986, 1985, 1980, 1979, 1975, 1973, 1970, 1965, 1962, 1961, 1958, 1957, 1955, 1953, 1951, 1949, 1948, 1926, 1921
312 8TH ST	2020, 2017, 2014, 2010, 2005, 2000, 1999, 1995, 1992, 1990, 1986, 1985, 1980, 1979, 1975, 1973, 1970, 1965, 1962, 1961, 1958, 1957, 1955, 1953, 1951, 1949, 1926, 1921
312 8TH ST	2020, 2017, 2014, 2010, 2005, 2000, 1999, 1995, 1992, 1990, 1986, 1985, 1980, 1979, 1975, 1973, 1970, 1965, 1962, 1961, 1958, 1955, 1953, 1951, 1949, 1948, 1926, 1921
312 8TH ST	2020, 2017, 2014, 2010, 2005, 2000, 1999, 1995, 1992, 1990, 1986, 1985, 1980, 1979, 1975, 1973, 1970, 1965, 1961, 1958, 1957, 1955, 1953, 1951, 1949, 1948, 1926, 1921
312 8TH ST	2020, 2017, 2014, 2010, 2005, 2000, 1999, 1995, 1992, 1990, 1986, 1985, 1980, 1979, 1975, 1973, 1970, 1962, 1961, 1958, 1957, 1955, 1953, 1951, 1949, 1948, 1926, 1921
312 8TH ST	2020, 2017, 2014, 2010, 2005, 2000, 1999, 1995, 1992, 1990, 1986, 1985, 1979, 1975, 1973, 1970, 1965, 1962, 1961, 1958, 1957, 1955, 1953, 1951, 1949, 1948, 1926, 1921
312 8TH ST	2020, 2017, 2014, 2010, 2005, 2000, 1999, 1995, 1992, 1990, 1986, 1985, 1980, 1979, 1975, 1973, 1965, 1962, 1961, 1958, 1957, 1955, 1953, 1951, 1949, 1948, 1926, 1921
312 8TH ST	2020, 2017, 2014, 2010, 2005, 2000, 1999, 1995, 1992, 1990, 1986, 1985, 1980, 1979, 1973, 1970, 1965, 1962, 1961, 1958, 1957, 1955, 1953, 1951, 1949, 1948, 1926, 1921

DRAFT

FINDINGS

Address Researched	Address Not Identified in Research Source
313 7TH	2020, 2017, 2014, 2010, 2005, 2000, 1999, 1995, 1992, 1990, 1986, 1985, 1980, 1979, 1975, 1973, 1970, 1965, 1962, 1961, 1958, 1957, 1955, 1953, 1949, 1948, 1926, 1921
313 9TH ST	2020, 2017, 2014, 2010, 2005, 2000, 1999, 1995, 1992, 1990, 1986, 1985, 1980, 1979, 1975, 1973, 1970, 1965, 1962, 1961, 1958, 1957, 1955, 1953, 1951, 1949, 1926, 1921
313 9TH ST	2020, 2017, 2014, 2010, 2005, 2000, 1999, 1995, 1992, 1990, 1986, 1985, 1980, 1979, 1975, 1973, 1970, 1962, 1961, 1958, 1957, 1955, 1953, 1951, 1949, 1948, 1926, 1921
313 9TH ST	2020, 2017, 2014, 2010, 2005, 2000, 1999, 1995, 1992, 1990, 1986, 1985, 1980, 1979, 1973, 1970, 1965, 1962, 1961, 1958, 1957, 1955, 1953, 1951, 1949, 1948, 1926, 1921
313 9TH ST	2020, 2017, 2014, 2010, 2005, 2000, 1999, 1995, 1992, 1990, 1986, 1985, 1980, 1979, 1975, 1973, 1965, 1962, 1961, 1958, 1957, 1955, 1953, 1951, 1949, 1948, 1926, 1921
314 12TH	2020, 2017, 2014, 2010, 2005, 2000, 1999, 1995, 1992, 1990, 1986, 1985, 1980, 1979, 1975, 1973, 1970, 1965, 1962, 1961, 1958, 1957, 1955, 1953, 1949, 1948, 1926, 1921
314 12TH ST	2020, 2017, 2014, 2010, 2005, 2000, 1999, 1995, 1992, 1990, 1986, 1985, 1980, 1979, 1975, 1973, 1970, 1965, 1962, 1961, 1958, 1957, 1955, 1953, 1951, 1949, 1926, 1921
314 12TH ST	2020, 2017, 2014, 2010, 2005, 2000, 1999, 1995, 1992, 1990, 1986, 1985, 1980, 1979, 1975, 1973, 1970, 1965, 1961, 1958, 1957, 1955, 1953, 1951, 1949, 1948, 1926, 1921
314 12TH ST	2020, 2017, 2014, 2010, 2005, 2000, 1999, 1995, 1992, 1990, 1986, 1985, 1980, 1979, 1975, 1973, 1970, 1965, 1962, 1961, 1958, 1957, 1955, 1953, 1951, 1949, 1948, 1926, 1921
314 12TH ST	2020, 2017, 2014, 2010, 2005, 2000, 1999, 1995, 1992, 1990, 1986, 1985, 1980, 1979, 1975, 1973, 1970, 1965, 1962, 1961, 1958, 1957, 1955, 1953, 1951, 1949, 1948, 1926, 1921
314 12TH ST	2020, 2017, 2014, 2010, 2005, 2000, 1999, 1995, 1992, 1990, 1986, 1985, 1980, 1979, 1973, 1970, 1965, 1962, 1961, 1958, 1957, 1955, 1953, 1951, 1949, 1948, 1926, 1921
314 12TH ST	2020, 2017, 2014, 2010, 2005, 2000, 1999, 1995, 1992, 1990, 1986, 1985, 1979, 1975, 1973, 1970, 1965, 1962, 1961, 1958, 1957, 1955, 1953, 1951, 1949, 1948, 1926, 1921
314 12TH ST	2020, 2017, 2014, 2010, 2005, 2000, 1999, 1995, 1992, 1990, 1985, 1980, 1979, 1975, 1973, 1970, 1965, 1962, 1961, 1958, 1957, 1955, 1953, 1951, 1949, 1948, 1926, 1921
314 13TH	2020, 2017, 2014, 2010, 2005, 2000, 1999, 1995, 1992, 1990, 1986, 1985, 1980, 1979, 1975, 1973, 1970, 1965, 1962, 1961, 1958, 1957, 1955, 1953, 1949, 1948, 1926, 1921
314 13TH ST	2020, 2017, 2014, 2010, 2000, 1999, 1995, 1992, 1990, 1986, 1985, 1980, 1979, 1975, 1973, 1970, 1965, 1962, 1961, 1958, 1957, 1955, 1953, 1951, 1949, 1948, 1926, 1921
314 13TH ST	2020, 2017, 2014, 2010, 2005, 2000, 1995, 1992, 1990, 1986, 1985, 1980, 1979, 1975, 1973, 1970, 1965, 1962, 1961, 1958, 1957, 1955, 1953, 1951, 1949, 1948, 1926, 1921

DRAFT

FINDINGS

Address Researched	Address Not Identified in Research Source
314 13TH ST	2020, 2017, 2014, 2010, 2005, 2000, 1999, 1995, 1992, 1990, 1986, 1985, 1980, 1979, 1975, 1973, 1970, 1965, 1962, 1961, 1958, 1957, 1955, 1953, 1951, 1949, 1926, 1921
314 13TH ST	2020, 2017, 2014, 2010, 2005, 2000, 1999, 1995, 1992, 1990, 1986, 1985, 1980, 1979, 1975, 1973, 1970, 1965, 1962, 1961, 1958, 1955, 1953, 1951, 1949, 1948, 1926, 1921
314 13TH ST	2020, 2017, 2014, 2010, 2005, 2000, 1999, 1995, 1992, 1990, 1986, 1985, 1980, 1979, 1975, 1973, 1970, 1965, 1961, 1958, 1957, 1955, 1953, 1951, 1949, 1948, 1926, 1921
314 13TH ST	2020, 2017, 2014, 2010, 2005, 2000, 1999, 1995, 1992, 1990, 1986, 1985, 1980, 1979, 1975, 1973, 1970, 1962, 1961, 1958, 1957, 1955, 1953, 1951, 1949, 1948, 1926, 1921
314 13TH ST	2020, 2017, 2014, 2010, 2005, 2000, 1999, 1995, 1992, 1990, 1985, 1980, 1979, 1975, 1973, 1970, 1965, 1962, 1961, 1958, 1957, 1955, 1953, 1951, 1949, 1948, 1926, 1921
314 13TH ST	2020, 2017, 2014, 2010, 2005, 2000, 1999, 1995, 1992, 1986, 1985, 1980, 1979, 1975, 1973, 1970, 1965, 1962, 1961, 1958, 1957, 1955, 1953, 1951, 1949, 1948, 1926, 1921
314 13TH ST	2020, 2017, 2014, 2010, 2005, 2000, 1999, 1995, 1992, 1990, 1986, 1985, 1979, 1975, 1973, 1970, 1965, 1962, 1961, 1958, 1957, 1955, 1953, 1951, 1949, 1948, 1926, 1921
314 13TH ST	2020, 2017, 2014, 2010, 2005, 2000, 1999, 1995, 1992, 1990, 1986, 1985, 1980, 1979, 1973, 1970, 1965, 1962, 1961, 1958, 1957, 1955, 1953, 1951, 1949, 1948, 1926, 1921
314 13TH ST	2020, 2017, 2014, 2010, 2005, 2000, 1999, 1995, 1992, 1990, 1986, 1985, 1980, 1979, 1975, 1973, 1965, 1962, 1961, 1958, 1957, 1955, 1953, 1951, 1949, 1948, 1926, 1921
314 9TH ST	2020, 2017, 2014, 2010, 2005, 2000, 1999, 1995, 1992, 1990, 1986, 1985, 1980, 1979, 1975, 1973, 1965, 1962, 1961, 1958, 1957, 1955, 1953, 1951, 1949, 1948, 1926, 1921
314 9TH ST	2020, 2017, 2014, 2010, 2005, 2000, 1999, 1995, 1992, 1990, 1986, 1985, 1980, 1979, 1973, 1970, 1965, 1962, 1961, 1958, 1957, 1955, 1953, 1951, 1949, 1948, 1926, 1921
314 9TH ST	2020, 2017, 2014, 2010, 2005, 2000, 1999, 1995, 1992, 1990, 1986, 1985, 1979, 1975, 1973, 1970, 1965, 1962, 1961, 1958, 1957, 1955, 1953, 1951, 1949, 1948, 1926, 1921
314 9TH ST	2020, 2017, 2014, 2010, 2005, 2000, 1999, 1995, 1992, 1990, 1985, 1980, 1979, 1975, 1973, 1970, 1965, 1962, 1961, 1958, 1957, 1955, 1953, 1951, 1949, 1948, 1926, 1921
314 9TH ST	2020, 2017, 2014, 2010, 2005, 2000, 1999, 1995, 1992, 1990, 1986, 1985, 1980, 1979, 1975, 1973, 1970, 1962, 1961, 1958, 1957, 1955, 1953, 1951, 1949, 1948, 1926, 1921
314 9TH ST	2020, 2017, 2014, 2010, 2005, 2000, 1999, 1995, 1992, 1990, 1986, 1985, 1980, 1979, 1975, 1973, 1970, 1965, 1961, 1958, 1957, 1955, 1953, 1951, 1949, 1948, 1926, 1921
314 SE 13TH ST	2020, 2017, 2014, 2010, 2005, 1999, 1995, 1992, 1990, 1986, 1985, 1980, 1979, 1975, 1973, 1970, 1965, 1962, 1961, 1958, 1957, 1955, 1953, 1951, 1949, 1948, 1926, 1921

DRAFT

FINDINGS

Address Researched	Address Not Identified in Research Source
314 SE 13TH ST	2020, 2017, 2014, 2010, 2005, 2000, 1999, 1992, 1990, 1986, 1985, 1980, 1979, 1975, 1973, 1970, 1965, 1962, 1961, 1958, 1957, 1955, 1953, 1951, 1949, 1948, 1926, 1921
314 SE 13TH ST	2020, 2017, 2014, 2010, 2005, 2000, 1999, 1995, 1990, 1986, 1985, 1980, 1979, 1975, 1973, 1970, 1965, 1962, 1961, 1958, 1957, 1955, 1953, 1951, 1949, 1948, 1926, 1921
314 SE 13TH ST	2020, 2017, 2014, 2010, 2000, 1999, 1995, 1992, 1990, 1986, 1985, 1980, 1979, 1975, 1973, 1970, 1965, 1962, 1961, 1958, 1957, 1955, 1953, 1951, 1949, 1948, 1926, 1921
314 SE 13TH ST	2020, 2017, 2014, 2005, 2000, 1999, 1995, 1992, 1990, 1986, 1985, 1980, 1979, 1975, 1973, 1970, 1965, 1962, 1961, 1958, 1957, 1955, 1953, 1951, 1949, 1948, 1926, 1921
617 SE 7TH ST	2020, 2017, 2014, 2010, 2000, 1999, 1995, 1992, 1990, 1986, 1985, 1980, 1979, 1975, 1973, 1970, 1965, 1962, 1961, 1958, 1957, 1955, 1953, 1951, 1949, 1948, 1926, 1921
617 SE 7TH ST	2020, 2017, 2014, 2005, 2000, 1999, 1995, 1992, 1990, 1986, 1985, 1980, 1979, 1975, 1973, 1970, 1965, 1962, 1961, 1958, 1957, 1955, 1953, 1951, 1949, 1948, 1926, 1921
617 SE 7TH ST	2020, 2017, 2010, 2005, 2000, 1999, 1995, 1992, 1990, 1986, 1985, 1980, 1979, 1975, 1973, 1970, 1965, 1962, 1961, 1958, 1957, 1955, 1953, 1951, 1949, 1948, 1926, 1921
617 SE 7TH ST	2017, 2014, 2010, 2005, 2000, 1999, 1995, 1992, 1990, 1986, 1985, 1980, 1979, 1975, 1973, 1970, 1965, 1962, 1961, 1958, 1957, 1955, 1953, 1951, 1949, 1948, 1926, 1921
617 SE 7TH ST	2020, 2014, 2010, 2005, 2000, 1999, 1995, 1992, 1990, 1986, 1985, 1980, 1979, 1975, 1973, 1970, 1965, 1962, 1961, 1958, 1957, 1955, 1953, 1951, 1949, 1948, 1926, 1921
617 SE 7TH ST	2020, 2017, 2014, 2010, 2005, 1999, 1995, 1992, 1990, 1986, 1985, 1980, 1979, 1975, 1973, 1970, 1965, 1962, 1961, 1958, 1957, 1955, 1953, 1951, 1949, 1948, 1926, 1921
617 SE 7TH ST	2020, 2017, 2014, 2010, 2005, 2000, 1999, 1995, 1990, 1986, 1985, 1980, 1979, 1975, 1973, 1970, 1965, 1962, 1961, 1958, 1957, 1955, 1953, 1951, 1949, 1948, 1926, 1921
617 SE 7TH ST	2020, 2017, 2014, 2010, 2005, 2000, 1999, 1992, 1990, 1986, 1985, 1980, 1979, 1975, 1973, 1970, 1965, 1962, 1961, 1958, 1957, 1955, 1953, 1951, 1949, 1948, 1926, 1921
617 SE 8TH ST	2020, 2017, 2014, 2010, 2005, 1999, 1995, 1992, 1990, 1986, 1985, 1980, 1979, 1975, 1973, 1970, 1965, 1962, 1961, 1958, 1957, 1955, 1953, 1951, 1949, 1948, 1926, 1921
618 6TH CT	2020, 2017, 2014, 2010, 2005, 2000, 1999, 1995, 1992, 1986, 1985, 1980, 1979, 1975, 1973, 1970, 1965, 1962, 1961, 1958, 1957, 1955, 1953, 1951, 1949, 1948, 1926, 1921
618 6TH CT	2020, 2017, 2014, 2010, 2005, 2000, 1999, 1995, 1992, 1990, 1985, 1980, 1979, 1975, 1973, 1970, 1965, 1962, 1961, 1958, 1957, 1955, 1953, 1951, 1949, 1948, 1926, 1921
618 6TH CT	2020, 2017, 2014, 2010, 2005, 2000, 1999, 1995, 1992, 1990, 1986, 1985, 1980, 1979, 1975, 1973, 1965, 1962, 1961, 1958, 1957, 1955, 1953, 1951, 1949, 1948, 1926, 1921

DRAFT

FINDINGS

Address Researched	Address Not Identified in Research Source
618 6TH CT	2020, 2017, 2014, 2010, 2005, 2000, 1999, 1995, 1992, 1990, 1986, 1985, 1980, 1979, 1973, 1970, 1965, 1962, 1961, 1958, 1957, 1955, 1953, 1951, 1949, 1948, 1926, 1921
618 6TH CT	2020, 2017, 2014, 2010, 2005, 2000, 1999, 1995, 1992, 1990, 1986, 1985, 1979, 1975, 1973, 1970, 1965, 1962, 1961, 1958, 1957, 1955, 1953, 1951, 1949, 1948, 1926, 1921
618 6TH CT	2020, 2017, 2014, 2010, 2005, 2000, 1999, 1995, 1992, 1990, 1986, 1985, 1980, 1979, 1975, 1973, 1970, 1965, 1961, 1958, 1957, 1955, 1953, 1951, 1949, 1948, 1926, 1921
618 6TH CT	2020, 2017, 2014, 2010, 2005, 2000, 1999, 1995, 1992, 1990, 1986, 1985, 1980, 1979, 1975, 1973, 1970, 1965, 1962, 1961, 1958, 1955, 1953, 1951, 1949, 1948, 1926, 1921
618 6TH CT	2020, 2017, 2014, 2010, 2005, 2000, 1999, 1995, 1992, 1990, 1986, 1985, 1980, 1979, 1975, 1973, 1970, 1962, 1961, 1958, 1957, 1955, 1953, 1951, 1949, 1948, 1926, 1921
618 6TH CT	2020, 2017, 2014, 2010, 2005, 2000, 1999, 1995, 1992, 1990, 1986, 1985, 1980, 1979, 1975, 1973, 1970, 1965, 1962, 1961, 1958, 1957, 1955, 1953, 1949, 1948, 1926, 1921
618 6TH CT	2020, 2017, 2014, 2010, 2005, 2000, 1999, 1995, 1992, 1990, 1986, 1985, 1980, 1979, 1975, 1973, 1970, 1965, 1962, 1961, 1958, 1957, 1955, 1953, 1951, 1949, 1926, 1921
618 FEDERAL HWY	2020, 2017, 2014, 2010, 2005, 2000, 1995, 1992, 1990, 1986, 1985, 1980, 1979, 1975, 1973, 1970, 1965, 1962, 1961, 1958, 1957, 1955, 1953, 1951, 1949, 1948, 1926, 1921
618 SE 11TH CT	2020, 2017, 2014, 2010, 2005, 2000, 1999, 1992, 1990, 1986, 1985, 1980, 1979, 1975, 1973, 1970, 1965, 1962, 1961, 1958, 1957, 1955, 1953, 1951, 1949, 1948, 1926, 1921
618 SE 6TH CT	2017, 2014, 2010, 2005, 2000, 1999, 1995, 1992, 1990, 1986, 1985, 1980, 1979, 1975, 1973, 1970, 1965, 1962, 1961, 1958, 1957, 1955, 1953, 1951, 1949, 1948, 1926, 1921
618A 6TH CT	2020, 2017, 2014, 2010, 2005, 2000, 1999, 1995, 1992, 1990, 1985, 1980, 1979, 1975, 1973, 1970, 1965, 1962, 1961, 1958, 1957, 1955, 1953, 1951, 1949, 1948, 1926, 1921
619 6TH CT	2020, 2017, 2014, 2010, 2005, 2000, 1999, 1995, 1992, 1990, 1986, 1985, 1980, 1979, 1975, 1973, 1965, 1962, 1961, 1958, 1957, 1955, 1953, 1951, 1949, 1948, 1926, 1921
619 9TH ST	2020, 2017, 2014, 2010, 2000, 1999, 1995, 1992, 1990, 1986, 1985, 1980, 1979, 1975, 1973, 1970, 1965, 1962, 1961, 1958, 1957, 1955, 1953, 1951, 1949, 1948, 1926, 1921
619 9TH ST	2020, 2017, 2014, 2010, 2005, 2000, 1995, 1992, 1990, 1986, 1985, 1980, 1979, 1975, 1973, 1970, 1965, 1962, 1961, 1958, 1957, 1955, 1953, 1951, 1949, 1948, 1926, 1921
619 9TH ST	2020, 2017, 2014, 2010, 2005, 2000, 1999, 1995, 1992, 1990, 1986, 1985, 1980, 1979, 1975, 1973, 1965, 1962, 1961, 1958, 1957, 1955, 1953, 1951, 1949, 1948, 1926, 1921
619 9TH ST	2020, 2017, 2014, 2010, 2005, 2000, 1999, 1995, 1992, 1990, 1986, 1985, 1980, 1979, 1973, 1970, 1965, 1962, 1961, 1958, 1957, 1955, 1953, 1951, 1949, 1948, 1926, 1921

DRAFT

FINDINGS

Address Researched	Address Not Identified in Research Source
619 9TH ST	2020, 2017, 2014, 2010, 2005, 2000, 1999, 1995, 1992, 1986, 1985, 1980, 1979, 1975, 1973, 1970, 1965, 1962, 1961, 1958, 1957, 1955, 1953, 1951, 1949, 1948, 1926, 1921
619 9TH ST	2020, 2017, 2014, 2010, 2005, 2000, 1999, 1995, 1992, 1990, 1986, 1985, 1979, 1975, 1973, 1970, 1965, 1962, 1961, 1958, 1957, 1955, 1953, 1951, 1949, 1948, 1926, 1921
619 9TH ST	2020, 2017, 2014, 2010, 2005, 2000, 1999, 1995, 1992, 1990, 1985, 1980, 1979, 1975, 1973, 1970, 1965, 1962, 1961, 1958, 1957, 1955, 1953, 1951, 1949, 1948, 1926, 1921
619 9TH ST	2020, 2017, 2014, 2010, 2005, 2000, 1999, 1995, 1992, 1990, 1986, 1985, 1980, 1979, 1975, 1973, 1970, 1962, 1961, 1958, 1957, 1955, 1953, 1951, 1949, 1948, 1926, 1921
619 9TH ST	2020, 2017, 2014, 2010, 2005, 2000, 1999, 1995, 1992, 1990, 1986, 1985, 1980, 1979, 1975, 1973, 1970, 1965, 1961, 1958, 1957, 1955, 1953, 1951, 1949, 1948, 1926, 1921
619 SE 13TH ST	2020, 2017, 2014, 2010, 2005, 1999, 1995, 1992, 1990, 1986, 1985, 1980, 1979, 1975, 1973, 1970, 1965, 1962, 1961, 1958, 1957, 1955, 1953, 1951, 1949, 1948, 1926, 1921
619 SE 13TH ST	2020, 2017, 2014, 2010, 2005, 2000, 1999, 1992, 1990, 1986, 1985, 1980, 1979, 1975, 1973, 1970, 1965, 1962, 1961, 1958, 1957, 1955, 1953, 1951, 1949, 1948, 1926, 1921
619 SE 13TH ST	2020, 2017, 2014, 2010, 2005, 2000, 1999, 1995, 1990, 1986, 1985, 1980, 1979, 1975, 1973, 1970, 1965, 1962, 1961, 1958, 1957, 1955, 1953, 1951, 1949, 1948, 1926, 1921
619 SE 13TH ST	2020, 2017, 2014, 2010, 2000, 1999, 1995, 1992, 1990, 1986, 1985, 1980, 1979, 1975, 1973, 1970, 1965, 1962, 1961, 1958, 1957, 1955, 1953, 1951, 1949, 1948, 1926, 1921
619 SE 13TH ST	2020, 2017, 2014, 2005, 2000, 1999, 1995, 1992, 1990, 1986, 1985, 1980, 1979, 1975, 1973, 1970, 1965, 1962, 1961, 1958, 1957, 1955, 1953, 1951, 1949, 1948, 1926, 1921
619 SE 9TH ST	2020, 2017, 2014, 2005, 2000, 1999, 1995, 1992, 1990, 1986, 1985, 1980, 1979, 1975, 1973, 1970, 1965, 1962, 1961, 1958, 1957, 1955, 1953, 1951, 1949, 1948, 1926, 1921
619 SE 9TH ST	2020, 2017, 2014, 2010, 2000, 1999, 1995, 1992, 1990, 1986, 1985, 1980, 1979, 1975, 1973, 1970, 1965, 1962, 1961, 1958, 1957, 1955, 1953, 1951, 1949, 1948, 1926, 1921
619 SE 9TH ST	2017, 2014, 2010, 2005, 2000, 1999, 1995, 1992, 1990, 1986, 1985, 1980, 1979, 1975, 1973, 1970, 1965, 1962, 1961, 1958, 1957, 1955, 1953, 1951, 1949, 1948, 1926, 1921
619 SE 9TH ST	2020, 2017, 2010, 2005, 2000, 1999, 1995, 1992, 1990, 1986, 1985, 1980, 1979, 1975, 1973, 1970, 1965, 1962, 1961, 1958, 1957, 1955, 1953, 1951, 1949, 1948, 1926, 1921
619 SE 9TH ST	2020, 2014, 2010, 2005, 2000, 1999, 1995, 1992, 1990, 1986, 1985, 1980, 1979, 1975, 1973, 1970, 1965, 1962, 1961, 1958, 1957, 1955, 1953, 1951, 1949, 1948, 1926, 1921
619 SE 9TH ST	2020, 2017, 2014, 2010, 2005, 2000, 1999, 1995, 1990, 1986, 1985, 1980, 1979, 1975, 1973, 1970, 1965, 1962, 1961, 1958, 1957, 1955, 1953, 1951, 1949, 1948, 1926, 1921

DRAFT

FINDINGS

Address Researched	Address Not Identified in Research Source
619 SE 9TH ST	2020, 2017, 2014, 2010, 2005, 2000, 1999, 1992, 1990, 1986, 1985, 1980, 1979, 1975, 1973, 1970, 1965, 1962, 1961, 1958, 1957, 1955, 1953, 1951, 1949, 1948, 1926, 1921
619 SE 9TH ST	2020, 2017, 2014, 2010, 2005, 1999, 1995, 1992, 1990, 1986, 1985, 1980, 1979, 1975, 1973, 1970, 1965, 1962, 1961, 1958, 1957, 1955, 1953, 1951, 1949, 1948, 1926, 1921
620 7TH ST	2020, 2017, 2014, 2010, 2000, 1999, 1995, 1992, 1990, 1986, 1985, 1980, 1979, 1975, 1973, 1970, 1965, 1962, 1961, 1958, 1957, 1955, 1953, 1951, 1949, 1948, 1926, 1921
620 7TH ST	2020, 2017, 2014, 2010, 2005, 2000, 1999, 1995, 1992, 1990, 1986, 1985, 1980, 1979, 1975, 1973, 1970, 1965, 1961, 1958, 1957, 1955, 1953, 1951, 1949, 1948, 1926, 1921
620 7TH ST	2020, 2017, 2014, 2010, 2005, 2000, 1999, 1995, 1992, 1990, 1986, 1985, 1980, 1979, 1975, 1973, 1970, 1962, 1961, 1958, 1957, 1955, 1953, 1951, 1949, 1948, 1926, 1921
620 7TH ST	2020, 2017, 2014, 2010, 2005, 2000, 1999, 1995, 1992, 1990, 1985, 1980, 1979, 1975, 1973, 1970, 1965, 1962, 1961, 1958, 1957, 1955, 1953, 1951, 1949, 1948, 1926, 1921
620 7TH ST	2020, 2017, 2014, 2010, 2005, 2000, 1999, 1995, 1992, 1990, 1986, 1985, 1980, 1979, 1973, 1970, 1965, 1962, 1961, 1958, 1957, 1955, 1953, 1951, 1949, 1948, 1926, 1921
620 7TH ST	2020, 2017, 2014, 2010, 2005, 2000, 1999, 1995, 1992, 1990, 1986, 1985, 1980, 1979, 1975, 1973, 1965, 1962, 1961, 1958, 1957, 1955, 1953, 1951, 1949, 1948, 1926, 1921
620 8TH	2020, 2017, 2014, 2010, 2005, 2000, 1999, 1995, 1992, 1990, 1986, 1985, 1980, 1979, 1975, 1973, 1970, 1965, 1962, 1961, 1958, 1957, 1955, 1953, 1949, 1948, 1926, 1921
620 8TH ST	2020, 2017, 2014, 2010, 2000, 1999, 1995, 1992, 1990, 1986, 1985, 1980, 1979, 1975, 1973, 1970, 1965, 1962, 1961, 1958, 1957, 1955, 1953, 1951, 1949, 1948, 1926, 1921
620 8TH ST	2020, 2017, 2014, 2010, 2005, 2000, 1999, 1995, 1992, 1990, 1986, 1985, 1980, 1979, 1975, 1973, 1970, 1965, 1962, 1961, 1958, 1957, 1955, 1953, 1951, 1949, 1926, 1921
620 8TH ST	2020, 2017, 2014, 2010, 2005, 2000, 1999, 1995, 1992, 1990, 1986, 1985, 1980, 1979, 1975, 1973, 1970, 1965, 1962, 1961, 1958, 1955, 1953, 1951, 1949, 1948, 1926, 1921
620 8TH ST	2020, 2017, 2014, 2010, 2005, 2000, 1999, 1995, 1992, 1990, 1986, 1985, 1980, 1979, 1975, 1973, 1970, 1962, 1961, 1958, 1957, 1955, 1953, 1951, 1949, 1948, 1926, 1921
620 8TH ST	2020, 2017, 2014, 2010, 2005, 2000, 1999, 1995, 1992, 1990, 1986, 1985, 1980, 1979, 1975, 1973, 1965, 1962, 1961, 1958, 1957, 1955, 1953, 1951, 1949, 1948, 1926, 1921
620 8TH ST	2020, 2017, 2014, 2010, 2005, 2000, 1999, 1995, 1992, 1990, 1986, 1985, 1980, 1979, 1973, 1970, 1965, 1962, 1961, 1958, 1957, 1955, 1953, 1951, 1949, 1948, 1926, 1921

DRAFT

FINDINGS

Address Researched	Address Not Identified in Research Source
620 8TH ST	2020, 2017, 2014, 2010, 2005, 2000, 1999, 1995, 1992, 1986, 1985, 1980, 1979, 1975, 1973, 1970, 1965, 1962, 1961, 1958, 1957, 1955, 1953, 1951, 1949, 1948, 1926, 1921
620 8TH ST	2020, 2017, 2014, 2010, 2005, 2000, 1999, 1995, 1992, 1990, 1985, 1980, 1979, 1975, 1973, 1970, 1965, 1962, 1961, 1958, 1957, 1955, 1953, 1951, 1949, 1948, 1926, 1921
620 8TH ST	2020, 2017, 2014, 2010, 2005, 2000, 1999, 1995, 1992, 1990, 1986, 1985, 1979, 1975, 1973, 1970, 1965, 1962, 1961, 1958, 1957, 1955, 1953, 1951, 1949, 1948, 1926, 1921
620 9TH ST	2020, 2017, 2014, 2010, 2000, 1999, 1995, 1992, 1990, 1986, 1985, 1980, 1979, 1975, 1973, 1970, 1965, 1962, 1961, 1958, 1957, 1955, 1953, 1951, 1949, 1948, 1926, 1921
620 9TH ST	2020, 2017, 2014, 2010, 2005, 2000, 1999, 1995, 1992, 1990, 1986, 1985, 1979, 1975, 1973, 1970, 1965, 1962, 1961, 1958, 1957, 1955, 1953, 1951, 1949, 1948, 1926, 1921
620 9TH ST	2020, 2017, 2014, 2010, 2005, 2000, 1999, 1995, 1992, 1990, 1986, 1985, 1980, 1979, 1975, 1973, 1970, 1965, 1962, 1961, 1958, 1957, 1955, 1953, 1951, 1949, 1948, 1926, 1921
620 9TH ST	2020, 2017, 2014, 2010, 2005, 2000, 1999, 1995, 1992, 1986, 1985, 1980, 1979, 1975, 1973, 1970, 1965, 1962, 1961, 1958, 1957, 1955, 1953, 1951, 1949, 1948, 1926, 1921
620 9TH ST	2020, 2017, 2014, 2010, 2005, 2000, 1999, 1995, 1992, 1990, 1986, 1985, 1980, 1979, 1973, 1970, 1965, 1962, 1961, 1958, 1957, 1955, 1953, 1951, 1949, 1948, 1926, 1921
620 9TH ST	2020, 2017, 2014, 2010, 2005, 2000, 1999, 1995, 1992, 1990, 1986, 1985, 1980, 1979, 1975, 1973, 1965, 1962, 1961, 1958, 1957, 1955, 1953, 1951, 1949, 1948, 1926, 1921
620 9TH ST	2020, 2017, 2014, 2010, 2005, 2000, 1999, 1995, 1992, 1990, 1986, 1985, 1980, 1979, 1975, 1973, 1970, 1965, 1962, 1961, 1958, 1957, 1955, 1953, 1951, 1949, 1948, 1926, 1921
620 9TH ST	2020, 2017, 2014, 2010, 2005, 2000, 1999, 1995, 1992, 1990, 1986, 1985, 1980, 1979, 1975, 1973, 1970, 1965, 1962, 1961, 1958, 1957, 1955, 1953, 1951, 1949, 1926, 1921
620 FEDERAL HWY	2020, 2017, 2014, 2010, 2000, 1999, 1995, 1992, 1990, 1986, 1985, 1980, 1979, 1975, 1973, 1970, 1965, 1962, 1961, 1958, 1957, 1955, 1953, 1951, 1949, 1948, 1926, 1921
620 FEDERAL HWY	2020, 2017, 2014, 2010, 2005, 2000, 1995, 1992, 1990, 1986, 1985, 1980, 1979, 1975, 1973, 1970, 1965, 1962, 1961, 1958, 1957, 1955, 1953, 1951, 1949, 1948, 1926, 1921
620 S FEDERAL HWY	2020, 2017, 2014, 2010, 2005, 2000, 1999, 1992, 1990, 1986, 1985, 1980, 1979, 1975, 1973, 1970, 1965, 1962, 1961, 1958, 1957, 1955, 1953, 1951, 1949, 1948, 1926, 1921
620 S FEDERAL HWY	2020, 2017, 2014, 2010, 2000, 1999, 1995, 1992, 1990, 1986, 1985, 1980, 1979, 1975, 1973, 1970, 1965, 1962, 1961, 1958, 1957, 1955, 1953, 1951, 1949, 1948, 1926, 1921

DRAFT

FINDINGS

Address Researched	Address Not Identified in Research Source
620 S FEDERAL HWY	2020, 2017, 2014, 2010, 2005, 1999, 1995, 1992, 1990, 1986, 1985, 1980, 1979, 1975, 1973, 1970, 1965, 1962, 1961, 1958, 1957, 1955, 1953, 1951, 1949, 1948, 1926, 1921
620 S FEDERAL HWY	2020, 2017, 2014, 2010, 2005, 2000, 1999, 1995, 1990, 1986, 1985, 1980, 1979, 1975, 1973, 1970, 1965, 1962, 1961, 1958, 1957, 1955, 1953, 1951, 1949, 1948, 1926, 1921
620 S FEDERAL HWY	2020, 2014, 2010, 2005, 2000, 1999, 1995, 1992, 1990, 1986, 1985, 1980, 1979, 1975, 1973, 1970, 1965, 1962, 1961, 1958, 1957, 1955, 1953, 1951, 1949, 1948, 1926, 1921
620 S FEDERAL HWY	2020, 2017, 2010, 2005, 2000, 1999, 1995, 1992, 1990, 1986, 1985, 1980, 1979, 1975, 1973, 1970, 1965, 1962, 1961, 1958, 1957, 1955, 1953, 1951, 1949, 1948, 1926, 1921
620 SE 7TH ST	2017, 2014, 2010, 2005, 2000, 1999, 1995, 1992, 1990, 1986, 1985, 1980, 1979, 1975, 1973, 1970, 1965, 1962, 1961, 1958, 1957, 1955, 1953, 1951, 1949, 1948, 1926, 1921
620 SE 7TH ST	2020, 2017, 2014, 2010, 2000, 1999, 1995, 1992, 1990, 1986, 1985, 1980, 1979, 1975, 1973, 1970, 1965, 1962, 1961, 1958, 1957, 1955, 1953, 1951, 1949, 1948, 1926, 1921
620 SE 7TH ST	2020, 2017, 2014, 2005, 2000, 1999, 1995, 1992, 1990, 1986, 1985, 1980, 1979, 1975, 1973, 1970, 1965, 1962, 1961, 1958, 1957, 1955, 1953, 1951, 1949, 1948, 1926, 1921
620 SE 7TH ST	2020, 2017, 2014, 2010, 2005, 2000, 1999, 1992, 1990, 1986, 1985, 1980, 1979, 1975, 1973, 1970, 1965, 1962, 1961, 1958, 1957, 1955, 1953, 1951, 1949, 1948, 1926, 1921
620 SE 8TH ST	2020, 2014, 2010, 2005, 2000, 1999, 1995, 1992, 1990, 1986, 1985, 1980, 1979, 1975, 1973, 1970, 1965, 1962, 1961, 1958, 1957, 1955, 1953, 1951, 1949, 1948, 1926, 1921
620 SE 8TH ST	2020, 2017, 2010, 2005, 2000, 1999, 1995, 1992, 1990, 1986, 1985, 1980, 1979, 1975, 1973, 1970, 1965, 1962, 1961, 1958, 1957, 1955, 1953, 1951, 1949, 1948, 1926, 1921
620 SE 9TH ST	2020, 2017, 2014, 2010, 2000, 1999, 1995, 1992, 1990, 1986, 1985, 1980, 1979, 1975, 1973, 1970, 1965, 1962, 1961, 1958, 1957, 1955, 1953, 1951, 1949, 1948, 1926, 1921

DRAFT

FINDINGS

Address Researched	Address Not Identified in Research Source
620 SE 9TH ST	2020, 2017, 2014, 2005, 2000, 1999, 1995, 1992, 1990, 1986, 1985, 1980, 1979, 1975, 1973, 1970, 1965, 1962, 1961, 1958, 1957, 1955, 1953, 1951, 1949, 1948, 1926, 1921
620 SE 9TH ST	2020, 2017, 2014, 2010, 2005, 2000, 1999, 1992, 1990, 1986, 1985, 1980, 1979, 1975, 1973, 1970, 1965, 1962, 1961, 1958, 1957, 1955, 1953, 1951, 1949, 1948, 1926, 1921
620 SE 9TH ST	2020, 2017, 2014, 2010, 2005, 2000, 1999, 1995, 1990, 1986, 1985, 1980, 1979, 1975, 1973, 1970, 1965, 1962, 1961, 1958, 1957, 1955, 1953, 1951, 1949, 1948, 1926, 1921
620 SE 9TH ST	2020, 2017, 2014, 2010, 2005, 1999, 1995, 1992, 1990, 1986, 1985, 1980, 1979, 1975, 1973, 1970, 1965, 1962, 1961, 1958, 1957, 1955, 1953, 1951, 1949, 1948, 1926, 1921
621 6TH CT	2020, 2017, 2014, 2010, 2005, 2000, 1999, 1995, 1992, 1990, 1986, 1985, 1980, 1979, 1975, 1973, 1970, 1965, 1962, 1961, 1958, 1957, 1955, 1953, 1949, 1948, 1926, 1921
621 6TH CT	2020, 2017, 2014, 2010, 2005, 2000, 1999, 1995, 1992, 1990, 1986, 1985, 1980, 1979, 1975, 1973, 1970, 1962, 1961, 1958, 1957, 1955, 1953, 1951, 1949, 1948, 1926, 1921
621 6TH CT	2020, 2017, 2014, 2010, 2005, 2000, 1999, 1995, 1992, 1990, 1986, 1985, 1980, 1979, 1975, 1973, 1970, 1965, 1961, 1958, 1957, 1955, 1953, 1951, 1949, 1948, 1926, 1921
621 6TH CT	2020, 2017, 2014, 2010, 2005, 2000, 1999, 1995, 1992, 1990, 1986, 1985, 1980, 1979, 1975, 1973, 1970, 1965, 1962, 1961, 1958, 1955, 1953, 1951, 1949, 1948, 1926, 1921
621 6TH CT	2020, 2017, 2014, 2010, 2005, 2000, 1999, 1995, 1992, 1990, 1986, 1985, 1980, 1979, 1975, 1973, 1965, 1962, 1961, 1958, 1957, 1955, 1953, 1951, 1949, 1948, 1926, 1921
621 6TH CT	2020, 2017, 2014, 2010, 2005, 2000, 1999, 1995, 1992, 1990, 1986, 1985, 1980, 1979, 1973, 1970, 1965, 1962, 1961, 1958, 1957, 1955, 1953, 1951, 1949, 1948, 1926, 1921
621 6TH CT	2020, 2017, 2014, 2010, 2005, 2000, 1999, 1995, 1992, 1990, 1986, 1985, 1979, 1975, 1973, 1970, 1965, 1962, 1961, 1958, 1957, 1955, 1953, 1951, 1949, 1948, 1926, 1921
621 6TH CT	2020, 2017, 2014, 2010, 2005, 2000, 1999, 1995, 1992, 1990, 1985, 1980, 1979, 1975, 1973, 1970, 1965, 1962, 1961, 1958, 1957, 1955, 1953, 1951, 1949, 1948, 1926, 1921
621 8TH	2020, 2017, 2014, 2010, 2005, 2000, 1999, 1995, 1992, 1990, 1986, 1985, 1980, 1979, 1975, 1973, 1970, 1965, 1962, 1961, 1958, 1957, 1955, 1953, 1949, 1948, 1926, 1921
621 8TH ST	2020, 2017, 2014, 2010, 2005, 2000, 1995, 1992, 1990, 1986, 1985, 1980, 1979, 1975, 1973, 1970, 1965, 1962, 1961, 1958, 1957, 1955, 1953, 1951, 1949, 1948, 1926, 1921
621 8TH ST	2020, 2017, 2014, 2010, 2000, 1999, 1995, 1992, 1990, 1986, 1985, 1980, 1979, 1975, 1973, 1970, 1965, 1962, 1961, 1958, 1957, 1955, 1953, 1951, 1949, 1948, 1926, 1921
621 8TH ST	2020, 2017, 2014, 2010, 2005, 2000, 1999, 1995, 1992, 1990, 1986, 1985, 1980, 1979, 1975, 1973, 1970, 1965, 1962, 1961, 1958, 1957, 1955, 1953, 1951, 1949, 1926, 1921

DRAFT

FINDINGS

Address Researched	Address Not Identified in Research Source
621 8TH ST	2020, 2017, 2014, 2010, 2005, 2000, 1999, 1995, 1992, 1990, 1986, 1985, 1980, 1979, 1975, 1973, 1970, 1965, 1962, 1961, 1958, 1955, 1953, 1951, 1949, 1948, 1926, 1921
621 8TH ST	2020, 2017, 2014, 2010, 2005, 2000, 1999, 1995, 1992, 1990, 1986, 1985, 1980, 1979, 1975, 1973, 1970, 1965, 1961, 1958, 1957, 1955, 1953, 1951, 1949, 1948, 1926, 1921
621 8TH ST	2020, 2017, 2014, 2010, 2005, 2000, 1999, 1995, 1992, 1990, 1986, 1985, 1980, 1979, 1975, 1973, 1970, 1962, 1961, 1958, 1957, 1955, 1953, 1951, 1949, 1948, 1926, 1921
621 8TH ST	2020, 2017, 2014, 2010, 2005, 2000, 1999, 1995, 1992, 1986, 1985, 1980, 1979, 1975, 1973, 1970, 1965, 1962, 1961, 1958, 1957, 1955, 1953, 1951, 1949, 1948, 1926, 1921
621 8TH ST	2020, 2017, 2014, 2010, 2005, 2000, 1999, 1995, 1992, 1990, 1985, 1980, 1979, 1975, 1973, 1970, 1965, 1962, 1961, 1958, 1957, 1955, 1953, 1951, 1949, 1948, 1926, 1921
621 8TH ST	2020, 2017, 2014, 2010, 2005, 2000, 1999, 1995, 1992, 1990, 1986, 1985, 1979, 1975, 1973, 1970, 1965, 1962, 1961, 1958, 1957, 1955, 1953, 1951, 1949, 1948, 1926, 1921
621 8TH ST	2020, 2017, 2014, 2010, 2005, 2000, 1999, 1995, 1992, 1990, 1986, 1985, 1980, 1979, 1973, 1970, 1965, 1962, 1961, 1958, 1957, 1955, 1953, 1951, 1949, 1948, 1926, 1921
621 8TH ST	2020, 2017, 2014, 2010, 2005, 2000, 1999, 1995, 1992, 1990, 1986, 1985, 1980, 1979, 1975, 1973, 1965, 1962, 1961, 1958, 1957, 1955, 1953, 1951, 1949, 1948, 1926, 1921
621 FEDERAL HWY	2020, 2017, 2014, 2010, 2000, 1999, 1995, 1992, 1990, 1986, 1985, 1980, 1979, 1975, 1973, 1970, 1965, 1962, 1961, 1958, 1957, 1955, 1953, 1951, 1949, 1948, 1926, 1921
621 FEDERAL HWY	2020, 2017, 2014, 2010, 2005, 2000, 1999, 1995, 1992, 1986, 1985, 1980, 1979, 1975, 1973, 1970, 1965, 1962, 1961, 1958, 1957, 1955, 1953, 1951, 1949, 1948, 1926, 1921
621 RIO VISTA BLVD	2020, 2017, 2014, 2010, 2005, 2000, 1999, 1995, 1992, 1986, 1985, 1980, 1979, 1975, 1973, 1970, 1965, 1962, 1961, 1958, 1957, 1955, 1953, 1951, 1949, 1948, 1926, 1921
621 RIO VISTA BLVD	2020, 2017, 2014, 2010, 2005, 2000, 1999, 1995, 1992, 1990, 1985, 1980, 1979, 1975, 1973, 1970, 1965, 1962, 1961, 1958, 1957, 1955, 1953, 1951, 1949, 1948, 1926, 1921
621 RIO VISTA BLVD	2020, 2017, 2014, 2010, 2005, 2000, 1999, 1995, 1992, 1990, 1986, 1985, 1980, 1979, 1975, 1973, 1965, 1962, 1961, 1958, 1957, 1955, 1953, 1951, 1949, 1948, 1926, 1921
621 RIO VISTA BLVD	2020, 2017, 2014, 2010, 2005, 2000, 1999, 1995, 1992, 1990, 1986, 1985, 1980, 1979, 1973, 1970, 1965, 1962, 1961, 1958, 1957, 1955, 1953, 1951, 1949, 1948, 1926, 1921
621 RIO VISTA BLVD	2020, 2017, 2014, 2010, 2005, 2000, 1999, 1995, 1992, 1990, 1986, 1985, 1979, 1975, 1973, 1970, 1965, 1962, 1961, 1958, 1957, 1955, 1953, 1951, 1949, 1948, 1926, 1921
621 RIO VISTA BLVD	2020, 2017, 2014, 2010, 2005, 2000, 1999, 1995, 1992, 1990, 1986, 1985, 1980, 1979, 1975, 1973, 1970, 1962, 1961, 1958, 1957, 1955, 1953, 1951, 1949, 1948, 1926, 1921

DRAFT

FINDINGS

Address Researched	Address Not Identified in Research Source
621 RIO VISTA BLVD	2020, 2017, 2014, 2010, 2005, 2000, 1999, 1995, 1992, 1990, 1986, 1985, 1980, 1979, 1975, 1973, 1970, 1965, 1961, 1958, 1957, 1955, 1953, 1951, 1949, 1948, 1926, 1921
621 RIO VISTA BLVD	2020, 2017, 2014, 2010, 2005, 2000, 1999, 1995, 1992, 1990, 1986, 1985, 1980, 1979, 1975, 1973, 1970, 1965, 1962, 1961, 1958, 1955, 1953, 1951, 1949, 1948, 1926, 1921
621 SE 3RD AVE	2020, 2017, 2014, 2010, 2005, 2000, 1999, 1995, 1990, 1986, 1985, 1980, 1979, 1975, 1973, 1970, 1965, 1962, 1961, 1958, 1957, 1955, 1953, 1951, 1949, 1948, 1926, 1921
621 SE 7TH ST	2020, 2017, 2014, 2005, 2000, 1999, 1995, 1992, 1990, 1986, 1985, 1980, 1979, 1975, 1973, 1970, 1965, 1962, 1961, 1958, 1957, 1955, 1953, 1951, 1949, 1948, 1926, 1921
621 SE 7TH ST	2020, 2017, 2010, 2005, 2000, 1999, 1995, 1992, 1990, 1986, 1985, 1980, 1979, 1975, 1973, 1970, 1965, 1962, 1961, 1958, 1957, 1955, 1953, 1951, 1949, 1948, 1926, 1921
621 SE 8TH ST	2020, 2017, 2010, 2005, 2000, 1999, 1995, 1992, 1990, 1986, 1985, 1980, 1979, 1975, 1973, 1970, 1965, 1962, 1961, 1958, 1957, 1955, 1953, 1951, 1949, 1948, 1926, 1921
621 SE 8TH ST	2020, 2014, 2010, 2005, 2000, 1999, 1995, 1992, 1990, 1986, 1985, 1980, 1979, 1975, 1973, 1970, 1965, 1962, 1961, 1958, 1957, 1955, 1953, 1951, 1949, 1948, 1926, 1921
621 SE 8TH ST	2017, 2014, 2010, 2005, 2000, 1999, 1995, 1992, 1990, 1986, 1985, 1980, 1979, 1975, 1973, 1970, 1965, 1962, 1961, 1958, 1957, 1955, 1953, 1951, 1949, 1948, 1926, 1921
621 SE 8TH ST	2020, 2017, 2014, 2005, 2000, 1999, 1995, 1992, 1990, 1986, 1985, 1980, 1979, 1975, 1973, 1970, 1965, 1962, 1961, 1958, 1957, 1955, 1953, 1951, 1949, 1948, 1926, 1921
621 SE 8TH ST	2020, 2017, 2014, 2010, 2000, 1999, 1995, 1992, 1990, 1986, 1985, 1980, 1979, 1975, 1973, 1970, 1965, 1962, 1961, 1958, 1957, 1955, 1953, 1951, 1949, 1948, 1926, 1921
621 SE 8TH ST	2020, 2017, 2014, 2010, 2005, 2000, 1999, 1992, 1990, 1986, 1985, 1980, 1979, 1975, 1973, 1970, 1965, 1962, 1961, 1958, 1957, 1955, 1953, 1951, 1949, 1948, 1926, 1921
621 SE 8TH ST	2020, 2017, 2014, 2010, 2005, 1999, 1995, 1992, 1990, 1986, 1985, 1980, 1979, 1975, 1973, 1970, 1965, 1962, 1961, 1958, 1957, 1955, 1953, 1951, 1949, 1948, 1926, 1921
622 6TH CT	2020, 2017, 2014, 2010, 2000, 1999, 1995, 1992, 1990, 1986, 1985, 1980, 1979, 1975, 1973, 1970, 1965, 1962, 1961, 1958, 1957, 1955, 1953, 1951, 1949, 1948, 1926, 1921
622 6TH CT	2020, 2017, 2014, 2010, 2005, 2000, 1995, 1992, 1990, 1986, 1985, 1980, 1979, 1975, 1973, 1970, 1965, 1962, 1961, 1958, 1957, 1955, 1953, 1951, 1949, 1948, 1926, 1921
622 6TH CT	2020, 2017, 2014, 2010, 2005, 2000, 1999, 1995, 1992, 1990, 1986, 1985, 1980, 1979, 1975, 1973, 1970, 1965, 1962, 1961, 1958, 1957, 1955, 1953, 1949, 1948, 1926, 1921
622 6TH CT	2020, 2017, 2014, 2010, 2005, 2000, 1999, 1995, 1992, 1990, 1986, 1985, 1980, 1979, 1975, 1973, 1970, 1965, 1962, 1961, 1958, 1957, 1955, 1953, 1951, 1949, 1926, 1921

DRAFT

FINDINGS

Address Researched	Address Not Identified in Research Source
622 6TH CT	2020, 2017, 2014, 2010, 2005, 2000, 1999, 1995, 1992, 1990, 1986, 1985, 1980, 1979, 1975, 1973, 1970, 1965, 1961, 1958, 1957, 1955, 1953, 1951, 1949, 1948, 1926, 1921
622 6TH CT	2020, 2017, 2014, 2010, 2005, 2000, 1999, 1995, 1992, 1990, 1986, 1985, 1980, 1979, 1975, 1973, 1970, 1965, 1962, 1961, 1958, 1955, 1953, 1951, 1949, 1948, 1926, 1921
622 6TH CT	2020, 2017, 2014, 2010, 2005, 2000, 1999, 1995, 1992, 1990, 1986, 1985, 1980, 1979, 1975, 1973, 1970, 1962, 1961, 1958, 1957, 1955, 1953, 1951, 1949, 1948, 1926, 1921
622 6TH CT	2020, 2017, 2014, 2010, 2005, 2000, 1999, 1995, 1992, 1990, 1986, 1985, 1979, 1975, 1973, 1970, 1965, 1962, 1961, 1958, 1957, 1955, 1953, 1951, 1949, 1948, 1926, 1921
622 6TH CT	2020, 2017, 2014, 2010, 2005, 2000, 1999, 1995, 1992, 1990, 1986, 1985, 1980, 1979, 1973, 1970, 1965, 1962, 1961, 1958, 1957, 1955, 1953, 1951, 1949, 1948, 1926, 1921
622 6TH CT	2020, 2017, 2014, 2010, 2005, 2000, 1999, 1995, 1992, 1990, 1986, 1985, 1980, 1979, 1975, 1973, 1965, 1962, 1961, 1958, 1957, 1955, 1953, 1951, 1949, 1948, 1926, 1921
622 6TH CT	2020, 2017, 2014, 2010, 2005, 2000, 1999, 1995, 1992, 1990, 1985, 1980, 1979, 1975, 1973, 1970, 1965, 1962, 1961, 1958, 1957, 1955, 1953, 1951, 1949, 1948, 1926, 1921
622 RIO VIST BLVD	2020, 2017, 2014, 2010, 2005, 2000, 1999, 1995, 1992, 1986, 1985, 1980, 1979, 1975, 1973, 1970, 1965, 1962, 1961, 1958, 1957, 1955, 1953, 1951, 1949, 1948, 1926, 1921
622 RIO VISTA BLVD	2020, 2017, 2014, 2010, 2005, 2000, 1995, 1992, 1990, 1986, 1985, 1980, 1979, 1975, 1973, 1970, 1965, 1962, 1961, 1958, 1957, 1955, 1953, 1951, 1949, 1948, 1926, 1921
622 RIO VISTA BLVD	2020, 2017, 2014, 2010, 2000, 1999, 1995, 1992, 1990, 1986, 1985, 1980, 1979, 1975, 1973, 1970, 1965, 1962, 1961, 1958, 1957, 1955, 1953, 1951, 1949, 1948, 1926, 1921
622 RIO VISTA BLVD	2020, 2017, 2014, 2010, 2005, 2000, 1999, 1995, 1992, 1990, 1985, 1980, 1979, 1975, 1973, 1970, 1965, 1962, 1961, 1958, 1957, 1955, 1953, 1951, 1949, 1948, 1926, 1921
622 RIO VISTA BLVD	2020, 2017, 2014, 2010, 2005, 2000, 1999, 1995, 1992, 1990, 1986, 1985, 1980, 1979, 1975, 1973, 1965, 1962, 1961, 1958, 1957, 1955, 1953, 1951, 1949, 1948, 1926, 1921
622 RIO VISTA BLVD	2020, 2017, 2014, 2010, 2005, 2000, 1999, 1995, 1992, 1990, 1986, 1985, 1979, 1975, 1973, 1970, 1965, 1962, 1961, 1958, 1957, 1955, 1953, 1951, 1949, 1948, 1926, 1921
622 RIO VISTA BLVD	2020, 2017, 2014, 2010, 2005, 2000, 1999, 1995, 1992, 1990, 1986, 1985, 1980, 1979, 1973, 1970, 1965, 1962, 1961, 1958, 1957, 1955, 1953, 1951, 1949, 1948, 1926, 1921
622 RIO VISTA BLVD	2020, 2017, 2014, 2010, 2005, 2000, 1999, 1995, 1992, 1990, 1986, 1985, 1980, 1979, 1975, 1973, 1970, 1962, 1961, 1958, 1957, 1955, 1953, 1951, 1949, 1948, 1926, 1921
622 RIO VISTA BLVD	2020, 2017, 2014, 2010, 2005, 2000, 1999, 1995, 1992, 1990, 1986, 1985, 1980, 1979, 1975, 1973, 1970, 1965, 1961, 1958, 1957, 1955, 1953, 1951, 1949, 1948, 1926, 1921

DRAFT

FINDINGS

Address Researched	Address Not Identified in Research Source
622 RIO VISTA BLVD	2020, 2017, 2014, 2010, 2005, 2000, 1999, 1995, 1992, 1990, 1986, 1985, 1980, 1979, 1975, 1973, 1970, 1965, 1962, 1961, 1958, 1957, 1955, 1953, 1951, 1949, 1926, 1921
622 RIO VISTA BLVD	2020, 2017, 2014, 2010, 2005, 2000, 1999, 1995, 1992, 1990, 1986, 1985, 1980, 1979, 1975, 1973, 1970, 1965, 1962, 1961, 1958, 1957, 1955, 1953, 1949, 1948, 1926, 1921
622 RIO VISTA BLVD	2020, 2017, 2014, 2010, 2005, 2000, 1999, 1995, 1992, 1990, 1986, 1985, 1980, 1979, 1975, 1973, 1970, 1965, 1962, 1961, 1958, 1955, 1953, 1951, 1949, 1948, 1926, 1921
622 S RIO VISTA BLVD	2020, 2017, 2014, 2010, 2000, 1999, 1995, 1992, 1990, 1986, 1985, 1980, 1979, 1975, 1973, 1970, 1965, 1962, 1961, 1958, 1957, 1955, 1953, 1951, 1949, 1948, 1926, 1921
622 S RIO VISTA BLVD	2020, 2017, 2014, 2010, 2005, 2000, 1999, 1992, 1990, 1986, 1985, 1980, 1979, 1975, 1973, 1970, 1965, 1962, 1961, 1958, 1957, 1955, 1953, 1951, 1949, 1948, 1926, 1921
622 S RIO VISTA BLVD	2020, 2017, 2014, 2010, 2005, 1999, 1995, 1992, 1990, 1986, 1985, 1980, 1979, 1975, 1973, 1970, 1965, 1962, 1961, 1958, 1957, 1955, 1953, 1951, 1949, 1948, 1926, 1921
622 S RIO VISTA BLVD	2020, 2017, 2014, 2005, 2000, 1999, 1995, 1992, 1990, 1986, 1985, 1980, 1979, 1975, 1973, 1970, 1965, 1962, 1961, 1958, 1957, 1955, 1953, 1951, 1949, 1948, 1926, 1921
625 SE 5TH AVE	2020, 2017, 2014, 2010, 2005, 2000, 1999, 1992, 1990, 1986, 1985, 1980, 1979, 1975, 1973, 1970, 1965, 1962, 1961, 1958, 1957, 1955, 1953, 1951, 1949, 1948, 1926, 1921
625 SE 7TH ST	2020, 2017, 2014, 2005, 2000, 1999, 1995, 1992, 1990, 1986, 1985, 1980, 1979, 1975, 1973, 1970, 1965, 1962, 1961, 1958, 1957, 1955, 1953, 1951, 1949, 1948, 1926, 1921
625 SE 7TH ST	2020, 2017, 2010, 2005, 2000, 1999, 1995, 1992, 1990, 1986, 1985, 1980, 1979, 1975, 1973, 1970, 1965, 1962, 1961, 1958, 1957, 1955, 1953, 1951, 1949, 1948, 1926, 1921
625 SE 8TH ST	2020, 2017, 2014, 2010, 2005, 1999, 1995, 1992, 1990, 1986, 1985, 1980, 1979, 1975, 1973, 1970, 1965, 1962, 1961, 1958, 1957, 1955, 1953, 1951, 1949, 1948, 1926, 1921
626 FEDERAL HWY	2020, 2017, 2014, 2010, 2000, 1999, 1995, 1992, 1990, 1986, 1985, 1980, 1979, 1975, 1973, 1970, 1965, 1962, 1961, 1958, 1957, 1955, 1953, 1951, 1949, 1948, 1926, 1921
626 FEDERAL HWY	2020, 2017, 2014, 2010, 2005, 2000, 1999, 1995, 1992, 1986, 1985, 1980, 1979, 1975, 1973, 1970, 1965, 1962, 1961, 1958, 1957, 1955, 1953, 1951, 1949, 1948, 1926, 1921
626 RIO VISTA BLVD	2020, 2017, 2014, 2010, 2000, 1999, 1995, 1992, 1990, 1986, 1985, 1980, 1979, 1975, 1973, 1970, 1965, 1962, 1961, 1958, 1957, 1955, 1953, 1951, 1949, 1948, 1926, 1921
626 RIO VISTA BLVD	2020, 2017, 2014, 2010, 2005, 2000, 1995, 1992, 1990, 1986, 1985, 1980, 1979, 1975, 1973, 1970, 1965, 1962, 1961, 1958, 1957, 1955, 1953, 1951, 1949, 1948, 1926, 1921
626 RIO VISTA BLVD	2020, 2017, 2014, 2010, 2005, 2000, 1999, 1995, 1992, 1990, 1985, 1980, 1979, 1975, 1973, 1970, 1965, 1962, 1961, 1958, 1957, 1955, 1953, 1951, 1949, 1948, 1926, 1921

DRAFT

FINDINGS

Address Researched	Address Not Identified in Research Source
626 RIO VISTA BLVD	2020, 2017, 2014, 2010, 2005, 2000, 1999, 1995, 1992, 1990, 1986, 1985, 1980, 1979, 1973, 1970, 1965, 1962, 1961, 1958, 1957, 1955, 1953, 1951, 1949, 1948, 1926, 1921
626 RIO VISTA BLVD	2020, 2017, 2014, 2010, 2005, 2000, 1999, 1995, 1992, 1990, 1986, 1985, 1979, 1975, 1973, 1970, 1965, 1962, 1961, 1958, 1957, 1955, 1953, 1951, 1949, 1948, 1926, 1921
626 RIO VISTA BLVD	2020, 2017, 2014, 2010, 2005, 2000, 1999, 1995, 1992, 1990, 1986, 1985, 1980, 1979, 1975, 1973, 1965, 1962, 1961, 1958, 1957, 1955, 1953, 1951, 1949, 1948, 1926, 1921
626 RIO VISTA BLVD	2020, 2017, 2014, 2010, 2005, 2000, 1999, 1995, 1992, 1990, 1986, 1985, 1980, 1979, 1975, 1973, 1970, 1965, 1962, 1961, 1958, 1955, 1953, 1951, 1949, 1948, 1926, 1921
626 RIO VISTA BLVD	2020, 2017, 2014, 2010, 2005, 2000, 1999, 1995, 1992, 1990, 1986, 1985, 1980, 1979, 1975, 1973, 1970, 1965, 1962, 1961, 1958, 1957, 1955, 1953, 1949, 1948, 1926, 1921
626 RIO VISTA BLVD	2020, 2017, 2014, 2010, 2005, 2000, 1999, 1995, 1992, 1990, 1986, 1985, 1980, 1979, 1975, 1973, 1970, 1965, 1962, 1961, 1958, 1957, 1955, 1953, 1951, 1949, 1948, 1926, 1921
626 RIO VISTA BLVD	2020, 2017, 2014, 2010, 2005, 2000, 1999, 1995, 1992, 1990, 1986, 1985, 1980, 1979, 1975, 1973, 1970, 1965, 1962, 1961, 1958, 1957, 1955, 1953, 1951, 1949, 1948, 1926, 1921
626 RIO VISTA BLVD	2020, 2017, 2014, 2010, 2005, 2000, 1999, 1995, 1992, 1990, 1986, 1985, 1980, 1979, 1975, 1973, 1970, 1965, 1962, 1961, 1958, 1957, 1955, 1953, 1951, 1949, 1948, 1926, 1921
626 S FEDERAL HWY	2020, 2017, 2014, 2010, 2005, 2000, 1999, 1992, 1990, 1986, 1985, 1980, 1979, 1975, 1973, 1970, 1965, 1962, 1961, 1958, 1957, 1955, 1953, 1951, 1949, 1948, 1926, 1921
626 S FEDERAL HWY	2020, 2017, 2014, 2010, 2005, 2000, 1999, 1995, 1990, 1986, 1985, 1980, 1979, 1975, 1973, 1970, 1965, 1962, 1961, 1958, 1957, 1955, 1953, 1951, 1949, 1948, 1926, 1921
626 S FEDERAL HWY	2017, 2014, 2010, 2005, 2000, 1999, 1995, 1992, 1990, 1986, 1985, 1980, 1979, 1975, 1973, 1970, 1965, 1962, 1961, 1958, 1957, 1955, 1953, 1951, 1949, 1948, 1926, 1921
626 S RIO VISTA BLVD	2017, 2014, 2010, 2005, 2000, 1999, 1995, 1992, 1990, 1986, 1985, 1980, 1979, 1975, 1973, 1970, 1965, 1962, 1961, 1958, 1957, 1955, 1953, 1951, 1949, 1948, 1926, 1921
626 S RIO VISTA BLVD	2020, 2017, 2010, 2005, 2000, 1999, 1995, 1992, 1990, 1986, 1985, 1980, 1979, 1975, 1973, 1970, 1965, 1962, 1961, 1958, 1957, 1955, 1953, 1951, 1949, 1948, 1926, 1921
626 S RIO VISTA BLVD	2020, 2017, 2014, 2005, 2000, 1999, 1995, 1992, 1990, 1986, 1985, 1980, 1979, 1975, 1973, 1970, 1965, 1962, 1961, 1958, 1957, 1955, 1953, 1951, 1949, 1948, 1926, 1921
626 S RIO VISTA BLVD	2020, 2017, 2014, 2010, 2005, 2000, 1999, 1995, 1990, 1986, 1985, 1980, 1979, 1975, 1973, 1970, 1965, 1962, 1961, 1958, 1957, 1955, 1953, 1951, 1949, 1948, 1926, 1921
626 S RIO VISTA BLVD	2020, 2017, 2014, 2010, 2005, 2000, 1999, 1992, 1990, 1986, 1985, 1980, 1979, 1975, 1973, 1970, 1965, 1962, 1961, 1958, 1957, 1955, 1953, 1951, 1949, 1948, 1926, 1921

DRAFT

FINDINGS

Address Researched	Address Not Identified in Research Source
626 S RIO VISTA BLVD	2020, 2017, 2014, 2010, 2005, 1999, 1995, 1992, 1990, 1986, 1985, 1980, 1979, 1975, 1973, 1970, 1965, 1962, 1961, 1958, 1957, 1955, 1953, 1951, 1949, 1948, 1926, 1921
626 S RIO VISTA BLVD	2020, 2017, 2014, 2010, 2000, 1999, 1995, 1992, 1990, 1986, 1985, 1980, 1979, 1975, 1973, 1970, 1965, 1962, 1961, 1958, 1957, 1955, 1953, 1951, 1949, 1948, 1926, 1921
626 SE 5TH AVE	2020, 2017, 2014, 2010, 2005, 2000, 1999, 1992, 1990, 1986, 1985, 1980, 1979, 1975, 1973, 1970, 1965, 1962, 1961, 1958, 1957, 1955, 1953, 1951, 1949, 1948, 1926, 1921
626 SE 5TH AVE	2020, 2017, 2014, 2005, 2000, 1999, 1995, 1992, 1990, 1986, 1985, 1980, 1979, 1975, 1973, 1970, 1965, 1962, 1961, 1958, 1957, 1955, 1953, 1951, 1949, 1948, 1926, 1921
626 SE 5TH AVE	2020, 2017, 2014, 2010, 2000, 1999, 1995, 1992, 1990, 1986, 1985, 1980, 1979, 1975, 1973, 1970, 1965, 1962, 1961, 1958, 1957, 1955, 1953, 1951, 1949, 1948, 1926, 1921
626 SE 5TH AVE	2020, 2017, 2010, 2005, 2000, 1999, 1995, 1992, 1990, 1986, 1985, 1980, 1979, 1975, 1973, 1970, 1965, 1962, 1961, 1958, 1957, 1955, 1953, 1951, 1949, 1948, 1926, 1921
627 SE 4TH AVE	2017, 2014, 2010, 2005, 2000, 1999, 1995, 1992, 1990, 1986, 1985, 1980, 1979, 1975, 1973, 1970, 1965, 1962, 1961, 1958, 1957, 1955, 1953, 1951, 1949, 1948, 1926, 1921
628 SE 5TH AVE	2020, 2017, 2014, 2010, 2000, 1999, 1995, 1992, 1990, 1986, 1985, 1980, 1979, 1975, 1973, 1970, 1965, 1962, 1961, 1958, 1957, 1955, 1953, 1951, 1949, 1948, 1926, 1921
628 SE 5TH AVE	2020, 2017, 2014, 2005, 2000, 1999, 1995, 1992, 1990, 1986, 1985, 1980, 1979, 1975, 1973, 1970, 1965, 1962, 1961, 1958, 1957, 1955, 1953, 1951, 1949, 1948, 1926, 1921
628 SE 5TH AVE	2020, 2017, 2014, 2010, 2005, 2000, 1999, 1992, 1990, 1986, 1985, 1980, 1979, 1975, 1973, 1970, 1965, 1962, 1961, 1958, 1957, 1955, 1953, 1951, 1949, 1948, 1926, 1921
628 SE 5TH AVE	2020, 2017, 2014, 2010, 2005, 2000, 1999, 1995, 1990, 1986, 1985, 1980, 1979, 1975, 1973, 1970, 1965, 1962, 1961, 1958, 1957, 1955, 1953, 1951, 1949, 1948, 1926, 1921
628 SE 5TH AVE	2020, 2017, 2014, 2010, 2005, 1999, 1995, 1992, 1990, 1986, 1985, 1980, 1979, 1975, 1973, 1970, 1965, 1962, 1961, 1958, 1957, 1955, 1953, 1951, 1949, 1948, 1926, 1921
629 3RD AVE	2020, 2017, 2014, 2010, 2005, 2000, 1999, 1992, 1990, 1986, 1985, 1980, 1979, 1975, 1973, 1970, 1965, 1962, 1961, 1958, 1957, 1955, 1953, 1951, 1949, 1948, 1926, 1921
629 6TH AVE	2020, 2017, 2014, 2010, 2005, 2000, 1999, 1995, 1992, 1990, 1986, 1985, 1980, 1979, 1975, 1973, 1970, 1965, 1962, 1961, 1958, 1957, 1955, 1953, 1951, 1949, 1926, 1921
629 SE 5TH AVE	2020, 2017, 2014, 2010, 2005, 1999, 1995, 1992, 1990, 1986, 1985, 1980, 1979, 1975, 1973, 1970, 1965, 1962, 1961, 1958, 1957, 1955, 1953, 1951, 1949, 1948, 1926, 1921
629 SE 5TH AVE	2020, 2017, 2014, 2005, 2000, 1999, 1995, 1992, 1990, 1986, 1985, 1980, 1979, 1975, 1973, 1970, 1965, 1962, 1961, 1958, 1957, 1955, 1953, 1951, 1949, 1948, 1926, 1921

DRAFT

FINDINGS

Address Researched	Address Not Identified in Research Source
629 SE 5TH AVE	2020, 2017, 2014, 2010, 2000, 1999, 1995, 1992, 1990, 1986, 1985, 1980, 1979, 1975, 1973, 1970, 1965, 1962, 1961, 1958, 1957, 1955, 1953, 1951, 1949, 1948, 1926, 1921
629 SE 5TH AVE	2017, 2014, 2010, 2005, 2000, 1999, 1995, 1992, 1990, 1986, 1985, 1980, 1979, 1975, 1973, 1970, 1965, 1962, 1961, 1958, 1957, 1955, 1953, 1951, 1949, 1948, 1926, 1921
629 SE 5TH AVE	2020, 2014, 2010, 2005, 2000, 1999, 1995, 1992, 1990, 1986, 1985, 1980, 1979, 1975, 1973, 1970, 1965, 1962, 1961, 1958, 1957, 1955, 1953, 1951, 1949, 1948, 1926, 1921
629 SE 5TH AVE	2020, 2017, 2010, 2005, 2000, 1999, 1995, 1992, 1990, 1986, 1985, 1980, 1979, 1975, 1973, 1970, 1965, 1962, 1961, 1958, 1957, 1955, 1953, 1951, 1949, 1948, 1926, 1921
630 6TH AVE	2020, 2017, 2014, 2010, 2005, 2000, 1999, 1995, 1992, 1990, 1986, 1985, 1980, 1979, 1975, 1973, 1970, 1965, 1962, 1961, 1958, 1957, 1955, 1953, 1951, 1949, 1926, 1921
630 SE 5TH AVE	2020, 2017, 2014, 2010, 2005, 1999, 1995, 1992, 1990, 1986, 1985, 1980, 1979, 1975, 1973, 1970, 1965, 1962, 1961, 1958, 1957, 1955, 1953, 1951, 1949, 1948, 1926, 1921
630 SE 9TH ST	2020, 2017, 2014, 2010, 2005, 2000, 1999, 1992, 1990, 1986, 1985, 1980, 1979, 1975, 1973, 1970, 1965, 1962, 1961, 1958, 1957, 1955, 1953, 1951, 1949, 1948, 1926, 1921
631 6TH CT	2020, 2017, 2014, 2010, 2005, 2000, 1999, 1995, 1992, 1990, 1986, 1985, 1980, 1979, 1975, 1973, 1970, 1965, 1962, 1961, 1958, 1955, 1953, 1951, 1949, 1948, 1926, 1921
631 SE 5TH AVE	2020, 2017, 2010, 2005, 2000, 1999, 1995, 1992, 1990, 1986, 1985, 1980, 1979, 1975, 1973, 1970, 1965, 1962, 1961, 1958, 1957, 1955, 1953, 1951, 1949, 1948, 1926, 1921
631 SE 5TH AVE	2020, 2017, 2014, 2005, 2000, 1999, 1995, 1992, 1990, 1986, 1985, 1980, 1979, 1975, 1973, 1970, 1965, 1962, 1961, 1958, 1957, 1955, 1953, 1951, 1949, 1948, 1926, 1921
632 6TH CT	2020, 2017, 2014, 2010, 2005, 2000, 1999, 1995, 1992, 1990, 1986, 1985, 1980, 1979, 1975, 1973, 1970, 1965, 1962, 1961, 1958, 1955, 1953, 1951, 1949, 1948, 1926, 1921
632 FEDERAL HWY	2020, 2017, 2014, 2010, 2000, 1999, 1995, 1992, 1990, 1986, 1985, 1980, 1979, 1975, 1973, 1970, 1965, 1962, 1961, 1958, 1957, 1955, 1953, 1951, 1949, 1948, 1926, 1921
632 FEDERAL HWY	2020, 2017, 2014, 2010, 2005, 2000, 1999, 1995, 1992, 1986, 1985, 1980, 1979, 1975, 1973, 1970, 1965, 1962, 1961, 1958, 1957, 1955, 1953, 1951, 1949, 1948, 1926, 1921
632 S FEDERAL HWY	2020, 2017, 2014, 2010, 2000, 1999, 1995, 1992, 1990, 1986, 1985, 1980, 1979, 1975, 1973, 1970, 1965, 1962, 1961, 1958, 1957, 1955, 1953, 1951, 1949, 1948, 1926, 1921
632 S FEDERAL HWY	2020, 2017, 2014, 2010, 2005, 2000, 1999, 1992, 1990, 1986, 1985, 1980, 1979, 1975, 1973, 1970, 1965, 1962, 1961, 1958, 1957, 1955, 1953, 1951, 1949, 1948, 1926, 1921
632 S FEDERAL HWY	2020, 2017, 2014, 2010, 2005, 2000, 1999, 1995, 1990, 1986, 1985, 1980, 1979, 1975, 1973, 1970, 1965, 1962, 1961, 1958, 1957, 1955, 1953, 1951, 1949, 1948, 1926, 1921

DRAFT

FINDINGS

Address Researched	Address Not Identified in Research Source
632 S FEDERAL HWY	2020, 2017, 2014, 2005, 2000, 1999, 1995, 1992, 1990, 1986, 1985, 1980, 1979, 1975, 1973, 1970, 1965, 1962, 1961, 1958, 1957, 1955, 1953, 1951, 1949, 1948, 1926, 1921
632 S FEDERAL HWY	2020, 2017, 2010, 2005, 2000, 1999, 1995, 1992, 1990, 1986, 1985, 1980, 1979, 1975, 1973, 1970, 1965, 1962, 1961, 1958, 1957, 1955, 1953, 1951, 1949, 1948, 1926, 1921
632 S FEDERAL HWY	2017, 2014, 2010, 2005, 2000, 1999, 1995, 1992, 1990, 1986, 1985, 1980, 1979, 1975, 1973, 1970, 1965, 1962, 1961, 1958, 1957, 1955, 1953, 1951, 1949, 1948, 1926, 1921
633 FEDERAL HWY	2020, 2017, 2014, 2010, 2000, 1999, 1995, 1992, 1990, 1986, 1985, 1980, 1979, 1975, 1973, 1970, 1965, 1962, 1961, 1958, 1957, 1955, 1953, 1951, 1949, 1948, 1926, 1921
633 FEDERAL HWY	2020, 2017, 2014, 2010, 2005, 2000, 1999, 1995, 1992, 1986, 1985, 1980, 1979, 1975, 1973, 1970, 1965, 1962, 1961, 1958, 1957, 1955, 1953, 1951, 1949, 1948, 1926, 1921
633 S FEDERAL HWY	2020, 2017, 2014, 2010, 2000, 1999, 1995, 1992, 1990, 1986, 1985, 1980, 1979, 1975, 1973, 1970, 1965, 1962, 1961, 1958, 1957, 1955, 1953, 1951, 1949, 1948, 1926, 1921
633 S FEDERAL HWY	2020, 2017, 2014, 2010, 2005, 1999, 1995, 1992, 1990, 1986, 1985, 1980, 1979, 1975, 1973, 1970, 1965, 1962, 1961, 1958, 1957, 1955, 1953, 1951, 1949, 1948, 1926, 1921
633 S FEDERAL HWY	2020, 2017, 2014, 2005, 2000, 1999, 1995, 1992, 1990, 1986, 1985, 1980, 1979, 1975, 1973, 1970, 1965, 1962, 1961, 1958, 1957, 1955, 1953, 1951, 1949, 1948, 1926, 1921
633 S FEDERAL HWY STE 300A	2017, 2014, 2010, 2005, 2000, 1999, 1995, 1992, 1990, 1986, 1985, 1980, 1979, 1975, 1973, 1970, 1965, 1962, 1961, 1958, 1957, 1955, 1953, 1951, 1949, 1948, 1926, 1921
633 S FEDERAL HWY STE 400	2017, 2014, 2010, 2005, 2000, 1999, 1995, 1992, 1990, 1986, 1985, 1980, 1979, 1975, 1973, 1970, 1965, 1962, 1961, 1958, 1957, 1955, 1953, 1951, 1949, 1948, 1926, 1921
633 S FEDERAL HWY STE 500	2017, 2014, 2010, 2005, 2000, 1999, 1995, 1992, 1990, 1986, 1985, 1980, 1979, 1975, 1973, 1970, 1965, 1962, 1961, 1958, 1957, 1955, 1953, 1951, 1949, 1948, 1926, 1921

DRAFT

FINDINGS

Address Researched	Address Not Identified in Research Source
633 S FEDERAL HWY STE 800	2017, 2014, 2010, 2005, 2000, 1999, 1995, 1992, 1990, 1986, 1985, 1980, 1979, 1975, 1973, 1970, 1965, 1962, 1961, 1958, 1957, 1955, 1953, 1951, 1949, 1948, 1926, 1921
633 SE 3RD AVE	2020, 2014, 2010, 2005, 2000, 1999, 1995, 1992, 1990, 1986, 1985, 1980, 1979, 1975, 1973, 1970, 1965, 1962, 1961, 1958, 1957, 1955, 1953, 1951, 1949, 1948, 1926, 1921
633 SE 3RD AVE	2017, 2014, 2010, 2005, 2000, 1999, 1995, 1992, 1990, 1986, 1985, 1980, 1979, 1975, 1973, 1970, 1965, 1962, 1961, 1958, 1957, 1955, 1953, 1951, 1949, 1948, 1926, 1921
633 SE 3RD AVE	2020, 2017, 2010, 2005, 2000, 1999, 1995, 1992, 1990, 1986, 1985, 1980, 1979, 1975, 1973, 1970, 1965, 1962, 1961, 1958, 1957, 1955, 1953, 1951, 1949, 1948, 1926, 1921
633 SE 3RD AVE	2020, 2017, 2014, 2005, 2000, 1999, 1995, 1992, 1990, 1986, 1985, 1980, 1979, 1975, 1973, 1970, 1965, 1962, 1961, 1958, 1957, 1955, 1953, 1951, 1949, 1948, 1926, 1921
633 SE 5TH AVE	2020, 2017, 2014, 2005, 2000, 1999, 1995, 1992, 1990, 1986, 1985, 1980, 1979, 1975, 1973, 1970, 1965, 1962, 1961, 1958, 1957, 1955, 1953, 1951, 1949, 1948, 1926, 1921

DRAFT

FINDINGS

Address Researched	Address Not Identified in Research Source
633 SE 5TH AVE	2020, 2017, 2014, 2010, 2005, 1999, 1995, 1992, 1990, 1986, 1985, 1980, 1979, 1975, 1973, 1970, 1965, 1962, 1961, 1958, 1957, 1955, 1953, 1951, 1949, 1948, 1926, 1921
633 SE 5TH AVE	2020, 2017, 2014, 2010, 2005, 2000, 1999, 1995, 1990, 1986, 1985, 1980, 1979, 1975, 1973, 1970, 1965, 1962, 1961, 1958, 1957, 1955, 1953, 1951, 1949, 1948, 1926, 1921
633 SE 5TH AVE	2020, 2017, 2014, 2010, 2005, 2000, 1999, 1992, 1990, 1986, 1985, 1980, 1979, 1975, 1973, 1970, 1965, 1962, 1961, 1958, 1957, 1955, 1953, 1951, 1949, 1948, 1926, 1921
634 PONCE DE LEON DR	2020, 2017, 2014, 2010, 2005, 2000, 1999, 1995, 1992, 1990, 1985, 1980, 1979, 1975, 1973, 1970, 1965, 1962, 1961, 1958, 1957, 1955, 1953, 1951, 1949, 1948, 1926, 1921
634 PONCE DE LEON DR	2020, 2017, 2014, 2010, 2005, 2000, 1999, 1995, 1992, 1990, 1986, 1985, 1979, 1975, 1973, 1970, 1965, 1962, 1961, 1958, 1957, 1955, 1953, 1951, 1949, 1948, 1926, 1921
634 PONCE DE LEON DR	2020, 2017, 2014, 2010, 2005, 2000, 1999, 1995, 1992, 1990, 1986, 1985, 1980, 1979, 1975, 1973, 1965, 1962, 1961, 1958, 1957, 1955, 1953, 1951, 1949, 1948, 1926, 1921
634 PONCE DE LEON DR	2020, 2017, 2014, 2010, 2005, 2000, 1999, 1995, 1992, 1990, 1986, 1985, 1980, 1979, 1973, 1970, 1965, 1962, 1961, 1958, 1957, 1955, 1953, 1951, 1949, 1948, 1926, 1921
637 6TH CT	2020, 2017, 2014, 2010, 2005, 2000, 1999, 1995, 1992, 1990, 1986, 1985, 1980, 1979, 1975, 1973, 1970, 1965, 1962, 1961, 1958, 1955, 1953, 1951, 1949, 1948, 1926, 1921
638 6TH CT	2020, 2017, 2014, 2010, 2005, 2000, 1999, 1995, 1992, 1990, 1986, 1985, 1980, 1979, 1975, 1973, 1970, 1965, 1962, 1961, 1958, 1955, 1953, 1951, 1949, 1948, 1926, 1921
638 SE 7TH ST	2020, 2017, 2014, 2010, 2005, 2000, 1999, 1992, 1990, 1986, 1985, 1980, 1979, 1975, 1973, 1970, 1965, 1962, 1961, 1958, 1957, 1955, 1953, 1951, 1949, 1948, 1926, 1921
639 SE 5TH AVE	2020, 2017, 2010, 2005, 2000, 1999, 1995, 1992, 1990, 1986, 1985, 1980, 1979, 1975, 1973, 1970, 1965, 1962, 1961, 1958, 1957, 1955, 1953, 1951, 1949, 1948, 1926, 1921
640 SE 3RD AVE	2020, 2017, 2014, 2010, 2000, 1999, 1995, 1992, 1990, 1986, 1985, 1980, 1979, 1975, 1973, 1970, 1965, 1962, 1961, 1958, 1957, 1955, 1953, 1951, 1949, 1948, 1926, 1921
641 SE 3RD AVE	2020, 2017, 2010, 2005, 2000, 1999, 1995, 1992, 1990, 1986, 1985, 1980, 1979, 1975, 1973, 1970, 1965, 1962, 1961, 1958, 1957, 1955, 1953, 1951, 1949, 1948, 1926, 1921
641 SE 3RD AVE	2017, 2014, 2010, 2005, 2000, 1999, 1995, 1992, 1990, 1986, 1985, 1980, 1979, 1975, 1973, 1970, 1965, 1962, 1961, 1958, 1957, 1955, 1953, 1951, 1949, 1948, 1926, 1921
641 SE 3RD AVE	2020, 2014, 2010, 2005, 2000, 1999, 1995, 1992, 1990, 1986, 1985, 1980, 1979, 1975, 1973, 1970, 1965, 1962, 1961, 1958, 1957, 1955, 1953, 1951, 1949, 1948, 1926, 1921
641 SE 5TH AVE	2020, 2017, 2010, 2005, 2000, 1999, 1995, 1992, 1990, 1986, 1985, 1980, 1979, 1975, 1973, 1970, 1965, 1962, 1961, 1958, 1957, 1955, 1953, 1951, 1949, 1948, 1926, 1921

DRAFT

FINDINGS

Address Researched	Address Not Identified in Research Source
641 SE 5TH AVE	2020, 2017, 2014, 2005, 2000, 1999, 1995, 1992, 1990, 1986, 1985, 1980, 1979, 1975, 1973, 1970, 1965, 1962, 1961, 1958, 1957, 1955, 1953, 1951, 1949, 1948, 1926, 1921
641 SE 5TH AVE	2020, 2017, 2014, 2010, 2005, 2000, 1999, 1992, 1990, 1986, 1985, 1980, 1979, 1975, 1973, 1970, 1965, 1962, 1961, 1958, 1957, 1955, 1953, 1951, 1949, 1948, 1926, 1921
641 SE 5TH AVE	2020, 2017, 2014, 2010, 2005, 1999, 1995, 1992, 1990, 1986, 1985, 1980, 1979, 1975, 1973, 1970, 1965, 1962, 1961, 1958, 1957, 1955, 1953, 1951, 1949, 1948, 1926, 1921
643 6TH CT	2020, 2017, 2014, 2010, 2005, 2000, 1999, 1995, 1992, 1990, 1986, 1985, 1980, 1979, 1975, 1973, 1970, 1965, 1962, 1961, 1958, 1955, 1953, 1951, 1949, 1948, 1926, 1921
643 SE 7TH ST	2020, 2017, 2014, 2010, 2005, 1999, 1995, 1992, 1990, 1986, 1985, 1980, 1979, 1975, 1973, 1970, 1965, 1962, 1961, 1958, 1957, 1955, 1953, 1951, 1949, 1948, 1926, 1921
644 SE 4TH AVE	2017, 2014, 2010, 2005, 2000, 1999, 1995, 1992, 1990, 1986, 1985, 1980, 1979, 1975, 1973, 1970, 1965, 1962, 1961, 1958, 1957, 1955, 1953, 1951, 1949, 1948, 1926, 1921
644 SE 5TH AVE	2017, 2014, 2010, 2005, 2000, 1999, 1995, 1992, 1990, 1986, 1985, 1980, 1979, 1975, 1973, 1970, 1965, 1962, 1961, 1958, 1957, 1955, 1953, 1951, 1949, 1948, 1926, 1921
644 SE 5TH AVE	2020, 2014, 2010, 2005, 2000, 1999, 1995, 1992, 1990, 1986, 1985, 1980, 1979, 1975, 1973, 1970, 1965, 1962, 1961, 1958, 1957, 1955, 1953, 1951, 1949, 1948, 1926, 1921
644 SE 5TH AVE	2020, 2017, 2010, 2005, 2000, 1999, 1995, 1992, 1990, 1986, 1985, 1980, 1979, 1975, 1973, 1970, 1965, 1962, 1961, 1958, 1957, 1955, 1953, 1951, 1949, 1948, 1926, 1921
644 SE 5TH AVE	2020, 2017, 2014, 2005, 2000, 1999, 1995, 1992, 1990, 1986, 1985, 1980, 1979, 1975, 1973, 1970, 1965, 1962, 1961, 1958, 1957, 1955, 1953, 1951, 1949, 1948, 1926, 1921
644 SE 5TH AVE	2020, 2017, 2014, 2010, 2005, 2000, 1999, 1992, 1990, 1986, 1985, 1980, 1979, 1975, 1973, 1970, 1965, 1962, 1961, 1958, 1957, 1955, 1953, 1951, 1949, 1948, 1926, 1921
644 SE 5TH AVE	2020, 2017, 2014, 2010, 2005, 2000, 1999, 1995, 1990, 1986, 1985, 1980, 1979, 1975, 1973, 1970, 1965, 1962, 1961, 1958, 1957, 1955, 1953, 1951, 1949, 1948, 1926, 1921
645 6TH AVE	2020, 2017, 2014, 2010, 2005, 2000, 1999, 1995, 1992, 1990, 1986, 1985, 1980, 1979, 1975, 1973, 1970, 1965, 1962, 1961, 1958, 1957, 1955, 1953, 1951, 1949, 1926, 1921
645 SE 5TH TER	2017, 2014, 2010, 2005, 2000, 1999, 1995, 1992, 1990, 1986, 1985, 1980, 1979, 1975, 1973, 1970, 1965, 1962, 1961, 1958, 1957, 1955, 1953, 1951, 1949, 1948, 1926, 1921
646 5TH AVE	2020, 2017, 2014, 2010, 2000, 1999, 1995, 1992, 1990, 1986, 1985, 1980, 1979, 1975, 1973, 1970, 1965, 1962, 1961, 1958, 1957, 1955, 1953, 1951, 1949, 1948, 1926, 1921
648 6TH CT	2020, 2017, 2014, 2010, 2005, 2000, 1999, 1995, 1992, 1990, 1986, 1985, 1980, 1979, 1975, 1973, 1970, 1965, 1962, 1961, 1958, 1955, 1953, 1951, 1949, 1948, 1926, 1921

DRAFT

FINDINGS

Address Researched	Address Not Identified in Research Source
648 FEDERAL HWY	2020, 2017, 2014, 2010, 2005, 2000, 1999, 1995, 1992, 1986, 1985, 1980, 1979, 1975, 1973, 1970, 1965, 1962, 1961, 1958, 1957, 1955, 1953, 1951, 1949, 1948, 1926, 1921
912 ANDREWS AVE	2020, 2017, 2014, 2010, 2005, 2000, 1999, 1995, 1992, 1990, 1986, 1985, 1980, 1979, 1975, 1973, 1970, 1965, 1961, 1958, 1957, 1955, 1953, 1951, 1949, 1948, 1926, 1921
912 ANDREWS AVE	2020, 2017, 2014, 2010, 2005, 2000, 1999, 1995, 1992, 1990, 1986, 1985, 1980, 1979, 1973, 1970, 1965, 1962, 1961, 1958, 1957, 1955, 1953, 1951, 1949, 1948, 1926, 1921
912 ANDREWS AVE	2020, 2017, 2014, 2010, 2005, 2000, 1999, 1995, 1992, 1990, 1986, 1985, 1980, 1979, 1975, 1973, 1965, 1962, 1961, 1958, 1957, 1955, 1953, 1951, 1949, 1948, 1926, 1921
912 ANDREWS AVE	2020, 2017, 2014, 2010, 2005, 2000, 1999, 1995, 1992, 1986, 1985, 1980, 1979, 1975, 1973, 1970, 1965, 1962, 1961, 1958, 1957, 1955, 1953, 1951, 1949, 1948, 1926, 1921
912 S ANDREWS AVE	2020, 2017, 2014, 2010, 2005, 2000, 1999, 1995, 1990, 1986, 1985, 1980, 1979, 1975, 1973, 1970, 1965, 1962, 1961, 1958, 1957, 1955, 1953, 1951, 1949, 1948, 1926, 1921
912 S ANDREWS AVE	2020, 2017, 2014, 2010, 2005, 2000, 1999, 1992, 1990, 1986, 1985, 1980, 1979, 1975, 1973, 1970, 1965, 1962, 1961, 1958, 1957, 1955, 1953, 1951, 1949, 1948, 1926, 1921
912 S ANDREWS AVE	2020, 2017, 2014, 2010, 2000, 1999, 1995, 1992, 1990, 1986, 1985, 1980, 1979, 1975, 1973, 1970, 1965, 1962, 1961, 1958, 1957, 1955, 1953, 1951, 1949, 1948, 1926, 1921
912 S ANDREWS AVE	2020, 2017, 2010, 2005, 2000, 1999, 1995, 1992, 1990, 1986, 1985, 1980, 1979, 1975, 1973, 1970, 1965, 1962, 1961, 1958, 1957, 1955, 1953, 1951, 1949, 1948, 1926, 1921
912 S ANDREWS AVE	2020, 2017, 2014, 2005, 2000, 1999, 1995, 1992, 1990, 1986, 1985, 1980, 1979, 1975, 1973, 1970, 1965, 1962, 1961, 1958, 1957, 1955, 1953, 1951, 1949, 1948, 1926, 1921
912 S ANDREWS AVE	2017, 2014, 2010, 2005, 2000, 1999, 1995, 1992, 1990, 1986, 1985, 1980, 1979, 1975, 1973, 1970, 1965, 1962, 1961, 1958, 1957, 1955, 1953, 1951, 1949, 1948, 1926, 1921
912 S ANDREWS AVE	2020, 2014, 2010, 2005, 2000, 1999, 1995, 1992, 1990, 1986, 1985, 1980, 1979, 1975, 1973, 1970, 1965, 1962, 1961, 1958, 1957, 1955, 1953, 1951, 1949, 1948, 1926, 1921
913-15 2ND	2020, 2017, 2014, 2010, 2005, 2000, 1999, 1995, 1992, 1990, 1986, 1985, 1980, 1979, 1975, 1973, 1970, 1965, 1962, 1961, 1958, 1957, 1955, 1953, 1949, 1948, 1926, 1921
915 4TH AVE	2020, 2017, 2014, 2010, 2005, 2000, 1999, 1995, 1992, 1990, 1986, 1985, 1980, 1979, 1975, 1973, 1970, 1965, 1962, 1961, 1958, 1957, 1955, 1953, 1949, 1948, 1926, 1921
915 4TH AVE	2020, 2017, 2014, 2010, 2005, 2000, 1999, 1995, 1992, 1990, 1986, 1985, 1980, 1979, 1975, 1973, 1970, 1965, 1962, 1961, 1958, 1955, 1953, 1951, 1949, 1948, 1926, 1921
915 4TH AVE	2020, 2017, 2014, 2010, 2005, 2000, 1999, 1995, 1992, 1990, 1986, 1985, 1980, 1979, 1975, 1973, 1970, 1962, 1961, 1958, 1957, 1955, 1953, 1951, 1949, 1948, 1926, 1921

DRAFT

FINDINGS

Address Researched	Address Not Identified in Research Source
915 4TH AVE	2020, 2017, 2014, 2010, 2005, 2000, 1999, 1995, 1992, 1986, 1985, 1980, 1979, 1975, 1973, 1970, 1965, 1962, 1961, 1958, 1957, 1955, 1953, 1951, 1949, 1948, 1926, 1921
915 4TH AVE	2020, 2017, 2014, 2010, 2005, 2000, 1999, 1995, 1992, 1990, 1985, 1980, 1979, 1975, 1973, 1970, 1965, 1962, 1961, 1958, 1957, 1955, 1953, 1951, 1949, 1948, 1926, 1921
915 4TH AVE	2020, 2017, 2014, 2010, 2005, 2000, 1999, 1995, 1992, 1990, 1986, 1985, 1979, 1975, 1973, 1970, 1965, 1962, 1961, 1958, 1957, 1955, 1953, 1951, 1949, 1948, 1926, 1921
915 4TH AVE	2020, 2017, 2014, 2010, 2005, 2000, 1999, 1995, 1992, 1990, 1986, 1985, 1980, 1979, 1975, 1973, 1965, 1962, 1961, 1958, 1957, 1955, 1953, 1951, 1949, 1948, 1926, 1921
915 4TH AVE	2020, 2017, 2014, 2010, 2005, 2000, 1999, 1995, 1992, 1990, 1986, 1985, 1980, 1979, 1973, 1970, 1965, 1962, 1961, 1958, 1957, 1955, 1953, 1951, 1949, 1948, 1926, 1921
915 ANDREWS AVE	2020, 2017, 2014, 2010, 2005, 2000, 1999, 1995, 1992, 1990, 1986, 1985, 1980, 1979, 1973, 1970, 1965, 1962, 1961, 1958, 1957, 1955, 1953, 1951, 1949, 1948, 1926, 1921
915 ANDREWS AVE	2020, 2017, 2014, 2010, 2005, 2000, 1999, 1995, 1992, 1990, 1986, 1985, 1980, 1979, 1975, 1973, 1965, 1962, 1961, 1958, 1957, 1955, 1953, 1951, 1949, 1948, 1926, 1921
915 ANDREWS AVE	2020, 2017, 2014, 2010, 2005, 2000, 1999, 1995, 1992, 1990, 1986, 1985, 1980, 1979, 1975, 1973, 1970, 1962, 1961, 1958, 1957, 1955, 1953, 1951, 1949, 1948, 1926, 1921
915 SE 2ND AVE	2020, 2017, 2014, 2010, 2005, 1999, 1995, 1992, 1990, 1986, 1985, 1980, 1979, 1975, 1973, 1970, 1965, 1962, 1961, 1958, 1957, 1955, 1953, 1951, 1949, 1948, 1926, 1921
915 SE 4TH AVE	2020, 2017, 2014, 2010, 2005, 2000, 1999, 1992, 1990, 1986, 1985, 1980, 1979, 1975, 1973, 1970, 1965, 1962, 1961, 1958, 1957, 1955, 1953, 1951, 1949, 1948, 1926, 1921
916 ANDREWS AVE	2020, 2017, 2014, 2010, 2005, 2000, 1995, 1992, 1990, 1986, 1985, 1980, 1979, 1975, 1973, 1970, 1965, 1962, 1961, 1958, 1957, 1955, 1953, 1951, 1949, 1948, 1926, 1921
916 ANDREWS AVE	2020, 2017, 2014, 2010, 2000, 1999, 1995, 1992, 1990, 1986, 1985, 1980, 1979, 1975, 1973, 1970, 1965, 1962, 1961, 1958, 1957, 1955, 1953, 1951, 1949, 1948, 1926, 1921
916 ANDREWS AVE	2020, 2017, 2014, 2010, 2005, 2000, 1999, 1995, 1992, 1990, 1986, 1985, 1980, 1979, 1975, 1973, 1970, 1962, 1961, 1958, 1957, 1955, 1953, 1951, 1949, 1948, 1926, 1921
916 ANDREWS AVE	2020, 2017, 2014, 2010, 2005, 2000, 1999, 1995, 1992, 1990, 1986, 1985, 1980, 1979, 1975, 1973, 1965, 1961, 1958, 1957, 1955, 1953, 1951, 1949, 1948, 1926, 1921
916 ANDREWS AVE	2020, 2017, 2014, 2010, 2005, 2000, 1999, 1995, 1992, 1990, 1986, 1985, 1980, 1979, 1975, 1973, 1970, 1965, 1962, 1961, 1958, 1957, 1955, 1953, 1949, 1948, 1926, 1921
916 ANDREWS AVE	2020, 2017, 2014, 2010, 2005, 2000, 1999, 1995, 1992, 1990, 1986, 1985, 1980, 1979, 1975, 1973, 1970, 1965, 1962, 1961, 1958, 1957, 1955, 1953, 1951, 1949, 1926, 1921

DRAFT

FINDINGS

Address Researched	Address Not Identified in Research Source
916 ANDREWS AVE	2020, 2017, 2014, 2010, 2005, 2000, 1999, 1995, 1992, 1990, 1986, 1985, 1980, 1979, 1975, 1973, 1965, 1962, 1961, 1958, 1957, 1955, 1953, 1951, 1949, 1948, 1926, 1921
916 ANDREWS AVE	2020, 2017, 2014, 2010, 2005, 2000, 1999, 1995, 1992, 1990, 1986, 1985, 1980, 1979, 1973, 1970, 1965, 1962, 1961, 1958, 1957, 1955, 1953, 1951, 1949, 1948, 1926, 1921
916 ANDREWS AVE	2020, 2017, 2014, 2010, 2005, 2000, 1999, 1995, 1992, 1986, 1985, 1980, 1979, 1975, 1973, 1970, 1965, 1962, 1961, 1958, 1957, 1955, 1953, 1951, 1949, 1948, 1926, 1921
916 S ANDREWS AVE	2020, 2017, 2014, 2010, 2000, 1999, 1995, 1992, 1990, 1986, 1985, 1980, 1979, 1975, 1973, 1970, 1965, 1962, 1961, 1958, 1957, 1955, 1953, 1951, 1949, 1948, 1926, 1921
916 S ANDREWS AVE	2020, 2017, 2014, 2005, 2000, 1999, 1995, 1992, 1990, 1986, 1985, 1980, 1979, 1975, 1973, 1970, 1965, 1962, 1961, 1958, 1957, 1955, 1953, 1951, 1949, 1948, 1926, 1921
916 S ANDREWS AVE	2020, 2017, 2010, 2005, 2000, 1999, 1995, 1992, 1990, 1986, 1985, 1980, 1979, 1975, 1973, 1970, 1965, 1962, 1961, 1958, 1957, 1955, 1953, 1951, 1949, 1948, 1926, 1921
916 S ANDREWS AVE	2020, 2014, 2010, 2005, 2000, 1999, 1995, 1992, 1990, 1986, 1985, 1980, 1979, 1975, 1973, 1970, 1965, 1962, 1961, 1958, 1957, 1955, 1953, 1951, 1949, 1948, 1926, 1921
916 S ANDREWS AVE	2017, 2014, 2010, 2005, 2000, 1999, 1995, 1992, 1990, 1986, 1985, 1980, 1979, 1975, 1973, 1970, 1965, 1962, 1961, 1958, 1957, 1955, 1953, 1951, 1949, 1948, 1926, 1921
916 S ANDREWS AVE	2020, 2017, 2014, 2010, 2005, 1999, 1995, 1992, 1990, 1986, 1985, 1980, 1979, 1975, 1973, 1970, 1965, 1962, 1961, 1958, 1957, 1955, 1953, 1951, 1949, 1948, 1926, 1921
916 S ANDREWS AVE	2020, 2017, 2014, 2010, 2005, 2000, 1999, 1992, 1990, 1986, 1985, 1980, 1979, 1975, 1973, 1970, 1965, 1962, 1961, 1958, 1957, 1955, 1953, 1951, 1949, 1948, 1926, 1921
916 S ANDREWS AVE	2020, 2017, 2014, 2010, 2005, 2000, 1999, 1995, 1990, 1986, 1985, 1980, 1979, 1975, 1973, 1970, 1965, 1962, 1961, 1958, 1957, 1955, 1953, 1951, 1949, 1948, 1926, 1921
917 4TH AVE	2020, 2017, 2014, 2010, 2005, 2000, 1999, 1995, 1992, 1986, 1985, 1980, 1979, 1975, 1973, 1970, 1965, 1962, 1961, 1958, 1957, 1955, 1953, 1951, 1949, 1948, 1926, 1921
917 4TH AVE	2020, 2017, 2014, 2010, 2005, 2000, 1999, 1995, 1992, 1990, 1985, 1980, 1979, 1975, 1973, 1970, 1965, 1962, 1961, 1958, 1957, 1955, 1953, 1951, 1949, 1948, 1926, 1921
917 4TH AVE	2020, 2017, 2014, 2010, 2005, 2000, 1999, 1995, 1992, 1990, 1986, 1985, 1979, 1975, 1973, 1970, 1965, 1962, 1961, 1958, 1957, 1955, 1953, 1951, 1949, 1948, 1926, 1921
917 4TH AVE	2020, 2017, 2014, 2010, 2005, 2000, 1999, 1995, 1992, 1990, 1986, 1985, 1980, 1979, 1973, 1970, 1965, 1962, 1961, 1958, 1957, 1955, 1953, 1951, 1949, 1948, 1926, 1921
917 4TH AVE	2020, 2017, 2014, 2010, 2005, 2000, 1999, 1995, 1992, 1990, 1986, 1985, 1980, 1979, 1975, 1973, 1965, 1962, 1961, 1958, 1957, 1955, 1953, 1951, 1949, 1948, 1926, 1921

DRAFT

FINDINGS

Address Researched	Address Not Identified in Research Source
917 ANDREWS AVE	2020, 2017, 2014, 2010, 2005, 2000, 1995, 1992, 1990, 1986, 1985, 1980, 1979, 1975, 1973, 1970, 1965, 1962, 1961, 1958, 1957, 1955, 1953, 1951, 1949, 1948, 1926, 1921
917 ANDREWS AVE	2020, 2017, 2014, 2010, 2005, 2000, 1999, 1995, 1992, 1990, 1986, 1985, 1980, 1979, 1975, 1973, 1965, 1962, 1961, 1958, 1957, 1955, 1953, 1951, 1949, 1948, 1926, 1921
917 ANDREWS AVE	2020, 2017, 2014, 2010, 2005, 2000, 1999, 1995, 1992, 1990, 1986, 1985, 1980, 1979, 1973, 1970, 1965, 1962, 1961, 1958, 1957, 1955, 1953, 1951, 1949, 1948, 1926, 1921
917 ANDREWS AVE	2020, 2017, 2014, 2010, 2005, 2000, 1999, 1995, 1992, 1990, 1986, 1985, 1980, 1979, 1975, 1973, 1970, 1965, 1961, 1958, 1957, 1955, 1953, 1951, 1949, 1948, 1926, 1921
917 ANDREWS AVE	2020, 2017, 2014, 2010, 2005, 2000, 1999, 1995, 1992, 1990, 1986, 1985, 1980, 1979, 1975, 1973, 1970, 1962, 1961, 1958, 1957, 1955, 1953, 1951, 1949, 1948, 1926, 1921
919 4TH AVE	2020, 2017, 2014, 2010, 2005, 2000, 1999, 1995, 1992, 1990, 1986, 1985, 1979, 1975, 1973, 1970, 1965, 1962, 1961, 1958, 1957, 1955, 1953, 1951, 1949, 1948, 1926, 1921
919 4TH AVE	2020, 2017, 2014, 2010, 2005, 2000, 1999, 1995, 1992, 1990, 1985, 1980, 1979, 1975, 1973, 1970, 1965, 1962, 1961, 1958, 1957, 1955, 1953, 1951, 1949, 1948, 1926, 1921
919 SE 4TH AVE	2020, 2017, 2014, 2010, 2005, 2000, 1999, 1992, 1990, 1986, 1985, 1980, 1979, 1975, 1973, 1970, 1965, 1962, 1961, 1958, 1957, 1955, 1953, 1951, 1949, 1948, 1926, 1921
919A 4TH AVE	2020, 2017, 2014, 2010, 2005, 2000, 1999, 1995, 1992, 1990, 1985, 1980, 1979, 1975, 1973, 1970, 1965, 1962, 1961, 1958, 1957, 1955, 1953, 1951, 1949, 1948, 1926, 1921
920 FEDERAL HWY	2020, 2017, 2014, 2010, 2005, 2000, 1999, 1995, 1992, 1986, 1985, 1980, 1979, 1975, 1973, 1970, 1965, 1962, 1961, 1958, 1957, 1955, 1953, 1951, 1949, 1948, 1926, 1921
920 S FEDERAL HWY	2020, 2017, 2014, 2010, 2000, 1999, 1995, 1992, 1990, 1986, 1985, 1980, 1979, 1975, 1973, 1970, 1965, 1962, 1961, 1958, 1957, 1955, 1953, 1951, 1949, 1948, 1926, 1921
920 S FEDERAL HWY	2020, 2017, 2014, 2005, 2000, 1999, 1995, 1992, 1990, 1986, 1985, 1980, 1979, 1975, 1973, 1970, 1965, 1962, 1961, 1958, 1957, 1955, 1953, 1951, 1949, 1948, 1926, 1921
920 SE 2ND AVE	2020, 2017, 2014, 2010, 2005, 1999, 1995, 1992, 1990, 1986, 1985, 1980, 1979, 1975, 1973, 1970, 1965, 1962, 1961, 1958, 1957, 1955, 1953, 1951, 1949, 1948, 1926, 1921
921 2ND	2020, 2017, 2014, 2010, 2005, 2000, 1999, 1995, 1992, 1990, 1986, 1985, 1980, 1979, 1975, 1973, 1970, 1965, 1962, 1961, 1958, 1957, 1955, 1953, 1949, 1948, 1926, 1921
923 SE 2ND AVE	2020, 2017, 2014, 2005, 2000, 1999, 1995, 1992, 1990, 1986, 1985, 1980, 1979, 1975, 1973, 1970, 1965, 1962, 1961, 1958, 1957, 1955, 1953, 1951, 1949, 1948, 1926, 1921
924 2ND	2020, 2017, 2014, 2010, 2005, 2000, 1999, 1995, 1992, 1990, 1986, 1985, 1980, 1979, 1975, 1973, 1970, 1965, 1962, 1961, 1958, 1957, 1955, 1953, 1949, 1948, 1926, 1921

DRAFT

FINDINGS

Address Researched	Address Not Identified in Research Source
924 S FEDERAL HWY	2020, 2017, 2014, 2010, 2005, 1999, 1995, 1992, 1990, 1986, 1985, 1980, 1979, 1975, 1973, 1970, 1965, 1962, 1961, 1958, 1957, 1955, 1953, 1951, 1949, 1948, 1926, 1921
940 FEDERAL HWY	2020, 2017, 2014, 2010, 2005, 2000, 1999, 1995, 1992, 1986, 1985, 1980, 1979, 1975, 1973, 1970, 1965, 1962, 1961, 1958, 1957, 1955, 1953, 1951, 1949, 1948, 1926, 1921
945 S FEDERAL HWY	2020, 2017, 2014, 2010, 2005, 1999, 1995, 1992, 1990, 1986, 1985, 1980, 1979, 1975, 1973, 1970, 1965, 1962, 1961, 1958, 1957, 1955, 1953, 1951, 1949, 1948, 1926, 1921
945 S FEDERAL HWY	2020, 2017, 2014, 2010, 2000, 1999, 1995, 1992, 1990, 1986, 1985, 1980, 1979, 1975, 1973, 1970, 1965, 1962, 1961, 1958, 1957, 1955, 1953, 1951, 1949, 1948, 1926, 1921
945 S FEDERAL HWY	2020, 2017, 2014, 2005, 2000, 1999, 1995, 1992, 1990, 1986, 1985, 1980, 1979, 1975, 1973, 1970, 1965, 1962, 1961, 1958, 1957, 1955, 1953, 1951, 1949, 1948, 1926, 1921
950 ANDREWS AVE	2020, 2017, 2014, 2010, 2000, 1999, 1995, 1992, 1990, 1986, 1985, 1980, 1979, 1975, 1973, 1970, 1965, 1962, 1961, 1958, 1957, 1955, 1953, 1951, 1949, 1948, 1926, 1921
950 ANDREWS AVE	2020, 2017, 2014, 2010, 2005, 2000, 1995, 1992, 1990, 1986, 1985, 1980, 1979, 1975, 1973, 1970, 1965, 1962, 1961, 1958, 1957, 1955, 1953, 1951, 1949, 1948, 1926, 1921
950 ANDREWS AVE	2020, 2017, 2014, 2010, 2005, 2000, 1999, 1995, 1992, 1986, 1985, 1980, 1979, 1975, 1973, 1970, 1965, 1962, 1961, 1958, 1957, 1955, 1953, 1951, 1949, 1948, 1926, 1921
950 ANDREWS AVE	2020, 2017, 2014, 2010, 2005, 2000, 1999, 1995, 1992, 1990, 1986, 1985, 1980, 1979, 1975, 1973, 1965, 1962, 1961, 1958, 1957, 1955, 1953, 1951, 1949, 1948, 1926, 1921
950 FEDERAL HWY	2020, 2017, 2014, 2010, 2000, 1999, 1995, 1992, 1990, 1986, 1985, 1980, 1979, 1975, 1973, 1970, 1965, 1962, 1961, 1958, 1957, 1955, 1953, 1951, 1949, 1948, 1926, 1921
950 FEDERAL HWY	2020, 2017, 2014, 2010, 2005, 2000, 1999, 1995, 1992, 1986, 1985, 1980, 1979, 1975, 1973, 1970, 1965, 1962, 1961, 1958, 1957, 1955, 1953, 1951, 1949, 1948, 1926, 1921
950 S FEDERAL HWY	2020, 2017, 2014, 2010, 2005, 1999, 1995, 1992, 1990, 1986, 1985, 1980, 1979, 1975, 1973, 1970, 1965, 1962, 1961, 1958, 1957, 1955, 1953, 1951, 1949, 1948, 1926, 1921
951 ANDREWS AVE	2020, 2017, 2014, 2010, 2005, 2000, 1995, 1992, 1990, 1986, 1985, 1980, 1979, 1975, 1973, 1970, 1965, 1962, 1961, 1958, 1957, 1955, 1953, 1951, 1949, 1948, 1926, 1921
955 FEDERAL HWY	2020, 2017, 2014, 2010, 2005, 2000, 1995, 1992, 1990, 1986, 1985, 1980, 1979, 1975, 1973, 1970, 1965, 1962, 1961, 1958, 1957, 1955, 1953, 1951, 1949, 1948, 1926, 1921
955 FEDERAL HWY	2020, 2017, 2014, 2010, 2000, 1999, 1995, 1992, 1990, 1986, 1985, 1980, 1979, 1975, 1973, 1970, 1965, 1962, 1961, 1958, 1957, 1955, 1953, 1951, 1949, 1948, 1926, 1921
955 FEDERAL HWY	2020, 2017, 2014, 2010, 2005, 2000, 1999, 1995, 1992, 1986, 1985, 1980, 1979, 1975, 1973, 1970, 1965, 1962, 1961, 1958, 1957, 1955, 1953, 1951, 1949, 1948, 1926, 1921

DRAFT

FINDINGS

Address Researched	Address Not Identified in Research Source
955 S FEDERAL HWY	2020, 2017, 2014, 2010, 2000, 1999, 1995, 1992, 1990, 1986, 1985, 1980, 1979, 1975, 1973, 1970, 1965, 1962, 1961, 1958, 1957, 1955, 1953, 1951, 1949, 1948, 1926, 1921
955 S FEDERAL HWY	2020, 2017, 2014, 2010, 2005, 1999, 1995, 1992, 1990, 1986, 1985, 1980, 1979, 1975, 1973, 1970, 1965, 1962, 1961, 1958, 1957, 1955, 1953, 1951, 1949, 1948, 1926, 1921
955 S FEDERAL HWY	2020, 2017, 2014, 2010, 2005, 2000, 1999, 1992, 1990, 1986, 1985, 1980, 1979, 1975, 1973, 1970, 1965, 1962, 1961, 1958, 1957, 1955, 1953, 1951, 1949, 1948, 1926, 1921
955 S FEDERAL HWY	2020, 2017, 2014, 2010, 2005, 2000, 1999, 1995, 1990, 1986, 1985, 1980, 1979, 1975, 1973, 1970, 1965, 1962, 1961, 1958, 1957, 1955, 1953, 1951, 1949, 1948, 1926, 1921
955 S FEDERAL HWY	2020, 2017, 2014, 2005, 2000, 1999, 1995, 1992, 1990, 1986, 1985, 1980, 1979, 1975, 1973, 1970, 1965, 1962, 1961, 1958, 1957, 1955, 1953, 1951, 1949, 1948, 1926, 1921
955 S FEDERAL HWY	2017, 2014, 2010, 2005, 2000, 1999, 1995, 1992, 1990, 1986, 1985, 1980, 1979, 1975, 1973, 1970, 1965, 1962, 1961, 1958, 1957, 1955, 1953, 1951, 1949, 1948, 1926, 1921
959 SE 2ND AVE	2020, 2017, 2014, 2010, 2005, 2000, 1999, 1992, 1990, 1986, 1985, 1980, 1979, 1975, 1973, 1970, 1965, 1962, 1961, 1958, 1957, 1955, 1953, 1951, 1949, 1948, 1926, 1921
961 2ND AVE	2020, 2017, 2014, 2010, 2005, 2000, 1995, 1992, 1990, 1986, 1985, 1980, 1979, 1975, 1973, 1970, 1965, 1962, 1961, 1958, 1957, 1955, 1953, 1951, 1949, 1948, 1926, 1921
961 SE 2ND AVE	2020, 2017, 2014, 2010, 2005, 2000, 1999, 1992, 1990, 1986, 1985, 1980, 1979, 1975, 1973, 1970, 1965, 1962, 1961, 1958, 1957, 1955, 1953, 1951, 1949, 1948, 1926, 1921
977 2ND AVE	2020, 2017, 2014, 2010, 2005, 2000, 1995, 1992, 1990, 1986, 1985, 1980, 1979, 1975, 1973, 1970, 1965, 1962, 1961, 1958, 1957, 1955, 1953, 1951, 1949, 1948, 1926, 1921
977 2ND AVE	2020, 2017, 2014, 2010, 2000, 1999, 1995, 1992, 1990, 1986, 1985, 1980, 1979, 1975, 1973, 1970, 1965, 1962, 1961, 1958, 1957, 1955, 1953, 1951, 1949, 1948, 1926, 1921
977 2ND AVE	2020, 2017, 2014, 2010, 2005, 2000, 1999, 1995, 1992, 1990, 1985, 1980, 1979, 1975, 1973, 1970, 1965, 1962, 1961, 1958, 1957, 1955, 1953, 1951, 1949, 1948, 1926, 1921
977 2ND AVE	2020, 2017, 2014, 2010, 2005, 2000, 1999, 1995, 1992, 1990, 1986, 1985, 1979, 1975, 1973, 1970, 1965, 1962, 1961, 1958, 1957, 1955, 1953, 1951, 1949, 1948, 1926, 1921
977 SE 2ND AVE	2020, 2017, 2014, 2010, 2000, 1999, 1995, 1992, 1990, 1986, 1985, 1980, 1979, 1975, 1973, 1970, 1965, 1962, 1961, 1958, 1957, 1955, 1953, 1951, 1949, 1948, 1926, 1921
977 SE 2ND AVE	2020, 2017, 2014, 2005, 2000, 1999, 1995, 1992, 1990, 1986, 1985, 1980, 1979, 1975, 1973, 1970, 1965, 1962, 1961, 1958, 1957, 1955, 1953, 1951, 1949, 1948, 1926, 1921
977 SE 2ND AVE	2020, 2014, 2010, 2005, 2000, 1999, 1995, 1992, 1990, 1986, 1985, 1980, 1979, 1975, 1973, 1970, 1965, 1962, 1961, 1958, 1957, 1955, 1953, 1951, 1949, 1948, 1926, 1921

DRAFT

FINDINGS

Address Researched	Address Not Identified in Research Source
977 SE 2ND AVE	2020, 2017, 2010, 2005, 2000, 1999, 1995, 1992, 1990, 1986, 1985, 1980, 1979, 1975, 1973, 1970, 1965, 1962, 1961, 1958, 1957, 1955, 1953, 1951, 1949, 1948, 1926, 1921
977 SE 2ND AVE	2020, 2017, 2014, 2010, 2005, 1999, 1995, 1992, 1990, 1986, 1985, 1980, 1979, 1975, 1973, 1970, 1965, 1962, 1961, 1958, 1957, 1955, 1953, 1951, 1949, 1948, 1926, 1921
979 2ND AVE	2020, 2017, 2014, 2010, 2005, 2000, 1995, 1992, 1990, 1986, 1985, 1980, 1979, 1975, 1973, 1970, 1965, 1962, 1961, 1958, 1957, 1955, 1953, 1951, 1949, 1948, 1926, 1921
979 2ND AVE	2020, 2017, 2014, 2010, 2000, 1999, 1995, 1992, 1990, 1986, 1985, 1980, 1979, 1975, 1973, 1970, 1965, 1962, 1961, 1958, 1957, 1955, 1953, 1951, 1949, 1948, 1926, 1921
979 2ND AVE	2020, 2017, 2014, 2010, 2005, 2000, 1999, 1995, 1992, 1990, 1986, 1985, 1979, 1975, 1973, 1970, 1965, 1962, 1961, 1958, 1957, 1955, 1953, 1951, 1949, 1948, 1926, 1921
979 2ND AVE	2020, 2017, 2014, 2010, 2005, 2000, 1999, 1995, 1992, 1990, 1985, 1980, 1979, 1975, 1973, 1970, 1965, 1962, 1961, 1958, 1957, 1955, 1953, 1951, 1949, 1948, 1926, 1921
979 SE 2ND AVE	2020, 2017, 2014, 2010, 2000, 1999, 1995, 1992, 1990, 1986, 1985, 1980, 1979, 1975, 1973, 1970, 1965, 1962, 1961, 1958, 1957, 1955, 1953, 1951, 1949, 1948, 1926, 1921
979 SE 2ND AVE	2020, 2017, 2014, 2005, 2000, 1999, 1995, 1992, 1990, 1986, 1985, 1980, 1979, 1975, 1973, 1970, 1965, 1962, 1961, 1958, 1957, 1955, 1953, 1951, 1949, 1948, 1926, 1921
979 SE 2ND AVE	2020, 2017, 2010, 2005, 2000, 1999, 1995, 1992, 1990, 1986, 1985, 1980, 1979, 1975, 1973, 1970, 1965, 1962, 1961, 1958, 1957, 1955, 1953, 1951, 1949, 1948, 1926, 1921
979 SE 2ND AVE	2017, 2014, 2010, 2005, 2000, 1999, 1995, 1992, 1990, 1986, 1985, 1980, 1979, 1975, 1973, 1970, 1965, 1962, 1961, 1958, 1957, 1955, 1953, 1951, 1949, 1948, 1926, 1921
979 SE 2ND AVE	2020, 2017, 2014, 2010, 2005, 1999, 1995, 1992, 1990, 1986, 1985, 1980, 1979, 1975, 1973, 1970, 1965, 1962, 1961, 1958, 1957, 1955, 1953, 1951, 1949, 1948, 1926, 1921
98 7TH ST	2020, 2017, 2014, 2010, 2005, 2000, 1995, 1992, 1990, 1986, 1985, 1980, 1979, 1975, 1973, 1970, 1965, 1962, 1961, 1958, 1957, 1955, 1953, 1951, 1949, 1948, 1926, 1921
98 7TH ST	2020, 2017, 2014, 2010, 2000, 1999, 1995, 1992, 1990, 1986, 1985, 1980, 1979, 1975, 1973, 1970, 1965, 1962, 1961, 1958, 1957, 1955, 1953, 1951, 1949, 1948, 1926, 1921
98 7TH ST	2020, 2017, 2014, 2010, 2005, 2000, 1999, 1995, 1992, 1990, 1985, 1980, 1979, 1975, 1973, 1970, 1965, 1962, 1961, 1958, 1957, 1955, 1953, 1951, 1949, 1948, 1926, 1921
98 7TH ST	2020, 2017, 2014, 2010, 2005, 2000, 1999, 1995, 1992, 1986, 1985, 1980, 1979, 1975, 1973, 1970, 1965, 1962, 1961, 1958, 1957, 1955, 1953, 1951, 1949, 1948, 1926, 1921
98 7TH ST	2020, 2017, 2014, 2010, 2005, 2000, 1999, 1995, 1992, 1990, 1986, 1985, 1980, 1979, 1975, 1973, 1965, 1962, 1961, 1958, 1957, 1955, 1953, 1951, 1949, 1948, 1926, 1921

DRAFT

FINDINGS

Address Researched	Address Not Identified in Research Source
98 7TH ST	2020, 2017, 2014, 2010, 2005, 2000, 1999, 1995, 1992, 1990, 1986, 1985, 1980, 1979, 1973, 1970, 1965, 1962, 1961, 1958, 1957, 1955, 1953, 1951, 1949, 1948, 1926, 1921
98 7TH ST	2020, 2017, 2014, 2010, 2005, 2000, 1999, 1995, 1992, 1990, 1986, 1985, 1980, 1979, 1975, 1973, 1970, 1962, 1961, 1958, 1957, 1955, 1953, 1951, 1949, 1948, 1926, 1921
98 7TH ST	2020, 2017, 2014, 2010, 2005, 2000, 1999, 1995, 1992, 1990, 1986, 1985, 1980, 1979, 1975, 1973, 1970, 1965, 1961, 1958, 1957, 1955, 1953, 1951, 1949, 1948, 1926, 1921
98 7TH ST	2020, 2017, 2014, 2010, 2005, 2000, 1999, 1995, 1992, 1990, 1986, 1985, 1980, 1979, 1975, 1973, 1970, 1965, 1962, 1961, 1958, 1955, 1953, 1951, 1949, 1948, 1926, 1921
98 SE 7TH ST	2020, 2017, 2014, 2010, 2000, 1999, 1995, 1992, 1990, 1986, 1985, 1980, 1979, 1975, 1973, 1970, 1965, 1962, 1961, 1958, 1957, 1955, 1953, 1951, 1949, 1948, 1926, 1921
98 SE 7TH ST	2020, 2017, 2014, 2005, 2000, 1999, 1995, 1992, 1990, 1986, 1985, 1980, 1979, 1975, 1973, 1970, 1965, 1962, 1961, 1958, 1957, 1955, 1953, 1951, 1949, 1948, 1926, 1921
98 SE 7TH ST	2017, 2014, 2010, 2005, 2000, 1999, 1995, 1992, 1990, 1986, 1985, 1980, 1979, 1975, 1973, 1970, 1965, 1962, 1961, 1958, 1957, 1955, 1953, 1951, 1949, 1948, 1926, 1921
98 SE 7TH ST	2020, 2014, 2010, 2005, 2000, 1999, 1995, 1992, 1990, 1986, 1985, 1980, 1979, 1975, 1973, 1970, 1965, 1962, 1961, 1958, 1957, 1955, 1953, 1951, 1949, 1948, 1926, 1921
98 SE 7TH ST	2020, 2017, 2010, 2005, 2000, 1999, 1995, 1992, 1990, 1986, 1985, 1980, 1979, 1975, 1973, 1970, 1965, 1962, 1961, 1958, 1957, 1955, 1953, 1951, 1949, 1948, 1926, 1921
98 SE 7TH ST	2020, 2017, 2014, 2010, 2005, 1999, 1995, 1992, 1990, 1986, 1985, 1980, 1979, 1975, 1973, 1970, 1965, 1962, 1961, 1958, 1957, 1955, 1953, 1951, 1949, 1948, 1926, 1921
98 SE 7TH ST	2020, 2017, 2014, 2010, 2005, 2000, 1999, 1992, 1990, 1986, 1985, 1980, 1979, 1975, 1973, 1970, 1965, 1962, 1961, 1958, 1957, 1955, 1953, 1951, 1949, 1948, 1926, 1921
98 SE 7TH ST	2020, 2017, 2014, 2010, 2005, 2000, 1999, 1995, 1990, 1986, 1985, 1980, 1979, 1975, 1973, 1970, 1965, 1962, 1961, 1958, 1957, 1955, 1953, 1951, 1949, 1948, 1926, 1921
981 S FEDERAL HWY	2020, 2017, 2010, 2005, 2000, 1999, 1995, 1992, 1990, 1986, 1985, 1980, 1979, 1975, 1973, 1970, 1965, 1962, 1961, 1958, 1957, 1955, 1953, 1951, 1949, 1948, 1926, 1921
981 S FEDERAL HWY	2020, 2017, 2014, 2005, 2000, 1999, 1995, 1992, 1990, 1986, 1985, 1980, 1979, 1975, 1973, 1970, 1965, 1962, 1961, 1958, 1957, 1955, 1953, 1951, 1949, 1948, 1926, 1921
99 SE 10TH ST	2020, 2017, 2010, 2005, 2000, 1999, 1995, 1992, 1990, 1986, 1985, 1980, 1979, 1975, 1973, 1970, 1965, 1962, 1961, 1958, 1957, 1955, 1953, 1951, 1949, 1948, 1926, 1921
111 7TH ST	2020, 2017, 2014, 2010, 2005, 2000, 1999, 1995, 1992, 1990, 1986, 1985, 1980, 1979, 1975, 1973, 1970, 1965, 1962, 1961, 1958, 1957, 1955, 1953, 1951, 1949, 1926, 1921

DRAFT

FINDINGS

Address Researched	Address Not Identified in Research Source
111 7TH ST	2020, 2017, 2014, 2010, 2005, 2000, 1999, 1995, 1992, 1990, 1986, 1985, 1980, 1979, 1975, 1973, 1970, 1962, 1961, 1958, 1957, 1955, 1953, 1951, 1949, 1948, 1926, 1921
111 7TH ST	2020, 2017, 2014, 2010, 2005, 2000, 1999, 1995, 1992, 1990, 1986, 1985, 1980, 1979, 1975, 1973, 1970, 1965, 1962, 1961, 1958, 1955, 1953, 1951, 1949, 1948, 1926, 1921
111 7TH ST	2020, 2017, 2014, 2010, 2005, 2000, 1999, 1995, 1992, 1990, 1986, 1985, 1980, 1979, 1975, 1973, 1970, 1965, 1961, 1958, 1957, 1955, 1953, 1951, 1949, 1948, 1926, 1921
111 7TH ST	2020, 2017, 2014, 2010, 2005, 2000, 1999, 1995, 1992, 1990, 1986, 1985, 1980, 1979, 1975, 1973, 1965, 1962, 1961, 1958, 1957, 1955, 1953, 1951, 1949, 1948, 1926, 1921
111 7TH ST	2020, 2017, 2014, 2010, 2005, 2000, 1999, 1995, 1992, 1990, 1986, 1985, 1980, 1979, 1973, 1970, 1965, 1962, 1961, 1958, 1957, 1955, 1953, 1951, 1949, 1948, 1926, 1921
111 8TH ST	2020, 2017, 2014, 2010, 2000, 1999, 1995, 1992, 1990, 1986, 1985, 1980, 1979, 1975, 1973, 1970, 1965, 1962, 1961, 1958, 1957, 1955, 1953, 1951, 1949, 1948, 1926, 1921
111 9TH ST	2020, 2017, 2014, 2010, 2005, 2000, 1999, 1995, 1992, 1990, 1985, 1980, 1979, 1975, 1973, 1970, 1965, 1962, 1961, 1958, 1957, 1955, 1953, 1951, 1949, 1948, 1926, 1921
111 SE 12TH ST	2020, 2017, 2014, 2010, 2000, 1999, 1995, 1992, 1990, 1986, 1985, 1980, 1979, 1975, 1973, 1970, 1965, 1962, 1961, 1958, 1957, 1955, 1953, 1951, 1949, 1948, 1926, 1921
111 SE 12TH ST	2020, 2017, 2014, 2005, 2000, 1999, 1995, 1992, 1990, 1986, 1985, 1980, 1979, 1975, 1973, 1970, 1965, 1962, 1961, 1958, 1957, 1955, 1953, 1951, 1949, 1948, 1926, 1921
111 SE 12TH ST	2017, 2014, 2010, 2005, 2000, 1999, 1995, 1992, 1990, 1986, 1985, 1980, 1979, 1975, 1973, 1970, 1965, 1962, 1961, 1958, 1957, 1955, 1953, 1951, 1949, 1948, 1926, 1921
1110 3RD AVE	2020, 2017, 2014, 2010, 2000, 1999, 1995, 1992, 1990, 1986, 1985, 1980, 1979, 1975, 1973, 1970, 1965, 1962, 1961, 1958, 1957, 1955, 1953, 1951, 1949, 1948, 1926, 1921
1110 3RD AVE	2020, 2017, 2014, 2010, 2005, 2000, 1995, 1992, 1990, 1986, 1985, 1980, 1979, 1975, 1973, 1970, 1965, 1962, 1961, 1958, 1957, 1955, 1953, 1951, 1949, 1948, 1926, 1921
1110 3RD AVE	2020, 2017, 2014, 2010, 2005, 2000, 1999, 1995, 1992, 1990, 1986, 1985, 1979, 1975, 1973, 1970, 1965, 1962, 1961, 1958, 1957, 1955, 1953, 1951, 1949, 1948, 1926, 1921
1110 3RD AVE	2020, 2017, 2014, 2010, 2005, 2000, 1999, 1995, 1992, 1990, 1985, 1980, 1979, 1975, 1973, 1970, 1965, 1962, 1961, 1958, 1957, 1955, 1953, 1951, 1949, 1948, 1926, 1921
1110 3RD AVE	2020, 2017, 2014, 2010, 2005, 2000, 1999, 1995, 1992, 1986, 1985, 1980, 1979, 1975, 1973, 1970, 1965, 1962, 1961, 1958, 1957, 1955, 1953, 1951, 1949, 1948, 1926, 1921
1110 3RD AVE	2020, 2017, 2014, 2010, 2005, 2000, 1999, 1995, 1992, 1990, 1986, 1985, 1980, 1979, 1973, 1970, 1965, 1962, 1961, 1958, 1957, 1955, 1953, 1951, 1949, 1948, 1926, 1921

DRAFT

FINDINGS

Address Researched	Address Not Identified in Research Source
1110 3RD AVE	2020, 2017, 2014, 2010, 2005, 2000, 1999, 1995, 1992, 1990, 1986, 1985, 1980, 1979, 1975, 1973, 1965, 1962, 1961, 1958, 1957, 1955, 1953, 1951, 1949, 1948, 1926, 1921
1110 3RD AVE	2020, 2017, 2014, 2010, 2005, 2000, 1999, 1995, 1992, 1990, 1986, 1985, 1980, 1979, 1975, 1973, 1970, 1965, 1962, 1961, 1958, 1955, 1953, 1951, 1949, 1948, 1926, 1921
1110 3RD AVE	2020, 2017, 2014, 2010, 2005, 2000, 1999, 1995, 1992, 1990, 1986, 1985, 1980, 1979, 1975, 1973, 1970, 1962, 1961, 1958, 1957, 1955, 1953, 1951, 1949, 1948, 1926, 1921
1110 3RD AVE	2020, 2017, 2014, 2010, 2005, 2000, 1999, 1995, 1992, 1990, 1986, 1985, 1980, 1979, 1975, 1973, 1970, 1965, 1961, 1958, 1957, 1955, 1953, 1951, 1949, 1948, 1926, 1921
1110 3RD AVE	2020, 2017, 2014, 2010, 2005, 2000, 1999, 1995, 1992, 1990, 1986, 1985, 1980, 1979, 1975, 1973, 1970, 1965, 1962, 1961, 1958, 1957, 1955, 1953, 1949, 1948, 1926, 1921
1110 4TH AVE	2020, 2017, 2014, 2010, 2000, 1999, 1995, 1992, 1990, 1986, 1985, 1980, 1979, 1975, 1973, 1970, 1965, 1962, 1961, 1958, 1957, 1955, 1953, 1951, 1949, 1948, 1926, 1921
1110 S FEDERAL HWY	2020, 2017, 2014, 2005, 2000, 1999, 1995, 1992, 1990, 1986, 1985, 1980, 1979, 1975, 1973, 1970, 1965, 1962, 1961, 1958, 1957, 1955, 1953, 1951, 1949, 1948, 1926, 1921
1110 SE 2ND AVE	2020, 2017, 2010, 2005, 2000, 1999, 1995, 1992, 1990, 1986, 1985, 1980, 1979, 1975, 1973, 1970, 1965, 1962, 1961, 1958, 1957, 1955, 1953, 1951, 1949, 1948, 1926, 1921
1110 SE 3RD AVE	2017, 2014, 2010, 2005, 2000, 1999, 1995, 1992, 1990, 1986, 1985, 1980, 1979, 1975, 1973, 1970, 1965, 1962, 1961, 1958, 1957, 1955, 1953, 1951, 1949, 1948, 1926, 1921
1110 SE 3RD AVE	2020, 2017, 2014, 2005, 2000, 1999, 1995, 1992, 1990, 1986, 1985, 1980, 1979, 1975, 1973, 1970, 1965, 1962, 1961, 1958, 1957, 1955, 1953, 1951, 1949, 1948, 1926, 1921
1110 SE 3RD AVE	2020, 2017, 2014, 2010, 2000, 1999, 1995, 1992, 1990, 1986, 1985, 1980, 1979, 1975, 1973, 1970, 1965, 1962, 1961, 1958, 1957, 1955, 1953, 1951, 1949, 1948, 1926, 1921
1110 SE 3RD AVE	2020, 2017, 2014, 2010, 2005, 2000, 1999, 1992, 1990, 1986, 1985, 1980, 1979, 1975, 1973, 1970, 1965, 1962, 1961, 1958, 1957, 1955, 1953, 1951, 1949, 1948, 1926, 1921
1110 SE 3RD AVE	2020, 2017, 2014, 2010, 2005, 2000, 1999, 1995, 1990, 1986, 1985, 1980, 1979, 1975, 1973, 1970, 1965, 1962, 1961, 1958, 1957, 1955, 1953, 1951, 1949, 1948, 1926, 1921
1110 SE 4TH AVE	2020, 2017, 2014, 2010, 2000, 1999, 1995, 1992, 1990, 1986, 1985, 1980, 1979, 1975, 1973, 1970, 1965, 1962, 1961, 1958, 1957, 1955, 1953, 1951, 1949, 1948, 1926, 1921
1110 SE 4TH AVE	2020, 2017, 2014, 2005, 2000, 1999, 1995, 1992, 1990, 1986, 1985, 1980, 1979, 1975, 1973, 1970, 1965, 1962, 1961, 1958, 1957, 1955, 1953, 1951, 1949, 1948, 1926, 1921
1110 SE 4TH AVE	2017, 2014, 2010, 2005, 2000, 1999, 1995, 1992, 1990, 1986, 1985, 1980, 1979, 1975, 1973, 1970, 1965, 1962, 1961, 1958, 1957, 1955, 1953, 1951, 1949, 1948, 1926, 1921

DRAFT

FINDINGS

Address Researched	Address Not Identified in Research Source
1110 SE 4TH AVE	2020, 2014, 2010, 2005, 2000, 1999, 1995, 1992, 1990, 1986, 1985, 1980, 1979, 1975, 1973, 1970, 1965, 1962, 1961, 1958, 1957, 1955, 1953, 1951, 1949, 1948, 1926, 1921
1110 SE 4TH AVE	2020, 2017, 2010, 2005, 2000, 1999, 1995, 1992, 1990, 1986, 1985, 1980, 1979, 1975, 1973, 1970, 1965, 1962, 1961, 1958, 1957, 1955, 1953, 1951, 1949, 1948, 1926, 1921
1111 3RD AVE	2020, 2017, 2014, 2010, 2000, 1999, 1995, 1992, 1990, 1986, 1985, 1980, 1979, 1975, 1973, 1970, 1965, 1962, 1961, 1958, 1957, 1955, 1953, 1951, 1949, 1948, 1926, 1921
1111 3RD AVE	2020, 2017, 2014, 2010, 2005, 2000, 1995, 1992, 1990, 1986, 1985, 1980, 1979, 1975, 1973, 1970, 1965, 1962, 1961, 1958, 1957, 1955, 1953, 1951, 1949, 1948, 1926, 1921
1111 3RD AVE	2020, 2017, 2014, 2010, 2005, 2000, 1999, 1995, 1992, 1990, 1986, 1985, 1980, 1979, 1975, 1973, 1970, 1965, 1962, 1961, 1958, 1957, 1955, 1953, 1949, 1948, 1926, 1921
1111 3RD AVE	2020, 2017, 2014, 2010, 2005, 2000, 1999, 1995, 1992, 1990, 1986, 1985, 1980, 1979, 1975, 1973, 1970, 1965, 1962, 1961, 1958, 1957, 1955, 1953, 1951, 1949, 1926, 1921
1111 3RD AVE	2020, 2017, 2014, 2010, 2005, 2000, 1999, 1995, 1992, 1990, 1986, 1985, 1980, 1979, 1975, 1973, 1970, 1965, 1962, 1961, 1958, 1957, 1955, 1953, 1951, 1949, 1948, 1926, 1921
1111 3RD AVE	2020, 2017, 2014, 2010, 2005, 2000, 1999, 1995, 1992, 1990, 1986, 1985, 1980, 1979, 1975, 1973, 1970, 1965, 1962, 1961, 1958, 1955, 1953, 1951, 1949, 1948, 1926, 1921
1111 3RD AVE	2020, 2017, 2014, 2010, 2005, 2000, 1999, 1995, 1992, 1990, 1986, 1985, 1980, 1979, 1975, 1973, 1970, 1965, 1962, 1961, 1958, 1957, 1955, 1953, 1951, 1949, 1948, 1926, 1921
1111 3RD AVE	2020, 2017, 2014, 2010, 2005, 2000, 1999, 1995, 1992, 1990, 1986, 1985, 1980, 1979, 1975, 1973, 1970, 1965, 1962, 1961, 1958, 1957, 1955, 1953, 1951, 1949, 1948, 1926, 1921
1111 3RD AVE	2020, 2017, 2014, 2010, 2005, 2000, 1999, 1995, 1992, 1990, 1986, 1985, 1980, 1979, 1975, 1973, 1970, 1965, 1962, 1961, 1958, 1957, 1955, 1953, 1951, 1949, 1948, 1926, 1921
1111 3RD AVE	2020, 2017, 2014, 2010, 2005, 2000, 1999, 1995, 1992, 1990, 1986, 1985, 1980, 1979, 1975, 1973, 1970, 1965, 1962, 1961, 1958, 1957, 1955, 1953, 1951, 1949, 1948, 1926, 1921
1111 3RD AVE	2020, 2017, 2014, 2010, 2005, 2000, 1999, 1995, 1992, 1990, 1986, 1985, 1980, 1979, 1975, 1973, 1970, 1965, 1962, 1961, 1958, 1957, 1955, 1953, 1951, 1949, 1948, 1926, 1921
1111 3RD AVE	2020, 2017, 2014, 2010, 2005, 2000, 1999, 1995, 1992, 1990, 1985, 1980, 1979, 1975, 1973, 1970, 1965, 1962, 1961, 1958, 1957, 1955, 1953, 1951, 1949, 1948, 1926, 1921
1111 3RD AVE	2020, 2017, 2014, 2010, 2005, 2000, 1999, 1995, 1992, 1990, 1986, 1985, 1979, 1975, 1973, 1970, 1965, 1962, 1961, 1958, 1957, 1955, 1953, 1951, 1949, 1948, 1926, 1921
1111 SE 3RD AVE	2020, 2017, 2014, 2010, 2005, 1999, 1995, 1992, 1990, 1986, 1985, 1980, 1979, 1975, 1973, 1970, 1965, 1962, 1961, 1958, 1957, 1955, 1953, 1951, 1949, 1948, 1926, 1921
1111 SE 3RD AVE	2020, 2017, 2014, 2010, 2005, 2000, 1999, 1995, 1990, 1986, 1985, 1980, 1979, 1975, 1973, 1970, 1965, 1962, 1961, 1958, 1957, 1955, 1953, 1951, 1949, 1948, 1926, 1921

DRAFT

FINDINGS

Address Researched	Address Not Identified in Research Source
1111 SE 3RD AVE	2020, 2017, 2014, 2010, 2005, 2000, 1999, 1992, 1990, 1986, 1985, 1980, 1979, 1975, 1973, 1970, 1965, 1962, 1961, 1958, 1957, 1955, 1953, 1951, 1949, 1948, 1926, 1921
1111 SE 3RD AVE	2020, 2017, 2014, 2010, 2000, 1999, 1995, 1992, 1990, 1986, 1985, 1980, 1979, 1975, 1973, 1970, 1965, 1962, 1961, 1958, 1957, 1955, 1953, 1951, 1949, 1948, 1926, 1921
1111 SE 3RD AVE	2017, 2014, 2010, 2005, 2000, 1999, 1995, 1992, 1990, 1986, 1985, 1980, 1979, 1975, 1973, 1970, 1965, 1962, 1961, 1958, 1957, 1955, 1953, 1951, 1949, 1948, 1926, 1921
1112 3RD AVE	2020, 2017, 2014, 2010, 2000, 1999, 1995, 1992, 1990, 1986, 1985, 1980, 1979, 1975, 1973, 1970, 1965, 1962, 1961, 1958, 1957, 1955, 1953, 1951, 1949, 1948, 1926, 1921
1112 3RD AVE	2020, 2017, 2014, 2010, 2005, 2000, 1995, 1992, 1990, 1986, 1985, 1980, 1979, 1975, 1973, 1970, 1965, 1962, 1961, 1958, 1957, 1955, 1953, 1951, 1949, 1948, 1926, 1921
1112 3RD AVE	2020, 2017, 2014, 2010, 2005, 2000, 1999, 1995, 1992, 1990, 1985, 1980, 1979, 1975, 1973, 1970, 1965, 1962, 1961, 1958, 1957, 1955, 1953, 1951, 1949, 1948, 1926, 1921
1112 3RD AVE	2020, 2017, 2014, 2010, 2005, 2000, 1999, 1995, 1992, 1986, 1985, 1980, 1979, 1975, 1973, 1970, 1965, 1962, 1961, 1958, 1957, 1955, 1953, 1951, 1949, 1948, 1926, 1921
1112 4TH AVE	2020, 2017, 2014, 2010, 2000, 1999, 1995, 1992, 1990, 1986, 1985, 1980, 1979, 1975, 1973, 1970, 1965, 1962, 1961, 1958, 1957, 1955, 1953, 1951, 1949, 1948, 1926, 1921
1112 FEDERAL HWY	2020, 2017, 2014, 2010, 2000, 1999, 1995, 1992, 1990, 1986, 1985, 1980, 1979, 1975, 1973, 1970, 1965, 1962, 1961, 1958, 1957, 1955, 1953, 1951, 1949, 1948, 1926, 1921
1112 S FEDERAL HWY	2017, 2014, 2010, 2005, 2000, 1999, 1995, 1992, 1990, 1986, 1985, 1980, 1979, 1975, 1973, 1970, 1965, 1962, 1961, 1958, 1957, 1955, 1953, 1951, 1949, 1948, 1926, 1921
1112 S FEDERAL HWY	2020, 2014, 2010, 2005, 2000, 1999, 1995, 1992, 1990, 1986, 1985, 1980, 1979, 1975, 1973, 1970, 1965, 1962, 1961, 1958, 1957, 1955, 1953, 1951, 1949, 1948, 1926, 1921
1112 SE 2ND AVE	2020, 2017, 2010, 2005, 2000, 1999, 1995, 1992, 1990, 1986, 1985, 1980, 1979, 1975, 1973, 1970, 1965, 1962, 1961, 1958, 1957, 1955, 1953, 1951, 1949, 1948, 1926, 1921
1112 SE 3RD AVE	2020, 2017, 2010, 2005, 2000, 1999, 1995, 1992, 1990, 1986, 1985, 1980, 1979, 1975, 1973, 1970, 1965, 1962, 1961, 1958, 1957, 1955, 1953, 1951, 1949, 1948, 1926, 1921
1112 SE 3RD AVE	2020, 2014, 2010, 2005, 2000, 1999, 1995, 1992, 1990, 1986, 1985, 1980, 1979, 1975, 1973, 1970, 1965, 1962, 1961, 1958, 1957, 1955, 1953, 1951, 1949, 1948, 1926, 1921
1112 SE 3RD AVE	2017, 2014, 2010, 2005, 2000, 1999, 1995, 1992, 1990, 1986, 1985, 1980, 1979, 1975, 1973, 1970, 1965, 1962, 1961, 1958, 1957, 1955, 1953, 1951, 1949, 1948, 1926, 1921
1112 SE 3RD AVE	2020, 2017, 2014, 2010, 2000, 1999, 1995, 1992, 1990, 1986, 1985, 1980, 1979, 1975, 1973, 1970, 1965, 1962, 1961, 1958, 1957, 1955, 1953, 1951, 1949, 1948, 1926, 1921

DRAFT

FINDINGS

Address Researched	Address Not Identified in Research Source
1112 SE 3RD AVE	2020, 2017, 2014, 2005, 2000, 1999, 1995, 1992, 1990, 1986, 1985, 1980, 1979, 1975, 1973, 1970, 1965, 1962, 1961, 1958, 1957, 1955, 1953, 1951, 1949, 1948, 1926, 1921
1112 SE 3RD AVE	2020, 2017, 2014, 2010, 2005, 1999, 1995, 1992, 1990, 1986, 1985, 1980, 1979, 1975, 1973, 1970, 1965, 1962, 1961, 1958, 1957, 1955, 1953, 1951, 1949, 1948, 1926, 1921
1112 SE 3RD AVE	2020, 2017, 2014, 2010, 2005, 2000, 1999, 1992, 1990, 1986, 1985, 1980, 1979, 1975, 1973, 1970, 1965, 1962, 1961, 1958, 1957, 1955, 1953, 1951, 1949, 1948, 1926, 1921
1112 SE 3RD AVE	2020, 2017, 2014, 2010, 2005, 2000, 1999, 1995, 1990, 1986, 1985, 1980, 1979, 1975, 1973, 1970, 1965, 1962, 1961, 1958, 1957, 1955, 1953, 1951, 1949, 1948, 1926, 1921
1112 SE 4TH AVE	2020, 2017, 2014, 2005, 2000, 1999, 1995, 1992, 1990, 1986, 1985, 1980, 1979, 1975, 1973, 1970, 1965, 1962, 1961, 1958, 1957, 1955, 1953, 1951, 1949, 1948, 1926, 1921
1112 SE 4TH AVE	2020, 2017, 2014, 2010, 2000, 1999, 1995, 1992, 1990, 1986, 1985, 1980, 1979, 1975, 1973, 1970, 1965, 1962, 1961, 1958, 1957, 1955, 1953, 1951, 1949, 1948, 1926, 1921
1112 SE 4TH AVE	2020, 2014, 2010, 2005, 2000, 1999, 1995, 1992, 1990, 1986, 1985, 1980, 1979, 1975, 1973, 1970, 1965, 1962, 1961, 1958, 1957, 1955, 1953, 1951, 1949, 1948, 1926, 1921
1112 SE 4TH AVE	2020, 2017, 2010, 2005, 2000, 1999, 1995, 1992, 1990, 1986, 1985, 1980, 1979, 1975, 1973, 1970, 1965, 1962, 1961, 1958, 1957, 1955, 1953, 1951, 1949, 1948, 1926, 1921
1112B 6TH AVE	2020, 2017, 2014, 2010, 2005, 2000, 1999, 1995, 1992, 1990, 1986, 1985, 1980, 1979, 1975, 1973, 1965, 1962, 1961, 1958, 1957, 1955, 1953, 1951, 1949, 1948, 1926, 1921
1114 S FEDERAL HWY	2020, 2017, 2010, 2005, 2000, 1999, 1995, 1992, 1990, 1986, 1985, 1980, 1979, 1975, 1973, 1970, 1965, 1962, 1961, 1958, 1957, 1955, 1953, 1951, 1949, 1948, 1926, 1921
1114 S FEDERAL HWY	2020, 2014, 2010, 2005, 2000, 1999, 1995, 1992, 1990, 1986, 1985, 1980, 1979, 1975, 1973, 1970, 1965, 1962, 1961, 1958, 1957, 1955, 1953, 1951, 1949, 1948, 1926, 1921
1115 3RD AVE	2020, 2017, 2014, 2010, 2000, 1999, 1995, 1992, 1990, 1986, 1985, 1980, 1979, 1975, 1973, 1970, 1965, 1962, 1961, 1958, 1957, 1955, 1953, 1951, 1949, 1948, 1926, 1921
1115 4TH AVE	2020, 2017, 2014, 2010, 2000, 1999, 1995, 1992, 1990, 1986, 1985, 1980, 1979, 1975, 1973, 1970, 1965, 1962, 1961, 1958, 1957, 1955, 1953, 1951, 1949, 1948, 1926, 1921
1115 4TH AVE	2020, 2017, 2014, 2010, 2005, 2000, 1999, 1995, 1992, 1990, 1986, 1985, 1980, 1979, 1975, 1973, 1965, 1962, 1961, 1958, 1957, 1955, 1953, 1951, 1949, 1948, 1926, 1921
1115 4TH AVE	2020, 2017, 2014, 2010, 2005, 2000, 1999, 1995, 1992, 1990, 1986, 1985, 1980, 1979, 1973, 1970, 1965, 1962, 1961, 1958, 1957, 1955, 1953, 1951, 1949, 1948, 1926, 1921
1115 4TH AVE	2020, 2017, 2014, 2010, 2005, 2000, 1999, 1995, 1992, 1986, 1985, 1980, 1979, 1975, 1973, 1970, 1965, 1962, 1961, 1958, 1957, 1955, 1953, 1951, 1949, 1948, 1926, 1921

DRAFT

FINDINGS

Address Researched	Address Not Identified in Research Source
1115 4TH AVE	2020, 2017, 2014, 2010, 2005, 2000, 1999, 1995, 1992, 1990, 1985, 1980, 1979, 1975, 1973, 1970, 1965, 1962, 1961, 1958, 1957, 1955, 1953, 1951, 1949, 1948, 1926, 1921
1115 4TH AVE	2020, 2017, 2014, 2010, 2005, 2000, 1999, 1995, 1992, 1990, 1986, 1985, 1979, 1975, 1973, 1970, 1965, 1962, 1961, 1958, 1957, 1955, 1953, 1951, 1949, 1948, 1926, 1921
1115 4TH AVE	2020, 2017, 2014, 2010, 2005, 2000, 1999, 1995, 1992, 1990, 1986, 1985, 1980, 1979, 1975, 1973, 1970, 1965, 1962, 1961, 1958, 1955, 1953, 1951, 1949, 1948, 1926, 1921
1115 4TH AVE	2020, 2017, 2014, 2010, 2005, 2000, 1999, 1995, 1992, 1990, 1986, 1985, 1980, 1979, 1975, 1973, 1970, 1962, 1961, 1958, 1957, 1955, 1953, 1951, 1949, 1948, 1926, 1921
1115 4TH AVE	2020, 2017, 2014, 2010, 2005, 2000, 1999, 1995, 1992, 1990, 1986, 1985, 1980, 1979, 1975, 1973, 1970, 1965, 1962, 1961, 1958, 1957, 1955, 1953, 1951, 1949, 1926, 1921
1115 4TH AVE	2020, 2017, 2014, 2010, 2005, 2000, 1999, 1995, 1992, 1990, 1986, 1985, 1980, 1979, 1975, 1973, 1970, 1965, 1962, 1961, 1958, 1957, 1955, 1953, 1949, 1948, 1926, 1921
1115 6TH TER	2020, 2017, 2014, 2010, 2000, 1999, 1995, 1992, 1990, 1986, 1985, 1980, 1979, 1975, 1973, 1970, 1965, 1962, 1961, 1958, 1957, 1955, 1953, 1951, 1949, 1948, 1926, 1921
1115 6TH TER	2020, 2017, 2014, 2010, 2005, 2000, 1995, 1992, 1990, 1986, 1985, 1980, 1979, 1975, 1973, 1970, 1965, 1962, 1961, 1958, 1957, 1955, 1953, 1951, 1949, 1948, 1926, 1921
1115 6TH TER	2020, 2017, 2014, 2010, 2005, 2000, 1999, 1995, 1992, 1990, 1986, 1985, 1979, 1975, 1973, 1970, 1965, 1962, 1961, 1958, 1957, 1955, 1953, 1951, 1949, 1948, 1926, 1921
1115 6TH TER	2020, 2017, 2014, 2010, 2005, 2000, 1999, 1995, 1992, 1990, 1985, 1980, 1979, 1975, 1973, 1970, 1965, 1962, 1961, 1958, 1957, 1955, 1953, 1951, 1949, 1948, 1926, 1921
1115 6TH TER	2020, 2017, 2014, 2010, 2005, 2000, 1999, 1995, 1992, 1986, 1985, 1980, 1979, 1975, 1973, 1970, 1965, 1962, 1961, 1958, 1957, 1955, 1953, 1951, 1949, 1948, 1926, 1921
1115 6TH TER	2020, 2017, 2014, 2010, 2005, 2000, 1999, 1995, 1992, 1990, 1986, 1985, 1980, 1979, 1973, 1970, 1965, 1962, 1961, 1958, 1957, 1955, 1953, 1951, 1949, 1948, 1926, 1921
1115 FEDERAL HWY	2020, 2017, 2014, 2010, 2005, 2000, 1995, 1992, 1990, 1986, 1985, 1980, 1979, 1975, 1973, 1970, 1965, 1962, 1961, 1958, 1957, 1955, 1953, 1951, 1949, 1948, 1926, 1921
1115 FEDERAL HWY	2020, 2017, 2014, 2010, 2000, 1999, 1995, 1992, 1990, 1986, 1985, 1980, 1979, 1975, 1973, 1970, 1965, 1962, 1961, 1958, 1957, 1955, 1953, 1951, 1949, 1948, 1926, 1921
1115 S FEDERAL HWY	2020, 2017, 2014, 2010, 2000, 1999, 1995, 1992, 1990, 1986, 1985, 1980, 1979, 1975, 1973, 1970, 1965, 1962, 1961, 1958, 1957, 1955, 1953, 1951, 1949, 1948, 1926, 1921
1115 S FEDERAL HWY	2020, 2017, 2014, 2010, 2005, 1999, 1995, 1992, 1990, 1986, 1985, 1980, 1979, 1975, 1973, 1970, 1965, 1962, 1961, 1958, 1957, 1955, 1953, 1951, 1949, 1948, 1926, 1921

DRAFT

FINDINGS

Address Researched	Address Not Identified in Research Source
1115 S FEDERAL HWY	2020, 2017, 2014, 2010, 2005, 2000, 1999, 1992, 1990, 1986, 1985, 1980, 1979, 1975, 1973, 1970, 1965, 1962, 1961, 1958, 1957, 1955, 1953, 1951, 1949, 1948, 1926, 1921
1115 S FEDERAL HWY	2020, 2017, 2014, 2010, 2005, 2000, 1999, 1995, 1990, 1986, 1985, 1980, 1979, 1975, 1973, 1970, 1965, 1962, 1961, 1958, 1957, 1955, 1953, 1951, 1949, 1948, 1926, 1921
1115 S FEDERAL HWY	2020, 2017, 2014, 2005, 2000, 1999, 1995, 1992, 1990, 1986, 1985, 1980, 1979, 1975, 1973, 1970, 1965, 1962, 1961, 1958, 1957, 1955, 1953, 1951, 1949, 1948, 1926, 1921
1115 S FEDERAL HWY	2020, 2014, 2010, 2005, 2000, 1999, 1995, 1992, 1990, 1986, 1985, 1980, 1979, 1975, 1973, 1970, 1965, 1962, 1961, 1958, 1957, 1955, 1953, 1951, 1949, 1948, 1926, 1921
1115 S FEDERAL HWY	2020, 2017, 2010, 2005, 2000, 1999, 1995, 1992, 1990, 1986, 1985, 1980, 1979, 1975, 1973, 1970, 1965, 1962, 1961, 1958, 1957, 1955, 1953, 1951, 1949, 1948, 1926, 1921
1115 S FEDERAL HWY	2017, 2014, 2010, 2005, 2000, 1999, 1995, 1992, 1990, 1986, 1985, 1980, 1979, 1975, 1973, 1970, 1965, 1962, 1961, 1958, 1957, 1955, 1953, 1951, 1949, 1948, 1926, 1921
1115 SE 4TH AVE	2020, 2014, 2010, 2005, 2000, 1999, 1995, 1992, 1990, 1986, 1985, 1980, 1979, 1975, 1973, 1970, 1965, 1962, 1961, 1958, 1957, 1955, 1953, 1951, 1949, 1948, 1926, 1921
1115 SE 4TH AVE	2017, 2014, 2010, 2005, 2000, 1999, 1995, 1992, 1990, 1986, 1985, 1980, 1979, 1975, 1973, 1970, 1965, 1962, 1961, 1958, 1957, 1955, 1953, 1951, 1949, 1948, 1926, 1921
1115 SE 4TH AVE	2020, 2017, 2010, 2005, 2000, 1999, 1995, 1992, 1990, 1986, 1985, 1980, 1979, 1975, 1973, 1970, 1965, 1962, 1961, 1958, 1957, 1955, 1953, 1951, 1949, 1948, 1926, 1921
1115 SE 4TH AVE	2020, 2017, 2014, 2005, 2000, 1999, 1995, 1992, 1990, 1986, 1985, 1980, 1979, 1975, 1973, 1970, 1965, 1962, 1961, 1958, 1957, 1955, 1953, 1951, 1949, 1948, 1926, 1921
1115 SE 4TH AVE	2020, 2017, 2014, 2010, 2000, 1999, 1995, 1992, 1990, 1986, 1985, 1980, 1979, 1975, 1973, 1970, 1965, 1962, 1961, 1958, 1957, 1955, 1953, 1951, 1949, 1948, 1926, 1921
1115 SE 4TH AVE	2020, 2017, 2014, 2010, 2005, 2000, 1999, 1992, 1990, 1986, 1985, 1980, 1979, 1975, 1973, 1970, 1965, 1962, 1961, 1958, 1957, 1955, 1953, 1951, 1949, 1948, 1926, 1921
1115 SE 4TH AVE	2020, 2017, 2014, 2010, 2005, 1999, 1995, 1992, 1990, 1986, 1985, 1980, 1979, 1975, 1973, 1970, 1965, 1962, 1961, 1958, 1957, 1955, 1953, 1951, 1949, 1948, 1926, 1921
1115 SE 6TH TER	2020, 2017, 2014, 2010, 2005, 1999, 1995, 1992, 1990, 1986, 1985, 1980, 1979, 1975, 1973, 1970, 1965, 1962, 1961, 1958, 1957, 1955, 1953, 1951, 1949, 1948, 1926, 1921
1115 SE 6TH TER	2020, 2017, 2014, 2010, 2005, 2000, 1999, 1992, 1990, 1986, 1985, 1980, 1979, 1975, 1973, 1970, 1965, 1962, 1961, 1958, 1957, 1955, 1953, 1951, 1949, 1948, 1926, 1921
1115 SE 6TH TER	2020, 2017, 2014, 2010, 2005, 2000, 1999, 1995, 1990, 1986, 1985, 1980, 1979, 1975, 1973, 1970, 1965, 1962, 1961, 1958, 1957, 1955, 1953, 1951, 1949, 1948, 1926, 1921

DRAFT

FINDINGS

Address Researched	Address Not Identified in Research Source
1115 SE 6TH TER	2020, 2017, 2014, 2010, 2000, 1999, 1995, 1992, 1990, 1986, 1985, 1980, 1979, 1975, 1973, 1970, 1965, 1962, 1961, 1958, 1957, 1955, 1953, 1951, 1949, 1948, 1926, 1921
1115 SE 6TH TER	2020, 2017, 2014, 2005, 2000, 1999, 1995, 1992, 1990, 1986, 1985, 1980, 1979, 1975, 1973, 1970, 1965, 1962, 1961, 1958, 1957, 1955, 1953, 1951, 1949, 1948, 1926, 1921
1115 SE 6TH TER	2020, 2017, 2010, 2005, 2000, 1999, 1995, 1992, 1990, 1986, 1985, 1980, 1979, 1975, 1973, 1970, 1965, 1962, 1961, 1958, 1957, 1955, 1953, 1951, 1949, 1948, 1926, 1921
1115 SE 6TH TER	2020, 2014, 2010, 2005, 2000, 1999, 1995, 1992, 1990, 1986, 1985, 1980, 1979, 1975, 1973, 1970, 1965, 1962, 1961, 1958, 1957, 1955, 1953, 1951, 1949, 1948, 1926, 1921
1115 SE 6TH TER	2017, 2014, 2010, 2005, 2000, 1999, 1995, 1992, 1990, 1986, 1985, 1980, 1979, 1975, 1973, 1970, 1965, 1962, 1961, 1958, 1957, 1955, 1953, 1951, 1949, 1948, 1926, 1921
1116 ANDREWS AVE	2020, 2017, 2014, 2010, 2000, 1999, 1995, 1992, 1990, 1986, 1985, 1980, 1979, 1975, 1973, 1970, 1965, 1962, 1961, 1958, 1957, 1955, 1953, 1951, 1949, 1948, 1926, 1921
1116 ANDREWS AVE	2020, 2017, 2014, 2010, 2005, 2000, 1995, 1992, 1990, 1986, 1985, 1980, 1979, 1975, 1973, 1970, 1965, 1962, 1961, 1958, 1957, 1955, 1953, 1951, 1949, 1948, 1926, 1921
1116 ANDREWS AVE	2020, 2017, 2014, 2010, 2005, 2000, 1999, 1995, 1992, 1990, 1986, 1985, 1980, 1979, 1973, 1970, 1965, 1962, 1961, 1958, 1957, 1955, 1953, 1951, 1949, 1948, 1926, 1921
1116 ANDREWS AVE	2020, 2017, 2014, 2010, 2005, 2000, 1999, 1995, 1992, 1990, 1986, 1985, 1980, 1979, 1975, 1973, 1965, 1962, 1961, 1958, 1957, 1955, 1953, 1951, 1949, 1948, 1926, 1921
1116 ANDREWS AVE	2020, 2017, 2014, 2010, 2005, 2000, 1999, 1995, 1992, 1990, 1986, 1985, 1980, 1979, 1975, 1973, 1970, 1965, 1962, 1961, 1958, 1957, 1955, 1953, 1951, 1949, 1948, 1926, 1921
1116 ANDREWS AVE	2020, 2017, 2014, 2010, 2005, 2000, 1999, 1995, 1992, 1990, 1986, 1985, 1980, 1979, 1975, 1973, 1970, 1965, 1962, 1961, 1958, 1957, 1955, 1953, 1949, 1948, 1926, 1921
1116 ANDREWS AVE	2020, 2017, 2014, 2010, 2005, 2000, 1999, 1995, 1992, 1990, 1986, 1985, 1980, 1979, 1975, 1973, 1970, 1965, 1962, 1961, 1958, 1957, 1955, 1953, 1951, 1949, 1926, 1921
1116 ANDREWS AVE	2020, 2017, 2014, 2010, 2005, 2000, 1999, 1995, 1992, 1990, 1986, 1985, 1980, 1979, 1975, 1973, 1970, 1962, 1961, 1958, 1957, 1955, 1953, 1951, 1949, 1948, 1926, 1921
1116 ANDREWS AVE	2020, 2017, 2014, 2010, 2005, 2000, 1999, 1995, 1992, 1990, 1986, 1985, 1980, 1979, 1975, 1973, 1965, 1961, 1958, 1957, 1955, 1953, 1951, 1949, 1948, 1926, 1921
1116 FEDERAL HWY	2020, 2017, 2014, 2010, 2005, 2000, 1995, 1992, 1990, 1986, 1985, 1980, 1979, 1975, 1973, 1970, 1965, 1962, 1961, 1958, 1957, 1955, 1953, 1951, 1949, 1948, 1926, 1921
1116 FEDERAL HWY	2020, 2017, 2014, 2010, 2000, 1999, 1995, 1992, 1990, 1986, 1985, 1980, 1979, 1975, 1973, 1970, 1965, 1962, 1961, 1958, 1957, 1955, 1953, 1951, 1949, 1948, 1926, 1921

DRAFT

FINDINGS

Address Researched	Address Not Identified in Research Source
1116 S ANDREWS AVE	2020, 2017, 2014, 2010, 2005, 1999, 1995, 1992, 1990, 1986, 1985, 1980, 1979, 1975, 1973, 1970, 1965, 1962, 1961, 1958, 1957, 1955, 1953, 1951, 1949, 1948, 1926, 1921
1116 S ANDREWS AVE	2020, 2017, 2014, 2010, 2005, 2000, 1999, 1992, 1990, 1986, 1985, 1980, 1979, 1975, 1973, 1970, 1965, 1962, 1961, 1958, 1957, 1955, 1953, 1951, 1949, 1948, 1926, 1921
1116 S ANDREWS AVE	2020, 2017, 2014, 2010, 2005, 2000, 1999, 1995, 1990, 1986, 1985, 1980, 1979, 1975, 1973, 1970, 1965, 1962, 1961, 1958, 1957, 1955, 1953, 1951, 1949, 1948, 1926, 1921
1116 S ANDREWS AVE	2020, 2017, 2014, 2010, 2000, 1999, 1995, 1992, 1990, 1986, 1985, 1980, 1979, 1975, 1973, 1970, 1965, 1962, 1961, 1958, 1957, 1955, 1953, 1951, 1949, 1948, 1926, 1921
1116 S ANDREWS AVE	2020, 2017, 2014, 2005, 2000, 1999, 1995, 1992, 1990, 1986, 1985, 1980, 1979, 1975, 1973, 1970, 1965, 1962, 1961, 1958, 1957, 1955, 1953, 1951, 1949, 1948, 1926, 1921
1116 S ANDREWS AVE	2020, 2017, 2010, 2005, 2000, 1999, 1995, 1992, 1990, 1986, 1985, 1980, 1979, 1975, 1973, 1970, 1965, 1962, 1961, 1958, 1957, 1955, 1953, 1951, 1949, 1948, 1926, 1921
1116 S ANDREWS AVE	2017, 2014, 2010, 2005, 2000, 1999, 1995, 1992, 1990, 1986, 1985, 1980, 1979, 1975, 1973, 1970, 1965, 1962, 1961, 1958, 1957, 1955, 1953, 1951, 1949, 1948, 1926, 1921
1116 S FEDERAL HWY	2020, 2017, 2014, 2010, 2005, 1999, 1995, 1992, 1990, 1986, 1985, 1980, 1979, 1975, 1973, 1970, 1965, 1962, 1961, 1958, 1957, 1955, 1953, 1951, 1949, 1948, 1926, 1921
1116 SE 4TH AVE	2020, 2017, 2014, 2010, 2005, 2000, 1999, 1992, 1990, 1986, 1985, 1980, 1979, 1975, 1973, 1970, 1965, 1962, 1961, 1958, 1957, 1955, 1953, 1951, 1949, 1948, 1926, 1921
1117 4TH AVE	2020, 2017, 2014, 2010, 2000, 1999, 1995, 1992, 1990, 1986, 1985, 1980, 1979, 1975, 1973, 1970, 1965, 1962, 1961, 1958, 1957, 1955, 1953, 1951, 1949, 1948, 1926, 1921
1117 4TH AVE	2020, 2017, 2014, 2010, 2005, 2000, 1999, 1995, 1992, 1990, 1986, 1985, 1980, 1979, 1975, 1973, 1970, 1965, 1962, 1961, 1958, 1955, 1953, 1951, 1949, 1948, 1926, 1921
1117 4TH AVE	2020, 2017, 2014, 2010, 2005, 2000, 1999, 1995, 1992, 1990, 1986, 1985, 1980, 1979, 1975, 1973, 1970, 1962, 1961, 1958, 1957, 1955, 1953, 1951, 1949, 1948, 1926, 1921
1117 4TH AVE	2020, 2017, 2014, 2010, 2005, 2000, 1999, 1995, 1992, 1990, 1986, 1985, 1980, 1979, 1975, 1973, 1970, 1965, 1962, 1961, 1958, 1957, 1955, 1953, 1949, 1948, 1926, 1921
1117 4TH AVE	2020, 2017, 2014, 2010, 2005, 2000, 1999, 1995, 1992, 1990, 1986, 1985, 1979, 1975, 1973, 1970, 1965, 1962, 1961, 1958, 1957, 1955, 1953, 1951, 1949, 1948, 1926, 1921
1117 4TH AVE	2020, 2017, 2014, 2010, 2005, 2000, 1999, 1995, 1992, 1990, 1986, 1985, 1980, 1979, 1975, 1973, 1965, 1962, 1961, 1958, 1957, 1955, 1953, 1951, 1949, 1948, 1926, 1921
1117 4TH AVE	2020, 2017, 2014, 2010, 2005, 2000, 1999, 1995, 1992, 1990, 1986, 1985, 1980, 1979, 1973, 1970, 1965, 1962, 1961, 1958, 1957, 1955, 1953, 1951, 1949, 1948, 1926, 1921

DRAFT

FINDINGS

Address Researched	Address Not Identified in Research Source
1117 SE 4TH AVE	2020, 2017, 2014, 2010, 2000, 1999, 1995, 1992, 1990, 1986, 1985, 1980, 1979, 1975, 1973, 1970, 1965, 1962, 1961, 1958, 1957, 1955, 1953, 1951, 1949, 1948, 1926, 1921
1117 SE 4TH AVE	2020, 2017, 2014, 2005, 2000, 1999, 1995, 1992, 1990, 1986, 1985, 1980, 1979, 1975, 1973, 1970, 1965, 1962, 1961, 1958, 1957, 1955, 1953, 1951, 1949, 1948, 1926, 1921
1117 SE 4TH AVE	2020, 2014, 2010, 2005, 2000, 1999, 1995, 1992, 1990, 1986, 1985, 1980, 1979, 1975, 1973, 1970, 1965, 1962, 1961, 1958, 1957, 1955, 1953, 1951, 1949, 1948, 1926, 1921
1117 SE 4TH AVE	2017, 2014, 2010, 2005, 2000, 1999, 1995, 1992, 1990, 1986, 1985, 1980, 1979, 1975, 1973, 1970, 1965, 1962, 1961, 1958, 1957, 1955, 1953, 1951, 1949, 1948, 1926, 1921
1117 SE 4TH AVE	2020, 2017, 2010, 2005, 2000, 1999, 1995, 1992, 1990, 1986, 1985, 1980, 1979, 1975, 1973, 1970, 1965, 1962, 1961, 1958, 1957, 1955, 1953, 1951, 1949, 1948, 1926, 1921
1117 SE 4TH AVE	2020, 2017, 2014, 2010, 2005, 2000, 1999, 1992, 1990, 1986, 1985, 1980, 1979, 1975, 1973, 1970, 1965, 1962, 1961, 1958, 1957, 1955, 1953, 1951, 1949, 1948, 1926, 1921
1118 FEDERAL HWY	2020, 2017, 2014, 2010, 2005, 2000, 1999, 1995, 1992, 1986, 1985, 1980, 1979, 1975, 1973, 1970, 1965, 1962, 1961, 1958, 1957, 1955, 1953, 1951, 1949, 1948, 1926, 1921
1119 3RD AVE	2020, 2017, 2014, 2010, 2005, 2000, 1995, 1992, 1990, 1986, 1985, 1980, 1979, 1975, 1973, 1970, 1965, 1962, 1961, 1958, 1957, 1955, 1953, 1951, 1949, 1948, 1926, 1921
1119 3RD AVE	2020, 2017, 2014, 2010, 2000, 1999, 1995, 1992, 1990, 1986, 1985, 1980, 1979, 1975, 1973, 1970, 1965, 1962, 1961, 1958, 1957, 1955, 1953, 1951, 1949, 1948, 1926, 1921
1119 3RD AVE	2020, 2017, 2014, 2010, 2005, 2000, 1999, 1995, 1992, 1990, 1986, 1985, 1980, 1979, 1975, 1973, 1970, 1965, 1962, 1961, 1958, 1957, 1955, 1953, 1951, 1949, 1948, 1926, 1921
1119 3RD AVE	2020, 2017, 2014, 2010, 2005, 2000, 1999, 1995, 1992, 1990, 1986, 1985, 1980, 1979, 1975, 1973, 1970, 1965, 1962, 1961, 1958, 1957, 1955, 1953, 1951, 1949, 1948, 1926, 1921
1119 3RD AVE	2020, 2017, 2014, 2010, 2005, 2000, 1999, 1995, 1992, 1990, 1986, 1985, 1979, 1975, 1973, 1970, 1965, 1962, 1961, 1958, 1957, 1955, 1953, 1951, 1949, 1948, 1926, 1921
1119 3RD AVE	2020, 2017, 2014, 2010, 2005, 2000, 1999, 1995, 1992, 1990, 1986, 1985, 1980, 1979, 1973, 1970, 1965, 1962, 1961, 1958, 1957, 1955, 1953, 1951, 1949, 1948, 1926, 1921
1119 3RD AVE	2020, 2017, 2014, 2010, 2005, 2000, 1999, 1995, 1992, 1990, 1986, 1985, 1980, 1979, 1975, 1973, 1965, 1962, 1961, 1958, 1957, 1955, 1953, 1951, 1949, 1948, 1926, 1921
1119 3RD AVE	2020, 2017, 2014, 2010, 2005, 2000, 1999, 1995, 1992, 1990, 1986, 1985, 1980, 1979, 1975, 1973, 1970, 1965, 1962, 1961, 1958, 1957, 1955, 1953, 1949, 1948, 1926, 1921
1119 3RD AVE	2020, 2017, 2014, 2010, 2005, 2000, 1999, 1995, 1992, 1990, 1986, 1985, 1980, 1979, 1975, 1973, 1970, 1962, 1961, 1958, 1957, 1955, 1953, 1951, 1949, 1948, 1926, 1921

DRAFT

FINDINGS

Address Researched	Address Not Identified in Research Source
1119 3RD AVE	2020, 2017, 2014, 2010, 2005, 2000, 1999, 1995, 1992, 1990, 1986, 1985, 1980, 1979, 1975, 1973, 1970, 1965, 1961, 1958, 1957, 1955, 1953, 1951, 1949, 1948, 1926, 1921
1119 3RD AVE	2020, 2017, 2014, 2010, 2005, 2000, 1999, 1995, 1992, 1990, 1986, 1985, 1980, 1979, 1975, 1973, 1970, 1965, 1962, 1961, 1958, 1955, 1953, 1951, 1949, 1948, 1926, 1921
1119 SE 3 AVE	2020, 2017, 2010, 2005, 2000, 1999, 1995, 1992, 1990, 1986, 1985, 1980, 1979, 1975, 1973, 1970, 1965, 1962, 1961, 1958, 1957, 1955, 1953, 1951, 1949, 1948, 1926, 1921
1119 SE 3RD AVE	2020, 2017, 2010, 2005, 2000, 1999, 1995, 1992, 1990, 1986, 1985, 1980, 1979, 1975, 1973, 1970, 1965, 1962, 1961, 1958, 1957, 1955, 1953, 1951, 1949, 1948, 1926, 1921
1119 SE 3RD AVE	2017, 2014, 2010, 2005, 2000, 1999, 1995, 1992, 1990, 1986, 1985, 1980, 1979, 1975, 1973, 1970, 1965, 1962, 1961, 1958, 1957, 1955, 1953, 1951, 1949, 1948, 1926, 1921
1119 SE 3RD AVE	2020, 2014, 2010, 2005, 2000, 1999, 1995, 1992, 1990, 1986, 1985, 1980, 1979, 1975, 1973, 1970, 1965, 1962, 1961, 1958, 1957, 1955, 1953, 1951, 1949, 1948, 1926, 1921
1119 SE 3RD AVE	2020, 2017, 2014, 2010, 2000, 1999, 1995, 1992, 1990, 1986, 1985, 1980, 1979, 1975, 1973, 1970, 1965, 1962, 1961, 1958, 1957, 1955, 1953, 1951, 1949, 1948, 1926, 1921
1119 SE 3RD AVE	2020, 2017, 2014, 2005, 2000, 1999, 1995, 1992, 1990, 1986, 1985, 1980, 1979, 1975, 1973, 1970, 1965, 1962, 1961, 1958, 1957, 1955, 1953, 1951, 1949, 1948, 1926, 1921
1119 SE 3RD AVE	2020, 2017, 2014, 2010, 2005, 1999, 1995, 1992, 1990, 1986, 1985, 1980, 1979, 1975, 1973, 1970, 1965, 1962, 1961, 1958, 1957, 1955, 1953, 1951, 1949, 1948, 1926, 1921
1119 SE 3RD AVE	2020, 2017, 2014, 2010, 2005, 2000, 1999, 1992, 1990, 1986, 1985, 1980, 1979, 1975, 1973, 1970, 1965, 1962, 1961, 1958, 1957, 1955, 1953, 1951, 1949, 1948, 1926, 1921
1119 SE 3RD AVE	2020, 2017, 2014, 2010, 2005, 2000, 1999, 1995, 1990, 1986, 1985, 1980, 1979, 1975, 1973, 1970, 1965, 1962, 1961, 1958, 1957, 1955, 1953, 1951, 1949, 1948, 1926, 1921
112 ROSE DR	2020, 2017, 2014, 2010, 2005, 2000, 1999, 1995, 1990, 1986, 1985, 1980, 1979, 1975, 1973, 1970, 1965, 1962, 1961, 1958, 1957, 1955, 1953, 1951, 1949, 1948, 1926, 1921
112 ROSE DR	2020, 2017, 2014, 2010, 2005, 2000, 1999, 1992, 1990, 1986, 1985, 1980, 1979, 1975, 1973, 1970, 1965, 1962, 1961, 1958, 1957, 1955, 1953, 1951, 1949, 1948, 1926, 1921
112 ROSE DR	2020, 2017, 2014, 2010, 2000, 1999, 1995, 1992, 1990, 1986, 1985, 1980, 1979, 1975, 1973, 1970, 1965, 1962, 1961, 1958, 1957, 1955, 1953, 1951, 1949, 1948, 1926, 1921
112 ROSE DR	2020, 2017, 2014, 2010, 2005, 1999, 1995, 1992, 1990, 1986, 1985, 1980, 1979, 1975, 1973, 1970, 1965, 1962, 1961, 1958, 1957, 1955, 1953, 1951, 1949, 1948, 1926, 1921
112 ROSE DR	2020, 2017, 2014, 2010, 2005, 2000, 1995, 1992, 1990, 1986, 1985, 1980, 1979, 1975, 1973, 1970, 1965, 1962, 1961, 1958, 1957, 1955, 1953, 1951, 1949, 1948, 1926, 1921

DRAFT

FINDINGS

Address Researched	Address Not Identified in Research Source
112 ROSE DR	2020, 2017, 2014, 2005, 2000, 1999, 1995, 1992, 1990, 1986, 1985, 1980, 1979, 1975, 1973, 1970, 1965, 1962, 1961, 1958, 1957, 1955, 1953, 1951, 1949, 1948, 1926, 1921
112 ROSE DR	2017, 2014, 2010, 2005, 2000, 1999, 1995, 1992, 1990, 1986, 1985, 1980, 1979, 1975, 1973, 1970, 1965, 1962, 1961, 1958, 1957, 1955, 1953, 1951, 1949, 1948, 1926, 1921
112 ROSE DR	2020, 2017, 2014, 2010, 2005, 2000, 1999, 1995, 1992, 1990, 1986, 1985, 1980, 1979, 1975, 1973, 1970, 1965, 1961, 1958, 1957, 1955, 1953, 1951, 1949, 1948, 1926, 1921
112 ROSE DR	2020, 2017, 2014, 2010, 2005, 2000, 1999, 1995, 1992, 1990, 1986, 1985, 1980, 1979, 1975, 1973, 1970, 1962, 1961, 1958, 1957, 1955, 1953, 1951, 1949, 1948, 1926, 1921
112 ROSE DR	2020, 2017, 2014, 2010, 2005, 2000, 1999, 1995, 1992, 1990, 1986, 1985, 1980, 1979, 1975, 1973, 1970, 1965, 1962, 1961, 1958, 1955, 1953, 1951, 1949, 1948, 1926, 1921
112 ROSE DR	2020, 2017, 2014, 2010, 2005, 2000, 1999, 1995, 1992, 1990, 1986, 1985, 1980, 1979, 1975, 1973, 1965, 1962, 1961, 1958, 1957, 1955, 1953, 1951, 1949, 1948, 1926, 1921
112 ROSE DR	2020, 2017, 2014, 2010, 2005, 2000, 1999, 1995, 1992, 1990, 1986, 1985, 1979, 1975, 1973, 1970, 1965, 1962, 1961, 1958, 1957, 1955, 1953, 1951, 1949, 1948, 1926, 1921
112 ROSE DR	2020, 2017, 2014, 2010, 2005, 2000, 1999, 1995, 1992, 1990, 1986, 1985, 1980, 1979, 1973, 1970, 1965, 1962, 1961, 1958, 1957, 1955, 1953, 1951, 1949, 1948, 1926, 1921
112 ROSE DR	2020, 2017, 2014, 2010, 2005, 2000, 1999, 1995, 1992, 1990, 1985, 1980, 1979, 1975, 1973, 1970, 1965, 1962, 1961, 1958, 1957, 1955, 1953, 1951, 1949, 1948, 1926, 1921
112 ROSE DR	2020, 2017, 2014, 2010, 2005, 2000, 1999, 1995, 1992, 1986, 1985, 1980, 1979, 1975, 1973, 1970, 1965, 1962, 1961, 1958, 1957, 1955, 1953, 1951, 1949, 1948, 1926, 1921
112 ROSE TER	2020, 2017, 2014, 2010, 2005, 2000, 1999, 1995, 1992, 1986, 1985, 1980, 1979, 1975, 1973, 1970, 1965, 1962, 1961, 1958, 1957, 1955, 1953, 1951, 1949, 1948, 1926, 1921
112 ROSE TER	2020, 2017, 2014, 2010, 2005, 2000, 1999, 1995, 1992, 1990, 1986, 1980, 1979, 1975, 1973, 1970, 1965, 1962, 1961, 1958, 1957, 1955, 1953, 1951, 1949, 1948, 1926, 1921
112 ROSE TER	2020, 2017, 2014, 2010, 2005, 2000, 1999, 1995, 1992, 1990, 1986, 1985, 1979, 1975, 1973, 1970, 1965, 1962, 1961, 1958, 1957, 1955, 1953, 1951, 1949, 1948, 1926, 1921
112 SE 9TH ST	2020, 2017, 2014, 2010, 2000, 1999, 1995, 1992, 1990, 1986, 1985, 1980, 1979, 1975, 1973, 1970, 1965, 1962, 1961, 1958, 1957, 1955, 1953, 1951, 1949, 1948, 1926, 1921
112 SE 9TH ST	2020, 2017, 2014, 2010, 2005, 1999, 1995, 1992, 1990, 1986, 1985, 1980, 1979, 1975, 1973, 1970, 1965, 1962, 1961, 1958, 1957, 1955, 1953, 1951, 1949, 1948, 1926, 1921
1120 3RD AVE	2020, 2017, 2014, 2010, 2005, 2000, 1995, 1992, 1990, 1986, 1985, 1980, 1979, 1975, 1973, 1970, 1965, 1962, 1961, 1958, 1957, 1955, 1953, 1951, 1949, 1948, 1926, 1921

DRAFT

FINDINGS

Address Researched	Address Not Identified in Research Source
1120 3RD AVE	2020, 2017, 2014, 2010, 2000, 1999, 1995, 1992, 1990, 1986, 1985, 1980, 1979, 1975, 1973, 1970, 1965, 1962, 1961, 1958, 1957, 1955, 1953, 1951, 1949, 1948, 1926, 1921
1120 3RD AVE	2020, 2017, 2014, 2010, 2005, 2000, 1999, 1995, 1992, 1990, 1986, 1985, 1980, 1979, 1973, 1970, 1965, 1962, 1961, 1958, 1957, 1955, 1953, 1951, 1949, 1948, 1926, 1921
1120 3RD AVE	2020, 2017, 2014, 2010, 2005, 2000, 1999, 1995, 1992, 1990, 1986, 1985, 1980, 1979, 1975, 1973, 1965, 1962, 1961, 1958, 1957, 1955, 1953, 1951, 1949, 1948, 1926, 1921
1120 3RD AVE	2020, 2017, 2014, 2010, 2005, 2000, 1999, 1995, 1992, 1990, 1986, 1985, 1979, 1975, 1973, 1970, 1965, 1962, 1961, 1958, 1957, 1955, 1953, 1951, 1949, 1948, 1926, 1921
1120 3RD AVE	2020, 2017, 2014, 2010, 2005, 2000, 1999, 1995, 1992, 1986, 1985, 1980, 1979, 1975, 1973, 1970, 1965, 1962, 1961, 1958, 1957, 1955, 1953, 1951, 1949, 1948, 1926, 1921
1120 3RD AVE	2020, 2017, 2014, 2010, 2005, 2000, 1999, 1995, 1992, 1990, 1985, 1980, 1979, 1975, 1973, 1970, 1965, 1962, 1961, 1958, 1957, 1955, 1953, 1951, 1949, 1948, 1926, 1921
1120 3RD AVE	2020, 2017, 2014, 2010, 2005, 2000, 1999, 1995, 1992, 1990, 1986, 1985, 1980, 1979, 1975, 1973, 1970, 1965, 1962, 1961, 1958, 1957, 1955, 1953, 1951, 1949, 1948, 1926, 1921
1120 3RD AVE	2020, 2017, 2014, 2010, 2005, 2000, 1999, 1995, 1992, 1990, 1986, 1985, 1980, 1979, 1975, 1973, 1970, 1965, 1962, 1961, 1958, 1955, 1953, 1951, 1949, 1948, 1926, 1921
1120 3RD AVE	2020, 2017, 2014, 2010, 2005, 2000, 1999, 1995, 1992, 1990, 1986, 1985, 1980, 1979, 1975, 1973, 1970, 1965, 1962, 1961, 1958, 1957, 1955, 1953, 1951, 1949, 1948, 1926, 1921
1120 6TH AVE	2020, 2017, 2014, 2010, 2005, 2000, 1999, 1995, 1992, 1990, 1986, 1985, 1980, 1979, 1975, 1973, 1970, 1965, 1962, 1961, 1958, 1957, 1955, 1953, 1951, 1949, 1926, 1921
1120 6TH TER	2020, 2017, 2014, 2010, 2000, 1999, 1995, 1992, 1990, 1986, 1985, 1980, 1979, 1975, 1973, 1970, 1965, 1962, 1961, 1958, 1957, 1955, 1953, 1951, 1949, 1948, 1926, 1921
1120 6TH TER	2020, 2017, 2014, 2010, 2005, 2000, 1999, 1995, 1992, 1990, 1985, 1980, 1979, 1975, 1973, 1970, 1965, 1962, 1961, 1958, 1957, 1955, 1953, 1951, 1949, 1948, 1926, 1921
1120 6TH TER	2020, 2017, 2014, 2010, 2005, 2000, 1999, 1995, 1992, 1990, 1986, 1985, 1979, 1975, 1973, 1970, 1965, 1962, 1961, 1958, 1957, 1955, 1953, 1951, 1949, 1948, 1926, 1921
1120 6TH TER	2020, 2017, 2014, 2010, 2005, 2000, 1999, 1995, 1992, 1990, 1986, 1985, 1980, 1979, 1975, 1973, 1965, 1962, 1961, 1958, 1957, 1955, 1953, 1951, 1949, 1948, 1926, 1921
1120 6TH TER	2020, 2017, 2014, 2010, 2005, 2000, 1999, 1995, 1992, 1990, 1986, 1985, 1980, 1979, 1973, 1970, 1965, 1962, 1961, 1958, 1957, 1955, 1953, 1951, 1949, 1948, 1926, 1921
1120 FEDERAL HWY	2020, 2017, 2014, 2010, 2005, 2000, 1995, 1992, 1990, 1986, 1985, 1980, 1979, 1975, 1973, 1970, 1965, 1962, 1961, 1958, 1957, 1955, 1953, 1951, 1949, 1948, 1926, 1921

DRAFT

FINDINGS

Address Researched	Address Not Identified in Research Source
1120 FEDERAL HWY	2020, 2017, 2014, 2010, 2000, 1999, 1995, 1992, 1990, 1986, 1985, 1980, 1979, 1975, 1973, 1970, 1965, 1962, 1961, 1958, 1957, 1955, 1953, 1951, 1949, 1948, 1926, 1921
1120 FEDERAL HWY	2020, 2017, 2014, 2010, 2005, 2000, 1999, 1995, 1992, 1986, 1985, 1980, 1979, 1975, 1973, 1970, 1965, 1962, 1961, 1958, 1957, 1955, 1953, 1951, 1949, 1948, 1926, 1921
1120 S FEDERAL HWY	2020, 2017, 2014, 2010, 2000, 1999, 1995, 1992, 1990, 1986, 1985, 1980, 1979, 1975, 1973, 1970, 1965, 1962, 1961, 1958, 1957, 1955, 1953, 1951, 1949, 1948, 1926, 1921
1120 S FEDERAL HWY	2020, 2017, 2014, 2010, 2005, 1999, 1995, 1992, 1990, 1986, 1985, 1980, 1979, 1975, 1973, 1970, 1965, 1962, 1961, 1958, 1957, 1955, 1953, 1951, 1949, 1948, 1926, 1921
1120 S FEDERAL HWY	2020, 2017, 2014, 2010, 2005, 2000, 1999, 1992, 1990, 1986, 1985, 1980, 1979, 1975, 1973, 1970, 1965, 1962, 1961, 1958, 1957, 1955, 1953, 1951, 1949, 1948, 1926, 1921
1120 S FEDERAL HWY	2020, 2017, 2014, 2010, 2005, 2000, 1999, 1995, 1990, 1986, 1985, 1980, 1979, 1975, 1973, 1970, 1965, 1962, 1961, 1958, 1957, 1955, 1953, 1951, 1949, 1948, 1926, 1921
1120 S FEDERAL HWY	2020, 2017, 2014, 2005, 2000, 1999, 1995, 1992, 1990, 1986, 1985, 1980, 1979, 1975, 1973, 1970, 1965, 1962, 1961, 1958, 1957, 1955, 1953, 1951, 1949, 1948, 1926, 1921
1120 S FEDERAL HWY	2017, 2014, 2010, 2005, 2000, 1999, 1995, 1992, 1990, 1986, 1985, 1980, 1979, 1975, 1973, 1970, 1965, 1962, 1961, 1958, 1957, 1955, 1953, 1951, 1949, 1948, 1926, 1921
1120 S FEDERAL HWY	2020, 2014, 2010, 2005, 2000, 1999, 1995, 1992, 1990, 1986, 1985, 1980, 1979, 1975, 1973, 1970, 1965, 1962, 1961, 1958, 1957, 1955, 1953, 1951, 1949, 1948, 1926, 1921
1120 S FEDERAL HWY	2020, 2017, 2010, 2005, 2000, 1999, 1995, 1992, 1990, 1986, 1985, 1980, 1979, 1975, 1973, 1970, 1965, 1962, 1961, 1958, 1957, 1955, 1953, 1951, 1949, 1948, 1926, 1921
1120 S FEDERAL HWY STE 1	2017, 2014, 2010, 2005, 2000, 1999, 1995, 1992, 1990, 1986, 1985, 1980, 1979, 1975, 1973, 1970, 1965, 1962, 1961, 1958, 1957, 1955, 1953, 1951, 1949, 1948, 1926, 1921
1120 S FEDERAL HWY STE 4	2017, 2014, 2010, 2005, 2000, 1999, 1995, 1992, 1990, 1986, 1985, 1980, 1979, 1975, 1973, 1970, 1965, 1962, 1961, 1958, 1957, 1955, 1953, 1951, 1949, 1948, 1926, 1921
1120 SE 3RD AVE	2020, 2014, 2010, 2005, 2000, 1999, 1995, 1992, 1990, 1986, 1985, 1980, 1979, 1975, 1973, 1970, 1965, 1962, 1961, 1958, 1957, 1955, 1953, 1951, 1949, 1948, 1926, 1921
1120 SE 3RD AVE	2017, 2014, 2010, 2005, 2000, 1999, 1995, 1992, 1990, 1986, 1985, 1980, 1979, 1975, 1973, 1970, 1965, 1962, 1961, 1958, 1957, 1955, 1953, 1951, 1949, 1948, 1926, 1921
1120 SE 3RD AVE	2020, 2017, 2010, 2005, 2000, 1999, 1995, 1992, 1990, 1986, 1985, 1980, 1979, 1975, 1973, 1970, 1965, 1962, 1961, 1958, 1957, 1955, 1953, 1951, 1949, 1948, 1926, 1921
1120 SE 3RD AVE	2020, 2017, 2014, 2005, 2000, 1999, 1995, 1992, 1990, 1986, 1985, 1980, 1979, 1975, 1973, 1970, 1965, 1962, 1961, 1958, 1957, 1955, 1953, 1951, 1949, 1948, 1926, 1921

DRAFT

FINDINGS

Address Researched	Address Not Identified in Research Source
1120 SE 3RD AVE	2020, 2017, 2014, 2010, 2000, 1999, 1995, 1992, 1990, 1986, 1985, 1980, 1979, 1975, 1973, 1970, 1965, 1962, 1961, 1958, 1957, 1955, 1953, 1951, 1949, 1948, 1926, 1921
1120 SE 3RD AVE	2020, 2017, 2014, 2010, 2005, 2000, 1999, 1995, 1990, 1986, 1985, 1980, 1979, 1975, 1973, 1970, 1965, 1962, 1961, 1958, 1957, 1955, 1953, 1951, 1949, 1948, 1926, 1921
1120 SE 3RD AVE	2020, 2017, 2014, 2010, 2005, 2000, 1999, 1992, 1990, 1986, 1985, 1980, 1979, 1975, 1973, 1970, 1965, 1962, 1961, 1958, 1957, 1955, 1953, 1951, 1949, 1948, 1926, 1921
1120 SE 3RD AVE	2020, 2017, 2014, 2010, 2005, 1999, 1995, 1992, 1990, 1986, 1985, 1980, 1979, 1975, 1973, 1970, 1965, 1962, 1961, 1958, 1957, 1955, 1953, 1951, 1949, 1948, 1926, 1921
1120 SE 6TH TER	2020, 2017, 2014, 2010, 2005, 1999, 1995, 1992, 1990, 1986, 1985, 1980, 1979, 1975, 1973, 1970, 1965, 1962, 1961, 1958, 1957, 1955, 1953, 1951, 1949, 1948, 1926, 1921
1120 SE 6TH TER	2020, 2017, 2014, 2010, 2005, 2000, 1999, 1992, 1990, 1986, 1985, 1980, 1979, 1975, 1973, 1970, 1965, 1962, 1961, 1958, 1957, 1955, 1953, 1951, 1949, 1948, 1926, 1921
1120 SE 6TH TER	2020, 2017, 2014, 2010, 2000, 1999, 1995, 1992, 1990, 1986, 1985, 1980, 1979, 1975, 1973, 1970, 1965, 1962, 1961, 1958, 1957, 1955, 1953, 1951, 1949, 1948, 1926, 1921
1120 SE 6TH TER	2020, 2017, 2014, 2005, 2000, 1999, 1995, 1992, 1990, 1986, 1985, 1980, 1979, 1975, 1973, 1970, 1965, 1962, 1961, 1958, 1957, 1955, 1953, 1951, 1949, 1948, 1926, 1921
1120 SE 6TH TER	2020, 2014, 2010, 2005, 2000, 1999, 1995, 1992, 1990, 1986, 1985, 1980, 1979, 1975, 1973, 1970, 1965, 1962, 1961, 1958, 1957, 1955, 1953, 1951, 1949, 1948, 1926, 1921
1120 SE 6TH TER	2020, 2017, 2010, 2005, 2000, 1999, 1995, 1992, 1990, 1986, 1985, 1980, 1979, 1975, 1973, 1970, 1965, 1962, 1961, 1958, 1957, 1955, 1953, 1951, 1949, 1948, 1926, 1921
1120 SE 6TH TER	2017, 2014, 2010, 2005, 2000, 1999, 1995, 1992, 1990, 1986, 1985, 1980, 1979, 1975, 1973, 1970, 1965, 1962, 1961, 1958, 1957, 1955, 1953, 1951, 1949, 1948, 1926, 1921
1121 4TH AVE	2020, 2017, 2014, 2010, 2000, 1999, 1995, 1992, 1990, 1986, 1985, 1980, 1979, 1975, 1973, 1970, 1965, 1962, 1961, 1958, 1957, 1955, 1953, 1951, 1949, 1948, 1926, 1921
1121 4TH AVE	2020, 2017, 2014, 2010, 2005, 2000, 1995, 1992, 1990, 1986, 1985, 1980, 1979, 1975, 1973, 1970, 1965, 1962, 1961, 1958, 1957, 1955, 1953, 1951, 1949, 1948, 1926, 1921
1121 4TH AVE	2020, 2017, 2014, 2010, 2005, 2000, 1999, 1995, 1992, 1986, 1985, 1980, 1979, 1975, 1973, 1970, 1965, 1962, 1961, 1958, 1957, 1955, 1953, 1951, 1949, 1948, 1926, 1921
1121 4TH AVE	2020, 2017, 2014, 2010, 2005, 2000, 1999, 1995, 1992, 1990, 1985, 1980, 1979, 1975, 1973, 1970, 1965, 1962, 1961, 1958, 1957, 1955, 1953, 1951, 1949, 1948, 1926, 1921
1121 4TH AVE	2020, 2017, 2014, 2010, 2005, 2000, 1999, 1995, 1992, 1990, 1986, 1985, 1979, 1975, 1973, 1970, 1965, 1962, 1961, 1958, 1957, 1955, 1953, 1951, 1949, 1948, 1926, 1921

DRAFT

FINDINGS

Address Researched	Address Not Identified in Research Source
1121 4TH AVE	2020, 2017, 2014, 2010, 2005, 2000, 1999, 1995, 1992, 1990, 1986, 1985, 1980, 1979, 1973, 1970, 1965, 1962, 1961, 1958, 1957, 1955, 1953, 1951, 1949, 1948, 1926, 1921
1121 4TH AVE	2020, 2017, 2014, 2010, 2005, 2000, 1999, 1995, 1992, 1990, 1986, 1985, 1980, 1979, 1975, 1973, 1965, 1962, 1961, 1958, 1957, 1955, 1953, 1951, 1949, 1948, 1926, 1921
1121 4TH AVE	2020, 2017, 2014, 2010, 2005, 2000, 1999, 1995, 1992, 1990, 1986, 1985, 1980, 1979, 1975, 1973, 1970, 1965, 1962, 1961, 1958, 1955, 1953, 1951, 1949, 1948, 1926, 1921
1121 4TH AVE	2020, 2017, 2014, 2010, 2005, 2000, 1999, 1995, 1992, 1990, 1986, 1985, 1980, 1979, 1975, 1973, 1970, 1962, 1961, 1958, 1957, 1955, 1953, 1951, 1949, 1948, 1926, 1921
1121 SE 4TH AVE	2020, 2017, 2014, 2010, 2005, 1999, 1995, 1992, 1990, 1986, 1985, 1980, 1979, 1975, 1973, 1970, 1965, 1962, 1961, 1958, 1957, 1955, 1953, 1951, 1949, 1948, 1926, 1921
1121 SE 4TH AVE	2020, 2017, 2014, 2010, 2005, 2000, 1999, 1992, 1990, 1986, 1985, 1980, 1979, 1975, 1973, 1970, 1965, 1962, 1961, 1958, 1957, 1955, 1953, 1951, 1949, 1948, 1926, 1921
1121 SE 4TH AVE	2020, 2017, 2014, 2010, 2005, 2000, 1999, 1995, 1990, 1986, 1985, 1980, 1979, 1975, 1973, 1970, 1965, 1962, 1961, 1958, 1957, 1955, 1953, 1951, 1949, 1948, 1926, 1921
1121 SE 6TH TER	2020, 2017, 2014, 2010, 2005, 1999, 1995, 1992, 1990, 1986, 1985, 1980, 1979, 1975, 1973, 1970, 1965, 1962, 1961, 1958, 1957, 1955, 1953, 1951, 1949, 1948, 1926, 1921
1122 FEDERAL HWY	2020, 2017, 2014, 2010, 2000, 1999, 1995, 1992, 1990, 1986, 1985, 1980, 1979, 1975, 1973, 1970, 1965, 1962, 1961, 1958, 1957, 1955, 1953, 1951, 1949, 1948, 1926, 1921
1122 FEDERAL HWY	2020, 2017, 2014, 2010, 2005, 2000, 1995, 1992, 1990, 1986, 1985, 1980, 1979, 1975, 1973, 1970, 1965, 1962, 1961, 1958, 1957, 1955, 1953, 1951, 1949, 1948, 1926, 1921
1122 FEDERAL HWY	2020, 2017, 2014, 2010, 2005, 2000, 1999, 1995, 1992, 1986, 1985, 1980, 1979, 1975, 1973, 1970, 1965, 1962, 1961, 1958, 1957, 1955, 1953, 1951, 1949, 1948, 1926, 1921
1122 S FEDERAL HWY	2020, 2017, 2014, 2010, 2005, 2000, 1999, 1992, 1990, 1986, 1985, 1980, 1979, 1975, 1973, 1970, 1965, 1962, 1961, 1958, 1957, 1955, 1953, 1951, 1949, 1948, 1926, 1921
1122 S FEDERAL HWY	2020, 2017, 2014, 2010, 2000, 1999, 1995, 1992, 1990, 1986, 1985, 1980, 1979, 1975, 1973, 1970, 1965, 1962, 1961, 1958, 1957, 1955, 1953, 1951, 1949, 1948, 1926, 1921
1122 S FEDERAL HWY	2020, 2017, 2014, 2010, 2005, 1999, 1995, 1992, 1990, 1986, 1985, 1980, 1979, 1975, 1973, 1970, 1965, 1962, 1961, 1958, 1957, 1955, 1953, 1951, 1949, 1948, 1926, 1921
1122 S FEDERAL HWY	2020, 2017, 2014, 2010, 2005, 2000, 1999, 1995, 1990, 1986, 1985, 1980, 1979, 1975, 1973, 1970, 1965, 1962, 1961, 1958, 1957, 1955, 1953, 1951, 1949, 1948, 1926, 1921
1122 S FEDERAL HWY	2020, 2017, 2014, 2005, 2000, 1999, 1995, 1992, 1990, 1986, 1985, 1980, 1979, 1975, 1973, 1970, 1965, 1962, 1961, 1958, 1957, 1955, 1953, 1951, 1949, 1948, 1926, 1921

DRAFT

FINDINGS

Address Researched	Address Not Identified in Research Source
1122 S FEDERAL HWY	2017, 2014, 2010, 2005, 2000, 1999, 1995, 1992, 1990, 1986, 1985, 1980, 1979, 1975, 1973, 1970, 1965, 1962, 1961, 1958, 1957, 1955, 1953, 1951, 1949, 1948, 1926, 1921
1122 S FEDERAL HWY	2020, 2017, 2010, 2005, 2000, 1999, 1995, 1992, 1990, 1986, 1985, 1980, 1979, 1975, 1973, 1970, 1965, 1962, 1961, 1958, 1957, 1955, 1953, 1951, 1949, 1948, 1926, 1921
1122 S FEDERAL HWY	2020, 2014, 2010, 2005, 2000, 1999, 1995, 1992, 1990, 1986, 1985, 1980, 1979, 1975, 1973, 1970, 1965, 1962, 1961, 1958, 1957, 1955, 1953, 1951, 1949, 1948, 1926, 1921
1122A 6TH AVE	2020, 2017, 2014, 2010, 2005, 2000, 1999, 1995, 1992, 1990, 1986, 1985, 1980, 1979, 1975, 1973, 1965, 1962, 1961, 1958, 1957, 1955, 1953, 1951, 1949, 1948, 1926, 1921
1122B 6TH AVE	2020, 2017, 2014, 2010, 2005, 2000, 1999, 1995, 1992, 1990, 1986, 1985, 1980, 1979, 1975, 1973, 1965, 1962, 1961, 1958, 1957, 1955, 1953, 1951, 1949, 1948, 1926, 1921
1123 4TH AVE	2020, 2017, 2014, 2010, 2005, 2000, 1995, 1992, 1990, 1986, 1985, 1980, 1979, 1975, 1973, 1970, 1965, 1962, 1961, 1958, 1957, 1955, 1953, 1951, 1949, 1948, 1926, 1921
1123 4TH AVE	2020, 2017, 2014, 2010, 2005, 2000, 1999, 1995, 1992, 1990, 1986, 1985, 1980, 1979, 1975, 1973, 1970, 1965, 1962, 1961, 1958, 1957, 1955, 1953, 1949, 1948, 1926, 1921
1124 3RD AVE	2020, 2017, 2014, 2010, 2005, 2000, 1999, 1995, 1992, 1990, 1986, 1985, 1980, 1979, 1975, 1973, 1970, 1965, 1962, 1961, 1958, 1955, 1953, 1951, 1949, 1948, 1926, 1921
1125 4TH AVE	2020, 2017, 2014, 2010, 2005, 2000, 1995, 1992, 1990, 1986, 1985, 1980, 1979, 1975, 1973, 1970, 1965, 1962, 1961, 1958, 1957, 1955, 1953, 1951, 1949, 1948, 1926, 1921
1125 4TH AVE	2020, 2017, 2014, 2010, 2000, 1999, 1995, 1992, 1990, 1986, 1985, 1980, 1979, 1975, 1973, 1970, 1965, 1962, 1961, 1958, 1957, 1955, 1953, 1951, 1949, 1948, 1926, 1921
1125 4TH AVE	2020, 2017, 2014, 2010, 2005, 2000, 1999, 1995, 1992, 1990, 1986, 1985, 1980, 1979, 1975, 1973, 1970, 1965, 1962, 1961, 1958, 1955, 1953, 1951, 1949, 1948, 1926, 1921
1125 4TH AVE	2020, 2017, 2014, 2010, 2005, 2000, 1999, 1995, 1992, 1990, 1986, 1985, 1980, 1979, 1975, 1973, 1970, 1962, 1961, 1958, 1957, 1955, 1953, 1951, 1949, 1948, 1926, 1921
1125 4TH AVE	2020, 2017, 2014, 2010, 2005, 2000, 1999, 1995, 1992, 1990, 1986, 1985, 1980, 1979, 1975, 1973, 1970, 1965, 1962, 1961, 1958, 1957, 1955, 1953, 1949, 1948, 1926, 1921
1125 4TH AVE	2020, 2017, 2014, 2010, 2005, 2000, 1999, 1995, 1992, 1990, 1986, 1985, 1980, 1979, 1975, 1973, 1970, 1965, 1962, 1961, 1958, 1957, 1955, 1953, 1951, 1949, 1948, 1926, 1921
1125 4TH AVE	2020, 2017, 2014, 2010, 2005, 2000, 1999, 1995, 1992, 1990, 1986, 1985, 1980, 1979, 1975, 1973, 1965, 1962, 1961, 1958, 1957, 1955, 1953, 1951, 1949, 1948, 1926, 1921
1125 4TH AVE	2020, 2017, 2014, 2010, 2005, 2000, 1999, 1995, 1992, 1990, 1986, 1985, 1980, 1979, 1973, 1970, 1965, 1962, 1961, 1958, 1957, 1955, 1953, 1951, 1949, 1948, 1926, 1921

DRAFT

FINDINGS

Address Researched	Address Not Identified in Research Source
1125 4TH AVE	2020, 2017, 2014, 2010, 2005, 2000, 1999, 1995, 1992, 1986, 1985, 1980, 1979, 1975, 1973, 1970, 1965, 1962, 1961, 1958, 1957, 1955, 1953, 1951, 1949, 1948, 1926, 1921
1125 4TH AVE	2020, 2017, 2014, 2010, 2005, 2000, 1999, 1995, 1992, 1990, 1985, 1980, 1979, 1975, 1973, 1970, 1965, 1962, 1961, 1958, 1957, 1955, 1953, 1951, 1949, 1948, 1926, 1921
1125 4TH AVE	2020, 2017, 2014, 2010, 2005, 2000, 1999, 1995, 1992, 1990, 1986, 1985, 1979, 1975, 1973, 1970, 1965, 1962, 1961, 1958, 1957, 1955, 1953, 1951, 1949, 1948, 1926, 1921
1125 6TH TER	2020, 2017, 2014, 2010, 2000, 1999, 1995, 1992, 1990, 1986, 1985, 1980, 1979, 1975, 1973, 1970, 1965, 1962, 1961, 1958, 1957, 1955, 1953, 1951, 1949, 1948, 1926, 1921
1125 6TH TER	2020, 2017, 2014, 2010, 2005, 2000, 1995, 1992, 1990, 1986, 1985, 1980, 1979, 1975, 1973, 1970, 1965, 1962, 1961, 1958, 1957, 1955, 1953, 1951, 1949, 1948, 1926, 1921
1125 6TH TER	2020, 2017, 2014, 2010, 2005, 2000, 1999, 1995, 1992, 1990, 1986, 1985, 1979, 1975, 1973, 1970, 1965, 1962, 1961, 1958, 1957, 1955, 1953, 1951, 1949, 1948, 1926, 1921
1125 6TH TER	2020, 2017, 2014, 2010, 2005, 2000, 1999, 1995, 1992, 1990, 1985, 1980, 1979, 1975, 1973, 1970, 1965, 1962, 1961, 1958, 1957, 1955, 1953, 1951, 1949, 1948, 1926, 1921
1125 6TH TER	2020, 2017, 2014, 2010, 2005, 2000, 1999, 1995, 1992, 1986, 1985, 1980, 1979, 1975, 1973, 1970, 1965, 1962, 1961, 1958, 1957, 1955, 1953, 1951, 1949, 1948, 1926, 1921
1125 6TH TER	2020, 2017, 2014, 2010, 2005, 2000, 1999, 1995, 1992, 1990, 1986, 1985, 1980, 1979, 1973, 1970, 1965, 1962, 1961, 1958, 1957, 1955, 1953, 1951, 1949, 1948, 1926, 1921
1125 6TH TER	2020, 2017, 2014, 2010, 2005, 2000, 1999, 1995, 1992, 1990, 1986, 1985, 1980, 1979, 1975, 1973, 1970, 1962, 1961, 1958, 1957, 1955, 1953, 1951, 1949, 1948, 1926, 1921
1125 6TH TER	2020, 2017, 2014, 2010, 2005, 2000, 1999, 1995, 1992, 1990, 1986, 1985, 1980, 1979, 1975, 1973, 1970, 1965, 1961, 1958, 1957, 1955, 1953, 1951, 1949, 1948, 1926, 1921
1125 SE 4TH AVE	2020, 2017, 2014, 2010, 2005, 1999, 1995, 1992, 1990, 1986, 1985, 1980, 1979, 1975, 1973, 1970, 1965, 1962, 1961, 1958, 1957, 1955, 1953, 1951, 1949, 1948, 1926, 1921
1125 SE 4TH AVE	2020, 2017, 2014, 2010, 2005, 2000, 1999, 1995, 1990, 1986, 1985, 1980, 1979, 1975, 1973, 1970, 1965, 1962, 1961, 1958, 1957, 1955, 1953, 1951, 1949, 1948, 1926, 1921
1209 3RD AVE	2020, 2017, 2014, 2010, 2005, 2000, 1999, 1995, 1992, 1990, 1986, 1985, 1979, 1975, 1973, 1970, 1965, 1962, 1961, 1958, 1957, 1955, 1953, 1951, 1949, 1948, 1926, 1921
1209 3RD AVE	2020, 2017, 2014, 2010, 2005, 2000, 1999, 1995, 1992, 1990, 1986, 1985, 1980, 1979, 1973, 1970, 1965, 1962, 1961, 1958, 1957, 1955, 1953, 1951, 1949, 1948, 1926, 1921
1209 3RD AVE	2020, 2017, 2014, 2010, 2005, 2000, 1999, 1995, 1992, 1990, 1986, 1985, 1980, 1979, 1975, 1973, 1965, 1962, 1961, 1958, 1957, 1955, 1953, 1951, 1949, 1948, 1926, 1921

DRAFT

FINDINGS

Address Researched	Address Not Identified in Research Source
1209 MIAMI RD	2020, 2017, 2014, 2010, 2005, 2000, 1999, 1995, 1992, 1990, 1986, 1985, 1980, 1979, 1975, 1973, 1970, 1962, 1961, 1958, 1957, 1955, 1953, 1951, 1949, 1948, 1926, 1921
1209 MIAMI RD	2020, 2017, 2014, 2010, 2005, 2000, 1999, 1995, 1992, 1990, 1986, 1985, 1980, 1979, 1975, 1973, 1970, 1965, 1961, 1958, 1957, 1955, 1953, 1951, 1949, 1948, 1926, 1921
1209 MIAMI RD	2020, 2017, 2014, 2010, 2005, 2000, 1999, 1995, 1992, 1990, 1986, 1985, 1980, 1979, 1975, 1973, 1970, 1965, 1962, 1961, 1958, 1955, 1953, 1951, 1949, 1948, 1926, 1921
1209 MIAMI RD	2020, 2017, 2014, 2010, 2005, 2000, 1999, 1995, 1992, 1990, 1986, 1985, 1980, 1979, 1975, 1973, 1970, 1965, 1962, 1961, 1958, 1957, 1955, 1953, 1949, 1948, 1926, 1921
1209 MIAMI RD	2020, 2017, 2014, 2010, 2005, 2000, 1999, 1995, 1992, 1990, 1986, 1985, 1980, 1979, 1975, 1973, 1970, 1965, 1962, 1961, 1958, 1957, 1955, 1953, 1951, 1949, 1926, 1921
1209 SE 1ST AVE	2020, 2017, 2014, 2010, 2005, 2000, 1999, 1992, 1990, 1986, 1985, 1980, 1979, 1975, 1973, 1970, 1965, 1962, 1961, 1958, 1957, 1955, 1953, 1951, 1949, 1948, 1926, 1921
1209 SE 3RD AVE	2020, 2017, 2014, 2010, 2005, 1999, 1995, 1992, 1990, 1986, 1985, 1980, 1979, 1975, 1973, 1970, 1965, 1962, 1961, 1958, 1957, 1955, 1953, 1951, 1949, 1948, 1926, 1921
1209 SE 3RD AVE	2020, 2017, 2014, 2010, 2000, 1999, 1995, 1992, 1990, 1986, 1985, 1980, 1979, 1975, 1973, 1970, 1965, 1962, 1961, 1958, 1957, 1955, 1953, 1951, 1949, 1948, 1926, 1921
1209 SE 3RD AVE	2020, 2017, 2014, 2005, 2000, 1999, 1995, 1992, 1990, 1986, 1985, 1980, 1979, 1975, 1973, 1970, 1965, 1962, 1961, 1958, 1957, 1955, 1953, 1951, 1949, 1948, 1926, 1921
1209 SE 3RD AVE	2020, 2014, 2010, 2005, 2000, 1999, 1995, 1992, 1990, 1986, 1985, 1980, 1979, 1975, 1973, 1970, 1965, 1962, 1961, 1958, 1957, 1955, 1953, 1951, 1949, 1948, 1926, 1921
1209 SE 3RD AVE	2017, 2014, 2010, 2005, 2000, 1999, 1995, 1992, 1990, 1986, 1985, 1980, 1979, 1975, 1973, 1970, 1965, 1962, 1961, 1958, 1957, 1955, 1953, 1951, 1949, 1948, 1926, 1921
1209 SE 3RD AVE	2020, 2017, 2010, 2005, 2000, 1999, 1995, 1992, 1990, 1986, 1985, 1980, 1979, 1975, 1973, 1970, 1965, 1962, 1961, 1958, 1957, 1955, 1953, 1951, 1949, 1948, 1926, 1921
120A ROSE DR	2020, 2017, 2014, 2010, 2005, 2000, 1999, 1995, 1992, 1990, 1985, 1980, 1979, 1975, 1973, 1970, 1965, 1962, 1961, 1958, 1957, 1955, 1953, 1951, 1949, 1948, 1926, 1921
121 ROSE DR	2020, 2014, 2010, 2005, 2000, 1999, 1995, 1992, 1990, 1986, 1985, 1980, 1979, 1975, 1973, 1970, 1965, 1962, 1961, 1958, 1957, 1955, 1953, 1951, 1949, 1948, 1926, 1921
121 ROSE DR	2020, 2017, 2010, 2005, 2000, 1999, 1995, 1992, 1990, 1986, 1985, 1980, 1979, 1975, 1973, 1970, 1965, 1962, 1961, 1958, 1957, 1955, 1953, 1951, 1949, 1948, 1926, 1921
121 ROSE DR	2017, 2014, 2010, 2005, 2000, 1999, 1995, 1992, 1990, 1986, 1985, 1980, 1979, 1975, 1973, 1970, 1965, 1962, 1961, 1958, 1957, 1955, 1953, 1951, 1949, 1948, 1926, 1921

DRAFT

FINDINGS

Address Researched	Address Not Identified in Research Source
121 ROSE DR	2020, 2017, 2014, 2005, 2000, 1999, 1995, 1992, 1990, 1986, 1985, 1980, 1979, 1975, 1973, 1970, 1965, 1962, 1961, 1958, 1957, 1955, 1953, 1951, 1949, 1948, 1926, 1921
121 ROSE DR	2020, 2017, 2014, 2010, 2000, 1999, 1995, 1992, 1990, 1986, 1985, 1980, 1979, 1975, 1973, 1970, 1965, 1962, 1961, 1958, 1957, 1955, 1953, 1951, 1949, 1948, 1926, 1921
121 ROSE DR	2020, 2017, 2014, 2010, 2005, 1999, 1995, 1992, 1990, 1986, 1985, 1980, 1979, 1975, 1973, 1970, 1965, 1962, 1961, 1958, 1957, 1955, 1953, 1951, 1949, 1948, 1926, 1921
121 ROSE DR	2020, 2017, 2014, 2010, 2005, 2000, 1995, 1992, 1990, 1986, 1985, 1980, 1979, 1975, 1973, 1970, 1965, 1962, 1961, 1958, 1957, 1955, 1953, 1951, 1949, 1948, 1926, 1921
121 ROSE DR	2020, 2017, 2014, 2010, 2005, 2000, 1999, 1992, 1990, 1986, 1985, 1980, 1979, 1975, 1973, 1970, 1965, 1962, 1961, 1958, 1957, 1955, 1953, 1951, 1949, 1948, 1926, 1921
121 ROSE DR	2020, 2017, 2014, 2010, 2005, 2000, 1999, 1995, 1990, 1986, 1985, 1980, 1979, 1975, 1973, 1970, 1965, 1962, 1961, 1958, 1957, 1955, 1953, 1951, 1949, 1948, 1926, 1921
121 ROSE DR	2020, 2017, 2014, 2010, 2005, 2000, 1999, 1995, 1992, 1990, 1985, 1980, 1979, 1975, 1973, 1970, 1965, 1962, 1961, 1958, 1957, 1955, 1953, 1951, 1949, 1948, 1926, 1921
121 ROSE DR	2020, 2017, 2014, 2010, 2005, 2000, 1999, 1995, 1992, 1990, 1986, 1985, 1980, 1979, 1975, 1973, 1970, 1965, 1962, 1961, 1958, 1957, 1955, 1953, 1951, 1949, 1948, 1926, 1921
DRAFT

FINDINGS

Address Researched	Address Not Identified in Research Source
121 SE 12TH ST	2020, 2017, 2014, 2005, 2000, 1999, 1995, 1992, 1990, 1986, 1985, 1980, 1979, 1975, 1973, 1970, 1965, 1962, 1961, 1958, 1957, 1955, 1953, 1951, 1949, 1948, 1926, 1921
121 SE 13TH ST	2020, 2017, 2014, 2010, 2005, 1999, 1995, 1992, 1990, 1986, 1985, 1980, 1979, 1975, 1973, 1970, 1965, 1962, 1961, 1958, 1957, 1955, 1953, 1951, 1949, 1948, 1926, 1921
1210 MIAMI RD	2020, 2017, 2014, 2010, 2000, 1999, 1995, 1992, 1990, 1986, 1985, 1980, 1979, 1975, 1973, 1970, 1965, 1962, 1961, 1958, 1957, 1955, 1953, 1951, 1949, 1948, 1926, 1921
1210 MIAMI RD	2020, 2017, 2014, 2010, 2005, 2000, 1999, 1992, 1990, 1986, 1985, 1980, 1979, 1975, 1973, 1970, 1965, 1962, 1961, 1958, 1957, 1955, 1953, 1951, 1949, 1948, 1926, 1921
1210 MIAMI RD	2020, 2017, 2014, 2010, 2005, 1999, 1995, 1992, 1990, 1986, 1985, 1980, 1979, 1975, 1973, 1970, 1965, 1962, 1961, 1958, 1957, 1955, 1953, 1951, 1949, 1948, 1926, 1921
1210 MIAMI RD	2020, 2017, 2014, 2005, 2000, 1999, 1995, 1992, 1990, 1986, 1985, 1980, 1979, 1975, 1973, 1970, 1965, 1962, 1961, 1958, 1957, 1955, 1953, 1951, 1949, 1948, 1926, 1921
1210 MIAMI RD	2020, 2017, 2010, 2005, 2000, 1999, 1995, 1992, 1990, 1986, 1985, 1980, 1979, 1975, 1973, 1970, 1965, 1962, 1961, 1958, 1957, 1955, 1953, 1951, 1949, 1948, 1926, 1921
1213 SE 3RD AVE	2020, 2017, 2014, 2010, 2000, 1999, 1995, 1992, 1990, 1986, 1985, 1980, 1979, 1975, 1973, 1970, 1965, 1962, 1961, 1958, 1957, 1955, 1953, 1951, 1949, 1948, 1926, 1921
1213 SE 3RD AVE	2020, 2017, 2014, 2005, 2000, 1999, 1995, 1992, 1990, 1986, 1985, 1980, 1979, 1975, 1973, 1970, 1965, 1962, 1961, 1958, 1957, 1955, 1953, 1951, 1949, 1948, 1926, 1921

DRAFT

FINDINGS

Address Researched	Address Not Identified in Research Source
1213 SE 3RD AVE	2020, 2017, 2010, 2005, 2000, 1999, 1995, 1992, 1990, 1986, 1985, 1980, 1979, 1975, 1973, 1970, 1965, 1962, 1961, 1958, 1957, 1955, 1953, 1951, 1949, 1948, 1926, 1921
1213 SE 3RD AVE	2017, 2014, 2010, 2005, 2000, 1999, 1995, 1992, 1990, 1986, 1985, 1980, 1979, 1975, 1973, 1970, 1965, 1962, 1961, 1958, 1957, 1955, 1953, 1951, 1949, 1948, 1926, 1921
1213 SE 3RD AVE	2020, 2014, 2010, 2005, 2000, 1999, 1995, 1992, 1990, 1986, 1985, 1980, 1979, 1975, 1973, 1970, 1965, 1962, 1961, 1958, 1957, 1955, 1953, 1951, 1949, 1948, 1926, 1921
1214 MIAMI RD	2020, 2017, 2010, 2005, 2000, 1999, 1995, 1992, 1990, 1986, 1985, 1980, 1979, 1975, 1973, 1970, 1965, 1962, 1961, 1958, 1957, 1955, 1953, 1951, 1949, 1948, 1926, 1921
1214 MIAMI RD	2020, 2017, 2014, 2005, 2000, 1999, 1995, 1992, 1990, 1986, 1985, 1980, 1979, 1975, 1973, 1970, 1965, 1962, 1961, 1958, 1957, 1955, 1953, 1951, 1949, 1948, 1926, 1921
1214 MIAMI RD	2020, 2017, 2014, 2010, 2000, 1999, 1995, 1992, 1990, 1986, 1985, 1980, 1979, 1975, 1973, 1970, 1965, 1962, 1961, 1958, 1957, 1955, 1953, 1951, 1949, 1948, 1926, 1921
1214 MIAMI RD	2020, 2017, 2014, 2010, 2005, 2000, 1999, 1992, 1990, 1986, 1985, 1980, 1979, 1975, 1973, 1970, 1965, 1962, 1961, 1958, 1957, 1955, 1953, 1951, 1949, 1948, 1926, 1921
1214 MIAMI RD	2020, 2017, 2014, 2010, 2005, 2000, 1999, 1995, 1990, 1986, 1985, 1980, 1979, 1975, 1973, 1970, 1965, 1962, 1961, 1958, 1957, 1955, 1953, 1951, 1949, 1948, 1926, 1921
1214 MIAMI RD	2020, 2017, 2014, 2010, 2005, 2000, 1999, 1995, 1992, 1990, 1986, 1985, 1980, 1979, 1973, 1970, 1965, 1962, 1961, 1958, 1957, 1955, 1953, 1951, 1949, 1948, 1926, 1921
1214 MIAMI RD	2020, 2017, 2014, 2010, 2005, 2000, 1999, 1995, 1992, 1990, 1986, 1985, 1979, 1975, 1973, 1970, 1965, 1962, 1961, 1958, 1957, 1955, 1953, 1951, 1949, 1948, 1926, 1921
1214 MIAMI RD	2020, 2017, 2014, 2010, 2005, 2000, 1999, 1995, 1992, 1990, 1985, 1980, 1979, 1975, 1973, 1970, 1965, 1962, 1961, 1958, 1957, 1955, 1953, 1951, 1949, 1948, 1926, 1921
1214 MIAMI RD	2020, 2017, 2014, 2010, 2005, 2000, 1999, 1995, 1992, 1990, 1986, 1985, 1980, 1979, 1975, 1973, 1965, 1962, 1961, 1958, 1957, 1955, 1953, 1951, 1949, 1948, 1926, 1921
1214 MIAMI RD	2020, 2017, 2014, 2010, 2005, 2000, 1999, 1995, 1992, 1990, 1986, 1985, 1980, 1979, 1975, 1973, 1970, 1962, 1961, 1958, 1957, 1955, 1953, 1951, 1949, 1948, 1926, 1921
1214 MIAMI RD	2020, 2017, 2014, 2010, 2005, 2000, 1999, 1995, 1992, 1990, 1986, 1985, 1980, 1979, 1975, 1973, 1970, 1965, 1961, 1958, 1957, 1955, 1953, 1951, 1949, 1948, 1926, 1921
1214 MIAMI RD	2020, 2017, 2014, 2010, 2005, 2000, 1999, 1995, 1992, 1990, 1986, 1985, 1980, 1979, 1975, 1973, 1970, 1965, 1962, 1961, 1958, 1957, 1955, 1953, 1949, 1948, 1926, 1921
1214 MIAMI RD	2020, 2017, 2014, 2010, 2005, 2000, 1999, 1995, 1992, 1990, 1986, 1985, 1980, 1979, 1975, 1973, 1970, 1965, 1962, 1961, 1958, 1955, 1953, 1951, 1949, 1948, 1926, 1921

DRAFT

FINDINGS

Address Researched	Address Not Identified in Research Source
1215 1/2 2ND AVE	2020, 2017, 2014, 2010, 2005, 2000, 1999, 1995, 1992, 1990, 1986, 1985, 1980, 1979, 1975, 1973, 1970, 1965, 1961, 1958, 1957, 1955, 1953, 1951, 1949, 1948, 1926, 1921
1215 2ND AVE	2020, 2017, 2014, 2010, 2005, 2000, 1995, 1992, 1990, 1986, 1985, 1980, 1979, 1975, 1973, 1970, 1965, 1962, 1961, 1958, 1957, 1955, 1953, 1951, 1949, 1948, 1926, 1921
1215 2ND AVE	2020, 2017, 2014, 2010, 2000, 1999, 1995, 1992, 1990, 1986, 1985, 1980, 1979, 1975, 1973, 1970, 1965, 1962, 1961, 1958, 1957, 1955, 1953, 1951, 1949, 1948, 1926, 1921
1215 2ND AVE	2020, 2017, 2014, 2010, 2005, 2000, 1999, 1995, 1992, 1990, 1986, 1985, 1980, 1979, 1975, 1973, 1970, 1962, 1961, 1958, 1957, 1955, 1953, 1951, 1949, 1948, 1926, 1921
1215 2ND AVE	2020, 2017, 2014, 2010, 2005, 2000, 1999, 1995, 1992, 1990, 1986, 1985, 1980, 1979, 1975, 1973, 1970, 1965, 1961, 1958, 1957, 1955, 1953, 1951, 1949, 1948, 1926, 1921
1215 2ND AVE	2020, 2017, 2014, 2010, 2005, 2000, 1999, 1995, 1992, 1990, 1986, 1985, 1980, 1979, 1975, 1973, 1970, 1965, 1962, 1961, 1958, 1957, 1955, 1953, 1949, 1948, 1926, 1921
1215 2ND AVE	2020, 2017, 2014, 2010, 2005, 2000, 1999, 1995, 1992, 1990, 1986, 1985, 1980, 1979, 1975, 1973, 1970, 1965, 1962, 1961, 1958, 1957, 1955, 1953, 1951, 1949, 1926, 1921
1215 2ND AVE	2020, 2017, 2014, 2010, 2005, 2000, 1999, 1995, 1992, 1990, 1986, 1985, 1979, 1975, 1973, 1970, 1965, 1962, 1961, 1958, 1957, 1955, 1953, 1951, 1949, 1948, 1926, 1921
1215 2ND AVE	2020, 2017, 2014, 2010, 2005, 2000, 1999, 1995, 1992, 1990, 1985, 1980, 1979, 1975, 1973, 1970, 1965, 1962, 1961, 1958, 1957, 1955, 1953, 1951, 1949, 1948, 1926, 1921
1215 2ND AVE	2020, 2017, 2014, 2010, 2005, 2000, 1999, 1995, 1992, 1986, 1985, 1980, 1979, 1975, 1973, 1970, 1965, 1962, 1961, 1958, 1957, 1955, 1953, 1951, 1949, 1948, 1926, 1921
1215 2ND AVE	2020, 2017, 2014, 2010, 2005, 2000, 1999, 1995, 1992, 1990, 1986, 1985, 1980, 1979, 1973, 1970, 1965, 1962, 1961, 1958, 1957, 1955, 1953, 1951, 1949, 1948, 1926, 1921
1215 2ND AVE	2020, 2017, 2014, 2010, 2005, 2000, 1999, 1995, 1992, 1990, 1986, 1985, 1980, 1979, 1975, 1973, 1965, 1962, 1961, 1958, 1957, 1955, 1953, 1951, 1949, 1948, 1926, 1921
1215 6TH AVE	2020, 2017, 2014, 2010, 2005, 2000, 1999, 1995, 1992, 1990, 1986, 1985, 1980, 1979, 1975, 1973, 1970, 1965, 1962, 1961, 1958, 1957, 1955, 1953, 1951, 1949, 1926, 1921
1215 FEDERAL HWY	2020, 2017, 2014, 2010, 2005, 2000, 1995, 1992, 1990, 1986, 1985, 1980, 1979, 1975, 1973, 1970, 1965, 1962, 1961, 1958, 1957, 1955, 1953, 1951, 1949, 1948, 1926, 1921
1215 FEDERAL HWY	2020, 2017, 2014, 2010, 2005, 2000, 1999, 1995, 1992, 1986, 1985, 1980, 1979, 1975, 1973, 1970, 1965, 1962, 1961, 1958, 1957, 1955, 1953, 1951, 1949, 1948, 1926, 1921
1215 S FEDERAL HWY	2020, 2017, 2014, 2010, 2005, 2000, 1999, 1992, 1990, 1986, 1985, 1980, 1979, 1975, 1973, 1970, 1965, 1962, 1961, 1958, 1957, 1955, 1953, 1951, 1949, 1948, 1926, 1921

DRAFT

FINDINGS

Address Researched	Address Not Identified in Research Source
1215 S FEDERAL HWY	2020, 2017, 2014, 2010, 2005, 1999, 1995, 1992, 1990, 1986, 1985, 1980, 1979, 1975, 1973, 1970, 1965, 1962, 1961, 1958, 1957, 1955, 1953, 1951, 1949, 1948, 1926, 1921
1215 S FEDERAL HWY	2020, 2017, 2014, 2010, 2005, 2000, 1999, 1995, 1990, 1986, 1985, 1980, 1979, 1975, 1973, 1970, 1965, 1962, 1961, 1958, 1957, 1955, 1953, 1951, 1949, 1948, 1926, 1921
1215 SE 2ND AVE	2020, 2017, 2014, 2010, 2005, 2000, 1999, 1995, 1990, 1986, 1985, 1980, 1979, 1975, 1973, 1970, 1965, 1962, 1961, 1958, 1957, 1955, 1953, 1951, 1949, 1948, 1926, 1921
1215 SE 2ND AVE	2020, 2017, 2014, 2010, 2005, 2000, 1999, 1992, 1990, 1986, 1985, 1980, 1979, 1975, 1973, 1970, 1965, 1962, 1961, 1958, 1957, 1955, 1953, 1951, 1949, 1948, 1926, 1921
1215 SE 2ND AVE	2020, 2017, 2014, 2010, 2005, 1999, 1995, 1992, 1990, 1986, 1985, 1980, 1979, 1975, 1973, 1970, 1965, 1962, 1961, 1958, 1957, 1955, 1953, 1951, 1949, 1948, 1926, 1921
1215 SE 2ND AVE	2020, 2017, 2014, 2010, 2000, 1999, 1995, 1992, 1990, 1986, 1985, 1980, 1979, 1975, 1973, 1970, 1965, 1962, 1961, 1958, 1957, 1955, 1953, 1951, 1949, 1948, 1926, 1921
1215 SE 2ND AVE	2020, 2017, 2014, 2005, 2000, 1999, 1995, 1992, 1990, 1986, 1985, 1980, 1979, 1975, 1973, 1970, 1965, 1962, 1961, 1958, 1957, 1955, 1953, 1951, 1949, 1948, 1926, 1921
1215 SE 2ND AVE	2020, 2017, 2010, 2005, 2000, 1999, 1995, 1992, 1990, 1986, 1985, 1980, 1979, 1975, 1973, 1970, 1965, 1962, 1961, 1958, 1957, 1955, 1953, 1951, 1949, 1948, 1926, 1921
1215 SE 2ND AVE	2020, 2014, 2010, 2005, 2000, 1999, 1995, 1992, 1990, 1986, 1985, 1980, 1979, 1975, 1973, 1970, 1965, 1962, 1961, 1958, 1957, 1955, 1953, 1951, 1949, 1948, 1926, 1921
1215 SE 2ND AVE	2017, 2014, 2010, 2005, 2000, 1999, 1995, 1992, 1990, 1986, 1985, 1980, 1979, 1975, 1973, 1970, 1965, 1962, 1961, 1958, 1957, 1955, 1953, 1951, 1949, 1948, 1926, 1921
1215 SE 2ND AVE STE 101	2017, 2014, 2010, 2005, 2000, 1999, 1995, 1992, 1990, 1986, 1985, 1980, 1979, 1975, 1973, 1970, 1965, 1962, 1961, 1958, 1957, 1955, 1953, 1951, 1949, 1948, 1926, 1921
12151/2 2ND AVE	2020, 2017, 2014, 2010, 2005, 2000, 1999, 1995, 1992, 1990, 1986, 1985, 1980, 1979, 1975, 1973, 1970, 1965, 1962, 1961, 1958, 1957, 1955, 1953, 1949, 1948, 1926, 1921
1216 1ST AVE	2020, 2017, 2014, 2010, 2000, 1999, 1995, 1992, 1990, 1986, 1985, 1980, 1979, 1975, 1973, 1970, 1965, 1962, 1961, 1958, 1957, 1955, 1953, 1951, 1949, 1948, 1926, 1921
1216 1ST AVE	2020, 2017, 2014, 2010, 2005, 2000, 1999, 1995, 1992, 1990, 1986, 1985, 1980, 1979, 1975, 1973, 1970, 1965, 1962, 1961, 1958, 1955, 1953, 1951, 1949, 1948, 1926, 1921
1216 1ST AVE	2020, 2017, 2014, 2010, 2005, 2000, 1999, 1995, 1992, 1990, 1986, 1985, 1980, 1979, 1975, 1973, 1970, 1962, 1961, 1958, 1957, 1955, 1953, 1951, 1949, 1948, 1926, 1921
1216 1ST AVE	2020, 2017, 2014, 2010, 2005, 2000, 1999, 1995, 1992, 1990, 1986, 1985, 1980, 1979, 1975, 1973, 1970, 1965, 1961, 1958, 1957, 1955, 1953, 1951, 1949, 1948, 1926, 1921

DRAFT

FINDINGS

Address Researched	Address Not Identified in Research Source
1216 1ST AVE	2020, 2017, 2014, 2010, 2005, 2000, 1999, 1995, 1992, 1986, 1985, 1980, 1979, 1975, 1973, 1970, 1965, 1962, 1961, 1958, 1957, 1955, 1953, 1951, 1949, 1948, 1926, 1921
1216 1ST AVE	2020, 2017, 2014, 2010, 2005, 2000, 1999, 1995, 1992, 1990, 1986, 1985, 1979, 1975, 1973, 1970, 1965, 1962, 1961, 1958, 1957, 1955, 1953, 1951, 1949, 1948, 1926, 1921
1216 1ST AVE	2020, 2017, 2014, 2010, 2005, 2000, 1999, 1995, 1992, 1990, 1986, 1985, 1980, 1979, 1975, 1973, 1965, 1962, 1961, 1958, 1957, 1955, 1953, 1951, 1949, 1948, 1926, 1921
1216 1ST AVE	2020, 2017, 2014, 2010, 2005, 2000, 1999, 1995, 1992, 1990, 1986, 1985, 1980, 1979, 1973, 1970, 1965, 1962, 1961, 1958, 1957, 1955, 1953, 1951, 1949, 1948, 1926, 1921
1216 2ND	2020, 2017, 2014, 2010, 2005, 2000, 1999, 1995, 1992, 1990, 1986, 1985, 1980, 1979, 1975, 1973, 1970, 1965, 1962, 1961, 1958, 1957, 1955, 1953, 1949, 1948, 1926, 1921
1216 2ND AVE	2020, 2017, 2014, 2010, 2000, 1999, 1995, 1992, 1990, 1986, 1985, 1980, 1979, 1975, 1973, 1970, 1965, 1962, 1961, 1958, 1957, 1955, 1953, 1951, 1949, 1948, 1926, 1921
1216 2ND AVE	2020, 2017, 2014, 2010, 2005, 2000, 1999, 1995, 1992, 1990, 1986, 1985, 1980, 1979, 1975, 1973, 1970, 1965, 1962, 1961, 1958, 1957, 1955, 1953, 1949, 1948, 1926, 1921
1216 2ND AVE	2020, 2017, 2014, 2010, 2005, 2000, 1999, 1995, 1992, 1990, 1986, 1985, 1980, 1979, 1975, 1973, 1970, 1965, 1962, 1961, 1958, 1957, 1955, 1953, 1951, 1949, 1948, 1926, 1921
1216 2ND AVE	2020, 2017, 2014, 2010, 2005, 2000, 1999, 1995, 1992, 1990, 1986, 1985, 1980, 1979, 1975, 1973, 1970, 1965, 1961, 1958, 1957, 1955, 1953, 1951, 1949, 1948, 1926, 1921
1216 2ND AVE	2020, 2017, 2014, 2010, 2005, 2000, 1999, 1995, 1992, 1990, 1986, 1985, 1980, 1979, 1975, 1973, 1970, 1962, 1961, 1958, 1957, 1955, 1953, 1951, 1949, 1948, 1926, 1921
1216 2ND AVE	2020, 2017, 2014, 2010, 2005, 2000, 1999, 1995, 1992, 1990, 1986, 1985, 1980, 1979, 1973, 1970, 1965, 1962, 1961, 1958, 1957, 1955, 1953, 1951, 1949, 1948, 1926, 1921
1216 2ND AVE	2020, 2017, 2014, 2010, 2005, 2000, 1999, 1995, 1992, 1990, 1986, 1985, 1980, 1979, 1975, 1973, 1965, 1962, 1961, 1958, 1957, 1955, 1953, 1951, 1949, 1948, 1926, 1921
1216 2ND AVE	2020, 2017, 2014, 2010, 2005, 2000, 1999, 1995, 1992, 1990, 1986, 1985, 1979, 1975, 1973, 1970, 1965, 1962, 1961, 1958, 1957, 1955, 1953, 1951, 1949, 1948, 1926, 1921
1216 2ND AVE	2020, 2017, 2014, 2010, 2005, 2000, 1999, 1995, 1992, 1990, 1985, 1980, 1979, 1975, 1973, 1970, 1965, 1962, 1961, 1958, 1957, 1955, 1953, 1951, 1949, 1948, 1926, 1921
1216 SE 1ST AVE	2017, 2014, 2010, 2005, 2000, 1999, 1995, 1992, 1990, 1986, 1985, 1980, 1979, 1975, 1973, 1970, 1965, 1962, 1961, 1958, 1957, 1955, 1953, 1951, 1949, 1948, 1926, 1921
1216 SE 1ST AVE	2020, 2017, 2014, 2010, 2000, 1999, 1995, 1992, 1990, 1986, 1985, 1980, 1979, 1975, 1973, 1970, 1965, 1962, 1961, 1958, 1957, 1955, 1953, 1951, 1949, 1948, 1926, 1921

DRAFT

FINDINGS

Address Researched	Address Not Identified in Research Source
1216 SE 1ST AVE	2020, 2017, 2014, 2010, 2005, 2000, 1999, 1992, 1990, 1986, 1985, 1980, 1979, 1975, 1973, 1970, 1965, 1962, 1961, 1958, 1957, 1955, 1953, 1951, 1949, 1948, 1926, 1921
1216 SE 2ND AVE	2020, 2017, 2014, 2010, 2005, 2000, 1999, 1992, 1990, 1986, 1985, 1980, 1979, 1975, 1973, 1970, 1965, 1962, 1961, 1958, 1957, 1955, 1953, 1951, 1949, 1948, 1926, 1921
1216 SE 2ND AVE	2020, 2017, 2014, 2010, 2005, 2000, 1999, 1995, 1990, 1986, 1985, 1980, 1979, 1975, 1973, 1970, 1965, 1962, 1961, 1958, 1957, 1955, 1953, 1951, 1949, 1948, 1926, 1921
1216 SE 2ND AVE	2020, 2017, 2014, 2010, 2005, 1999, 1995, 1992, 1990, 1986, 1985, 1980, 1979, 1975, 1973, 1970, 1965, 1962, 1961, 1958, 1957, 1955, 1953, 1951, 1949, 1948, 1926, 1921
1216 SE 2ND AVE	2020, 2017, 2010, 2005, 2000, 1999, 1995, 1992, 1990, 1986, 1985, 1980, 1979, 1975, 1973, 1970, 1965, 1962, 1961, 1958, 1957, 1955, 1953, 1951, 1949, 1948, 1926, 1921
1216 SE 2ND AVE	2020, 2017, 2014, 2010, 2000, 1999, 1995, 1992, 1990, 1986, 1985, 1980, 1979, 1975, 1973, 1970, 1965, 1962, 1961, 1958, 1957, 1955, 1953, 1951, 1949, 1948, 1926, 1921
1216 SE 2ND AVE	2020, 2017, 2014, 2005, 2000, 1999, 1995, 1992, 1990, 1986, 1985, 1980, 1979, 1975, 1973, 1970, 1965, 1962, 1961, 1958, 1957, 1955, 1953, 1951, 1949, 1948, 1926, 1921
1217 1ST AVE	2020, 2017, 2014, 2010, 2000, 1999, 1995, 1992, 1990, 1986, 1985, 1980, 1979, 1975, 1973, 1970, 1965, 1962, 1961, 1958, 1957, 1955, 1953, 1951, 1949, 1948, 1926, 1921
1217 1ST AVE	2020, 2017, 2014, 2010, 2005, 2000, 1995, 1992, 1990, 1986, 1985, 1980, 1979, 1975, 1973, 1970, 1965, 1962, 1961, 1958, 1957, 1955, 1953, 1951, 1949, 1948, 1926, 1921
1217 1ST AVE	2020, 2017, 2014, 2010, 2005, 2000, 1999, 1995, 1992, 1986, 1985, 1980, 1979, 1975, 1973, 1970, 1965, 1962, 1961, 1958, 1957, 1955, 1953, 1951, 1949, 1948, 1926, 1921
1217 1ST AVE	2020, 2017, 2014, 2010, 2005, 2000, 1999, 1995, 1992, 1990, 1986, 1985, 1979, 1975, 1973, 1970, 1965, 1962, 1961, 1958, 1957, 1955, 1953, 1951, 1949, 1948, 1926, 1921
1217 1ST AVE	2020, 2017, 2014, 2010, 2005, 2000, 1999, 1995, 1992, 1990, 1986, 1985, 1980, 1979, 1975, 1973, 1965, 1962, 1961, 1958, 1957, 1955, 1953, 1951, 1949, 1948, 1926, 1921
1217 1ST AVE	2020, 2017, 2014, 2010, 2005, 2000, 1999, 1995, 1992, 1990, 1986, 1985, 1980, 1979, 1973, 1970, 1965, 1962, 1961, 1958, 1957, 1955, 1953, 1951, 1949, 1948, 1926, 1921
1217 1ST AVE	2020, 2017, 2014, 2010, 2005, 2000, 1999, 1995, 1992, 1990, 1986, 1985, 1980, 1979, 1975, 1973, 1970, 1962, 1961, 1958, 1957, 1955, 1953, 1951, 1949, 1948, 1926, 1921
1217 1ST AVE	2020, 2017, 2014, 2010, 2005, 2000, 1999, 1995, 1992, 1990, 1986, 1985, 1980, 1979, 1975, 1973, 1970, 1965, 1961, 1958, 1957, 1955, 1953, 1951, 1949, 1948, 1926, 1921
1217 1ST AVE	2020, 2017, 2014, 2010, 2005, 2000, 1999, 1995, 1992, 1990, 1986, 1985, 1980, 1979, 1975, 1973, 1970, 1965, 1962, 1961, 1958, 1955, 1953, 1951, 1949, 1948, 1926, 1921

DRAFT

FINDINGS

Address Researched	Address Not Identified in Research Source
1217 1ST AVE	2020, 2017, 2014, 2010, 2005, 2000, 1999, 1995, 1992, 1990, 1986, 1985, 1980, 1979, 1975, 1973, 1970, 1965, 1962, 1961, 1958, 1957, 1955, 1953, 1951, 1949, 1926, 1921
1217 1ST AVE	2020, 2017, 2014, 2010, 2005, 2000, 1999, 1995, 1992, 1990, 1986, 1985, 1980, 1979, 1975, 1973, 1970, 1965, 1962, 1961, 1958, 1957, 1955, 1953, 1949, 1948, 1926, 1921
1217 2ND	2020, 2017, 2014, 2010, 2005, 2000, 1999, 1995, 1992, 1990, 1986, 1985, 1980, 1979, 1975, 1973, 1970, 1965, 1962, 1961, 1958, 1957, 1955, 1953, 1949, 1948, 1926, 1921
1217 3RD AVE	2020, 2017, 2014, 2010, 2005, 2000, 1995, 1992, 1990, 1986, 1985, 1980, 1979, 1975, 1973, 1970, 1965, 1962, 1961, 1958, 1957, 1955, 1953, 1951, 1949, 1948, 1926, 1921
1217 3RD AVE	2020, 2017, 2014, 2010, 2000, 1999, 1995, 1992, 1990, 1986, 1985, 1980, 1979, 1975, 1973, 1970, 1965, 1962, 1961, 1958, 1957, 1955, 1953, 1951, 1949, 1948, 1926, 1921
1217 3RD AVE	2020, 2017, 2014, 2010, 2005, 2000, 1999, 1995, 1992, 1990, 1986, 1985, 1980, 1979, 1975, 1973, 1970, 1965, 1962, 1961, 1958, 1955, 1953, 1951, 1949, 1948, 1926, 1921
1217 3RD AVE	2020, 2017, 2014, 2010, 2005, 2000, 1999, 1995, 1992, 1990, 1986, 1985, 1980, 1979, 1975, 1973, 1970, 1965, 1961, 1958, 1957, 1955, 1953, 1951, 1949, 1948, 1926, 1921
1217 3RD AVE	2020, 2017, 2014, 2010, 2005, 2000, 1999, 1995, 1992, 1990, 1986, 1985, 1980, 1979, 1975, 1973, 1970, 1962, 1961, 1958, 1957, 1955, 1953, 1951, 1949, 1948, 1926, 1921
1217 3RD AVE	2020, 2017, 2014, 2010, 2005, 2000, 1999, 1995, 1992, 1990, 1986, 1985, 1980, 1979, 1973, 1970, 1965, 1962, 1961, 1958, 1957, 1955, 1953, 1951, 1949, 1948, 1926, 1921
1217 3RD AVE	2020, 2017, 2014, 2010, 2005, 2000, 1999, 1995, 1992, 1990, 1986, 1985, 1980, 1979, 1975, 1973, 1965, 1962, 1961, 1958, 1957, 1955, 1953, 1951, 1949, 1948, 1926, 1921
1217 3RD AVE	2020, 2017, 2014, 2010, 2005, 2000, 1999, 1995, 1992, 1990, 1986, 1985, 1979, 1975, 1973, 1970, 1965, 1962, 1961, 1958, 1957, 1955, 1953, 1951, 1949, 1948, 1926, 1921
1217 3RD AVE	2020, 2017, 2014, 2010, 2005, 2000, 1999, 1995, 1992, 1986, 1985, 1980, 1979, 1975, 1973, 1970, 1965, 1962, 1961, 1958, 1957, 1955, 1953, 1951, 1949, 1948, 1926, 1921
1217 3RD AVE	2020, 2017, 2014, 2010, 2005, 2000, 1999, 1995, 1992, 1990, 1985, 1980, 1979, 1975, 1973, 1970, 1965, 1962, 1961, 1958, 1957, 1955, 1953, 1951, 1949, 1948, 1926, 1921
1217 SE 1ST AVE	2020, 2017, 2010, 2005, 2000, 1999, 1995, 1992, 1990, 1986, 1985, 1980, 1979, 1975, 1973, 1970, 1965, 1962, 1961, 1958, 1957, 1955, 1953, 1951, 1949, 1948, 1926, 1921
1217 SE 1ST AVE	2017, 2014, 2010, 2005, 2000, 1999, 1995, 1992, 1990, 1986, 1985, 1980, 1979, 1975, 1973, 1970, 1965, 1962, 1961, 1958, 1957, 1955, 1953, 1951, 1949, 1948, 1926, 1921
1217 SE 1ST AVE	2020, 2014, 2010, 2005, 2000, 1999, 1995, 1992, 1990, 1986, 1985, 1980, 1979, 1975, 1973, 1970, 1965, 1962, 1961, 1958, 1957, 1955, 1953, 1951, 1949, 1948, 1926, 1921

DRAFT

FINDINGS

Address Researched	Address Not Identified in Research Source
1217 SE 1ST AVE	2020, 2017, 2014, 2010, 2000, 1999, 1995, 1992, 1990, 1986, 1985, 1980, 1979, 1975, 1973, 1970, 1965, 1962, 1961, 1958, 1957, 1955, 1953, 1951, 1949, 1948, 1926, 1921
1217 SE 1ST AVE	2020, 2017, 2014, 2010, 2005, 1999, 1995, 1992, 1990, 1986, 1985, 1980, 1979, 1975, 1973, 1970, 1965, 1962, 1961, 1958, 1957, 1955, 1953, 1951, 1949, 1948, 1926, 1921
1217 SE 1ST AVE	2020, 2017, 2014, 2005, 2000, 1999, 1995, 1992, 1990, 1986, 1985, 1980, 1979, 1975, 1973, 1970, 1965, 1962, 1961, 1958, 1957, 1955, 1953, 1951, 1949, 1948, 1926, 1921
1217 SE 1ST AVE	2020, 2017, 2014, 2010, 2005, 2000, 1999, 1995, 1990, 1986, 1985, 1980, 1979, 1975, 1973, 1970, 1965, 1962, 1961, 1958, 1957, 1955, 1953, 1951, 1949, 1948, 1926, 1921
1217 SE 1ST AVE	2020, 2017, 2014, 2010, 2005, 2000, 1999, 1992, 1990, 1986, 1985, 1980, 1979, 1975, 1973, 1970, 1965, 1962, 1961, 1958, 1957, 1955, 1953, 1951, 1949, 1948, 1926, 1921
1217 SE 3RD AVE	2020, 2017, 2014, 2010, 2005, 2000, 1999, 1995, 1990, 1986, 1985, 1980, 1979, 1975, 1973, 1970, 1965, 1962, 1961, 1958, 1957, 1955, 1953, 1951, 1949, 1948, 1926, 1921
1217 SE 3RD AVE	2020, 2014, 2010, 2005, 2000, 1999, 1995, 1992, 1990, 1986, 1985, 1980, 1979, 1975, 1973, 1970, 1965, 1962, 1961, 1958, 1957, 1955, 1953, 1951, 1949, 1948, 1926, 1921
1217 SE 3RD AVE	2017, 2014, 2010, 2005, 2000, 1999, 1995, 1992, 1990, 1986, 1985, 1980, 1979, 1975, 1973, 1970, 1965, 1962, 1961, 1958, 1957, 1955, 1953, 1951, 1949, 1948, 1926, 1921
1217 SE 3RD AVE	2020, 2017, 2010, 2005, 2000, 1999, 1995, 1992, 1990, 1986, 1985, 1980, 1979, 1975, 1973, 1970, 1965, 1962, 1961, 1958, 1957, 1955, 1953, 1951, 1949, 1948, 1926, 1921
1217 SE 3RD AVE	2020, 2017, 2014, 2010, 2000, 1999, 1995, 1992, 1990, 1986, 1985, 1980, 1979, 1975, 1973, 1970, 1965, 1962, 1961, 1958, 1957, 1955, 1953, 1951, 1949, 1948, 1926, 1921
1217 SE 3RD AVE	2020, 2017, 2014, 2005, 2000, 1999, 1995, 1992, 1990, 1986, 1985, 1980, 1979, 1975, 1973, 1970, 1965, 1962, 1961, 1958, 1957, 1955, 1953, 1951, 1949, 1948, 1926, 1921
1217 SE 4TH AVE	2020, 2017, 2014, 2010, 2005, 2000, 1999, 1992, 1990, 1986, 1985, 1980, 1979, 1975, 1973, 1970, 1965, 1962, 1961, 1958, 1957, 1955, 1953, 1951, 1949, 1948, 1926, 1921
1218 1ST AVE	2020, 2017, 2014, 2010, 2005, 2000, 1999, 1995, 1992, 1990, 1986, 1985, 1980, 1979, 1975, 1973, 1965, 1962, 1961, 1958, 1957, 1955, 1953, 1951, 1949, 1948, 1926, 1921
1218 3RD AVE	2020, 2017, 2014, 2010, 2005, 2000, 1995, 1992, 1990, 1986, 1985, 1980, 1979, 1975, 1973, 1970, 1965, 1962, 1961, 1958, 1957, 1955, 1953, 1951, 1949, 1948, 1926, 1921
1218 3RD AVE	2020, 2017, 2014, 2010, 2000, 1999, 1995, 1992, 1990, 1986, 1985, 1980, 1979, 1975, 1973, 1970, 1965, 1962, 1961, 1958, 1957, 1955, 1953, 1951, 1949, 1948, 1926, 1921
1218 SE 3RD AVE	2020, 2017, 2014, 2005, 2000, 1999, 1995, 1992, 1990, 1986, 1985, 1980, 1979, 1975, 1973, 1970, 1965, 1962, 1961, 1958, 1957, 1955, 1953, 1951, 1949, 1948, 1926, 1921

DRAFT

FINDINGS

Address Researched	Address Not Identified in Research Source
1218 SE 3RD AVE	2020, 2017, 2010, 2005, 2000, 1999, 1995, 1992, 1990, 1986, 1985, 1980, 1979, 1975, 1973, 1970, 1965, 1962, 1961, 1958, 1957, 1955, 1953, 1951, 1949, 1948, 1926, 1921
1218 SE 3RD AVE	2017, 2014, 2010, 2005, 2000, 1999, 1995, 1992, 1990, 1986, 1985, 1980, 1979, 1975, 1973, 1970, 1965, 1962, 1961, 1958, 1957, 1955, 1953, 1951, 1949, 1948, 1926, 1921
1218 SE 3RD AVE	2020, 2017, 2014, 2010, 2005, 1999, 1995, 1992, 1990, 1986, 1985, 1980, 1979, 1975, 1973, 1970, 1965, 1962, 1961, 1958, 1957, 1955, 1953, 1951, 1949, 1948, 1926, 1921
1219 2ND	2020, 2017, 2014, 2010, 2005, 2000, 1999, 1995, 1992, 1990, 1986, 1985, 1980, 1979, 1975, 1973, 1970, 1965, 1962, 1961, 1958, 1957, 1955, 1953, 1949, 1948, 1926, 1921
1219 4TH AVE	2020, 2017, 2014, 2010, 2005, 2000, 1995, 1992, 1990, 1986, 1985, 1980, 1979, 1975, 1973, 1970, 1965, 1962, 1961, 1958, 1957, 1955, 1953, 1951, 1949, 1948, 1926, 1921
1219 4TH AVE	2020, 2017, 2014, 2010, 2000, 1999, 1995, 1992, 1990, 1986, 1985, 1980, 1979, 1975, 1973, 1970, 1965, 1962, 1961, 1958, 1957, 1955, 1953, 1951, 1949, 1948, 1926, 1921
1219 4TH AVE	2020, 2017, 2014, 2010, 2005, 2000, 1999, 1995, 1992, 1990, 1986, 1985, 1980, 1979, 1975, 1973, 1970, 1965, 1962, 1961, 1958, 1957, 1955, 1953, 1949, 1948, 1926, 1921
1219 4TH AVE	2020, 2017, 2014, 2010, 2005, 2000, 1999, 1995, 1992, 1990, 1986, 1985, 1980, 1979, 1975, 1973, 1970, 1965, 1962, 1961, 1958, 1957, 1955, 1953, 1951, 1949, 1948, 1926, 1921
1219 4TH AVE	2020, 2017, 2014, 2010, 2005, 2000, 1999, 1995, 1992, 1990, 1986, 1985, 1980, 1979, 1975, 1973, 1970, 1965, 1962, 1961, 1958, 1957, 1955, 1953, 1951, 1949, 1948, 1926, 1921
1219 4TH AVE	2020, 2017, 2014, 2010, 2005, 2000, 1999, 1995, 1992, 1990, 1986, 1985, 1980, 1979, 1975, 1973, 1970, 1965, 1962, 1961, 1958, 1957, 1955, 1953, 1951, 1949, 1948, 1926, 1921
1219 4TH AVE	2020, 2017, 2014, 2010, 2005, 2000, 1999, 1995, 1992, 1990, 1986, 1985, 1980, 1979, 1975, 1973, 1970, 1965, 1962, 1961, 1958, 1957, 1955, 1953, 1951, 1949, 1948, 1926, 1921
1219 4TH AVE	2020, 2017, 2014, 2010, 2005, 2000, 1999, 1995, 1992, 1990, 1986, 1985, 1980, 1979, 1973, 1970, 1965, 1962, 1961, 1958, 1957, 1955, 1953, 1951, 1949, 1948, 1926, 1921
1219 4TH AVE	2020, 2017, 2014, 2010, 2005, 2000, 1999, 1995, 1992, 1990, 1985, 1980, 1979, 1975, 1973, 1970, 1965, 1962, 1961, 1958, 1957, 1955, 1953, 1951, 1949, 1948, 1926, 1921
1219 4TH AVE	2020, 2017, 2014, 2010, 2005, 2000, 1999, 1995, 1992, 1986, 1985, 1980, 1979, 1975, 1973, 1970, 1965, 1962, 1961, 1958, 1957, 1955, 1953, 1951, 1949, 1948, 1926, 1921
1219 4TH AVE	2020, 2017, 2014, 2010, 2005, 2000, 1999, 1995, 1992, 1990, 1986, 1985, 1979, 1975, 1973, 1970, 1965, 1962, 1961, 1958, 1957, 1955, 1953, 1951, 1949, 1948, 1926, 1921
1219 FEDERAL HWY	2020, 2017, 2014, 2010, 2000, 1999, 1995, 1992, 1990, 1986, 1985, 1980, 1979, 1975, 1973, 1970, 1965, 1962, 1961, 1958, 1957, 1955, 1953, 1951, 1949, 1948, 1926, 1921

DRAFT

FINDINGS

Address Researched	Address Not Identified in Research Source
1219 S FEDERAL HWY	2020, 2017, 2014, 2010, 2005, 1999, 1995, 1992, 1990, 1986, 1985, 1980, 1979, 1975, 1973, 1970, 1965, 1962, 1961, 1958, 1957, 1955, 1953, 1951, 1949, 1948, 1926, 1921
1219 SE 4TH AVE	2020, 2017, 2014, 2010, 2005, 1999, 1995, 1992, 1990, 1986, 1985, 1980, 1979, 1975, 1973, 1970, 1965, 1962, 1961, 1958, 1957, 1955, 1953, 1951, 1949, 1948, 1926, 1921
1219 SE 4TH AVE	2020, 2017, 2014, 2010, 2005, 2000, 1999, 1992, 1990, 1986, 1985, 1980, 1979, 1975, 1973, 1970, 1965, 1962, 1961, 1958, 1957, 1955, 1953, 1951, 1949, 1948, 1926, 1921
1219 SE 4TH AVE	2020, 2017, 2014, 2010, 2005, 2000, 1999, 1995, 1990, 1986, 1985, 1980, 1979, 1975, 1973, 1970, 1965, 1962, 1961, 1958, 1957, 1955, 1953, 1951, 1949, 1948, 1926, 1921
1219 SE 4TH AVE	2020, 2017, 2014, 2010, 2000, 1999, 1995, 1992, 1990, 1986, 1985, 1980, 1979, 1975, 1973, 1970, 1965, 1962, 1961, 1958, 1957, 1955, 1953, 1951, 1949, 1948, 1926, 1921
1219 SE 4TH AVE	2020, 2017, 2014, 2005, 2000, 1999, 1995, 1992, 1990, 1986, 1985, 1980, 1979, 1975, 1973, 1970, 1965, 1962, 1961, 1958, 1957, 1955, 1953, 1951, 1949, 1948, 1926, 1921
1219 SE 4TH AVE	2017, 2014, 2010, 2005, 2000, 1999, 1995, 1992, 1990, 1986, 1985, 1980, 1979, 1975, 1973, 1970, 1965, 1962, 1961, 1958, 1957, 1955, 1953, 1951, 1949, 1948, 1926, 1921
1219 SE 4TH AVE	2020, 2014, 2010, 2005, 2000, 1999, 1995, 1992, 1990, 1986, 1985, 1980, 1979, 1975, 1973, 1970, 1965, 1962, 1961, 1958, 1957, 1955, 1953, 1951, 1949, 1948, 1926, 1921
1219 SE 4TH AVE	2020, 2017, 2010, 2005, 2000, 1999, 1995, 1992, 1990, 1986, 1985, 1980, 1979, 1975, 1973, 1970, 1965, 1962, 1961, 1958, 1957, 1955, 1953, 1951, 1949, 1948, 1926, 1921
122 SE 10TH ST	2020, 2017, 2014, 2005, 2000, 1999, 1995, 1992, 1990, 1986, 1985, 1980, 1979, 1975, 1973, 1970, 1965, 1962, 1961, 1958, 1957, 1955, 1953, 1951, 1949, 1948, 1926, 1921
122 SE 10TH ST	2020, 2017, 2010, 2005, 2000, 1999, 1995, 1992, 1990, 1986, 1985, 1980, 1979, 1975, 1973, 1970, 1965, 1962, 1961, 1958, 1957, 1955, 1953, 1951, 1949, 1948, 1926, 1921
122 SE 10TH ST	2020, 2017, 2014, 2010, 2000, 1999, 1995, 1992, 1990, 1986, 1985, 1980, 1979, 1975, 1973, 1970, 1965, 1962, 1961, 1958, 1957, 1955, 1953, 1951, 1949, 1948, 1926, 1921
1220 1ST AVE	2020, 2017, 2014, 2010, 2000, 1999, 1995, 1992, 1990, 1986, 1985, 1980, 1979, 1975, 1973, 1970, 1965, 1962, 1961, 1958, 1957, 1955, 1953, 1951, 1949, 1948, 1926, 1921
314 SE 13TH ST	2020, 2017, 2010, 2005, 2000, 1999, 1995, 1992, 1990, 1986, 1985, 1980, 1979, 1975, 1973, 1970, 1965, 1962, 1961, 1958, 1957, 1955, 1953, 1951, 1949, 1948, 1926, 1921
314-20 9TH ST	2020, 2017, 2014, 2010, 2005, 2000, 1999, 1995, 1992, 1990, 1986, 1985, 1980, 1979, 1975, 1973, 1970, 1965, 1961, 1958, 1957, 1955, 1953, 1951, 1949, 1948, 1926, 1921
315 11TH ST	2020, 2017, 2014, 2010, 2005, 2000, 1999, 1995, 1992, 1986, 1985, 1980, 1979, 1975, 1973, 1970, 1965, 1962, 1961, 1958, 1957, 1955, 1953, 1951, 1949, 1948, 1926, 1921

DRAFT

FINDINGS

Address Researched	Address Not Identified in Research Source
315 11TH ST	2020, 2017, 2014, 2010, 2005, 2000, 1995, 1992, 1990, 1986, 1985, 1980, 1979, 1975, 1973, 1970, 1965, 1962, 1961, 1958, 1957, 1955, 1953, 1951, 1949, 1948, 1926, 1921
315 11TH ST	2020, 2017, 2014, 2010, 2005, 2000, 1999, 1995, 1992, 1990, 1986, 1985, 1980, 1979, 1975, 1973, 1970, 1965, 1962, 1961, 1958, 1955, 1953, 1951, 1949, 1948, 1926, 1921
315 11TH ST	2020, 2017, 2014, 2010, 2005, 2000, 1999, 1995, 1992, 1990, 1986, 1985, 1980, 1979, 1975, 1973, 1970, 1965, 1961, 1958, 1957, 1955, 1953, 1951, 1949, 1948, 1926, 1921
315 11TH ST	2020, 2017, 2014, 2010, 2005, 2000, 1999, 1995, 1992, 1990, 1986, 1985, 1979, 1975, 1973, 1970, 1965, 1962, 1961, 1958, 1957, 1955, 1953, 1951, 1949, 1948, 1926, 1921
315 11TH ST	2020, 2017, 2014, 2010, 2005, 2000, 1999, 1995, 1992, 1990, 1985, 1980, 1979, 1975, 1973, 1970, 1965, 1962, 1961, 1958, 1957, 1955, 1953, 1951, 1949, 1948, 1926, 1921
315 11TH ST	2020, 2017, 2014, 2010, 2005, 2000, 1999, 1995, 1992, 1990, 1986, 1985, 1980, 1979, 1973, 1970, 1965, 1962, 1961, 1958, 1957, 1955, 1953, 1951, 1949, 1948, 1926, 1921
315 11TH ST	2020, 2017, 2014, 2010, 2005, 2000, 1999, 1995, 1992, 1990, 1986, 1985, 1980, 1979, 1975, 1973, 1970, 1962, 1961, 1958, 1957, 1955, 1953, 1951, 1949, 1948, 1926, 1921
315 11TH ST	2020, 2017, 2014, 2010, 2005, 2000, 1999, 1995, 1992, 1990, 1986, 1985, 1980, 1979, 1975, 1973, 1965, 1962, 1961, 1958, 1957, 1955, 1953, 1951, 1949, 1948, 1926, 1921
315 12TH ST	2020, 2017, 2014, 2010, 2000, 1999, 1995, 1992, 1990, 1986, 1985, 1980, 1979, 1975, 1973, 1970, 1965, 1962, 1961, 1958, 1957, 1955, 1953, 1951, 1949, 1948, 1926, 1921
315 12TH ST	2020, 2017, 2014, 2010, 2005, 2000, 1999, 1995, 1992, 1990, 1986, 1985, 1980, 1979, 1975, 1973, 1970, 1965, 1962, 1961, 1958, 1957, 1955, 1953, 1951, 1949, 1948, 1926, 1921
315 12TH ST	2020, 2017, 2014, 2010, 2005, 2000, 1999, 1995, 1992, 1990, 1986, 1985, 1980, 1979, 1973, 1970, 1965, 1962, 1961, 1958, 1957, 1955, 1953, 1951, 1949, 1948, 1926, 1921
315 12TH ST	2020, 2017, 2014, 2010, 2005, 2000, 1999, 1995, 1992, 1990, 1985, 1980, 1979, 1975, 1973, 1970, 1965, 1962, 1961, 1958, 1957, 1955, 1953, 1951, 1949, 1948, 1926, 1921
315 12TH ST	2020, 2017, 2014, 2010, 2005, 2000, 1999, 1995, 1992, 1986, 1985, 1980, 1979, 1975, 1973, 1970, 1965, 1962, 1961, 1958, 1957, 1955, 1953, 1951, 1949, 1948, 1926, 1921
315 12TH ST	2020, 2017, 2014, 2010, 2005, 2000, 1999, 1995, 1992, 1990, 1986, 1985, 1979, 1975, 1973, 1970, 1965, 1962, 1961, 1958, 1957, 1955, 1953, 1951, 1949, 1948, 1926, 1921
315 12TH ST	2020, 2017, 2014, 2010, 2005, 2000, 1999, 1995, 1992, 1990, 1986, 1985, 1980, 1979, 1975, 1973, 1970, 1965, 1961, 1958, 1957, 1955, 1953, 1951, 1949, 1948, 1926, 1921
315 12TH ST	2020, 2017, 2014, 2010, 2005, 2000, 1999, 1995, 1992, 1990, 1986, 1985, 1980, 1979, 1975, 1973, 1970, 1965, 1962, 1961, 1958, 1955, 1953, 1951, 1949, 1948, 1926, 1921

DRAFT

FINDINGS

Address Researched	Address Not Identified in Research Source
315 13TH ST	2020, 2017, 2014, 2010, 2000, 1999, 1995, 1992, 1990, 1986, 1985, 1980, 1979, 1975, 1973, 1970, 1965, 1962, 1961, 1958, 1957, 1955, 1953, 1951, 1949, 1948, 1926, 1921
315 13TH ST	2020, 2017, 2014, 2010, 2005, 2000, 1995, 1992, 1990, 1986, 1985, 1980, 1979, 1975, 1973, 1970, 1965, 1962, 1961, 1958, 1957, 1955, 1953, 1951, 1949, 1948, 1926, 1921
315 13TH ST	2020, 2017, 2014, 2010, 2005, 2000, 1999, 1995, 1992, 1986, 1985, 1980, 1979, 1975, 1973, 1970, 1965, 1962, 1961, 1958, 1957, 1955, 1953, 1951, 1949, 1948, 1926, 1921
315 13TH ST	2020, 2017, 2014, 2010, 2005, 2000, 1999, 1995, 1992, 1990, 1985, 1980, 1979, 1975, 1973, 1970, 1965, 1962, 1961, 1958, 1957, 1955, 1953, 1951, 1949, 1948, 1926, 1921
315 7TH	2020, 2017, 2014, 2010, 2005, 2000, 1999, 1995, 1992, 1990, 1986, 1985, 1980, 1979, 1975, 1973, 1970, 1965, 1962, 1961, 1958, 1957, 1955, 1953, 1949, 1948, 1926, 1921
315 7TH ST	2020, 2017, 2014, 2010, 2005, 2000, 1995, 1992, 1990, 1986, 1985, 1980, 1979, 1975, 1973, 1970, 1965, 1962, 1961, 1958, 1957, 1955, 1953, 1951, 1949, 1948, 1926, 1921
315 7TH ST	2020, 2017, 2014, 2010, 2000, 1999, 1995, 1992, 1990, 1986, 1985, 1980, 1979, 1975, 1973, 1970, 1965, 1962, 1961, 1958, 1957, 1955, 1953, 1951, 1949, 1948, 1926, 1921
315 7TH ST	2020, 2017, 2014, 2010, 2005, 2000, 1999, 1995, 1992, 1990, 1986, 1985, 1980, 1979, 1975, 1973, 1970, 1965, 1962, 1961, 1958, 1957, 1955, 1953, 1951, 1949, 1948, 1926, 1921
315 7TH ST	2020, 2017, 2014, 2010, 2005, 2000, 1999, 1995, 1992, 1990, 1986, 1985, 1980, 1979, 1975, 1973, 1970, 1965, 1962, 1961, 1958, 1957, 1955, 1953, 1951, 1949, 1948, 1926, 1921
315 7TH ST	2020, 2017, 2014, 2010, 2005, 2000, 1999, 1995, 1992, 1990, 1986, 1985, 1980, 1979, 1975, 1973, 1970, 1965, 1962, 1961, 1958, 1957, 1955, 1953, 1951, 1949, 1948, 1926, 1921
315 7TH ST	2020, 2017, 2014, 2010, 2005, 2000, 1999, 1995, 1992, 1990, 1986, 1985, 1980, 1979, 1975, 1973, 1970, 1965, 1962, 1961, 1958, 1957, 1955, 1953, 1951, 1949, 1948, 1926, 1921
315 7TH ST	2020, 2017, 2014, 2010, 2005, 2000, 1999, 1995, 1992, 1990, 1986, 1985, 1980, 1979, 1975, 1973, 1970, 1965, 1962, 1961, 1958, 1957, 1955, 1953, 1951, 1949, 1948, 1926, 1921
315 8TH ST	2020, 2017, 2014, 2010, 2005, 2000, 1999, 1995, 1992, 1990, 1986, 1985, 1980, 1979, 1975, 1973, 1970, 1965, 1962, 1961, 1958, 1957, 1955, 1953, 1951, 1949, 1948, 1926, 1921
315 8TH ST	2020, 2017, 2014, 2010, 2005, 2000, 1999, 1995, 1992, 1990, 1986, 1985, 1980, 1979, 1973, 1970, 1965, 1962, 1961, 1958, 1957, 1955, 1953, 1951, 1949, 1948, 1926, 1921
315 8TH ST	2020, 2017, 2014, 2010, 2005, 2000, 1999, 1995, 1992, 1990, 1986, 1985, 1979, 1975, 1973, 1970, 1965, 1962, 1961, 1958, 1957, 1955, 1953, 1951, 1949, 1948, 1926, 1921

DRAFT

FINDINGS

Address Researched	Address Not Identified in Research Source
315 8TH ST	2020, 2017, 2014, 2010, 2005, 2000, 1999, 1995, 1992, 1990, 1986, 1985, 1980, 1979, 1975, 1973, 1970, 1962, 1961, 1958, 1957, 1955, 1953, 1951, 1949, 1948, 1926, 1921
315 8TH ST	2020, 2017, 2014, 2010, 2005, 2000, 1999, 1995, 1992, 1990, 1986, 1985, 1980, 1979, 1975, 1973, 1970, 1965, 1961, 1958, 1957, 1955, 1953, 1951, 1949, 1948, 1926, 1921
315 8TH ST	2020, 2017, 2014, 2010, 2005, 2000, 1999, 1995, 1992, 1990, 1986, 1985, 1980, 1979, 1975, 1973, 1970, 1965, 1962, 1961, 1958, 1955, 1953, 1951, 1949, 1948, 1926, 1921
315 8TH ST	2020, 2017, 2014, 2010, 2005, 2000, 1999, 1995, 1992, 1990, 1986, 1985, 1980, 1979, 1975, 1973, 1970, 1965, 1962, 1961, 1958, 1957, 1955, 1953, 1951, 1949, 1948, 1926, 1921
315 SE 11TH ST	2020, 2017, 2014, 2010, 2000, 1999, 1995, 1992, 1990, 1986, 1985, 1980, 1979, 1975, 1973, 1970, 1965, 1962, 1961, 1958, 1957, 1955, 1953, 1951, 1949, 1948, 1926, 1921
315 SE 11TH ST	2020, 2017, 2014, 2005, 2000, 1999, 1995, 1992, 1990, 1986, 1985, 1980, 1979, 1975, 1973, 1970, 1965, 1962, 1961, 1958, 1957, 1955, 1953, 1951, 1949, 1948, 1926, 1921
315 SE 11TH ST	2020, 2017, 2014, 2010, 2005, 1999, 1995, 1992, 1990, 1986, 1985, 1980, 1979, 1975, 1973, 1970, 1965, 1962, 1961, 1958, 1957, 1955, 1953, 1951, 1949, 1948, 1926, 1921
315 SE 11TH ST	2020, 2017, 2014, 2010, 2005, 2000, 1999, 1995, 1990, 1986, 1985, 1980, 1979, 1975, 1973, 1970, 1965, 1962, 1961, 1958, 1957, 1955, 1953, 1951, 1949, 1948, 1926, 1921
315 SE 11TH ST	2020, 2017, 2014, 2010, 2005, 2000, 1999, 1992, 1990, 1986, 1985, 1980, 1979, 1975, 1973, 1970, 1965, 1962, 1961, 1958, 1957, 1955, 1953, 1951, 1949, 1948, 1926, 1921
315 SE 12TH ST	2020, 2017, 2014, 2010, 2005, 2000, 1999, 1992, 1990, 1986, 1985, 1980, 1979, 1975, 1973, 1970, 1965, 1962, 1961, 1958, 1957, 1955, 1953, 1951, 1949, 1948, 1926, 1921
315 SE 12TH ST	2020, 2017, 2014, 2010, 2005, 2000, 1999, 1995, 1990, 1986, 1985, 1980, 1979, 1975, 1973, 1970, 1965, 1962, 1961, 1958, 1957, 1955, 1953, 1951, 1949, 1948, 1926, 1921
315 SE 12TH ST	2020, 2017, 2014, 2005, 2000, 1999, 1995, 1992, 1990, 1986, 1985, 1980, 1979, 1975, 1973, 1970, 1965, 1962, 1961, 1958, 1957, 1955, 1953, 1951, 1949, 1948, 1926, 1921
315 SE 12TH ST	2020, 2017, 2010, 2005, 2000, 1999, 1995, 1992, 1990, 1986, 1985, 1980, 1979, 1975, 1973, 1970, 1965, 1962, 1961, 1958, 1957, 1955, 1953, 1951, 1949, 1948, 1926, 1921
315 SE 12TH ST	2020, 2014, 2010, 2005, 2000, 1999, 1995, 1992, 1990, 1986, 1985, 1980, 1979, 1975, 1973, 1970, 1965, 1962, 1961, 1958, 1957, 1955, 1953, 1951, 1949, 1948, 1926, 1921
315 SE 12TH ST	2017, 2014, 2010, 2005, 2000, 1999, 1995, 1992, 1990, 1986, 1985, 1980, 1979, 1975, 1973, 1970, 1965, 1962, 1961, 1958, 1957, 1955, 1953, 1951, 1949, 1948, 1926, 1921
315 SE 13 ST	2020, 2017, 2010, 2005, 2000, 1999, 1995, 1992, 1990, 1986, 1985, 1980, 1979, 1975, 1973, 1970, 1965, 1962, 1961, 1958, 1957, 1955, 1953, 1951, 1949, 1948, 1926, 1921

DRAFT

FINDINGS

Address Researched	Address Not Identified in Research Source
315 SE 13TH ST	2017, 2014, 2010, 2005, 2000, 1999, 1995, 1992, 1990, 1986, 1985, 1980, 1979, 1975, 1973, 1970, 1965, 1962, 1961, 1958, 1957, 1955, 1953, 1951, 1949, 1948, 1926, 1921
315 SE 13TH ST	2020, 2014, 2010, 2005, 2000, 1999, 1995, 1992, 1990, 1986, 1985, 1980, 1979, 1975, 1973, 1970, 1965, 1962, 1961, 1958, 1957, 1955, 1953, 1951, 1949, 1948, 1926, 1921
315 SE 13TH ST	2020, 2017, 2014, 2010, 2000, 1999, 1995, 1992, 1990, 1986, 1985, 1980, 1979, 1975, 1973, 1970, 1965, 1962, 1961, 1958, 1957, 1955, 1953, 1951, 1949, 1948, 1926, 1921
315 SE 13TH ST	2020, 2017, 2014, 2010, 2005, 2000, 1999, 1995, 1990, 1986, 1985, 1980, 1979, 1975, 1973, 1970, 1965, 1962, 1961, 1958, 1957, 1955, 1953, 1951, 1949, 1948, 1926, 1921
315 SE 13TH ST	2020, 2017, 2014, 2010, 2005, 2000, 1999, 1992, 1990, 1986, 1985, 1980, 1979, 1975, 1973, 1970, 1965, 1962, 1961, 1958, 1957, 1955, 1953, 1951, 1949, 1948, 1926, 1921
315 SE 13TH ST	2020, 2017, 2014, 2010, 2005, 1999, 1995, 1992, 1990, 1986, 1985, 1980, 1979, 1975, 1973, 1970, 1965, 1962, 1961, 1958, 1957, 1955, 1953, 1951, 1949, 1948, 1926, 1921
315 SE 7TH ST	2020, 2017, 2014, 2010, 2005, 1999, 1995, 1992, 1990, 1986, 1985, 1980, 1979, 1975, 1973, 1970, 1965, 1962, 1961, 1958, 1957, 1955, 1953, 1951, 1949, 1948, 1926, 1921
315 SE 7TH ST	2020, 2017, 2014, 2010, 2005, 2000, 1999, 1992, 1990, 1986, 1985, 1980, 1979, 1975, 1973, 1970, 1965, 1962, 1961, 1958, 1957, 1955, 1953, 1951, 1949, 1948, 1926, 1921
315 SE 7TH ST	2020, 2017, 2010, 2005, 2000, 1999, 1995, 1992, 1990, 1986, 1985, 1980, 1979, 1975, 1973, 1970, 1965, 1962, 1961, 1958, 1957, 1955, 1953, 1951, 1949, 1948, 1926, 1921
315 SE 7TH ST STE 300	2017, 2014, 2010, 2005, 2000, 1999, 1995, 1992, 1990, 1986, 1985, 1980, 1979, 1975, 1973, 1970, 1965, 1962, 1961, 1958, 1957, 1955, 1953, 1951, 1949, 1948, 1926, 1921
315 SE 7TH ST STE 301	2017, 2014, 2010, 2005, 2000, 1999, 1995, 1992, 1990, 1986, 1985, 1980, 1979, 1975, 1973, 1970, 1965, 1962, 1961, 1958, 1957, 1955, 1953, 1951, 1949, 1948, 1926, 1921

DRAFT

FINDINGS

Address Researched	Address Not Identified in Research Source
315 SE 7TH ST STE 303	2017, 2014, 2010, 2005, 2000, 1999, 1995, 1992, 1990, 1986, 1985, 1980, 1979, 1975, 1973, 1970, 1965, 1962, 1961, 1958, 1957, 1955, 1953, 1951, 1949, 1948, 1926, 1921
316 7TH	2020, 2017, 2014, 2010, 2005, 2000, 1999, 1995, 1992, 1990, 1986, 1985, 1980, 1979, 1975, 1973, 1970, 1965, 1962, 1961, 1958, 1957, 1955, 1953, 1949, 1948, 1926, 1921
316 7TH ST	2020, 2017, 2014, 2010, 2005, 2000, 1999, 1995, 1992, 1990, 1986, 1985, 1980, 1979, 1975, 1973, 1970, 1965, 1961, 1958, 1957, 1955, 1953, 1951, 1949, 1948, 1926, 1921
316 7TH ST	2020, 2017, 2014, 2010, 2005, 2000, 1999, 1995, 1992, 1990, 1986, 1985, 1980, 1979, 1975, 1973, 1970, 1965, 1962, 1961, 1958, 1955, 1953, 1951, 1949, 1948, 1926, 1921
316 7TH ST	2020, 2017, 2014, 2010, 2005, 2000, 1999, 1995, 1992, 1990, 1986, 1985, 1980, 1979, 1975, 1973, 1970, 1962, 1961, 1958, 1957, 1955, 1953, 1951, 1949, 1948, 1926, 1921
316 7TH ST	2020, 2017, 2014, 2010, 2005, 2000, 1999, 1995, 1992, 1990, 1985, 1980, 1979, 1975, 1973, 1970, 1965, 1962, 1961, 1958, 1957, 1955, 1953, 1951, 1949, 1948, 1926, 1921
316 7TH ST	2020, 2017, 2014, 2010, 2005, 2000, 1999, 1995, 1992, 1990, 1986, 1985, 1980, 1979, 1973, 1970, 1965, 1962, 1961, 1958, 1957, 1955, 1953, 1951, 1949, 1948, 1926, 1921
316 7TH ST	2020, 2017, 2014, 2010, 2005, 2000, 1999, 1995, 1992, 1990, 1986, 1985, 1980, 1979, 1975, 1973, 1965, 1962, 1961, 1958, 1957, 1955, 1953, 1951, 1949, 1948, 1926, 1921
316 9TH ST	2020, 2017, 2014, 2010, 2005, 2000, 1999, 1995, 1992, 1990, 1986, 1985, 1980, 1979, 1975, 1973, 1965, 1962, 1961, 1958, 1957, 1955, 1953, 1951, 1949, 1948, 1926, 1921
316 9TH ST	2020, 2017, 2014, 2010, 2005, 2000, 1999, 1995, 1992, 1990, 1986, 1985, 1980, 1979, 1973, 1970, 1965, 1962, 1961, 1958, 1957, 1955, 1953, 1951, 1949, 1948, 1926, 1921
316 9TH ST	2020, 2017, 2014, 2010, 2005, 2000, 1999, 1995, 1992, 1990, 1986, 1985, 1979, 1975, 1973, 1970, 1965, 1962, 1961, 1958, 1957, 1955, 1953, 1951, 1949, 1948, 1926, 1921
316 9TH ST	2020, 2017, 2014, 2010, 2005, 2000, 1999, 1995, 1992, 1990, 1985, 1980, 1979, 1975, 1973, 1970, 1965, 1962, 1961, 1958, 1957, 1955, 1953, 1951, 1949, 1948, 1926, 1921
316 9TH ST	2020, 2017, 2014, 2010, 2005, 2000, 1999, 1995, 1992, 1990, 1986, 1985, 1980, 1979, 1975, 1973, 1970, 1962, 1961, 1958, 1957, 1955, 1953, 1951, 1949, 1948, 1926, 1921
316 9TH ST	2020, 2017, 2014, 2010, 2005, 2000, 1999, 1995, 1992, 1990, 1986, 1985, 1980, 1979, 1975, 1973, 1970, 1965, 1961, 1958, 1957, 1955, 1953, 1951, 1949, 1948, 1926, 1921
316 SE 8TH ST	2020, 2017, 2014, 2005, 2000, 1999, 1995, 1992, 1990, 1986, 1985, 1980, 1979, 1975, 1973, 1970, 1965, 1962, 1961, 1958, 1957, 1955, 1953, 1951, 1949, 1948, 1926, 1921
316 SE 8TH ST	2020, 2017, 2014, 2010, 2000, 1999, 1995, 1992, 1990, 1986, 1985, 1980, 1979, 1975, 1973, 1970, 1965, 1962, 1961, 1958, 1957, 1955, 1953, 1951, 1949, 1948, 1926, 1921

DRAFT

FINDINGS

Address Researched	Address Not Identified in Research Source
317 1/2 8TH ST	2020, 2017, 2014, 2010, 2005, 2000, 1999, 1995, 1992, 1990, 1986, 1985, 1980, 1979, 1975, 1973, 1970, 1965, 1961, 1958, 1957, 1955, 1953, 1951, 1949, 1948, 1926, 1921
317 1/2 8TH ST	2020, 2017, 2014, 2010, 2005, 2000, 1999, 1995, 1992, 1990, 1986, 1985, 1980, 1979, 1975, 1973, 1970, 1965, 1962, 1961, 1958, 1955, 1953, 1951, 1949, 1948, 1926, 1921
317 1/2 8TH ST	2020, 2017, 2014, 2010, 2005, 2000, 1999, 1995, 1992, 1990, 1986, 1985, 1980, 1979, 1975, 1973, 1965, 1962, 1961, 1958, 1957, 1955, 1953, 1951, 1949, 1948, 1926, 1921
317 8TH ST	2020, 2017, 2014, 2010, 2005, 2000, 1999, 1995, 1992, 1990, 1986, 1985, 1980, 1979, 1975, 1973, 1965, 1962, 1961, 1958, 1957, 1955, 1953, 1951, 1949, 1948, 1926, 1921
317 8TH ST	2020, 2017, 2014, 2010, 2005, 2000, 1999, 1995, 1992, 1990, 1986, 1985, 1980, 1979, 1973, 1970, 1965, 1962, 1961, 1958, 1957, 1955, 1953, 1951, 1949, 1948, 1926, 1921
317 8TH ST	2020, 2017, 2014, 2010, 2005, 2000, 1999, 1995, 1992, 1990, 1986, 1985, 1979, 1975, 1973, 1970, 1965, 1962, 1961, 1958, 1957, 1955, 1953, 1951, 1949, 1948, 1926, 1921
317 8TH ST	2020, 2017, 2014, 2010, 2005, 2000, 1999, 1995, 1992, 1990, 1986, 1985, 1980, 1979, 1975, 1973, 1970, 1965, 1962, 1961, 1958, 1955, 1953, 1951, 1949, 1948, 1926, 1921
317 8TH ST	2020, 2017, 2014, 2010, 2005, 2000, 1999, 1995, 1992, 1990, 1986, 1985, 1980, 1979, 1975, 1973, 1970, 1965, 1962, 1961, 1958, 1957, 1955, 1953, 1951, 1949, 1926, 1921
317 8TH ST	2020, 2017, 2014, 2010, 2005, 2000, 1999, 1995, 1992, 1990, 1986, 1985, 1980, 1979, 1975, 1973, 1970, 1965, 1961, 1958, 1957, 1955, 1953, 1951, 1949, 1948, 1926, 1921
317 8TH ST	2020, 2017, 2014, 2010, 2005, 2000, 1999, 1995, 1992, 1990, 1986, 1985, 1980, 1979, 1975, 1973, 1970, 1962, 1961, 1958, 1957, 1955, 1953, 1951, 1949, 1948, 1926, 1921
317 SE 7TH ST	2020, 2017, 2014, 2010, 2005, 1999, 1995, 1992, 1990, 1986, 1985, 1980, 1979, 1975, 1973, 1970, 1965, 1962, 1961, 1958, 1957, 1955, 1953, 1951, 1949, 1948, 1926, 1921
318 7TH	2020, 2017, 2014, 2010, 2005, 2000, 1999, 1995, 1992, 1990, 1986, 1985, 1980, 1979, 1975, 1973, 1970, 1965, 1962, 1961, 1958, 1957, 1955, 1953, 1949, 1948, 1926, 1921
318 7TH ST	2020, 2017, 2014, 2010, 2005, 2000, 1999, 1995, 1992, 1990, 1986, 1985, 1980, 1979, 1975, 1973, 1970, 1965, 1962, 1961, 1958, 1957, 1955, 1953, 1951, 1949, 1926, 1921
318 7TH ST	2020, 2017, 2014, 2010, 2005, 2000, 1999, 1995, 1992, 1990, 1986, 1985, 1980, 1979, 1975, 1973, 1970, 1962, 1961, 1958, 1957, 1955, 1953, 1951, 1949, 1948, 1926, 1921
318 7TH ST	2020, 2017, 2014, 2010, 2005, 2000, 1999, 1995, 1992, 1990, 1986, 1985, 1980, 1979, 1975, 1973, 1970, 1965, 1961, 1958, 1957, 1955, 1953, 1951, 1949, 1948, 1926, 1921
318 7TH ST	2020, 2017, 2014, 2010, 2005, 2000, 1999, 1995, 1992, 1990, 1986, 1985, 1980, 1979, 1975, 1973, 1970, 1965, 1962, 1961, 1958, 1955, 1953, 1951, 1949, 1948, 1926, 1921

DRAFT

FINDINGS

Address Researched	Address Not Identified in Research Source
318 7TH ST	2020, 2017, 2014, 2010, 2005, 2000, 1999, 1995, 1992, 1990, 1985, 1980, 1979, 1975, 1973, 1970, 1965, 1962, 1961, 1958, 1957, 1955, 1953, 1951, 1949, 1948, 1926, 1921
318 7TH ST	2020, 2017, 2014, 2010, 2005, 2000, 1999, 1995, 1992, 1990, 1986, 1985, 1980, 1979, 1973, 1970, 1965, 1962, 1961, 1958, 1957, 1955, 1953, 1951, 1949, 1948, 1926, 1921
318 7TH ST	2020, 2017, 2014, 2010, 2005, 2000, 1999, 1995, 1992, 1990, 1986, 1985, 1980, 1979, 1975, 1973, 1965, 1962, 1961, 1958, 1957, 1955, 1953, 1951, 1949, 1948, 1926, 1921
318 8TH ST	2020, 2017, 2014, 2010, 2005, 2000, 1995, 1992, 1990, 1986, 1985, 1980, 1979, 1975, 1973, 1970, 1965, 1962, 1961, 1958, 1957, 1955, 1953, 1951, 1949, 1948, 1926, 1921
318 8TH ST	2020, 2017, 2014, 2010, 2000, 1999, 1995, 1992, 1990, 1986, 1985, 1980, 1979, 1975, 1973, 1970, 1965, 1962, 1961, 1958, 1957, 1955, 1953, 1951, 1949, 1948, 1926, 1921
318 8TH ST	2020, 2017, 2014, 2010, 2005, 2000, 1999, 1995, 1992, 1990, 1986, 1985, 1980, 1979, 1975, 1973, 1965, 1962, 1961, 1958, 1957, 1955, 1953, 1951, 1949, 1948, 1926, 1921
318 8TH ST	2020, 2017, 2014, 2010, 2005, 2000, 1995, 1992, 1990, 1986, 1985, 1980, 1979, 1975, 1973, 1970, 1965, 1962, 1961, 1958, 1957, 1955, 1953, 1951, 1949, 1948, 1926, 1921
318 8TH ST	2020, 2017, 2014, 2010, 2005, 2000, 1999, 1995, 1992, 1990, 1986, 1985, 1980, 1979, 1975, 1973, 1970, 1965, 1962, 1961, 1958, 1957, 1955, 1953, 1951, 1949, 1948, 1926, 1921
318 8TH ST	2020, 2017, 2014, 2010, 2005, 2000, 1999, 1995, 1992, 1990, 1986, 1985, 1979, 1975, 1973, 1970, 1965, 1962, 1961, 1958, 1957, 1955, 1953, 1951, 1949, 1948, 1926, 1921
318 8TH ST	2020, 2017, 2014, 2010, 2005, 2000, 1999, 1995, 1992, 1990, 1985, 1980, 1979, 1975, 1973, 1970, 1965, 1962, 1961, 1958, 1957, 1955, 1953, 1951, 1949, 1948, 1926, 1921
318 8TH ST	2020, 2017, 2014, 2010, 2005, 2000, 1999, 1995, 1992, 1990, 1986, 1985, 1980, 1979, 1975, 1973, 1970, 1965, 1961, 1958, 1957, 1955, 1953, 1951, 1949, 1948, 1926, 1921
318 8TH ST	2020, 2017, 2014, 2010, 2005, 2000, 1999, 1995, 1992, 1990, 1986, 1985, 1980, 1979, 1975, 1973, 1970, 1962, 1961, 1958, 1957, 1955, 1953, 1951, 1949, 1948, 1926, 1921
318 8TH ST	2020, 2017, 2014, 2010, 2005, 2000, 1999, 1995, 1992, 1990, 1986, 1985, 1980, 1979, 1975, 1973, 1970, 1965, 1962, 1961, 1958, 1957, 1955, 1953, 1951, 1949, 1926, 1921
318 8TH ST	2020, 2017, 2014, 2010, 2005, 2000, 1999, 1995, 1992, 1990, 1986, 1985, 1980, 1979, 1975, 1973, 1970, 1965, 1962, 1961, 1958, 1955, 1953, 1951, 1949, 1948, 1926, 1921
318 9TH ST	2020, 2017, 2014, 2010, 2005, 2000, 1999, 1995, 1992, 1990, 1986, 1985, 1980, 1979, 1975, 1973, 1970, 1965, 1961, 1958, 1957, 1955, 1953, 1951, 1949, 1948, 1926, 1921
318 9TH ST	2020, 2017, 2014, 2010, 2005, 2000, 1999, 1995, 1992, 1990, 1985, 1980, 1979, 1975, 1973, 1970, 1965, 1962, 1961, 1958, 1957, 1955, 1953, 1951, 1949, 1948, 1926, 1921

DRAFT

FINDINGS

Address Researched	Address Not Identified in Research Source
318 9TH ST	2020, 2017, 2014, 2010, 2005, 2000, 1999, 1995, 1992, 1990, 1986, 1985, 1979, 1975, 1973, 1970, 1965, 1962, 1961, 1958, 1957, 1955, 1953, 1951, 1949, 1948, 1926, 1921
318 9TH ST	2020, 2017, 2014, 2010, 2005, 2000, 1999, 1995, 1992, 1990, 1986, 1985, 1980, 1979, 1973, 1970, 1965, 1962, 1961, 1958, 1957, 1955, 1953, 1951, 1949, 1948, 1926, 1921
318 9TH ST	2020, 2017, 2014, 2010, 2005, 2000, 1999, 1995, 1992, 1990, 1986, 1985, 1980, 1979, 1975, 1973, 1965, 1962, 1961, 1958, 1957, 1955, 1953, 1951, 1949, 1948, 1926, 1921
318 SE 8TH ST	2020, 2017, 2014, 2010, 2000, 1999, 1995, 1992, 1990, 1986, 1985, 1980, 1979, 1975, 1973, 1970, 1965, 1962, 1961, 1958, 1957, 1955, 1953, 1951, 1949, 1948, 1926, 1921
318 SE 8TH ST	2020, 2017, 2014, 2005, 2000, 1999, 1995, 1992, 1990, 1986, 1985, 1980, 1979, 1975, 1973, 1970, 1965, 1962, 1961, 1958, 1957, 1955, 1953, 1951, 1949, 1948, 1926, 1921
318 SE 8TH ST	2020, 2014, 2010, 2005, 2000, 1999, 1995, 1992, 1990, 1986, 1985, 1980, 1979, 1975, 1973, 1970, 1965, 1962, 1961, 1958, 1957, 1955, 1953, 1951, 1949, 1948, 1926, 1921
318 SE 8TH ST	2017, 2014, 2010, 2005, 2000, 1999, 1995, 1992, 1990, 1986, 1985, 1980, 1979, 1975, 1973, 1970, 1965, 1962, 1961, 1958, 1957, 1955, 1953, 1951, 1949, 1948, 1926, 1921
318 SE 8TH ST	2020, 2017, 2010, 2005, 2000, 1999, 1995, 1992, 1990, 1986, 1985, 1980, 1979, 1975, 1973, 1970, 1965, 1962, 1961, 1958, 1957, 1955, 1953, 1951, 1949, 1948, 1926, 1921
318 SE 8TH ST	2020, 2017, 2014, 2010, 2005, 1999, 1995, 1992, 1990, 1986, 1985, 1980, 1979, 1975, 1973, 1970, 1965, 1962, 1961, 1958, 1957, 1955, 1953, 1951, 1949, 1948, 1926, 1921
318 SE 8TH ST	2020, 2017, 2014, 2010, 2005, 2000, 1999, 1995, 1990, 1986, 1985, 1980, 1979, 1975, 1973, 1970, 1965, 1962, 1961, 1958, 1957, 1955, 1953, 1951, 1949, 1948, 1926, 1921
318 SE 8TH ST	2020, 2017, 2014, 2010, 2005, 2000, 1999, 1992, 1990, 1986, 1985, 1980, 1979, 1975, 1973, 1970, 1965, 1962, 1961, 1958, 1957, 1955, 1953, 1951, 1949, 1948, 1926, 1921
319 SE 10TH CT	2020, 2017, 2014, 2010, 2005, 2000, 1999, 1992, 1990, 1986, 1985, 1980, 1979, 1975, 1973, 1970, 1965, 1962, 1961, 1958, 1957, 1955, 1953, 1951, 1949, 1948, 1926, 1921
320 10TH CT	2020, 2017, 2014, 2010, 2005, 2000, 1995, 1992, 1990, 1986, 1985, 1980, 1979, 1975, 1973, 1970, 1965, 1962, 1961, 1958, 1957, 1955, 1953, 1951, 1949, 1948, 1926, 1921
320 10TH CT	2020, 2017, 2014, 2010, 2000, 1999, 1995, 1992, 1990, 1986, 1985, 1980, 1979, 1975, 1973, 1970, 1965, 1962, 1961, 1958, 1957, 1955, 1953, 1951, 1949, 1948, 1926, 1921
320 10TH CT	2020, 2017, 2014, 2010, 2005, 2000, 1999, 1995, 1992, 1990, 1986, 1985, 1980, 1979, 1975, 1973, 1970, 1962, 1961, 1958, 1957, 1955, 1953, 1951, 1949, 1948, 1926, 1921
320 10TH CT	2020, 2017, 2014, 2010, 2005, 2000, 1999, 1995, 1992, 1990, 1986, 1985, 1980, 1979, 1975, 1973, 1965, 1962, 1961, 1958, 1957, 1955, 1953, 1951, 1949, 1948, 1926, 1921

DRAFT

FINDINGS

Address Researched	Address Not Identified in Research Source
320 10TH CT	2020, 2017, 2014, 2010, 2005, 2000, 1999, 1995, 1992, 1990, 1986, 1985, 1980, 1979, 1973, 1970, 1965, 1962, 1961, 1958, 1957, 1955, 1953, 1951, 1949, 1948, 1926, 1921
320 10TH CT	2020, 2017, 2014, 2010, 2005, 2000, 1999, 1995, 1992, 1990, 1986, 1985, 1979, 1975, 1973, 1970, 1965, 1962, 1961, 1958, 1957, 1955, 1953, 1951, 1949, 1948, 1926, 1921
320 10TH CT	2020, 2017, 2014, 2010, 2005, 2000, 1999, 1995, 1992, 1990, 1986, 1985, 1980, 1979, 1975, 1973, 1970, 1965, 1962, 1961, 1958, 1955, 1953, 1951, 1949, 1948, 1926, 1921
320 10TH CT	2020, 2017, 2014, 2010, 2005, 2000, 1999, 1995, 1992, 1990, 1986, 1985, 1980, 1979, 1975, 1973, 1970, 1965, 1961, 1958, 1957, 1955, 1953, 1951, 1949, 1948, 1926, 1921
320 10TH CT	2020, 2017, 2014, 2010, 2005, 2000, 1999, 1995, 1992, 1990, 1986, 1985, 1980, 1979, 1975, 1973, 1970, 1965, 1962, 1961, 1958, 1957, 1955, 1953, 1951, 1949, 1926, 1921
320 11TH ST	2020, 2017, 2014, 2010, 2005, 2000, 1995, 1992, 1990, 1986, 1985, 1980, 1979, 1975, 1973, 1970, 1965, 1962, 1961, 1958, 1957, 1955, 1953, 1951, 1949, 1948, 1926, 1921
320 11TH ST	2020, 2017, 2014, 2010, 2005, 2000, 1999, 1995, 1992, 1990, 1986, 1985, 1980, 1979, 1975, 1973, 1970, 1965, 1961, 1958, 1957, 1955, 1953, 1951, 1949, 1948, 1926, 1921
320 11TH ST	2020, 2017, 2014, 2010, 2005, 2000, 1999, 1995, 1992, 1990, 1986, 1985, 1980, 1979, 1975, 1973, 1970, 1965, 1962, 1961, 1958, 1957, 1955, 1953, 1951, 1949, 1948, 1926, 1921
320 11TH ST	2020, 2017, 2014, 2010, 2005, 2000, 1999, 1995, 1992, 1990, 1986, 1985, 1979, 1975, 1973, 1970, 1965, 1962, 1961, 1958, 1957, 1955, 1953, 1951, 1949, 1948, 1926, 1921
320 11TH ST	2020, 2017, 2014, 2010, 2005, 2000, 1999, 1995, 1992, 1990, 1985, 1980, 1979, 1975, 1973, 1970, 1965, 1962, 1961, 1958, 1957, 1955, 1953, 1951, 1949, 1948, 1926, 1921
320 11TH ST	2020, 2017, 2014, 2010, 2005, 2000, 1999, 1995, 1992, 1990, 1986, 1985, 1980, 1979, 1973, 1970, 1965, 1962, 1961, 1958, 1957, 1955, 1953, 1951, 1949, 1948, 1926, 1921
320 11TH ST	2020, 2017, 2014, 2010, 2005, 2000, 1999, 1995, 1992, 1990, 1986, 1985, 1980, 1979, 1975, 1973, 1970, 1962, 1961, 1958, 1957, 1955, 1953, 1951, 1949, 1948, 1926, 1921
320 11TH ST	2020, 2017, 2014, 2010, 2005, 2000, 1999, 1995, 1992, 1990, 1986, 1985, 1980, 1979, 1975, 1973, 1965, 1962, 1961, 1958, 1957, 1955, 1953, 1951, 1949, 1948, 1926, 1921
320 12TH	2020, 2017, 2014, 2010, 2005, 2000, 1999, 1995, 1992, 1990, 1986, 1985, 1980, 1979, 1975, 1973, 1970, 1965, 1962, 1961, 1958, 1957, 1955, 1953, 1949, 1948, 1926, 1921
320 12TH ST	2020, 2017, 2014, 2010, 2005, 2000, 1999, 1995, 1992, 1990, 1986, 1985, 1980, 1979, 1975, 1973, 1970, 1965, 1962, 1961, 1958, 1955, 1953, 1951, 1949, 1948, 1926, 1921
320 12TH ST	2020, 2017, 2014, 2010, 2005, 2000, 1999, 1995, 1992, 1990, 1986, 1985, 1980, 1979, 1975, 1973, 1970, 1965, 1961, 1958, 1957, 1955, 1953, 1951, 1949, 1948, 1926, 1921

DRAFT

FINDINGS

Address Researched	Address Not Identified in Research Source
320 12TH ST	2020, 2017, 2014, 2010, 2005, 2000, 1999, 1995, 1992, 1990, 1986, 1985, 1980, 1979, 1975, 1973, 1970, 1962, 1961, 1958, 1957, 1955, 1953, 1951, 1949, 1948, 1926, 1921
320 12TH ST	2020, 2017, 2014, 2010, 2005, 2000, 1999, 1995, 1992, 1990, 1986, 1985, 1980, 1979, 1973, 1970, 1965, 1962, 1961, 1958, 1957, 1955, 1953, 1951, 1949, 1948, 1926, 1921
320 12TH ST	2020, 2017, 2014, 2010, 2005, 2000, 1999, 1995, 1992, 1990, 1986, 1985, 1979, 1975, 1973, 1970, 1965, 1962, 1961, 1958, 1957, 1955, 1953, 1951, 1949, 1948, 1926, 1921
320 7TH	2020, 2017, 2014, 2010, 2005, 2000, 1999, 1995, 1992, 1990, 1986, 1985, 1980, 1979, 1975, 1973, 1970, 1965, 1962, 1961, 1958, 1957, 1955, 1953, 1949, 1948, 1926, 1921
320 7TH ST	2020, 2017, 2014, 2010, 2005, 2000, 1999, 1995, 1992, 1990, 1986, 1985, 1980, 1979, 1975, 1973, 1970, 1962, 1961, 1958, 1957, 1955, 1953, 1951, 1949, 1948, 1926, 1921
320 7TH ST	2020, 2017, 2014, 2010, 2005, 2000, 1999, 1995, 1992, 1990, 1986, 1985, 1980, 1979, 1975, 1973, 1970, 1965, 1962, 1961, 1958, 1955, 1953, 1951, 1949, 1948, 1926, 1921
320 7TH ST	2020, 2017, 2014, 2010, 2005, 2000, 1999, 1995, 1992, 1990, 1986, 1985, 1980, 1979, 1975, 1973, 1970, 1965, 1961, 1958, 1957, 1955, 1953, 1951, 1949, 1948, 1926, 1921
320 7TH ST	2020, 2017, 2014, 2010, 2005, 2000, 1999, 1995, 1992, 1990, 1985, 1980, 1979, 1975, 1973, 1970, 1965, 1962, 1961, 1958, 1957, 1955, 1953, 1951, 1949, 1948, 1926, 1921
320 7TH ST	2020, 2017, 2014, 2010, 2005, 2000, 1999, 1995, 1992, 1990, 1986, 1985, 1980, 1979, 1973, 1970, 1965, 1962, 1961, 1958, 1957, 1955, 1953, 1951, 1949, 1948, 1926, 1921
320 7TH ST	2020, 2017, 2014, 2010, 2005, 2000, 1999, 1995, 1992, 1990, 1986, 1985, 1980, 1979, 1975, 1973, 1965, 1962, 1961, 1958, 1957, 1955, 1953, 1951, 1949, 1948, 1926, 1921
320 90TH ST	2020, 2017, 2014, 2010, 2005, 2000, 1999, 1995, 1992, 1986, 1985, 1980, 1979, 1975, 1973, 1970, 1965, 1962, 1961, 1958, 1957, 1955, 1953, 1951, 1949, 1948, 1926, 1921
320 9TH ST	2020, 2017, 2014, 2010, 2005, 2000, 1995, 1992, 1990, 1986, 1985, 1980, 1979, 1975, 1973, 1970, 1965, 1962, 1961, 1958, 1957, 1955, 1953, 1951, 1949, 1948, 1926, 1921
320 9TH ST	2020, 2017, 2014, 2010, 2000, 1999, 1995, 1992, 1990, 1986, 1985, 1980, 1979, 1975, 1973, 1970, 1965, 1962, 1961, 1958, 1957, 1955, 1953, 1951, 1949, 1948, 1926, 1921
320 9TH ST	2020, 2017, 2014, 2010, 2005, 2000, 1999, 1995, 1992, 1986, 1985, 1980, 1979, 1975, 1973, 1970, 1965, 1962, 1961, 1958, 1957, 1955, 1953, 1951, 1949, 1948, 1926, 1921
320 9TH ST	2020, 2017, 2014, 2010, 2005, 2000, 1999, 1995, 1992, 1990, 1986, 1985, 1979, 1975, 1973, 1970, 1965, 1962, 1961, 1958, 1957, 1955, 1953, 1951, 1949, 1948, 1926, 1921
320 9TH ST	2020, 2017, 2014, 2010, 2005, 2000, 1999, 1995, 1992, 1990, 1985, 1980, 1979, 1975, 1973, 1970, 1965, 1962, 1961, 1958, 1957, 1955, 1953, 1951, 1949, 1948, 1926, 1921

DRAFT

FINDINGS

Address Researched	Address Not Identified in Research Source
320 9TH ST	2020, 2017, 2014, 2010, 2005, 2000, 1999, 1995, 1992, 1990, 1986, 1985, 1980, 1979, 1973, 1970, 1965, 1962, 1961, 1958, 1957, 1955, 1953, 1951, 1949, 1948, 1926, 1921
320 9TH ST	2020, 2017, 2014, 2010, 2005, 2000, 1999, 1995, 1992, 1990, 1986, 1985, 1980, 1979, 1975, 1973, 1970, 1965, 1961, 1958, 1957, 1955, 1953, 1951, 1949, 1948, 1926, 1921
320 9TH ST	2020, 2017, 2014, 2010, 2005, 2000, 1999, 1995, 1992, 1990, 1986, 1985, 1980, 1979, 1975, 1973, 1970, 1962, 1961, 1958, 1957, 1955, 1953, 1951, 1949, 1948, 1926, 1921
320 9TH ST	2020, 2017, 2014, 2010, 2005, 2000, 1999, 1995, 1992, 1990, 1986, 1985, 1980, 1979, 1975, 1973, 1970, 1965, 1962, 1961, 1958, 1957, 1955, 1953, 1951, 1949, 1926, 1921
320 SE 10TH CT	2020, 2017, 2014, 2010, 2000, 1999, 1995, 1992, 1990, 1986, 1985, 1980, 1979, 1975, 1973, 1970, 1965, 1962, 1961, 1958, 1957, 1955, 1953, 1951, 1949, 1948, 1926, 1921
320 SE 10TH CT	2020, 2017, 2014, 2005, 2000, 1999, 1995, 1992, 1990, 1986, 1985, 1980, 1979, 1975, 1973, 1970, 1965, 1962, 1961, 1958, 1957, 1955, 1953, 1951, 1949, 1948, 1926, 1921
320 SE 10TH CT	2017, 2014, 2010, 2005, 2000, 1999, 1995, 1992, 1990, 1986, 1985, 1980, 1979, 1975, 1973, 1970, 1965, 1962, 1961, 1958, 1957, 1955, 1953, 1951, 1949, 1948, 1926, 1921
320 SE 10TH CT	2020, 2017, 2014, 2010, 2005, 1999, 1995, 1992, 1990, 1986, 1985, 1980, 1979, 1975, 1973, 1970, 1965, 1962, 1961, 1958, 1957, 1955, 1953, 1951, 1949, 1948, 1926, 1921
320 SE 11 Street	2020, 2017, 2014, 2010, 2005, 2000, 1999, 1995, 1992, 1990, 1986, 1985, 1980, 1979, 1975, 1973, 1970, 1965, 1962, 1961, 1958, 1957, 1955, 1953, 1951, 1949, 1948, 1926, 1921
320 SE 11TH ST	2017, 2014, 2010, 2005, 2000, 1999, 1995, 1992, 1990, 1986, 1985, 1980, 1979, 1975, 1973, 1970, 1965, 1962, 1961, 1958, 1957, 1955, 1953, 1951, 1949, 1948, 1926, 1921
320 SE 11TH ST	2020, 2017, 2010, 2005, 2000, 1999, 1995, 1992, 1990, 1986, 1985, 1980, 1979, 1975, 1973, 1970, 1965, 1962, 1961, 1958, 1957, 1955, 1953, 1951, 1949, 1948, 1926, 1921
320 SE 11TH ST	2020, 2017, 2014, 2010, 2005, 1999, 1995, 1992, 1990, 1986, 1985, 1980, 1979, 1975, 1973, 1970, 1965, 1962, 1961, 1958, 1957, 1955, 1953, 1951, 1949, 1948, 1926, 1921
320 SE 11TH ST	2020, 2017, 2014, 2010, 2005, 2000, 1999, 1992, 1990, 1986, 1985, 1980, 1979, 1975, 1973, 1970, 1965, 1962, 1961, 1958, 1957, 1955, 1953, 1951, 1949, 1948, 1926, 1921
320 SE 12TH ST	2020, 2017, 2014, 2010, 2005, 2000, 1999, 1995, 1990, 1986, 1985, 1980, 1979, 1975, 1973, 1970, 1965, 1962, 1961, 1958, 1957, 1955, 1953, 1951, 1949, 1948, 1926, 1921
320 SE 9TH ST	2020, 2017, 2014, 2010, 2005, 2000, 1999, 1995, 1990, 1986, 1985, 1980, 1979, 1975, 1973, 1970, 1965, 1962, 1961, 1958, 1957, 1955, 1953, 1951, 1949, 1948, 1926, 1921
320 SE 9TH ST	2020, 2017, 2014, 2010, 2005, 2000, 1999, 1992, 1990, 1986, 1985, 1980, 1979, 1975, 1973, 1970, 1965, 1962, 1961, 1958, 1957, 1955, 1953, 1951, 1949, 1948, 1926, 1921

DRAFT

FINDINGS

Address Researched	Address Not Identified in Research Source
320 SE 9TH ST	2020, 2017, 2014, 2010, 2005, 1999, 1995, 1992, 1990, 1986, 1985, 1980, 1979, 1975, 1973, 1970, 1965, 1962, 1961, 1958, 1957, 1955, 1953, 1951, 1949, 1948, 1926, 1921
320 SE 9TH ST	2020, 2014, 2010, 2005, 2000, 1999, 1995, 1992, 1990, 1986, 1985, 1980, 1979, 1975, 1973, 1970, 1965, 1962, 1961, 1958, 1957, 1955, 1953, 1951, 1949, 1948, 1926, 1921
320 SE 9TH ST	2020, 2017, 2010, 2005, 2000, 1999, 1995, 1992, 1990, 1986, 1985, 1980, 1979, 1975, 1973, 1970, 1965, 1962, 1961, 1958, 1957, 1955, 1953, 1951, 1949, 1948, 1926, 1921
320 SE 9TH ST	2017, 2014, 2010, 2005, 2000, 1999, 1995, 1992, 1990, 1986, 1985, 1980, 1979, 1975, 1973, 1970, 1965, 1962, 1961, 1958, 1957, 1955, 1953, 1951, 1949, 1948, 1926, 1921
320 SE 9TH ST	2020, 2017, 2014, 2010, 2000, 1999, 1995, 1992, 1990, 1986, 1985, 1980, 1979, 1975, 1973, 1970, 1965, 1962, 1961, 1958, 1957, 1955, 1953, 1951, 1949, 1948, 1926, 1921
320 SE 9TH ST	2020, 2017, 2014, 2005, 2000, 1999, 1995, 1992, 1990, 1986, 1985, 1980, 1979, 1975, 1973, 1970, 1965, 1962, 1961, 1958, 1957, 1955, 1953, 1951, 1949, 1948, 1926, 1921
321 10TH CT	2020, 2017, 2014, 2010, 2000, 1999, 1995, 1992, 1990, 1986, 1985, 1980, 1979, 1975, 1973, 1970, 1965, 1962, 1961, 1958, 1957, 1955, 1953, 1951, 1949, 1948, 1926, 1921
321 10TH CT	2020, 2017, 2014, 2010, 2005, 2000, 1995, 1992, 1990, 1986, 1985, 1980, 1979, 1975, 1973, 1970, 1965, 1962, 1961, 1958, 1957, 1955, 1953, 1951, 1949, 1948, 1926, 1921
321 10TH CT	2020, 2017, 2014, 2010, 2005, 2000, 1999, 1995, 1992, 1986, 1985, 1980, 1979, 1975, 1973, 1970, 1965, 1962, 1961, 1958, 1957, 1955, 1953, 1951, 1949, 1948, 1926, 1921
321 10TH CT	2020, 2017, 2014, 2010, 2005, 2000, 1999, 1995, 1992, 1990, 1986, 1985, 1980, 1979, 1975, 1973, 1970, 1965, 1962, 1961, 1958, 1957, 1955, 1953, 1951, 1949, 1948, 1926, 1921
321 10TH CT	2020, 2017, 2014, 2010, 2005, 2000, 1999, 1995, 1992, 1990, 1986, 1985, 1980, 1979, 1975, 1973, 1970, 1965, 1962, 1961, 1958, 1955, 1953, 1951, 1949, 1948, 1926, 1921
321 10TH CT	2020, 2017, 2014, 2010, 2005, 2000, 1999, 1995, 1992, 1990, 1986, 1985, 1980, 1979, 1975, 1973, 1965, 1962, 1961, 1958, 1957, 1955, 1953, 1951, 1949, 1948, 1926, 1921
321 10TH CT	2020, 2017, 2014, 2010, 2005, 2000, 1999, 1995, 1992, 1990, 1986, 1985, 1980, 1979, 1973, 1970, 1965, 1962, 1961, 1958, 1957, 1955, 1953, 1951, 1949, 1948, 1926, 1921
321 10TH CT	2020, 2017, 2014, 2010, 2005, 2000, 1999, 1995, 1992, 1990, 1986, 1985, 1980, 1979, 1975, 1973, 1970, 1962, 1961, 1958, 1957, 1955, 1953, 1951, 1949, 1948, 1926, 1921
321 10TH CT	2020, 2017, 2014, 2010, 2005, 2000, 1999, 1995, 1992, 1990, 1986, 1985, 1979, 1975, 1973, 1970, 1965, 1962, 1961, 1958, 1957, 1955, 1953, 1951, 1949, 1948, 1926, 1921
321 SE 10TH CT	2020, 2017, 2014, 2010, 2005, 2000, 1999, 1992, 1990, 1986, 1985, 1980, 1979, 1975, 1973, 1970, 1965, 1962, 1961, 1958, 1957, 1955, 1953, 1951, 1949, 1948, 1926, 1921

DRAFT

FINDINGS

Address Researched	Address Not Identified in Research Source
321 SE 10TH CT	2020, 2017, 2014, 2010, 2005, 2000, 1999, 1995, 1990, 1986, 1985, 1980, 1979, 1975, 1973, 1970, 1965, 1962, 1961, 1958, 1957, 1955, 1953, 1951, 1949, 1948, 1926, 1921
321 SE 10TH CT	2020, 2017, 2014, 2010, 2005, 1999, 1995, 1992, 1990, 1986, 1985, 1980, 1979, 1975, 1973, 1970, 1965, 1962, 1961, 1958, 1957, 1955, 1953, 1951, 1949, 1948, 1926, 1921
321 SE 10TH CT	2020, 2017, 2014, 2010, 2000, 1999, 1995, 1992, 1990, 1986, 1985, 1980, 1979, 1975, 1973, 1970, 1965, 1962, 1961, 1958, 1957, 1955, 1953, 1951, 1949, 1948, 1926, 1921
321 SE 10TH CT	2017, 2014, 2010, 2005, 2000, 1999, 1995, 1992, 1990, 1986, 1985, 1980, 1979, 1975, 1973, 1970, 1965, 1962, 1961, 1958, 1957, 1955, 1953, 1951, 1949, 1948, 1926, 1921
321 SE 10TH CT	2020, 2014, 2010, 2005, 2000, 1999, 1995, 1992, 1990, 1986, 1985, 1980, 1979, 1975, 1973, 1970, 1965, 1962, 1961, 1958, 1957, 1955, 1953, 1951, 1949, 1948, 1926, 1921
321 SE 10TH CT	2020, 2017, 2014, 2005, 2000, 1999, 1995, 1992, 1990, 1986, 1985, 1980, 1979, 1975, 1973, 1970, 1965, 1962, 1961, 1958, 1957, 1955, 1953, 1951, 1949, 1948, 1926, 1921
321 SE 10TH CT	2020, 2017, 2010, 2005, 2000, 1999, 1995, 1992, 1990, 1986, 1985, 1980, 1979, 1975, 1973, 1970, 1965, 1962, 1961, 1958, 1957, 1955, 1953, 1951, 1949, 1948, 1926, 1921
321 SE 11 Street	2020, 2017, 2014, 2010, 2005, 2000, 1999, 1995, 1992, 1990, 1986, 1985, 1980, 1979, 1975, 1973, 1970, 1965, 1962, 1961, 1958, 1957, 1955, 1953, 1951, 1949, 1948, 1926, 1921
321 SE 12TH ST	2020, 2017, 2014, 2010, 2005, 2000, 1999, 1992, 1990, 1986, 1985, 1980, 1979, 1975, 1973, 1970, 1965, 1962, 1961, 1958, 1957, 1955, 1953, 1951, 1949, 1948, 1926, 1921
323 SE 13TH ST	2020, 2017, 2010, 2005, 2000, 1999, 1995, 1992, 1990, 1986, 1985, 1980, 1979, 1975, 1973, 1970, 1965, 1962, 1961, 1958, 1957, 1955, 1953, 1951, 1949, 1948, 1926, 1921
323 SE 13TH ST	2020, 2017, 2014, 2005, 2000, 1999, 1995, 1992, 1990, 1986, 1985, 1980, 1979, 1975, 1973, 1970, 1965, 1962, 1961, 1958, 1957, 1955, 1953, 1951, 1949, 1948, 1926, 1921
324 7TH	2020, 2017, 2014, 2010, 2005, 2000, 1999, 1995, 1992, 1990, 1986, 1985, 1980, 1979, 1975, 1973, 1970, 1965, 1962, 1961, 1958, 1957, 1955, 1953, 1949, 1948, 1926, 1921
324 7TH ST	2020, 2017, 2014, 2010, 2005, 2000, 1999, 1995, 1992, 1990, 1986, 1985, 1980, 1979, 1975, 1973, 1970, 1965, 1962, 1961, 1958, 1955, 1953, 1951, 1949, 1948, 1926, 1921
324 7TH ST	2020, 2017, 2014, 2010, 2005, 2000, 1999, 1995, 1992, 1990, 1986, 1985, 1980, 1979, 1975, 1973, 1970, 1965, 1961, 1958, 1957, 1955, 1953, 1951, 1949, 1948, 1926, 1921
324 7TH ST	2020, 2017, 2014, 2010, 2005, 2000, 1999, 1995, 1992, 1990, 1986, 1985, 1980, 1979, 1975, 1973, 1970, 1962, 1961, 1958, 1957, 1955, 1953, 1951, 1949, 1948, 1926, 1921
324 7TH ST	2020, 2017, 2014, 2010, 2005, 2000, 1999, 1995, 1992, 1990, 1985, 1980, 1979, 1975, 1973, 1970, 1965, 1962, 1961, 1958, 1957, 1955, 1953, 1951, 1949, 1948, 1926, 1921

DRAFT

FINDINGS

Address Researched	Address Not Identified in Research Source
324 7TH ST	2020, 2017, 2014, 2010, 2005, 2000, 1999, 1995, 1992, 1990, 1986, 1985, 1980, 1979, 1975, 1973, 1965, 1962, 1961, 1958, 1957, 1955, 1953, 1951, 1949, 1948, 1926, 1921
324 7TH ST	2020, 2017, 2014, 2010, 2005, 2000, 1999, 1995, 1992, 1990, 1986, 1985, 1980, 1979, 1973, 1970, 1965, 1962, 1961, 1958, 1957, 1955, 1953, 1951, 1949, 1948, 1926, 1921
324 SE 10TH CT	2020, 2017, 2014, 2010, 2000, 1999, 1995, 1992, 1990, 1986, 1985, 1980, 1979, 1975, 1973, 1970, 1965, 1962, 1961, 1958, 1957, 1955, 1953, 1951, 1949, 1948, 1926, 1921
325 8TH ST	2020, 2017, 2014, 2010, 2005, 2000, 1999, 1995, 1992, 1990, 1986, 1985, 1980, 1979, 1973, 1970, 1965, 1962, 1961, 1958, 1957, 1955, 1953, 1951, 1949, 1948, 1926, 1921
325 8TH ST	2020, 2017, 2014, 2010, 2005, 2000, 1999, 1995, 1992, 1990, 1986, 1985, 1980, 1979, 1975, 1973, 1965, 1962, 1961, 1958, 1957, 1955, 1953, 1951, 1949, 1948, 1926, 1921
325 8TH ST	2020, 2017, 2014, 2010, 2005, 2000, 1999, 1995, 1992, 1990, 1986, 1985, 1979, 1975, 1973, 1970, 1965, 1962, 1961, 1958, 1957, 1955, 1953, 1951, 1949, 1948, 1926, 1921
325 8TH ST	2020, 2017, 2014, 2010, 2005, 2000, 1999, 1995, 1992, 1990, 1986, 1985, 1980, 1979, 1975, 1973, 1970, 1962, 1961, 1958, 1957, 1955, 1953, 1951, 1949, 1948, 1926, 1921
325 8TH ST	2020, 2017, 2014, 2010, 2005, 2000, 1999, 1995, 1992, 1990, 1986, 1985, 1980, 1979, 1975, 1973, 1970, 1965, 1961, 1958, 1957, 1955, 1953, 1951, 1949, 1948, 1926, 1921
325 8TH ST	2020, 2017, 2014, 2010, 2005, 2000, 1999, 1995, 1992, 1990, 1986, 1985, 1980, 1979, 1975, 1973, 1970, 1965, 1962, 1961, 1958, 1955, 1953, 1951, 1949, 1948, 1926, 1921
325 8TH ST	2020, 2017, 2014, 2010, 2005, 2000, 1999, 1995, 1992, 1990, 1986, 1985, 1980, 1979, 1975, 1973, 1970, 1965, 1962, 1961, 1958, 1957, 1955, 1953, 1951, 1949, 1926, 1921
325 9TH ST	2020, 2017, 2014, 2010, 2005, 2000, 1999, 1995, 1992, 1990, 1986, 1985, 1980, 1979, 1975, 1973, 1970, 1965, 1961, 1958, 1957, 1955, 1953, 1951, 1949, 1948, 1926, 1921
325 9TH ST	2020, 2017, 2014, 2010, 2005, 2000, 1999, 1995, 1992, 1990, 1986, 1985, 1980, 1979, 1975, 1973, 1970, 1962, 1961, 1958, 1957, 1955, 1953, 1951, 1949, 1948, 1926, 1921
325 9TH ST	2020, 2017, 2014, 2010, 2005, 2000, 1999, 1995, 1992, 1990, 1986, 1985, 1979, 1975, 1973, 1970, 1965, 1962, 1961, 1958, 1957, 1955, 1953, 1951, 1949, 1948, 1926, 1921
325 9TH ST	2020, 2017, 2014, 2010, 2005, 2000, 1999, 1995, 1992, 1990, 1985, 1980, 1979, 1975, 1973, 1970, 1965, 1962, 1961, 1958, 1957, 1955, 1953, 1951, 1949, 1948, 1926, 1921
325 9TH ST	2020, 2017, 2014, 2010, 2005, 2000, 1999, 1995, 1992, 1990, 1986, 1985, 1980, 1979, 1975, 1973, 1965, 1962, 1961, 1958, 1957, 1955, 1953, 1951, 1949, 1948, 1926, 1921
325 9TH ST	2020, 2017, 2014, 2010, 2005, 2000, 1999, 1995, 1992, 1990, 1986, 1985, 1980, 1979, 1973, 1970, 1965, 1962, 1961, 1958, 1957, 1955, 1953, 1951, 1949, 1948, 1926, 1921

DRAFT

FINDINGS

Address Researched	Address Not Identified in Research Source
325 SE 10TH CT	2020, 2017, 2014, 2005, 2000, 1999, 1995, 1992, 1990, 1986, 1985, 1980, 1979, 1975, 1973, 1970, 1965, 1962, 1961, 1958, 1957, 1955, 1953, 1951, 1949, 1948, 1926, 1921
325 SE 10TH CT	2020, 2017, 2010, 2005, 2000, 1999, 1995, 1992, 1990, 1986, 1985, 1980, 1979, 1975, 1973, 1970, 1965, 1962, 1961, 1958, 1957, 1955, 1953, 1951, 1949, 1948, 1926, 1921
325 SE 10TH CT	2020, 2014, 2010, 2005, 2000, 1999, 1995, 1992, 1990, 1986, 1985, 1980, 1979, 1975, 1973, 1970, 1965, 1962, 1961, 1958, 1957, 1955, 1953, 1951, 1949, 1948, 1926, 1921
34 11TH ST	2020, 2017, 2014, 2010, 2005, 2000, 1999, 1995, 1992, 1986, 1985, 1980, 1979, 1975, 1973, 1970, 1965, 1962, 1961, 1958, 1957, 1955, 1953, 1951, 1949, 1948, 1926, 1921
34 11TH ST	2020, 2017, 2014, 2010, 2005, 2000, 1995, 1992, 1990, 1986, 1985, 1980, 1979, 1975, 1973, 1970, 1965, 1962, 1961, 1958, 1957, 1955, 1953, 1951, 1949, 1948, 1926, 1921
34 11TH ST	2020, 2017, 2014, 2010, 2005, 2000, 1999, 1995, 1992, 1990, 1986, 1985, 1980, 1979, 1973, 1970, 1965, 1962, 1961, 1958, 1957, 1955, 1953, 1951, 1949, 1948, 1926, 1921
34 11TH ST	2020, 2017, 2014, 2010, 2005, 2000, 1999, 1995, 1992, 1990, 1986, 1985, 1980, 1979, 1975, 1973, 1970, 1962, 1961, 1958, 1957, 1955, 1953, 1951, 1949, 1948, 1926, 1921
34 11TH ST	2020, 2017, 2014, 2010, 2005, 2000, 1999, 1995, 1992, 1990, 1986, 1985, 1980, 1979, 1975, 1973, 1965, 1962, 1961, 1958, 1957, 1955, 1953, 1951, 1949, 1948, 1926, 1921
34 SE 11TH ST	2020, 2017, 2014, 2010, 2005, 1999, 1995, 1992, 1990, 1986, 1985, 1980, 1979, 1975, 1973, 1970, 1965, 1962, 1961, 1958, 1957, 1955, 1953, 1951, 1949, 1948, 1926, 1921
34 SE 11TH ST	2020, 2017, 2014, 2010, 2005, 2000, 1999, 1992, 1990, 1986, 1985, 1980, 1979, 1975, 1973, 1970, 1965, 1962, 1961, 1958, 1957, 1955, 1953, 1951, 1949, 1948, 1926, 1921
34 SE 11TH ST	2020, 2017, 2014, 2010, 2005, 2000, 1999, 1995, 1990, 1986, 1985, 1980, 1979, 1975, 1973, 1970, 1965, 1962, 1961, 1958, 1957, 1955, 1953, 1951, 1949, 1948, 1926, 1921

DRAFT

FINDINGS

Address Researched	Address Not Identified in Research Source
34 SE 11TH ST	2020, 2014, 2010, 2005, 2000, 1999, 1995, 1992, 1990, 1986, 1985, 1980, 1979, 1975, 1973, 1970, 1965, 1962, 1961, 1958, 1957, 1955, 1953, 1951, 1949, 1948, 1926, 1921
34 SE 11TH ST	2017, 2014, 2010, 2005, 2000, 1999, 1995, 1992, 1990, 1986, 1985, 1980, 1979, 1975, 1973, 1970, 1965, 1962, 1961, 1958, 1957, 1955, 1953, 1951, 1949, 1948, 1926, 1921
34 SE 11TH ST	2020, 2017, 2010, 2005, 2000, 1999, 1995, 1992, 1990, 1986, 1985, 1980, 1979, 1975, 1973, 1970, 1965, 1962, 1961, 1958, 1957, 1955, 1953, 1951, 1949, 1948, 1926, 1921
34 SE 11TH ST	2020, 2017, 2014, 2010, 2000, 1999, 1995, 1992, 1990, 1986, 1985, 1980, 1979, 1975, 1973, 1970, 1965, 1962, 1961, 1958, 1957, 1955, 1953, 1951, 1949, 1948, 1926, 1921
34 SE 11TH ST	2020, 2017, 2014, 2005, 2000, 1999, 1995, 1992, 1990, 1986, 1985, 1980, 1979, 1975, 1973, 1970, 1965, 1962, 1961, 1958, 1957, 1955, 1953, 1951, 1949, 1948, 1926, 1921
344 SE 11TH ST	2020, 2017, 2014, 2005, 2000, 1999, 1995, 1992, 1990, 1986, 1985, 1980, 1979, 1975, 1973, 1970, 1965, 1962, 1961, 1958, 1957, 1955, 1953, 1951, 1949, 1948, 1926, 1921
344 SE 11TH ST	2020, 2017, 2010, 2005, 2000, 1999, 1995, 1992, 1990, 1986, 1985, 1980, 1979, 1975, 1973, 1970, 1965, 1962, 1961, 1958, 1957, 1955, 1953, 1951, 1949, 1948, 1926, 1921
345 SE 7TH ST	2020, 2014, 2010, 2005, 2000, 1999, 1995, 1992, 1990, 1986, 1985, 1980, 1979, 1975, 1973, 1970, 1965, 1962, 1961, 1958, 1957, 1955, 1953, 1951, 1949, 1948, 1926, 1921
350 SE 10TH CT	2020, 2014, 2010, 2005, 2000, 1999, 1995, 1992, 1990, 1986, 1985, 1980, 1979, 1975, 1973, 1970, 1965, 1962, 1961, 1958, 1957, 1955, 1953, 1951, 1949, 1948, 1926, 1921
350 SE 10TH CT	2020, 2017, 2010, 2005, 2000, 1999, 1995, 1992, 1990, 1986, 1985, 1980, 1979, 1975, 1973, 1970, 1965, 1962, 1961, 1958, 1957, 1955, 1953, 1951, 1949, 1948, 1926, 1921
350 SE 13TH ST	2020, 2017, 2014, 2010, 2005, 1999, 1995, 1992, 1990, 1986, 1985, 1980, 1979, 1975, 1973, 1970, 1965, 1962, 1961, 1958, 1957, 1955, 1953, 1951, 1949, 1948, 1926, 1921
355 SE 7TH ST	2020, 2017, 2014, 2010, 2005, 2000, 1999, 1992, 1990, 1986, 1985, 1980, 1979, 1975, 1973, 1970, 1965, 1962, 1961, 1958, 1957, 1955, 1953, 1951, 1949, 1948, 1926, 1921
38 11TH ST	2020, 2017, 2014, 2010, 2005, 2000, 1995, 1992, 1990, 1986, 1985, 1980, 1979, 1975, 1973, 1970, 1965, 1962, 1961, 1958, 1957, 1955, 1953, 1951, 1949, 1948, 1926, 1921
38 11TH ST	2020, 2017, 2014, 2010, 2005, 2000, 1999, 1995, 1992, 1990, 1986, 1985, 1980, 1979, 1975, 1973, 1970, 1965, 1962, 1961, 1958, 1955, 1953, 1951, 1949, 1948, 1926, 1921
38 11TH ST	2020, 2017, 2014, 2010, 2005, 2000, 1999, 1995, 1992, 1990, 1986, 1985, 1980, 1979, 1975, 1973, 1970, 1965, 1961, 1958, 1957, 1955, 1953, 1951, 1949, 1948, 1926, 1921
38 11TH ST	2020, 2017, 2014, 2010, 2005, 2000, 1999, 1995, 1992, 1990, 1985, 1980, 1979, 1975, 1973, 1970, 1965, 1962, 1961, 1958, 1957, 1955, 1953, 1951, 1949, 1948, 1926, 1921

DRAFT

FINDINGS

Address Researched	Address Not Identified in Research Source
38 11TH ST	2020, 2017, 2014, 2010, 2005, 2000, 1999, 1995, 1992, 1990, 1986, 1985, 1979, 1975, 1973, 1970, 1965, 1962, 1961, 1958, 1957, 1955, 1953, 1951, 1949, 1948, 1926, 1921
38 11TH ST	2020, 2017, 2014, 2010, 2005, 2000, 1999, 1995, 1992, 1990, 1986, 1985, 1980, 1979, 1975, 1973, 1965, 1962, 1961, 1958, 1957, 1955, 1953, 1951, 1949, 1948, 1926, 1921
38 11TH ST	2020, 2017, 2014, 2010, 2005, 2000, 1999, 1995, 1992, 1990, 1986, 1985, 1980, 1979, 1975, 1973, 1970, 1962, 1961, 1958, 1957, 1955, 1953, 1951, 1949, 1948, 1926, 1921
38 11TH ST	2020, 2017, 2014, 2010, 2005, 2000, 1999, 1995, 1992, 1990, 1986, 1985, 1980, 1979, 1973, 1970, 1965, 1962, 1961, 1958, 1957, 1955, 1953, 1951, 1949, 1948, 1926, 1921
38 SE 11TH ST	2020, 2017, 2014, 2010, 2005, 1999, 1995, 1992, 1990, 1986, 1985, 1980, 1979, 1975, 1973, 1970, 1965, 1962, 1961, 1958, 1957, 1955, 1953, 1951, 1949, 1948, 1926, 1921
38 SE 11TH ST	2020, 2017, 2014, 2010, 2005, 2000, 1999, 1992, 1990, 1986, 1985, 1980, 1979, 1975, 1973, 1970, 1965, 1962, 1961, 1958, 1957, 1955, 1953, 1951, 1949, 1948, 1926, 1921
38 SE 11TH ST	2020, 2017, 2010, 2005, 2000, 1999, 1995, 1992, 1990, 1986, 1985, 1980, 1979, 1975, 1973, 1970, 1965, 1962, 1961, 1958, 1957, 1955, 1953, 1951, 1949, 1948, 1926, 1921
38 SE 11TH ST	2020, 2014, 2010, 2005, 2000, 1999, 1995, 1992, 1990, 1986, 1985, 1980, 1979, 1975, 1973, 1970, 1965, 1962, 1961, 1958, 1957, 1955, 1953, 1951, 1949, 1948, 1926, 1921
38 SE 11TH ST	2017, 2014, 2010, 2005, 2000, 1999, 1995, 1992, 1990, 1986, 1985, 1980, 1979, 1975, 1973, 1970, 1965, 1962, 1961, 1958, 1957, 1955, 1953, 1951, 1949, 1948, 1926, 1921
38 SE 11TH ST	2020, 2017, 2014, 2005, 2000, 1999, 1995, 1992, 1990, 1986, 1985, 1980, 1979, 1975, 1973, 1970, 1965, 1962, 1961, 1958, 1957, 1955, 1953, 1951, 1949, 1948, 1926, 1921
38 SE 11TH ST	2020, 2017, 2014, 2010, 2000, 1999, 1995, 1992, 1990, 1986, 1985, 1980, 1979, 1975, 1973, 1970, 1965, 1962, 1961, 1958, 1957, 1955, 1953, 1951, 1949, 1948, 1926, 1921
380 SE 13TH ST	2020, 2017, 2014, 2010, 2000, 1999, 1995, 1992, 1990, 1986, 1985, 1980, 1979, 1975, 1973, 1970, 1965, 1962, 1961, 1958, 1957, 1955, 1953, 1951, 1949, 1948, 1926, 1921
380 SE 13TH ST	2020, 2017, 2014, 2005, 2000, 1999, 1995, 1992, 1990, 1986, 1985, 1980, 1979, 1975, 1973, 1970, 1965, 1962, 1961, 1958, 1957, 1955, 1953, 1951, 1949, 1948, 1926, 1921
39 SE 11TH ST	2020, 2017, 2010, 2005, 2000, 1999, 1995, 1992, 1990, 1986, 1985, 1980, 1979, 1975, 1973, 1970, 1965, 1962, 1961, 1958, 1957, 1955, 1953, 1951, 1949, 1948, 1926, 1921
4 11TH ST	2020, 2017, 2014, 2010, 2005, 2000, 1999, 1995, 1992, 1990, 1986, 1985, 1980, 1979, 1975, 1973, 1970, 1962, 1961, 1958, 1957, 1955, 1953, 1951, 1949, 1948, 1926, 1921
4 11TH ST	2020, 2017, 2014, 2010, 2005, 2000, 1999, 1995, 1992, 1990, 1986, 1985, 1980, 1979, 1975, 1973, 1970, 1965, 1962, 1961, 1958, 1957, 1955, 1953, 1951, 1949, 1926, 1921

DRAFT

FINDINGS

Address Researched	Address Not Identified in Research Source
4 9TH CT	2020, 2017, 2014, 2010, 2005, 2000, 1995, 1992, 1990, 1986, 1985, 1980, 1979, 1975, 1973, 1970, 1965, 1962, 1961, 1958, 1957, 1955, 1953, 1951, 1949, 1948, 1926, 1921
400 11TH CT	2020, 2017, 2014, 2010, 2005, 2000, 1995, 1992, 1990, 1986, 1985, 1980, 1979, 1975, 1973, 1970, 1965, 1962, 1961, 1958, 1957, 1955, 1953, 1951, 1949, 1948, 1926, 1921
400 11TH CT	2020, 2017, 2014, 2010, 2005, 2000, 1999, 1995, 1992, 1986, 1985, 1980, 1979, 1975, 1973, 1970, 1965, 1962, 1961, 1958, 1957, 1955, 1953, 1951, 1949, 1948, 1926, 1921
400 11TH CT	2020, 2017, 2014, 2010, 2000, 1999, 1995, 1992, 1990, 1986, 1985, 1980, 1979, 1975, 1973, 1970, 1965, 1962, 1961, 1958, 1957, 1955, 1953, 1951, 1949, 1948, 1926, 1921
400 11TH CT	2020, 2017, 2014, 2010, 2005, 2000, 1999, 1995, 1992, 1990, 1986, 1985, 1980, 1979, 1975, 1973, 1970, 1965, 1961, 1958, 1957, 1955, 1953, 1951, 1949, 1948, 1926, 1921
400 11TH CT	2020, 2017, 2014, 2010, 2005, 2000, 1999, 1995, 1992, 1990, 1986, 1985, 1980, 1979, 1975, 1973, 1970, 1965, 1962, 1961, 1958, 1955, 1953, 1951, 1949, 1948, 1926, 1921
400 11TH CT	2020, 2017, 2014, 2010, 2005, 2000, 1999, 1995, 1992, 1990, 1986, 1985, 1980, 1979, 1975, 1973, 1970, 1962, 1961, 1958, 1957, 1955, 1953, 1951, 1949, 1948, 1926, 1921
400 11TH CT	2020, 2017, 2014, 2010, 2005, 2000, 1999, 1995, 1992, 1990, 1986, 1985, 1980, 1979, 1973, 1970, 1965, 1962, 1961, 1958, 1957, 1955, 1953, 1951, 1949, 1948, 1926, 1921
400 11TH CT	2020, 2017, 2014, 2010, 2005, 2000, 1999, 1995, 1992, 1990, 1986, 1985, 1980, 1979, 1975, 1973, 1965, 1962, 1961, 1958, 1957, 1955, 1953, 1951, 1949, 1948, 1926, 1921
400 11TH CT	2020, 2017, 2014, 2010, 2005, 2000, 1999, 1995, 1992, 1990, 1986, 1985, 1979, 1975, 1973, 1970, 1965, 1962, 1961, 1958, 1957, 1955, 1953, 1951, 1949, 1948, 1926, 1921
400 11TH CT	2020, 2017, 2014, 2010, 2005, 2000, 1999, 1995, 1992, 1990, 1985, 1980, 1979, 1975, 1973, 1970, 1965, 1962, 1961, 1958, 1957, 1955, 1953, 1951, 1949, 1948, 1926, 1921
400 11TH ST	2020, 2017, 2014, 2010, 2005, 2000, 1999, 1995, 1992, 1986, 1985, 1980, 1979, 1975, 1973, 1970, 1965, 1962, 1961, 1958, 1957, 1955, 1953, 1951, 1949, 1948, 1926, 1921
400 11TH ST	2020, 2017, 2014, 2010, 2005, 2000, 1995, 1992, 1990, 1986, 1985, 1980, 1979, 1975, 1973, 1970, 1965, 1962, 1961, 1958, 1957, 1955, 1953, 1951, 1949, 1948, 1926, 1921
650 3RD AVE	2020, 2017, 2014, 2010, 2000, 1999, 1995, 1992, 1990, 1986, 1985, 1980, 1979, 1975, 1973, 1970, 1965, 1962, 1961, 1958, 1957, 1955, 1953, 1951, 1949, 1948, 1926, 1921
650 3RD AVE	2020, 2017, 2014, 2010, 2005, 2000, 1995, 1992, 1990, 1986, 1985, 1980, 1979, 1975, 1973, 1970, 1965, 1962, 1961, 1958, 1957, 1955, 1953, 1951, 1949, 1948, 1926, 1921
650 3RD AVE	2020, 2017, 2014, 2010, 2005, 2000, 1999, 1995, 1992, 1986, 1985, 1980, 1979, 1975, 1973, 1970, 1965, 1962, 1961, 1958, 1957, 1955, 1953, 1951, 1949, 1948, 1926, 1921

DRAFT

FINDINGS

Address Researched	Address Not Identified in Research Source
650 3RD AVE	2020, 2017, 2014, 2010, 2005, 2000, 1999, 1995, 1992, 1990, 1985, 1980, 1979, 1975, 1973, 1970, 1965, 1962, 1961, 1958, 1957, 1955, 1953, 1951, 1949, 1948, 1926, 1921
650 3RD AVE	2020, 2017, 2014, 2010, 2005, 2000, 1999, 1995, 1992, 1990, 1986, 1985, 1979, 1975, 1973, 1970, 1965, 1962, 1961, 1958, 1957, 1955, 1953, 1951, 1949, 1948, 1926, 1921
650 3RD AVE	2020, 2017, 2014, 2010, 2005, 2000, 1999, 1995, 1992, 1990, 1986, 1985, 1980, 1979, 1973, 1970, 1965, 1962, 1961, 1958, 1957, 1955, 1953, 1951, 1949, 1948, 1926, 1921
650 3RD AVE	2020, 2017, 2014, 2010, 2005, 2000, 1999, 1995, 1992, 1990, 1986, 1985, 1980, 1979, 1975, 1973, 1965, 1962, 1961, 1958, 1957, 1955, 1953, 1951, 1949, 1948, 1926, 1921
650 6TH AVE	2020, 2017, 2014, 2010, 2005, 2000, 1999, 1995, 1992, 1990, 1986, 1985, 1980, 1979, 1975, 1973, 1970, 1965, 1962, 1961, 1958, 1957, 1955, 1953, 1951, 1949, 1926, 1921
650 SE 12TH CT	2020, 2017, 2014, 2010, 2000, 1999, 1995, 1992, 1990, 1986, 1985, 1980, 1979, 1975, 1973, 1970, 1965, 1962, 1961, 1958, 1957, 1955, 1953, 1951, 1949, 1948, 1926, 1921
650 SE 12TH ST	2020, 2017, 2014, 2010, 2005, 1999, 1995, 1992, 1990, 1986, 1985, 1980, 1979, 1975, 1973, 1970, 1965, 1962, 1961, 1958, 1957, 1955, 1953, 1951, 1949, 1948, 1926, 1921
650 SE 3RD AVE	2020, 2017, 2014, 2010, 2005, 1999, 1995, 1992, 1990, 1986, 1985, 1980, 1979, 1975, 1973, 1970, 1965, 1962, 1961, 1958, 1957, 1955, 1953, 1951, 1949, 1948, 1926, 1921
650 SE 3RD AVE	2020, 2017, 2014, 2010, 2005, 2000, 1999, 1995, 1990, 1986, 1985, 1980, 1979, 1975, 1973, 1970, 1965, 1962, 1961, 1958, 1957, 1955, 1953, 1951, 1949, 1948, 1926, 1921
650 SE 3RD AVE	2020, 2017, 2014, 2010, 2005, 2000, 1999, 1992, 1990, 1986, 1985, 1980, 1979, 1975, 1973, 1970, 1965, 1962, 1961, 1958, 1957, 1955, 1953, 1951, 1949, 1948, 1926, 1921
650 SE 3RD AVE	2020, 2017, 2014, 2010, 2005, 2000, 1999, 1995, 1992, 1990, 1986, 1985, 1980, 1979, 1975, 1973, 1970, 1965, 1962, 1961, 1958, 1957, 1955, 1953, 1951, 1949, 1948, 1926, 1921
650 SE 3RD AVE	2020, 2017, 2005, 2000, 1999, 1995, 1992, 1990, 1986, 1985, 1980, 1979, 1975, 1973, 1970, 1965, 1962, 1961, 1958, 1957, 1955, 1953, 1951, 1949, 1948, 1926, 1921
650 SE 3RD AVE	2017, 2014, 2010, 2005, 2000, 1999, 1995, 1992, 1990, 1986, 1985, 1980, 1979, 1975, 1973, 1970, 1965, 1962, 1961, 1958, 1957, 1955, 1953, 1951, 1949, 1948, 1926, 1921
650 SE 3RD AVE	2020, 2014, 2010, 2005, 2000, 1999, 1995, 1992, 1990, 1986, 1985, 1980, 1979, 1975, 1973, 1970, 1965, 1962, 1961, 1958, 1957, 1955, 1953, 1951, 1949, 1948, 1926, 1921
650 SE 3RD AVE	2020, 2017, 2010, 2005, 2000, 1999, 1995, 1992, 1990, 1986, 1985, 1980, 1979, 1975, 1973, 1970, 1965, 1962, 1961, 1958, 1957, 1955, 1953, 1951, 1949, 1948, 1926, 1921
657 SE 3RD AVE	2020, 2017, 2010, 2005, 2000, 1999, 1995, 1992, 1990, 1986, 1985, 1980, 1979, 1975, 1973, 1970, 1965, 1962, 1961, 1958, 1957, 1955, 1953, 1951, 1949, 1948, 1926, 1921

DRAFT

FINDINGS

Address Researched	Address Not Identified in Research Source
661 PONCE DE LEON DR	2020, 2014, 2010, 2005, 2000, 1999, 1995, 1992, 1990, 1986, 1985, 1980, 1979, 1975, 1973, 1970, 1965, 1962, 1961, 1958, 1957, 1955, 1953, 1951, 1949, 1948, 1926, 1921
661 PONCE DE LEON DR	2020, 2017, 2010, 2005, 2000, 1999, 1995, 1992, 1990, 1986, 1985, 1980, 1979, 1975, 1973, 1970, 1965, 1962, 1961, 1958, 1957, 1955, 1953, 1951, 1949, 1948, 1926, 1921
661 PONCE DE LEON DR	2017, 2014, 2010, 2005, 2000, 1999, 1995, 1992, 1990, 1986, 1985, 1980, 1979, 1975, 1973, 1970, 1965, 1962, 1961, 1958, 1957, 1955, 1953, 1951, 1949, 1948, 1926, 1921
661 PONCE DE LEON DR	2020, 2017, 2014, 2005, 2000, 1999, 1995, 1992, 1990, 1986, 1985, 1980, 1979, 1975, 1973, 1970, 1965, 1962, 1961, 1958, 1957, 1955, 1953, 1951, 1949, 1948, 1926, 1921
661 PONCE DE LEON DR	2020, 2017, 2014, 2010, 2000, 1999, 1995, 1992, 1990, 1986, 1985, 1980, 1979, 1975, 1973, 1970, 1965, 1962, 1961, 1958, 1957, 1955, 1953, 1951, 1949, 1948, 1926, 1921
661 PONCE DE LEON DR	2020, 2017, 2014, 2010, 2005, 1999, 1995, 1992, 1990, 1986, 1985, 1980, 1979, 1975, 1973, 1970, 1965, 1962, 1961, 1958, 1957, 1955, 1953, 1951, 1949, 1948, 1926, 1921
7 SW 11TH CT	2020, 2014, 2010, 2005, 2000, 1999, 1995, 1992, 1990, 1986, 1985, 1980, 1979, 1975, 1973, 1970, 1965, 1962, 1961, 1958, 1957, 1955, 1953, 1951, 1949, 1948, 1926, 1921
7 SW 11TH CT	2020, 2017, 2010, 2005, 2000, 1999, 1995, 1992, 1990, 1986, 1985, 1980, 1979, 1975, 1973, 1970, 1965, 1962, 1961, 1958, 1957, 1955, 1953, 1951, 1949, 1948, 1926, 1921
70 9TH ST	2020, 2017, 2014, 2010, 2005, 2000, 1999, 1995, 1992, 1986, 1985, 1980, 1979, 1975, 1973, 1970, 1965, 1962, 1961, 1958, 1957, 1955, 1953, 1951, 1949, 1948, 1926, 1921

DRAFT

FINDINGS

Address Researched	Address Not Identified in Research Source
700 1/2 PONCE DE LEON DR	2020, 2017, 2014, 2010, 2005, 2000, 1999, 1995, 1992, 1990, 1986, 1985, 1980, 1979, 1975, 1973, 1965, 1962, 1961, 1958, 1957, 1955, 1953, 1951, 1949, 1948, 1926, 1921
700 1/2 PONCE DE LEON DR	2020, 2017, 2014, 2010, 2005, 2000, 1999, 1995, 1992, 1990, 1986, 1985, 1980, 1979, 1975, 1973, 1970, 1965, 1962, 1961, 1958, 1955, 1953, 1951, 1949, 1948, 1926, 1921
700 1/2 PONCE DE LEON DR	2020, 2017, 2014, 2010, 2005, 2000, 1999, 1995, 1992, 1990, 1986, 1985, 1980, 1979, 1975, 1973, 1970, 1965, 1961, 1958, 1957, 1955, 1953, 1951, 1949, 1948, 1926, 1921
700 10TH ST	2020, 2017, 2014, 2010, 2005, 2000, 1999, 1995, 1992, 1990, 1986, 1985, 1980, 1979, 1975, 1973, 1970, 1965, 1962, 1961, 1958, 1957, 1955, 1953, 1951, 1949, 1926, 1921
700 11TH CT	2020, 2017, 2014, 2010, 2000, 1999, 1995, 1992, 1990, 1986, 1985, 1980, 1979, 1975, 1973, 1970, 1965, 1962, 1961, 1958, 1957, 1955, 1953, 1951, 1949, 1948, 1926, 1921
700 11TH CT	2020, 2017, 2014, 2010, 2005, 2000, 1999, 1995, 1992, 1986, 1985, 1980, 1979, 1975, 1973, 1970, 1965, 1962, 1961, 1958, 1957, 1955, 1953, 1951, 1949, 1948, 1926, 1921
700 11TH CT	2020, 2017, 2014, 2010, 2005, 2000, 1995, 1992, 1990, 1986, 1985, 1980, 1979, 1975, 1973, 1970, 1965, 1962, 1961, 1958, 1957, 1955, 1953, 1951, 1949, 1948, 1926, 1921
700 11TH CT	2020, 2017, 2014, 2010, 2005, 2000, 1999, 1995, 1992, 1990, 1986, 1985, 1980, 1979, 1975, 1973, 1970, 1965, 1962, 1961, 1958, 1957, 1955, 1953, 1951, 1949, 1948, 1926, 1921
700 11TH CT	2020, 2017, 2014, 2010, 2005, 2000, 1999, 1995, 1992, 1990, 1986, 1985, 1980, 1979, 1975, 1973, 1970, 1965, 1962, 1961, 1958, 1957, 1955, 1953, 1951, 1949, 1948, 1926, 1921
700 11TH CT	2020, 2017, 2014, 2010, 2005, 2000, 1999, 1995, 1992, 1990, 1986, 1985, 1980, 1979, 1975, 1973, 1970, 1965, 1962, 1961, 1958, 1955, 1953, 1951, 1949, 1948, 1926, 1921
700 11TH CT	2020, 2017, 2014, 2010, 2005, 2000, 1999, 1995, 1992, 1990, 1986, 1985, 1980, 1979, 1975, 1973, 1970, 1965, 1961, 1958, 1957, 1955, 1953, 1951, 1949, 1948, 1926, 1921
700 11TH CT	2020, 2017, 2014, 2010, 2005, 2000, 1999, 1995, 1992, 1990, 1986, 1985, 1980, 1979, 1975, 1973, 1970, 1962, 1961, 1958, 1957, 1955, 1953, 1951, 1949, 1948, 1926, 1921
700 11TH CT	2020, 2017, 2014, 2010, 2005, 2000, 1999, 1995, 1992, 1990, 1986, 1985, 1980, 1979, 1975, 1973, 1965, 1962, 1961, 1958, 1957, 1955, 1953, 1951, 1949, 1948, 1926, 1921
700 11TH CT	2020, 2017, 2014, 2010, 2005, 2000, 1999, 1995, 1992, 1990, 1986, 1985, 1980, 1979, 1973, 1970, 1965, 1962, 1961, 1958, 1957, 1955, 1953, 1951, 1949, 1948, 1926, 1921
700 11TH CT	2020, 2017, 2014, 2010, 2005, 2000, 1999, 1995, 1992, 1990, 1985, 1980, 1979, 1975, 1973, 1970, 1965, 1962, 1961, 1958, 1957, 1955, 1953, 1951, 1949, 1948, 1926, 1921
700 11TH CT	2020, 2017, 2014, 2010, 2005, 2000, 1999, 1995, 1992, 1990, 1986, 1985, 1979, 1975, 1973, 1970, 1965, 1962, 1961, 1958, 1957, 1955, 1953, 1951, 1949, 1948, 1926, 1921

DRAFT

FINDINGS

Address Researched	Address Not Identified in Research Source
700 12TH CT	2020, 2017, 2014, 2010, 2005, 2000, 1995, 1992, 1990, 1986, 1985, 1980, 1979, 1975, 1973, 1970, 1965, 1962, 1961, 1958, 1957, 1955, 1953, 1951, 1949, 1948, 1926, 1921
700 12TH CT	2020, 2017, 2014, 2010, 2000, 1999, 1995, 1992, 1990, 1986, 1985, 1980, 1979, 1975, 1973, 1970, 1965, 1962, 1961, 1958, 1957, 1955, 1953, 1951, 1949, 1948, 1926, 1921
700 12TH CT	2020, 2017, 2014, 2010, 2005, 2000, 1999, 1995, 1992, 1990, 1986, 1985, 1979, 1975, 1973, 1970, 1965, 1962, 1961, 1958, 1957, 1955, 1953, 1951, 1949, 1948, 1926, 1921
700 12TH CT	2020, 2017, 2014, 2010, 2005, 2000, 1999, 1995, 1992, 1990, 1985, 1980, 1979, 1975, 1973, 1970, 1965, 1962, 1961, 1958, 1957, 1955, 1953, 1951, 1949, 1948, 1926, 1921
700 12TH CT	2020, 2017, 2014, 2010, 2005, 2000, 1999, 1995, 1992, 1986, 1985, 1980, 1979, 1975, 1973, 1970, 1965, 1962, 1961, 1958, 1957, 1955, 1953, 1951, 1949, 1948, 1926, 1921
700 12TH CT	2020, 2017, 2014, 2010, 2005, 2000, 1999, 1995, 1992, 1990, 1986, 1985, 1980, 1979, 1973, 1970, 1965, 1962, 1961, 1958, 1957, 1955, 1953, 1951, 1949, 1948, 1926, 1921
700 2ND	2020, 2017, 2014, 2010, 2005, 2000, 1999, 1995, 1992, 1990, 1986, 1985, 1980, 1979, 1975, 1973, 1970, 1965, 1962, 1961, 1958, 1957, 1955, 1953, 1949, 1948, 1926, 1921
700 2ND AVE	2020, 2017, 2014, 2010, 2000, 1999, 1995, 1992, 1990, 1986, 1985, 1980, 1979, 1975, 1973, 1970, 1965, 1962, 1961, 1958, 1957, 1955, 1953, 1951, 1949, 1948, 1926, 1921
700 2ND AVE	2020, 2017, 2014, 2010, 2005, 2000, 1995, 1992, 1990, 1986, 1985, 1980, 1979, 1975, 1973, 1970, 1965, 1962, 1961, 1958, 1957, 1955, 1953, 1951, 1949, 1948, 1926, 1921
700 2ND AVE	2020, 2017, 2014, 2010, 2005, 2000, 1999, 1995, 1992, 1990, 1986, 1985, 1980, 1979, 1975, 1973, 1970, 1965, 1961, 1958, 1957, 1955, 1953, 1951, 1949, 1948, 1926, 1921
700 2ND AVE	2020, 2017, 2014, 2010, 2005, 2000, 1999, 1995, 1992, 1990, 1986, 1985, 1980, 1979, 1975, 1973, 1970, 1965, 1962, 1961, 1958, 1957, 1955, 1953, 1951, 1949, 1948, 1926, 1921
700 2ND AVE	2020, 2017, 2014, 2010, 2005, 2000, 1999, 1995, 1992, 1990, 1986, 1985, 1980, 1979, 1975, 1973, 1970, 1965, 1962, 1961, 1958, 1957, 1955, 1953, 1951, 1949, 1948, 1926, 1921
700 2ND AVE	2020, 2017, 2014, 2010, 2005, 2000, 1999, 1995, 1992, 1990, 1986, 1985, 1980, 1979, 1973, 1970, 1965, 1962, 1961, 1958, 1957, 1955, 1953, 1951, 1949, 1948, 1926, 1921
700 2ND AVE	2020, 2017, 2014, 2010, 2005, 2000, 1999, 1995, 1992, 1990, 1986, 1985, 1980, 1979, 1975, 1973, 1965, 1962, 1961, 1958, 1957, 1955, 1953, 1951, 1949, 1948, 1926, 1921
700 2ND AVE	2020, 2017, 2014, 2010, 2005, 2000, 1999, 1995, 1992, 1986, 1985, 1980, 1979, 1975, 1973, 1970, 1965, 1962, 1961, 1958, 1957, 1955, 1953, 1951, 1949, 1948, 1926, 1921
700 2ND AVE	2020, 2017, 2014, 2010, 2005, 2000, 1999, 1995, 1992, 1990, 1985, 1980, 1979, 1975, 1973, 1970, 1965, 1962, 1961, 1958, 1957, 1955, 1953, 1951, 1949, 1948, 1926, 1921

DRAFT

FINDINGS

Address Researched	Address Not Identified in Research Source
700 2ND AVE	2020, 2017, 2014, 2010, 2005, 2000, 1999, 1995, 1992, 1990, 1986, 1985, 1979, 1975, 1973, 1970, 1965, 1962, 1961, 1958, 1957, 1955, 1953, 1951, 1949, 1948, 1926, 1921
700 3RD AVE	2020, 2017, 2014, 2010, 2005, 2000, 1995, 1992, 1990, 1986, 1985, 1980, 1979, 1975, 1973, 1970, 1965, 1962, 1961, 1958, 1957, 1955, 1953, 1951, 1949, 1948, 1926, 1921
700 3RD AVE	2020, 2017, 2014, 2010, 2000, 1999, 1995, 1992, 1990, 1986, 1985, 1980, 1979, 1975, 1973, 1970, 1965, 1962, 1961, 1958, 1957, 1955, 1953, 1951, 1949, 1948, 1926, 1921
700 3RD AVE	2020, 2017, 2014, 2010, 2005, 2000, 1999, 1995, 1992, 1990, 1986, 1985, 1979, 1975, 1973, 1970, 1965, 1962, 1961, 1958, 1957, 1955, 1953, 1951, 1949, 1948, 1926, 1921
700 3RD AVE	2020, 2017, 2014, 2010, 2005, 2000, 1999, 1995, 1992, 1990, 1985, 1980, 1979, 1975, 1973, 1970, 1965, 1962, 1961, 1958, 1957, 1955, 1953, 1951, 1949, 1948, 1926, 1921
700 3RD AVE	2020, 2017, 2014, 2010, 2005, 2000, 1999, 1995, 1992, 1986, 1985, 1980, 1979, 1975, 1973, 1970, 1965, 1962, 1961, 1958, 1957, 1955, 1953, 1951, 1949, 1948, 1926, 1921
700 7TH	2020, 2017, 2014, 2010, 2005, 2000, 1999, 1995, 1992, 1990, 1986, 1985, 1980, 1979, 1975, 1973, 1970, 1965, 1962, 1961, 1958, 1957, 1955, 1953, 1949, 1948, 1926, 1921
700 7TH ST	2020, 2017, 2014, 2010, 2000, 1999, 1995, 1992, 1990, 1986, 1985, 1980, 1979, 1975, 1973, 1970, 1965, 1962, 1961, 1958, 1957, 1955, 1953, 1951, 1949, 1948, 1926, 1921
700 7TH ST	2020, 2017, 2014, 2010, 2005, 2000, 1995, 1992, 1990, 1986, 1985, 1980, 1979, 1975, 1973, 1970, 1965, 1962, 1961, 1958, 1957, 1955, 1953, 1951, 1949, 1948, 1926, 1921
700 7TH ST	2020, 2017, 2014, 2010, 2005, 2000, 1999, 1995, 1992, 1990, 1986, 1985, 1980, 1979, 1975, 1973, 1970, 1965, 1962, 1961, 1958, 1955, 1953, 1951, 1949, 1948, 1926, 1921
700 7TH ST	2020, 2017, 2014, 2010, 2005, 2000, 1999, 1995, 1992, 1990, 1986, 1985, 1980, 1979, 1975, 1973, 1970, 1965, 1961, 1958, 1957, 1955, 1953, 1951, 1949, 1948, 1926, 1921
700 7TH ST	2020, 2017, 2014, 2010, 2005, 2000, 1999, 1995, 1992, 1990, 1986, 1985, 1980, 1979, 1975, 1973, 1970, 1962, 1961, 1958, 1957, 1955, 1953, 1951, 1949, 1948, 1926, 1921
700 7TH ST	2020, 2017, 2014, 2010, 2005, 2000, 1999, 1995, 1992, 1986, 1985, 1980, 1979, 1975, 1973, 1970, 1965, 1962, 1961, 1958, 1957, 1955, 1953, 1951, 1949, 1948, 1926, 1921
700 7TH ST	2020, 2017, 2014, 2010, 2005, 2000, 1999, 1995, 1992, 1990, 1985, 1980, 1979, 1975, 1973, 1970, 1965, 1962, 1961, 1958, 1957, 1955, 1953, 1951, 1949, 1948, 1926, 1921
700 7TH ST	2020, 2017, 2014, 2010, 2005, 2000, 1999, 1995, 1992, 1990, 1986, 1985, 1980, 1979, 1975, 1973, 1965, 1962, 1961, 1958, 1957, 1955, 1953, 1951, 1949, 1948, 1926, 1921
700 7TH ST	2020, 2017, 2014, 2010, 2005, 2000, 1999, 1995, 1992, 1990, 1986, 1985, 1980, 1979, 1973, 1970, 1965, 1962, 1961, 1958, 1957, 1955, 1953, 1951, 1949, 1948, 1926, 1921

DRAFT

FINDINGS

Address Researched	Address Not Identified in Research Source
700 8TH ST	2020, 2017, 2014, 2010, 2005, 2000, 1995, 1992, 1990, 1986, 1985, 1980, 1979, 1975, 1973, 1970, 1965, 1962, 1961, 1958, 1957, 1955, 1953, 1951, 1949, 1948, 1926, 1921
700 8TH ST	2020, 2017, 2014, 2010, 2000, 1999, 1995, 1992, 1990, 1986, 1985, 1980, 1979, 1975, 1973, 1970, 1965, 1962, 1961, 1958, 1957, 1955, 1953, 1951, 1949, 1948, 1926, 1921
700 8TH ST	2020, 2017, 2014, 2010, 2005, 2000, 1999, 1995, 1992, 1990, 1986, 1985, 1980, 1979, 1973, 1970, 1965, 1962, 1961, 1958, 1957, 1955, 1953, 1951, 1949, 1948, 1926, 1921
700 8TH ST	2020, 2017, 2014, 2010, 2005, 2000, 1999, 1995, 1992, 1990, 1986, 1985, 1980, 1979, 1975, 1973, 1965, 1962, 1961, 1958, 1957, 1955, 1953, 1951, 1949, 1948, 1926, 1921
700 8TH ST	2020, 2017, 2014, 2010, 2005, 2000, 1999, 1995, 1992, 1986, 1985, 1980, 1979, 1975, 1973, 1970, 1965, 1962, 1961, 1958, 1957, 1955, 1953, 1951, 1949, 1948, 1926, 1921
700 8TH ST	2020, 2017, 2014, 2010, 2005, 2000, 1999, 1995, 1992, 1990, 1986, 1985, 1979, 1975, 1973, 1970, 1965, 1962, 1961, 1958, 1957, 1955, 1953, 1951, 1949, 1948, 1926, 1921
700 8TH ST	2020, 2017, 2014, 2010, 2005, 2000, 1999, 1995, 1992, 1990, 1985, 1980, 1979, 1975, 1973, 1970, 1965, 1962, 1961, 1958, 1957, 1955, 1953, 1951, 1949, 1948, 1926, 1921
700 8TH ST	2020, 2017, 2014, 2010, 2005, 2000, 1999, 1995, 1992, 1990, 1986, 1985, 1980, 1979, 1975, 1973, 1970, 1965, 1962, 1961, 1958, 1957, 1955, 1953, 1951, 1949, 1948, 1926, 1921
700 8TH ST	2020, 2017, 2014, 2010, 2005, 2000, 1999, 1995, 1992, 1990, 1986, 1985, 1980, 1979, 1975, 1973, 1970, 1965, 1962, 1961, 1958, 1957, 1955, 1953, 1951, 1949, 1948, 1926, 1921
700 8TH ST	2020, 2017, 2014, 2010, 2005, 2000, 1999, 1995, 1992, 1990, 1986, 1985, 1980, 1979, 1975, 1973, 1970, 1965, 1962, 1961, 1958, 1957, 1955, 1953, 1951, 1949, 1948, 1926, 1921
700 9TH ST	2020, 2017, 2014, 2010, 2005, 2000, 1995, 1992, 1990, 1986, 1985, 1980, 1979, 1975, 1973, 1970, 1965, 1962, 1961, 1958, 1957, 1955, 1953, 1951, 1949, 1948, 1926, 1921
700 9TH ST	2020, 2017, 2014, 2010, 2005, 2000, 1999, 1995, 1992, 1990, 1986, 1985, 1980, 1979, 1975, 1973, 1970, 1965, 1962, 1961, 1958, 1957, 1955, 1953, 1951, 1949, 1926, 1921
700 9TH ST	2020, 2017, 2014, 2010, 2005, 2000, 1999, 1995, 1992, 1990, 1986, 1985, 1980, 1979, 1975, 1973, 1970, 1965, 1962, 1961, 1958, 1957, 1955, 1953, 1951, 1949, 1948, 1926, 1921
700 9TH ST	2020, 2017, 2014, 2010, 2005, 2000, 1999, 1995, 1992, 1990, 1986, 1985, 1980, 1979, 1975, 1973, 1970, 1962, 1961, 1958, 1957, 1955, 1953, 1951, 1949, 1948, 1926, 1921
700 9TH ST	2020, 2017, 2014, 2010, 2005, 2000, 1999, 1995, 1992, 1990, 1985, 1980, 1979, 1975, 1973, 1970, 1965, 1962, 1961, 1958, 1957, 1955, 1953, 1951, 1949, 1948, 1926, 1921
700 9TH ST	2020, 2017, 2014, 2010, 2005, 2000, 1999, 1995, 1992, 1990, 1986, 1985, 1979, 1975, 1973, 1970, 1965, 1962, 1961, 1958, 1957, 1955, 1953, 1951, 1949, 1948, 1926, 1921

DRAFT

FINDINGS

Address Researched	Address Not Identified in Research Source
700 9TH ST	2020, 2017, 2014, 2010, 2005, 2000, 1999, 1995, 1992, 1990, 1986, 1985, 1980, 1979, 1975, 1973, 1965, 1962, 1961, 1958, 1957, 1955, 1953, 1951, 1949, 1948, 1926, 1921
700 9TH ST	2020, 2017, 2014, 2010, 2005, 2000, 1999, 1995, 1992, 1990, 1986, 1985, 1980, 1979, 1973, 1970, 1965, 1962, 1961, 1958, 1957, 1955, 1953, 1951, 1949, 1948, 1926, 1921
700 FEDERAL HWY	2020, 2017, 2014, 2010, 2005, 2000, 1995, 1992, 1990, 1986, 1985, 1980, 1979, 1975, 1973, 1970, 1965, 1962, 1961, 1958, 1957, 1955, 1953, 1951, 1949, 1948, 1926, 1921
700 FEDERAL HWY	2020, 2017, 2014, 2010, 2000, 1999, 1995, 1992, 1990, 1986, 1985, 1980, 1979, 1975, 1973, 1970, 1965, 1962, 1961, 1958, 1957, 1955, 1953, 1951, 1949, 1948, 1926, 1921
700 FEDERAL HWY	2020, 2017, 2014, 2010, 2005, 2000, 1999, 1995, 1992, 1986, 1985, 1980, 1979, 1975, 1973, 1970, 1965, 1962, 1961, 1958, 1957, 1955, 1953, 1951, 1949, 1948, 1926, 1921
700 PONCE DE LEON DR	2020, 2017, 2014, 2010, 2000, 1999, 1995, 1992, 1990, 1986, 1985, 1980, 1979, 1975, 1973, 1970, 1965, 1962, 1961, 1958, 1957, 1955, 1953, 1951, 1949, 1948, 1926, 1921
700 PONCE DE LEON DR	2020, 2017, 2014, 2010, 2005, 2000, 1995, 1992, 1990, 1986, 1985, 1980, 1979, 1975, 1973, 1970, 1965, 1962, 1961, 1958, 1957, 1955, 1953, 1951, 1949, 1948, 1926, 1921
700 PONCE DE LEON DR	2020, 2017, 2014, 2010, 2005, 2000, 1999, 1995, 1992, 1990, 1986, 1985, 1980, 1979, 1975, 1973, 1970, 1965, 1962, 1961, 1958, 1957, 1955, 1953, 1951, 1949, 1948, 1926, 1921
700 PONCE DE LEON DR	2020, 2017, 2014, 2010, 2005, 1999, 1995, 1992, 1990, 1986, 1985, 1980, 1979, 1975, 1973, 1970, 1965, 1962, 1961, 1958, 1957, 1955, 1953, 1951, 1949, 1948, 1926, 1921
700 PONCE DE LEON DR	2020, 2017, 2014, 2010, 2005, 2000, 1999, 1995, 1990, 1986, 1985, 1980, 1979, 1975, 1973, 1970, 1965, 1962, 1961, 1958, 1957, 1955, 1953, 1951, 1949, 1948, 1926, 1921
700 PONCE DE LEON DR	2020, 2017, 2014, 2005, 2000, 1999, 1995, 1992, 1990, 1986, 1985, 1980, 1979, 1975, 1973, 1970, 1965, 1962, 1961, 1958, 1957, 1955, 1953, 1951, 1949, 1948, 1926, 1921
700 PONCE DE LEON DR	2020, 2014, 2010, 2005, 2000, 1999, 1995, 1992, 1990, 1986, 1985, 1980, 1979, 1975, 1973, 1970, 1965, 1962, 1961, 1958, 1957, 1955, 1953, 1951, 1949, 1948, 1926, 1921
700 PONCE DE LEON DR	2020, 2017, 2010, 2005, 2000, 1999, 1995, 1992, 1990, 1986, 1985, 1980, 1979, 1975, 1973, 1970, 1965, 1962, 1961, 1958, 1957, 1955, 1953, 1951, 1949, 1948, 1926, 1921
700 PONCE DE LEON DR	2020, 2017, 2014, 2010, 2005, 2000, 1999, 1995, 1992, 1986, 1985, 1980, 1979, 1975, 1973, 1970, 1965, 1962, 1961, 1958, 1957, 1955, 1953, 1951, 1949, 1948, 1926, 1921
700 PONCE DE LEON DR	2020, 2017, 2014, 2010, 2005, 2000, 1999, 1995, 1992, 1990, 1986, 1985, 1979, 1975, 1973, 1970, 1965, 1962, 1961, 1958, 1957, 1955, 1953, 1951, 1949, 1948, 1926, 1921
700 PONCE DE LEON DR	2020, 2017, 2014, 2010, 2005, 2000, 1999, 1995, 1992, 1990, 1985, 1980, 1979, 1975, 1973, 1970, 1965, 1962, 1961, 1958, 1957, 1955, 1953, 1951, 1949, 1948, 1926, 1921

DRAFT

FINDINGS

Address Researched	Address Not Identified in Research Source
700 PONCE DE LEON DR	2020, 2017, 2014, 2010, 2005, 2000, 1999, 1995, 1992, 1990, 1986, 1985, 1980, 1979, 1973, 1970, 1965, 1962, 1961, 1958, 1957, 1955, 1953, 1951, 1949, 1948, 1926, 1921
700 PONCE DE LEON DR	2020, 2017, 2014, 2010, 2005, 2000, 1999, 1995, 1992, 1990, 1986, 1985, 1980, 1979, 1975, 1973, 1965, 1962, 1961, 1958, 1957, 1955, 1953, 1951, 1949, 1948, 1926, 1921
700 PONCE DE LEON DR	2020, 2017, 2014, 2010, 2005, 2000, 1999, 1995, 1992, 1990, 1986, 1985, 1980, 1979, 1975, 1973, 1970, 1962, 1961, 1958, 1957, 1955, 1953, 1951, 1949, 1948, 1926, 1921
700 PONCE DE LEON DR	2020, 2017, 2014, 2010, 2005, 2000, 1999, 1995, 1992, 1990, 1986, 1985, 1980, 1979, 1975, 1973, 1970, 1965, 1961, 1958, 1957, 1955, 1953, 1951, 1949, 1948, 1926, 1921
700 PONCE DE LEON DR	2020, 2017, 2014, 2010, 2005, 2000, 1999, 1995, 1992, 1990, 1986, 1985, 1980, 1979, 1975, 1973, 1970, 1965, 1962, 1961, 1958, 1957, 1955, 1953, 1949, 1948, 1926, 1921
700 PONCE DE LEON DR	2020, 2017, 2014, 2010, 2005, 2000, 1999, 1995, 1992, 1990, 1986, 1985, 1980, 1979, 1975, 1973, 1970, 1965, 1962, 1961, 1958, 1955, 1953, 1951, 1949, 1948, 1926, 1921
700 PONCE DE LEON DR	2020, 2017, 2014, 2010, 2005, 2000, 1999, 1995, 1992, 1990, 1986, 1985, 1980, 1979, 1975, 1973, 1970, 1965, 1962, 1961, 1958, 1957, 1955, 1953, 1951, 1949, 1926, 1921
700 RIO VISTA BLVD	2020, 2017, 2014, 2010, 2005, 2000, 1999, 1995, 1992, 1990, 1986, 1985, 1980, 1979, 1975, 1973, 1970, 1965, 1962, 1961, 1958, 1955, 1953, 1951, 1949, 1948, 1926, 1921
700 S FEDERAL HWY	2020, 2014, 2010, 2005, 2000, 1999, 1995, 1992, 1990, 1986, 1985, 1980, 1979, 1975, 1973, 1970, 1965, 1962, 1961, 1958, 1957, 1955, 1953, 1951, 1949, 1948, 1926, 1921
700 S FEDERAL HWY	2017, 2014, 2010, 2005, 2000, 1999, 1995, 1992, 1990, 1986, 1985, 1980, 1979, 1975, 1973, 1970, 1965, 1962, 1961, 1958, 1957, 1955, 1953, 1951, 1949, 1948, 1926, 1921
700 S FEDERAL HWY	2020, 2017, 2014, 2005, 2000, 1999, 1995, 1992, 1990, 1986, 1985, 1980, 1979, 1975, 1973, 1970, 1965, 1962, 1961, 1958, 1957, 1955, 1953, 1951, 1949, 1948, 1926, 1921
700 S FEDERAL HWY	2020, 2017, 2014, 2010, 2005, 2000, 1999, 1995, 1990, 1986, 1985, 1980, 1979, 1975, 1973, 1970, 1965, 1962, 1961, 1958, 1957, 1955, 1953, 1951, 1949, 1948, 1926, 1921
700 S FEDERAL HWY	2020, 2017, 2014, 2010, 2005, 2000, 1999, 1992, 1990, 1986, 1985, 1980, 1979, 1975, 1973, 1970, 1965, 1962, 1961, 1958, 1957, 1955, 1953, 1951, 1949, 1948, 1926, 1921
700 S FEDERAL HWY	2020, 2017, 2014, 2010, 2000, 1999, 1995, 1992, 1990, 1986, 1985, 1980, 1979, 1975, 1973, 1970, 1965, 1962, 1961, 1958, 1957, 1955, 1953, 1951, 1949, 1948, 1926, 1921
700 S FEDERAL HWY	2020, 2017, 2014, 2010, 2005, 1999, 1995, 1992, 1990, 1986, 1985, 1980, 1979, 1975, 1973, 1970, 1965, 1962, 1961, 1958, 1957, 1955, 1953, 1951, 1949, 1948, 1926, 1921
700 SE 11TH CT	2020, 2017, 2014, 2010, 2005, 1999, 1995, 1992, 1990, 1986, 1985, 1980, 1979, 1975, 1973, 1970, 1965, 1962, 1961, 1958, 1957, 1955, 1953, 1951, 1949, 1948, 1926, 1921

DRAFT

FINDINGS

Address Researched	Address Not Identified in Research Source
700 SE 11TH CT	2020, 2017, 2014, 2010, 2005, 2000, 1999, 1992, 1990, 1986, 1985, 1980, 1979, 1975, 1973, 1970, 1965, 1962, 1961, 1958, 1957, 1955, 1953, 1951, 1949, 1948, 1926, 1921
700 SE 11TH CT	2020, 2017, 2014, 2010, 2005, 2000, 1999, 1995, 1990, 1986, 1985, 1980, 1979, 1975, 1973, 1970, 1965, 1962, 1961, 1958, 1957, 1955, 1953, 1951, 1949, 1948, 1926, 1921
700 SE 11TH CT	2020, 2017, 2014, 2010, 2000, 1999, 1995, 1992, 1990, 1986, 1985, 1980, 1979, 1975, 1973, 1970, 1965, 1962, 1961, 1958, 1957, 1955, 1953, 1951, 1949, 1948, 1926, 1921
700 SE 11TH CT	2020, 2014, 2010, 2005, 2000, 1999, 1995, 1992, 1990, 1986, 1985, 1980, 1979, 1975, 1973, 1970, 1965, 1962, 1961, 1958, 1957, 1955, 1953, 1951, 1949, 1948, 1926, 1921
700 SE 11TH CT	2017, 2014, 2010, 2005, 2000, 1999, 1995, 1992, 1990, 1986, 1985, 1980, 1979, 1975, 1973, 1970, 1965, 1962, 1961, 1958, 1957, 1955, 1953, 1951, 1949, 1948, 1926, 1921
700 SE 11TH CT	2020, 2017, 2010, 2005, 2000, 1999, 1995, 1992, 1990, 1986, 1985, 1980, 1979, 1975, 1973, 1970, 1965, 1962, 1961, 1958, 1957, 1955, 1953, 1951, 1949, 1948, 1926, 1921
700 SE 12TH CT	2020, 2017, 2010, 2005, 2000, 1999, 1995, 1992, 1990, 1986, 1985, 1980, 1979, 1975, 1973, 1970, 1965, 1962, 1961, 1958, 1957, 1955, 1953, 1951, 1949, 1948, 1926, 1921
700 SE 12TH CT	2020, 2017, 2014, 2005, 2000, 1999, 1995, 1992, 1990, 1986, 1985, 1980, 1979, 1975, 1973, 1970, 1965, 1962, 1961, 1958, 1957, 1955, 1953, 1951, 1949, 1948, 1926, 1921
700 SE 12TH CT	2020, 2017, 2014, 2010, 2000, 1999, 1995, 1992, 1990, 1986, 1985, 1980, 1979, 1975, 1973, 1970, 1965, 1962, 1961, 1958, 1957, 1955, 1953, 1951, 1949, 1948, 1926, 1921
700 SE 12TH CT	2020, 2017, 2014, 2010, 2005, 2000, 1999, 1995, 1990, 1986, 1985, 1980, 1979, 1975, 1973, 1970, 1965, 1962, 1961, 1958, 1957, 1955, 1953, 1951, 1949, 1948, 1926, 1921
700 SE 12TH CT	2020, 2017, 2014, 2010, 2005, 2000, 1999, 1992, 1990, 1986, 1985, 1980, 1979, 1975, 1973, 1970, 1965, 1962, 1961, 1958, 1957, 1955, 1953, 1951, 1949, 1948, 1926, 1921
700 SE 12TH CT	2020, 2017, 2014, 2010, 2005, 1999, 1995, 1992, 1990, 1986, 1985, 1980, 1979, 1975, 1973, 1970, 1965, 1962, 1961, 1958, 1957, 1955, 1953, 1951, 1949, 1948, 1926, 1921
700 SE 2ND AVE	2020, 2017, 2014, 2010, 2005, 1999, 1995, 1992, 1990, 1986, 1985, 1980, 1979, 1975, 1973, 1970, 1965, 1962, 1961, 1958, 1957, 1955, 1953, 1951, 1949, 1948, 1926, 1921
700 SE 2ND AVE	2020, 2017, 2014, 2010, 2000, 1999, 1995, 1992, 1990, 1986, 1985, 1980, 1979, 1975, 1973, 1970, 1965, 1962, 1961, 1958, 1957, 1955, 1953, 1951, 1949, 1948, 1926, 1921
700 SE 2ND AVE	2020, 2017, 2014, 2005, 2000, 1999, 1995, 1992, 1990, 1986, 1985, 1980, 1979, 1975, 1973, 1970, 1965, 1962, 1961, 1958, 1957, 1955, 1953, 1951, 1949, 1948, 1926, 1921
700 SE 3RD AVE	2020, 2017, 2014, 2005, 2000, 1999, 1995, 1992, 1990, 1986, 1985, 1980, 1979, 1975, 1973, 1970, 1965, 1962, 1961, 1958, 1957, 1955, 1953, 1951, 1949, 1948, 1926, 1921

DRAFT

FINDINGS

Address Researched	Address Not Identified in Research Source
700 SE 3RD AVE	2020, 2017, 2014, 2010, 2000, 1999, 1995, 1992, 1990, 1986, 1985, 1980, 1979, 1975, 1973, 1970, 1965, 1962, 1961, 1958, 1957, 1955, 1953, 1951, 1949, 1948, 1926, 1921
700 SE 3RD AVE	2020, 2017, 2010, 2005, 2000, 1999, 1995, 1992, 1990, 1986, 1985, 1980, 1979, 1975, 1973, 1970, 1965, 1962, 1961, 1958, 1957, 1955, 1953, 1951, 1949, 1948, 1926, 1921
700 SE 3RD AVE	2017, 2014, 2010, 2005, 2000, 1999, 1995, 1992, 1990, 1986, 1985, 1980, 1979, 1975, 1973, 1970, 1965, 1962, 1961, 1958, 1957, 1955, 1953, 1951, 1949, 1948, 1926, 1921
700 SE 3RD AVE	2020, 2014, 2010, 2005, 2000, 1999, 1995, 1992, 1990, 1986, 1985, 1980, 1979, 1975, 1973, 1970, 1965, 1962, 1961, 1958, 1957, 1955, 1953, 1951, 1949, 1948, 1926, 1921
700 SE 3RD AVE	2020, 2017, 2014, 2010, 2005, 1999, 1995, 1992, 1990, 1986, 1985, 1980, 1979, 1975, 1973, 1970, 1965, 1962, 1961, 1958, 1957, 1955, 1953, 1951, 1949, 1948, 1926, 1921
700 SE 3RD AVE	2020, 2017, 2014, 2010, 2005, 2000, 1999, 1992, 1990, 1986, 1985, 1980, 1979, 1975, 1973, 1970, 1965, 1962, 1961, 1958, 1957, 1955, 1953, 1951, 1949, 1948, 1926, 1921
700 SE 3RD AVE	2020, 2017, 2014, 2010, 2005, 2000, 1999, 1995, 1990, 1986, 1985, 1980, 1979, 1975, 1973, 1970, 1965, 1962, 1961, 1958, 1957, 1955, 1953, 1951, 1949, 1948, 1926, 1921
700 SE 7TH ST	2020, 2017, 2014, 2010, 2005, 2000, 1999, 1995, 1990, 1986, 1985, 1980, 1979, 1975, 1973, 1970, 1965, 1962, 1961, 1958, 1957, 1955, 1953, 1951, 1949, 1948, 1926, 1921
700 SE 7TH ST	2020, 2017, 2014, 2010, 2005, 2000, 1999, 1992, 1990, 1986, 1985, 1980, 1979, 1975, 1973, 1970, 1965, 1962, 1961, 1958, 1957, 1955, 1953, 1951, 1949, 1948, 1926, 1921
700 SE 7TH ST	2020, 2017, 2014, 2010, 2005, 1999, 1995, 1992, 1990, 1986, 1985, 1980, 1979, 1975, 1973, 1970, 1965, 1962, 1961, 1958, 1957, 1955, 1953, 1951, 1949, 1948, 1926, 1921
700 SE 7TH ST	2020, 2014, 2010, 2005, 2000, 1999, 1995, 1992, 1990, 1986, 1985, 1980, 1979, 1975, 1973, 1970, 1965, 1962, 1961, 1958, 1957, 1955, 1953, 1951, 1949, 1948, 1926, 1921
700 SE 7TH ST	2017, 2014, 2010, 2005, 2000, 1999, 1995, 1992, 1990, 1986, 1985, 1980, 1979, 1975, 1973, 1970, 1965, 1962, 1961, 1958, 1957, 1955, 1953, 1951, 1949, 1948, 1926, 1921
700 SE 7TH ST	2020, 2017, 2010, 2005, 2000, 1999, 1995, 1992, 1990, 1986, 1985, 1980, 1979, 1975, 1973, 1970, 1965, 1962, 1961, 1958, 1957, 1955, 1953, 1951, 1949, 1948, 1926, 1921
700 SE 7TH ST	2020, 2017, 2014, 2010, 2000, 1999, 1995, 1992, 1990, 1986, 1985, 1980, 1979, 1975, 1973, 1970, 1965, 1962, 1961, 1958, 1957, 1955, 1953, 1951, 1949, 1948, 1926, 1921
700 SE 7TH ST	2020, 2017, 2014, 2005, 2000, 1999, 1995, 1992, 1990, 1986, 1985, 1980, 1979, 1975, 1973, 1970, 1965, 1962, 1961, 1958, 1957, 1955, 1953, 1951, 1949, 1948, 1926, 1921
700 SE 8TH ST	2020, 2017, 2014, 2010, 2000, 1999, 1995, 1992, 1990, 1986, 1985, 1980, 1979, 1975, 1973, 1970, 1965, 1962, 1961, 1958, 1957, 1955, 1953, 1951, 1949, 1948, 1926, 1921

DRAFT

FINDINGS

Address Researched	Address Not Identified in Research Source
700 SE 8TH ST	2017, 2014, 2010, 2005, 2000, 1999, 1995, 1992, 1990, 1986, 1985, 1980, 1979, 1975, 1973, 1970, 1965, 1962, 1961, 1958, 1957, 1955, 1953, 1951, 1949, 1948, 1926, 1921
700 SE 8TH ST	2020, 2017, 2014, 2010, 2005, 1999, 1995, 1992, 1990, 1986, 1985, 1980, 1979, 1975, 1973, 1970, 1965, 1962, 1961, 1958, 1957, 1955, 1953, 1951, 1949, 1948, 1926, 1921
700 SE 8TH ST	2020, 2017, 2014, 2010, 2005, 2000, 1999, 1992, 1990, 1986, 1985, 1980, 1979, 1975, 1973, 1970, 1965, 1962, 1961, 1958, 1957, 1955, 1953, 1951, 1949, 1948, 1926, 1921
700 SE 9TH ST	2020, 2017, 2014, 2010, 2005, 2000, 1999, 1992, 1990, 1986, 1985, 1980, 1979, 1975, 1973, 1970, 1965, 1962, 1961, 1958, 1957, 1955, 1953, 1951, 1949, 1948, 1926, 1921
700 SE 9TH ST	2020, 2017, 2014, 2010, 2005, 1999, 1995, 1992, 1990, 1986, 1985, 1980, 1979, 1975, 1973, 1970, 1965, 1962, 1961, 1958, 1957, 1955, 1953, 1951, 1949, 1948, 1926, 1921
700 SE 9TH ST	2020, 2017, 2010, 2005, 2000, 1999, 1995, 1992, 1990, 1986, 1985, 1980, 1979, 1975, 1973, 1970, 1965, 1962, 1961, 1958, 1957, 1955, 1953, 1951, 1949, 1948, 1926, 1921
700 SE 9TH ST	2020, 2014, 2010, 2005, 2000, 1999, 1995, 1992, 1990, 1986, 1985, 1980, 1979, 1975, 1973, 1970, 1965, 1962, 1961, 1958, 1957, 1955, 1953, 1951, 1949, 1948, 1926, 1921
700 SE 9TH ST	2020, 2017, 2014, 2010, 2000, 1999, 1995, 1992, 1990, 1986, 1985, 1980, 1979, 1975, 1973, 1970, 1965, 1962, 1961, 1958, 1957, 1955, 1953, 1951, 1949, 1948, 1926, 1921
700 SE 9TH ST	2020, 2017, 2014, 2005, 2000, 1999, 1995, 1992, 1990, 1986, 1985, 1980, 1979, 1975, 1973, 1970, 1965, 1962, 1961, 1958, 1957, 1955, 1953, 1951, 1949, 1948, 1926, 1921
701 10TH	2020, 2017, 2014, 2010, 2005, 2000, 1999, 1995, 1992, 1990, 1986, 1985, 1980, 1979, 1975, 1973, 1970, 1965, 1962, 1961, 1958, 1957, 1955, 1953, 1949, 1948, 1926, 1921
701 10TH ST	2020, 2017, 2014, 2010, 2005, 2000, 1999, 1995, 1992, 1990, 1986, 1985, 1980, 1979, 1975, 1973, 1970, 1965, 1962, 1961, 1958, 1955, 1953, 1951, 1949, 1948, 1926, 1921
701 10TH ST	2020, 2017, 2014, 2010, 2005, 2000, 1999, 1995, 1992, 1990, 1986, 1985, 1980, 1979, 1973, 1970, 1965, 1962, 1961, 1958, 1957, 1955, 1953, 1951, 1949, 1948, 1926, 1921
701 10TH ST	2020, 2017, 2014, 2010, 2005, 2000, 1999, 1995, 1992, 1990, 1986, 1985, 1979, 1975, 1973, 1970, 1965, 1962, 1961, 1958, 1957, 1955, 1953, 1951, 1949, 1948, 1926, 1921
701 10TH ST	2020, 2017, 2014, 2010, 2005, 2000, 1999, 1995, 1992, 1990, 1985, 1980, 1979, 1975, 1973, 1970, 1965, 1962, 1961, 1958, 1957, 1955, 1953, 1951, 1949, 1948, 1926, 1921
701 2ND	2020, 2017, 2014, 2010, 2005, 2000, 1999, 1995, 1992, 1990, 1986, 1985, 1980, 1979, 1975, 1973, 1970, 1965, 1962, 1961, 1958, 1957, 1955, 1953, 1949, 1948, 1926, 1921
701 2ND AVE	2020, 2017, 2014, 2010, 2005, 2000, 1999, 1995, 1992, 1990, 1986, 1985, 1980, 1979, 1975, 1973, 1970, 1965, 1961, 1958, 1957, 1955, 1953, 1951, 1949, 1948, 1926, 1921

DRAFT

FINDINGS

Address Researched	Address Not Identified in Research Source
701 2ND AVE	2020, 2017, 2014, 2010, 2005, 2000, 1999, 1995, 1992, 1990, 1986, 1985, 1980, 1979, 1975, 1973, 1970, 1962, 1961, 1958, 1957, 1955, 1953, 1951, 1949, 1948, 1926, 1921
701 2ND AVE	2020, 2017, 2014, 2010, 2005, 2000, 1999, 1995, 1992, 1990, 1985, 1980, 1979, 1975, 1973, 1970, 1965, 1962, 1961, 1958, 1957, 1955, 1953, 1951, 1949, 1948, 1926, 1921
701 2ND AVE	2020, 2017, 2014, 2010, 2005, 2000, 1999, 1995, 1992, 1990, 1986, 1985, 1980, 1979, 1975, 1973, 1965, 1962, 1961, 1958, 1957, 1955, 1953, 1951, 1949, 1948, 1926, 1921
701 3RD AVE	2020, 2017, 2014, 2010, 2000, 1999, 1995, 1992, 1990, 1986, 1985, 1980, 1979, 1975, 1973, 1970, 1965, 1962, 1961, 1958, 1957, 1955, 1953, 1951, 1949, 1948, 1926, 1921
701 6TH AVE	2020, 2017, 2014, 2010, 2005, 2000, 1999, 1995, 1992, 1990, 1986, 1985, 1980, 1979, 1975, 1973, 1970, 1965, 1962, 1961, 1958, 1957, 1955, 1953, 1951, 1949, 1926, 1921
701 7TH	2020, 2017, 2014, 2010, 2005, 2000, 1999, 1995, 1992, 1990, 1986, 1985, 1980, 1979, 1975, 1973, 1970, 1965, 1962, 1961, 1958, 1957, 1955, 1953, 1949, 1948, 1926, 1921
701 7TH ST	2020, 2017, 2014, 2010, 2000, 1999, 1995, 1992, 1990, 1986, 1985, 1980, 1979, 1975, 1973, 1970, 1965, 1962, 1961, 1958, 1957, 1955, 1953, 1951, 1949, 1948, 1926, 1921
701 7TH ST	2020, 2017, 2014, 2010, 2005, 2000, 1995, 1992, 1990, 1986, 1985, 1980, 1979, 1975, 1973, 1970, 1965, 1962, 1961, 1958, 1957, 1955, 1953, 1951, 1949, 1948, 1926, 1921
701 7TH ST	2020, 2017, 2014, 2010, 2005, 2000, 1999, 1995, 1992, 1990, 1986, 1985, 1980, 1979, 1975, 1973, 1970, 1965, 1962, 1961, 1958, 1957, 1955, 1953, 1951, 1949, 1926, 1921
701 7TH ST	2020, 2017, 2014, 2010, 2005, 2000, 1999, 1995, 1992, 1990, 1986, 1985, 1980, 1979, 1975, 1973, 1970, 1962, 1961, 1958, 1957, 1955, 1953, 1951, 1949, 1948, 1926, 1921
701 7TH ST	2020, 2017, 2014, 2010, 2005, 2000, 1999, 1995, 1992, 1990, 1986, 1985, 1980, 1979, 1975, 1973, 1970, 1965, 1962, 1961, 1958, 1955, 1953, 1951, 1949, 1948, 1926, 1921
701 7TH ST	2020, 2017, 2014, 2010, 2005, 2000, 1999, 1995, 1992, 1990, 1986, 1985, 1980, 1979, 1975, 1973, 1970, 1961, 1958, 1957, 1955, 1953, 1951, 1949, 1948, 1926, 1921
701 7TH ST	2020, 2017, 2014, 2010, 2005, 2000, 1999, 1995, 1992, 1990, 1986, 1985, 1980, 1979, 1975, 1973, 1965, 1962, 1961, 1958, 1957, 1955, 1953, 1951, 1949, 1948, 1926, 1921
701 7TH ST	2020, 2017, 2014, 2010, 2005, 2000, 1999, 1995, 1992, 1990, 1986, 1985, 1980, 1979, 1973, 1970, 1965, 1962, 1961, 1958, 1957, 1955, 1953, 1951, 1949, 1948, 1926, 1921
701 7TH ST	2020, 2017, 2014, 2010, 2005, 2000, 1999, 1995, 1992, 1990, 1985, 1980, 1979, 1975, 1973, 1970, 1965, 1962, 1961, 1958, 1957, 1955, 1953, 1951, 1949, 1948, 1926, 1921
701 7TH ST	2020, 2017, 2014, 2010, 2005, 2000, 1999, 1995, 1992, 1986, 1985, 1980, 1979, 1975, 1973, 1970, 1965, 1962, 1961, 1958, 1957, 1955, 1953, 1951, 1949, 1948, 1926, 1921

DRAFT

FINDINGS

Address Researched	Address Not Identified in Research Source
701 8TH	2020, 2017, 2014, 2010, 2005, 2000, 1999, 1995, 1992, 1990, 1986, 1985, 1980, 1979, 1975, 1973, 1970, 1965, 1962, 1961, 1958, 1957, 1955, 1953, 1949, 1948, 1926, 1921
701 8TH ST	2020, 2017, 2014, 2010, 2005, 2000, 1995, 1992, 1990, 1986, 1985, 1980, 1979, 1975, 1973, 1970, 1965, 1962, 1961, 1958, 1957, 1955, 1953, 1951, 1949, 1948, 1926, 1921
701 8TH ST	2020, 2017, 2014, 2010, 2000, 1999, 1995, 1992, 1990, 1986, 1985, 1980, 1979, 1975, 1973, 1970, 1965, 1962, 1961, 1958, 1957, 1955, 1953, 1951, 1949, 1948, 1926, 1921
701 8TH ST	2020, 2017, 2014, 2010, 2005, 2000, 1999, 1995, 1992, 1990, 1986, 1985, 1980, 1979, 1975, 1973, 1970, 1965, 1962, 1961, 1958, 1957, 1955, 1953, 1951, 1949, 1926, 1921
701 8TH ST	2020, 2017, 2014, 2010, 2005, 2000, 1999, 1995, 1992, 1990, 1986, 1985, 1980, 1979, 1975, 1973, 1970, 1965, 1962, 1961, 1958, 1955, 1953, 1951, 1949, 1948, 1926, 1921
701 8TH ST	2020, 2017, 2014, 2010, 2005, 2000, 1999, 1995, 1992, 1990, 1986, 1985, 1980, 1979, 1975, 1973, 1970, 1965, 1961, 1958, 1957, 1955, 1953, 1951, 1949, 1948, 1926, 1921
701 8TH ST	2020, 2017, 2014, 2010, 2005, 2000, 1999, 1995, 1992, 1990, 1986, 1985, 1980, 1979, 1975, 1973, 1970, 1962, 1961, 1958, 1957, 1955, 1953, 1951, 1949, 1948, 1926, 1921
701 8TH ST	2020, 2017, 2014, 2010, 2005, 2000, 1999, 1995, 1992, 1986, 1985, 1980, 1979, 1975, 1973, 1970, 1965, 1962, 1961, 1958, 1957, 1955, 1953, 1951, 1949, 1948, 1926, 1921
701 8TH ST	2020, 2017, 2014, 2010, 2005, 2000, 1999, 1995, 1992, 1990, 1985, 1980, 1979, 1975, 1973, 1970, 1965, 1962, 1961, 1958, 1957, 1955, 1953, 1951, 1949, 1948, 1926, 1921
701 8TH ST	2020, 2017, 2014, 2010, 2005, 2000, 1999, 1995, 1992, 1990, 1986, 1985, 1979, 1975, 1973, 1970, 1965, 1962, 1961, 1958, 1957, 1955, 1953, 1951, 1949, 1948, 1926, 1921
701 8TH ST	2020, 2017, 2014, 2010, 2005, 2000, 1999, 1995, 1992, 1990, 1986, 1985, 1980, 1979, 1973, 1970, 1965, 1962, 1961, 1958, 1957, 1955, 1953, 1951, 1949, 1948, 1926, 1921
701 8TH ST	2020, 2017, 2014, 2010, 2005, 2000, 1999, 1995, 1992, 1990, 1986, 1985, 1980, 1979, 1975, 1973, 1965, 1962, 1961, 1958, 1957, 1955, 1953, 1951, 1949, 1948, 1926, 1921
701 9TH ST	2020, 2017, 2014, 2010, 2005, 2000, 1995, 1992, 1990, 1986, 1985, 1980, 1979, 1975, 1973, 1970, 1965, 1962, 1961, 1958, 1957, 1955, 1953, 1951, 1949, 1948, 1926, 1921
701 9TH ST	2020, 2017, 2014, 2010, 2005, 2000, 1999, 1995, 1992, 1990, 1986, 1985, 1980, 1979, 1975, 1973, 1965, 1962, 1961, 1958, 1957, 1955, 1953, 1951, 1949, 1948, 1926, 1921
701 9TH ST	2020, 2017, 2014, 2010, 2005, 2000, 1999, 1995, 1992, 1990, 1986, 1985, 1980, 1979, 1973, 1970, 1965, 1962, 1961, 1958, 1957, 1955, 1953, 1951, 1949, 1948, 1926, 1921
701 9TH ST	2020, 2017, 2014, 2010, 2005, 2000, 1999, 1995, 1992, 1990, 1986, 1985, 1979, 1975, 1973, 1970, 1965, 1962, 1961, 1958, 1957, 1955, 1953, 1951, 1949, 1948, 1926, 1921

DRAFT

FINDINGS

Address Researched	Address Not Identified in Research Source
701 9TH ST	2020, 2017, 2014, 2010, 2005, 2000, 1999, 1995, 1992, 1990, 1985, 1980, 1979, 1975, 1973, 1970, 1965, 1962, 1961, 1958, 1957, 1955, 1953, 1951, 1949, 1948, 1926, 1921
701 9TH ST	2020, 2017, 2014, 2010, 2005, 2000, 1999, 1995, 1992, 1990, 1986, 1985, 1980, 1979, 1975, 1973, 1970, 1962, 1961, 1958, 1957, 1955, 1953, 1951, 1949, 1948, 1926, 1921
701 9TH ST	2020, 2017, 2014, 2010, 2005, 2000, 1999, 1995, 1992, 1990, 1986, 1985, 1980, 1979, 1975, 1973, 1970, 1965, 1961, 1958, 1957, 1955, 1953, 1951, 1949, 1948, 1926, 1921
701 FEDERAL HWY	2020, 2017, 2014, 2010, 2005, 2000, 1995, 1992, 1990, 1986, 1985, 1980, 1979, 1975, 1973, 1970, 1965, 1962, 1961, 1958, 1957, 1955, 1953, 1951, 1949, 1948, 1926, 1921
701 FEDERAL HWY	2020, 2017, 2014, 2010, 2000, 1999, 1995, 1992, 1990, 1986, 1985, 1980, 1979, 1975, 1973, 1970, 1965, 1962, 1961, 1958, 1957, 1955, 1953, 1951, 1949, 1948, 1926, 1921
701 FEDERAL HWY	2020, 2017, 2014, 2010, 2005, 2000, 1999, 1995, 1992, 1986, 1985, 1980, 1979, 1975, 1973, 1970, 1965, 1962, 1961, 1958, 1957, 1955, 1953, 1951, 1949, 1948, 1926, 1921
701 RIO VISTA BLVD	2020, 2017, 2014, 2010, 2000, 1999, 1995, 1992, 1990, 1986, 1985, 1980, 1979, 1975, 1973, 1970, 1965, 1962, 1961, 1958, 1957, 1955, 1953, 1951, 1949, 1948, 1926, 1921
701 RIO VISTA BLVD	2020, 2017, 2014, 2010, 2005, 2000, 1995, 1992, 1990, 1986, 1985, 1980, 1979, 1975, 1973, 1970, 1965, 1962, 1961, 1958, 1957, 1955, 1953, 1951, 1949, 1948, 1926, 1921
701 RIO VISTA BLVD	2020, 2017, 2014, 2010, 2005, 2000, 1999, 1995, 1992, 1986, 1985, 1980, 1979, 1975, 1973, 1970, 1965, 1962, 1961, 1958, 1957, 1955, 1953, 1951, 1949, 1948, 1926, 1921
701 RIO VISTA BLVD	2020, 2017, 2014, 2010, 2005, 2000, 1999, 1995, 1992, 1990, 1985, 1980, 1979, 1975, 1973, 1970, 1965, 1962, 1961, 1958, 1957, 1955, 1953, 1951, 1949, 1948, 1926, 1921
701 RIO VISTA BLVD	2020, 2017, 2014, 2010, 2005, 2000, 1999, 1995, 1992, 1990, 1986, 1985, 1980, 1979, 1973, 1970, 1965, 1962, 1961, 1958, 1957, 1955, 1953, 1951, 1949, 1948, 1926, 1921
701 RIO VISTA BLVD	2020, 2017, 2014, 2010, 2005, 2000, 1999, 1995, 1992, 1990, 1986, 1985, 1979, 1975, 1973, 1970, 1965, 1962, 1961, 1958, 1957, 1955, 1953, 1951, 1949, 1948, 1926, 1921
701 RIO VISTA BLVD	2020, 2017, 2014, 2010, 2005, 2000, 1999, 1995, 1992, 1990, 1986, 1985, 1980, 1979, 1975, 1973, 1965, 1962, 1961, 1958, 1957, 1955, 1953, 1951, 1949, 1948, 1926, 1921
701 RIO VISTA BLVD	2020, 2017, 2014, 2010, 2005, 2000, 1999, 1995, 1992, 1990, 1986, 1985, 1980, 1979, 1975, 1973, 1970, 1965, 1961, 1958, 1957, 1955, 1953, 1951, 1949, 1948, 1926, 1921
701 RIO VISTA BLVD	2020, 2017, 2014, 2010, 2005, 2000, 1999, 1995, 1992, 1990, 1986, 1985, 1980, 1979, 1975, 1973, 1970, 1962, 1961, 1958, 1957, 1955, 1953, 1951, 1949, 1948, 1926, 1921
701 RIO VISTA BLVD	2020, 2017, 2014, 2010, 2005, 2000, 1999, 1995, 1992, 1990, 1986, 1985, 1980, 1979, 1975, 1973, 1970, 1965, 1962, 1961, 1958, 1955, 1953, 1951, 1949, 1948, 1926, 1921

DRAFT

FINDINGS

Address Researched	Address Not Identified in Research Source
701 S FEDERAL HWY	2020, 2017, 2014, 2010, 2005, 2000, 1999, 1992, 1990, 1986, 1985, 1980, 1979, 1975, 1973, 1970, 1965, 1962, 1961, 1958, 1957, 1955, 1953, 1951, 1949, 1948, 1926, 1921
701 S FEDERAL HWY	2020, 2017, 2014, 2010, 2000, 1999, 1995, 1992, 1990, 1986, 1985, 1980, 1979, 1975, 1973, 1970, 1965, 1962, 1961, 1958, 1957, 1955, 1953, 1951, 1949, 1948, 1926, 1921
701 S FEDERAL HWY	2020, 2017, 2014, 2010, 2005, 1999, 1995, 1992, 1990, 1986, 1985, 1980, 1979, 1975, 1973, 1970, 1965, 1962, 1961, 1958, 1957, 1955, 1953, 1951, 1949, 1948, 1926, 1921
701 S FEDERAL HWY	2020, 2017, 2014, 2010, 2005, 2000, 1999, 1995, 1990, 1986, 1985, 1980, 1979, 1975, 1973, 1970, 1965, 1962, 1961, 1958, 1957, 1955, 1953, 1951, 1949, 1948, 1926, 1921
701 S FEDERAL HWY	2020, 2017, 2014, 2005, 2000, 1999, 1995, 1992, 1990, 1986, 1985, 1980, 1979, 1975, 1973, 1970, 1965, 1962, 1961, 1958, 1957, 1955, 1953, 1951, 1949, 1948, 1926, 1921
701 S FEDERAL HWY	2020, 2014, 2010, 2005, 2000, 1999, 1995, 1992, 1990, 1986, 1985, 1980, 1979, 1975, 1973, 1970, 1965, 1962, 1961, 1958, 1957, 1955, 1953, 1951, 1949, 1948, 1926, 1921
701 S FEDERAL HWY	2020, 2017, 2010, 2005, 2000, 1999, 1995, 1992, 1990, 1986, 1985, 1980, 1979, 1975, 1973, 1970, 1965, 1962, 1961, 1958, 1957, 1955, 1953, 1951, 1949, 1948, 1926, 1921
701 S FEDERAL HWY	2017, 2014, 2010, 2005, 2000, 1999, 1995, 1992, 1990, 1986, 1985, 1980, 1979, 1975, 1973, 1970, 1965, 1962, 1961, 1958, 1957, 1955, 1953, 1951, 1949, 1948, 1926, 1921
701 S RIO VISTA BLVD	2020, 2017, 2010, 2005, 2000, 1999, 1995, 1992, 1990, 1986, 1985, 1980, 1979, 1975, 1973, 1970, 1965, 1962, 1961, 1958, 1957, 1955, 1953, 1951, 1949, 1948, 1926, 1921
701 S RIO VISTA BLVD	2020, 2017, 2014, 2010, 2005, 1999, 1995, 1992, 1990, 1986, 1985, 1980, 1979, 1975, 1973, 1970, 1965, 1962, 1961, 1958, 1957, 1955, 1953, 1951, 1949, 1948, 1926, 1921
701 SE 7TH ST	2020, 2017, 2014, 2010, 2005, 1999, 1995, 1992, 1990, 1986, 1985, 1980, 1979, 1975, 1973, 1970, 1965, 1962, 1961, 1958, 1957, 1955, 1953, 1951, 1949, 1948, 1926, 1921

DRAFT

FINDINGS

Address Researched	Address Not Identified in Research Source
701 SE 7TH ST	2020, 2017, 2014, 2010, 2005, 2000, 1999, 1995, 1990, 1986, 1985, 1980, 1979, 1975, 1973, 1970, 1965, 1962, 1961, 1958, 1957, 1955, 1953, 1951, 1949, 1948, 1926, 1921
701 SE 7TH ST	2020, 2017, 2014, 2010, 2005, 2000, 1999, 1992, 1990, 1986, 1985, 1980, 1979, 1975, 1973, 1970, 1965, 1962, 1961, 1958, 1957, 1955, 1953, 1951, 1949, 1948, 1926, 1921
701 SE 7TH ST	2020, 2017, 2014, 2005, 2000, 1999, 1995, 1992, 1990, 1986, 1985, 1980, 1979, 1975, 1973, 1970, 1965, 1962, 1961, 1958, 1957, 1955, 1953, 1951, 1949, 1948, 1926, 1921
701 SE 7TH ST	2020, 2017, 2010, 2005, 2000, 1999, 1995, 1992, 1990, 1986, 1985, 1980, 1979, 1975, 1973, 1970, 1965, 1962, 1961, 1958, 1957, 1955, 1953, 1951, 1949, 1948, 1926, 1921
701 SE 7TH ST	2017, 2014, 2010, 2005, 2000, 1999, 1995, 1992, 1990, 1986, 1985, 1980, 1979, 1975, 1973, 1970, 1965, 1962, 1961, 1958, 1957, 1955, 1953, 1951, 1949, 1948, 1926, 1921
701 SE 8TH ST	2017, 2014, 2010, 2005, 2000, 1999, 1995, 1992, 1990, 1986, 1985, 1980, 1979, 1975, 1973, 1970, 1965, 1962, 1961, 1958, 1957, 1955, 1953, 1951, 1949, 1948, 1926, 1921
701 SE 8TH ST	2020, 2014, 2010, 2005, 2000, 1999, 1995, 1992, 1990, 1986, 1985, 1980, 1979, 1975, 1973, 1970, 1965, 1962, 1961, 1958, 1957, 1955, 1953, 1951, 1949, 1948, 1926, 1921
701 SE 8TH ST	2020, 2017, 2010, 2005, 2000, 1999, 1995, 1992, 1990, 1986, 1985, 1980, 1979, 1975, 1973, 1970, 1965, 1962, 1961, 1958, 1957, 1955, 1953, 1951, 1949, 1948, 1926, 1921
701 SE 8TH ST	2020, 2017, 2014, 2005, 2000, 1999, 1995, 1992, 1990, 1986, 1985, 1980, 1979, 1975, 1973, 1970, 1965, 1962, 1961, 1958, 1957, 1955, 1953, 1951, 1949, 1948, 1926, 1921
701 SE 8TH ST	2020, 2017, 2014, 2010, 2000, 1999, 1995, 1992, 1990, 1986, 1985, 1980, 1979, 1975, 1973, 1970, 1965, 1962, 1961, 1958, 1957, 1955, 1953, 1951, 1949, 1948, 1926, 1921
1125 SE 4TH AVE	2020, 2017, 2014, 2010, 2005, 2000, 1999, 1992, 1990, 1986, 1985, 1980, 1979, 1975, 1973, 1970, 1965, 1962, 1961, 1958, 1957, 1955, 1953, 1951, 1949, 1948, 1926, 1921
1125 SE 4TH AVE	2020, 2017, 2014, 2010, 2000, 1999, 1995, 1992, 1990, 1986, 1985, 1980, 1979, 1975, 1973, 1970, 1965, 1962, 1961, 1958, 1957, 1955, 1953, 1951, 1949, 1948, 1926, 1921
1125 SE 4TH AVE	2020, 2017, 2014, 2005, 2000, 1999, 1995, 1992, 1990, 1986, 1985, 1980, 1979, 1975, 1973, 1970, 1965, 1962, 1961, 1958, 1957, 1955, 1953, 1951, 1949, 1948, 1926, 1921
1125 SE 4TH AVE	2020, 2017, 2010, 2005, 2000, 1999, 1995, 1992, 1990, 1986, 1985, 1980, 1979, 1975, 1973, 1970, 1965, 1962, 1961, 1958, 1957, 1955, 1953, 1951, 1949, 1948, 1926, 1921
1125 SE 4TH AVE	2020, 2014, 2010, 2005, 2000, 1999, 1995, 1992, 1990, 1986, 1985, 1980, 1979, 1975, 1973, 1970, 1965, 1962, 1961, 1958, 1957, 1955, 1953, 1951, 1949, 1948, 1926, 1921
1125 SE 4TH AVE	2017, 2014, 2010, 2005, 2000, 1999, 1995, 1992, 1990, 1986, 1985, 1980, 1979, 1975, 1973, 1970, 1965, 1962, 1961, 1958, 1957, 1955, 1953, 1951, 1949, 1948, 1926, 1921

DRAFT

FINDINGS

Address Researched	Address Not Identified in Research Source
1125 SE 6TH TER	2017, 2014, 2010, 2005, 2000, 1999, 1995, 1992, 1990, 1986, 1985, 1980, 1979, 1975, 1973, 1970, 1965, 1962, 1961, 1958, 1957, 1955, 1953, 1951, 1949, 1948, 1926, 1921
1125 SE 6TH TER	2020, 2017, 2010, 2005, 2000, 1999, 1995, 1992, 1990, 1986, 1985, 1980, 1979, 1975, 1973, 1970, 1965, 1962, 1961, 1958, 1957, 1955, 1953, 1951, 1949, 1948, 1926, 1921
1125 SE 6TH TER	2020, 2014, 2010, 2005, 2000, 1999, 1995, 1992, 1990, 1986, 1985, 1980, 1979, 1975, 1973, 1970, 1965, 1962, 1961, 1958, 1957, 1955, 1953, 1951, 1949, 1948, 1926, 1921
1125 SE 6TH TER	2020, 2017, 2014, 2005, 2000, 1999, 1995, 1992, 1990, 1986, 1985, 1980, 1979, 1975, 1973, 1970, 1965, 1962, 1961, 1958, 1957, 1955, 1953, 1951, 1949, 1948, 1926, 1921
1125 SE 6TH TER	2020, 2017, 2014, 2010, 2000, 1999, 1995, 1992, 1990, 1986, 1985, 1980, 1979, 1975, 1973, 1970, 1965, 1962, 1961, 1958, 1957, 1955, 1953, 1951, 1949, 1948, 1926, 1921
1125 SE 6TH TER	2020, 2017, 2014, 2010, 2005, 2000, 1999, 1992, 1990, 1986, 1985, 1980, 1979, 1975, 1973, 1970, 1965, 1962, 1961, 1958, 1957, 1955, 1953, 1951, 1949, 1948, 1926, 1921
1125 SE 6TH TER	2020, 2017, 2014, 2010, 2005, 2000, 1999, 1995, 1990, 1986, 1985, 1980, 1979, 1975, 1973, 1970, 1965, 1962, 1961, 1958, 1957, 1955, 1953, 1951, 1949, 1948, 1926, 1921
1125 SE 6TH TER	2020, 2017, 2014, 2010, 2005, 1999, 1995, 1992, 1990, 1986, 1985, 1980, 1979, 1975, 1973, 1970, 1965, 1962, 1961, 1958, 1957, 1955, 1953, 1951, 1949, 1948, 1926, 1921
1125A 6TH TER	2020, 2017, 2014, 2010, 2005, 2000, 1999, 1995, 1992, 1990, 1986, 1985, 1980, 1979, 1975, 1973, 1965, 1962, 1961, 1958, 1957, 1955, 1953, 1951, 1949, 1948, 1926, 1921
1125B 6TH TER	2020, 2017, 2014, 2010, 2005, 2000, 1999, 1995, 1992, 1990, 1986, 1985, 1980, 1979, 1975, 1973, 1965, 1962, 1961, 1958, 1957, 1955, 1953, 1951, 1949, 1948, 1926, 1921
1126 2ND AVE	2020, 2017, 2014, 2010, 2005, 2000, 1995, 1992, 1990, 1986, 1985, 1980, 1979, 1975, 1973, 1970, 1965, 1962, 1961, 1958, 1957, 1955, 1953, 1951, 1949, 1948, 1926, 1921
1126 2ND AVE	2020, 2017, 2014, 2010, 2000, 1999, 1995, 1992, 1990, 1986, 1985, 1980, 1979, 1975, 1973, 1970, 1965, 1962, 1961, 1958, 1957, 1955, 1953, 1951, 1949, 1948, 1926, 1921
1126 2ND AVE	2020, 2017, 2014, 2010, 2005, 2000, 1999, 1995, 1992, 1990, 1986, 1985, 1980, 1979, 1975, 1973, 1965, 1962, 1961, 1958, 1957, 1955, 1953, 1951, 1949, 1948, 1926, 1921
1126 2ND AVE	2020, 2017, 2014, 2010, 2005, 2000, 1999, 1995, 1992, 1990, 1986, 1985, 1980, 1979, 1973, 1970, 1965, 1962, 1961, 1958, 1957, 1955, 1953, 1951, 1949, 1948, 1926, 1921
1126 2ND AVE	2020, 2017, 2014, 2010, 2005, 2000, 1999, 1995, 1992, 1986, 1985, 1980, 1979, 1975, 1973, 1970, 1965, 1962, 1961, 1958, 1957, 1955, 1953, 1951, 1949, 1948, 1926, 1921
1126 2ND AVE	2020, 2017, 2014, 2010, 2005, 2000, 1999, 1995, 1992, 1990, 1985, 1980, 1979, 1975, 1973, 1970, 1965, 1962, 1961, 1958, 1957, 1955, 1953, 1951, 1949, 1948, 1926, 1921

DRAFT

FINDINGS

Address Researched	Address Not Identified in Research Source
1126 2ND AVE	2020, 2017, 2014, 2010, 2005, 2000, 1999, 1995, 1992, 1990, 1986, 1985, 1979, 1975, 1973, 1970, 1965, 1962, 1961, 1958, 1957, 1955, 1953, 1951, 1949, 1948, 1926, 1921
1126 2ND AVE	2020, 2017, 2014, 2010, 2005, 2000, 1999, 1995, 1992, 1990, 1986, 1985, 1980, 1979, 1975, 1973, 1970, 1965, 1961, 1958, 1957, 1955, 1953, 1951, 1949, 1948, 1926, 1921
1126 2ND AVE	2020, 2017, 2014, 2010, 2005, 2000, 1999, 1995, 1992, 1990, 1986, 1985, 1980, 1979, 1975, 1973, 1970, 1962, 1961, 1958, 1957, 1955, 1953, 1951, 1949, 1948, 1926, 1921
1126 2ND AVE	2020, 2017, 2014, 2010, 2005, 2000, 1999, 1995, 1992, 1990, 1986, 1985, 1980, 1979, 1975, 1973, 1970, 1965, 1962, 1961, 1958, 1957, 1955, 1953, 1949, 1948, 1926, 1921
1126 3RD AVE	2020, 2017, 2014, 2010, 2000, 1999, 1995, 1992, 1990, 1986, 1985, 1980, 1979, 1975, 1973, 1970, 1965, 1962, 1961, 1958, 1957, 1955, 1953, 1951, 1949, 1948, 1926, 1921
1126 3RD AVE	2020, 2017, 2014, 2010, 2005, 2000, 1995, 1992, 1990, 1986, 1985, 1980, 1979, 1975, 1973, 1970, 1965, 1962, 1961, 1958, 1957, 1955, 1953, 1951, 1949, 1948, 1926, 1921
1126 3RD AVE	2020, 2017, 2014, 2010, 2005, 2000, 1999, 1995, 1992, 1990, 1986, 1985, 1980, 1979, 1975, 1973, 1970, 1962, 1961, 1958, 1957, 1955, 1953, 1951, 1949, 1948, 1926, 1921
1126 3RD AVE	2020, 2017, 2014, 2010, 2005, 2000, 1999, 1995, 1992, 1990, 1986, 1985, 1980, 1979, 1975, 1973, 1970, 1965, 1961, 1958, 1957, 1955, 1953, 1951, 1949, 1948, 1926, 1921
1126 3RD AVE	2020, 2017, 2014, 2010, 2005, 2000, 1999, 1995, 1992, 1990, 1986, 1985, 1980, 1979, 1975, 1973, 1970, 1965, 1962, 1961, 1958, 1955, 1953, 1951, 1949, 1948, 1926, 1921
1126 3RD AVE	2020, 2017, 2014, 2010, 2005, 2000, 1999, 1995, 1992, 1990, 1986, 1985, 1980, 1979, 1975, 1973, 1970, 1965, 1962, 1961, 1958, 1955, 1953, 1951, 1949, 1948, 1926, 1921
1126 3RD AVE	2020, 2017, 2014, 2010, 2005, 2000, 1999, 1995, 1992, 1990, 1985, 1980, 1979, 1975, 1973, 1970, 1965, 1962, 1961, 1958, 1957, 1955, 1953, 1951, 1949, 1948, 1926, 1921
1126 3RD AVE	2020, 2017, 2014, 2010, 2005, 2000, 1999, 1995, 1992, 1986, 1985, 1980, 1979, 1975, 1973, 1970, 1965, 1962, 1961, 1958, 1957, 1955, 1953, 1951, 1949, 1948, 1926, 1921
1126 3RD AVE	2020, 2017, 2014, 2010, 2005, 2000, 1999, 1995, 1992, 1990, 1986, 1985, 1980, 1979, 1973, 1970, 1965, 1962, 1961, 1958, 1957, 1955, 1953, 1951, 1949, 1948, 1926, 1921
1126 3RD AVE	2020, 2017, 2014, 2010, 2005, 2000, 1999, 1995, 1992, 1990, 1986, 1985, 1980, 1979, 1975, 1973, 1965, 1962, 1961, 1958, 1957, 1955, 1953, 1951, 1949, 1948, 1926, 1921
1126 FEDERAL HWY	2020, 2017, 2014, 2010, 2005, 2000, 1995, 1992, 1990, 1986, 1985, 1980, 1979, 1975, 1973, 1970, 1965, 1962, 1961, 1958, 1957, 1955, 1953, 1951, 1949, 1948, 1926, 1921
1126 FEDERAL HWY	2020, 2017, 2014, 2010, 2000, 1999, 1995, 1992, 1990, 1986, 1985, 1980, 1979, 1975, 1973, 1970, 1965, 1962, 1961, 1958, 1957, 1955, 1953, 1951, 1949, 1948, 1926, 1921

DRAFT

FINDINGS

Address Researched	Address Not Identified in Research Source
1126 FEDERAL HWY	2020, 2017, 2014, 2010, 2005, 2000, 1999, 1995, 1992, 1986, 1985, 1980, 1979, 1975, 1973, 1970, 1965, 1962, 1961, 1958, 1957, 1955, 1953, 1951, 1949, 1948, 1926, 1921
1126 S FEDERAL HWY	2020, 2017, 2014, 2010, 2000, 1999, 1995, 1992, 1990, 1986, 1985, 1980, 1979, 1975, 1973, 1970, 1965, 1962, 1961, 1958, 1957, 1955, 1953, 1951, 1949, 1948, 1926, 1921
1126 S FEDERAL HWY	2020, 2017, 2014, 2010, 2005, 1999, 1995, 1992, 1990, 1986, 1985, 1980, 1979, 1975, 1973, 1970, 1965, 1962, 1961, 1958, 1957, 1955, 1953, 1951, 1949, 1948, 1926, 1921
1126 S FEDERAL HWY	2020, 2017, 2014, 2010, 2005, 2000, 1999, 1992, 1990, 1986, 1985, 1980, 1979, 1975, 1973, 1970, 1965, 1962, 1961, 1958, 1957, 1955, 1953, 1951, 1949, 1948, 1926, 1921
1126 S FEDERAL HWY	2020, 2017, 2014, 2010, 2005, 2000, 1999, 1995, 1990, 1986, 1985, 1980, 1979, 1975, 1973, 1970, 1965, 1962, 1961, 1958, 1957, 1955, 1953, 1951, 1949, 1948, 1926, 1921
1126 S FEDERAL HWY	2020, 2017, 2014, 2005, 2000, 1999, 1995, 1992, 1990, 1986, 1985, 1980, 1979, 1975, 1973, 1970, 1965, 1962, 1961, 1958, 1957, 1955, 1953, 1951, 1949, 1948, 1926, 1921
1126 S FEDERAL HWY	2020, 2014, 2010, 2005, 2000, 1999, 1995, 1992, 1990, 1986, 1985, 1980, 1979, 1975, 1973, 1970, 1965, 1962, 1961, 1958, 1957, 1955, 1953, 1951, 1949, 1948, 1926, 1921
1126 S FEDERAL HWY	2020, 2017, 2010, 2005, 2000, 1999, 1995, 1992, 1990, 1986, 1985, 1980, 1979, 1975, 1973, 1970, 1965, 1962, 1961, 1958, 1957, 1955, 1953, 1951, 1949, 1948, 1926, 1921
1126 S FEDERAL HWY	2017, 2014, 2010, 2005, 2000, 1999, 1995, 1992, 1990, 1986, 1985, 1980, 1979, 1975, 1973, 1970, 1965, 1962, 1961, 1958, 1957, 1955, 1953, 1951, 1949, 1948, 1926, 1921
1126 SE 2ND AVE	2020, 2014, 2010, 2005, 2000, 1999, 1995, 1992, 1990, 1986, 1985, 1980, 1979, 1975, 1973, 1970, 1965, 1962, 1961, 1958, 1957, 1955, 1953, 1951, 1949, 1948, 1926, 1921
1126 SE 2ND AVE	2017, 2014, 2010, 2005, 2000, 1999, 1995, 1992, 1990, 1986, 1985, 1980, 1979, 1975, 1973, 1970, 1965, 1962, 1961, 1958, 1957, 1955, 1953, 1951, 1949, 1948, 1926, 1921
1126 SE 2ND AVE	2020, 2017, 2010, 2005, 2000, 1999, 1995, 1992, 1990, 1986, 1985, 1980, 1979, 1975, 1973, 1970, 1965, 1962, 1961, 1958, 1957, 1955, 1953, 1951, 1949, 1948, 1926, 1921
1126 SE 2ND AVE	2020, 2017, 2014, 2005, 2000, 1999, 1995, 1992, 1990, 1986, 1985, 1980, 1979, 1975, 1973, 1970, 1965, 1962, 1961, 1958, 1957, 1955, 1953, 1951, 1949, 1948, 1926, 1921
1126 SE 2ND AVE	2020, 2017, 2014, 2010, 2000, 1999, 1995, 1992, 1990, 1986, 1985, 1980, 1979, 1975, 1973, 1970, 1965, 1962, 1961, 1958, 1957, 1955, 1953, 1951, 1949, 1948, 1926, 1921
1126 SE 2ND AVE	2020, 2017, 2014, 2010, 2005, 2000, 1999, 1995, 1990, 1986, 1985, 1980, 1979, 1975, 1973, 1970, 1965, 1962, 1961, 1958, 1957, 1955, 1953, 1951, 1949, 1948, 1926, 1921
1126 SE 2ND AVE	2020, 2017, 2014, 2010, 2005, 2000, 1999, 1992, 1990, 1986, 1985, 1980, 1979, 1975, 1973, 1970, 1965, 1962, 1961, 1958, 1957, 1955, 1953, 1951, 1949, 1948, 1926, 1921

DRAFT

FINDINGS

Address Researched	Address Not Identified in Research Source
1126 SE 2ND AVE	2020, 2017, 2014, 2010, 2005, 1999, 1995, 1992, 1990, 1986, 1985, 1980, 1979, 1975, 1973, 1970, 1965, 1962, 1961, 1958, 1957, 1955, 1953, 1951, 1949, 1948, 1926, 1921
1126 SE 3RD AVE	2020, 2017, 2014, 2010, 2005, 1999, 1995, 1992, 1990, 1986, 1985, 1980, 1979, 1975, 1973, 1970, 1965, 1962, 1961, 1958, 1957, 1955, 1953, 1951, 1949, 1948, 1926, 1921
1126 SE 3RD AVE	2020, 2017, 2014, 2010, 2005, 2000, 1999, 1992, 1990, 1986, 1985, 1980, 1979, 1975, 1973, 1970, 1965, 1962, 1961, 1958, 1957, 1955, 1953, 1951, 1949, 1948, 1926, 1921
1126 SE 3RD AVE	2020, 2017, 2014, 2010, 2005, 2000, 1999, 1995, 1990, 1986, 1985, 1980, 1979, 1975, 1973, 1970, 1965, 1962, 1961, 1958, 1957, 1955, 1953, 1951, 1949, 1948, 1926, 1921
1126 SE 3RD AVE	2020, 2017, 2014, 2010, 2000, 1999, 1995, 1992, 1990, 1986, 1985, 1980, 1979, 1975, 1973, 1970, 1965, 1962, 1961, 1958, 1957, 1955, 1953, 1951, 1949, 1948, 1926, 1921
1126 SE 3RD AVE	2020, 2017, 2014, 2005, 2000, 1999, 1995, 1992, 1990, 1986, 1985, 1980, 1979, 1975, 1973, 1970, 1965, 1962, 1961, 1958, 1957, 1955, 1953, 1951, 1949, 1948, 1926, 1921
1126 SE 3RD AVE	2020, 2017, 2010, 2005, 2000, 1999, 1995, 1992, 1990, 1986, 1985, 1980, 1979, 1975, 1973, 1970, 1965, 1962, 1961, 1958, 1957, 1955, 1953, 1951, 1949, 1948, 1926, 1921
1126 SE 3RD AVE	2017, 2014, 2010, 2005, 2000, 1999, 1995, 1992, 1990, 1986, 1985, 1980, 1979, 1975, 1973, 1970, 1965, 1962, 1961, 1958, 1957, 1955, 1953, 1951, 1949, 1948, 1926, 1921
1126 SE 3RD AVE	2020, 2014, 2010, 2005, 2000, 1999, 1995, 1992, 1990, 1986, 1985, 1980, 1979, 1975, 1973, 1970, 1965, 1962, 1961, 1958, 1957, 1955, 1953, 1951, 1949, 1948, 1926, 1921
1126 SE 6TH TER	2020, 2017, 2014, 2010, 2005, 2000, 1999, 1992, 1990, 1986, 1985, 1980, 1979, 1975, 1973, 1970, 1965, 1962, 1961, 1958, 1957, 1955, 1953, 1951, 1949, 1948, 1926, 1921
1126A 3RD AVE	2020, 2017, 2014, 2010, 2005, 2000, 1999, 1995, 1992, 1990, 1985, 1980, 1979, 1975, 1973, 1970, 1965, 1962, 1961, 1958, 1957, 1955, 1953, 1951, 1949, 1948, 1926, 1921
1127 SE 3RD AVE	2020, 2017, 2014, 2010, 2000, 1999, 1995, 1992, 1990, 1986, 1985, 1980, 1979, 1975, 1973, 1970, 1965, 1962, 1961, 1958, 1957, 1955, 1953, 1951, 1949, 1948, 1926, 1921
1128 3RD AVE	2020, 2017, 2014, 2010, 2005, 2000, 1999, 1995, 1992, 1990, 1986, 1985, 1980, 1979, 1975, 1973, 1970, 1965, 1962, 1961, 1958, 1957, 1955, 1953, 1949, 1948, 1926, 1921
1128 S ANDREWS AVE	2020, 2017, 2014, 2010, 2000, 1999, 1995, 1992, 1990, 1986, 1985, 1980, 1979, 1975, 1973, 1970, 1965, 1962, 1961, 1958, 1957, 1955, 1953, 1951, 1949, 1948, 1926, 1921
1128 S ANDREWS AVE	2020, 2017, 2014, 2005, 2000, 1999, 1995, 1992, 1990, 1986, 1985, 1980, 1979, 1975, 1973, 1970, 1965, 1962, 1961, 1958, 1957, 1955, 1953, 1951, 1949, 1948, 1926, 1921
1128 SE 3RD AVE	2017, 2014, 2010, 2005, 2000, 1999, 1995, 1992, 1990, 1986, 1985, 1980, 1979, 1975, 1973, 1970, 1965, 1962, 1961, 1958, 1957, 1955, 1953, 1951, 1949, 1948, 1926, 1921

DRAFT

FINDINGS

Address Researched	Address Not Identified in Research Source
1128 SE 3RD AVE	2020, 2017, 2014, 2010, 2005, 1999, 1995, 1992, 1990, 1986, 1985, 1980, 1979, 1975, 1973, 1970, 1965, 1962, 1961, 1958, 1957, 1955, 1953, 1951, 1949, 1948, 1926, 1921
1129 4TH AVE	2020, 2017, 2014, 2010, 2005, 2000, 1995, 1992, 1990, 1986, 1985, 1980, 1979, 1975, 1973, 1970, 1965, 1962, 1961, 1958, 1957, 1955, 1953, 1951, 1949, 1948, 1926, 1921
1129 4TH AVE	2020, 2017, 2014, 2010, 2000, 1999, 1995, 1992, 1990, 1986, 1985, 1980, 1979, 1975, 1973, 1970, 1965, 1962, 1961, 1958, 1957, 1955, 1953, 1951, 1949, 1948, 1926, 1921
1129 4TH AVE	2020, 2017, 2014, 2010, 2005, 2000, 1999, 1995, 1992, 1990, 1986, 1985, 1980, 1979, 1975, 1973, 1970, 1965, 1962, 1961, 1958, 1955, 1953, 1951, 1949, 1948, 1926, 1921
1129 4TH AVE	2020, 2017, 2014, 2010, 2005, 2000, 1999, 1995, 1992, 1990, 1986, 1985, 1980, 1979, 1975, 1973, 1970, 1962, 1961, 1958, 1957, 1955, 1953, 1951, 1949, 1948, 1926, 1921
1129 4TH AVE	2020, 2017, 2014, 2010, 2005, 2000, 1999, 1995, 1992, 1990, 1985, 1980, 1979, 1975, 1973, 1970, 1965, 1962, 1961, 1958, 1957, 1955, 1953, 1951, 1949, 1948, 1926, 1921
1129 4TH AVE	2020, 2017, 2014, 2010, 2005, 2000, 1999, 1995, 1992, 1986, 1985, 1980, 1979, 1975, 1973, 1970, 1965, 1962, 1961, 1958, 1957, 1955, 1953, 1951, 1949, 1948, 1926, 1921
1129 4TH AVE	2020, 2017, 2014, 2010, 2005, 2000, 1999, 1995, 1992, 1990, 1986, 1985, 1979, 1975, 1973, 1970, 1965, 1962, 1961, 1958, 1957, 1955, 1953, 1951, 1949, 1948, 1926, 1921
1129 4TH AVE	2020, 2017, 2014, 2010, 2005, 2000, 1999, 1995, 1992, 1990, 1986, 1985, 1980, 1979, 1975, 1973, 1965, 1962, 1961, 1958, 1957, 1955, 1953, 1951, 1949, 1948, 1926, 1921
1129 4TH AVE	2020, 2017, 2014, 2010, 2005, 2000, 1999, 1995, 1992, 1990, 1986, 1985, 1980, 1979, 1973, 1970, 1965, 1962, 1961, 1958, 1957, 1955, 1953, 1951, 1949, 1948, 1926, 1921
1129 6TH TER	2020, 2017, 2014, 2010, 2000, 1999, 1995, 1992, 1990, 1986, 1985, 1980, 1979, 1975, 1973, 1970, 1965, 1962, 1961, 1958, 1957, 1955, 1953, 1951, 1949, 1948, 1926, 1921
1129 6TH TER	2020, 2017, 2014, 2010, 2005, 2000, 1999, 1995, 1992, 1990, 1986, 1985, 1980, 1979, 1973, 1970, 1965, 1962, 1961, 1958, 1957, 1955, 1953, 1951, 1949, 1948, 1926, 1921
1129 6TH TER	2020, 2017, 2014, 2010, 2005, 2000, 1999, 1995, 1992, 1990, 1986, 1985, 1979, 1975, 1973, 1970, 1965, 1962, 1961, 1958, 1957, 1955, 1953, 1951, 1949, 1948, 1926, 1921
1129 6TH TER	2020, 2017, 2014, 2010, 2005, 2000, 1999, 1995, 1992, 1990, 1985, 1980, 1979, 1975, 1973, 1970, 1965, 1962, 1961, 1958, 1957, 1955, 1953, 1951, 1949, 1948, 1926, 1921
1129 6TH TER	2020, 2017, 2014, 2010, 2005, 2000, 1999, 1995, 1992, 1990, 1986, 1985, 1980, 1979, 1975, 1973, 1970, 1962, 1961, 1958, 1957, 1955, 1953, 1951, 1949, 1948, 1926, 1921
1129 6TH TER	2020, 2017, 2014, 2010, 2005, 2000, 1999, 1995, 1992, 1990, 1986, 1985, 1980, 1979, 1975, 1973, 1970, 1965, 1961, 1958, 1957, 1955, 1953, 1951, 1949, 1948, 1926, 1921

DRAFT

FINDINGS

Address Researched	Address Not Identified in Research Source
1129 SE 4TH AVE	2020, 2017, 2014, 2010, 2000, 1999, 1995, 1992, 1990, 1986, 1985, 1980, 1979, 1975, 1973, 1970, 1965, 1962, 1961, 1958, 1957, 1955, 1953, 1951, 1949, 1948, 1926, 1921
1129 SE 4TH AVE	2020, 2017, 2014, 2005, 2000, 1999, 1995, 1992, 1990, 1986, 1985, 1980, 1979, 1975, 1973, 1970, 1965, 1962, 1961, 1958, 1957, 1955, 1953, 1951, 1949, 1948, 1926, 1921
1129 SE 4TH AVE	2017, 2014, 2010, 2005, 2000, 1999, 1995, 1992, 1990, 1986, 1985, 1980, 1979, 1975, 1973, 1970, 1965, 1962, 1961, 1958, 1957, 1955, 1953, 1951, 1949, 1948, 1926, 1921
1129 SE 4TH AVE	2020, 2014, 2010, 2005, 2000, 1999, 1995, 1992, 1990, 1986, 1985, 1980, 1979, 1975, 1973, 1970, 1965, 1962, 1961, 1958, 1957, 1955, 1953, 1951, 1949, 1948, 1926, 1921
1129 SE 4TH AVE	2020, 2017, 2010, 2005, 2000, 1999, 1995, 1992, 1990, 1986, 1985, 1980, 1979, 1975, 1973, 1970, 1965, 1962, 1961, 1958, 1957, 1955, 1953, 1951, 1949, 1948, 1926, 1921
1129 SE 4TH AVE	2020, 2017, 2014, 2010, 2005, 1999, 1995, 1992, 1990, 1986, 1985, 1980, 1979, 1975, 1973, 1970, 1965, 1962, 1961, 1958, 1957, 1955, 1953, 1951, 1949, 1948, 1926, 1921
1129 SE 4TH AVE	2020, 2017, 2014, 2010, 2005, 2000, 1999, 1995, 1990, 1986, 1985, 1980, 1979, 1975, 1973, 1970, 1965, 1962, 1961, 1958, 1957, 1955, 1953, 1951, 1949, 1948, 1926, 1921
1129 SE 6TH TER	2020, 2017, 2014, 2010, 2005, 2000, 1999, 1992, 1990, 1986, 1985, 1980, 1979, 1975, 1973, 1970, 1965, 1962, 1961, 1958, 1957, 1955, 1953, 1951, 1949, 1948, 1926, 1921
1129 SE 6TH TER	2020, 2017, 2010, 2005, 2000, 1999, 1995, 1992, 1990, 1986, 1985, 1980, 1979, 1975, 1973, 1970, 1965, 1962, 1961, 1958, 1957, 1955, 1953, 1951, 1949, 1948, 1926, 1921
1129 SE 6TH TER	2020, 2014, 2010, 2005, 2000, 1999, 1995, 1992, 1990, 1986, 1985, 1980, 1979, 1975, 1973, 1970, 1965, 1962, 1961, 1958, 1957, 1955, 1953, 1951, 1949, 1948, 1926, 1921
1129 SE 6TH TER	2017, 2014, 2010, 2005, 2000, 1999, 1995, 1992, 1990, 1986, 1985, 1980, 1979, 1975, 1973, 1970, 1965, 1962, 1961, 1958, 1957, 1955, 1953, 1951, 1949, 1948, 1926, 1921
1129 SE 6TH TER	2020, 2017, 2014, 2005, 2000, 1999, 1995, 1992, 1990, 1986, 1985, 1980, 1979, 1975, 1973, 1970, 1965, 1962, 1961, 1958, 1957, 1955, 1953, 1951, 1949, 1948, 1926, 1921
1129 SE 6TH TER	2020, 2017, 2014, 2010, 2000, 1999, 1995, 1992, 1990, 1986, 1985, 1980, 1979, 1975, 1973, 1970, 1965, 1962, 1961, 1958, 1957, 1955, 1953, 1951, 1949, 1948, 1926, 1921
1129A 6TH TER	2020, 2017, 2014, 2010, 2005, 2000, 1999, 1995, 1992, 1990, 1985, 1980, 1979, 1975, 1973, 1970, 1965, 1962, 1961, 1958, 1957, 1955, 1953, 1951, 1949, 1948, 1926, 1921
1129A 6TH TER	2020, 2017, 2014, 2010, 2005, 2000, 1999, 1995, 1992, 1990, 1986, 1985, 1980, 1979, 1975, 1973, 1965, 1962, 1961, 1958, 1957, 1955, 1953, 1951, 1949, 1948, 1926, 1921
1129B 6TH TER	2020, 2017, 2014, 2010, 2005, 2000, 1999, 1995, 1992, 1990, 1986, 1985, 1980, 1979, 1975, 1973, 1965, 1962, 1961, 1958, 1957, 1955, 1953, 1951, 1949, 1948, 1926, 1921

DRAFT

FINDINGS

Address Researched	Address Not Identified in Research Source
113 7TH	2020, 2017, 2014, 2010, 2005, 2000, 1999, 1995, 1992, 1990, 1986, 1985, 1980, 1979, 1975, 1973, 1970, 1965, 1962, 1961, 1958, 1957, 1955, 1953, 1949, 1948, 1926, 1921
113 7TH ST	2020, 2017, 2014, 2010, 2005, 2000, 1999, 1995, 1992, 1990, 1986, 1985, 1980, 1979, 1975, 1973, 1970, 1965, 1961, 1958, 1957, 1955, 1953, 1951, 1949, 1948, 1926, 1921
113 7TH ST	2020, 2017, 2014, 2010, 2005, 2000, 1999, 1995, 1992, 1990, 1986, 1985, 1980, 1979, 1975, 1973, 1970, 1965, 1962, 1961, 1958, 1955, 1953, 1951, 1949, 1948, 1926, 1921
1130 3RD AVE	2020, 2017, 2014, 2010, 2005, 2000, 1999, 1995, 1992, 1990, 1986, 1985, 1980, 1979, 1975, 1973, 1970, 1965, 1962, 1961, 1958, 1957, 1955, 1953, 1949, 1948, 1926, 1921
1130 4TH AVE	2020, 2017, 2014, 2010, 2000, 1999, 1995, 1992, 1990, 1986, 1985, 1980, 1979, 1975, 1973, 1970, 1965, 1962, 1961, 1958, 1957, 1955, 1953, 1951, 1949, 1948, 1926, 1921
1130 4TH AVE	2020, 2017, 2014, 2010, 2005, 2000, 1995, 1992, 1990, 1986, 1985, 1980, 1979, 1975, 1973, 1970, 1965, 1962, 1961, 1958, 1957, 1955, 1953, 1951, 1949, 1948, 1926, 1921
1130 4TH AVE	2020, 2017, 2014, 2010, 2005, 2000, 1999, 1995, 1992, 1990, 1986, 1985, 1980, 1979, 1975, 1973, 1970, 1965, 1962, 1961, 1958, 1955, 1953, 1951, 1949, 1948, 1926, 1921
1130 4TH AVE	2020, 2017, 2014, 2010, 2005, 2000, 1999, 1995, 1992, 1990, 1986, 1985, 1980, 1979, 1975, 1973, 1970, 1962, 1961, 1958, 1957, 1955, 1953, 1951, 1949, 1948, 1926, 1921
1130 4TH AVE	2020, 2017, 2014, 2010, 2005, 2000, 1999, 1995, 1992, 1990, 1986, 1985, 1980, 1979, 1975, 1973, 1965, 1962, 1961, 1958, 1957, 1955, 1953, 1951, 1949, 1948, 1926, 1921
1130 4TH AVE	2020, 2017, 2014, 2010, 2005, 2000, 1999, 1995, 1992, 1990, 1986, 1985, 1980, 1979, 1973, 1970, 1965, 1962, 1961, 1958, 1957, 1955, 1953, 1951, 1949, 1948, 1926, 1921
1130 4TH AVE	2020, 2017, 2014, 2010, 2005, 2000, 1999, 1995, 1992, 1990, 1985, 1980, 1979, 1975, 1973, 1970, 1965, 1962, 1961, 1958, 1957, 1955, 1953, 1951, 1949, 1948, 1926, 1921
1130 4TH AVE	2020, 2017, 2014, 2010, 2005, 2000, 1999, 1995, 1992, 1986, 1985, 1980, 1979, 1975, 1973, 1970, 1965, 1962, 1961, 1958, 1957, 1955, 1953, 1951, 1949, 1948, 1926, 1921
1130 4TH AVE	2020, 2017, 2014, 2010, 2005, 2000, 1999, 1995, 1992, 1990, 1986, 1985, 1979, 1975, 1973, 1970, 1965, 1962, 1961, 1958, 1957, 1955, 1953, 1951, 1949, 1948, 1926, 1921
1130 FEDERAL HWY	2020, 2017, 2014, 2010, 2005, 2000, 1995, 1992, 1990, 1986, 1985, 1980, 1979, 1975, 1973, 1970, 1965, 1962, 1961, 1958, 1957, 1955, 1953, 1951, 1949, 1948, 1926, 1921
1130 FEDERAL HWY	2020, 2017, 2014, 2010, 2000, 1999, 1995, 1992, 1990, 1986, 1985, 1980, 1979, 1975, 1973, 1970, 1965, 1962, 1961, 1958, 1957, 1955, 1953, 1951, 1949, 1948, 1926, 1921
1130 FEDERAL HWY	2020, 2017, 2014, 2010, 2005, 2000, 1999, 1995, 1992, 1986, 1985, 1980, 1979, 1975, 1973, 1970, 1965, 1962, 1961, 1958, 1957, 1955, 1953, 1951, 1949, 1948, 1926, 1921

DRAFT

FINDINGS

Address Researched	Address Not Identified in Research Source
1130 S FEDERAL HWY	2020, 2017, 2014, 2010, 2005, 1999, 1995, 1992, 1990, 1986, 1985, 1980, 1979, 1975, 1973, 1970, 1965, 1962, 1961, 1958, 1957, 1955, 1953, 1951, 1949, 1948, 1926, 1921
1130 S FEDERAL HWY	2020, 2017, 2014, 2010, 2005, 2000, 1999, 1992, 1990, 1986, 1985, 1980, 1979, 1975, 1973, 1970, 1965, 1962, 1961, 1958, 1957, 1955, 1953, 1951, 1949, 1948, 1926, 1921
1130 S FEDERAL HWY	2020, 2017, 2014, 2010, 2005, 2000, 1999, 1995, 1990, 1986, 1985, 1980, 1979, 1975, 1973, 1970, 1965, 1962, 1961, 1958, 1957, 1955, 1953, 1951, 1949, 1948, 1926, 1921
1130 S FEDERAL HWY	2020, 2017, 2014, 2005, 2000, 1999, 1995, 1992, 1990, 1986, 1985, 1980, 1979, 1975, 1973, 1970, 1965, 1962, 1961, 1958, 1957, 1955, 1953, 1951, 1949, 1948, 1926, 1921
1130 S FEDERAL HWY	2017, 2014, 2010, 2005, 2000, 1999, 1995, 1992, 1990, 1986, 1985, 1980, 1979, 1975, 1973, 1970, 1965, 1962, 1961, 1958, 1957, 1955, 1953, 1951, 1949, 1948, 1926, 1921
1130 S FEDERAL HWY	2020, 2014, 2010, 2005, 2000, 1999, 1995, 1992, 1990, 1986, 1985, 1980, 1979, 1975, 1973, 1970, 1965, 1962, 1961, 1958, 1957, 1955, 1953, 1951, 1949, 1948, 1926, 1921
1130 S FEDERAL HWY	2020, 2017, 2010, 2005, 2000, 1999, 1995, 1992, 1990, 1986, 1985, 1980, 1979, 1975, 1973, 1970, 1965, 1962, 1961, 1958, 1957, 1955, 1953, 1951, 1949, 1948, 1926, 1921
1130 SE 4TH AVE	2020, 2017, 2010, 2005, 2000, 1999, 1995, 1992, 1990, 1986, 1985, 1980, 1979, 1975, 1973, 1970, 1965, 1962, 1961, 1958, 1957, 1955, 1953, 1951, 1949, 1948, 1926, 1921
1130 SE 4TH AVE	2020, 2014, 2010, 2005, 2000, 1999, 1995, 1992, 1990, 1986, 1985, 1980, 1979, 1975, 1973, 1970, 1965, 1962, 1961, 1958, 1957, 1955, 1953, 1951, 1949, 1948, 1926, 1921
1130 SE 4TH AVE	2020, 2017, 2014, 2005, 2000, 1999, 1995, 1992, 1990, 1986, 1985, 1980, 1979, 1975, 1973, 1970, 1965, 1962, 1961, 1958, 1957, 1955, 1953, 1951, 1949, 1948, 1926, 1921
1130 SE 4TH AVE	2020, 2017, 2014, 2010, 2000, 1999, 1995, 1992, 1990, 1986, 1985, 1980, 1979, 1975, 1973, 1970, 1965, 1962, 1961, 1958, 1957, 1955, 1953, 1951, 1949, 1948, 1926, 1921
1130 SE 4TH AVE	2020, 2017, 2014, 2010, 2005, 2000, 1999, 1995, 1990, 1986, 1985, 1980, 1979, 1975, 1973, 1970, 1965, 1962, 1961, 1958, 1957, 1955, 1953, 1951, 1949, 1948, 1926, 1921
1130 SE 4TH AVE	2020, 2017, 2014, 2010, 2005, 2000, 1999, 1992, 1990, 1986, 1985, 1980, 1979, 1975, 1973, 1970, 1965, 1962, 1961, 1958, 1957, 1955, 1953, 1951, 1949, 1948, 1926, 1921
1130 SE 4TH AVE	2020, 2017, 2014, 2010, 2005, 1999, 1995, 1992, 1990, 1986, 1985, 1980, 1979, 1975, 1973, 1970, 1965, 1962, 1961, 1958, 1957, 1955, 1953, 1951, 1949, 1948, 1926, 1921
1131 2ND AVE	2020, 2017, 2014, 2010, 2005, 2000, 1995, 1992, 1990, 1986, 1985, 1980, 1979, 1975, 1973, 1970, 1965, 1962, 1961, 1958, 1957, 1955, 1953, 1951, 1949, 1948, 1926, 1921
1131 2ND AVE	2020, 2017, 2014, 2010, 2000, 1999, 1995, 1992, 1990, 1986, 1985, 1980, 1979, 1975, 1973, 1970, 1965, 1962, 1961, 1958, 1957, 1955, 1953, 1951, 1949, 1948, 1926, 1921

DRAFT

FINDINGS

Address Researched	Address Not Identified in Research Source
1131 2ND AVE	2020, 2017, 2014, 2010, 2005, 2000, 1999, 1995, 1992, 1986, 1985, 1980, 1979, 1975, 1973, 1970, 1965, 1962, 1961, 1958, 1957, 1955, 1953, 1951, 1949, 1948, 1926, 1921
1131 2ND AVE	2020, 2017, 2014, 2010, 2005, 2000, 1999, 1995, 1992, 1990, 1985, 1980, 1979, 1975, 1973, 1970, 1965, 1962, 1961, 1958, 1957, 1955, 1953, 1951, 1949, 1948, 1926, 1921
1131 2ND AVE	2020, 2017, 2014, 2010, 2005, 2000, 1999, 1995, 1992, 1990, 1986, 1985, 1979, 1975, 1973, 1970, 1965, 1962, 1961, 1958, 1957, 1955, 1953, 1951, 1949, 1948, 1926, 1921
1131 2ND AVE	2020, 2017, 2014, 2010, 2005, 2000, 1999, 1995, 1992, 1990, 1986, 1985, 1980, 1979, 1973, 1970, 1965, 1962, 1961, 1958, 1957, 1955, 1953, 1951, 1949, 1948, 1926, 1921
1131 2ND AVE	2020, 2017, 2014, 2010, 2005, 2000, 1999, 1995, 1992, 1990, 1986, 1985, 1980, 1979, 1975, 1973, 1965, 1962, 1961, 1958, 1957, 1955, 1953, 1951, 1949, 1948, 1926, 1921
1131 2ND AVE	2020, 2017, 2014, 2010, 2005, 2000, 1999, 1995, 1992, 1990, 1986, 1985, 1980, 1979, 1975, 1973, 1970, 1962, 1961, 1958, 1957, 1955, 1953, 1951, 1949, 1948, 1926, 1921
1131 2ND AVE	2020, 2017, 2014, 2010, 2005, 2000, 1999, 1995, 1992, 1990, 1986, 1985, 1980, 1979, 1975, 1973, 1970, 1965, 1961, 1958, 1957, 1955, 1953, 1951, 1949, 1948, 1926, 1921
1131 3RD AVE	2020, 2017, 2014, 2010, 2000, 1999, 1995, 1992, 1990, 1986, 1985, 1980, 1979, 1975, 1973, 1970, 1965, 1962, 1961, 1958, 1957, 1955, 1953, 1951, 1949, 1948, 1926, 1921
1131 3RD AVE	2020, 2017, 2014, 2010, 2005, 2000, 1995, 1992, 1990, 1986, 1985, 1980, 1979, 1975, 1973, 1970, 1965, 1962, 1961, 1958, 1957, 1955, 1953, 1951, 1949, 1948, 1926, 1921
1131 3RD AVE	2020, 2017, 2014, 2010, 2005, 2000, 1999, 1995, 1992, 1990, 1986, 1985, 1980, 1979, 1975, 1973, 1970, 1965, 1962, 1961, 1958, 1955, 1953, 1951, 1949, 1948, 1926, 1921
1131 3RD AVE	2020, 2017, 2014, 2010, 2005, 2000, 1999, 1995, 1992, 1990, 1986, 1985, 1980, 1979, 1975, 1973, 1970, 1962, 1961, 1958, 1957, 1955, 1953, 1951, 1949, 1948, 1926, 1921
1131 3RD AVE	2020, 2017, 2014, 2010, 2005, 2000, 1999, 1995, 1992, 1990, 1986, 1985, 1980, 1979, 1975, 1973, 1970, 1965, 1961, 1958, 1957, 1955, 1953, 1951, 1949, 1948, 1926, 1921
1131 3RD AVE	2020, 2017, 2014, 2010, 2005, 2000, 1999, 1995, 1992, 1990, 1986, 1985, 1980, 1979, 1975, 1973, 1965, 1962, 1961, 1958, 1957, 1955, 1953, 1949, 1948, 1926, 1921
1131 3RD AVE	2020, 2017, 2014, 2010, 2005, 2000, 1999, 1995, 1992, 1990, 1986, 1985, 1980, 1979, 1975, 1973, 1970, 1965, 1962, 1961, 1958, 1957, 1955, 1953, 1951, 1949, 1926, 1921
1131 3RD AVE	2020, 2017, 2014, 2010, 2005, 2000, 1999, 1995, 1992, 1990, 1986, 1985, 1980, 1979, 1975, 1973, 1970, 1965, 1962, 1961, 1958, 1957, 1955, 1953, 1951, 1949, 1948, 1926, 1921
1131 3RD AVE	2020, 2017, 2014, 2010, 2005, 2000, 1999, 1995, 1992, 1990, 1986, 1985, 1980, 1979, 1975, 1973, 1970, 1965, 1962, 1961, 1958, 1957, 1955, 1953, 1951, 1949, 1948, 1926, 1921

DRAFT

FINDINGS

Address Researched	Address Not Identified in Research Source
1131 3RD AVE	2020, 2017, 2014, 2010, 2005, 2000, 1999, 1995, 1992, 1990, 1986, 1985, 1979, 1975, 1973, 1970, 1965, 1962, 1961, 1958, 1957, 1955, 1953, 1951, 1949, 1948, 1926, 1921
1131 3RD AVE	2020, 2017, 2014, 2010, 2005, 2000, 1999, 1995, 1992, 1990, 1985, 1980, 1979, 1975, 1973, 1970, 1965, 1962, 1961, 1958, 1957, 1955, 1953, 1951, 1949, 1948, 1926, 1921
1131 3RD AVE	2020, 2017, 2014, 2010, 2005, 2000, 1999, 1995, 1992, 1986, 1985, 1980, 1979, 1975, 1973, 1970, 1965, 1962, 1961, 1958, 1957, 1955, 1953, 1951, 1949, 1948, 1926, 1921
1131 4TH AVE	2020, 2017, 2014, 2010, 2000, 1999, 1995, 1992, 1990, 1986, 1985, 1980, 1979, 1975, 1973, 1970, 1965, 1962, 1961, 1958, 1957, 1955, 1953, 1951, 1949, 1948, 1926, 1921
1131 6TH AVE	2020, 2017, 2014, 2010, 2005, 2000, 1999, 1995, 1992, 1990, 1986, 1985, 1980, 1979, 1975, 1973, 1970, 1965, 1962, 1961, 1958, 1957, 1955, 1953, 1951, 1949, 1926, 1921
1131 SE 2ND AVE	2020, 2017, 2014, 2010, 2000, 1999, 1995, 1992, 1990, 1986, 1985, 1980, 1979, 1975, 1973, 1970, 1965, 1962, 1961, 1958, 1957, 1955, 1953, 1951, 1949, 1948, 1926, 1921
1131 SE 2ND AVE	2020, 2017, 2014, 2005, 2000, 1999, 1995, 1992, 1990, 1986, 1985, 1980, 1979, 1975, 1973, 1970, 1965, 1962, 1961, 1958, 1957, 1955, 1953, 1951, 1949, 1948, 1926, 1921
1131 SE 2ND AVE	2020, 2014, 2010, 2005, 2000, 1999, 1995, 1992, 1990, 1986, 1985, 1980, 1979, 1975, 1973, 1970, 1965, 1962, 1961, 1958, 1957, 1955, 1953, 1951, 1949, 1948, 1926, 1921
1131 SE 2ND AVE	2017, 2014, 2010, 2005, 2000, 1999, 1995, 1992, 1990, 1986, 1985, 1980, 1979, 1975, 1973, 1970, 1965, 1962, 1961, 1958, 1957, 1955, 1953, 1951, 1949, 1948, 1926, 1921
1131 SE 2ND AVE	2020, 2017, 2014, 2010, 2005, 1999, 1995, 1992, 1990, 1986, 1985, 1980, 1979, 1975, 1973, 1970, 1965, 1962, 1961, 1958, 1957, 1955, 1953, 1951, 1949, 1948, 1926, 1921
1131 SE 2ND AVE	2020, 2017, 2014, 2010, 2005, 2000, 1999, 1992, 1990, 1986, 1985, 1980, 1979, 1975, 1973, 1970, 1965, 1962, 1961, 1958, 1957, 1955, 1953, 1951, 1949, 1948, 1926, 1921
1131 SE 2ND AVE	2020, 2017, 2014, 2010, 2005, 2000, 1999, 1995, 1990, 1986, 1985, 1980, 1979, 1975, 1973, 1970, 1965, 1962, 1961, 1958, 1957, 1955, 1953, 1951, 1949, 1948, 1926, 1921
1131 SE 3 AVE	2020, 2017, 2010, 2005, 2000, 1999, 1995, 1992, 1990, 1986, 1985, 1980, 1979, 1975, 1973, 1970, 1965, 1962, 1961, 1958, 1957, 1955, 1953, 1951, 1949, 1948, 1926, 1921
1131 SE 3RD AVE	2017, 2014, 2010, 2005, 2000, 1999, 1995, 1992, 1990, 1986, 1985, 1980, 1979, 1975, 1973, 1970, 1965, 1962, 1961, 1958, 1957, 1955, 1953, 1951, 1949, 1948, 1926, 1921
1131 SE 3RD AVE	2020, 2017, 2014, 2010, 2000, 1999, 1995, 1992, 1990, 1986, 1985, 1980, 1979, 1975, 1973, 1970, 1965, 1962, 1961, 1958, 1957, 1955, 1953, 1951, 1949, 1948, 1926, 1921
1131 SE 3RD AVE	2020, 2017, 2014, 2010, 2005, 2000, 1999, 1995, 1990, 1986, 1985, 1980, 1979, 1975, 1973, 1970, 1965, 1962, 1961, 1958, 1957, 1955, 1953, 1951, 1949, 1948, 1926, 1921

DRAFT

FINDINGS

Address Researched	Address Not Identified in Research Source
1131 SE 3RD AVE	2020, 2017, 2014, 2010, 2005, 2000, 1999, 1992, 1990, 1986, 1985, 1980, 1979, 1975, 1973, 1970, 1965, 1962, 1961, 1958, 1957, 1955, 1953, 1951, 1949, 1948, 1926, 1921
1131 SE 3RD AVE	2020, 2017, 2014, 2010, 2005, 1999, 1995, 1992, 1990, 1986, 1985, 1980, 1979, 1975, 1973, 1970, 1965, 1962, 1961, 1958, 1957, 1955, 1953, 1951, 1949, 1948, 1926, 1921
1132 2ND AVE	2020, 2017, 2014, 2010, 2005, 2000, 1995, 1992, 1990, 1986, 1985, 1980, 1979, 1975, 1973, 1970, 1965, 1962, 1961, 1958, 1957, 1955, 1953, 1951, 1949, 1948, 1926, 1921
1132 2ND AVE	2020, 2017, 2014, 2010, 2000, 1999, 1995, 1992, 1990, 1986, 1985, 1980, 1979, 1975, 1973, 1970, 1965, 1962, 1961, 1958, 1957, 1955, 1953, 1951, 1949, 1948, 1926, 1921
1132 2ND AVE	2020, 2017, 2014, 2010, 2005, 2000, 1999, 1995, 1992, 1990, 1986, 1985, 1980, 1979, 1975, 1973, 1970, 1965, 1962, 1961, 1958, 1957, 1955, 1953, 1951, 1949, 1948, 1926, 1921
1132 2ND AVE	2020, 2017, 2014, 2010, 2005, 2000, 1999, 1995, 1992, 1990, 1986, 1985, 1980, 1979, 1975, 1973, 1970, 1965, 1962, 1961, 1958, 1957, 1955, 1953, 1951, 1949, 1948, 1926, 1921
1132 2ND AVE	2020, 2017, 2014, 2010, 2005, 2000, 1999, 1995, 1992, 1990, 1986, 1985, 1980, 1979, 1975, 1973, 1970, 1965, 1962, 1961, 1958, 1957, 1955, 1953, 1951, 1949, 1948, 1926, 1921
1132 2ND AVE	2020, 2017, 2014, 2010, 2005, 2000, 1999, 1995, 1992, 1990, 1985, 1980, 1979, 1975, 1973, 1970, 1965, 1962, 1961, 1958, 1957, 1955, 1953, 1951, 1949, 1948, 1926, 1921
1132 2ND AVE	2020, 2017, 2014, 2010, 2005, 2000, 1999, 1995, 1992, 1990, 1986, 1985, 1979, 1975, 1973, 1970, 1965, 1962, 1961, 1958, 1957, 1955, 1953, 1951, 1949, 1948, 1926, 1921
1132 2ND AVE	2020, 2017, 2014, 2010, 2005, 2000, 1999, 1995, 1992, 1990, 1986, 1985, 1980, 1979, 1973, 1970, 1965, 1962, 1961, 1958, 1957, 1955, 1953, 1951, 1949, 1948, 1926, 1921
1132 2ND AVE	2020, 2017, 2014, 2010, 2005, 2000, 1999, 1995, 1992, 1990, 1986, 1985, 1980, 1979, 1975, 1973, 1965, 1962, 1961, 1958, 1957, 1955, 1953, 1951, 1949, 1948, 1926, 1921
1132 3RD AVE	2020, 2017, 2014, 2010, 2000, 1999, 1995, 1992, 1990, 1986, 1985, 1980, 1979, 1975, 1973, 1970, 1965, 1962, 1961, 1958, 1957, 1955, 1953, 1951, 1949, 1948, 1926, 1921
1132 3RD AVE	2020, 2017, 2014, 2010, 2005, 2000, 1995, 1992, 1990, 1986, 1985, 1980, 1979, 1975, 1973, 1970, 1965, 1962, 1961, 1958, 1957, 1955, 1953, 1951, 1949, 1948, 1926, 1921
1132 3RD AVE	2020, 2017, 2014, 2010, 2005, 2000, 1999, 1995, 1992, 1990, 1986, 1985, 1980, 1979, 1975, 1973, 1965, 1962, 1961, 1958, 1957, 1955, 1953, 1951, 1949, 1948, 1926, 1921
1132 3RD AVE	2020, 2017, 2014, 2010, 2005, 2000, 1999, 1995, 1992, 1990, 1986, 1985, 1980, 1979, 1973, 1970, 1965, 1962, 1961, 1958, 1957, 1955, 1953, 1951, 1949, 1948, 1926, 1921

DRAFT

FINDINGS

Address Researched	Address Not Identified in Research Source
1132 3RD AVE	2020, 2017, 2014, 2010, 2005, 2000, 1999, 1995, 1992, 1990, 1986, 1985, 1979, 1975, 1973, 1970, 1965, 1962, 1961, 1958, 1957, 1955, 1953, 1951, 1949, 1948, 1926, 1921
1132 3RD AVE	2020, 2017, 2014, 2010, 2005, 2000, 1999, 1995, 1992, 1990, 1985, 1980, 1979, 1975, 1973, 1970, 1965, 1962, 1961, 1958, 1957, 1955, 1953, 1951, 1949, 1948, 1926, 1921
1132 3RD AVE	2020, 2017, 2014, 2010, 2005, 2000, 1999, 1995, 1992, 1986, 1985, 1980, 1979, 1975, 1973, 1970, 1965, 1962, 1961, 1958, 1957, 1955, 1953, 1951, 1949, 1948, 1926, 1921
1132 3RD AVE	2020, 2017, 2014, 2010, 2005, 2000, 1999, 1995, 1992, 1990, 1986, 1985, 1980, 1979, 1975, 1973, 1970, 1965, 1962, 1961, 1958, 1955, 1953, 1951, 1949, 1948, 1926, 1921
1132 3RD AVE	2020, 2017, 2014, 2010, 2005, 2000, 1999, 1995, 1992, 1990, 1986, 1985, 1980, 1979, 1975, 1973, 1970, 1962, 1961, 1958, 1957, 1955, 1953, 1951, 1949, 1948, 1926, 1921
1132 3RD AVE	2020, 2017, 2014, 2010, 2005, 2000, 1999, 1995, 1992, 1990, 1986, 1985, 1980, 1979, 1975, 1973, 1970, 1965, 1961, 1958, 1957, 1955, 1953, 1951, 1949, 1948, 1926, 1921
1132 3RD AVE	2020, 2017, 2014, 2010, 2005, 2000, 1999, 1995, 1992, 1990, 1986, 1985, 1980, 1979, 1975, 1973, 1970, 1965, 1962, 1961, 1958, 1957, 1955, 1953, 1949, 1948, 1926, 1921
1132 6TH TER	2020, 2017, 2014, 2010, 2000, 1999, 1995, 1992, 1990, 1986, 1985, 1980, 1979, 1975, 1973, 1970, 1965, 1962, 1961, 1958, 1957, 1955, 1953, 1951, 1949, 1948, 1926, 1921
1132 6TH TER	2020, 2017, 2014, 2010, 2005, 2000, 1999, 1995, 1992, 1990, 1986, 1985, 1980, 1979, 1975, 1973, 1970, 1962, 1961, 1958, 1957, 1955, 1953, 1951, 1949, 1948, 1926, 1921
1132 6TH TER	2020, 2017, 2014, 2010, 2005, 2000, 1999, 1995, 1992, 1990, 1986, 1985, 1980, 1979, 1975, 1973, 1970, 1965, 1962, 1961, 1958, 1955, 1953, 1951, 1949, 1948, 1926, 1921
1132 6TH TER	2020, 2017, 2014, 2010, 2005, 2000, 1999, 1995, 1992, 1990, 1986, 1985, 1980, 1979, 1975, 1973, 1970, 1965, 1961, 1958, 1957, 1955, 1953, 1951, 1949, 1948, 1926, 1921
1132 6TH TER	2020, 2017, 2014, 2010, 2005, 2000, 1999, 1995, 1992, 1990, 1986, 1985, 1980, 1979, 1975, 1973, 1970, 1965, 1962, 1961, 1958, 1957, 1955, 1953, 1951, 1949, 1948, 1926, 1921
1132 6TH TER	2020, 2017, 2014, 2010, 2005, 2000, 1999, 1995, 1992, 1990, 1985, 1980, 1979, 1975, 1973, 1970, 1965, 1962, 1961, 1958, 1957, 1955, 1953, 1951, 1949, 1948, 1926, 1921
1132 6TH TER	2020, 2017, 2014, 2010, 2005, 2000, 1999, 1995, 1992, 1990, 1986, 1985, 1979, 1975, 1973, 1970, 1965, 1962, 1961, 1958, 1957, 1955, 1953, 1951, 1949, 1948, 1926, 1921
1132 6TH TER	2020, 2017, 2014, 2010, 2005, 2000, 1999, 1995, 1992, 1990, 1986, 1985, 1980, 1979, 1973, 1970, 1965, 1962, 1961, 1958, 1957, 1955, 1953, 1951, 1949, 1948, 1926, 1921
1132 6TH TER	2020, 2017, 2014, 2010, 2005, 2000, 1999, 1995, 1992, 1990, 1986, 1985, 1980, 1979, 1975, 1973, 1965, 1962, 1961, 1958, 1957, 1955, 1953, 1951, 1949, 1948, 1926, 1921

DRAFT

FINDINGS

Address Researched	Address Not Identified in Research Source
1132 SE 2ND AVE	2020, 2017, 2014, 2010, 2000, 1999, 1995, 1992, 1990, 1986, 1985, 1980, 1979, 1975, 1973, 1970, 1965, 1962, 1961, 1958, 1957, 1955, 1953, 1951, 1949, 1948, 1926, 1921
1132 SE 2ND AVE	2020, 2017, 2014, 2005, 2000, 1999, 1995, 1992, 1990, 1986, 1985, 1980, 1979, 1975, 1973, 1970, 1965, 1962, 1961, 1958, 1957, 1955, 1953, 1951, 1949, 1948, 1926, 1921
1132 SE 2ND AVE	2017, 2014, 2010, 2005, 2000, 1999, 1995, 1992, 1990, 1986, 1985, 1980, 1979, 1975, 1973, 1970, 1965, 1962, 1961, 1958, 1957, 1955, 1953, 1951, 1949, 1948, 1926, 1921
1132 SE 2ND AVE	2020, 2014, 2010, 2005, 2000, 1999, 1995, 1992, 1990, 1986, 1985, 1980, 1979, 1975, 1973, 1970, 1965, 1962, 1961, 1958, 1957, 1955, 1953, 1951, 1949, 1948, 1926, 1921
1132 SE 2ND AVE	2020, 2017, 2010, 2005, 2000, 1999, 1995, 1992, 1990, 1986, 1985, 1980, 1979, 1975, 1973, 1970, 1965, 1962, 1961, 1958, 1957, 1955, 1953, 1951, 1949, 1948, 1926, 1921
1132 SE 2ND AVE	2020, 2017, 2014, 2010, 2005, 1999, 1995, 1992, 1990, 1986, 1985, 1980, 1979, 1975, 1973, 1970, 1965, 1962, 1961, 1958, 1957, 1955, 1953, 1951, 1949, 1948, 1926, 1921
1132 SE 3RD AVE	2020, 2017, 2014, 2010, 2005, 2000, 1999, 1992, 1990, 1986, 1985, 1980, 1979, 1975, 1973, 1970, 1965, 1962, 1961, 1958, 1957, 1955, 1953, 1951, 1949, 1948, 1926, 1921
1132 SE 3RD AVE	2020, 2017, 2014, 2010, 2005, 2000, 1999, 1995, 1990, 1986, 1985, 1980, 1979, 1975, 1973, 1970, 1965, 1962, 1961, 1958, 1957, 1955, 1953, 1951, 1949, 1948, 1926, 1921
1132 SE 3RD AVE	2020, 2017, 2010, 2005, 2000, 1999, 1995, 1992, 1990, 1986, 1985, 1980, 1979, 1975, 1973, 1970, 1965, 1962, 1961, 1958, 1957, 1955, 1953, 1951, 1949, 1948, 1926, 1921
1132 SE 3RD AVE	2020, 2014, 2010, 2005, 2000, 1999, 1995, 1992, 1990, 1986, 1985, 1980, 1979, 1975, 1973, 1970, 1965, 1962, 1961, 1958, 1957, 1955, 1953, 1951, 1949, 1948, 1926, 1921
1132 SE 3RD AVE	2017, 2014, 2010, 2005, 2000, 1999, 1995, 1992, 1990, 1986, 1985, 1980, 1979, 1975, 1973, 1970, 1965, 1962, 1961, 1958, 1957, 1955, 1953, 1951, 1949, 1948, 1926, 1921
1132 SE 3RD AVE	2020, 2017, 2014, 2005, 2000, 1999, 1995, 1992, 1990, 1986, 1985, 1980, 1979, 1975, 1973, 1970, 1965, 1962, 1961, 1958, 1957, 1955, 1953, 1951, 1949, 1948, 1926, 1921
1132 SE 3RD AVE	2020, 2017, 2014, 2010, 2000, 1999, 1995, 1992, 1990, 1986, 1985, 1980, 1979, 1975, 1973, 1970, 1965, 1962, 1961, 1958, 1957, 1955, 1953, 1951, 1949, 1948, 1926, 1921
1132 SE 6TH TER	2020, 2017, 2014, 2010, 2000, 1999, 1995, 1992, 1990, 1986, 1985, 1980, 1979, 1975, 1973, 1970, 1965, 1962, 1961, 1958, 1957, 1955, 1953, 1951, 1949, 1948, 1926, 1921
1132 SE 6TH TER	2020, 2017, 2014, 2005, 2000, 1999, 1995, 1992, 1990, 1986, 1985, 1980, 1979, 1975, 1973, 1970, 1965, 1962, 1961, 1958, 1957, 1955, 1953, 1951, 1949, 1948, 1926, 1921
1132 SE 6TH TER	2017, 2014, 2010, 2005, 2000, 1999, 1995, 1992, 1990, 1986, 1985, 1980, 1979, 1975, 1973, 1970, 1965, 1962, 1961, 1958, 1957, 1955, 1953, 1951, 1949, 1948, 1926, 1921

DRAFT

FINDINGS

Address Researched	Address Not Identified in Research Source
1132 SE 6TH TER	2020, 2014, 2010, 2005, 2000, 1999, 1995, 1992, 1990, 1986, 1985, 1980, 1979, 1975, 1973, 1970, 1965, 1962, 1961, 1958, 1957, 1955, 1953, 1951, 1949, 1948, 1926, 1921
1132 SE 6TH TER	2020, 2017, 2010, 2005, 2000, 1999, 1995, 1992, 1990, 1986, 1985, 1980, 1979, 1975, 1973, 1970, 1965, 1962, 1961, 1958, 1957, 1955, 1953, 1951, 1949, 1948, 1926, 1921
1132 SE 6TH TER	2020, 2017, 2014, 2010, 2005, 2000, 1999, 1992, 1990, 1986, 1985, 1980, 1979, 1975, 1973, 1970, 1965, 1962, 1961, 1958, 1957, 1955, 1953, 1951, 1949, 1948, 1926, 1921
1132 SE 6TH TER	2020, 2017, 2014, 2010, 2005, 1999, 1995, 1992, 1990, 1986, 1985, 1980, 1979, 1975, 1973, 1970, 1965, 1962, 1961, 1958, 1957, 1955, 1953, 1951, 1949, 1948, 1926, 1921
1133 3RD AVE	2020, 2017, 2014, 2010, 2005, 2000, 1995, 1992, 1990, 1986, 1985, 1980, 1979, 1975, 1973, 1970, 1965, 1962, 1961, 1958, 1957, 1955, 1953, 1951, 1949, 1948, 1926, 1921
1133 3RD AVE	2020, 2017, 2014, 2010, 2000, 1999, 1995, 1992, 1990, 1986, 1985, 1980, 1979, 1975, 1973, 1970, 1965, 1962, 1961, 1958, 1957, 1955, 1953, 1951, 1949, 1948, 1926, 1921
1133 3RD AVE	2020, 2017, 2014, 2010, 2005, 2000, 1999, 1995, 1992, 1990, 1986, 1985, 1980, 1979, 1975, 1973, 1965, 1962, 1961, 1958, 1957, 1955, 1953, 1951, 1949, 1948, 1926, 1921
1133 3RD AVE	2020, 2017, 2014, 2010, 2005, 2000, 1999, 1995, 1992, 1990, 1986, 1985, 1980, 1979, 1973, 1970, 1965, 1962, 1961, 1958, 1957, 1955, 1953, 1951, 1949, 1948, 1926, 1921
1133 3RD AVE	2020, 2017, 2014, 2010, 2005, 2000, 1999, 1995, 1992, 1990, 1986, 1985, 1979, 1975, 1973, 1970, 1965, 1962, 1961, 1958, 1957, 1955, 1953, 1951, 1949, 1948, 1926, 1921
1133 3RD AVE	2020, 2017, 2014, 2010, 2005, 2000, 1999, 1995, 1992, 1990, 1985, 1980, 1979, 1975, 1973, 1970, 1965, 1962, 1961, 1958, 1957, 1955, 1953, 1951, 1949, 1948, 1926, 1921
1133 3RD AVE	2020, 2017, 2014, 2010, 2005, 2000, 1999, 1995, 1992, 1986, 1985, 1980, 1979, 1975, 1973, 1970, 1965, 1962, 1961, 1958, 1957, 1955, 1953, 1951, 1949, 1948, 1926, 1921
1133 3RD AVE	2020, 2017, 2014, 2010, 2005, 2000, 1999, 1995, 1992, 1990, 1986, 1985, 1980, 1979, 1975, 1973, 1970, 1965, 1962, 1961, 1958, 1957, 1955, 1953, 1951, 1949, 1948, 1926, 1921
1133 3RD AVE	2020, 2017, 2014, 2010, 2005, 2000, 1999, 1995, 1992, 1990, 1986, 1985, 1980, 1979, 1975, 1973, 1970, 1962, 1961, 1958, 1957, 1955, 1953, 1951, 1949, 1948, 1926, 1921
1133 3RD AVE	2020, 2017, 2014, 2010, 2005, 2000, 1999, 1995, 1992, 1990, 1986, 1985, 1980, 1979, 1975, 1973, 1965, 1961, 1958, 1957, 1955, 1953, 1951, 1949, 1948, 1926, 1921
1133 4TH AVE	2020, 2017, 2014, 2010, 2000, 1999, 1995, 1992, 1990, 1986, 1985, 1980, 1979, 1975, 1973, 1970, 1965, 1962, 1961, 1958, 1957, 1955, 1953, 1951, 1949, 1948, 1926, 1921
1133 4TH AVE	2020, 2017, 2014, 2010, 2005, 2000, 1995, 1992, 1990, 1986, 1985, 1980, 1979, 1975, 1973, 1970, 1965, 1962, 1961, 1958, 1957, 1955, 1953, 1951, 1949, 1948, 1926, 1921

DRAFT

FINDINGS

Address Researched	Address Not Identified in Research Source
1133 4TH AVE	2020, 2017, 2014, 2010, 2005, 2000, 1999, 1995, 1992, 1990, 1986, 1985, 1980, 1979, 1975, 1973, 1970, 1962, 1961, 1958, 1957, 1955, 1953, 1951, 1949, 1948, 1926, 1921
1133 4TH AVE	2020, 2017, 2014, 2010, 2005, 2000, 1999, 1995, 1992, 1990, 1986, 1985, 1980, 1979, 1975, 1973, 1970, 1965, 1962, 1961, 1958, 1955, 1953, 1951, 1949, 1948, 1926, 1921
1133 4TH AVE	2020, 2017, 2014, 2010, 2005, 2000, 1999, 1995, 1992, 1986, 1985, 1980, 1979, 1975, 1973, 1970, 1965, 1962, 1961, 1958, 1957, 1955, 1953, 1951, 1949, 1948, 1926, 1921
1133 4TH AVE	2020, 2017, 2014, 2010, 2005, 2000, 1999, 1995, 1992, 1990, 1985, 1980, 1979, 1975, 1973, 1970, 1965, 1962, 1961, 1958, 1957, 1955, 1953, 1951, 1949, 1948, 1926, 1921
1133 4TH AVE	2020, 2017, 2014, 2010, 2005, 2000, 1999, 1995, 1992, 1990, 1986, 1985, 1979, 1975, 1973, 1970, 1965, 1962, 1961, 1958, 1957, 1955, 1953, 1951, 1949, 1948, 1926, 1921
1133 4TH AVE	2020, 2017, 2014, 2010, 2005, 2000, 1999, 1995, 1992, 1990, 1986, 1985, 1980, 1979, 1973, 1970, 1965, 1962, 1961, 1958, 1957, 1955, 1953, 1951, 1949, 1948, 1926, 1921
1133 4TH AVE	2020, 2017, 2014, 2010, 2005, 2000, 1999, 1995, 1992, 1990, 1986, 1985, 1980, 1979, 1975, 1973, 1965, 1962, 1961, 1958, 1957, 1955, 1953, 1951, 1949, 1948, 1926, 1921
1133 6TH TER	2020, 2017, 2014, 2010, 2000, 1999, 1995, 1992, 1990, 1986, 1985, 1980, 1979, 1975, 1973, 1970, 1965, 1962, 1961, 1958, 1957, 1955, 1953, 1951, 1949, 1948, 1926, 1921
1133 6TH TER	2020, 2017, 2014, 2010, 2005, 2000, 1999, 1995, 1992, 1990, 1986, 1985, 1980, 1979, 1975, 1973, 1965, 1962, 1961, 1958, 1957, 1955, 1953, 1951, 1949, 1948, 1926, 1921
1133 6TH TER	2020, 2017, 2014, 2010, 2005, 2000, 1999, 1995, 1992, 1990, 1986, 1985, 1980, 1979, 1973, 1970, 1965, 1962, 1961, 1958, 1957, 1955, 1953, 1951, 1949, 1948, 1926, 1921
1133 6TH TER	2020, 2017, 2014, 2010, 2005, 2000, 1999, 1995, 1992, 1990, 1986, 1985, 1979, 1975, 1973, 1970, 1965, 1962, 1961, 1958, 1957, 1955, 1953, 1951, 1949, 1948, 1926, 1921
1133 6TH TER	2020, 2017, 2014, 2010, 2005, 2000, 1999, 1995, 1992, 1986, 1985, 1980, 1979, 1975, 1973, 1970, 1965, 1962, 1961, 1958, 1957, 1955, 1953, 1951, 1949, 1948, 1926, 1921
1133 6TH TER	2020, 2017, 2014, 2010, 2005, 2000, 1999, 1995, 1992, 1990, 1986, 1985, 1980, 1979, 1975, 1973, 1970, 1965, 1962, 1961, 1958, 1955, 1953, 1951, 1949, 1948, 1926, 1921
1133 6TH TER	2020, 2017, 2014, 2010, 2005, 2000, 1999, 1995, 1992, 1990, 1986, 1985, 1980, 1979, 1975, 1973, 1970, 1965, 1961, 1958, 1957, 1955, 1953, 1951, 1949, 1948, 1926, 1921
1133 6TH TER	2020, 2017, 2014, 2010, 2005, 2000, 1999, 1995, 1992, 1990, 1986, 1985, 1980, 1979, 1975, 1973, 1970, 1962, 1961, 1958, 1957, 1955, 1953, 1951, 1949, 1948, 1926, 1921
1133 6TH TER	2020, 2017, 2014, 2010, 2005, 2000, 1999, 1995, 1992, 1990, 1986, 1985, 1980, 1979, 1975, 1973, 1970, 1965, 1962, 1961, 1958, 1957, 1955, 1953, 1949, 1948, 1926, 1921

DRAFT

FINDINGS

Address Researched	Address Not Identified in Research Source
1133 6TH TER	2020, 2017, 2014, 2010, 2005, 2000, 1999, 1995, 1992, 1990, 1986, 1985, 1980, 1979, 1975, 1973, 1970, 1965, 1962, 1961, 1958, 1957, 1955, 1953, 1951, 1949, 1926, 1921
1133 SE 3RD AVE	2020, 2017, 2014, 2010, 2000, 1999, 1995, 1992, 1990, 1986, 1985, 1980, 1979, 1975, 1973, 1970, 1965, 1962, 1961, 1958, 1957, 1955, 1953, 1951, 1949, 1948, 1926, 1921
1133 SE 3RD AVE	2020, 2017, 2014, 2005, 2000, 1999, 1995, 1992, 1990, 1986, 1985, 1980, 1979, 1975, 1973, 1970, 1965, 1962, 1961, 1958, 1957, 1955, 1953, 1951, 1949, 1948, 1926, 1921
1133 SE 3RD AVE	2020, 2017, 2010, 2005, 2000, 1999, 1995, 1992, 1990, 1986, 1985, 1980, 1979, 1975, 1973, 1970, 1965, 1962, 1961, 1958, 1957, 1955, 1953, 1951, 1949, 1948, 1926, 1921
1133 SE 3RD AVE	2017, 2014, 2010, 2005, 2000, 1999, 1995, 1992, 1990, 1986, 1985, 1980, 1979, 1975, 1973, 1970, 1965, 1962, 1961, 1958, 1957, 1955, 1953, 1951, 1949, 1948, 1926, 1921
1133 SE 3RD AVE	2020, 2014, 2010, 2005, 2000, 1999, 1995, 1992, 1990, 1986, 1985, 1980, 1979, 1975, 1973, 1970, 1965, 1962, 1961, 1958, 1957, 1955, 1953, 1951, 1949, 1948, 1926, 1921
1133 SE 3RD AVE	2020, 2017, 2014, 2010, 2005, 1999, 1995, 1992, 1990, 1986, 1985, 1980, 1979, 1975, 1973, 1970, 1965, 1962, 1961, 1958, 1957, 1955, 1953, 1951, 1949, 1948, 1926, 1921
1133 SE 3RD AVE	2020, 2017, 2014, 2010, 2005, 2000, 1999, 1992, 1990, 1986, 1985, 1980, 1979, 1975, 1973, 1970, 1965, 1962, 1961, 1958, 1957, 1955, 1953, 1951, 1949, 1948, 1926, 1921
1133 SE 3RD AVE	2020, 2017, 2014, 2010, 2005, 2000, 1999, 1995, 1990, 1986, 1985, 1980, 1979, 1975, 1973, 1970, 1965, 1962, 1961, 1958, 1957, 1955, 1953, 1951, 1949, 1948, 1926, 1921
1133 SE 4TH AVE	2020, 2017, 2014, 2010, 2005, 2000, 1999, 1995, 1990, 1986, 1985, 1980, 1979, 1975, 1973, 1970, 1965, 1962, 1961, 1958, 1957, 1955, 1953, 1951, 1949, 1948, 1926, 1921
1133 SE 4TH AVE	2020, 2017, 2014, 2010, 2005, 2000, 1999, 1992, 1990, 1986, 1985, 1980, 1979, 1975, 1973, 1970, 1965, 1962, 1961, 1958, 1957, 1955, 1953, 1951, 1949, 1948, 1926, 1921
1133 SE 4TH AVE	2020, 2017, 2014, 2010, 2005, 1999, 1995, 1992, 1990, 1986, 1985, 1980, 1979, 1975, 1973, 1970, 1965, 1962, 1961, 1958, 1957, 1955, 1953, 1951, 1949, 1948, 1926, 1921
1133 SE 4TH AVE	2020, 2014, 2010, 2005, 2000, 1999, 1995, 1992, 1990, 1986, 1985, 1980, 1979, 1975, 1973, 1970, 1965, 1962, 1961, 1958, 1957, 1955, 1953, 1951, 1949, 1948, 1926, 1921
1133 SE 4TH AVE	2017, 2014, 2010, 2005, 2000, 1999, 1995, 1992, 1990, 1986, 1985, 1980, 1979, 1975, 1973, 1970, 1965, 1962, 1961, 1958, 1957, 1955, 1953, 1951, 1949, 1948, 1926, 1921
1133 SE 4TH AVE	2020, 2017, 2010, 2005, 2000, 1999, 1995, 1992, 1990, 1986, 1985, 1980, 1979, 1975, 1973, 1970, 1965, 1962, 1961, 1958, 1957, 1955, 1953, 1951, 1949, 1948, 1926, 1921
1133 SE 4TH AVE	2020, 2017, 2014, 2005, 2000, 1999, 1995, 1992, 1990, 1986, 1985, 1980, 1979, 1975, 1973, 1970, 1965, 1962, 1961, 1958, 1957, 1955, 1953, 1951, 1949, 1948, 1926, 1921

DRAFT

FINDINGS

Address Researched	Address Not Identified in Research Source
1133 SE 4TH AVE	2020, 2017, 2014, 2010, 2000, 1999, 1995, 1992, 1990, 1986, 1985, 1980, 1979, 1975, 1973, 1970, 1965, 1962, 1961, 1958, 1957, 1955, 1953, 1951, 1949, 1948, 1926, 1921
1133 SE 6TH TER	2020, 2017, 2014, 2010, 2000, 1999, 1995, 1992, 1990, 1986, 1985, 1980, 1979, 1975, 1973, 1970, 1965, 1962, 1961, 1958, 1957, 1955, 1953, 1951, 1949, 1948, 1926, 1921
1133 SE 6TH TER	2020, 2017, 2014, 2005, 2000, 1999, 1995, 1992, 1990, 1986, 1985, 1980, 1979, 1975, 1973, 1970, 1965, 1962, 1961, 1958, 1957, 1955, 1953, 1951, 1949, 1948, 1926, 1921
1133 SE 6TH TER	2020, 2017, 2010, 2005, 2000, 1999, 1995, 1992, 1990, 1986, 1985, 1980, 1979, 1975, 1973, 1970, 1965, 1962, 1961, 1958, 1957, 1955, 1953, 1951, 1949, 1948, 1926, 1921
1133 SE 6TH TER	2020, 2014, 2010, 2005, 2000, 1999, 1995, 1992, 1990, 1986, 1985, 1980, 1979, 1975, 1973, 1970, 1965, 1962, 1961, 1958, 1957, 1955, 1953, 1951, 1949, 1948, 1926, 1921
1133 SE 6TH TER	2017, 2014, 2010, 2005, 2000, 1999, 1995, 1992, 1990, 1986, 1985, 1980, 1979, 1975, 1973, 1970, 1965, 1962, 1961, 1958, 1957, 1955, 1953, 1951, 1949, 1948, 1926, 1921
1133 SE 6TH TER	2020, 2017, 2014, 2010, 2005, 1999, 1995, 1992, 1990, 1986, 1985, 1980, 1979, 1975, 1973, 1970, 1965, 1962, 1961, 1958, 1957, 1955, 1953, 1951, 1949, 1948, 1926, 1921
1133 SE 6TH TER	2020, 2017, 2014, 2010, 2005, 2000, 1999, 1992, 1990, 1986, 1985, 1980, 1979, 1975, 1973, 1970, 1965, 1962, 1961, 1958, 1957, 1955, 1953, 1951, 1949, 1948, 1926, 1921
1133A 6TH TER	2020, 2017, 2014, 2010, 2005, 2000, 1999, 1995, 1992, 1990, 1985, 1980, 1979, 1975, 1973, 1970, 1965, 1962, 1961, 1958, 1957, 1955, 1953, 1951, 1949, 1948, 1926, 1921
1133B 6TH TER	2020, 2017, 2014, 2010, 2005, 2000, 1999, 1995, 1992, 1990, 1985, 1980, 1979, 1975, 1973, 1970, 1965, 1962, 1961, 1958, 1957, 1955, 1953, 1951, 1949, 1948, 1926, 1921
1133C 6TH TER	2020, 2017, 2014, 2010, 2005, 2000, 1999, 1995, 1992, 1990, 1985, 1980, 1979, 1975, 1973, 1970, 1965, 1962, 1961, 1958, 1957, 1955, 1953, 1951, 1949, 1948, 1926, 1921
1134 4TH AVE	2020, 2017, 2014, 2010, 2005, 2000, 1999, 1995, 1992, 1990, 1986, 1985, 1980, 1979, 1975, 1973, 1970, 1965, 1962, 1961, 1958, 1955, 1953, 1951, 1949, 1948, 1926, 1921
1135 FEDERAL HWY	2020, 2017, 2014, 2010, 2000, 1999, 1995, 1992, 1990, 1986, 1985, 1980, 1979, 1975, 1973, 1970, 1965, 1962, 1961, 1958, 1957, 1955, 1953, 1951, 1949, 1948, 1926, 1921
1135 FEDERAL HWY	2020, 2017, 2014, 2010, 2005, 2000, 1995, 1992, 1990, 1986, 1985, 1980, 1979, 1975, 1973, 1970, 1965, 1962, 1961, 1958, 1957, 1955, 1953, 1951, 1949, 1948, 1926, 1921
1135 S FEDERAL HWY	2020, 2017, 2014, 2010, 2005, 2000, 1999, 1992, 1990, 1986, 1985, 1980, 1979, 1975, 1973, 1970, 1965, 1962, 1961, 1958, 1957, 1955, 1953, 1951, 1949, 1948, 1926, 1921
1135 S FEDERAL HWY	2020, 2017, 2014, 2010, 2000, 1999, 1995, 1992, 1990, 1986, 1985, 1980, 1979, 1975, 1973, 1970, 1965, 1962, 1961, 1958, 1957, 1955, 1953, 1951, 1949, 1948, 1926, 1921

DRAFT

FINDINGS

Address Researched	Address Not Identified in Research Source
1135 S FEDERAL HWY	2020, 2017, 2014, 2010, 2005, 1999, 1995, 1992, 1990, 1986, 1985, 1980, 1979, 1975, 1973, 1970, 1965, 1962, 1961, 1958, 1957, 1955, 1953, 1951, 1949, 1948, 1926, 1921
1135 S FEDERAL HWY	2020, 2017, 2014, 2010, 2005, 2000, 1999, 1995, 1990, 1986, 1985, 1980, 1979, 1975, 1973, 1970, 1965, 1962, 1961, 1958, 1957, 1955, 1953, 1951, 1949, 1948, 1926, 1921
1135 S FEDERAL HWY	2017, 2014, 2010, 2005, 2000, 1999, 1995, 1992, 1990, 1986, 1985, 1980, 1979, 1975, 1973, 1970, 1965, 1962, 1961, 1958, 1957, 1955, 1953, 1951, 1949, 1948, 1926, 1921
1135 S FEDERAL HWY	2020, 2014, 2010, 2005, 2000, 1999, 1995, 1992, 1990, 1986, 1985, 1980, 1979, 1975, 1973, 1970, 1965, 1962, 1961, 1958, 1957, 1955, 1953, 1951, 1949, 1948, 1926, 1921
1135 S FEDERAL HWY	2020, 2017, 2010, 2005, 2000, 1999, 1995, 1992, 1990, 1986, 1985, 1980, 1979, 1975, 1973, 1970, 1965, 1962, 1961, 1958, 1957, 1955, 1953, 1951, 1949, 1948, 1926, 1921
1135 S FEDERAL HWY	2020, 2017, 2014, 2005, 2000, 1999, 1995, 1992, 1990, 1986, 1985, 1980, 1979, 1975, 1973, 1970, 1965, 1962, 1961, 1958, 1957, 1955, 1953, 1951, 1949, 1948, 1926, 1921
1136 3RD AVE	2020, 2017, 2014, 2010, 2000, 1999, 1995, 1992, 1990, 1986, 1985, 1980, 1979, 1975, 1973, 1970, 1965, 1962, 1961, 1958, 1957, 1955, 1953, 1951, 1949, 1948, 1926, 1921
1136 3RD AVE	2020, 2017, 2014, 2010, 2005, 2000, 1995, 1992, 1990, 1986, 1985, 1980, 1979, 1975, 1973, 1970, 1965, 1962, 1961, 1958, 1957, 1955, 1953, 1951, 1949, 1948, 1926, 1921
1220 1ST AVE	2020, 2017, 2014, 2010, 2005, 2000, 1995, 1992, 1990, 1986, 1985, 1980, 1979, 1975, 1973, 1970, 1965, 1962, 1961, 1958, 1957, 1955, 1953, 1951, 1949, 1948, 1926, 1921
1220 1ST AVE	2020, 2017, 2014, 2010, 2005, 2000, 1999, 1995, 1992, 1990, 1986, 1985, 1979, 1975, 1973, 1970, 1965, 1962, 1961, 1958, 1957, 1955, 1953, 1951, 1949, 1948, 1926, 1921
1220 1ST AVE	2020, 2017, 2014, 2010, 2005, 2000, 1999, 1995, 1992, 1986, 1985, 1980, 1979, 1975, 1973, 1970, 1965, 1962, 1961, 1958, 1957, 1955, 1953, 1951, 1949, 1948, 1926, 1921
1220 1ST AVE	2020, 2017, 2014, 2010, 2005, 2000, 1999, 1995, 1992, 1990, 1986, 1985, 1980, 1979, 1973, 1970, 1965, 1962, 1961, 1958, 1957, 1955, 1953, 1951, 1949, 1948, 1926, 1921
1220 1ST AVE	2020, 2017, 2014, 2010, 2005, 2000, 1999, 1995, 1992, 1990, 1986, 1985, 1980, 1979, 1975, 1973, 1965, 1962, 1961, 1958, 1957, 1955, 1953, 1951, 1949, 1948, 1926, 1921
1220 1ST AVE	2020, 2017, 2014, 2010, 2005, 2000, 1999, 1995, 1992, 1990, 1986, 1985, 1980, 1979, 1975, 1973, 1970, 1965, 1962, 1961, 1958, 1955, 1953, 1951, 1949, 1948, 1926, 1921
1220 1ST AVE	2020, 2017, 2014, 2010, 2005, 2000, 1999, 1995, 1992, 1990, 1986, 1985, 1980, 1979, 1975, 1973, 1970, 1962, 1961, 1958, 1957, 1955, 1953, 1951, 1949, 1948, 1926, 1921
1220 1ST AVE	2020, 2017, 2014, 2010, 2005, 2000, 1999, 1995, 1992, 1990, 1986, 1985, 1980, 1979, 1975, 1973, 1970, 1965, 1961, 1958, 1957, 1955, 1953, 1951, 1949, 1948, 1926, 1921

DRAFT

FINDINGS

Address Researched	Address Not Identified in Research Source
1220 1ST AVE	2020, 2017, 2014, 2010, 2005, 2000, 1999, 1995, 1992, 1990, 1986, 1985, 1980, 1979, 1975, 1973, 1970, 1965, 1962, 1961, 1958, 1957, 1955, 1953, 1949, 1948, 1926, 1921
1220 2ND	2020, 2017, 2014, 2010, 2005, 2000, 1999, 1995, 1992, 1990, 1986, 1985, 1980, 1979, 1975, 1973, 1970, 1965, 1962, 1961, 1958, 1957, 1955, 1953, 1949, 1948, 1926, 1921
1220 FEDERAL HWY	2020, 2017, 2014, 2010, 2005, 2000, 1995, 1992, 1990, 1986, 1985, 1980, 1979, 1975, 1973, 1970, 1965, 1962, 1961, 1958, 1957, 1955, 1953, 1951, 1949, 1948, 1926, 1921
1220 FEDERAL HWY	2020, 2017, 2014, 2010, 2000, 1999, 1995, 1992, 1990, 1986, 1985, 1980, 1979, 1975, 1973, 1970, 1965, 1962, 1961, 1958, 1957, 1955, 1953, 1951, 1949, 1948, 1926, 1921
1220 FEDERAL HWY	2020, 2017, 2014, 2010, 2005, 2000, 1999, 1995, 1992, 1986, 1985, 1980, 1979, 1975, 1973, 1970, 1965, 1962, 1961, 1958, 1957, 1955, 1953, 1951, 1949, 1948, 1926, 1921
1220 MIAMI RD	2020, 2017, 2014, 2010, 2000, 1999, 1995, 1992, 1990, 1986, 1985, 1980, 1979, 1975, 1973, 1970, 1965, 1962, 1961, 1958, 1957, 1955, 1953, 1951, 1949, 1948, 1926, 1921
1220 MIAMI RD	2020, 2017, 2014, 2010, 2005, 2000, 1995, 1992, 1990, 1986, 1985, 1980, 1979, 1975, 1973, 1970, 1965, 1962, 1961, 1958, 1957, 1955, 1953, 1951, 1949, 1948, 1926, 1921
1220 MIAMI RD	2020, 2017, 2014, 2010, 2005, 2000, 1999, 1992, 1990, 1986, 1985, 1980, 1979, 1975, 1973, 1970, 1965, 1962, 1961, 1958, 1957, 1955, 1953, 1951, 1949, 1948, 1926, 1921
1220 MIAMI RD	2020, 2017, 2014, 2010, 2005, 1999, 1995, 1992, 1990, 1986, 1985, 1980, 1979, 1975, 1973, 1970, 1965, 1962, 1961, 1958, 1957, 1955, 1953, 1951, 1949, 1948, 1926, 1921
1220 MIAMI RD	2020, 2017, 2014, 2010, 2005, 2000, 1999, 1995, 1990, 1986, 1985, 1980, 1979, 1975, 1973, 1970, 1965, 1962, 1961, 1958, 1957, 1955, 1953, 1951, 1949, 1948, 1926, 1921
1220 MIAMI RD	2020, 2017, 2014, 2005, 2000, 1999, 1995, 1992, 1990, 1986, 1985, 1980, 1979, 1975, 1973, 1970, 1965, 1962, 1961, 1958, 1957, 1955, 1953, 1951, 1949, 1948, 1926, 1921
1220 MIAMI RD	2020, 2014, 2010, 2005, 2000, 1999, 1995, 1992, 1990, 1986, 1985, 1980, 1979, 1975, 1973, 1970, 1965, 1962, 1961, 1958, 1957, 1955, 1953, 1951, 1949, 1948, 1926, 1921
1220 MIAMI RD	2020, 2017, 2010, 2005, 2000, 1999, 1995, 1992, 1990, 1986, 1985, 1980, 1979, 1975, 1973, 1970, 1965, 1962, 1961, 1958, 1957, 1955, 1953, 1951, 1949, 1948, 1926, 1921
1220 MIAMI RD	2017, 2014, 2010, 2005, 2000, 1999, 1995, 1992, 1990, 1986, 1985, 1980, 1979, 1975, 1973, 1970, 1965, 1962, 1961, 1958, 1957, 1955, 1953, 1951, 1949, 1948, 1926, 1921
1220 MIAMI RD	2020, 2017, 2014, 2010, 2005, 2000, 1999, 1995, 1992, 1986, 1985, 1980, 1979, 1975, 1973, 1970, 1965, 1962, 1961, 1958, 1957, 1955, 1953, 1951, 1949, 1948, 1926, 1921
1220 MIAMI RD	2020, 2017, 2014, 2010, 2005, 2000, 1999, 1995, 1992, 1990, 1986, 1985, 1979, 1975, 1973, 1970, 1965, 1962, 1961, 1958, 1957, 1955, 1953, 1951, 1949, 1948, 1926, 1921

DRAFT

FINDINGS

Address Researched	Address Not Identified in Research Source
1220 MIAMI RD	2020, 2017, 2014, 2010, 2005, 2000, 1999, 1995, 1992, 1990, 1985, 1980, 1979, 1975, 1973, 1970, 1965, 1962, 1961, 1958, 1957, 1955, 1953, 1951, 1949, 1948, 1926, 1921
1220 MIAMI RD	2020, 2017, 2014, 2010, 2005, 2000, 1999, 1995, 1992, 1990, 1986, 1985, 1980, 1979, 1973, 1970, 1965, 1962, 1961, 1958, 1957, 1955, 1953, 1951, 1949, 1948, 1926, 1921
1220 MIAMI RD	2020, 2017, 2014, 2010, 2005, 2000, 1999, 1995, 1992, 1990, 1986, 1985, 1980, 1979, 1975, 1973, 1965, 1962, 1961, 1958, 1957, 1955, 1953, 1951, 1949, 1948, 1926, 1921
1220 S FEDERAL HWY	2017, 2014, 2010, 2005, 2000, 1999, 1995, 1992, 1990, 1986, 1985, 1980, 1979, 1975, 1973, 1970, 1965, 1962, 1961, 1958, 1957, 1955, 1953, 1951, 1949, 1948, 1926, 1921
1220 S FEDERAL HWY	2020, 2017, 2010, 2005, 2000, 1999, 1995, 1992, 1990, 1986, 1985, 1980, 1979, 1975, 1973, 1970, 1965, 1962, 1961, 1958, 1957, 1955, 1953, 1951, 1949, 1948, 1926, 1921
1220 S FEDERAL HWY	2020, 2014, 2010, 2005, 2000, 1999, 1995, 1992, 1990, 1986, 1985, 1980, 1979, 1975, 1973, 1970, 1965, 1962, 1961, 1958, 1957, 1955, 1953, 1951, 1949, 1948, 1926, 1921
1220 S FEDERAL HWY	2020, 2017, 2014, 2005, 2000, 1999, 1995, 1992, 1990, 1986, 1985, 1980, 1979, 1975, 1973, 1970, 1965, 1962, 1961, 1958, 1957, 1955, 1953, 1951, 1949, 1948, 1926, 1921
1220 S FEDERAL HWY	2020, 2017, 2014, 2010, 2005, 2000, 1999, 1995, 1990, 1986, 1985, 1980, 1979, 1975, 1973, 1970, 1965, 1962, 1961, 1958, 1957, 1955, 1953, 1951, 1949, 1948, 1926, 1921
1220 S FEDERAL HWY	2020, 2017, 2014, 2010, 2005, 2000, 1999, 1992, 1990, 1986, 1985, 1980, 1979, 1975, 1973, 1970, 1965, 1962, 1961, 1958, 1957, 1955, 1953, 1951, 1949, 1948, 1926, 1921
1220 S FEDERAL HWY	2020, 2017, 2014, 2010, 2000, 1999, 1995, 1992, 1990, 1986, 1985, 1980, 1979, 1975, 1973, 1970, 1965, 1962, 1961, 1958, 1957, 1955, 1953, 1951, 1949, 1948, 1926, 1921
1220 S FEDERAL HWY	2020, 2017, 2014, 2010, 2005, 1999, 1995, 1992, 1990, 1986, 1985, 1980, 1979, 1975, 1973, 1970, 1965, 1962, 1961, 1958, 1957, 1955, 1953, 1951, 1949, 1948, 1926, 1921
1220 SE 1ST AVE	2020, 2017, 2014, 2010, 2000, 1999, 1995, 1992, 1990, 1986, 1985, 1980, 1979, 1975, 1973, 1970, 1965, 1962, 1961, 1958, 1957, 1955, 1953, 1951, 1949, 1948, 1926, 1921
1220 SE 1ST AVE	2020, 2017, 2014, 2010, 2005, 1999, 1995, 1992, 1990, 1986, 1985, 1980, 1979, 1975, 1973, 1970, 1965, 1962, 1961, 1958, 1957, 1955, 1953, 1951, 1949, 1948, 1926, 1921
1220 SE 1ST AVE	2020, 2017, 2014, 2010, 2005, 2000, 1999, 1995, 1990, 1986, 1985, 1980, 1979, 1975, 1973, 1970, 1965, 1962, 1961, 1958, 1957, 1955, 1953, 1951, 1949, 1948, 1926, 1921
1220 SE 1ST AVE	2020, 2017, 2014, 2010, 2005, 2000, 1999, 1992, 1990, 1986, 1985, 1980, 1979, 1975, 1973, 1970, 1965, 1962, 1961, 1958, 1957, 1955, 1953, 1951, 1949, 1948, 1926, 1921
1220 SE 1ST AVE	2017, 2014, 2010, 2005, 2000, 1999, 1995, 1992, 1990, 1986, 1985, 1980, 1979, 1975, 1973, 1970, 1965, 1962, 1961, 1958, 1957, 1955, 1953, 1951, 1949, 1948, 1926, 1921

DRAFT

FINDINGS

Address Researched	Address Not Identified in Research Source
1220 SE 4TH AVE	2020, 2017, 2014, 2010, 2005, 2000, 1999, 1992, 1990, 1986, 1985, 1980, 1979, 1975, 1973, 1970, 1965, 1962, 1961, 1958, 1957, 1955, 1953, 1951, 1949, 1948, 1926, 1921
1221 SE 3RD AVE	2020, 2017, 2010, 2005, 2000, 1999, 1995, 1992, 1990, 1986, 1985, 1980, 1979, 1975, 1973, 1970, 1965, 1962, 1961, 1958, 1957, 1955, 1953, 1951, 1949, 1948, 1926, 1921
1221 SE 3RD AVE	2020, 2017, 2014, 2005, 2000, 1999, 1995, 1992, 1990, 1986, 1985, 1980, 1979, 1975, 1973, 1970, 1965, 1962, 1961, 1958, 1957, 1955, 1953, 1951, 1949, 1948, 1926, 1921
1222 1ST AVE	2020, 2017, 2014, 2010, 2000, 1999, 1995, 1992, 1990, 1986, 1985, 1980, 1979, 1975, 1973, 1970, 1965, 1962, 1961, 1958, 1957, 1955, 1953, 1951, 1949, 1948, 1926, 1921
1222 1ST AVE	2020, 2017, 2014, 2010, 2005, 2000, 1995, 1992, 1990, 1986, 1985, 1980, 1979, 1975, 1973, 1970, 1965, 1962, 1961, 1958, 1957, 1955, 1953, 1951, 1949, 1948, 1926, 1921
1222 1ST AVE	2020, 2017, 2014, 2010, 2005, 2000, 1999, 1995, 1992, 1990, 1986, 1985, 1980, 1979, 1975, 1973, 1970, 1962, 1961, 1958, 1957, 1955, 1953, 1951, 1949, 1948, 1926, 1921
1222 1ST AVE	2020, 2017, 2014, 2010, 2005, 2000, 1999, 1995, 1992, 1990, 1986, 1985, 1980, 1979, 1975, 1973, 1970, 1965, 1961, 1958, 1957, 1955, 1953, 1951, 1949, 1948, 1926, 1921
1222 1ST AVE	2020, 2017, 2014, 2010, 2005, 2000, 1999, 1995, 1992, 1990, 1986, 1985, 1980, 1979, 1975, 1973, 1970, 1965, 1962, 1961, 1958, 1955, 1953, 1951, 1949, 1948, 1926, 1921
1222 1ST AVE	2020, 2017, 2014, 2010, 2005, 2000, 1999, 1995, 1992, 1990, 1986, 1985, 1980, 1979, 1975, 1973, 1970, 1965, 1962, 1961, 1958, 1957, 1955, 1953, 1951, 1949, 1926, 1921
1222 1ST AVE	2020, 2017, 2014, 2010, 2005, 2000, 1999, 1995, 1992, 1990, 1986, 1985, 1980, 1979, 1973, 1970, 1965, 1962, 1961, 1958, 1957, 1955, 1953, 1951, 1949, 1948, 1926, 1921
1222 1ST AVE	2020, 2017, 2014, 2010, 2005, 2000, 1999, 1995, 1992, 1990, 1986, 1985, 1980, 1979, 1975, 1973, 1965, 1962, 1961, 1958, 1957, 1955, 1953, 1951, 1949, 1948, 1926, 1921
1222 1ST AVE	2020, 2017, 2014, 2010, 2005, 2000, 1999, 1995, 1992, 1990, 1986, 1985, 1979, 1975, 1973, 1970, 1965, 1962, 1961, 1958, 1957, 1955, 1953, 1951, 1949, 1948, 1926, 1921
1222 1ST AVE	2020, 2017, 2014, 2010, 2005, 2000, 1999, 1995, 1992, 1986, 1985, 1980, 1979, 1975, 1973, 1970, 1965, 1962, 1961, 1958, 1957, 1955, 1953, 1951, 1949, 1948, 1926, 1921
1222 3RD AVE	2020, 2017, 2014, 2010, 2000, 1999, 1995, 1992, 1990, 1986, 1985, 1980, 1979, 1975, 1973, 1970, 1965, 1962, 1961, 1958, 1957, 1955, 1953, 1951, 1949, 1948, 1926, 1921
1222 3RD AVE	2020, 2017, 2014, 2010, 2005, 2000, 1999, 1995, 1992, 1986, 1985, 1980, 1979, 1975, 1973, 1970, 1965, 1962, 1961, 1958, 1957, 1955, 1953, 1951, 1949, 1948, 1926, 1921
1222 3RD AVE	2020, 2017, 2014, 2010, 2005, 2000, 1999, 1995, 1992, 1990, 1985, 1980, 1979, 1975, 1973, 1970, 1965, 1962, 1961, 1958, 1957, 1955, 1953, 1951, 1949, 1948, 1926, 1921

DRAFT

FINDINGS

Address Researched	Address Not Identified in Research Source
1222 3RD AVE	2020, 2017, 2014, 2010, 2005, 2000, 1999, 1995, 1992, 1990, 1986, 1985, 1979, 1975, 1973, 1970, 1965, 1962, 1961, 1958, 1957, 1955, 1953, 1951, 1949, 1948, 1926, 1921
1222 3RD AVE	2020, 2017, 2014, 2010, 2005, 2000, 1999, 1995, 1992, 1990, 1986, 1985, 1980, 1979, 1975, 1973, 1965, 1962, 1961, 1958, 1957, 1955, 1953, 1951, 1949, 1948, 1926, 1921
1222 3RD AVE	2020, 2017, 2014, 2010, 2005, 2000, 1999, 1995, 1992, 1990, 1986, 1985, 1980, 1979, 1973, 1970, 1965, 1962, 1961, 1958, 1957, 1955, 1953, 1951, 1949, 1948, 1926, 1921
1222 3RD AVE	2020, 2017, 2014, 2010, 2005, 2000, 1999, 1995, 1992, 1990, 1986, 1985, 1980, 1979, 1975, 1973, 1970, 1965, 1962, 1961, 1958, 1957, 1955, 1953, 1951, 1949, 1926, 1921
1222 3RD AVE	2020, 2017, 2014, 2010, 2005, 2000, 1999, 1995, 1992, 1990, 1986, 1985, 1980, 1979, 1975, 1973, 1970, 1965, 1962, 1961, 1958, 1957, 1955, 1953, 1949, 1948, 1926, 1921
1222 3RD AVE	2020, 2017, 2014, 2010, 2005, 2000, 1999, 1995, 1992, 1990, 1986, 1985, 1980, 1979, 1975, 1973, 1970, 1965, 1962, 1961, 1958, 1955, 1953, 1951, 1949, 1948, 1926, 1921
1222 3RD AVE	2020, 2017, 2014, 2010, 2005, 2000, 1999, 1995, 1992, 1990, 1986, 1985, 1980, 1979, 1975, 1973, 1970, 1965, 1961, 1958, 1957, 1955, 1953, 1951, 1949, 1948, 1926, 1921
1222 3RD AVE	2020, 2017, 2014, 2010, 2005, 2000, 1999, 1995, 1992, 1990, 1986, 1985, 1980, 1979, 1975, 1973, 1970, 1962, 1961, 1958, 1957, 1955, 1953, 1951, 1949, 1948, 1926, 1921
1222 SE 1ST AVE	2020, 2017, 2010, 2005, 2000, 1999, 1995, 1992, 1990, 1986, 1985, 1980, 1979, 1975, 1973, 1970, 1965, 1962, 1961, 1958, 1957, 1955, 1953, 1951, 1949, 1948, 1926, 1921
1222 SE 1ST AVE	2017, 2014, 2010, 2005, 2000, 1999, 1995, 1992, 1990, 1986, 1985, 1980, 1979, 1975, 1973, 1970, 1965, 1962, 1961, 1958, 1957, 1955, 1953, 1951, 1949, 1948, 1926, 1921
1222 SE 1ST AVE	2020, 2014, 2010, 2005, 2000, 1999, 1995, 1992, 1990, 1986, 1985, 1980, 1979, 1975, 1973, 1970, 1965, 1962, 1961, 1958, 1957, 1955, 1953, 1951, 1949, 1948, 1926, 1921
1222 SE 1ST AVE	2020, 2017, 2014, 2010, 2000, 1999, 1995, 1992, 1990, 1986, 1985, 1980, 1979, 1975, 1973, 1970, 1965, 1962, 1961, 1958, 1957, 1955, 1953, 1951, 1949, 1948, 1926, 1921
1222 SE 1ST AVE	2020, 2017, 2014, 2010, 2005, 1999, 1995, 1992, 1990, 1986, 1985, 1980, 1979, 1975, 1973, 1970, 1965, 1962, 1961, 1958, 1957, 1955, 1953, 1951, 1949, 1948, 1926, 1921
1222 SE 1ST AVE	2020, 2017, 2014, 2005, 2000, 1999, 1995, 1992, 1990, 1986, 1985, 1980, 1979, 1975, 1973, 1970, 1965, 1962, 1961, 1958, 1957, 1955, 1953, 1951, 1949, 1948, 1926, 1921
1222 SE 1ST AVE	2020, 2017, 2014, 2010, 2005, 2000, 1999, 1992, 1990, 1986, 1985, 1980, 1979, 1975, 1973, 1970, 1965, 1962, 1961, 1958, 1957, 1955, 1953, 1951, 1949, 1948, 1926, 1921
1222 SE 1ST AVE	2020, 2017, 2014, 2010, 2005, 2000, 1999, 1995, 1990, 1986, 1985, 1980, 1979, 1975, 1973, 1970, 1965, 1962, 1961, 1958, 1957, 1955, 1953, 1951, 1949, 1948, 1926, 1921

DRAFT