PROPOSED 33RD STREET SITE PLAN

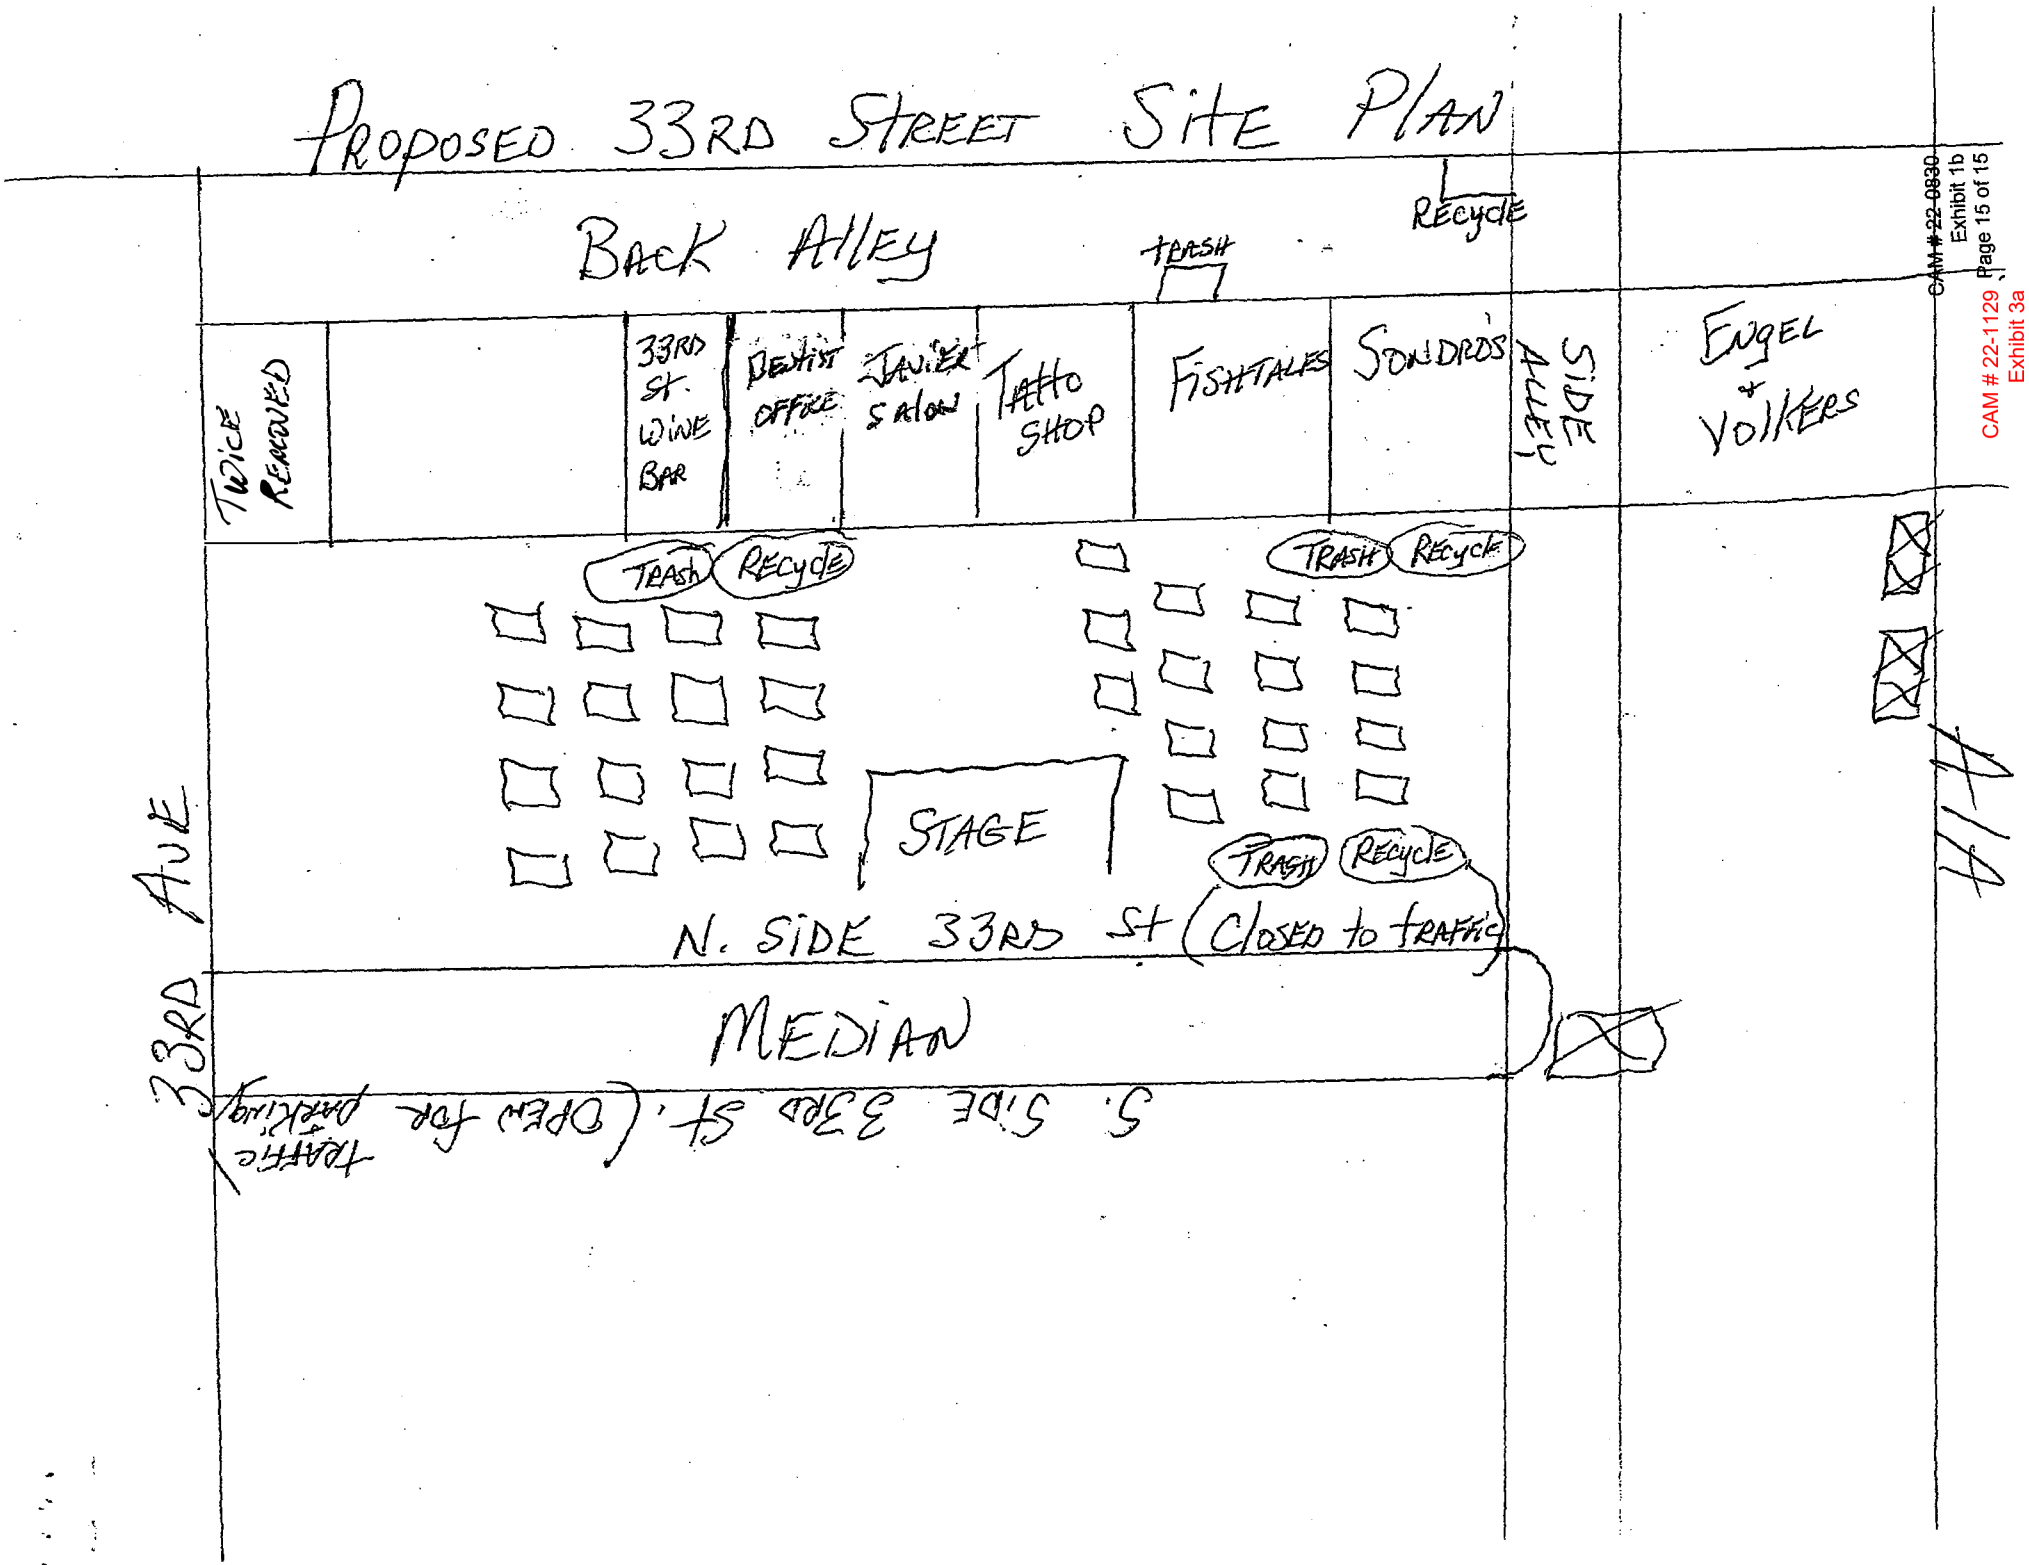

CAM # 22-0830
Exhibit 1b
Page 15 of 15
CAM # 22-1129
Exhibit 3a
Page 1 of 1