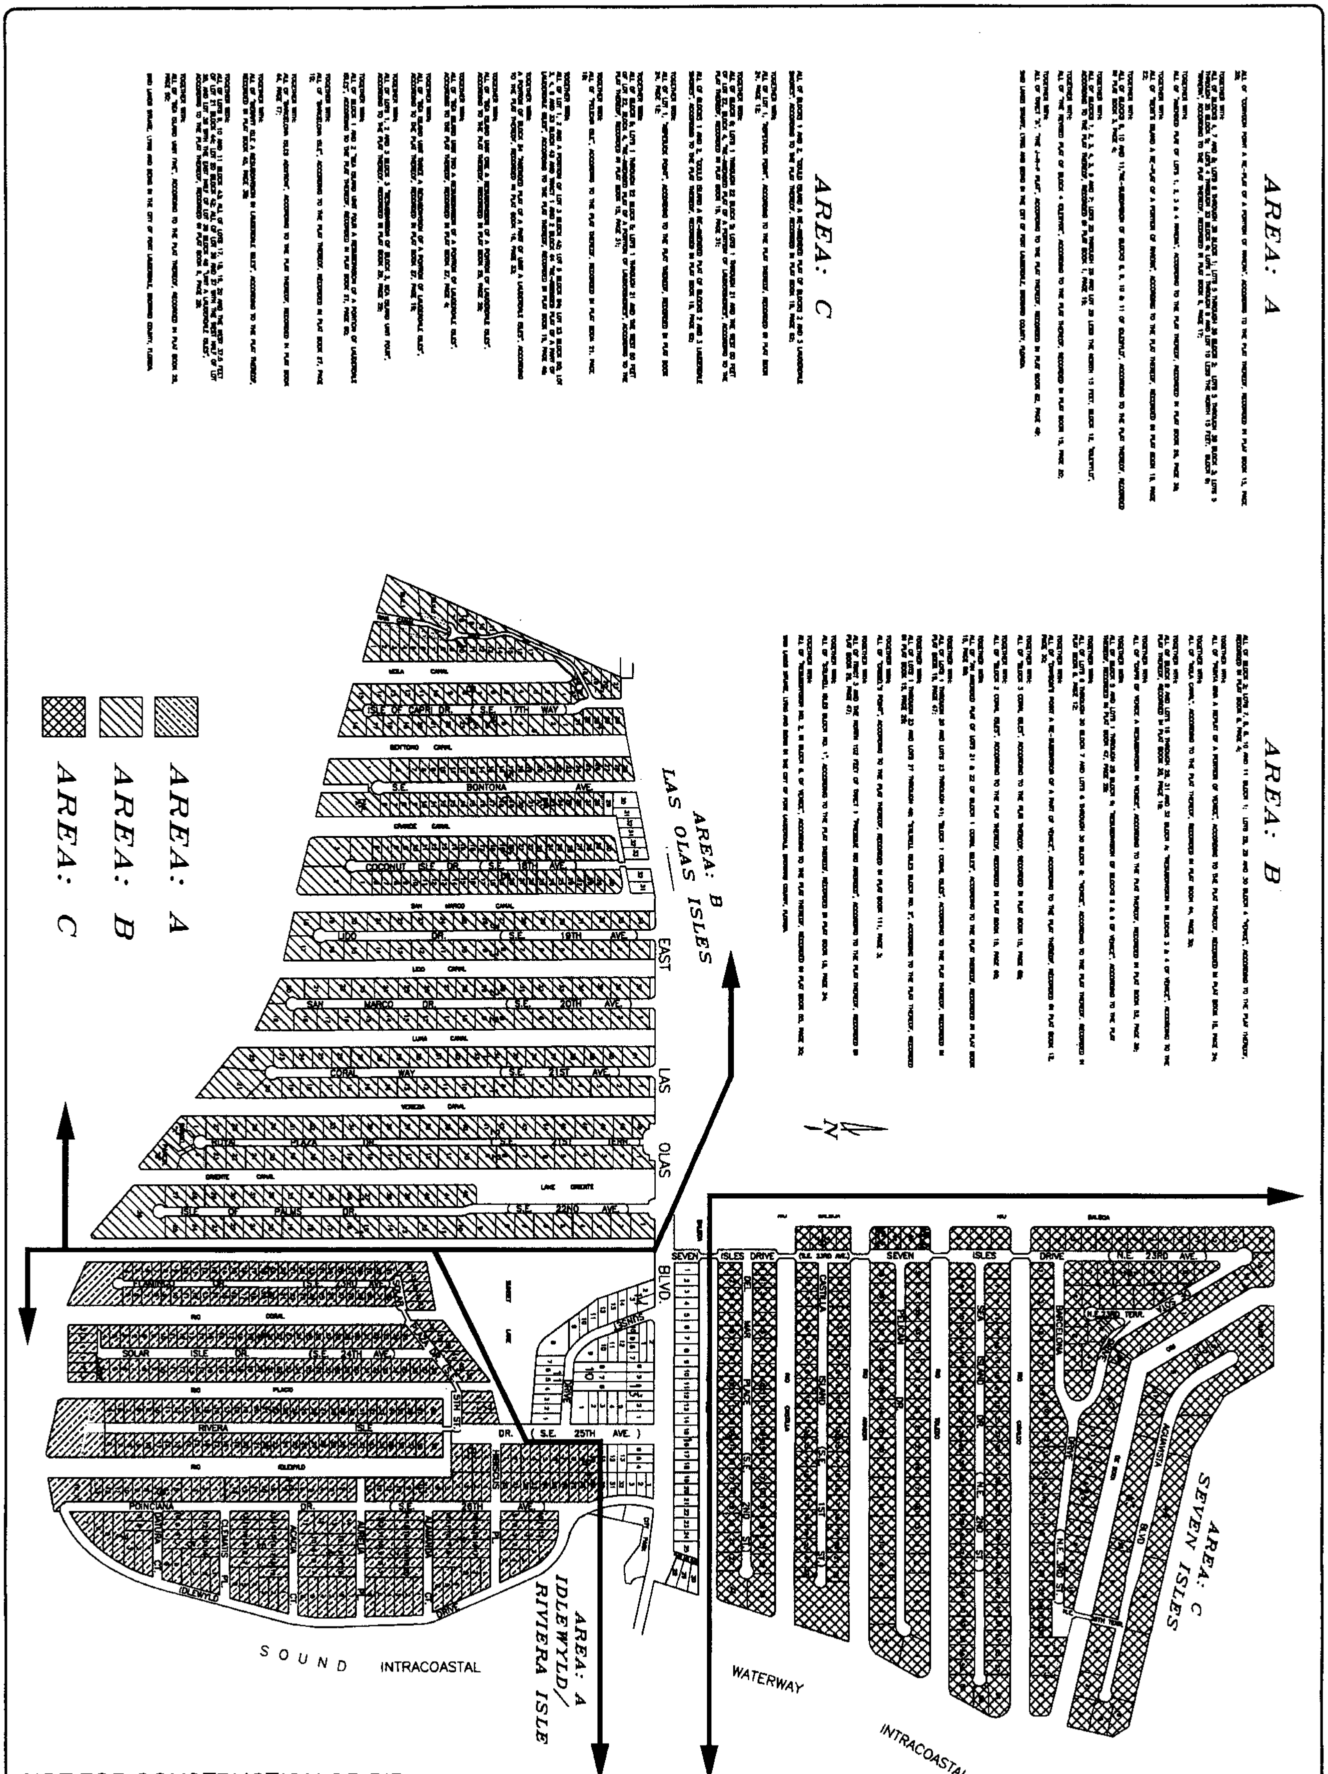

NOT FOR CONSTRUCTION OR BID

SHEET NO.	OF	TOTAL:	CAD FILE:	DRAWING FILE NO.
1	1	1	11715-MATCH-001PLAN	4-136-94

PROJECT # P11715
LAS OLAS COMMUNITIES
UNDERGROUND UTILITY PLANNING
SERVICE AREA
LAS OLAS

REVISIONS				
NO.	DATE	BY	CHK'D	DESCRIPTION

CITY OF FORT LAUDERDALE
PUBLIC WORKS DEPARTMENT
NEERING & ARCHITECTURE
Avenue. Fort Lauderdale, Florida 33301

DRAWN BY: S.M.P	DATE: 05/13/2013
DESIGNED BY: S.M.P	SCALE: NTS
CHECKED BY: M.D	
FIELD BOOK: N/A	

EXHIBIT "A"