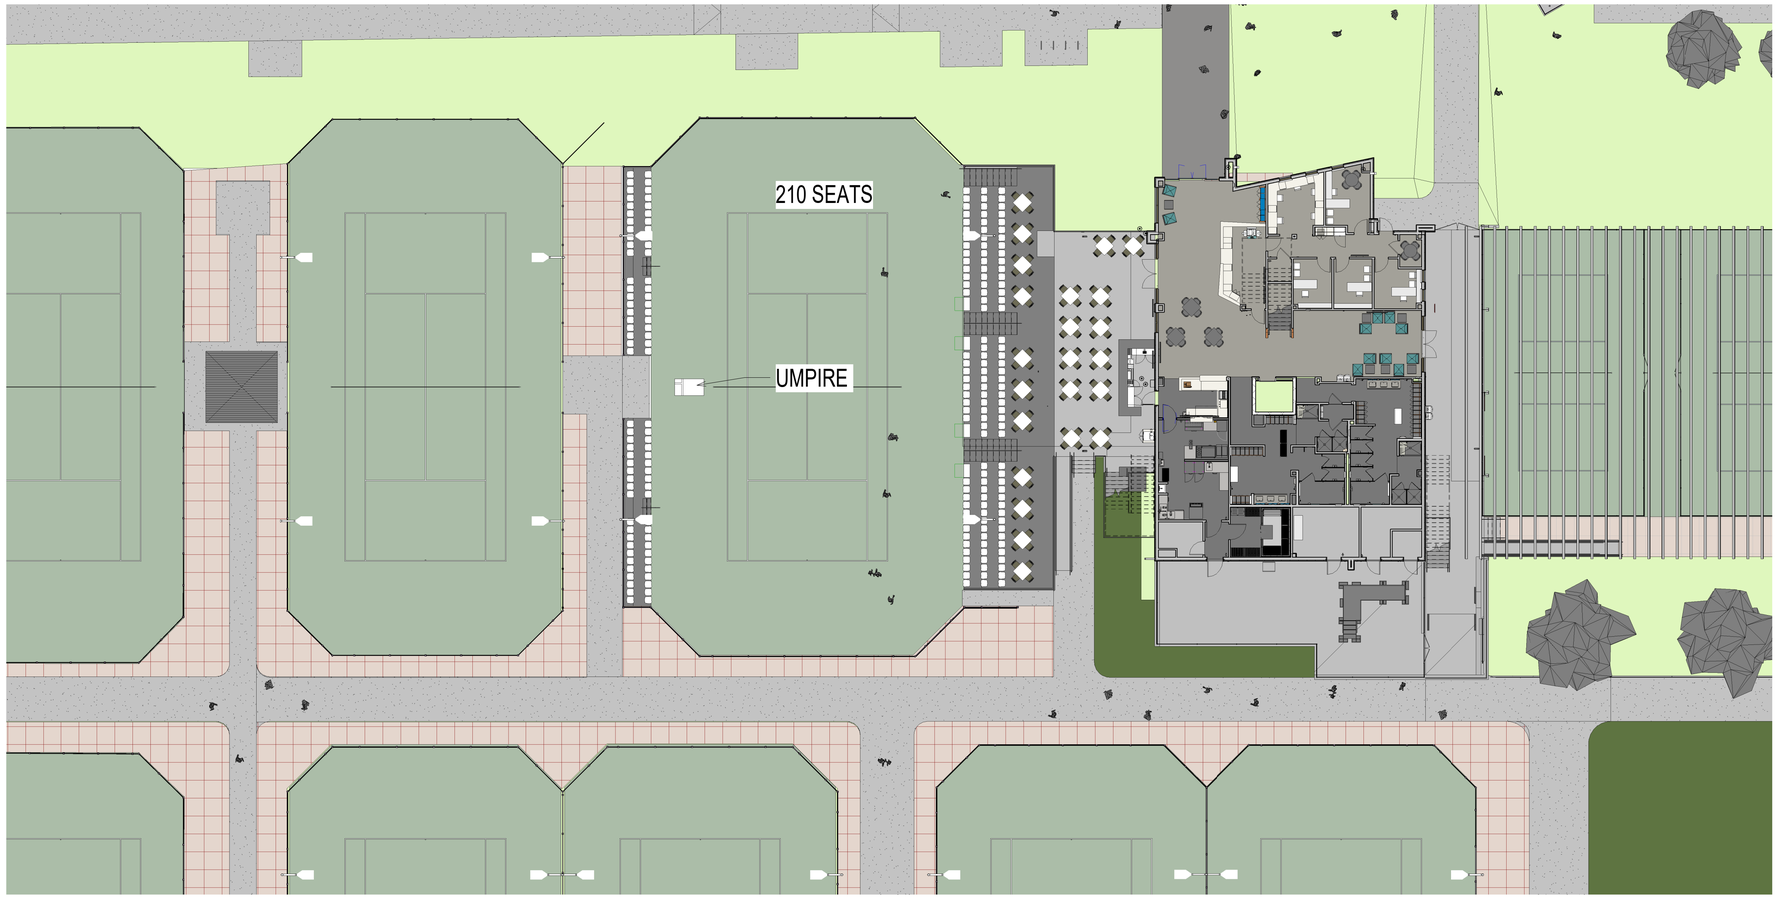

1 OVERALL MASTER PLAN Copy 1
1/16" = 1'-0"

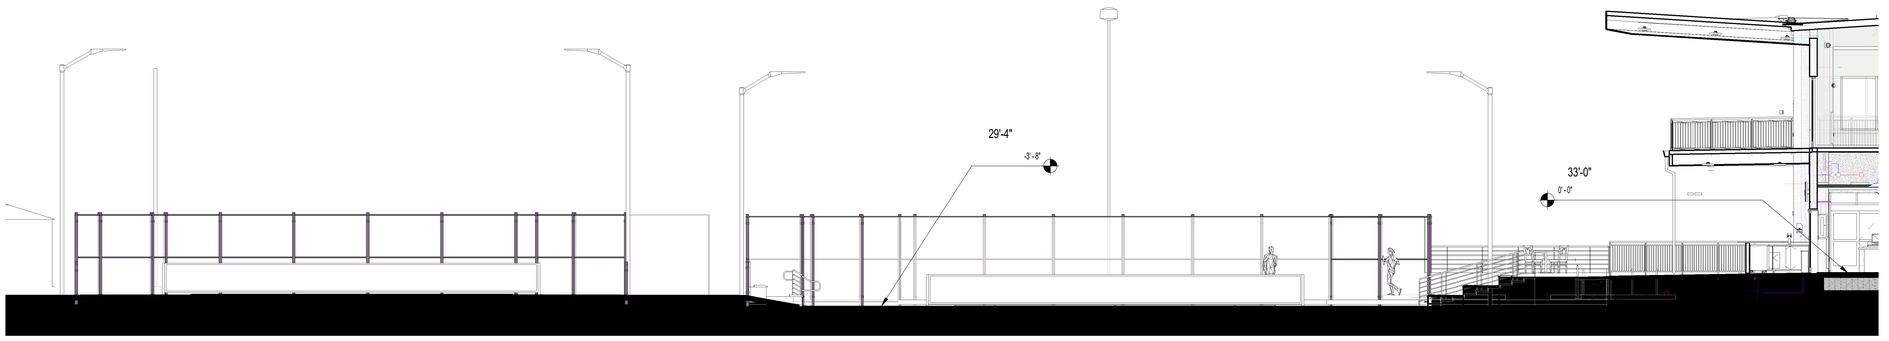

2 court section
1/8" = 1'-0"

© 2021 OLC
10/4/2023 1:04:03 PM
BIM 360://21033_Palm Coast Southern Recreation Center/21033 RORRC Building.rvt

OLC
2295 S HIAWASSEE RD
SUITE 310
ORLANDO, FL 32835
T: 407.992.0470
www.olcdesigns.com

STATE OF FLORIDA
SAMEH ELSHEIKH
AR 92932
REGISTERED ARCHITECT

11/01/2022

Palm Coast Southern Recreation Center

1290 BELLE TERRE PKWY.
PALM COAST, FL 32164

NO.	DATE:	TITLE/PURPOSE:
0	05-13-2022	100% CONSTRUCTION DOCUMENT PACKAGE

SCALE: **As indicated**

ISSUE DATE: **20/10/2022**

PROJECT #: **21033**

TITLE: **MAIN COURT**

SHEET #:
A007 A

CAM 24-0343
Exhibit 2
Page 1 of 2

© 2021 OLC 10/5/2023 7:59:45 AM BIM 360://21033_Palm Coast Southern Recreation Center/21033 RORRC Building.rvt

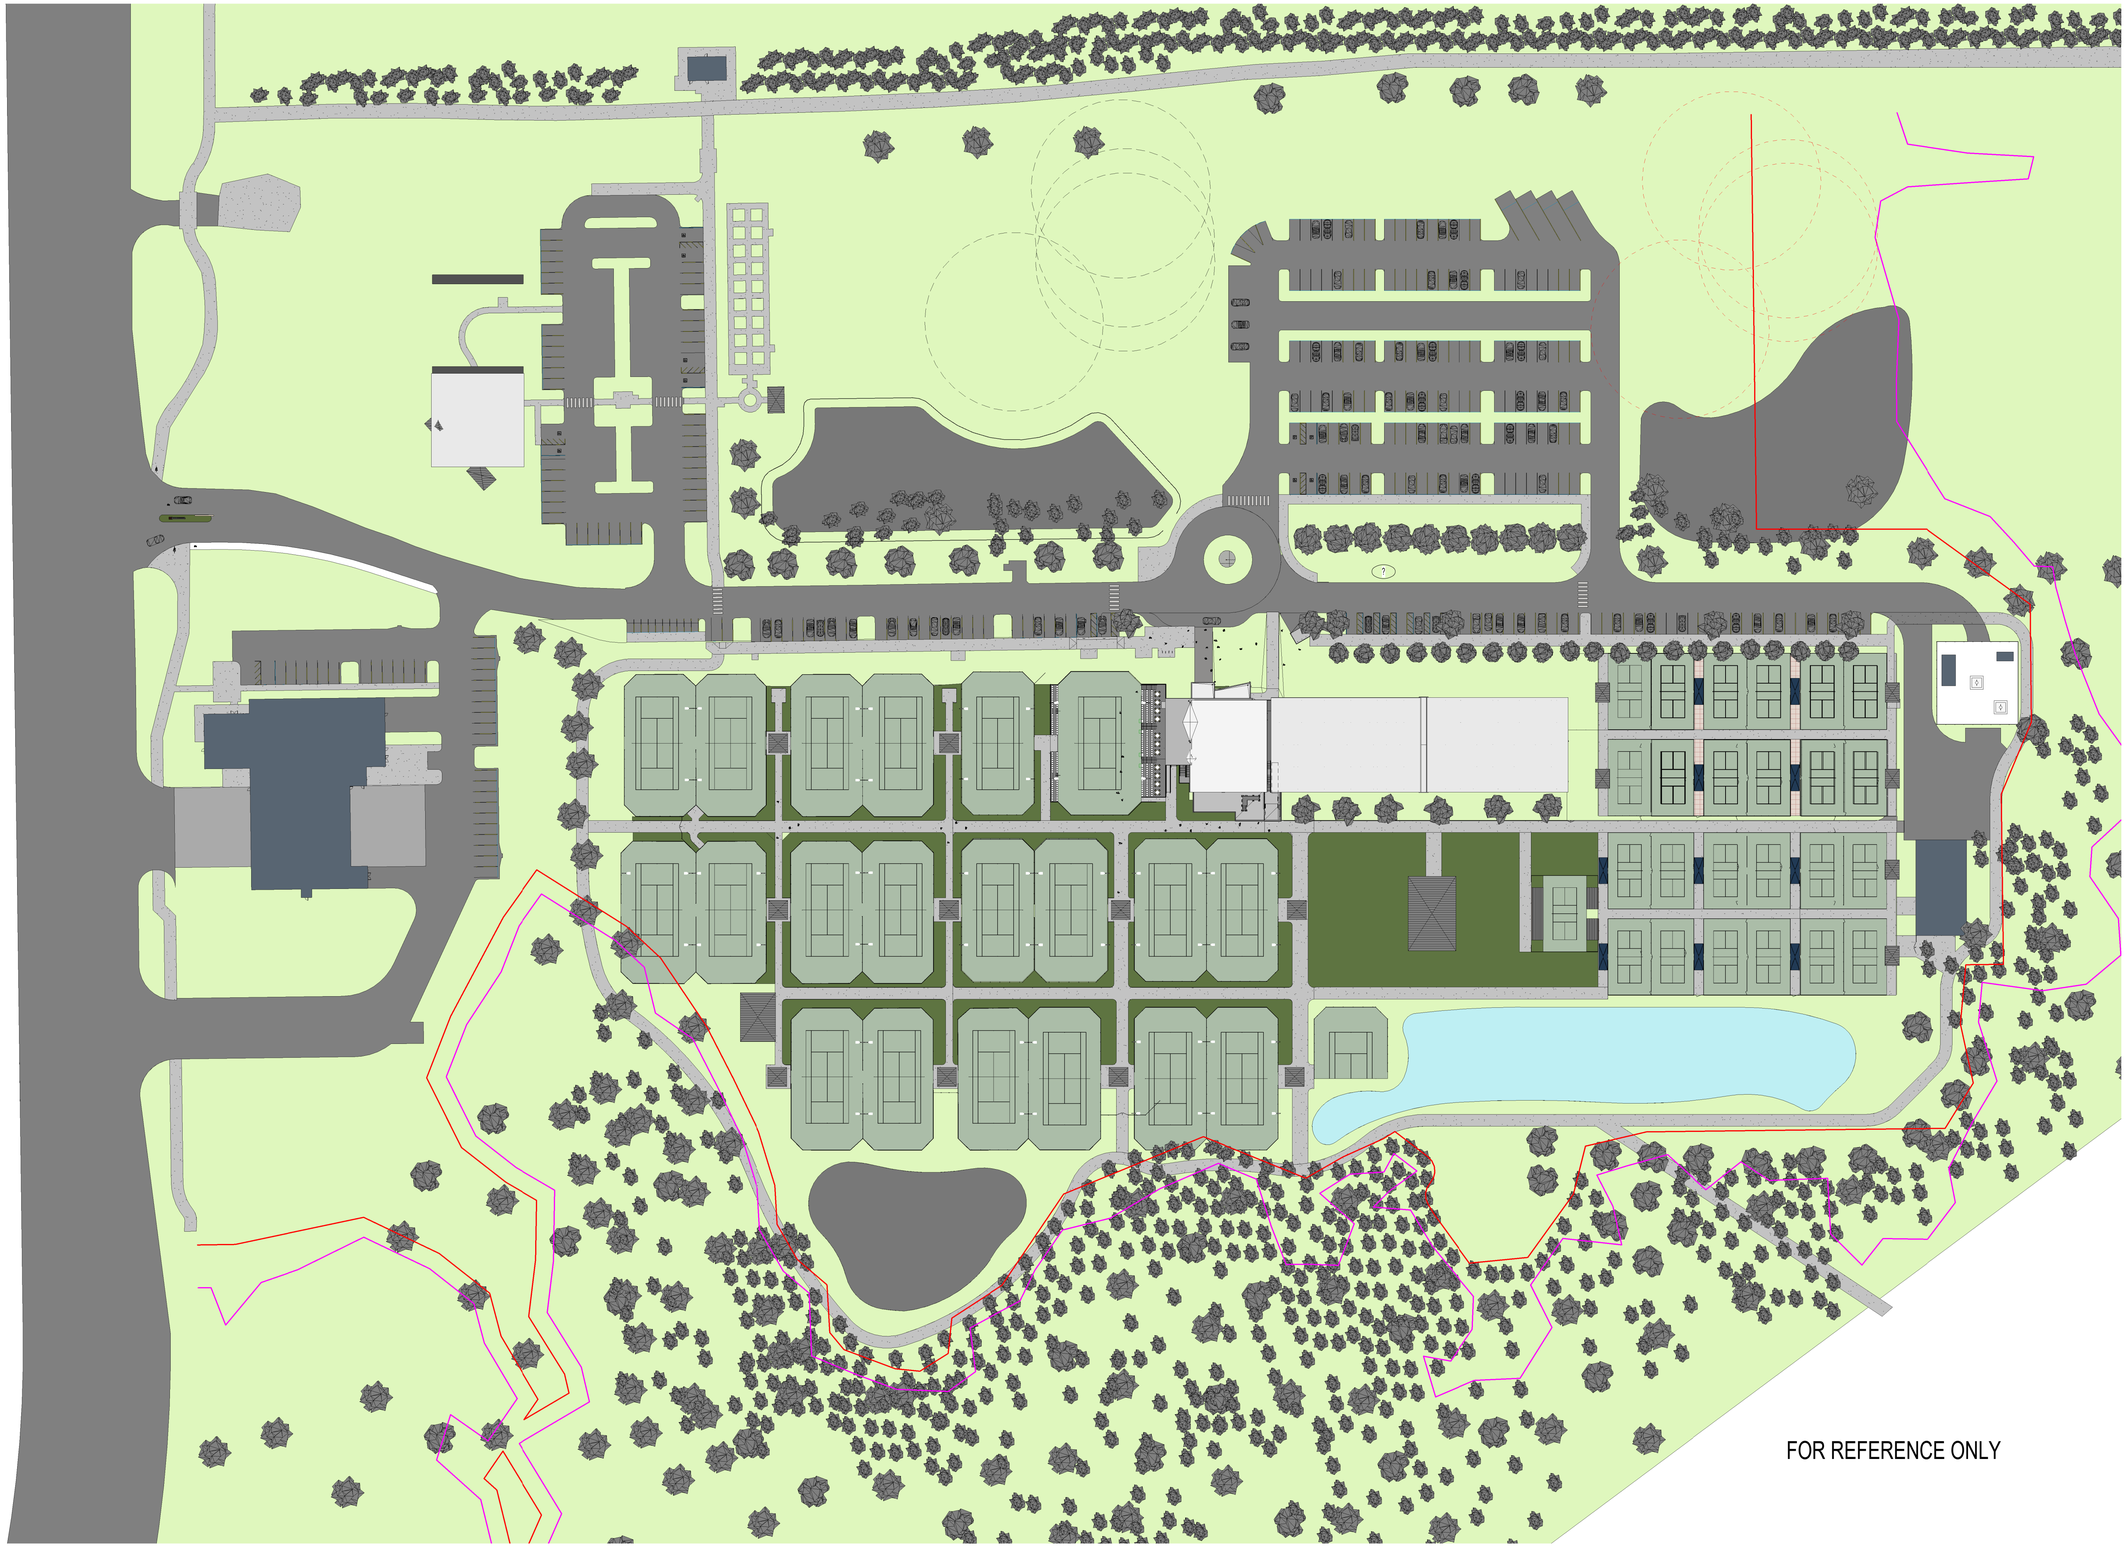

1 OVERALL MASTER PLAN
1" = 60'-0"

OLC
2295 S HIAWASSEE RD
SUITE 310
ORLANDO, FL 32835
T: 407.992.0470
www.olcdesigns.com

STATE OF FLORIDA
SAMEH ELSHEIKH
AR 92932
REGISTERED ARCHITECT

08/10/2022

Palm Coast Southern Recreation Center

1290 BELLE TERRE PKWY.
PALM COAST, FL 32164

NO.	DATE:	TITLE/PURPOSE:
0	05-13-2022	100% CONSTRUCTION DOCUMENT PACKAGE

SCALE: **1" = 60'-0"**

ISSUE DATE: **20/10/2022**

PROJECT #: **21033**

TITLE: **OVERALL MASTER PLAN**

SHEET #:
A007 B