MAP OF SITE K

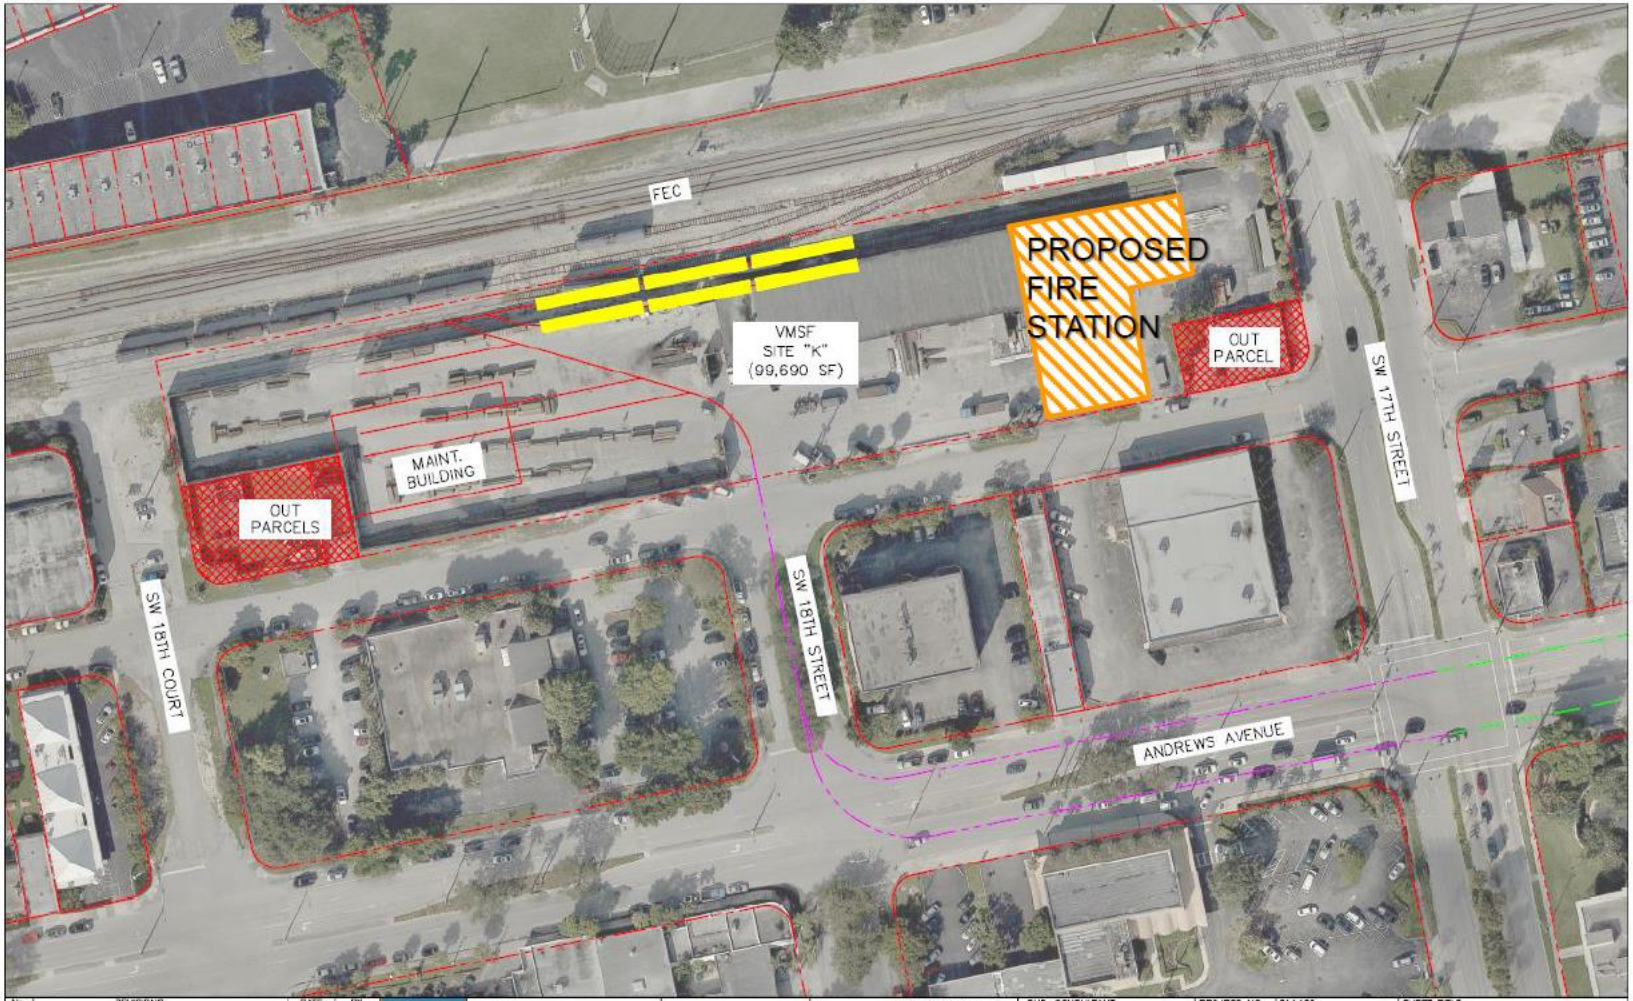

No.	REVISIONS	DATE	BY

RTA SOUTH FLORIDA REGIONAL TRANSPORTATION AUTHORITY

800 NW 33RD STREET
SUITE 100
POMPANO BEACH, FL 33064

SFRTA CONTRACT NUMBER:
12-008

HDR ENGINEERING, INC.
3250 WEST COMMERCIAL BLVD., SUITE 100,
FORT LAUDERDALE, FL 33309
(954)535-1876

SUB-CONSULTANT:
Kimley-Horn and Associates, Inc.

PROJECT NO.	211425
DATE:	
DRAWN BY:	
CHECKED BY:	
COPYRIGHT:	HDR ENGINEERING, INC.
CONTRACT SHEET NO. _____ OF _____	

SHEET TITLE:

SHEET NUMBER: