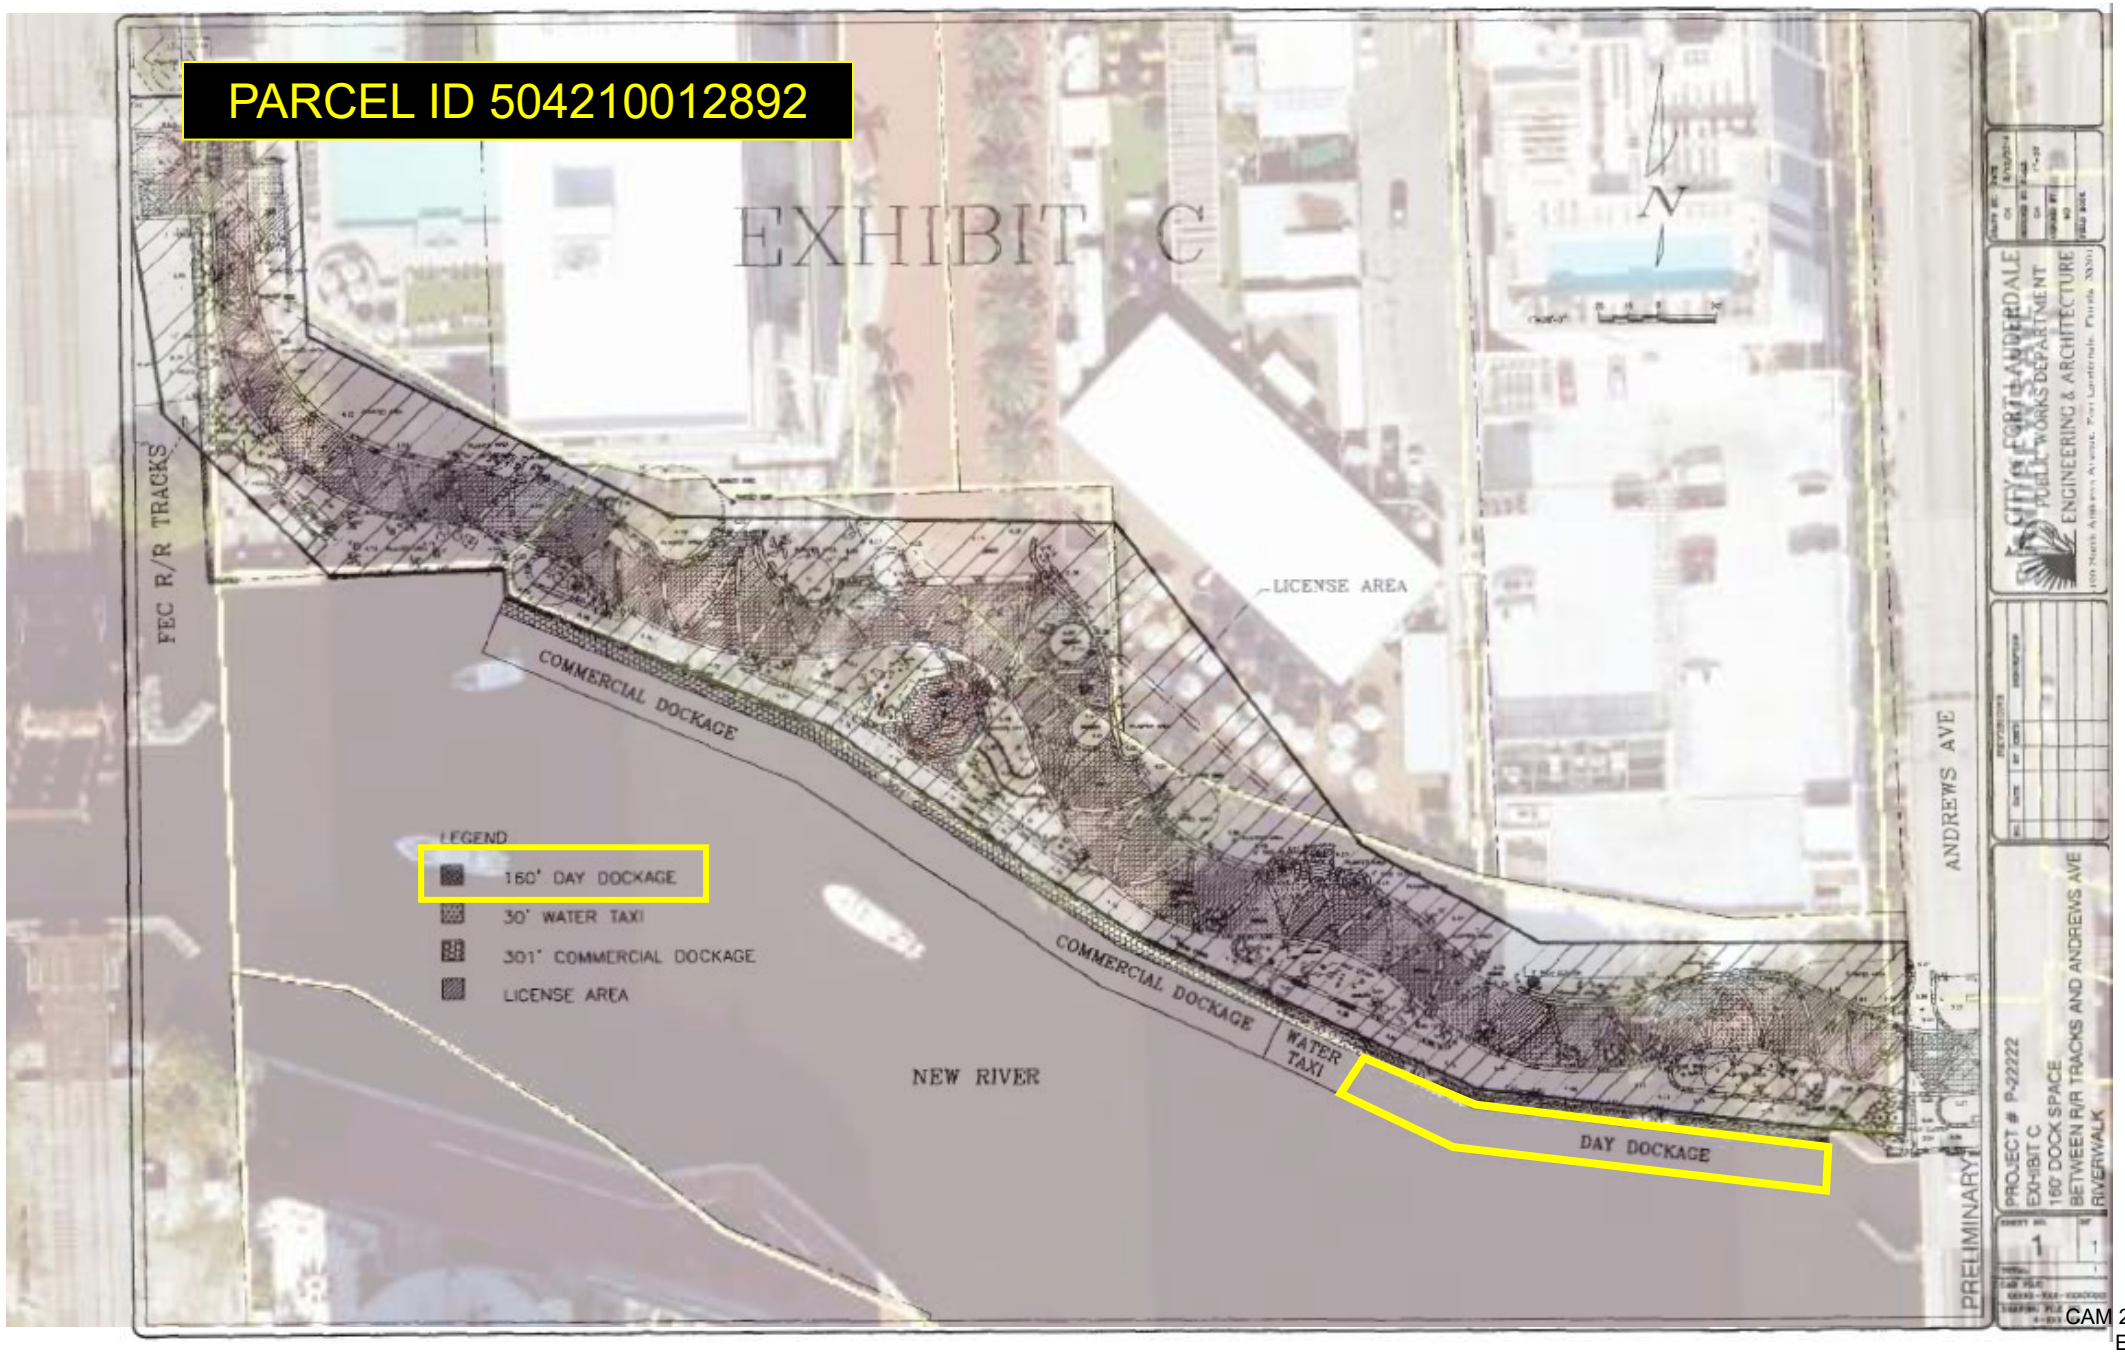
PARCEL ID 504210012892
EXHIBIT C
N
FEC R/R TRACKS
LICENSE AREA
COMMERCIAL DOCKAGE
COMMERCIAL DOCKAGE
WATER TAXI
DAY DOCKAGE
NEW RIVER
ANDREWS AVE
LEGEND
160' DAY DOCKAGE
30' WATER TAXI
301' COMMERCIAL DOCKAGE
LICENSE AREA
CITY OF FORT LAUDERDALE
PUBLIC WORKS DEPARTMENT
ENGINEERING & ARCHITECTURE
PROJECT # P-22222
EXHIBIT C
160' DOCK SPACE
BETWEEN R/R TRACKS AND ANDREWS AVE
RIVERWALK
PRELIMINARY

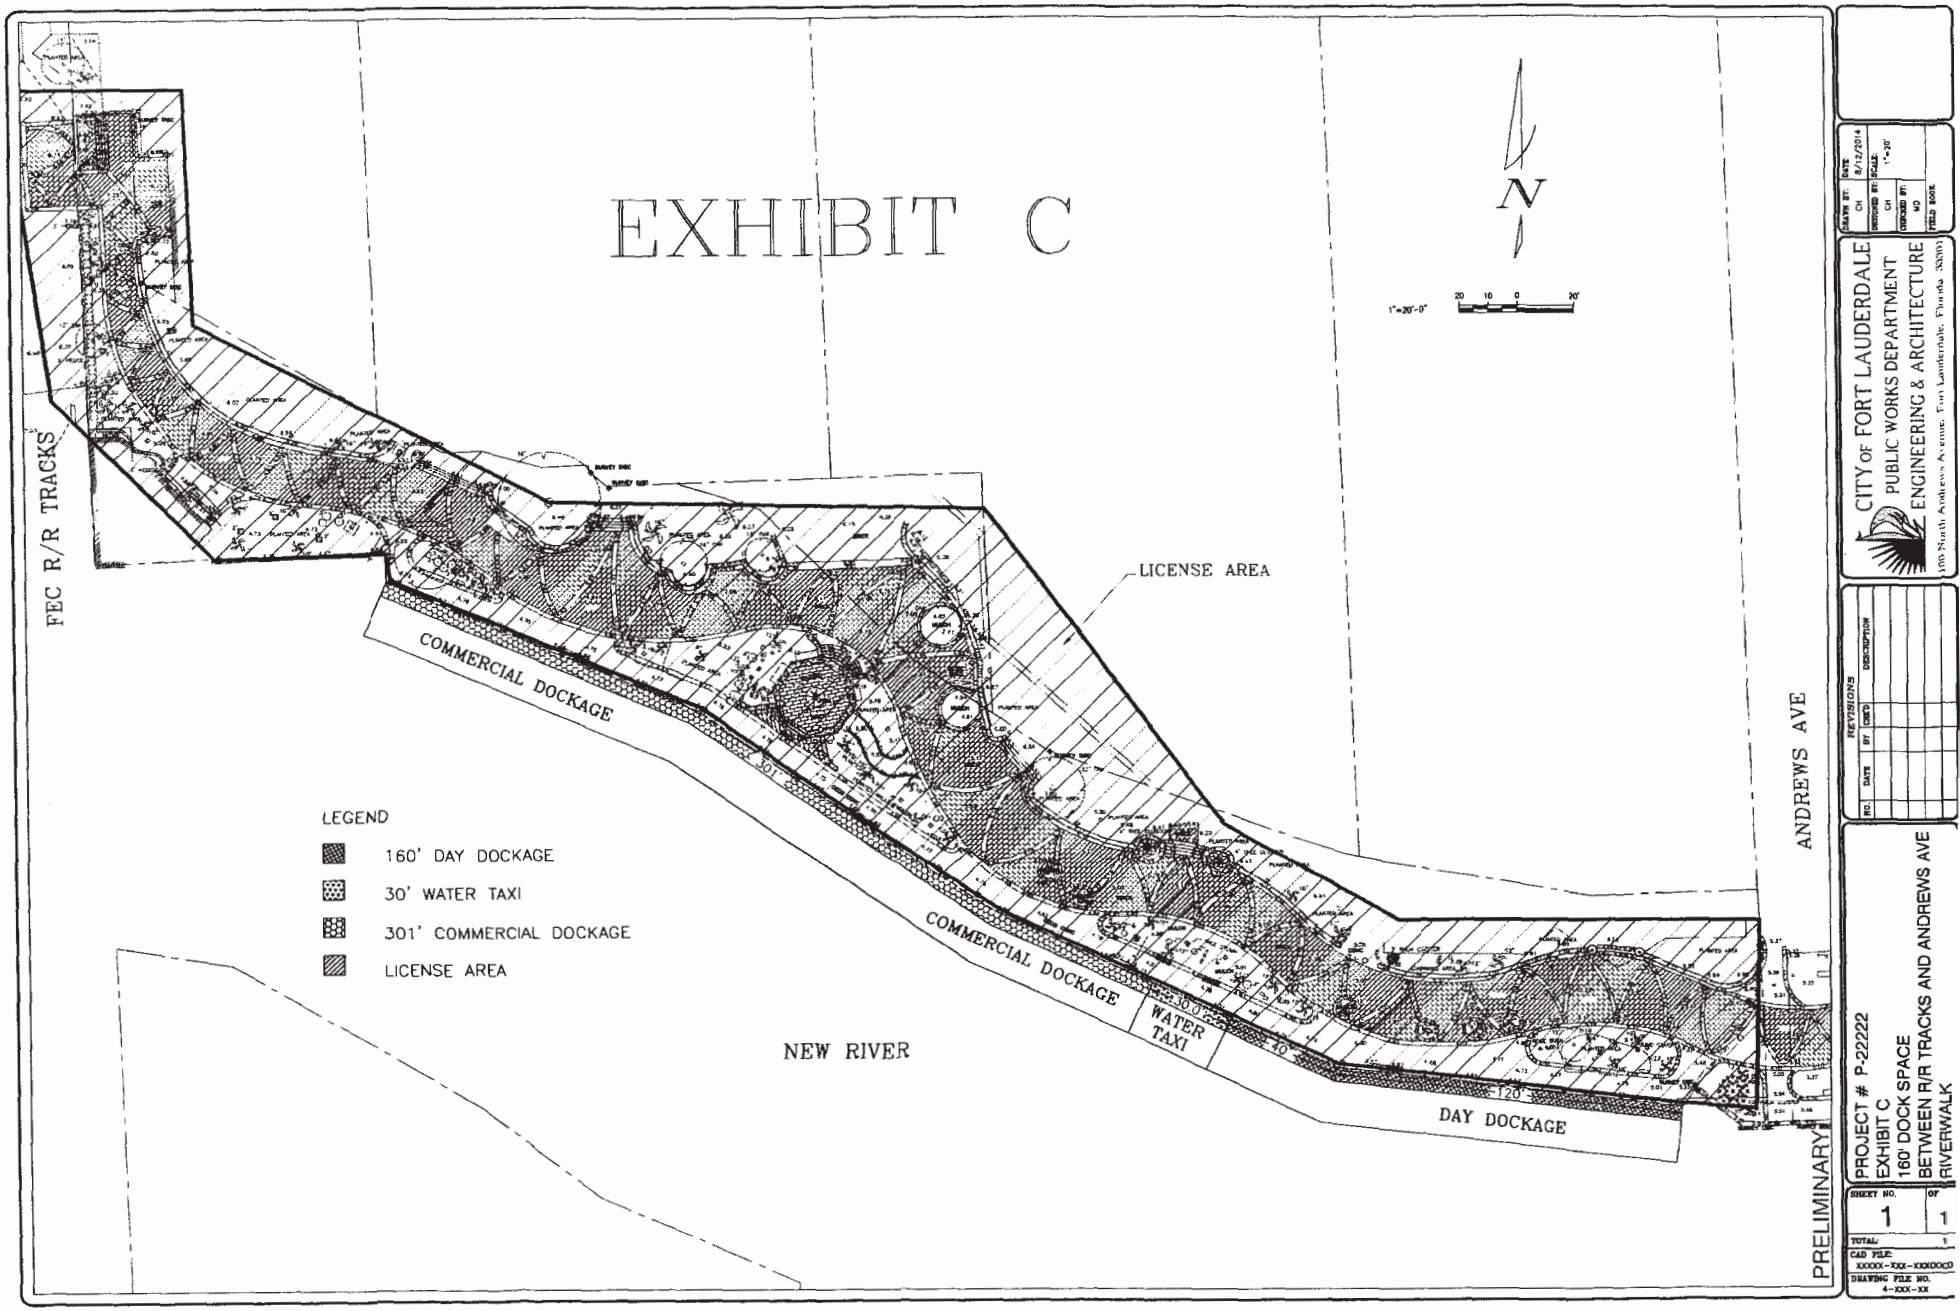

CAM 26-0195
Exhibit 2
Page 2 of 2