END OF PROJECT


W PROSPECT RD

NW 31 Ave

NW 31 Ave

NW 55TH

Proposed Bike Lanes
+/- 1.2 miles

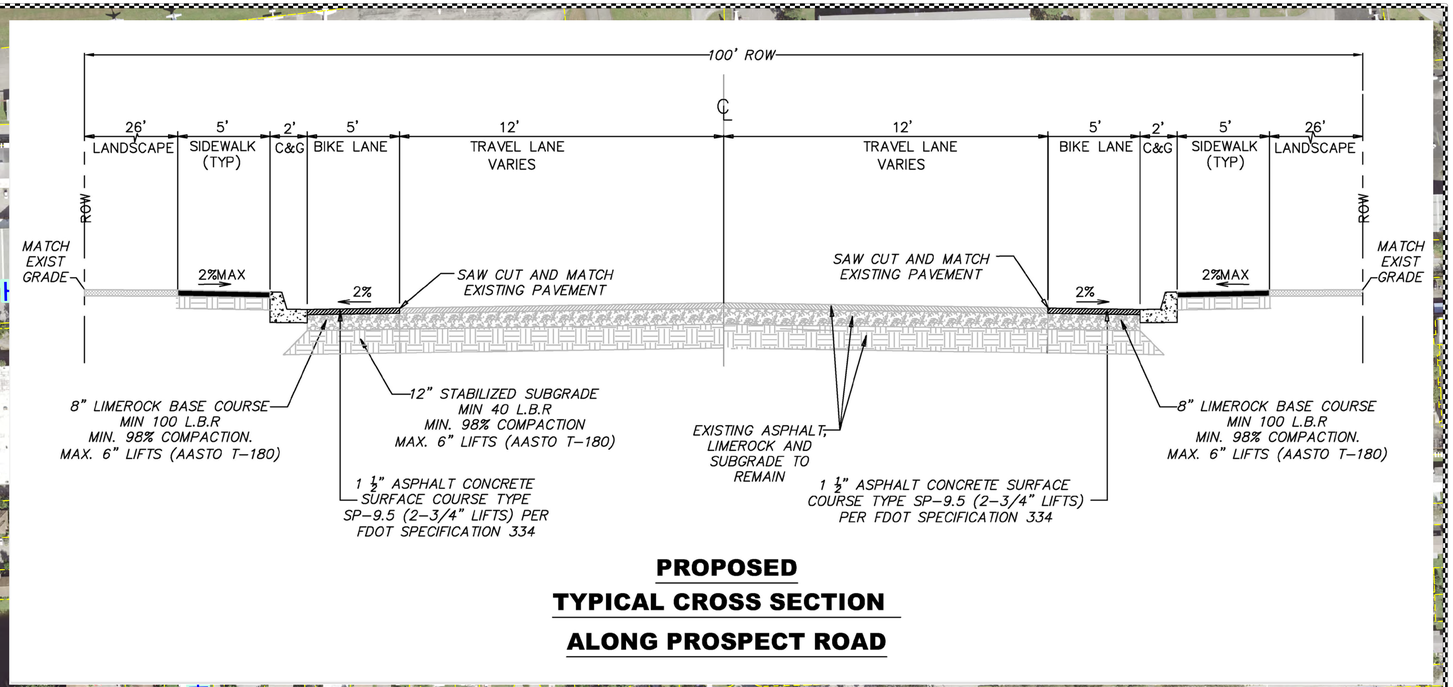

PROPOSED
TYPICAL CROSS SECTION
ALONG PROSPECT ROAD

NW 28TH

NW 53RD ST

NW 52ND CT

NW 52ND PL

NW 52ND CT

NW 52ND CT

NW 28TH AVE

NW 52ND ST

NW 27TH AVE

NW 52ND ST

NW 52ND CT

PROSPECT RD

NW 51ST PL

NW 51ST ST

W COMMERCIAL BLVD NW 50TH ST

START OF PROJECT

TAMARAC
The City For Your Life

Legend
City Limits
Parcels / ROW

N
W E
S

0 0.1 0.2 Miles

CITY OF TAMARAC, FLORIDA
"PROSPECT ROAD"
PROPOSED BIKEWAY

CAM 18-0652
Exhibit 2