CONTRACT PLANS COMPONENTS

STATE OF FLORIDA

DEPARTMENT OF TRANSPORTATION

CONTRACT PLANS


FINANCIAL PROJECT ID 435781-1-22-01


BROWARD COUNTY

CYPRESS CREEK MOBILITY HUB STREETSCAPE

INDEX OF ROADWAY PLANS

SHEET NO.	SHEET DESCRIPTION
1	KEY SHEET
2	PROJECT LAYOUT
3-5	TYPICAL SECTIONS
6-9	W. CYPRESS CREEK RD.
10-12	NW. 59TH CT.
13-15	N. ANDREWS WAY

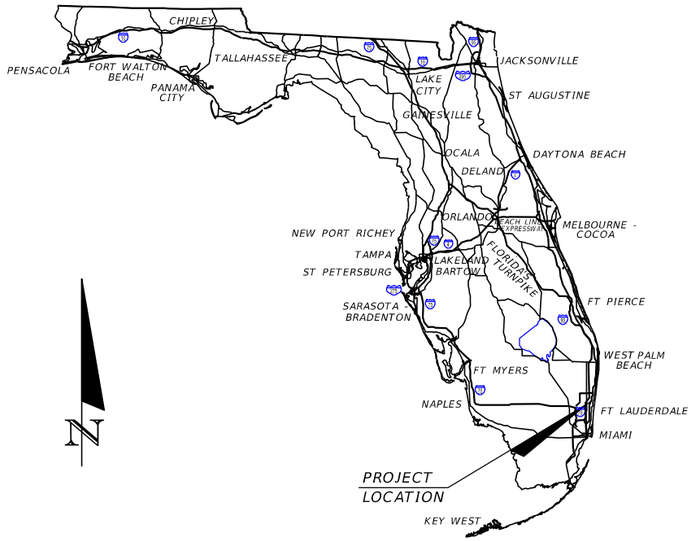

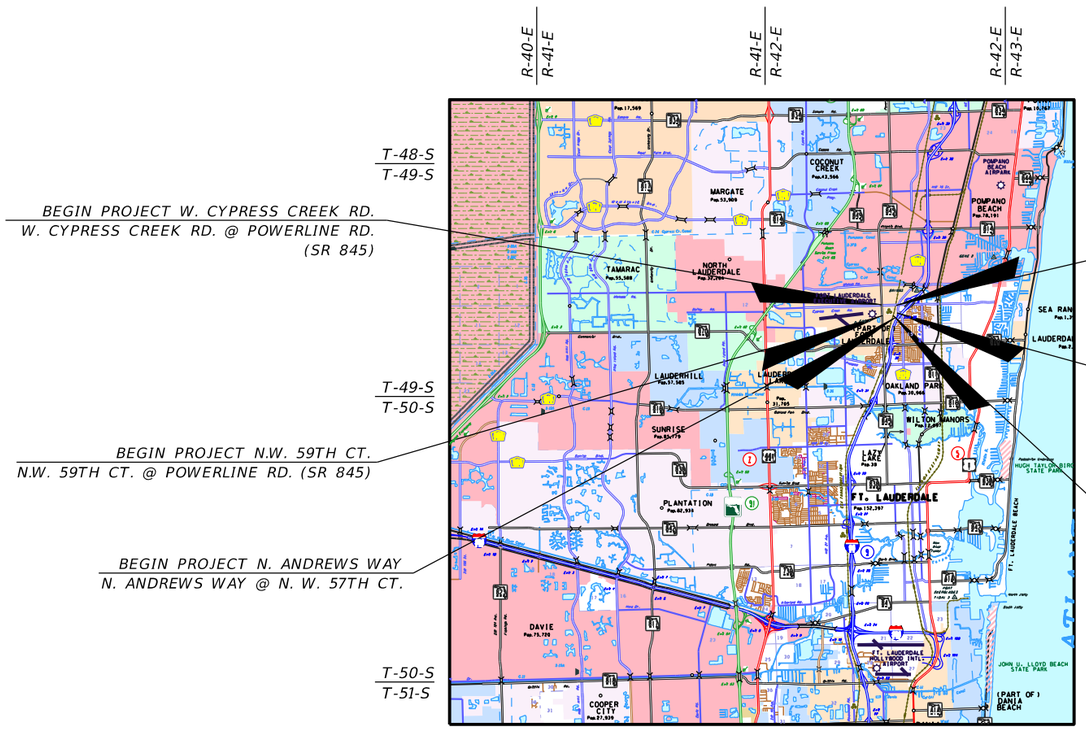

ROADWAY PLANS
ENGINEER OF RECORD:

CONCEPT PLANS
FEBRUARY 2018

FDOT PROJECT MANAGER:

MARJORIE HILAIRE, P.E.

GOVERNING DESIGN STANDARDS:

Florida Department of Transportation, FY 2016-17 Design Standards eBook (DSeB) and applicable Design Standards Revisions (DSRs) at the following website: http://www.fdot.gov/rddesign/DesignStandards/Standards.shtm

GOVERNING STANDARD SPECIFICATIONS:

Florida Department of Transportation, July 2017 Standard Specifications for Road and Bridge Construction at the following website: http://www.fdot.gov/programmanagement/Implemented/SpecBooks

CAM 18-0679
Exhibit 1
Page 1 of 15

CONSTRUCTION CONTRACT NO.	FISCAL YEAR	SHEET NO.
_____	___	1

POWERLINE RD.

W. CYPRESS CREEK RD.

TRI RAIL LINE

N. ANDREWS AVE.

N

0 60 300

Feet

6

7

8

9

N.W. 59TH CT.

N.W. 6TH WAY

N. ANDREWS WAY

10

11

12

CYPRESS CREEK STATION

15

14

13

INTERSTATE 95

REVISIONS			
DATE	DESCRIPTION	DATE	DESCRIPTION


CAM 18-0679
Exhibit 1
Page 2 of 15

STATE OF FLORIDA
DEPARTMENT OF TRANSPORTATION


ROAD NO.	COUNTY	FINANCIAL PROJECT ID
	BROWARD	435781-1-22-01

CYPRESS CREEK MOBILITY HUB
PROJECT LAYOUT

SHEET NO. 2

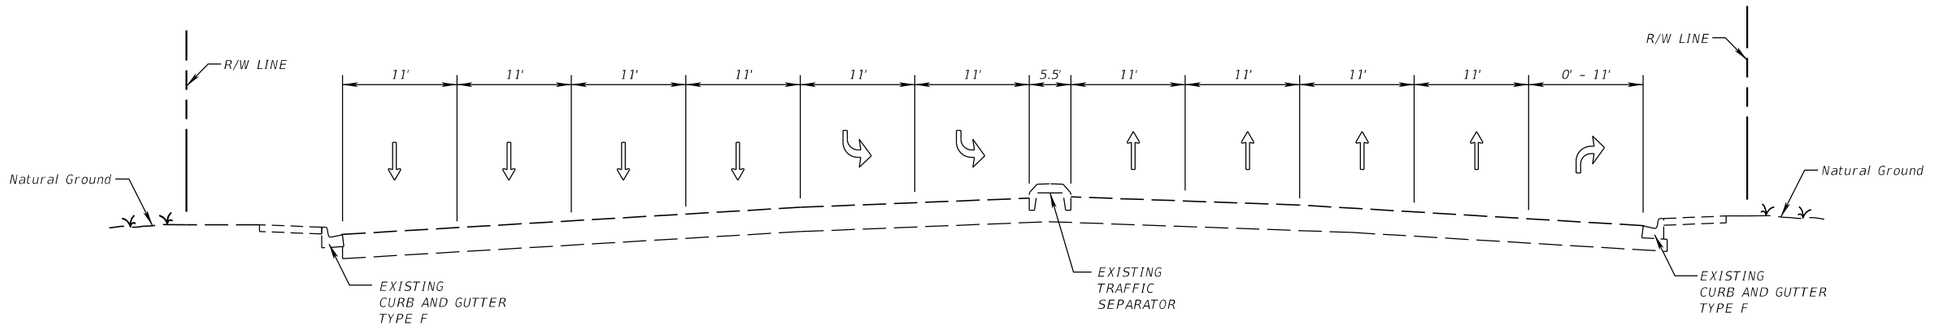

EXISTING TYPICAL SECTION (1)
WEST CYPRESS CREEK ROAD
(POWERLINE TO NW 6th WAY)

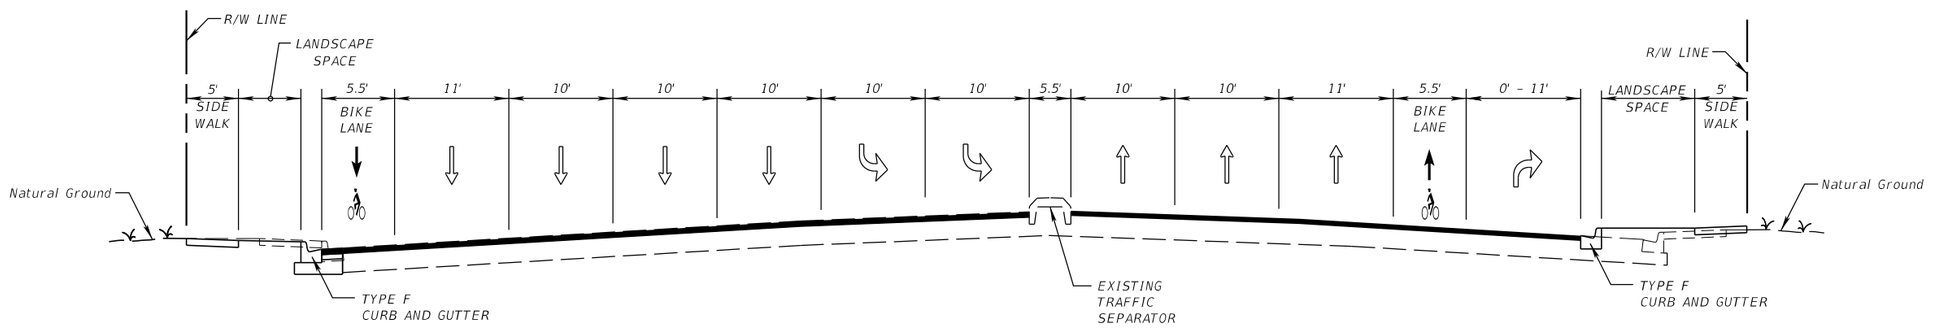

PROPOSED TYPICAL SECTION (2)
WEST CYPRESS CREEK ROAD
(POWERLINE TO NW 6th WAY)

REVISIONS			
DATE	DESCRIPTION	DATE	DESCRIPTION


CAM 18-0679
Exhibit 1
Page 3 of 15

STATE OF FLORIDA
DEPARTMENT OF TRANSPORTATION


ROAD NO.	COUNTY	FINANCIAL PROJECT ID
	BROWARD	435781-1-22-01

CYPRESS CREEK MOBILITY HUB TYPICAL SECTIONS

SHEET NO. 3

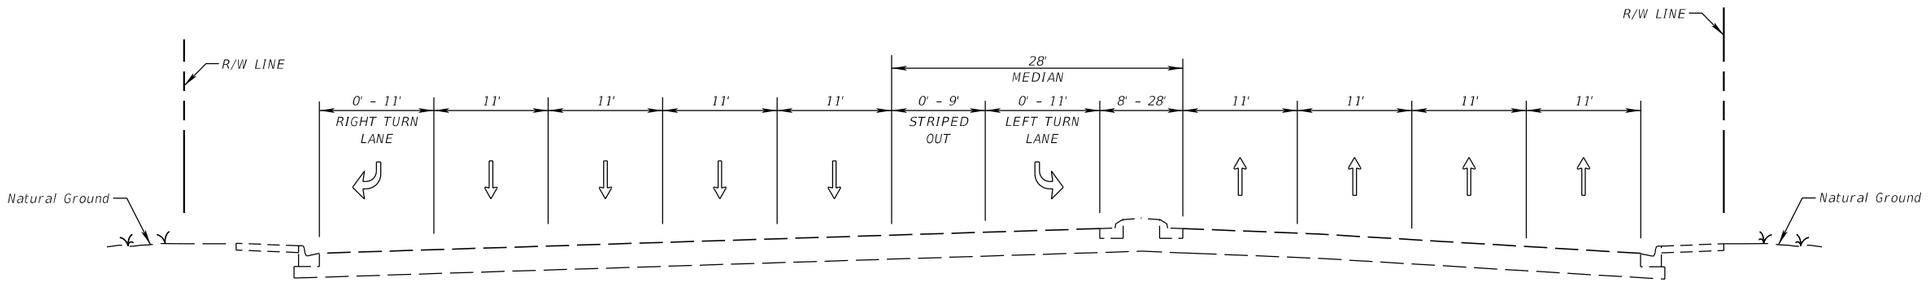

EXISTING TYPICAL SECTION (3)
WEST CYPRESS CREEK ROAD
(NW 6th WAY TO WEST OF R/R)

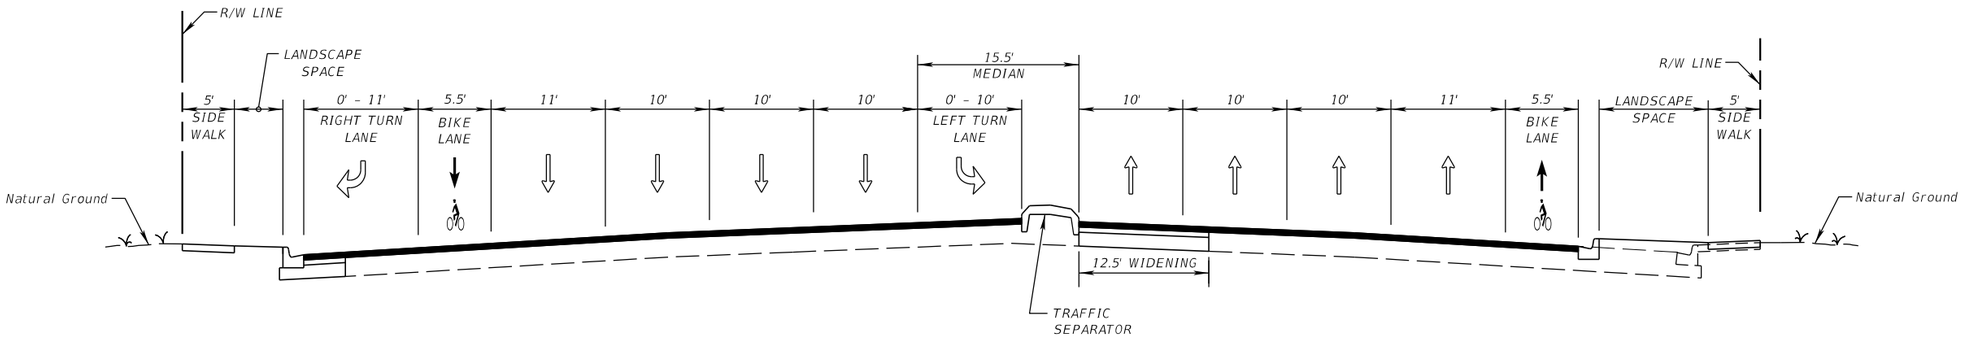

PROPOSED TYPICAL SECTION (4)
WEST CYPRESS CREEK ROAD
(NW 6th WAY TO WEST OF R/R)

REVISIONS			
DATE	DESCRIPTION	DATE	DESCRIPTION


CAM 18-0679
Exhibit 1
Page 4 of 15

STATE OF FLORIDA
DEPARTMENT OF TRANSPORTATION


ROAD NO.	COUNTY	FINANCIAL PROJECT ID
	BROWARD	435781-1-22-01

CYPRESS CREEK MOBILITY HUB
TYPICAL SECTIONS


SHEET NO. 4

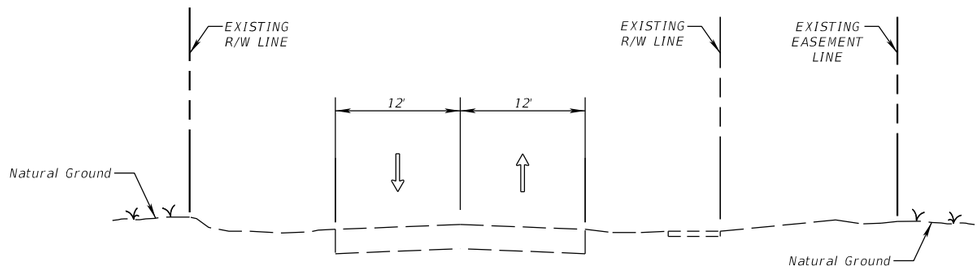


EXISTING TYPICAL SECTION (5)
NW 59TH CT

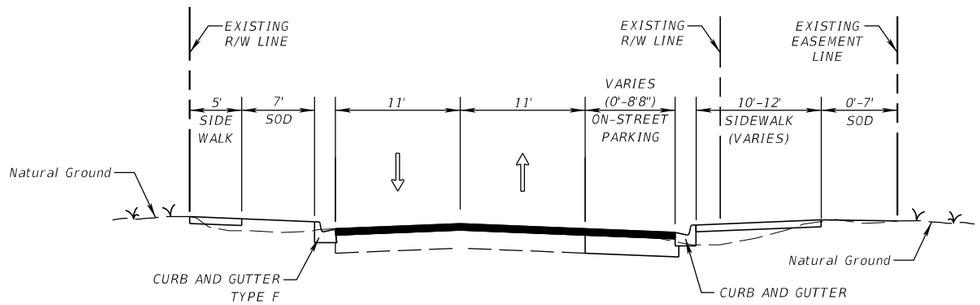

PROPOSED TYPICAL SECTION (6)
NW 59TH CT

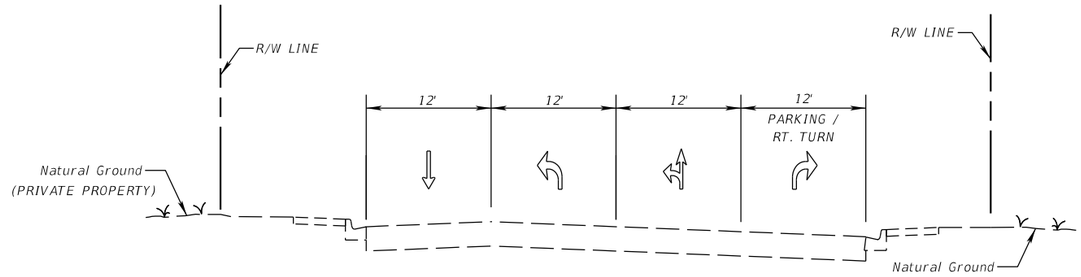

EXISTING TYPICAL SECTION (7)
NORTH ANDREWS WAY

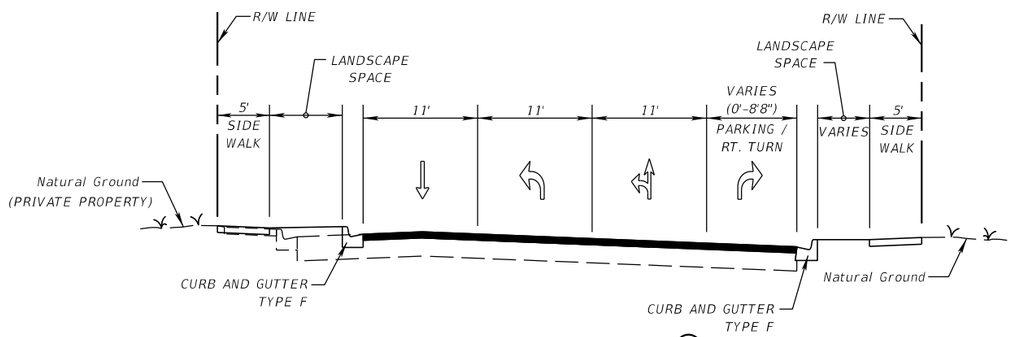

PROPOSED TYPICAL SECTION (8)
NORTH ANDREWS WAY

REVISIONS			
DATE	DESCRIPTION	DATE	DESCRIPTION


CAM 18-0679
Exhibit 1
Page 5 of 15

STATE OF FLORIDA
DEPARTMENT OF TRANSPORTATION

ROAD NO.	COUNTY	FINANCIAL PROJECT ID
	BROWARD	435781-1-22-01

CYPRESS CREEK MOBILITY HUB TYPICAL SECTIONS

SHEET NO. 5

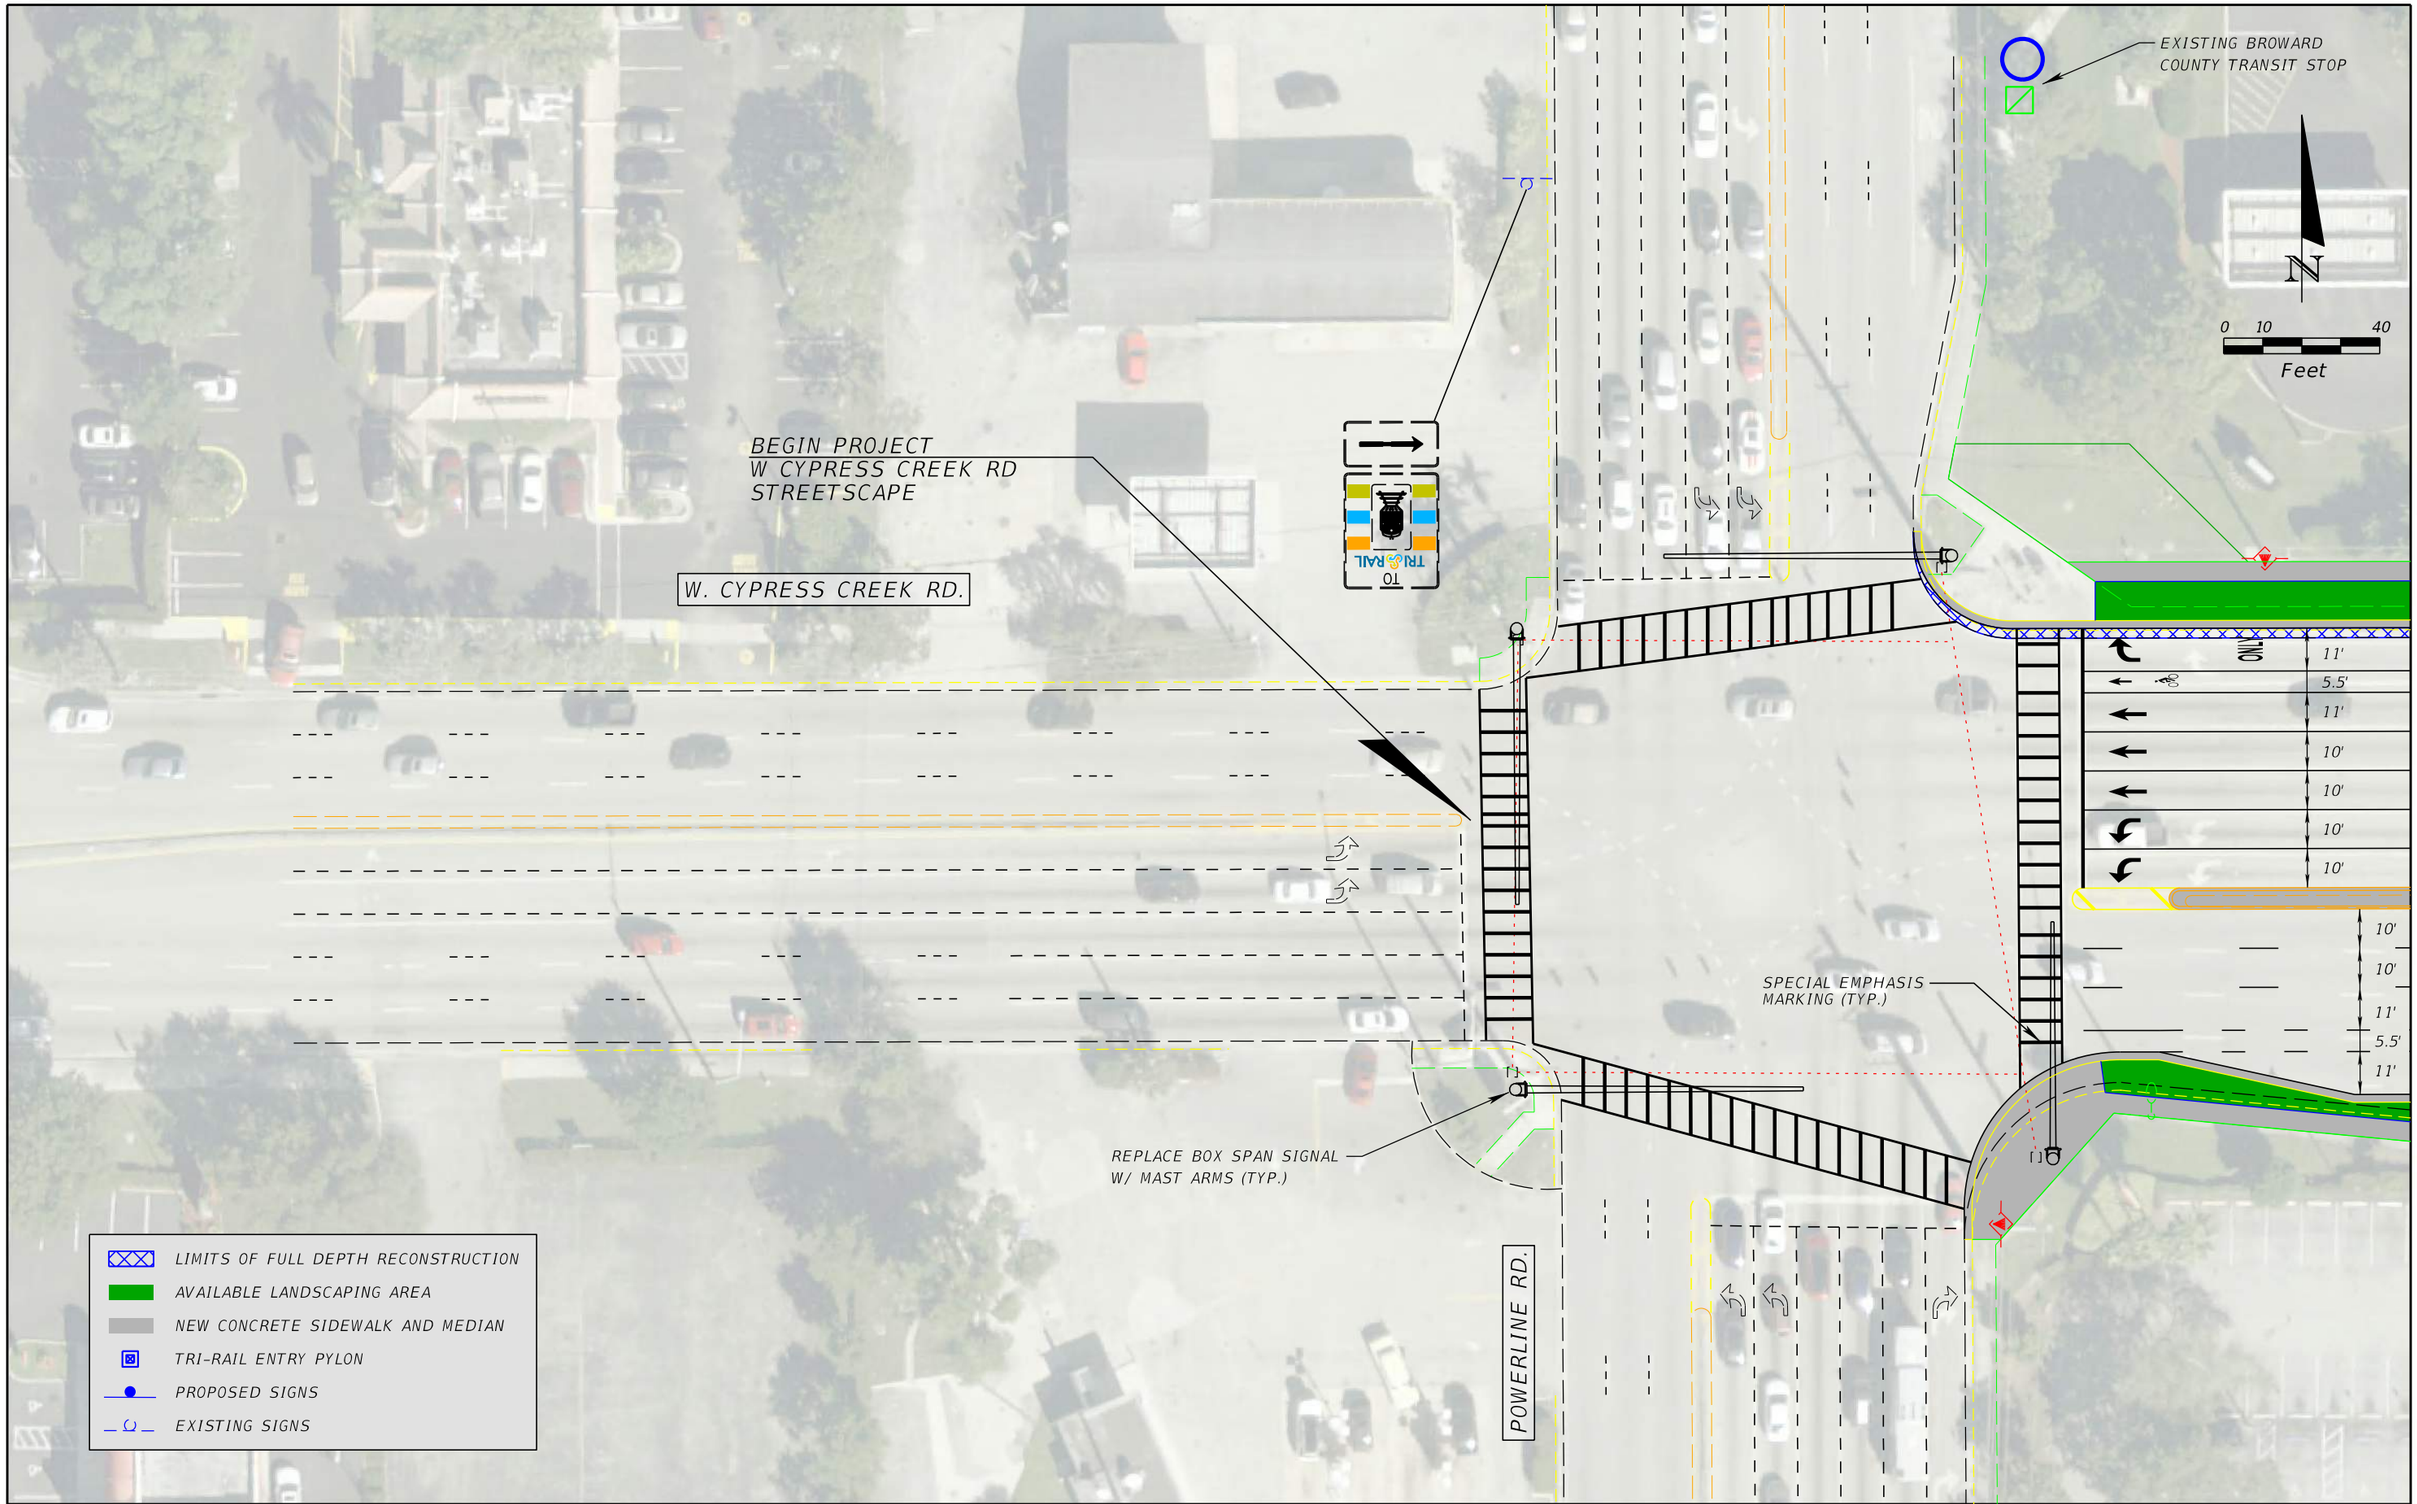

REVISIONS			
DATE	DESCRIPTION	DATE	DESCRIPTION

CAM 18-0679
Exhibit 1
Page 6 of 15

STATE OF FLORIDA
DEPARTMENT OF TRANSPORTATION

ROAD NO.	COUNTY	FINANCIAL PROJECT ID
	BROWARD	435781-1-22-01

CYPRESS CREEK MOBILITY HUB
W. CYPRESS CREEK RD.

SHEET NO. 6

N

0 10 40

Feet

W. CYPRESS CREEK RD.

ONE WAY

11'
5.5'
11'
10'
10'
10'
10'
10'
10'
11'
5.5'
11'

5.5'
11'
10'
10'
10'
10'
10'
11'
5.5'

USE CROSSWALK

USE CROSSWALK

USE CROSSWALK

USE CROSSWALK

USE CROSSWALK

LIMITS OF FULL DEPTH RECONSTRUCTION

AVAILABLE LANDSCAPING AREA

NEW CONCRETE SIDEWALK AND MEDIAN

TRI-RAIL ENTRY PYLON

PROPOSED SIGNS

EXISTING SIGNS

REVISIONS			
DATE	DESCRIPTION	DATE	DESCRIPTION


CAM 18-0679
Exhibit 1
Page 7 of 15

STATE OF FLORIDA
DEPARTMENT OF TRANSPORTATION

ROAD NO.	COUNTY	FINANCIAL PROJECT ID
	BROWARD	435781-1-22-01

CYPRESS CREEK MOBILITY HUB
W. CYPRESS CREEK RD.

SHEET NO. 7

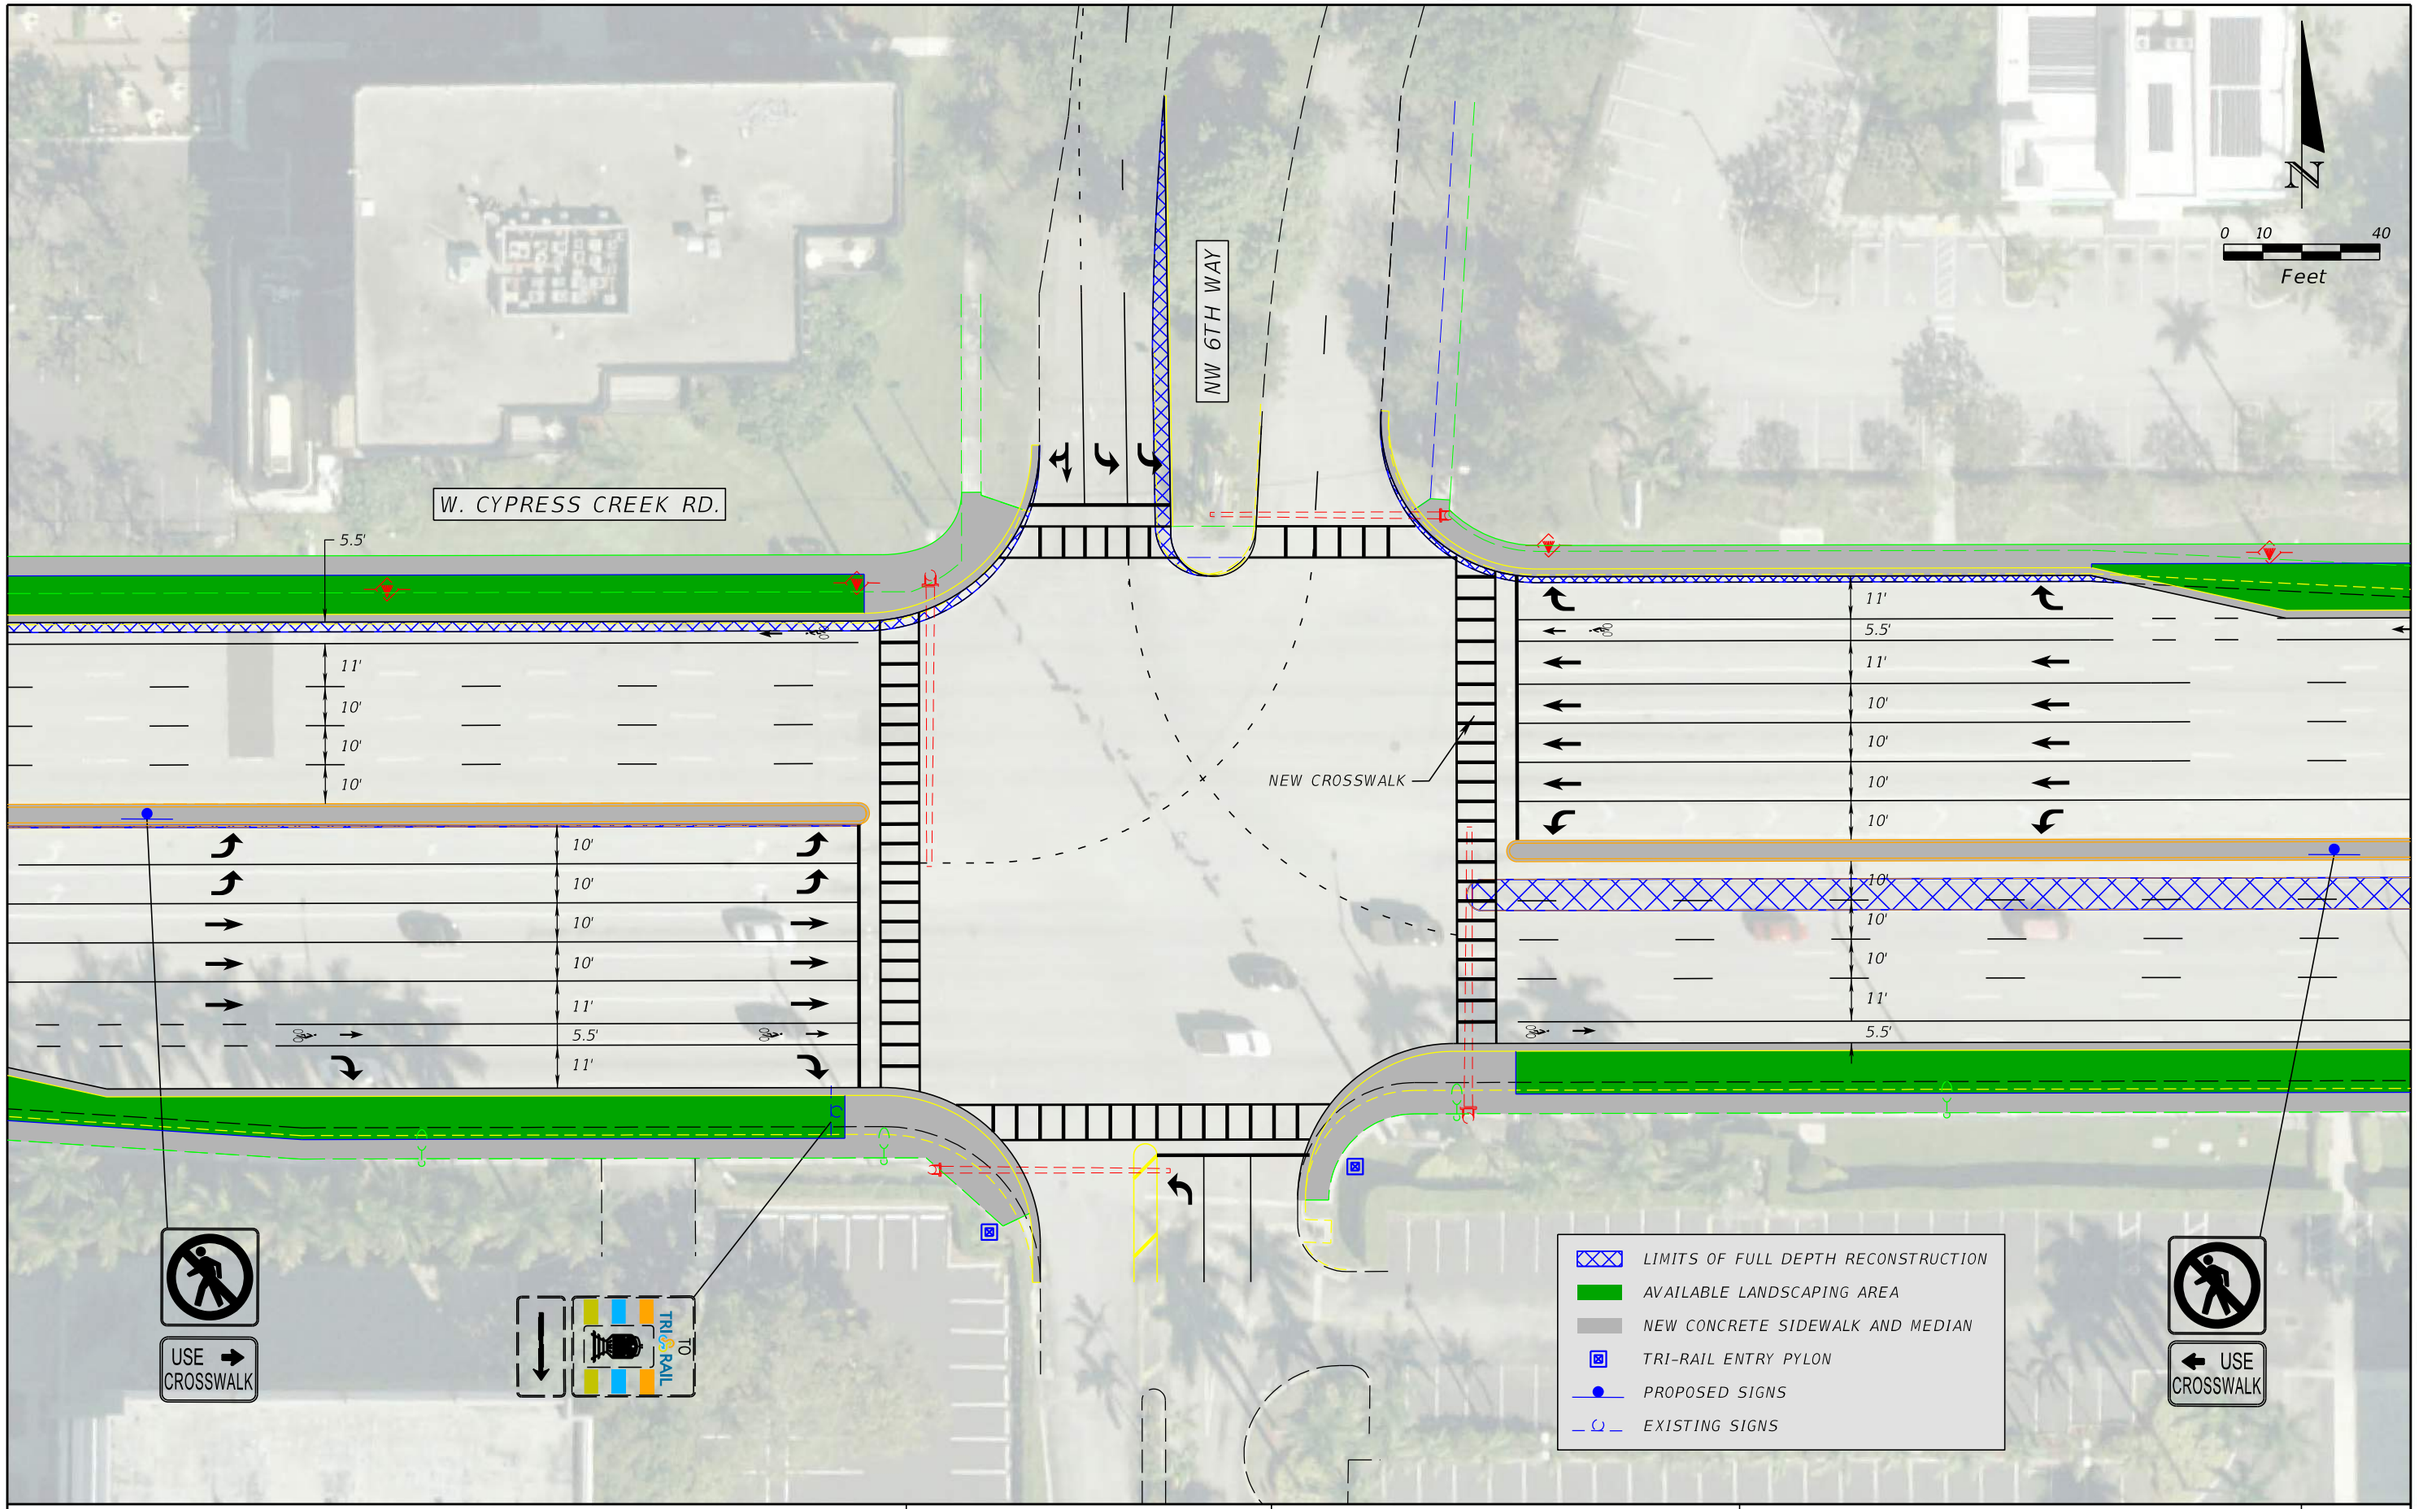

REVISIONS			
DATE	DESCRIPTION	DATE	DESCRIPTION

CAM 18-0679
Exhibit 1
Page 8 of 15


STATE OF FLORIDA
DEPARTMENT OF TRANSPORTATION

ROAD NO.	COUNTY	FINANCIAL PROJECT ID
	BROWARD	435781-1-22-01

CYPRESS CREEK MOBILITY HUB
W. CYPRESS CREEK RD.

SHEET NO. 8

holla01665 2/12/2018 8:14:19 AM I:\14jobs\14H0048\CAD\TW0#x_Cypress Creek\FDOTDirStruct\roadway\PLANRD03.dgn

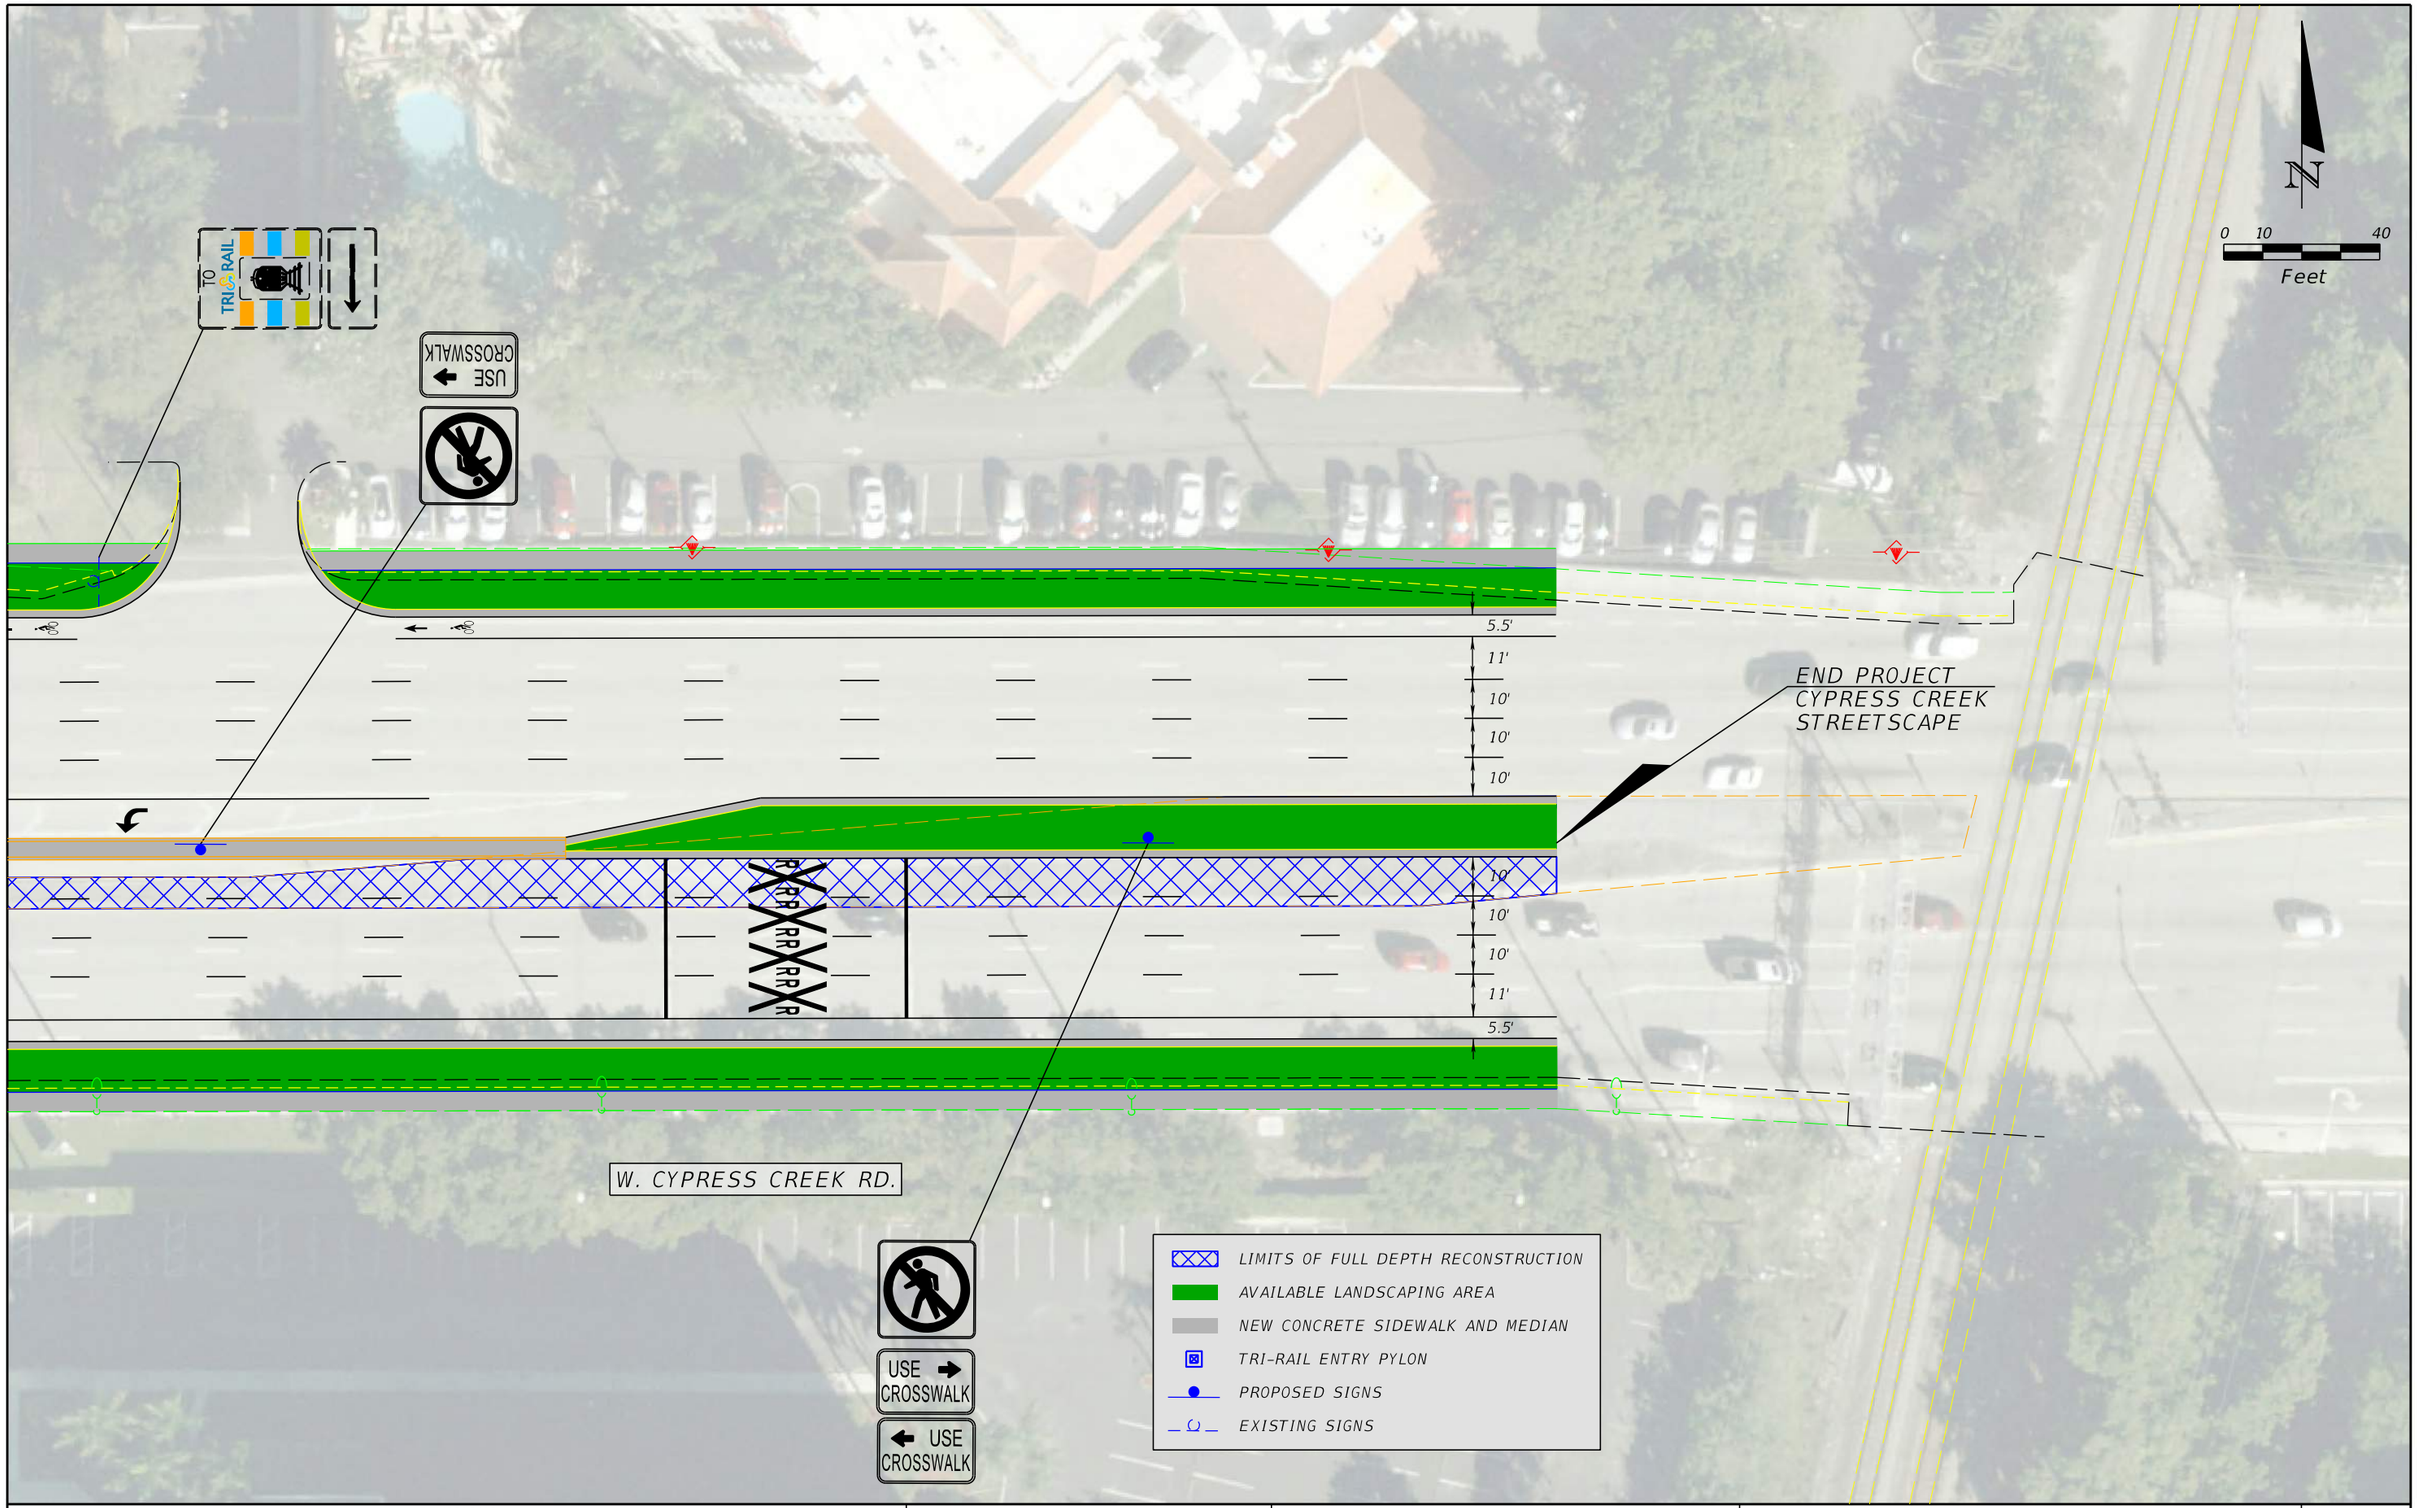

REVISIONS			
DATE	DESCRIPTION	DATE	DESCRIPTION

CAM 18-0679
Exhibit 1
Page 9 of 15

STATE OF FLORIDA
DEPARTMENT OF TRANSPORTATION

ROAD NO.	COUNTY	FINANCIAL PROJECT ID
	BROWARD	435781-1-22-01

CYPRESS CREEK MOBILITY HUB
W. CYPRESS CREEK RD.

SHEET NO. 9

POWERLINE RD.

BEGIN PROJECT
NW 59TH CT
STREETSCAPE

NW. 59TH CT

11'

11'

8"x8"

PROPOSED DRIVEWAY
LOCATION IF NEEDED

TO
TRI-RAIL

N

0 10 40
Feet

PROPOSED STREET LIGHTING
LIMITS OF FULL DEPTH RECONSTRUCTION
LANDSCAPING LIMITS
NEW CONCRETE SIDEWALK AND MEDIAN
TRI-RAIL ENTRY PYLON
PROPOSED SIGNS
EXISTING SIGNS

REVISIONS			
DATE	DESCRIPTION	DATE	DESCRIPTION


CAM 18-0679
Exhibit 1
Page 10 of 15

STATE OF FLORIDA
DEPARTMENT OF TRANSPORTATION

ROAD NO.	COUNTY	FINANCIAL PROJECT ID
	BROWARD	435781-1-22-01

CYPRESS CREEK MOBILITY HUB
NW. 59TH CT.

SHEET NO. 10

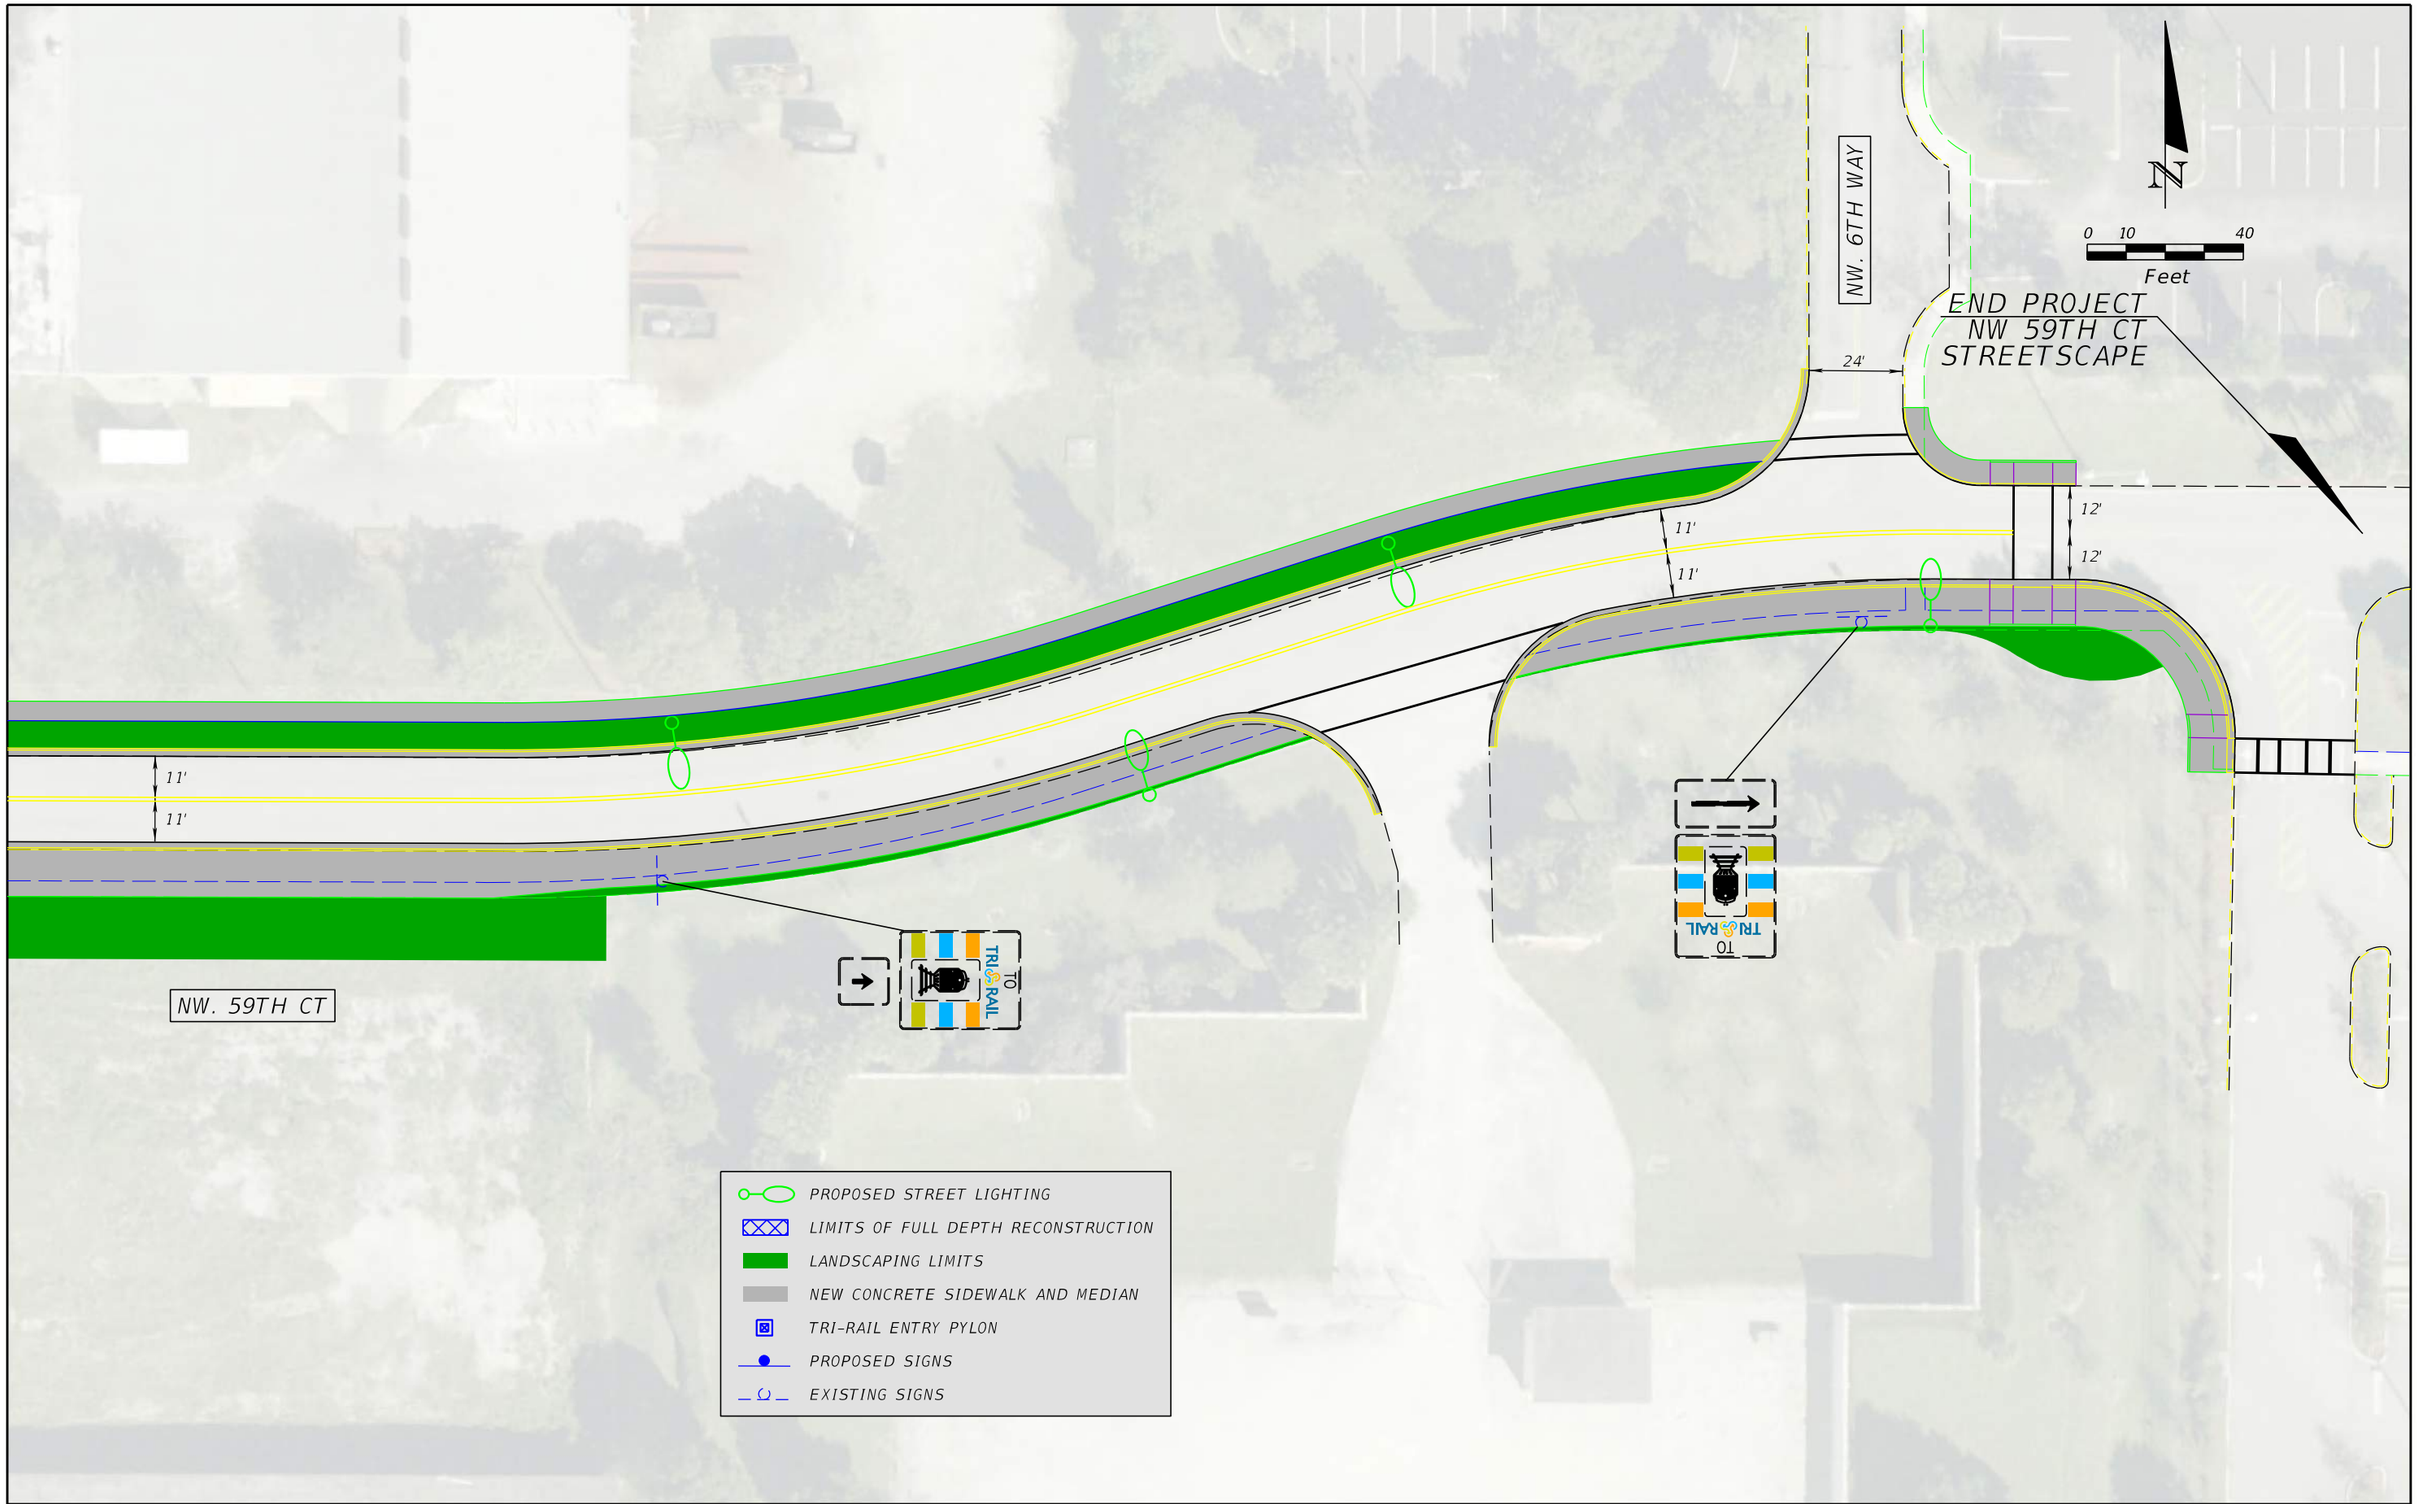

REVISIONS			
DATE	DESCRIPTION	DATE	DESCRIPTION

CAM 18-0679
Exhibit 1
Page 11 of 15

STATE OF FLORIDA
DEPARTMENT OF TRANSPORTATION

ROAD NO.	COUNTY	FINANCIAL PROJECT ID
	BROWARD	435781-1-22-01

CYPRESS CREEK MOBILITY HUB
NW. 59TH CT.

SHEET NO. 11

holla01665 2/16/2018 10:06:06 AM I:\14jobs\14H0048\CAD\TW0#x_Cypress Creek\FDOTDirStruct\roadway\PLANRD11.dgn



REVISIONS			
DATE	DESCRIPTION	DATE	DESCRIPTION

CAM 18-0679
Exhibit 1
Page 12 of 15

STATE OF FLORIDA
DEPARTMENT OF TRANSPORTATION

ROAD NO.	COUNTY	FINANCIAL PROJECT ID
	BROWARD	435781-1-22-01

CYPRESS CREEK MOBILITY HUB
NW. 59TH CT.

SHEET NO. 12

holla01665 2/16/2018 10:19:04 AM I:\14jobs\14H0048\CAD\TW0#x_Cypress Creek\FDOTDirStruct\roadway\PLANRD12.dgn



REVISIONS			
DATE	DESCRIPTION	DATE	DESCRIPTION

CAM 18-0679
Exhibit 1
Page 13 of 15

STATE OF FLORIDA
DEPARTMENT OF TRANSPORTATION

ROAD NO.	COUNTY	FINANCIAL PROJECT ID
	BROWARD	435781-1-22-01

CYPRESS CREEK MOBILITY HUB
N. ANDREWS WAY

SHEET NO. 13



REVISIONS			
DATE	DESCRIPTION	DATE	DESCRIPTION


CAM 18-0679
Exhibit 1
Page 14 of 15

STATE OF FLORIDA
DEPARTMENT OF TRANSPORTATION

ROAD NO.	COUNTY	FINANCIAL PROJECT ID
	BROWARD	435781-1-22-01

CYPRESS CREEK MOBILITY HUB
N. ANDREWS WAY

SHEET NO. 14

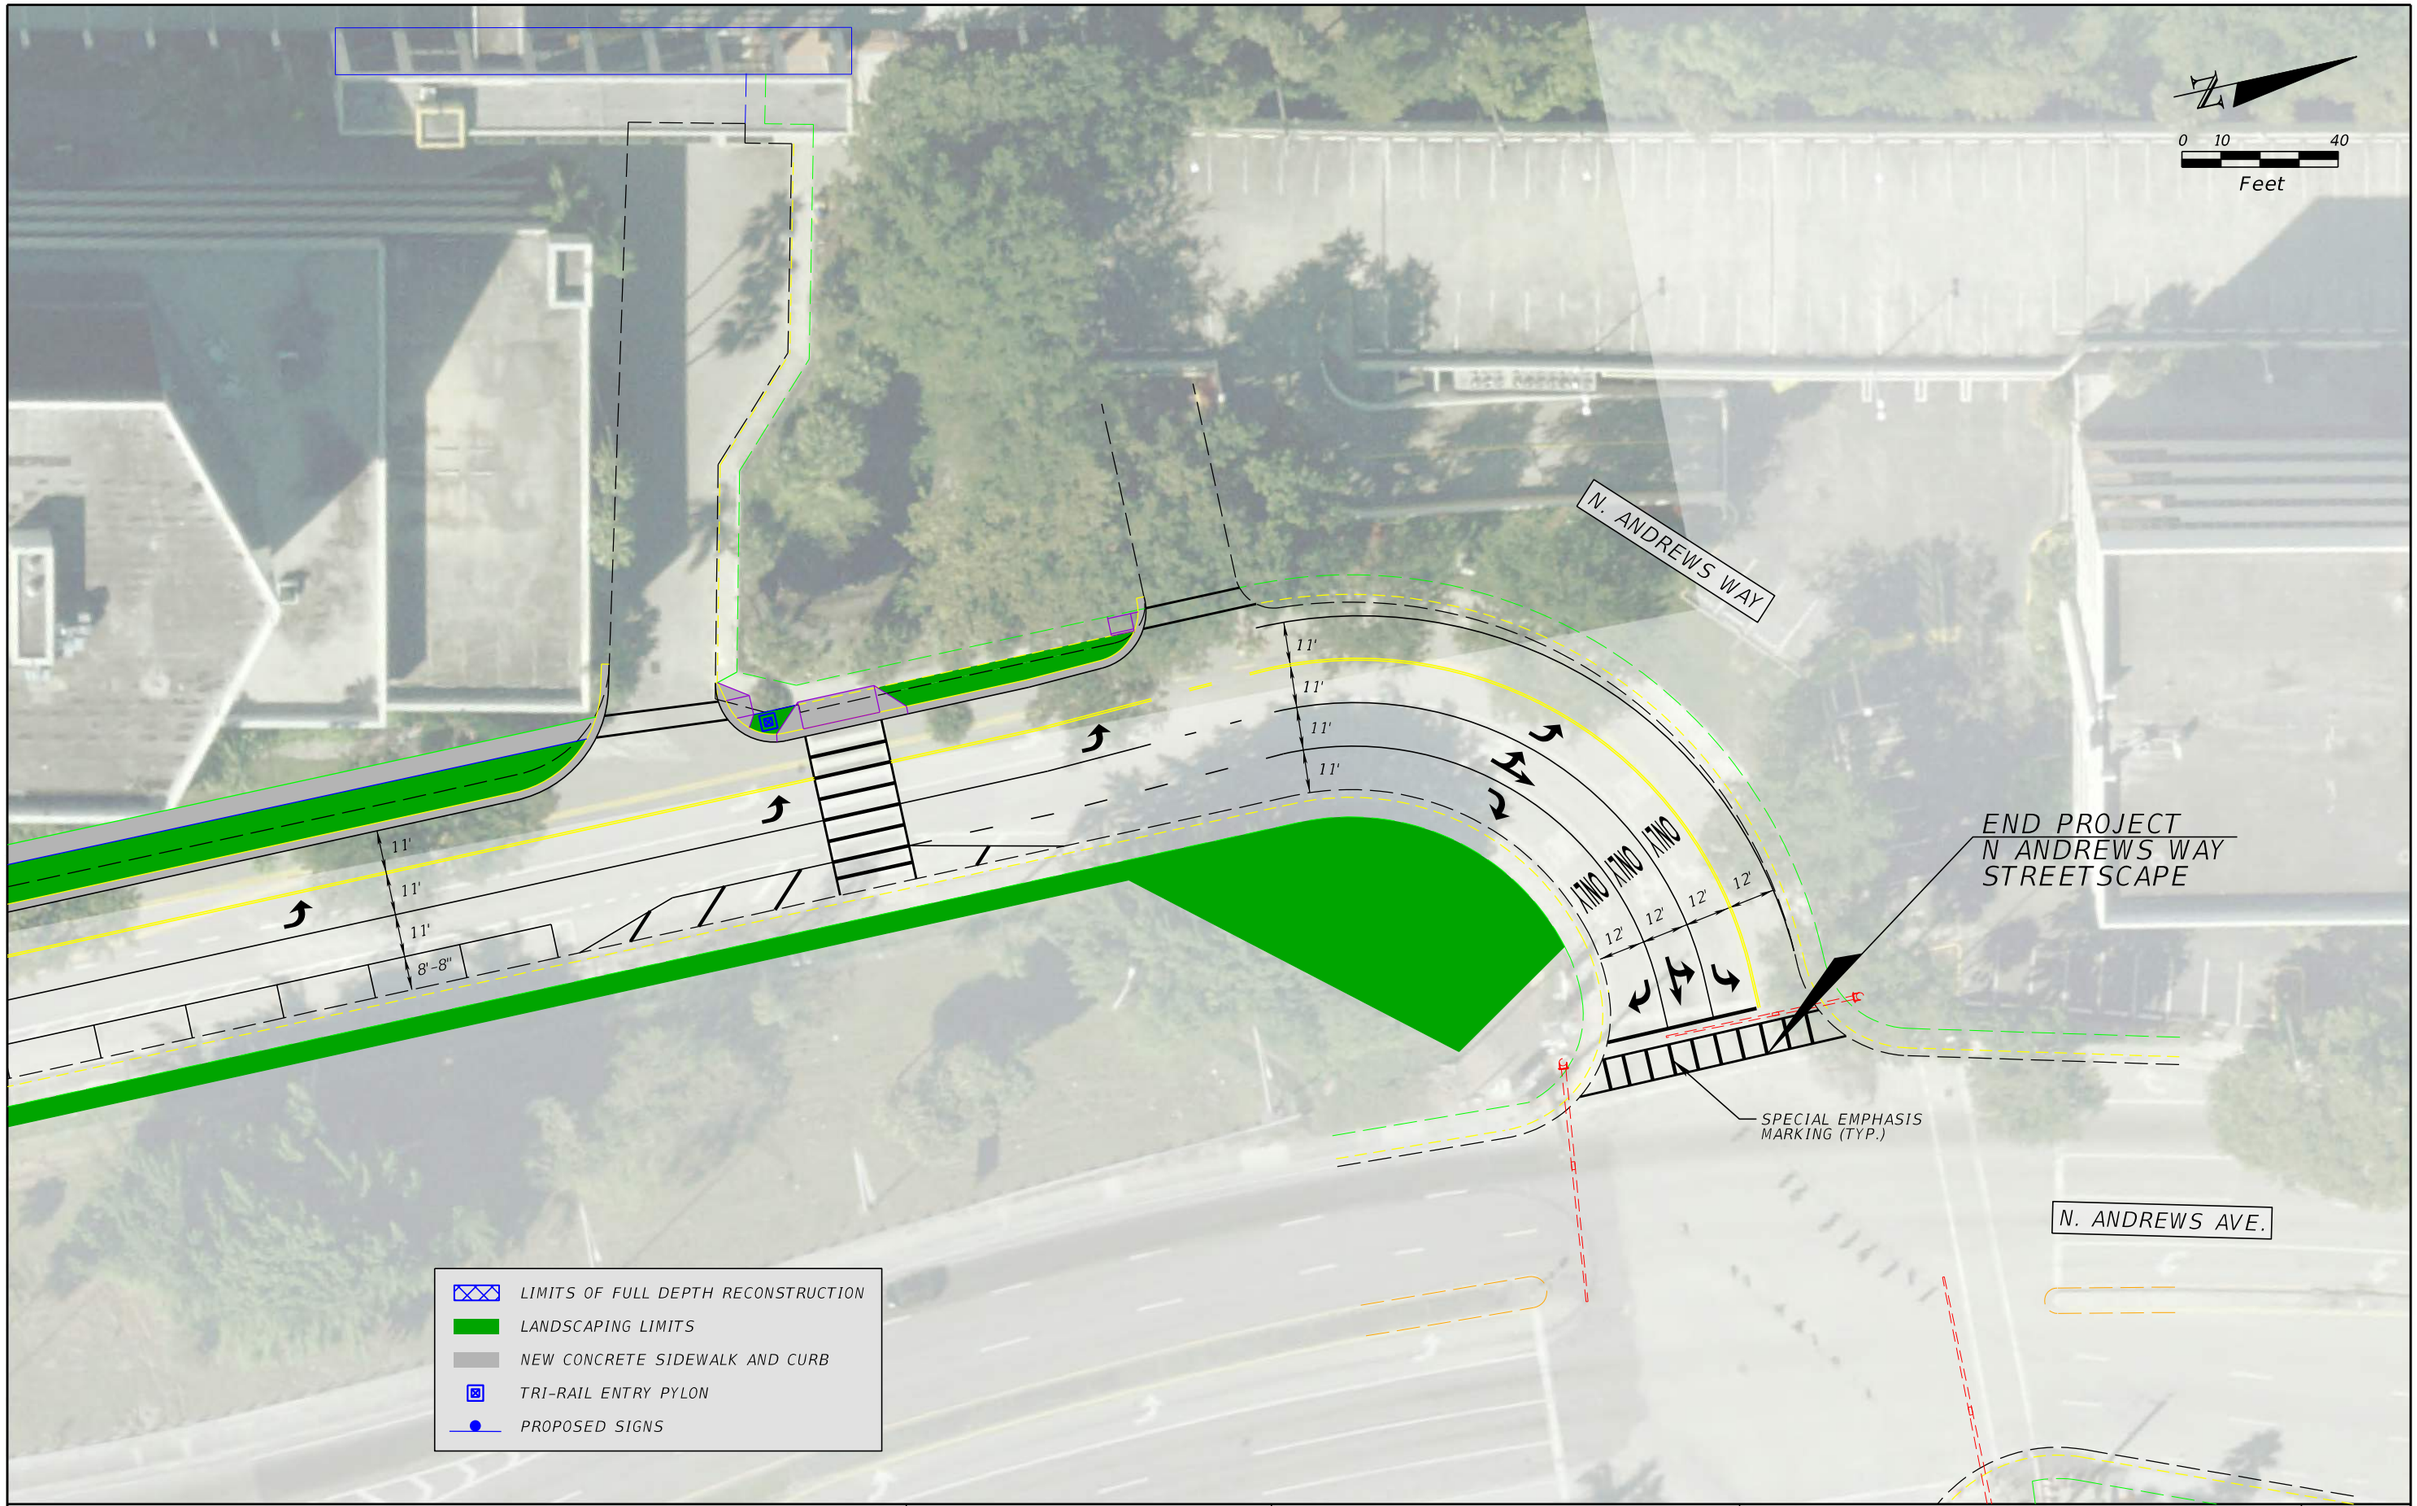

REVISIONS			
DATE	DESCRIPTION	DATE	DESCRIPTION

CAM 18-0679
Exhibit 1
Page 15 of 15

STATE OF FLORIDA
DEPARTMENT OF TRANSPORTATION

ROAD NO.	COUNTY	FINANCIAL PROJECT ID
	BROWARD	435781-1-22-01

CYPRESS CREEK MOBILITY HUB
N. ANDREWS WAY

SHEET NO. 15

holla01665 2/12/2018 9:03:32 AM I:\14jobs\14H0048\CAD\TW0#x_Cypress Creek\FDOTDirStruct\roadway\PLANRD22.dgn