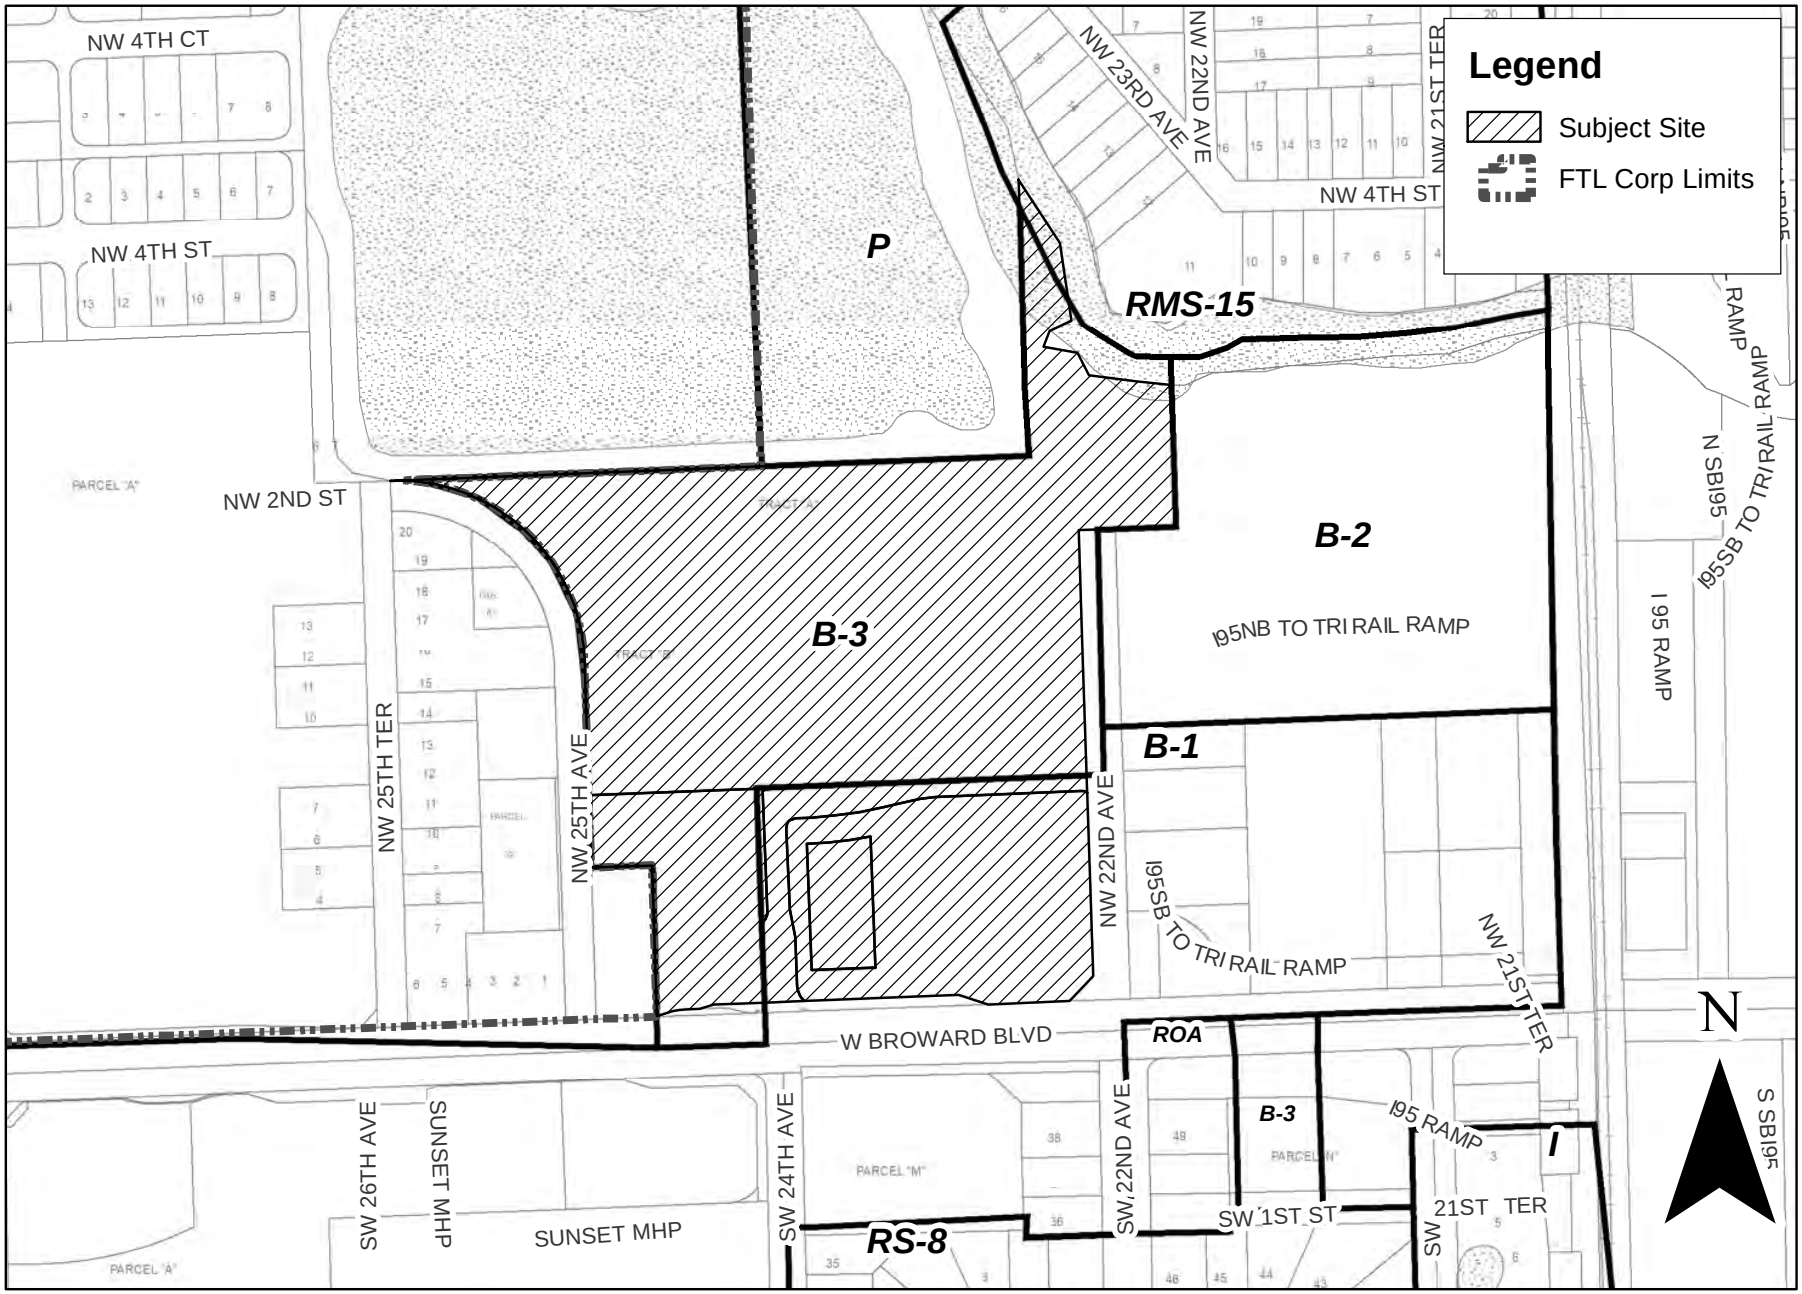

E18014

Path: J:\DSD\DRCLocationMaps_16_RM\ArcMap\New\DRC20180710\E18014LocMap.mxd

0 100 200 400 Feet

Graphic Scale

CAM#18-1247
Exhibit 1
Page 1 of 2

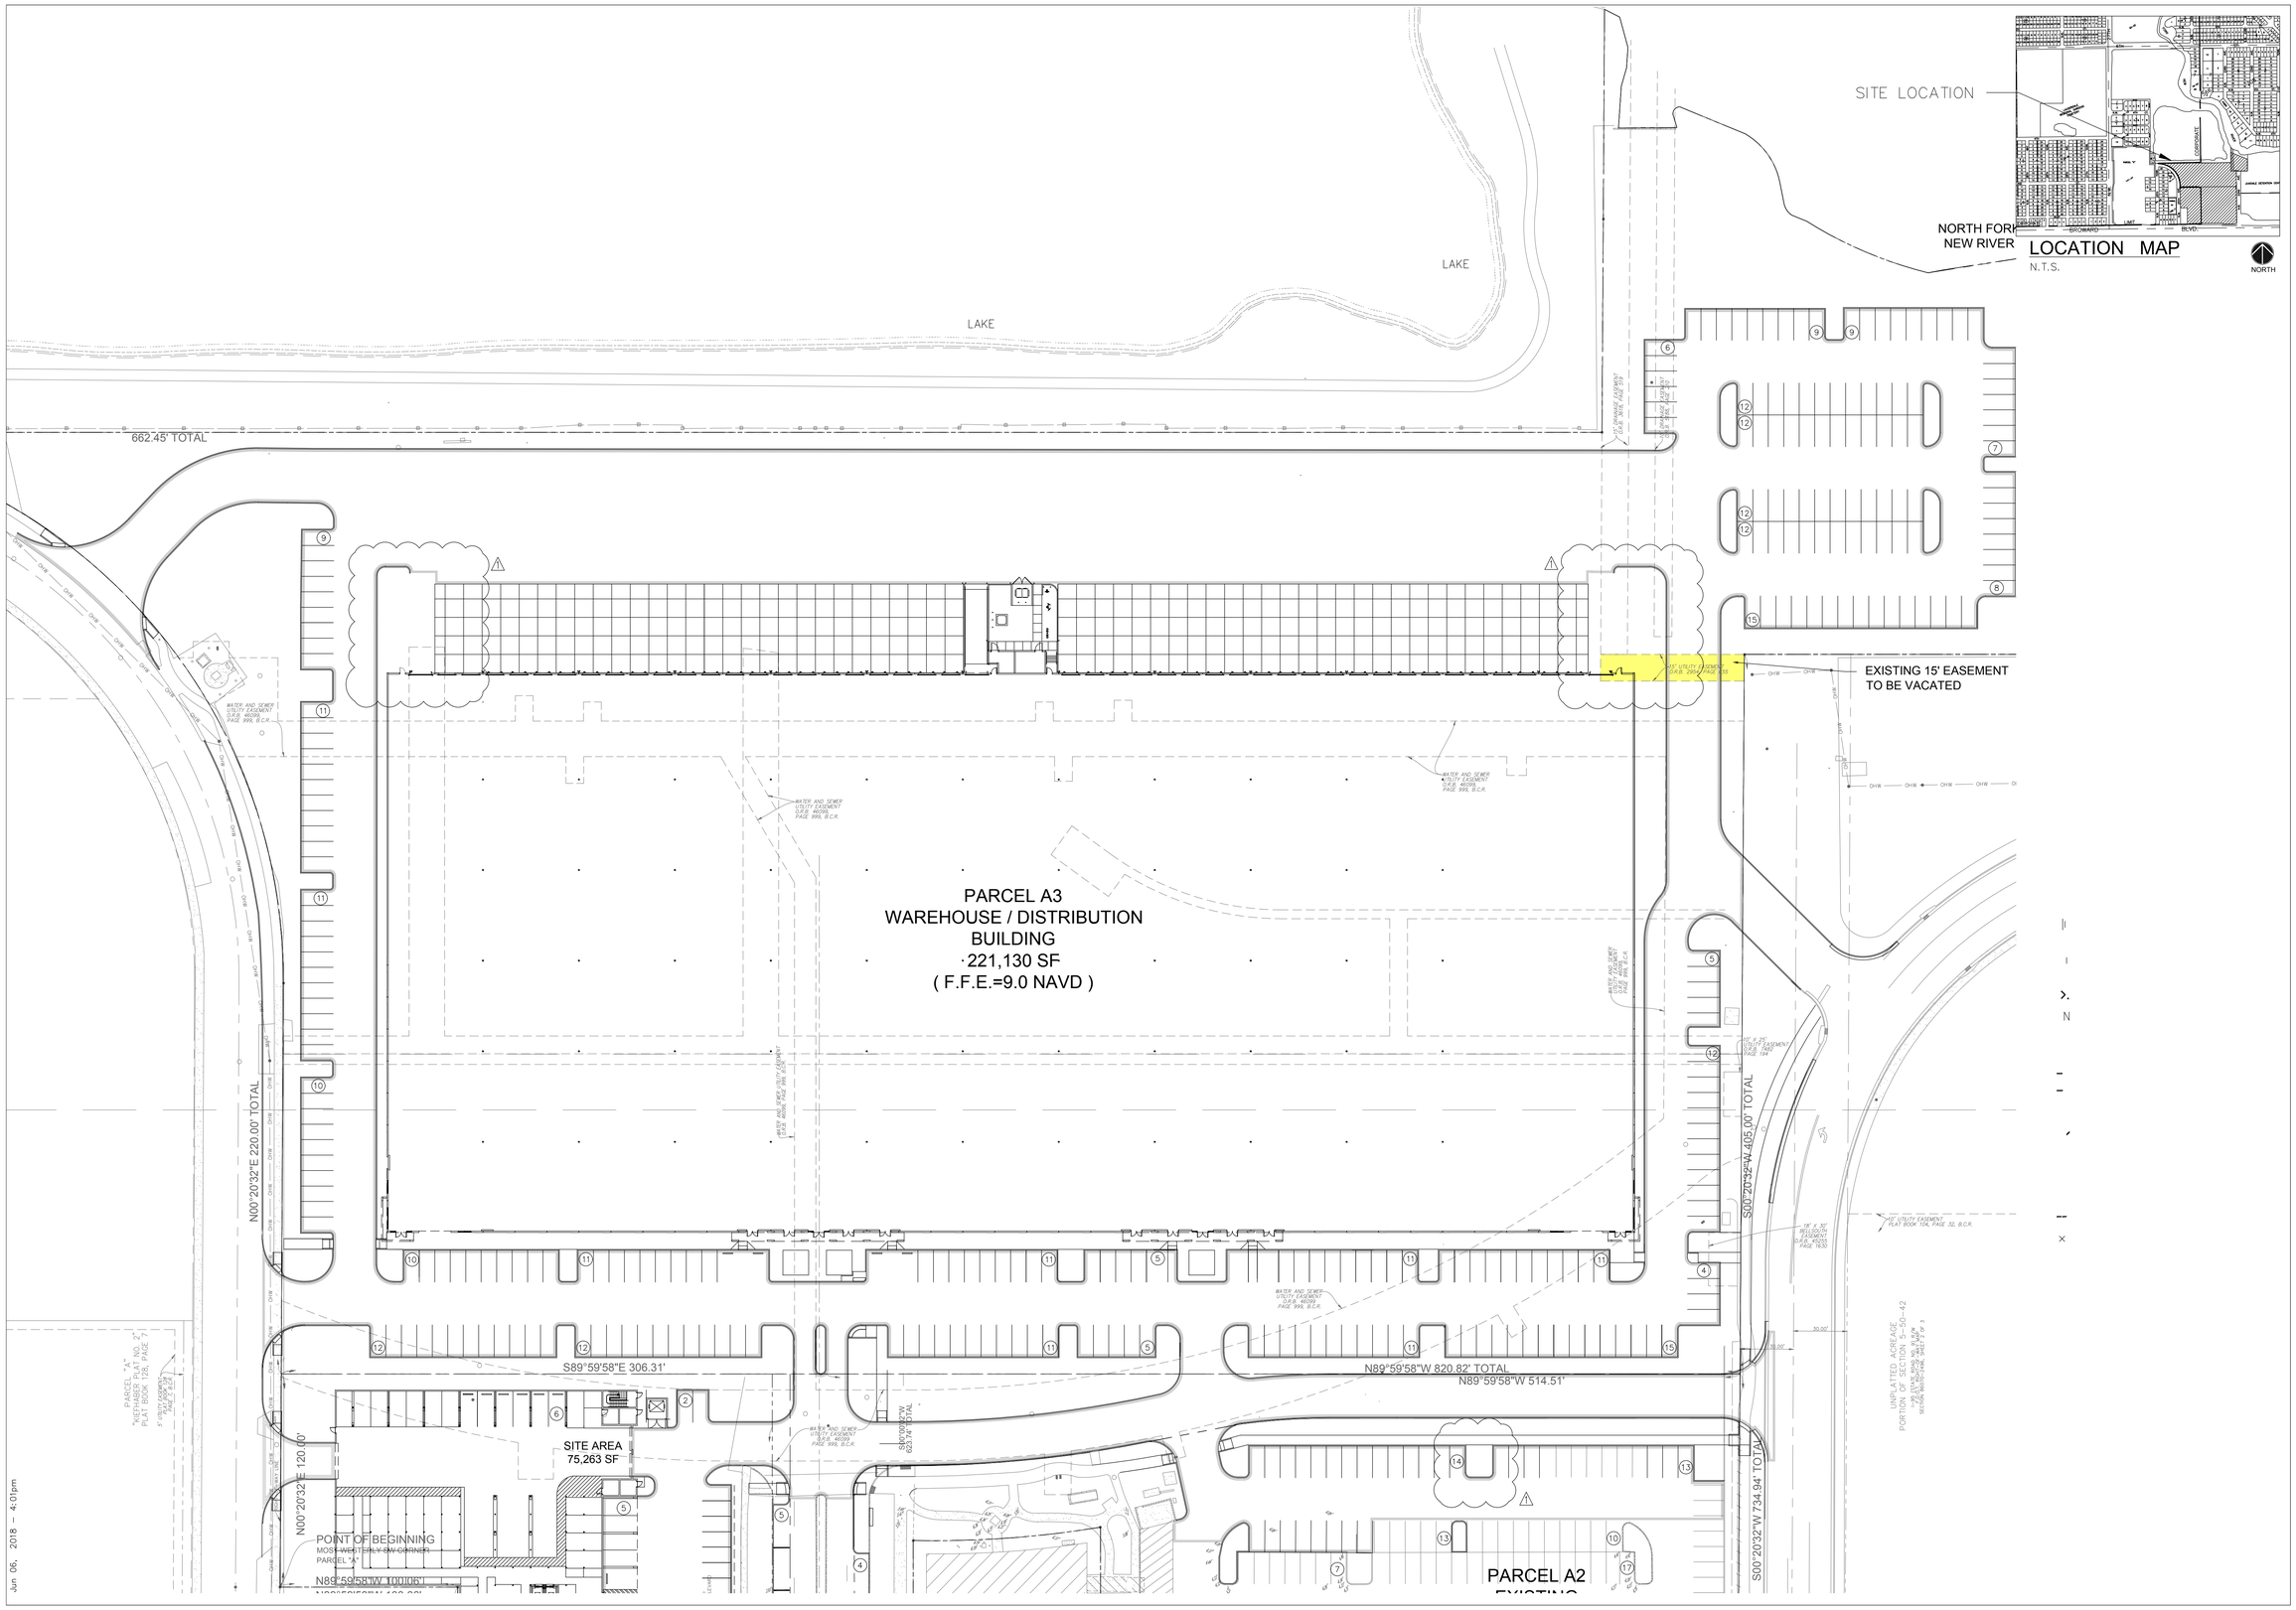

FLYNN ENGINEERING SERVICES, P.A.
CIVIL ENGINEERS
241 COMMERCIAL BLVD.
LAUDERDALE BY THE SEA, FL 33308
PHONE: (954) 522-1004
FAX: (954) 522-7630
www.flynnengineering.com
EB# 6578

Sheet Title
EASEMENT EXHIBIT

Job Title
BRIDGE RIVERBEND
2201 W BROWARD BLVD., FORT LAUDERDALE, FLORIDA 33312

NORTH

Revisions
1
2
3
4
5
6
7
8

Phase:
DRC DOCUMENTS

SEAL

Scale: 1"=40'	Date 06/16/16
Job No. 16-1303.00	Plot Date 06/06/18
Drawn by FES	Sheet No. X1
Proj. Mgr. DTR	
Appr. by JMF	_ of _

CAM#18-1247
Exhibit 1
Page 2 of 2