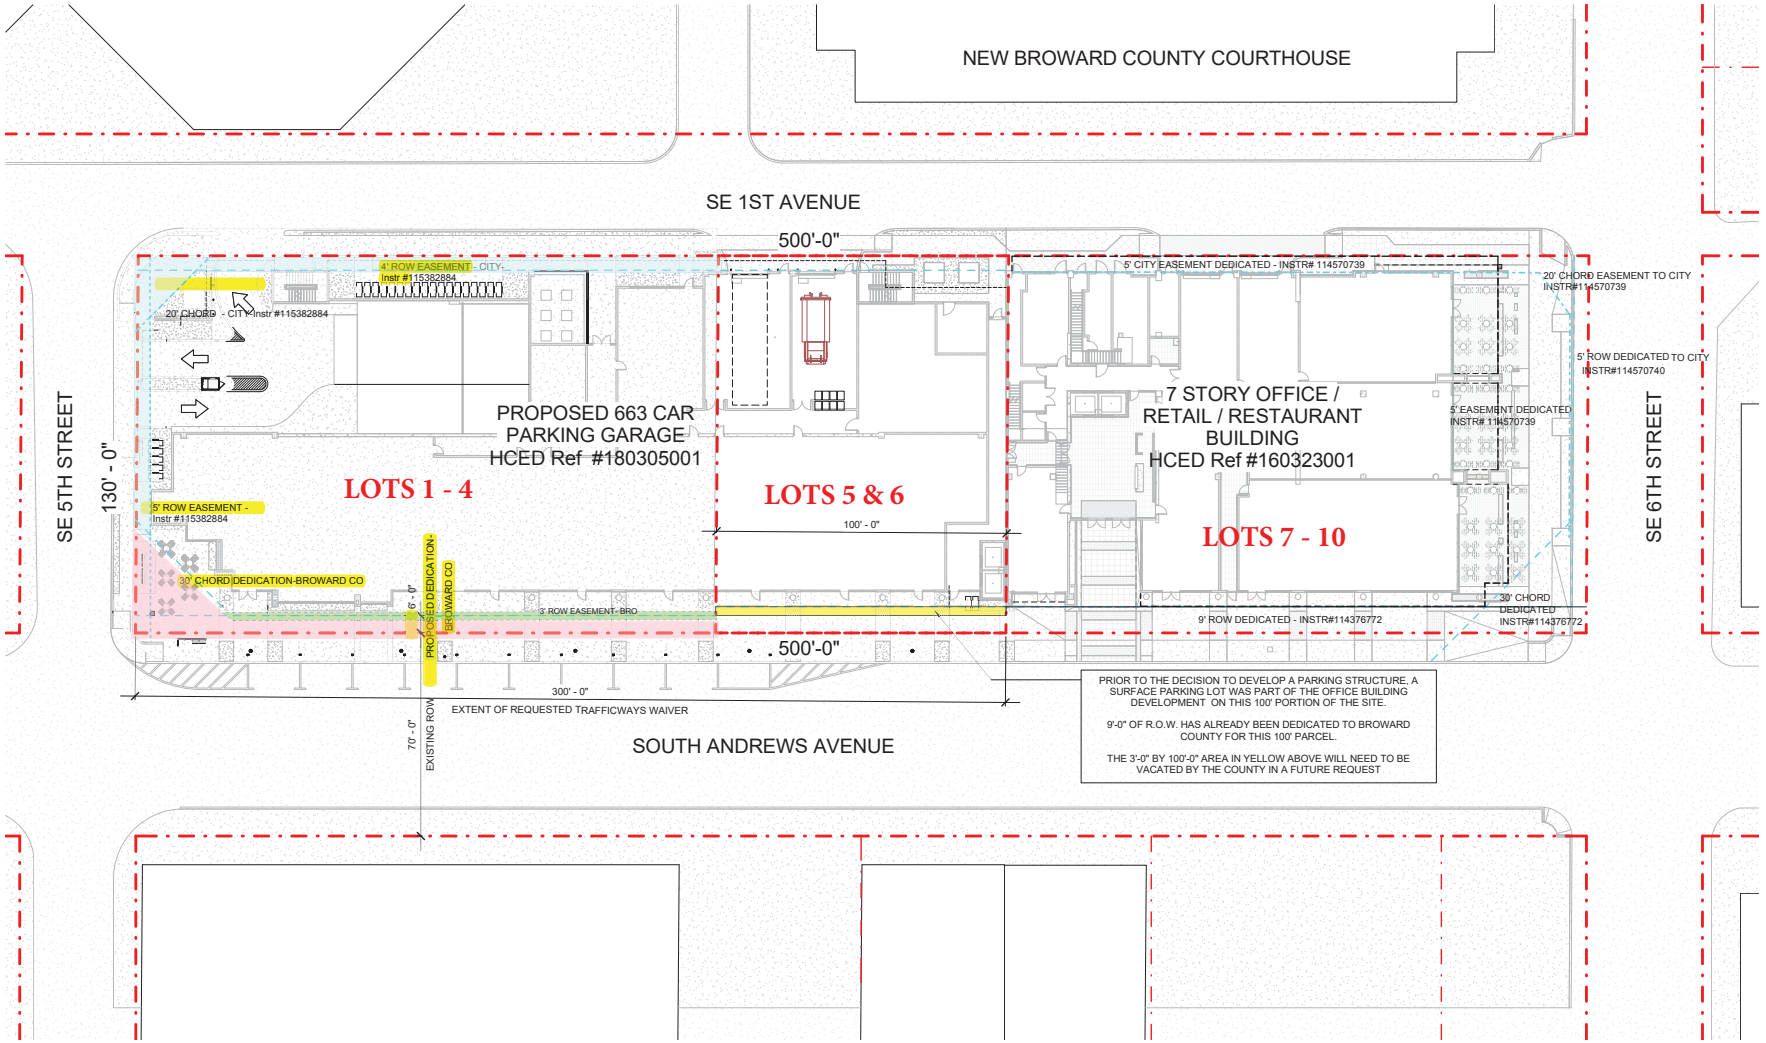

1 A-102 Site Plan
1" = 20'-0"

FSMY ARCHITECTS • PLANNERS
FALKANGER SNYDER MARTINEAU & YATES
888 SOUTH ANDREWS AVE. SUITE 300
FORT LAUDERDALE, FLORIDA 33316
PH:(954)764-6575 FAX:(954)764-8622
JEFF FALKANGER, DOUG SNYDER
LARRY MARTINEAU, JIRO YATES
COPYRIGHT 2012
FALKANGER, SNYDER, MARTINEAU, & YATES ALL RIGHTS RESERVED. THIS DOCUMENT OR PARTS THEREOF MAY NOT BE REPRODUCED IN ANY FORM WITHOUT PERMISSION
CA # AAC000447

DESIGNED	DRAWN	CHECKED
Designer	Author	Checker

REVISIONS

DATE:	COMM:
06.30.17	16028

550 BUILDING - PARKING GARAGE

DEDICATIONS EXHIBIT

500 SOUTH ANDREWS AVENUE, FORT LAUDERDALE, FL 33316

OVERALL SITE PLAN

TRAFFICWAYS WAIVER APPLICATION

A-102

7/6/2017 1:44:28 PM

LOCATION MAP

CAM# 19-0295
Exhibit 1
Page 1 of 1