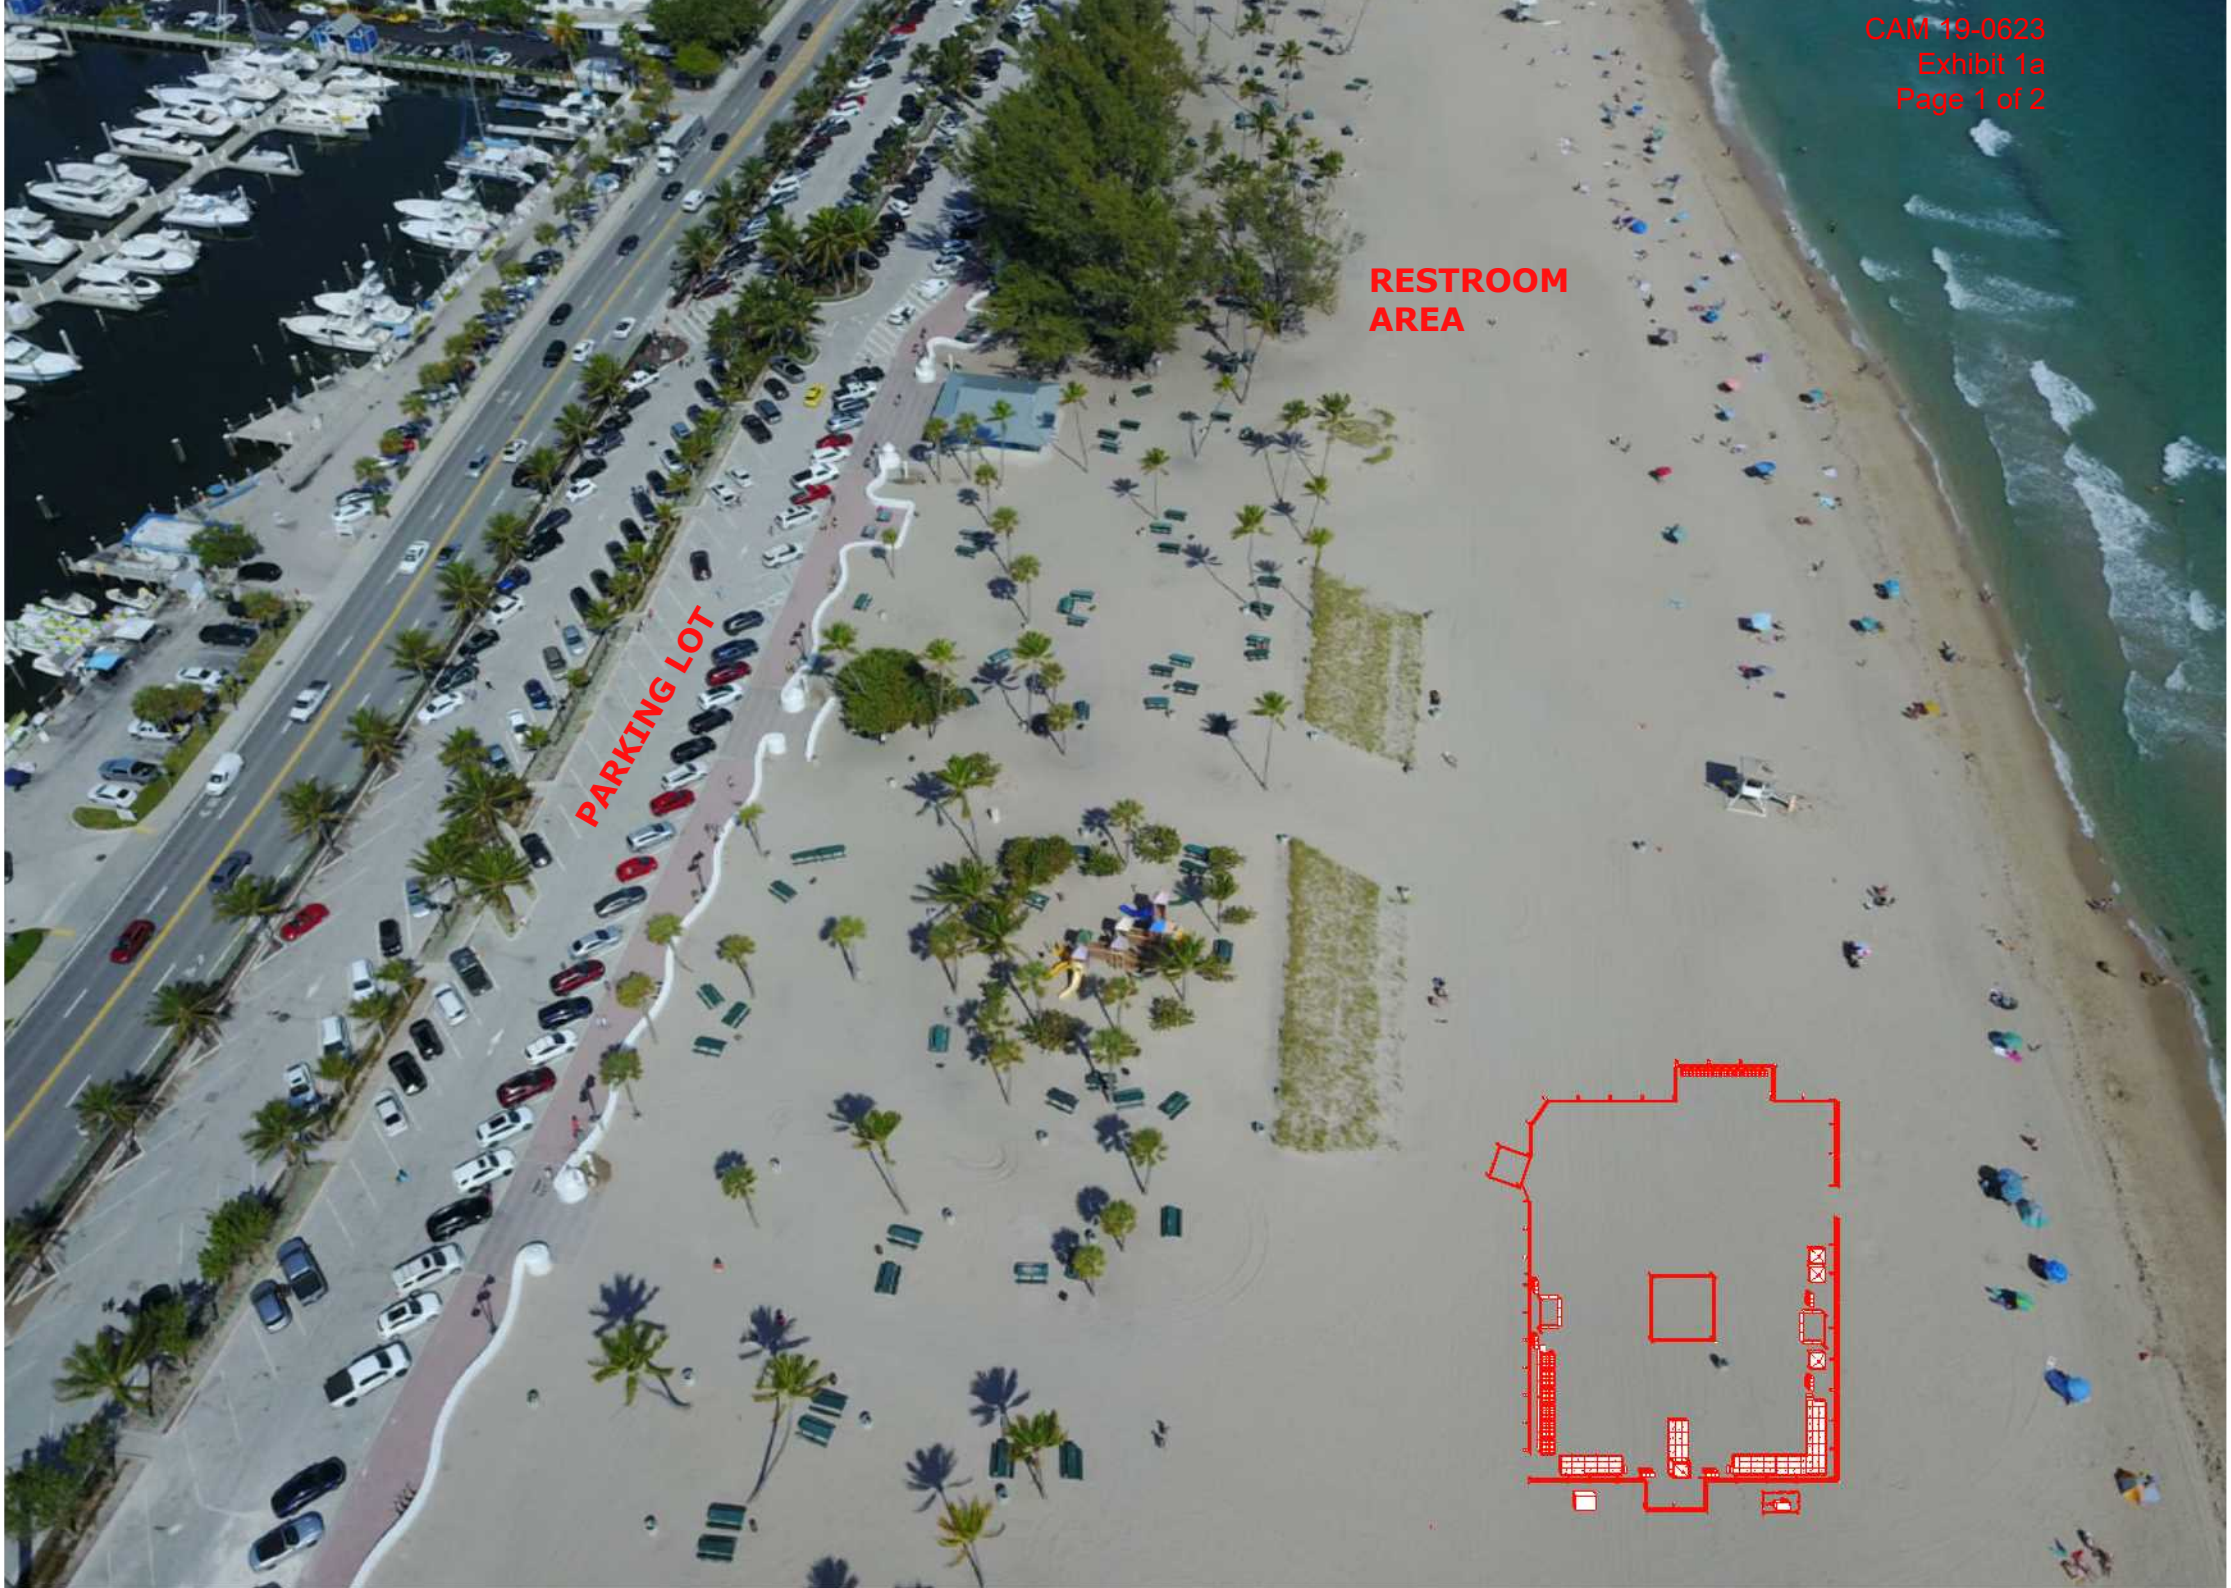
RESTROOM
AREA
PARKING LOT

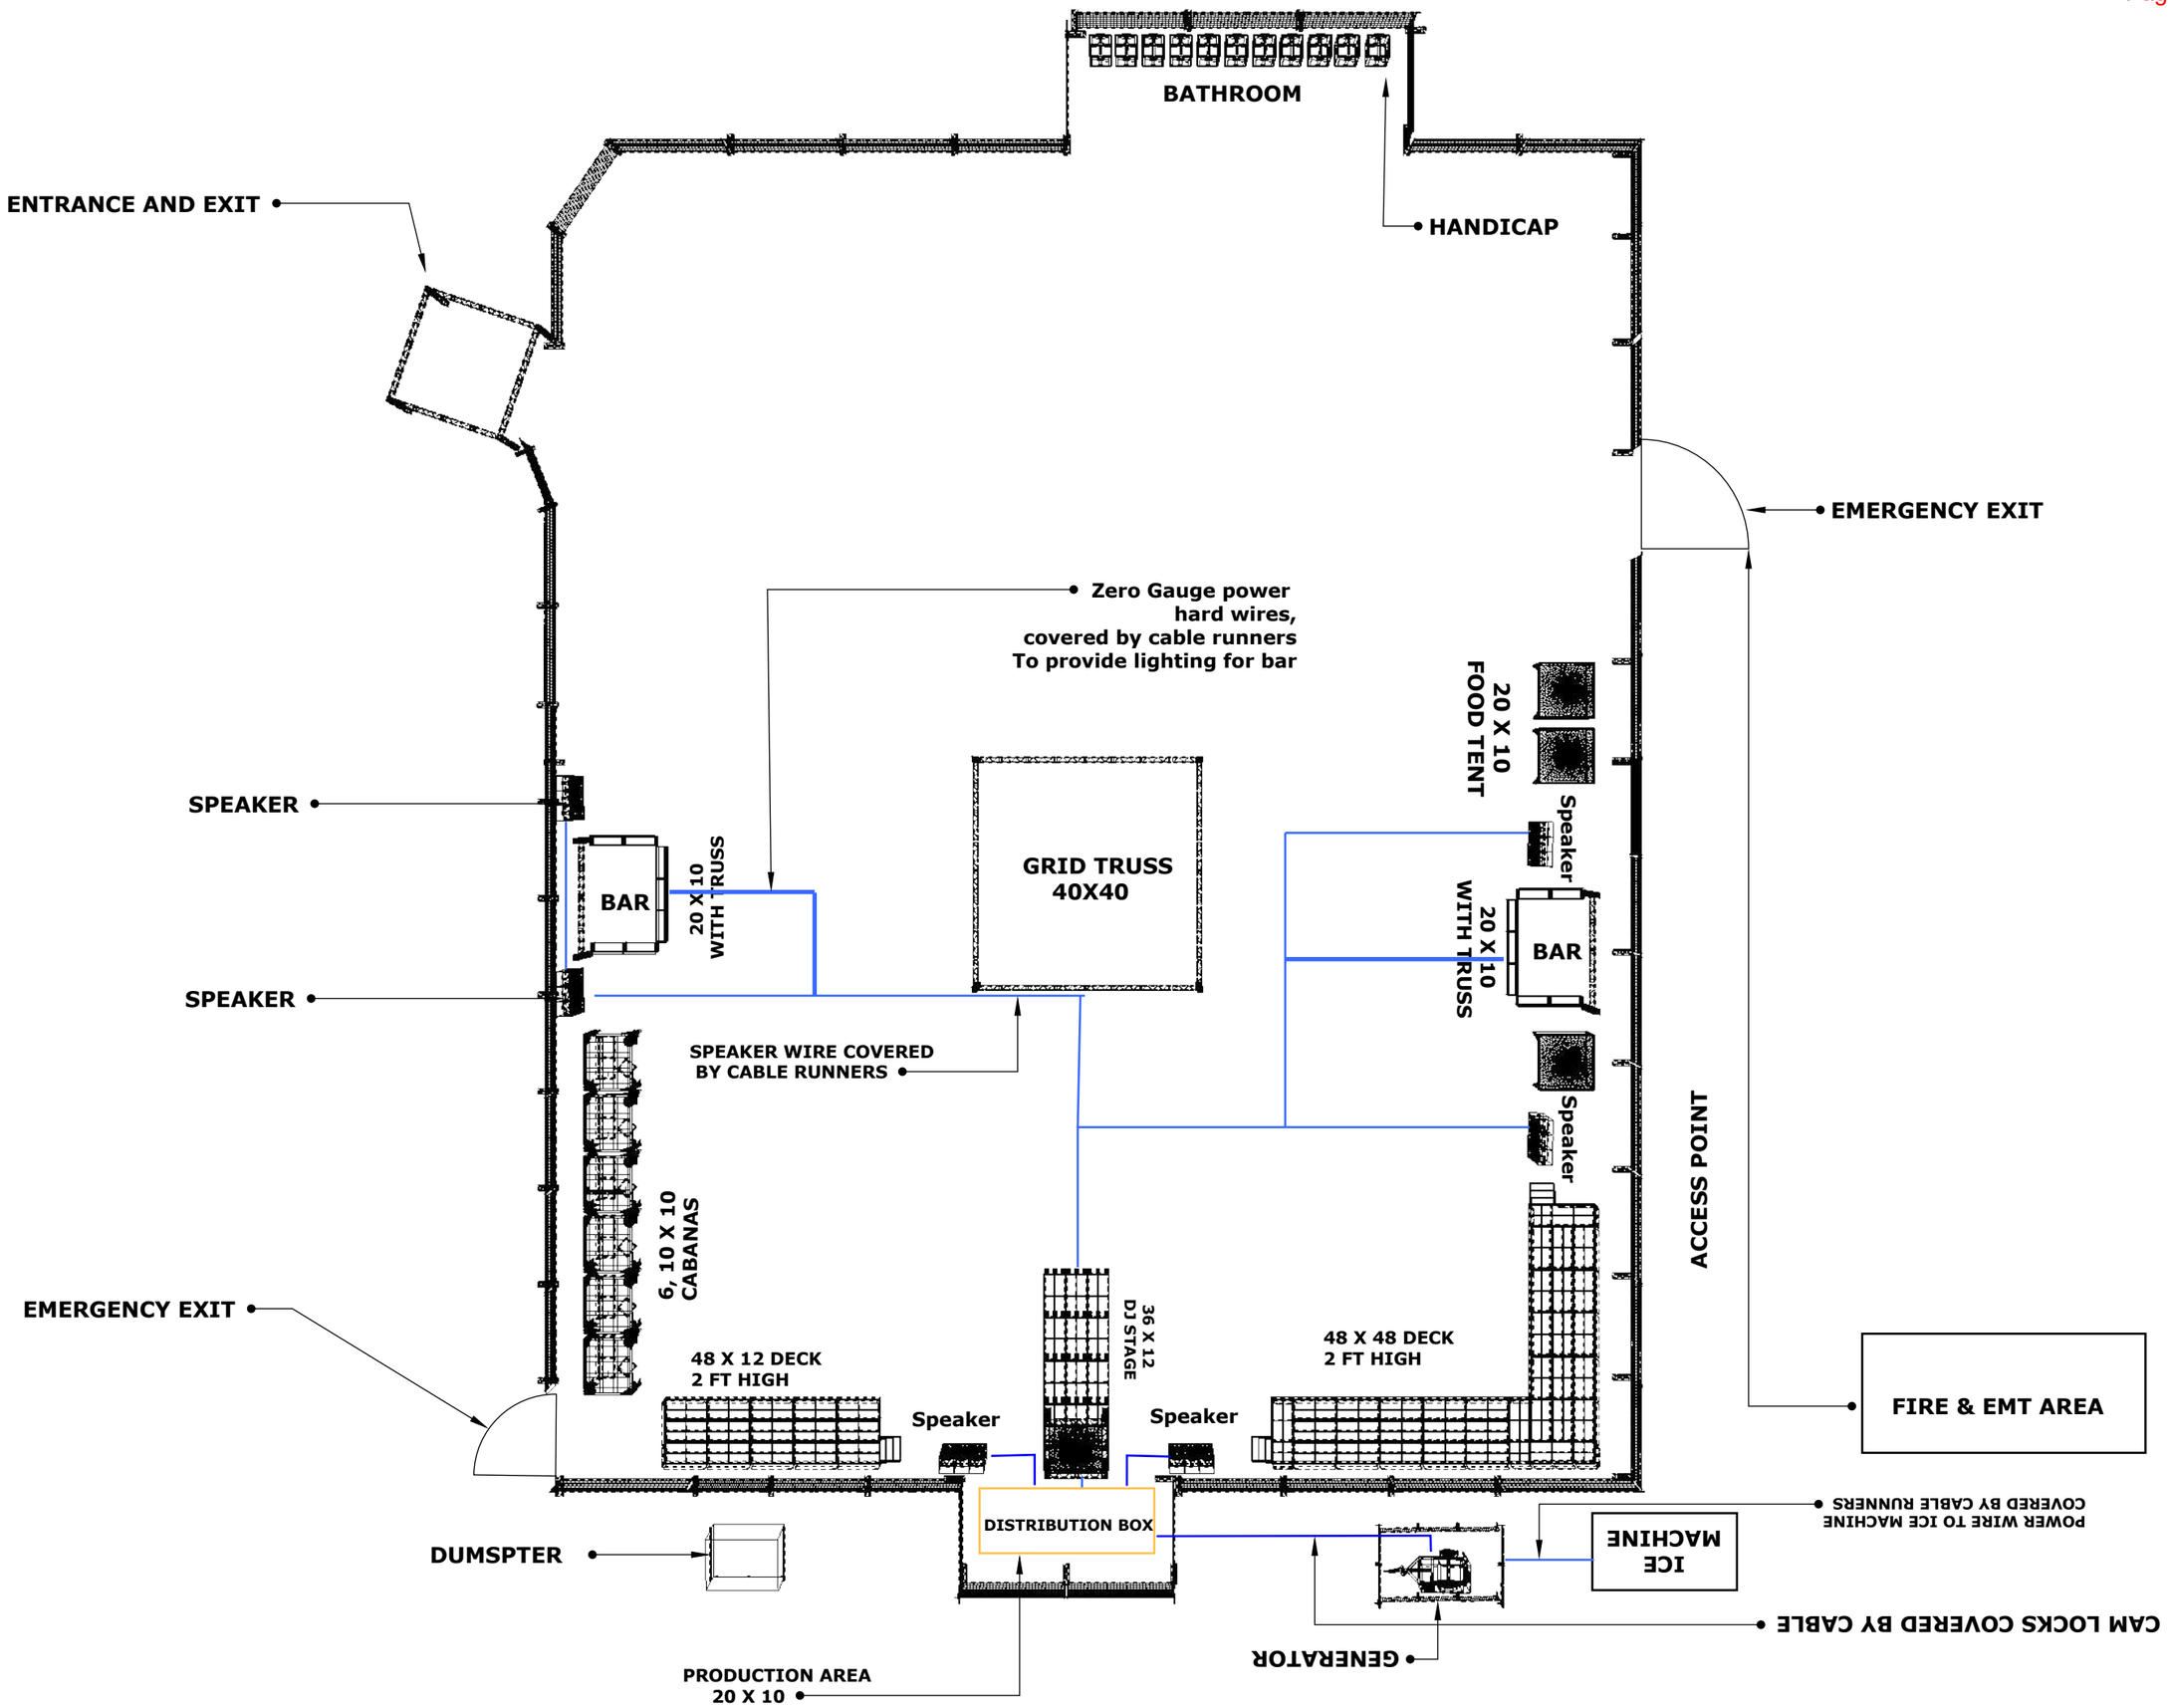
BATHROOM
ENTRANCE AND EXIT
HANDICAP
EMERGENCY EXIT
Zero Gauge power
hard wires,
covered by cable runners
To provide lighting for bar
20 X 10
FOOD TENT
Speaker
SPEAKER
BAR
20 X 10
WITH TRUSS
GRID TRUSS
40X40
20 X 10
WITH TRUSS
BAR
SPEAKER
SPEAKER WIRE COVERED
BY CABLE RUNNERS
Speaker
ACCESS POINT
6, 10 X 10
CABANAS
EMERGENCY EXIT
36 X 12
DJ STAGE
48 X 12 DECK
2 FT HIGH
48 X 48 DECK
2 FT HIGH
Speaker
Speaker
FIRE & EMT AREA
DISTRIBUTION BOX
POWER WIRE TO ICE MACHINE
COVERED BY CABLE RUNNERS
ICE
MACHINE
DUMSPTER
CAM LOCKS COVERED BY CABLE
GENERATOR
PRODUCTION AREA
20 X 10