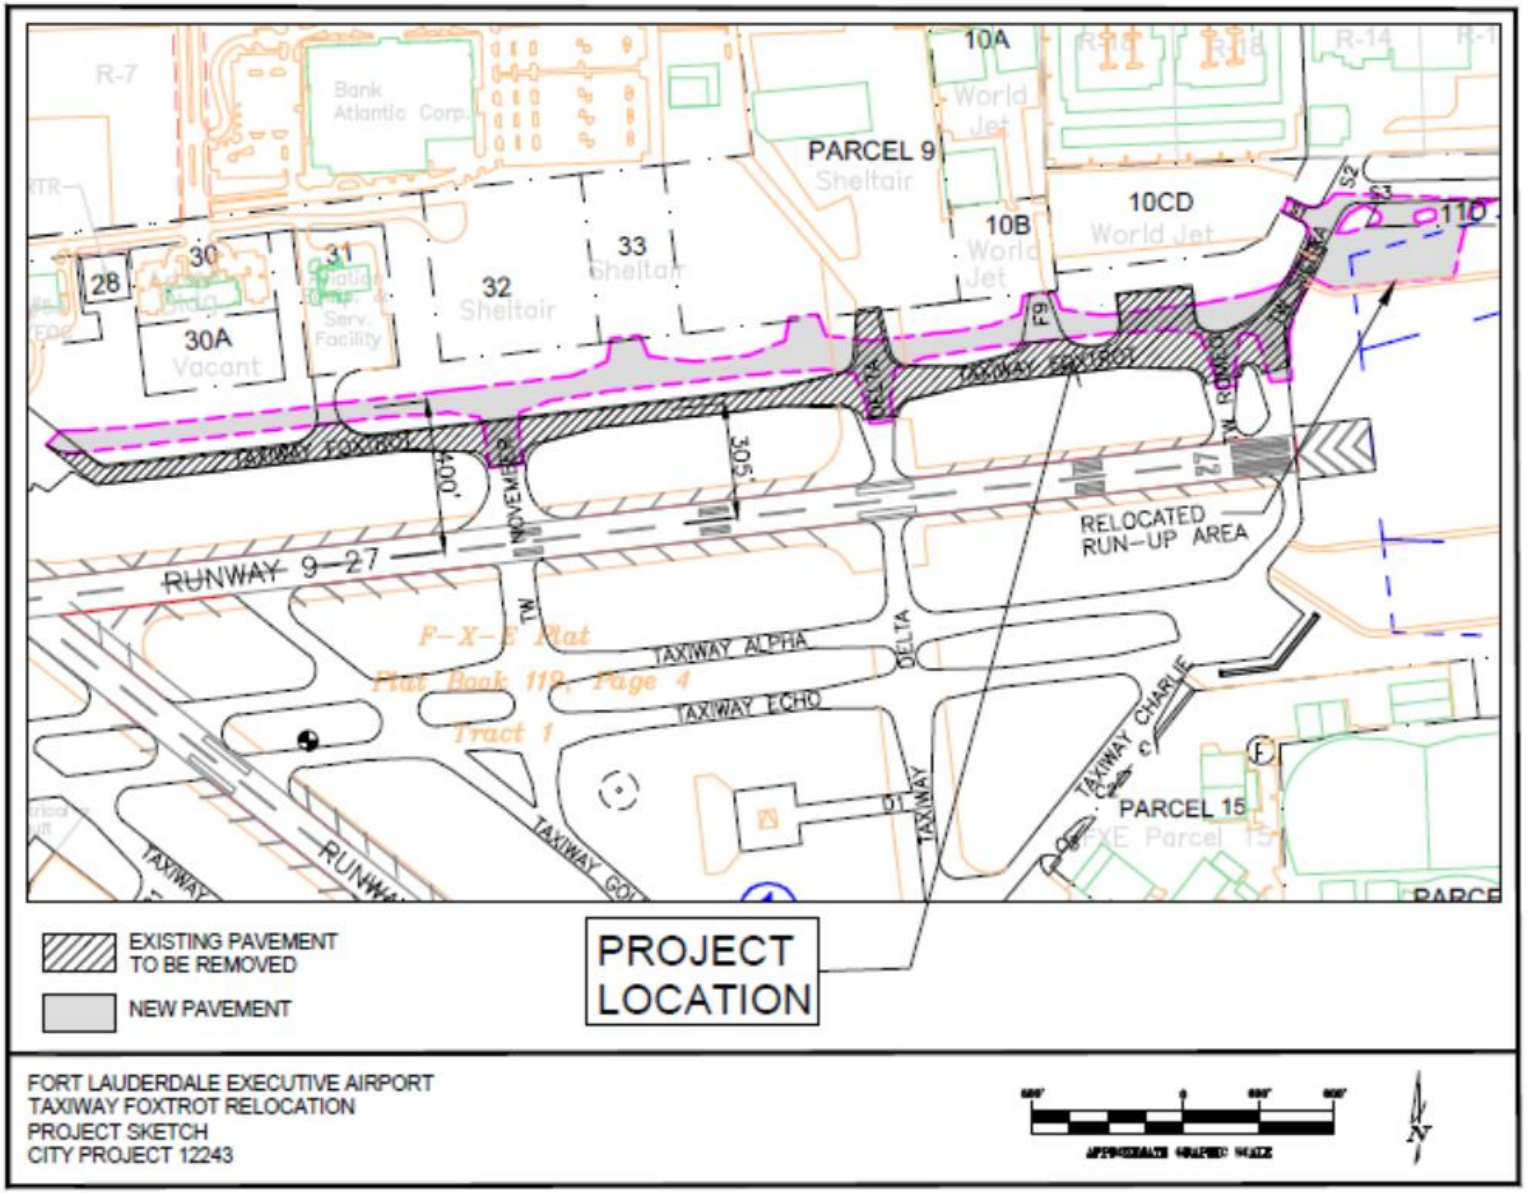
10A
PARCEL 9
Sheltair
10CD
10B
World Jet
110
28
30
30A
Vacant
31
32
33
Sheltair
Bank Atlantic Corp.
R-7
R-14
400'
305'
RUNWAY 9-27
RELOCATED RUN-UP AREA
TAXIWAY ALPHA
TAXIWAY ECHO
TAXIWAY CHARLIE
TAXIWAY DELTA
PARCEL 15
EXISTING PAVEMENT TO BE REMOVED
NEW PAVEMENT
PROJECT LOCATION
FORT LAUDERDALE EXECUTIVE AIRPORT
TAXIWAY FOXTROT RELOCATION
PROJECT SKETCH
CITY PROJECT 12243