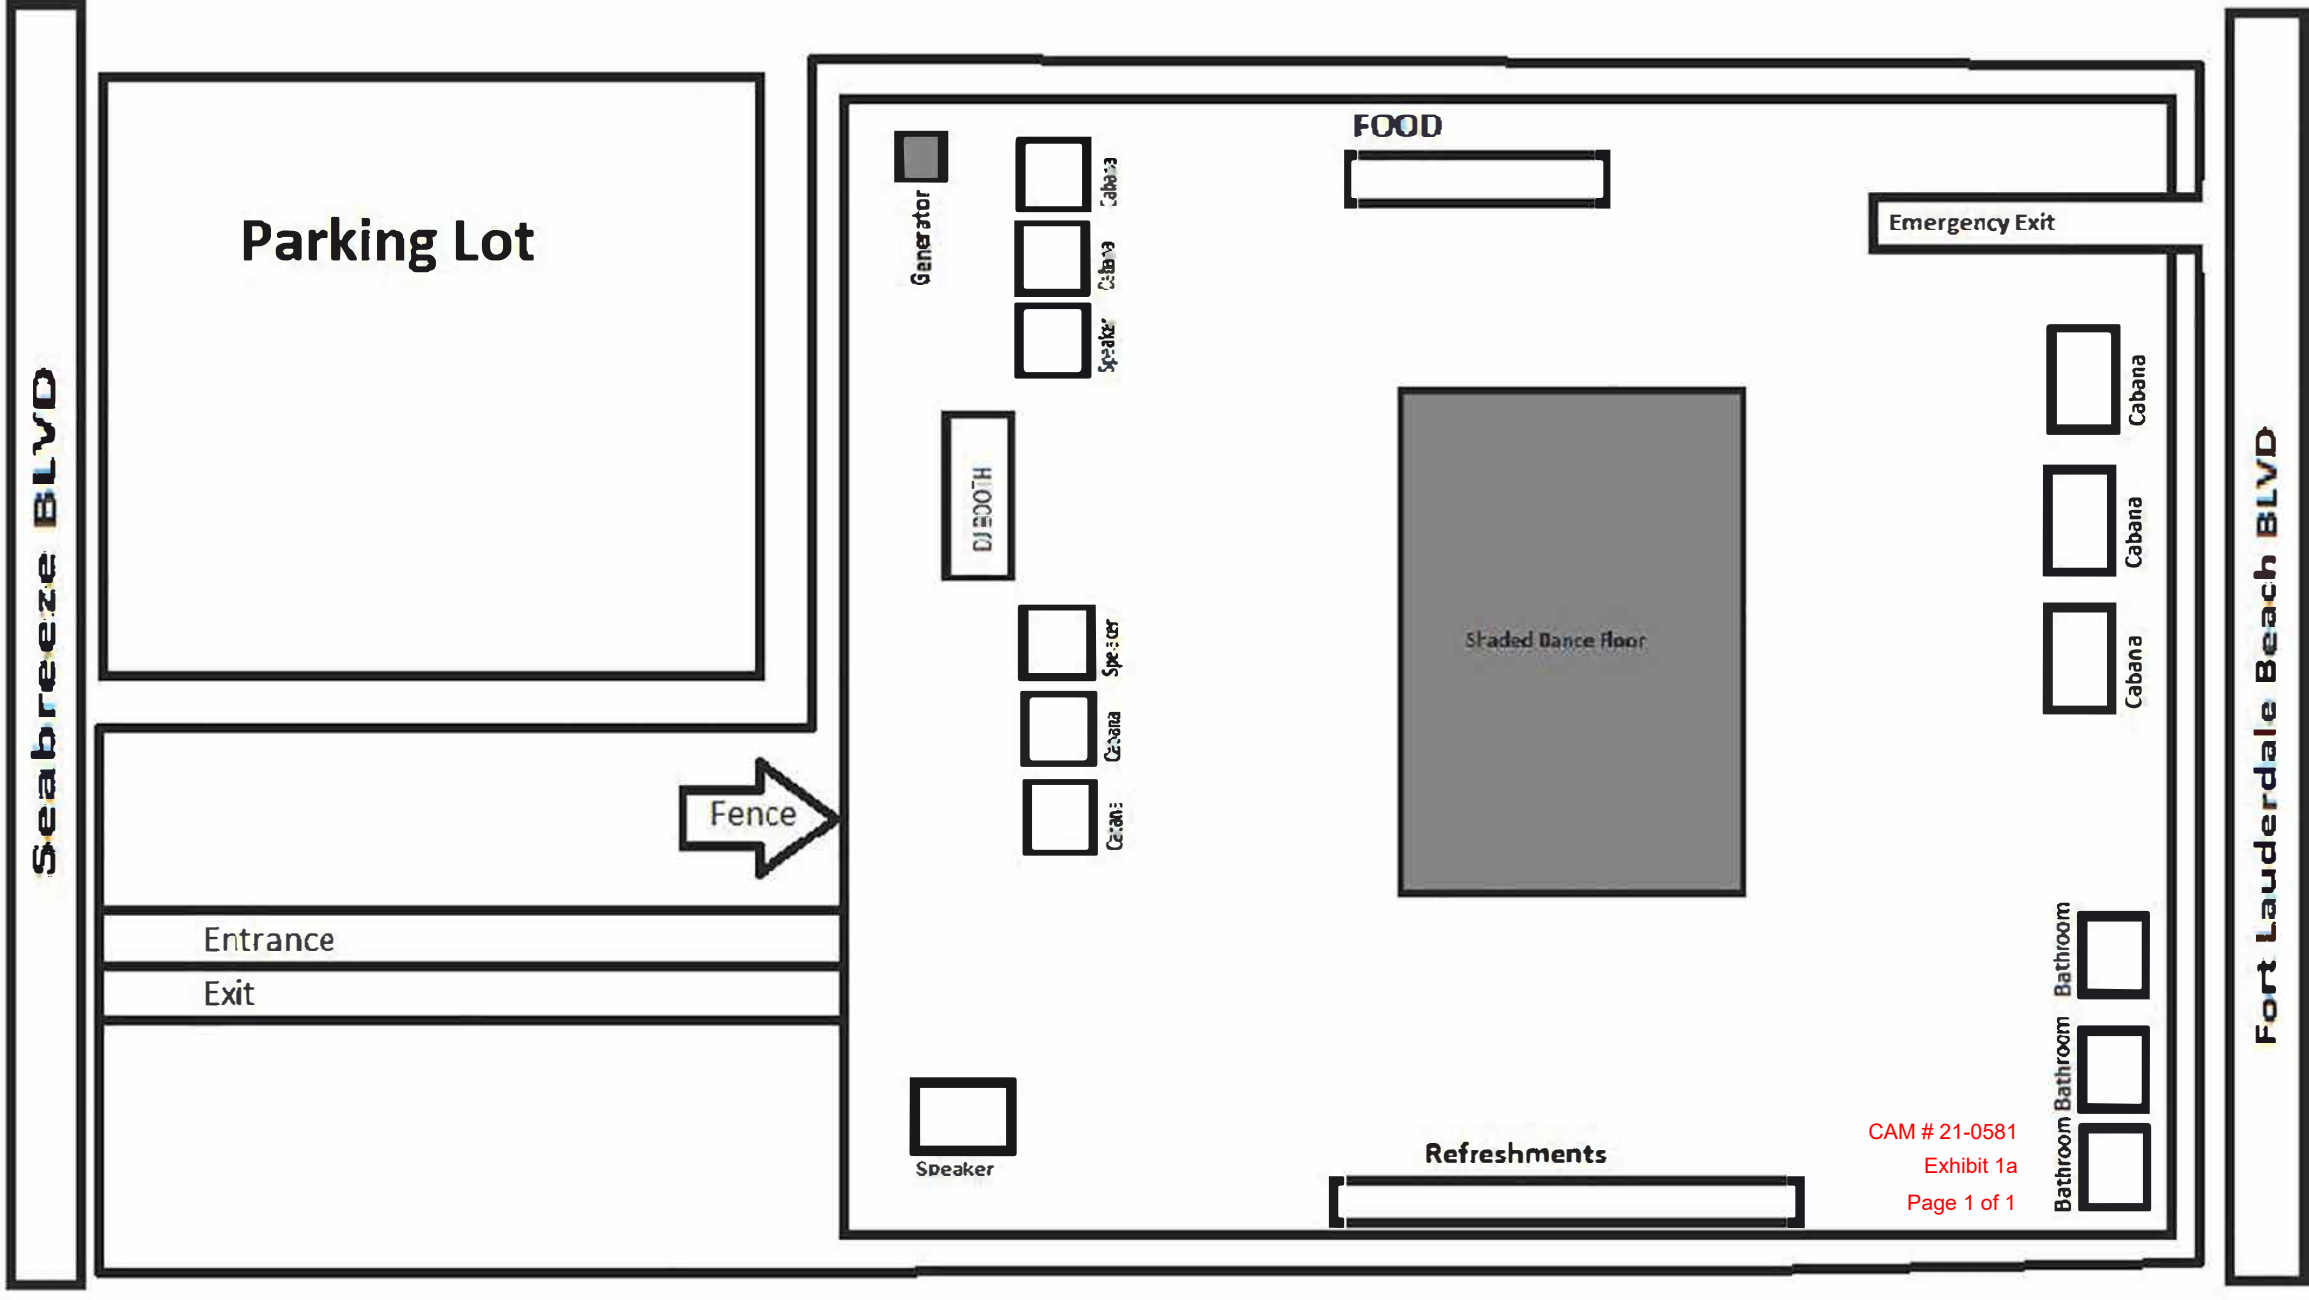

Seabreeze BLVD
Parking Lot
Fence
Entrance
Exit
Generator
Cabana
Cabana
Speaker
DJ BOOTH
Speaker
Cabana
Cabana
Speaker
FOOD
Emergency Exit
Shaded Dance Floor
Cabana
Cabana
Cabana
Bathroom
Bathroom
Bathroom
Refreshments
Fort Lauderdale Beach BLVD
CAM # 21-0581
Exhibit 1a
Page 1 of 1