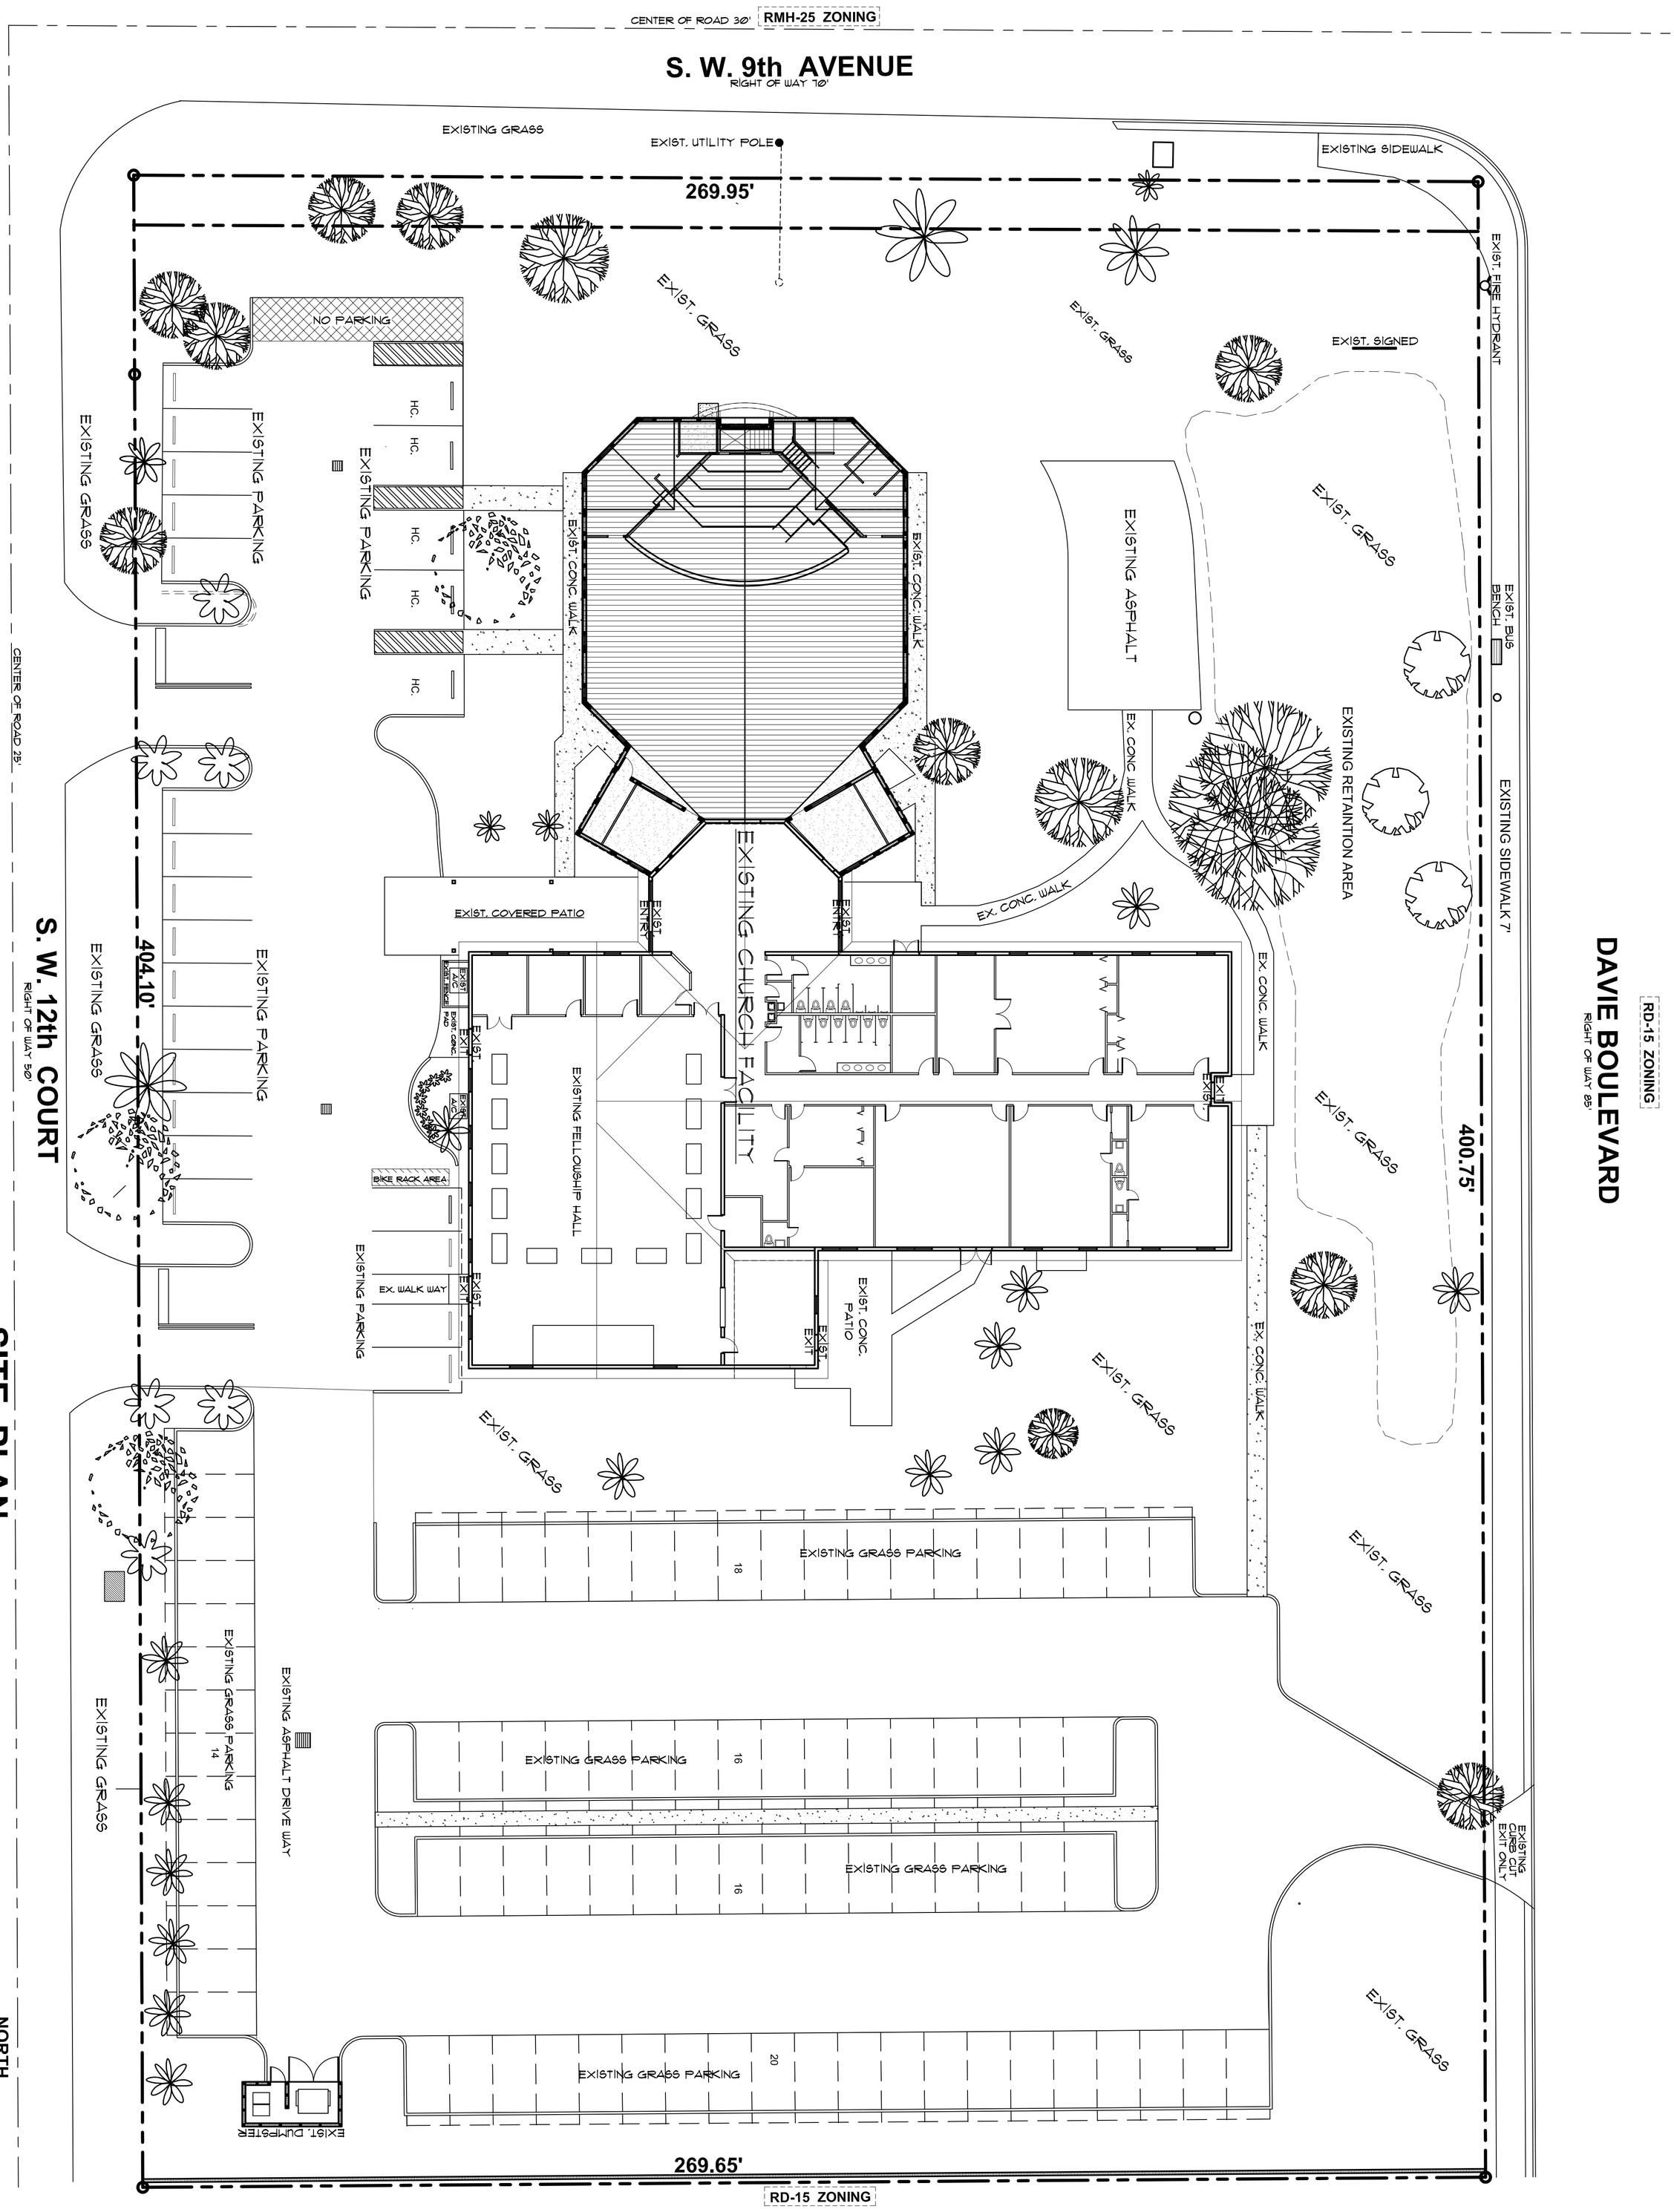

SITE PLAN

LEGAL DESCRIPTION:

LOT 1, BLOCK 3, LESS 350 FEET THEREOF, OF THE REVISED PLAT OF THE WEST RIVER SECTION OF CROISSANT PARK, ACCORDING TO THE PLAT THEREOF AS RECORDED IN PLAT BOOK 21, AT PAGE 11, OF THE PUBLIC RECORDS OF BROWARD COUNTY, FLORIDA.

SCALE; 1/16" = 1'-0"

FORT LAUDERDALE S.D.A. CHURCH
CONCEPTUAL CHURCH MASTER PLAN

850 S.W. 9TH AVENUE
FORT LAUDERDALE, FLORIDA