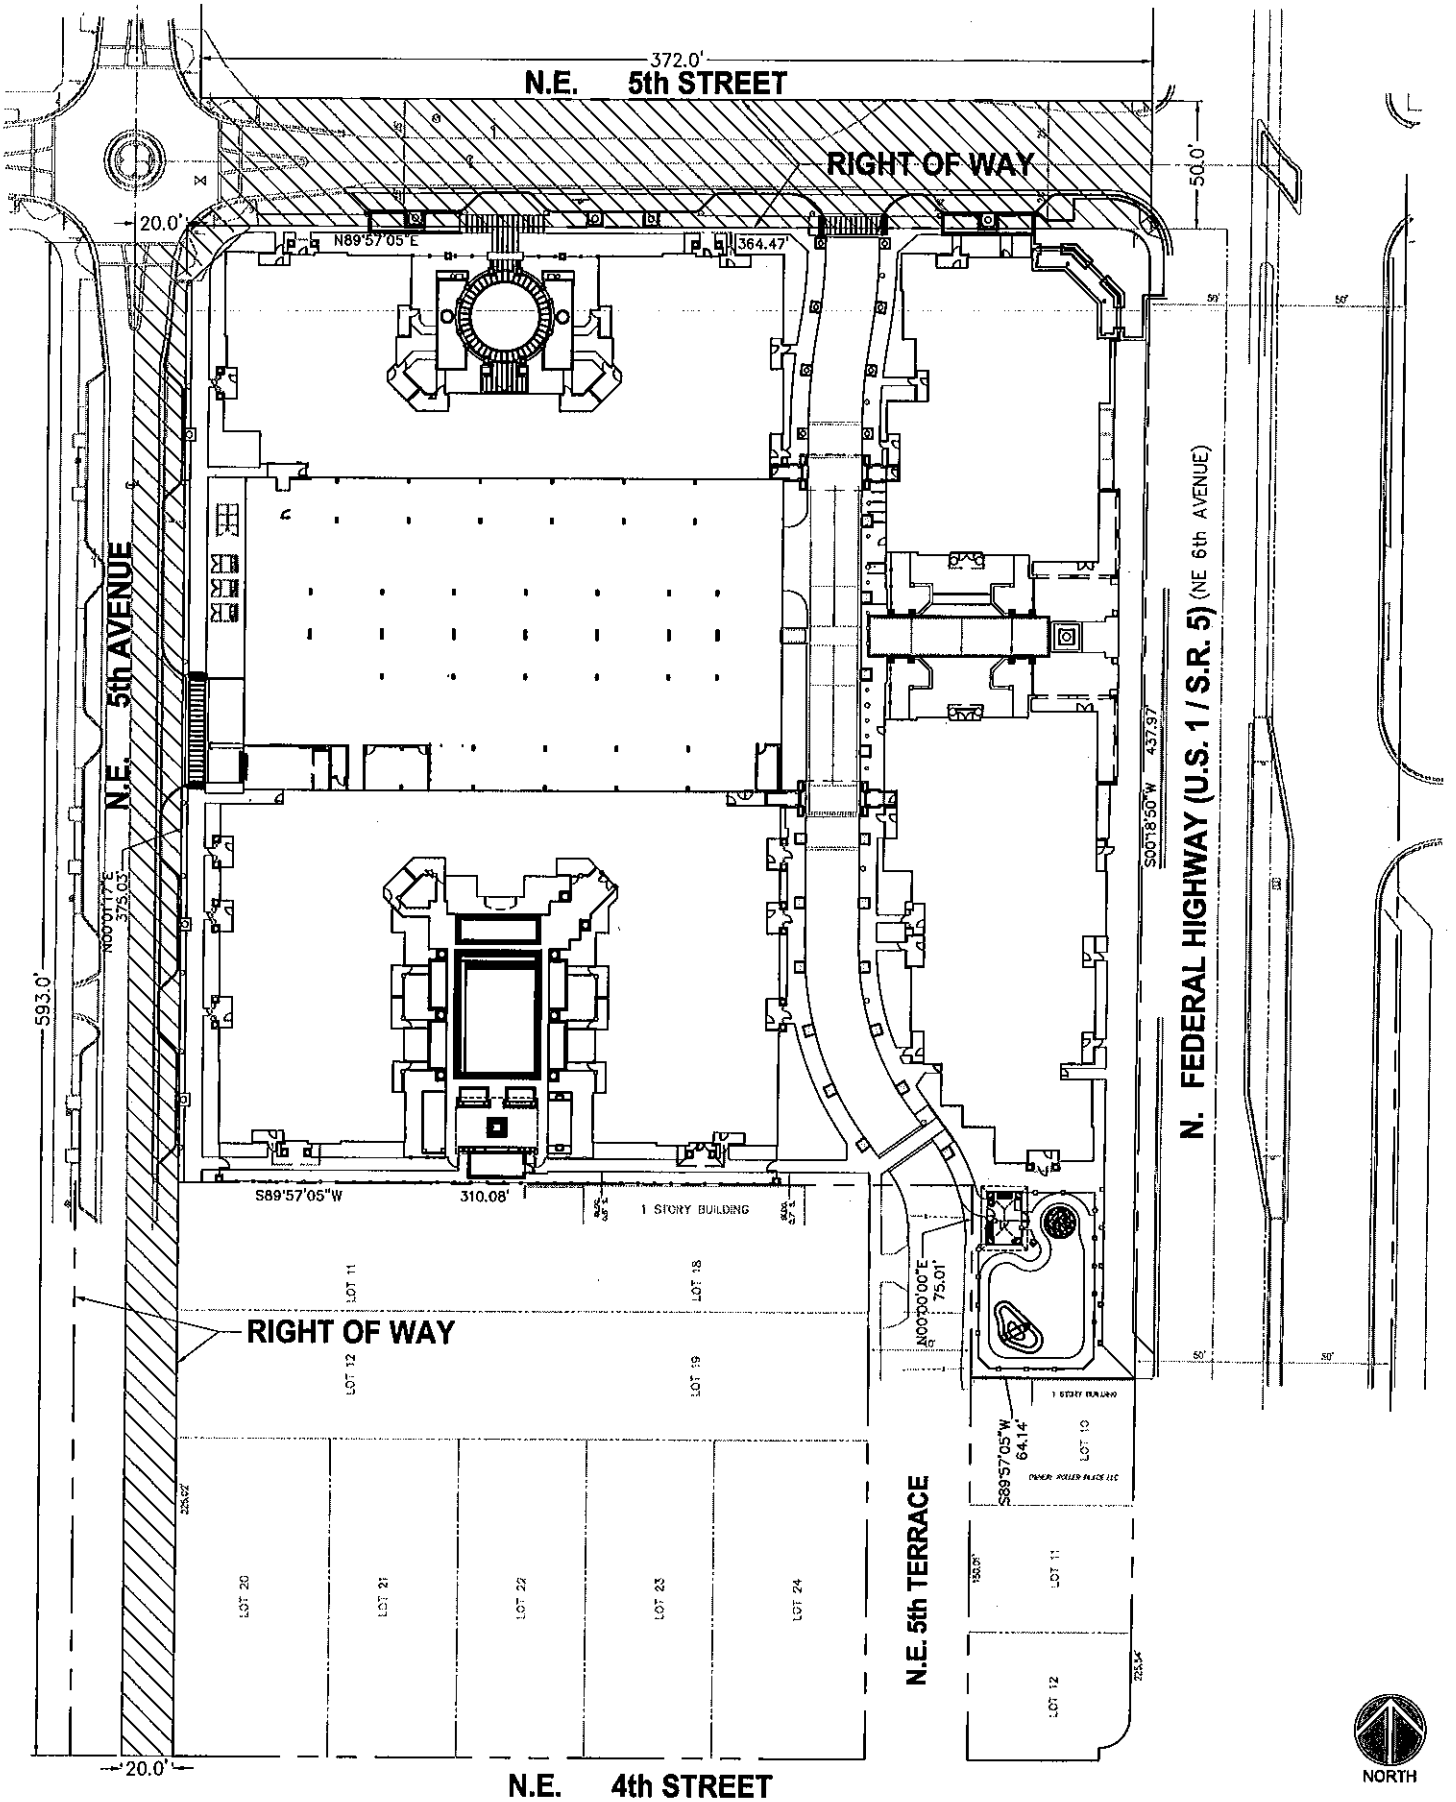

SITE ADDRESS: 495 N FEDERAL HIGHWAY
FORT LAUDERDALE, FLORIDA

PROJECT:

THE PEARL AT FLAGLER VILLAGE

LIMIT OF STREET CLOSURE
AND LICENSE AREA

13-0286
Exhibit 2