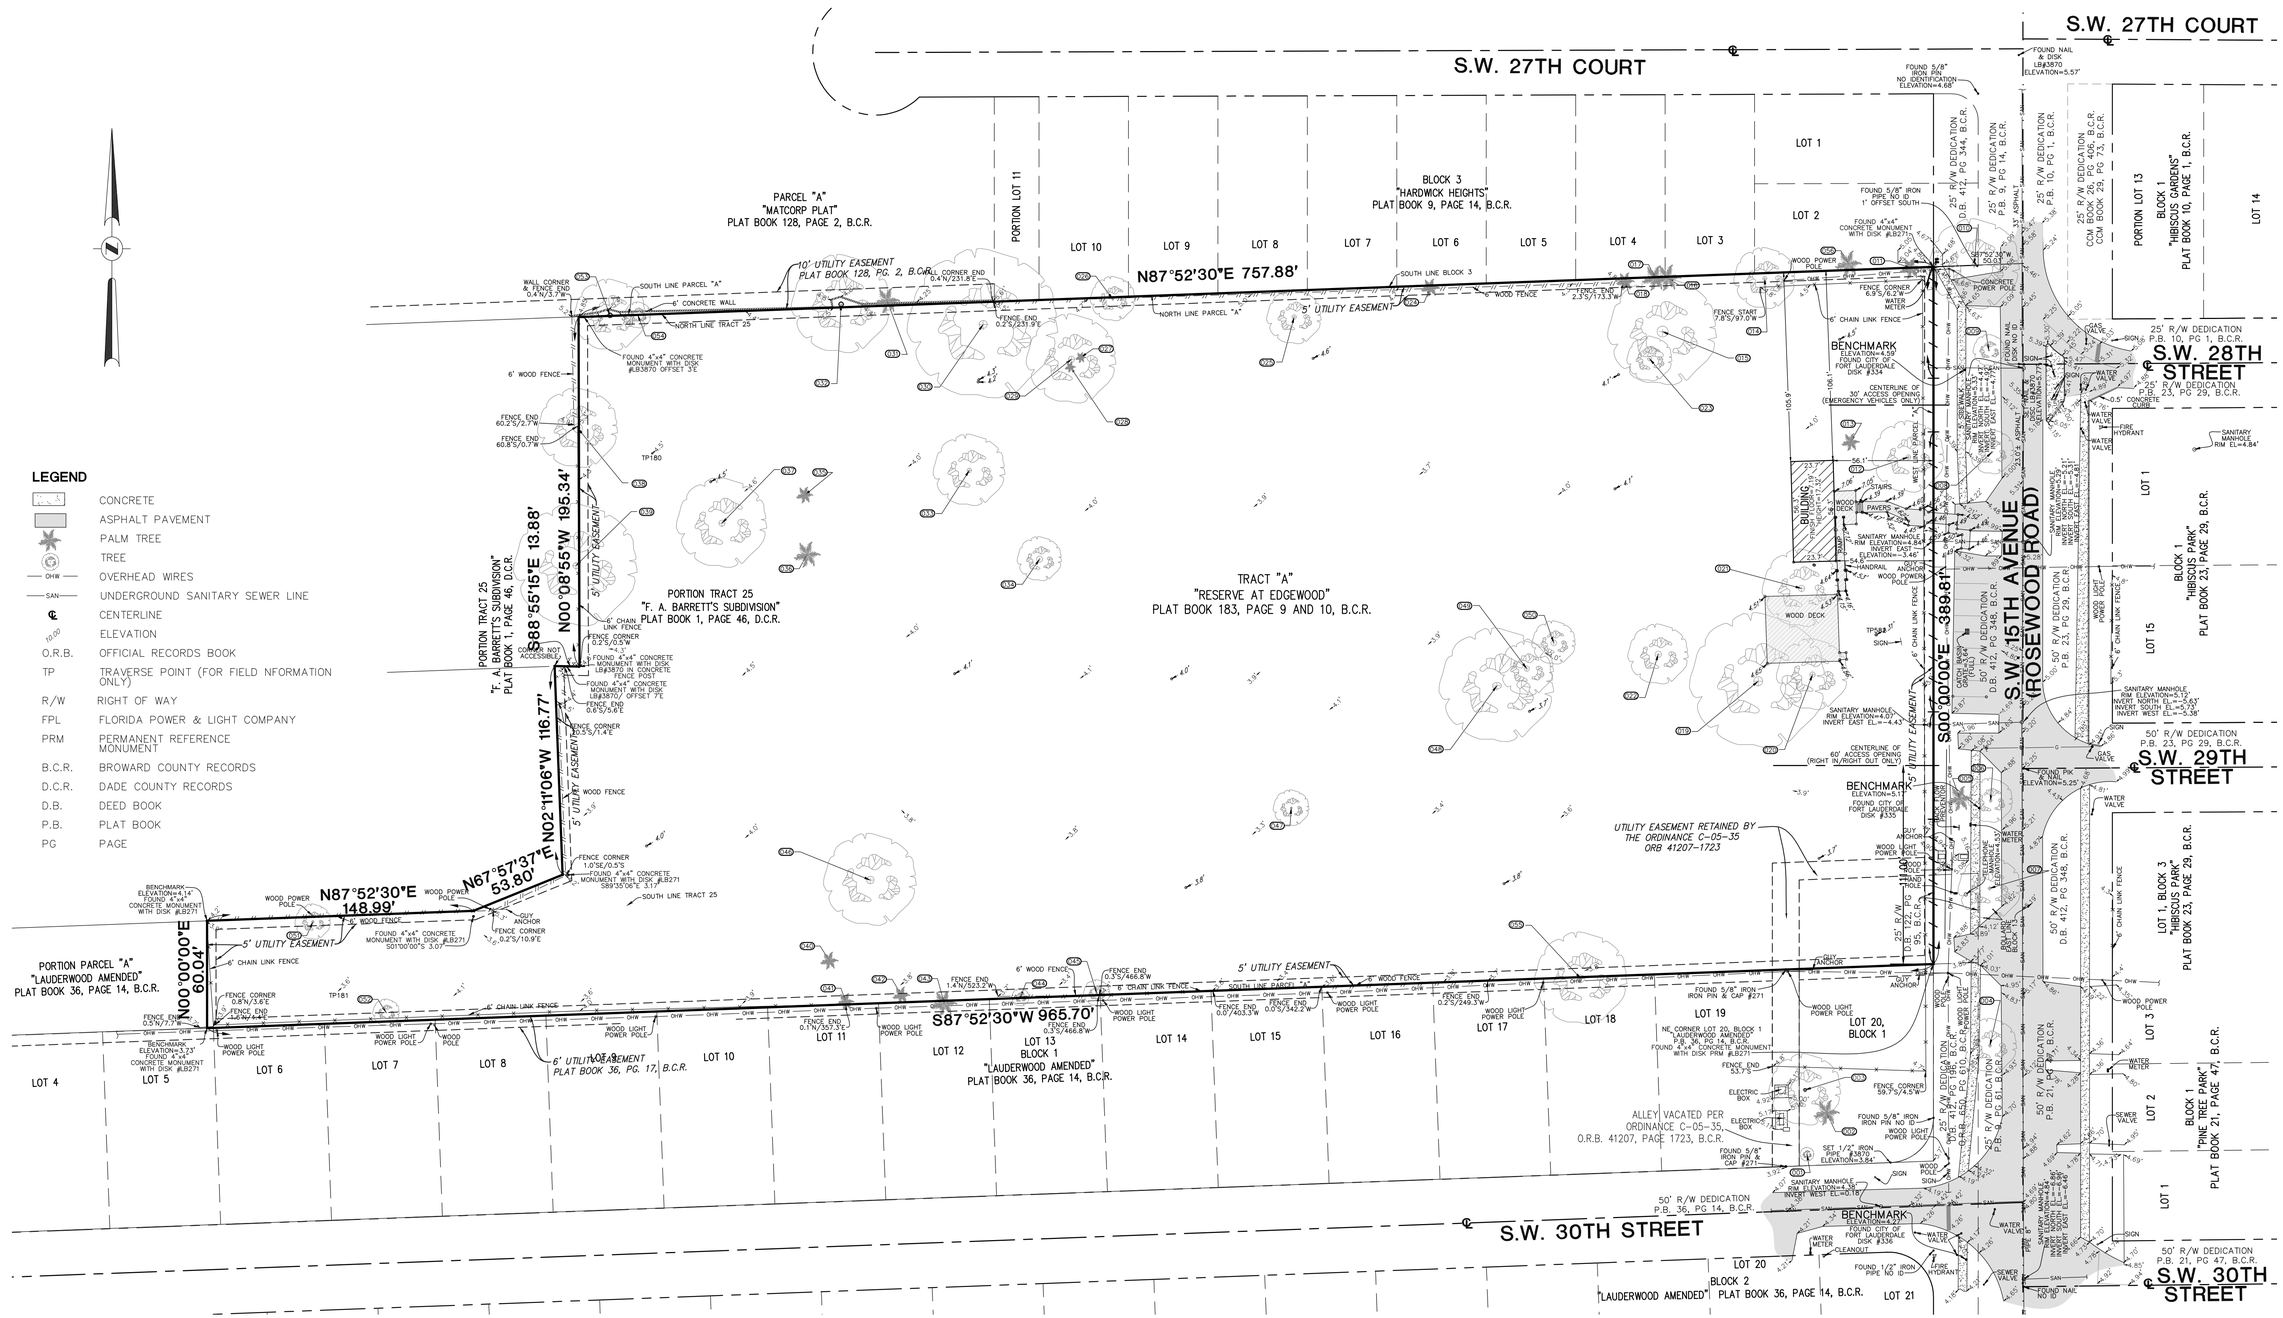


BOUNDARY AND TOPOGRAPHIC SURVEY
ALTA/NSPS LAND TITLE SURVEY

PULICE LAND SURVEYORS, INC.
5381 NOB HILL ROAD
SUNRISE, FLORIDA 33351
TELEPHONE: (954) 572-1777
FAX: (954) 572-1778
E-MAIL: surveys@pulicelandsurveyors.com
CERTIFICATE OF AUTHORIZATION LB#3870

SHEET 2 OF 2

THIS DOCUMENT IS NEITHER FULL NOR COMPLETE WITHOUT SHEETS 1 AND 2

"RESERVE AT EDGEWOOD"
SW 15TH AVENUE AND SW 30TH STREET
FT LAUDERDALE, BROWARD COUNTY, FLORIDA

DRAWN BY: M.D.	SCALE: 1" = 40'	FILE: LENNAR HOMES
CHECKED BY: J.F.P.	SURVEY DATE:8/22/17	ORDER NO.: 63532

COPYRIGHT 2017 BY PULICE LAND SURVEYORS, INC. ALL RIGHTS RESERVED. NO PART OF THIS SURVEY MAY BE REPRODUCED, IN ANY FORM OR BY ANY MEANS, WITHOUT PERMISSION IN WRITING FROM AN OFFICER OF PULICE LAND SURVEYORS, INC.