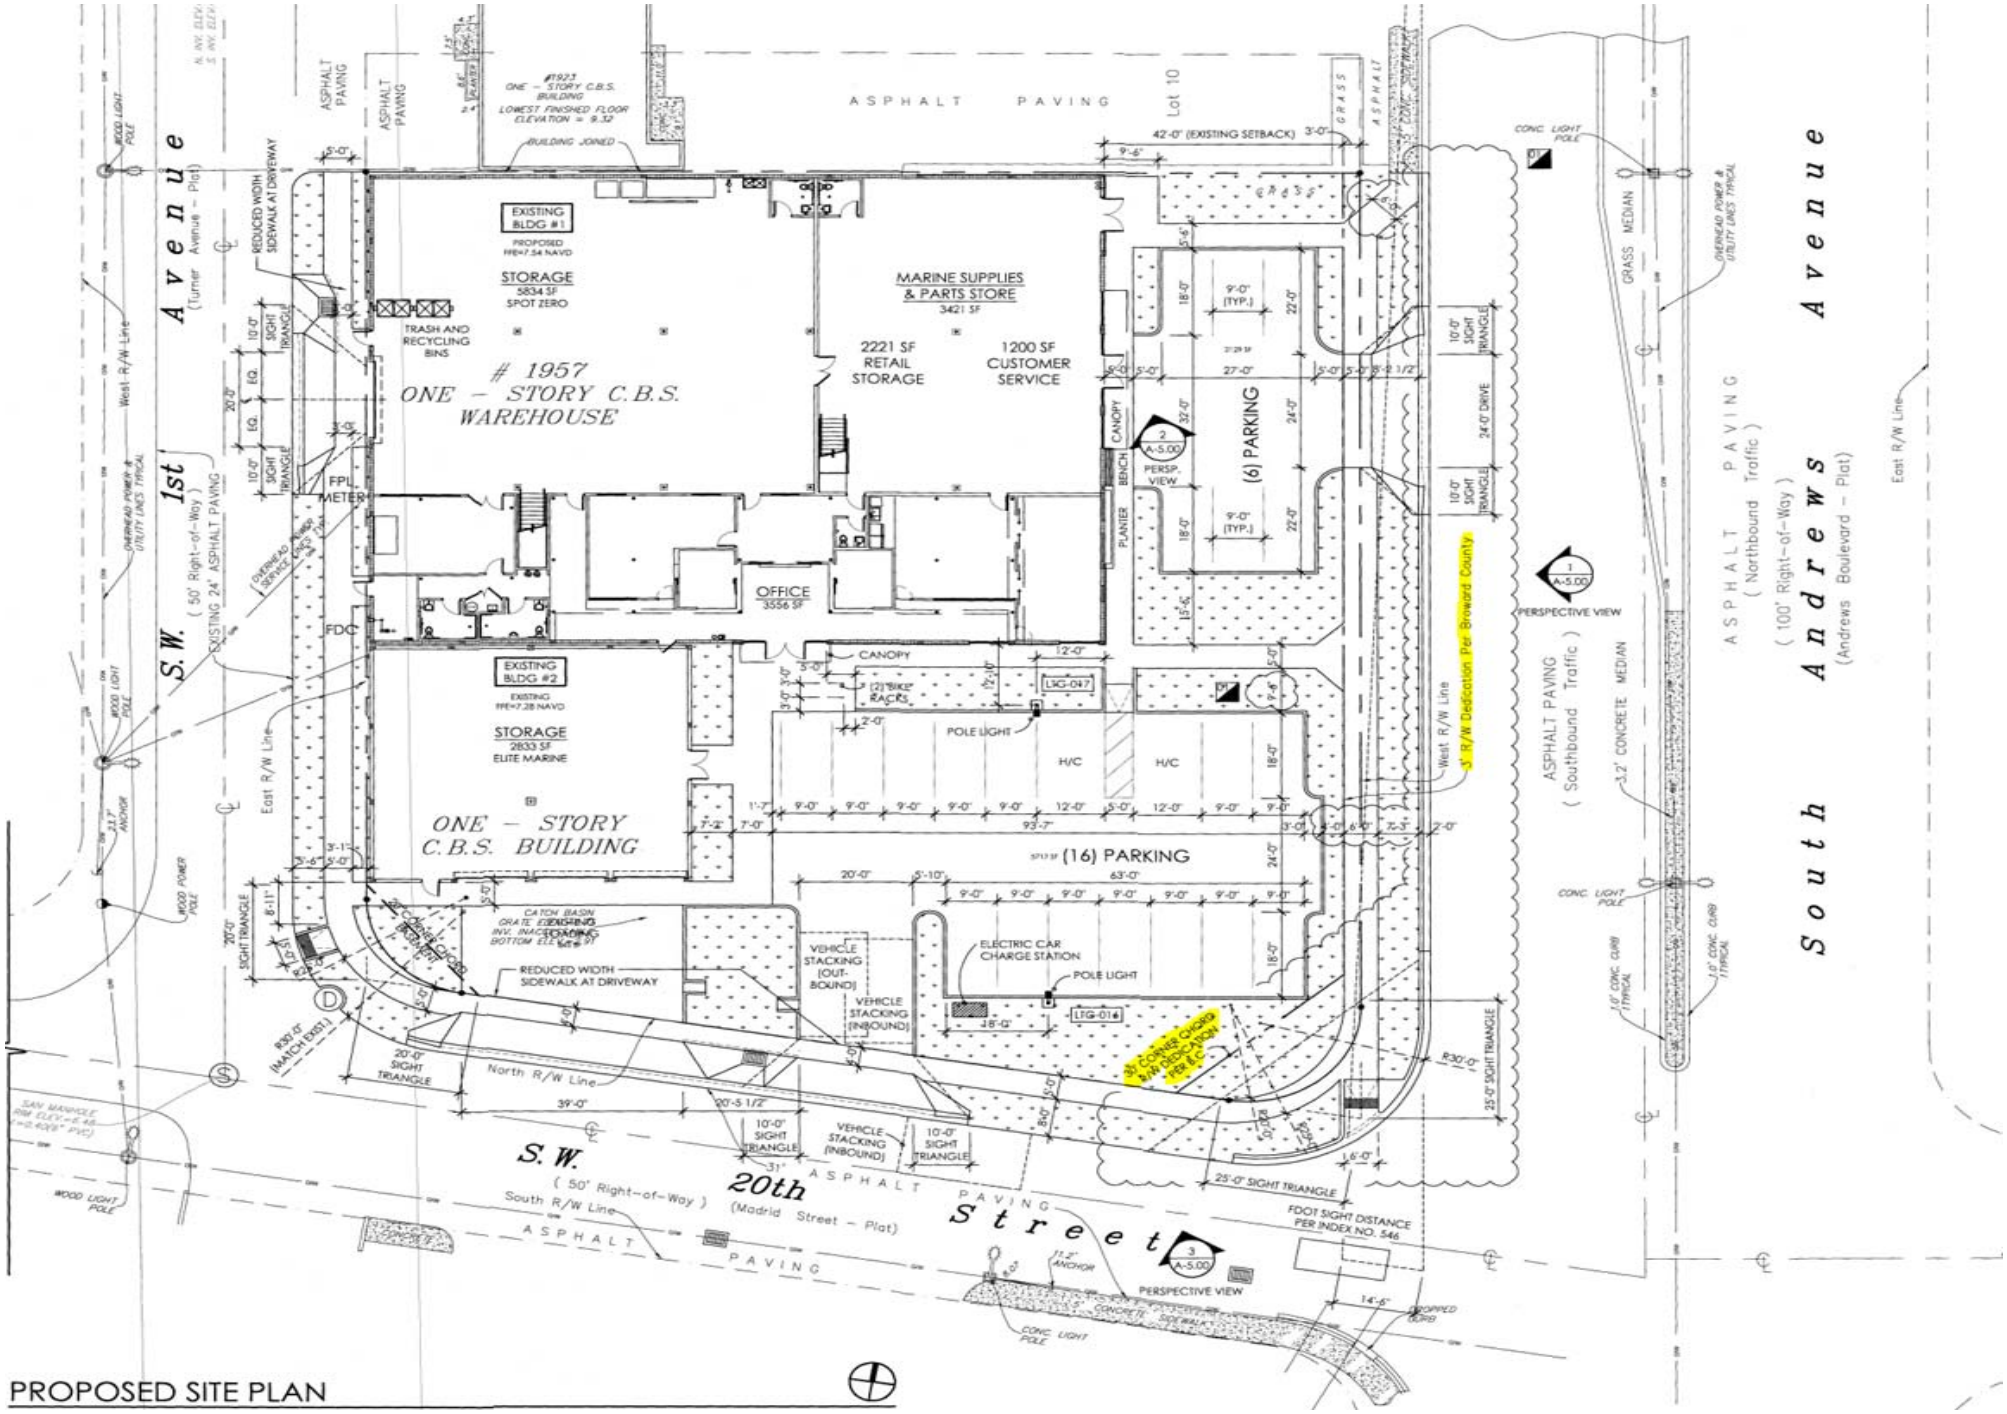

PROPOSED SITE PLAN

LOCATION MAP

CAM#19-0697
Exhibit 1
Page 1 of 1