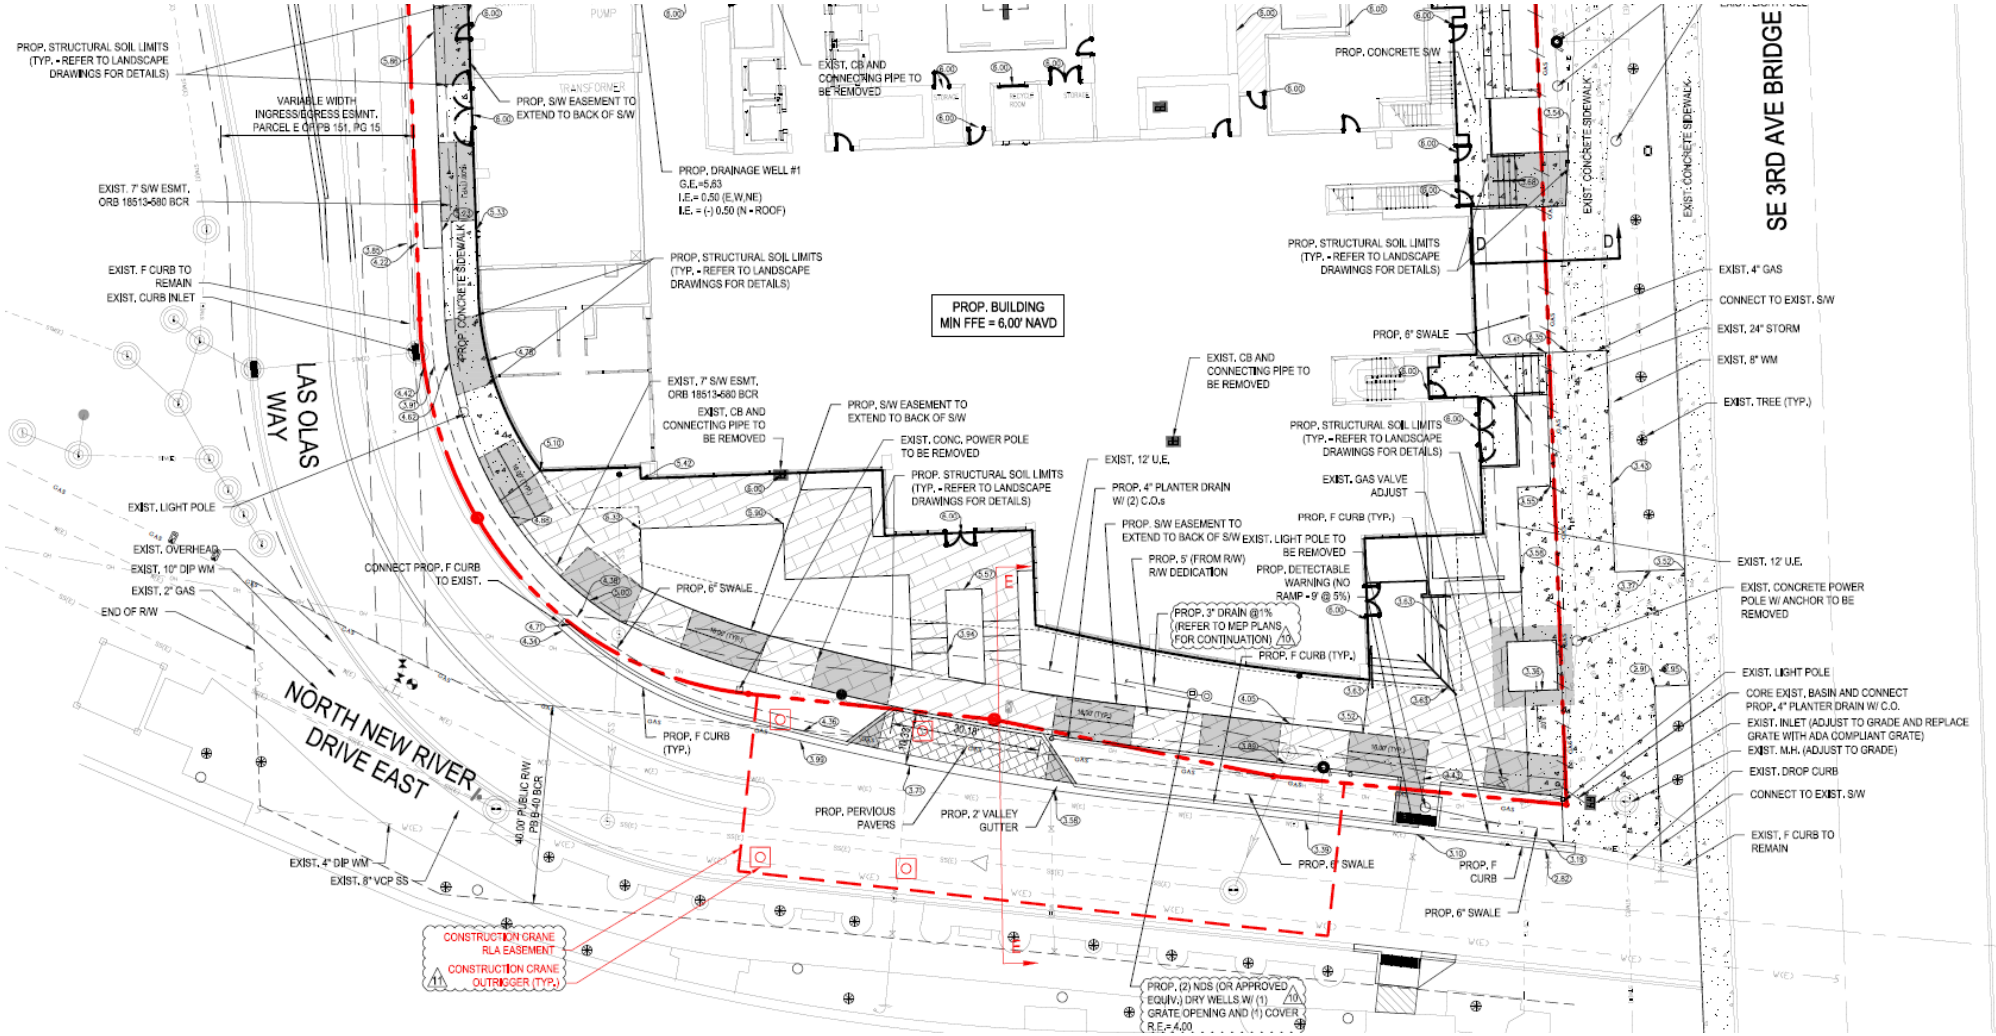

PLAN VIEW

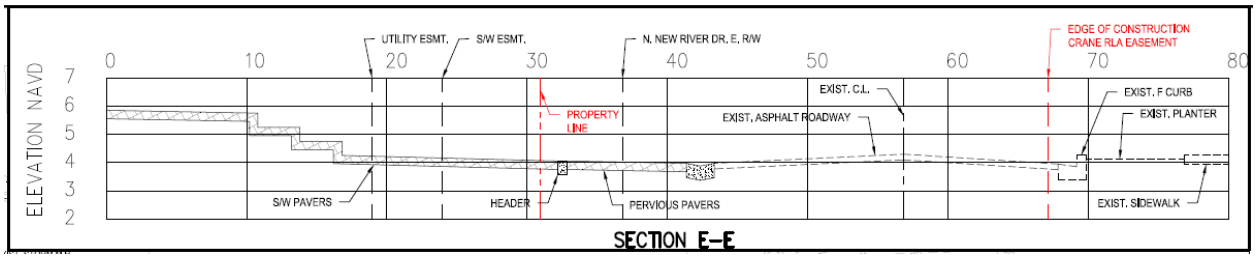

SECTION (LOOKING EAST)

LICENSE AREA

CAM#19-1051
Exhibit 2
Page 1 of 1